UTILITY OWNERS
COMED = ELECTRIC
COMCAST = CABLE TV
WOW = CABLE TV
AT&T = TELEPHONE
AT&T = FIBER OPTIC
NICOR = GAS
VILLAGE OF ORLAND PARK = SEWER
VILLAGE OF ORLAND PARK = WATER
PALOS PARK = WATER
NICOR = PIPELINE
WEST SHORE = PIPELINE
ONEOK = PIPELINE
PEOPLES ENERGY = PIPELINE

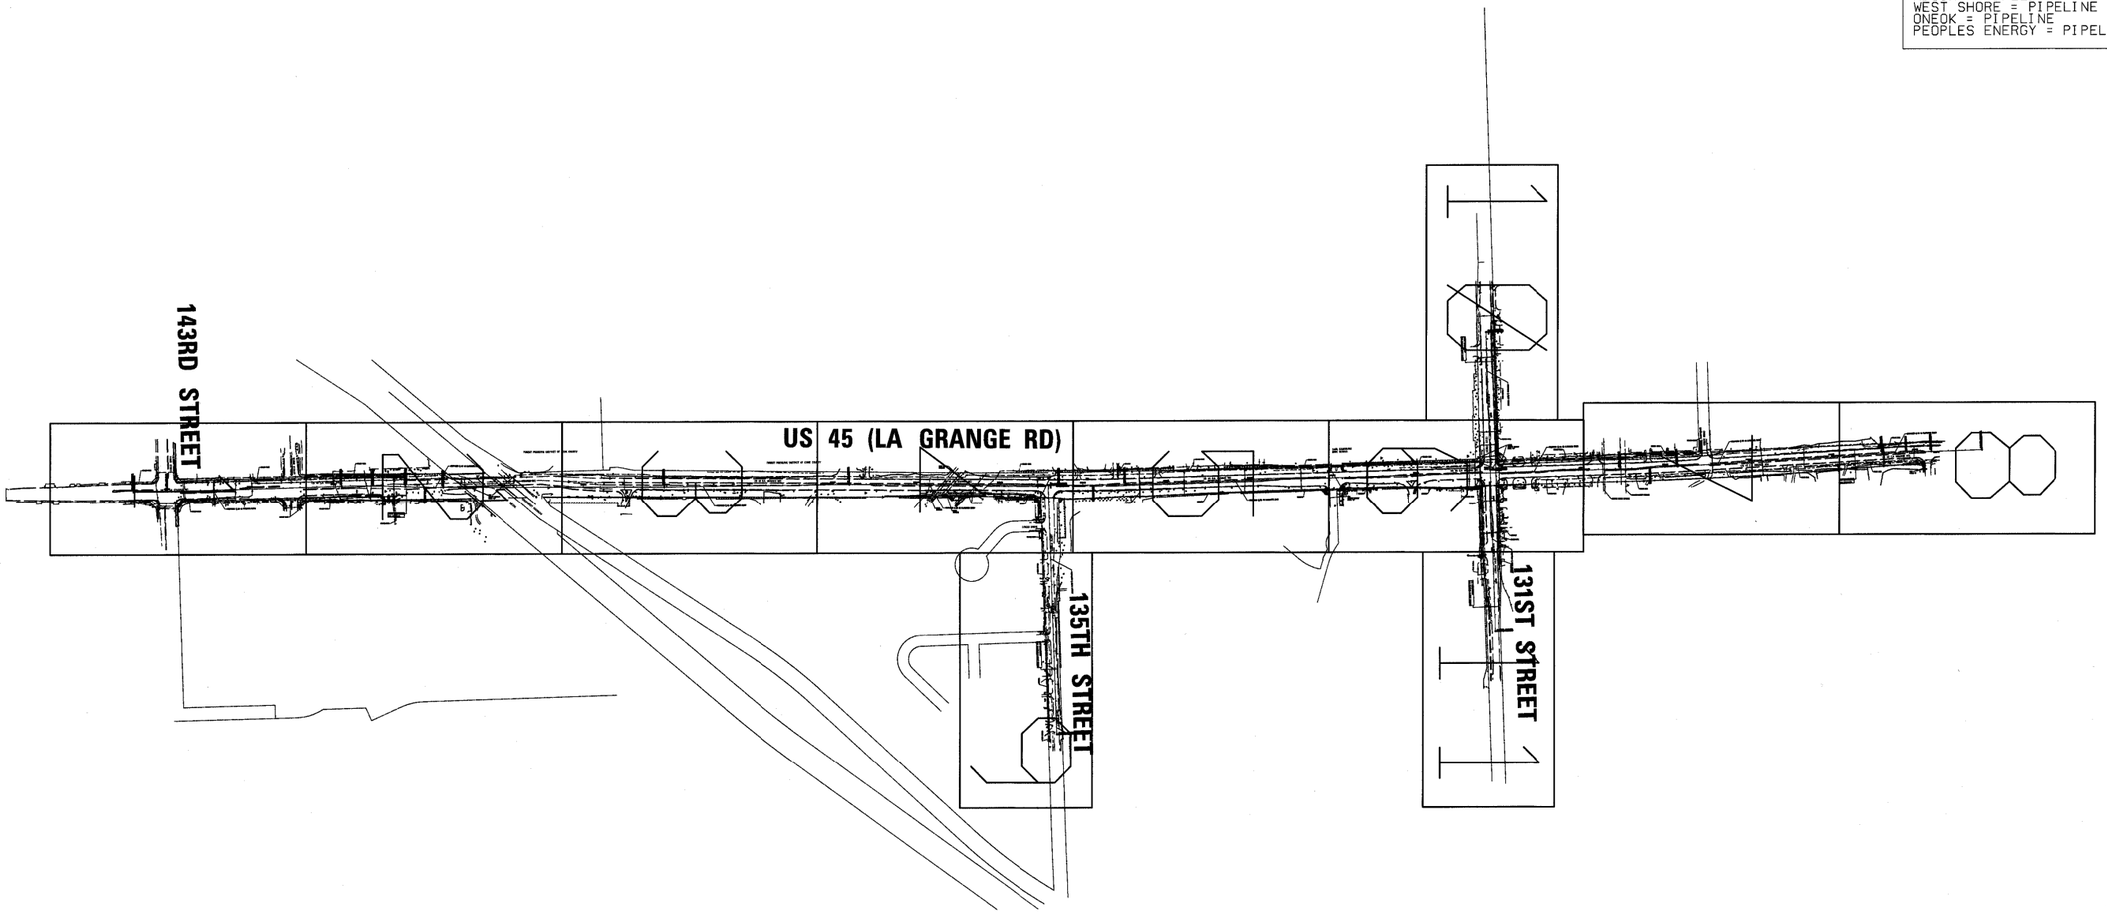

A	AERIAL UTILITY
	UNKNOWN
CTV	CABLE TV
T	TELEPHONE
G	GAS
E	ELECTRIC
W	WATER
FO	FIBER OPTIC
	SEWER
	TBE TEST HOLE

Utilities shown on these plans as depicted in the legend have been investigated by Cardno TBE in accordance with SUE Industry Standards. All other information shown has been provided to Cardno TBE by others. TBE's SUE field investigation was performed 12/18/10 through 1/18/11. Changes to utilities after 1/18/11 may have been made and therefore may result in variances from this plan. Consideration should be given to updating this plan if deemed advisable prior to final design and construction.

ALL UTILITIES SHOWN QUALITY LEVEL "B" UNLESS NOTED OTHERWISE.

LICENSED PROFESSIONAL ENGINEER
KENNETH F. SLANINKA, Jr.
062-055488
STATE OF ILLINOIS

signature
1/25/11
date
license expires 11-30-11

Cardno TBE
CIVIL ENGINEERING * TRANSPORTATION * ENVIRONMENTAL * PLANNING * UTILITY ENGINEERING/LOCATING

TBE Job No. IL09510425, 10429
SUE Plan Page: Cover

Utility Quality Level "A" : Test Hole
Utility Quality Level "B" : Designating
Utility Quality Level "C" : Research with Survey
Utility Quality Level "D" : Records Research

DESIGNED EG	REVISED	
DRAWN KLC	REVISED	
CHECKED	REVISED	
DATE 1/20/11	REVISED	

STATE OF ILLINOIS
DEPARTMENT OF TRANSPORTATION

US RT.45 from 131st Street to 143rd Street
LaGrange, IL.

F.A.P RTE.	SECTION	COUNTY	TOTAL SHEETS	SHEET NO.
330	103R-5	Cook	778	243
		Contract No. 60M62		
FED. ROAD DIST. NO.	ILLINOIS	IDOT Project No.		