

ORIGINAL SURVEY					BY	DATE
	SURVEYED					
	PLOTTED					
	TEMPLATE					
	AREAS					
	AREAS CHECKED					
NO.						

F.A. RTE.	SECTION	COUNTY	TOTAL SHEETS	SHEET NO.
75	84-12; 11-3	•	729	651
STA. 90+00 TO STA. 95+00 FED. ROAD DIST. NO. 5 ILLINOIS FED. AID PROJECT • SANGAMON AND CHRISTIAN				




FINAL	BY	DATE
SURVEY		
PLOTTED		
NOTE BOOK		
AREAS CHECKED		
NO.		

ORIGINAL	BY	DATE
SURVEY		
PLOTTED		
NOTE BOOK		
AREAS CHECKED		
NO.		



PLOT DATE = 3/16/2012
FILE NAME = 25099-ah+ssht+trbl.dgn
PLOT SCALE = 21/768" / IN.
REFERENCE = #REF#

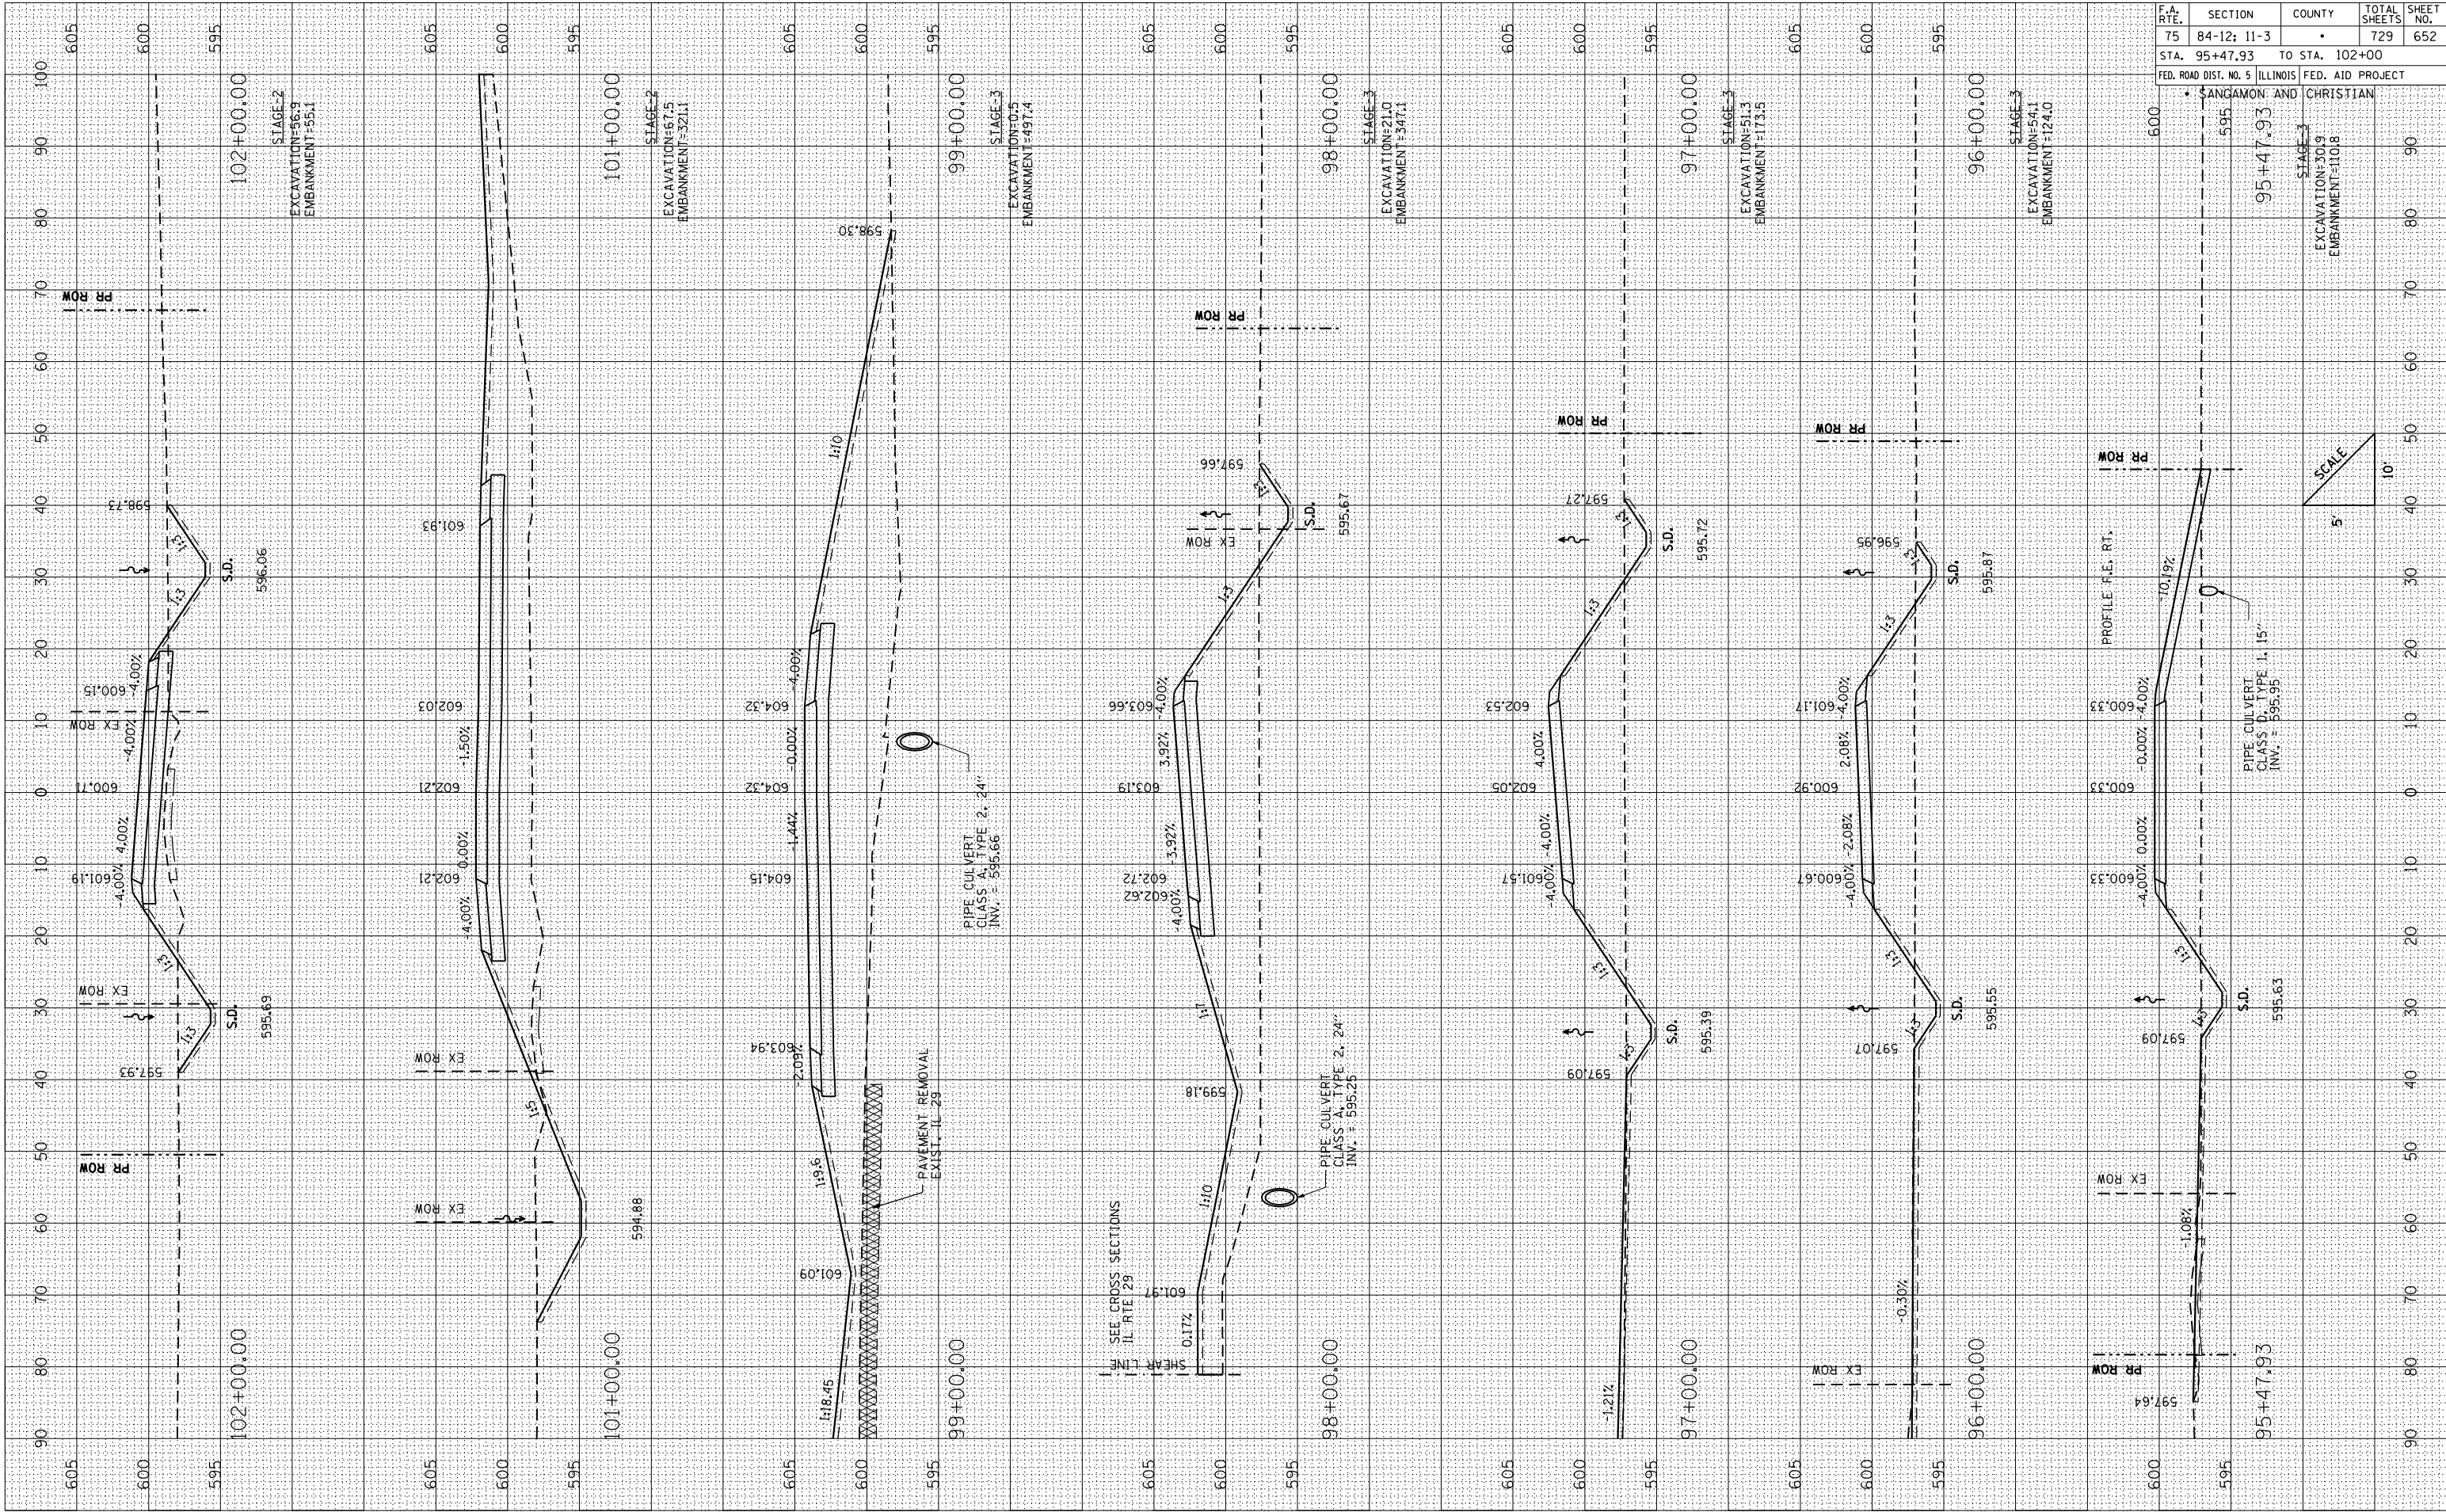

F.A. RTE.	SECTION	COUNTY	TOTAL SHEETS	SHEET NO.
75	84-12: 11-3	•	729	652
STA. 95+47.93 TO STA. 102+00				
FED. ROAD DIST. NO. 5 ILLINOIS FED. AID PROJECT				


A. RTE.	SECTION	COUNTY	TOTAL SHEETS	SHEET NO.
75	84-12: 11-3	•	729	653
STA. 102+98.10 TO STA. 105+00				
FED. ROAD DIST. NO. 5 ILLINOIS FED. AID PROJECT				
• SANGAMON AND CHRISTIAN				
595	102+98.10	STAGE 2 EXCAVATION=213 EMBANKMENT=125		90

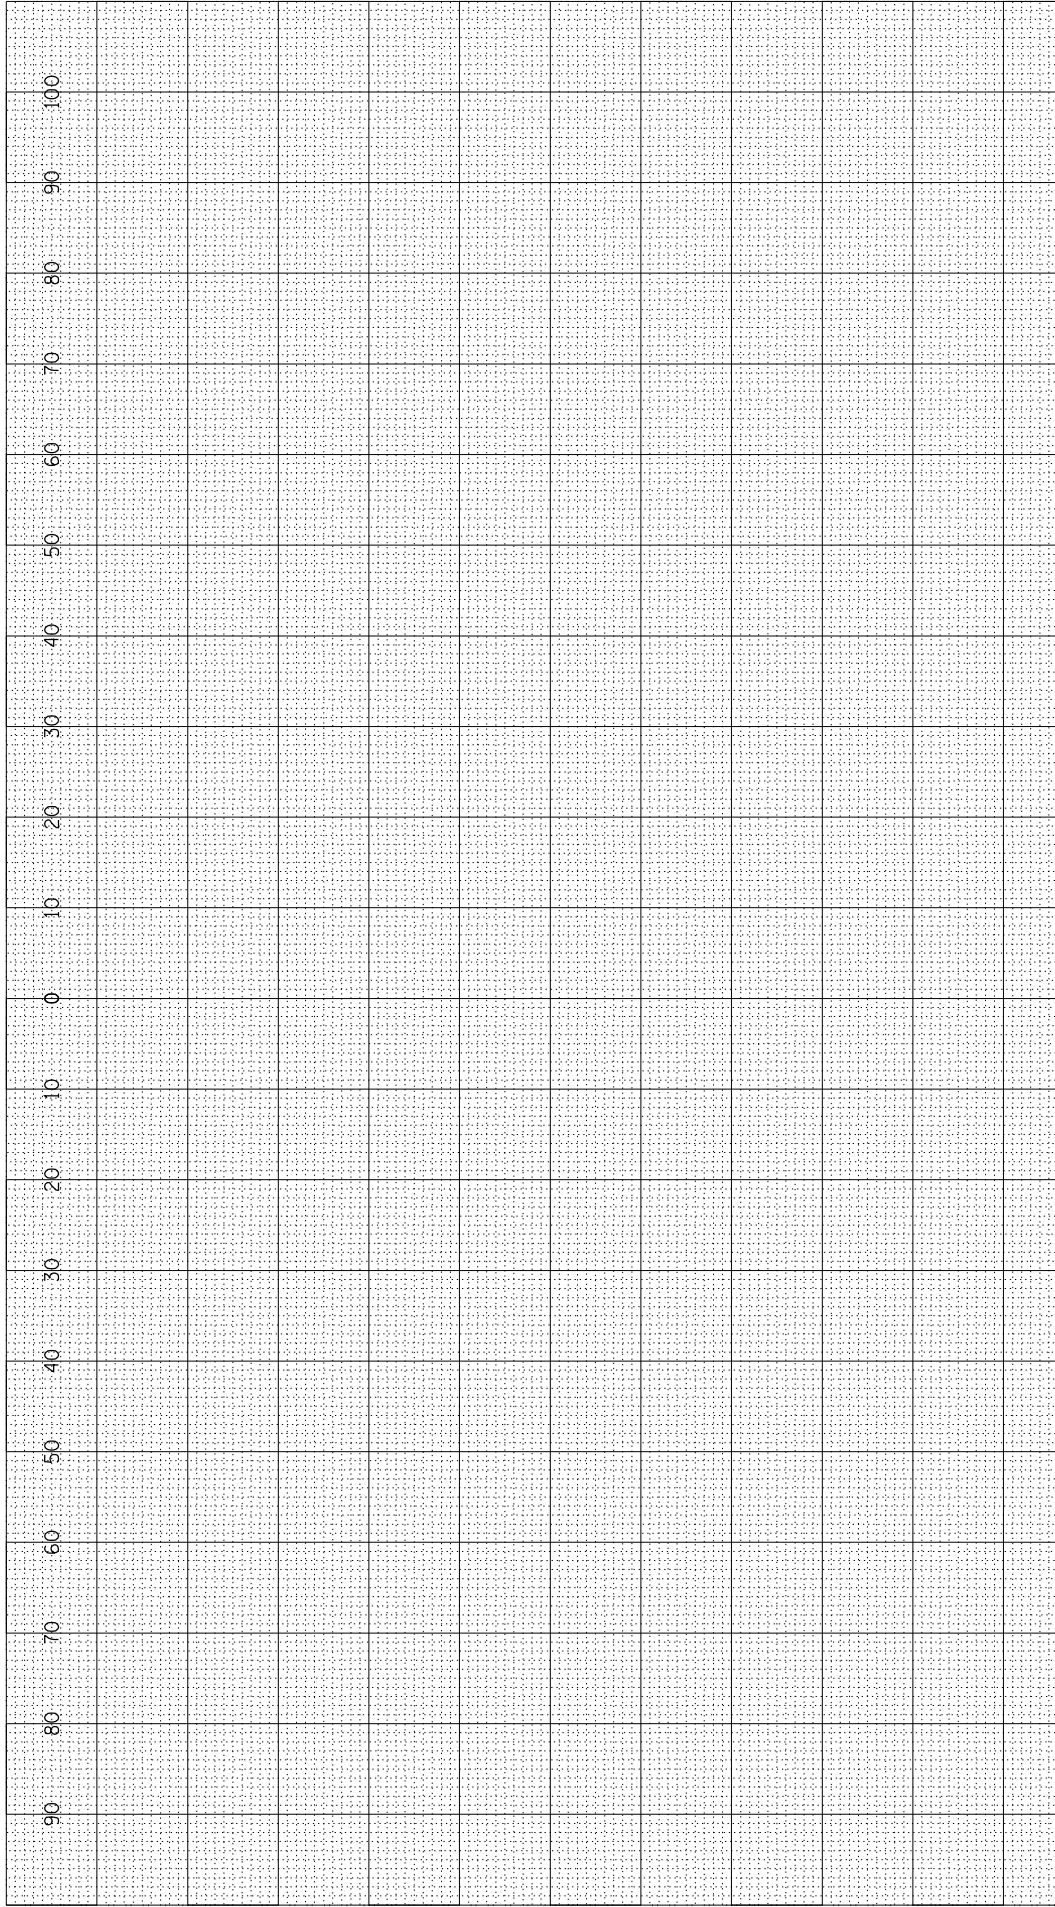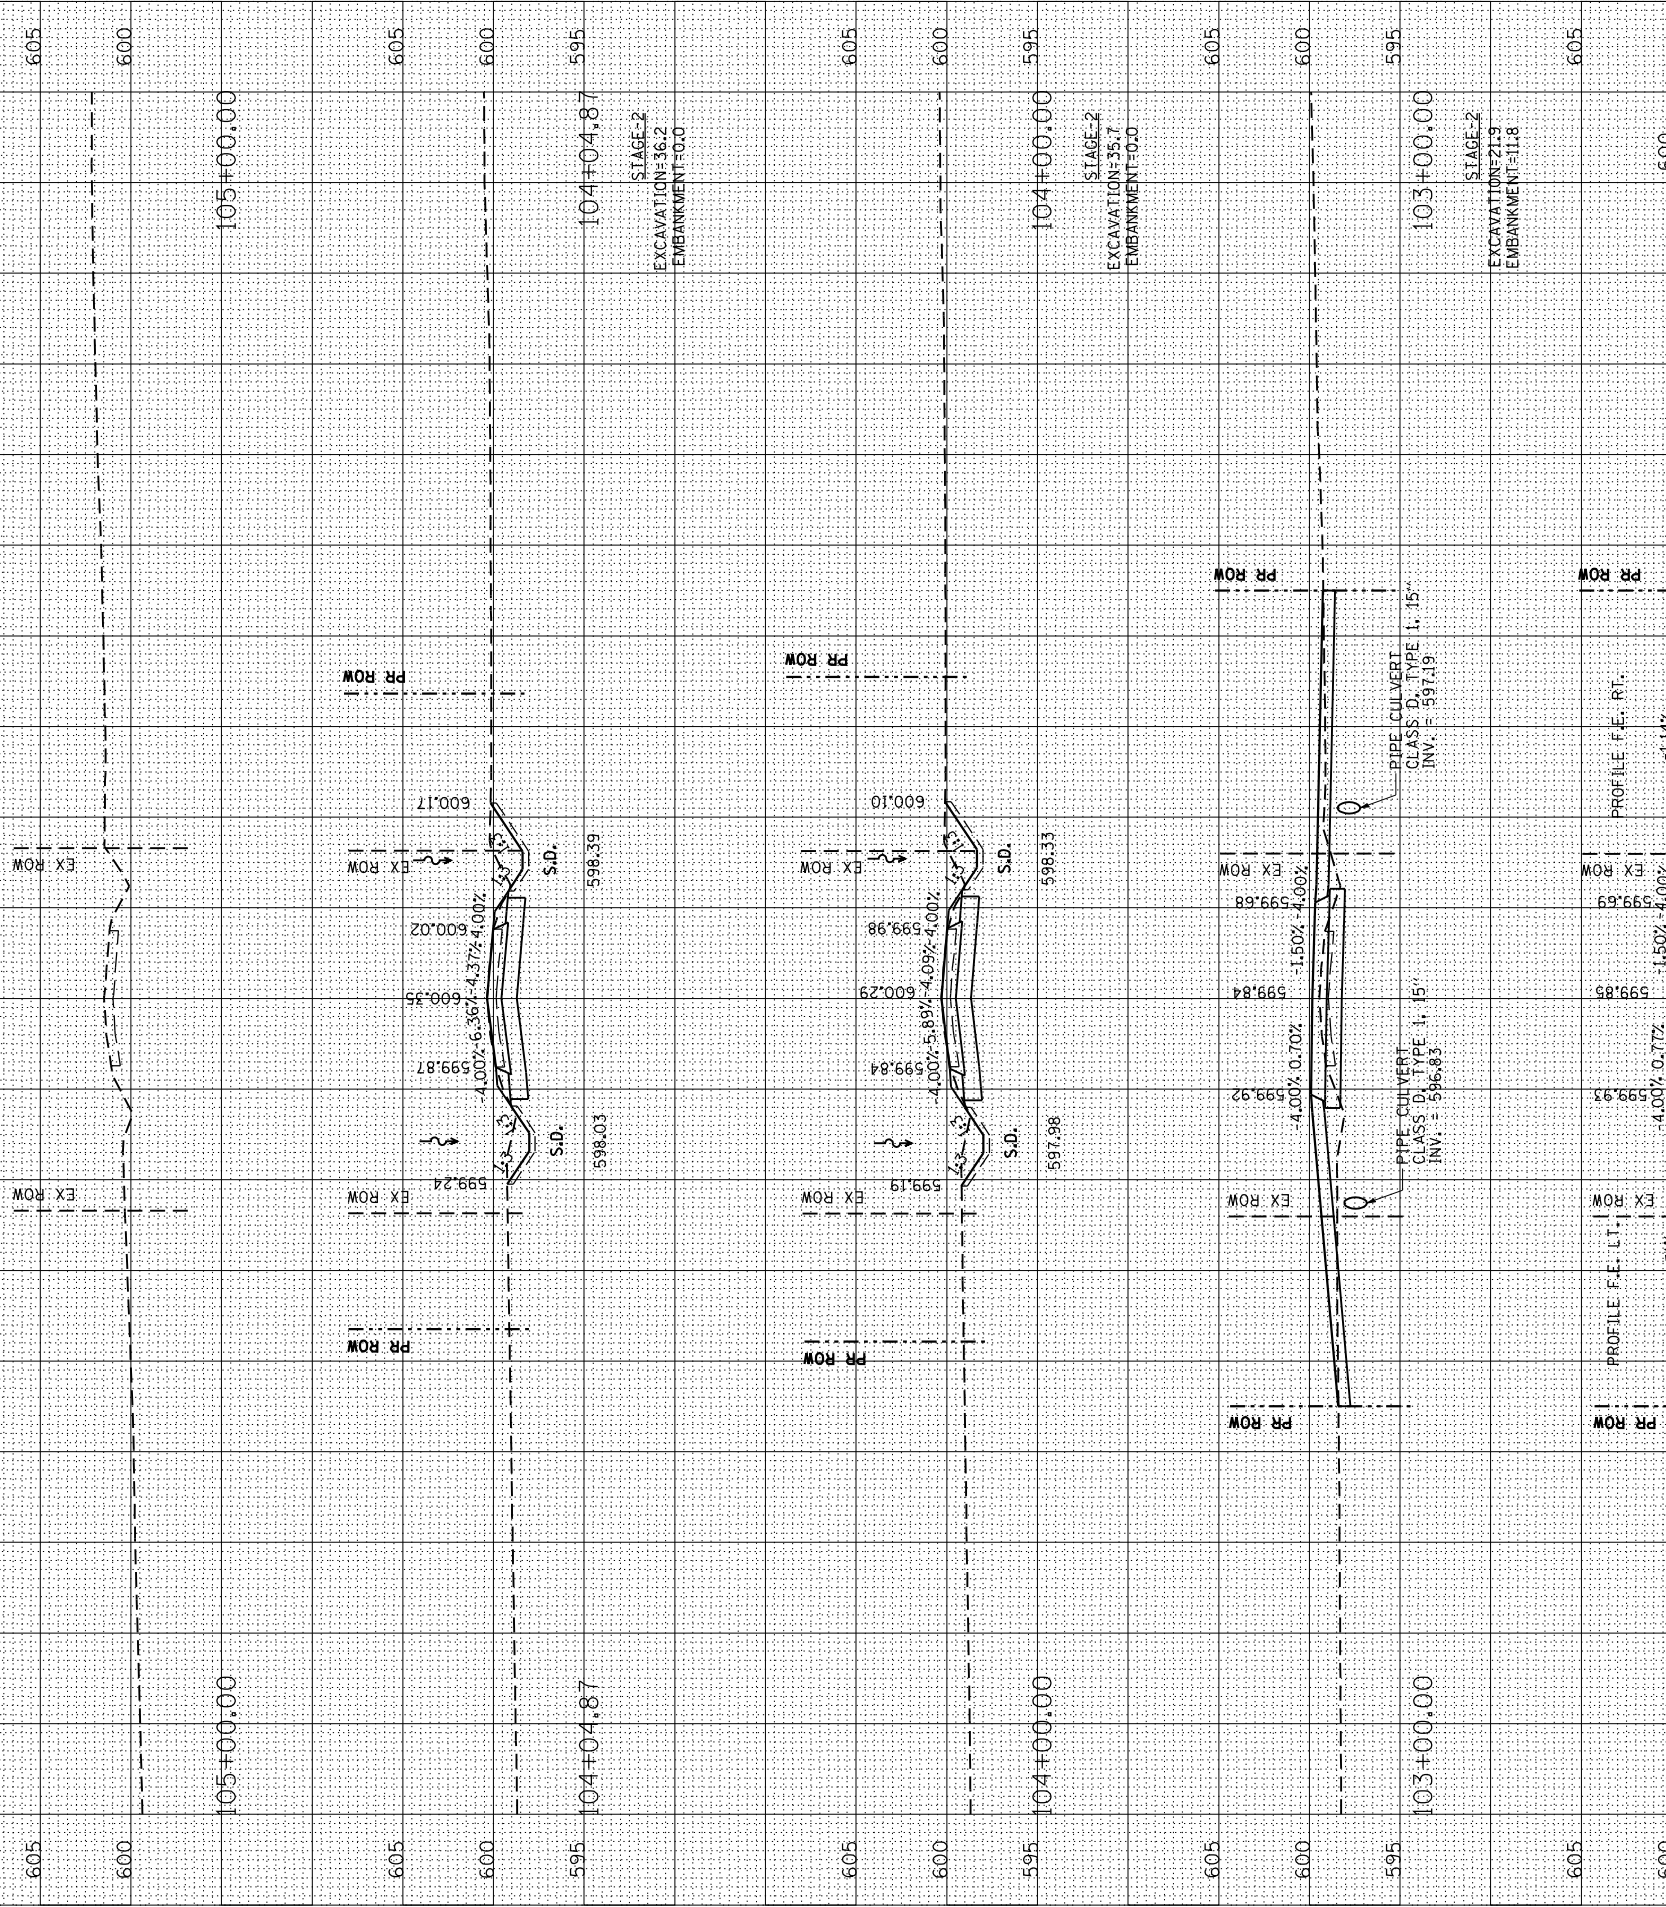

FINAL SURVEY	SURVEYED _____	BY _____	DATE _____
	PLOTTED _____		
NOTE BOOK	TEMPLATE _____		
	AREAS _____		
NO. _____	AREAS CHECKED _____		

ORIGINAL SURVEY	SURVEYED _____	BY _____	DATE _____
NOTE BOOK	PLOTTED _____		
	TEMPLATE _____		
	AREAS _____		
NO. _____	AREAS CHECKED _____		

```

PLOT DATE = 3/16/2012
FILE NAME = ...D672829-sh-t-xssht-TR81.dgn
PLOT SCALE = 21.765 ' / IN.
REFERENCE = $REF$

```




	SURVEYED		BY		DATE
	PLOTTED				
	TEMPLATE				
	AREAS				
	AREAS CHECKED				
ORIGINAL SURVEY					
NOTE BOOK					
NO.					



FINAL	BY	DATE
SURVEY		
PLOTTED		
NOTE BOOK		
AREAS CHECKED		
NO.		

ORIGINAL	BY	DATE
SURVEY		
PLOTTED		
NOTE BOOK		
AREAS CHECKED		
NO.		

PLOT DATE = 3/16/2012
FILE NAME = 20509-ah-ssht-1773.dgn
PLOT SCALE = 21/768 / IN.
REFERENCE = #REF#

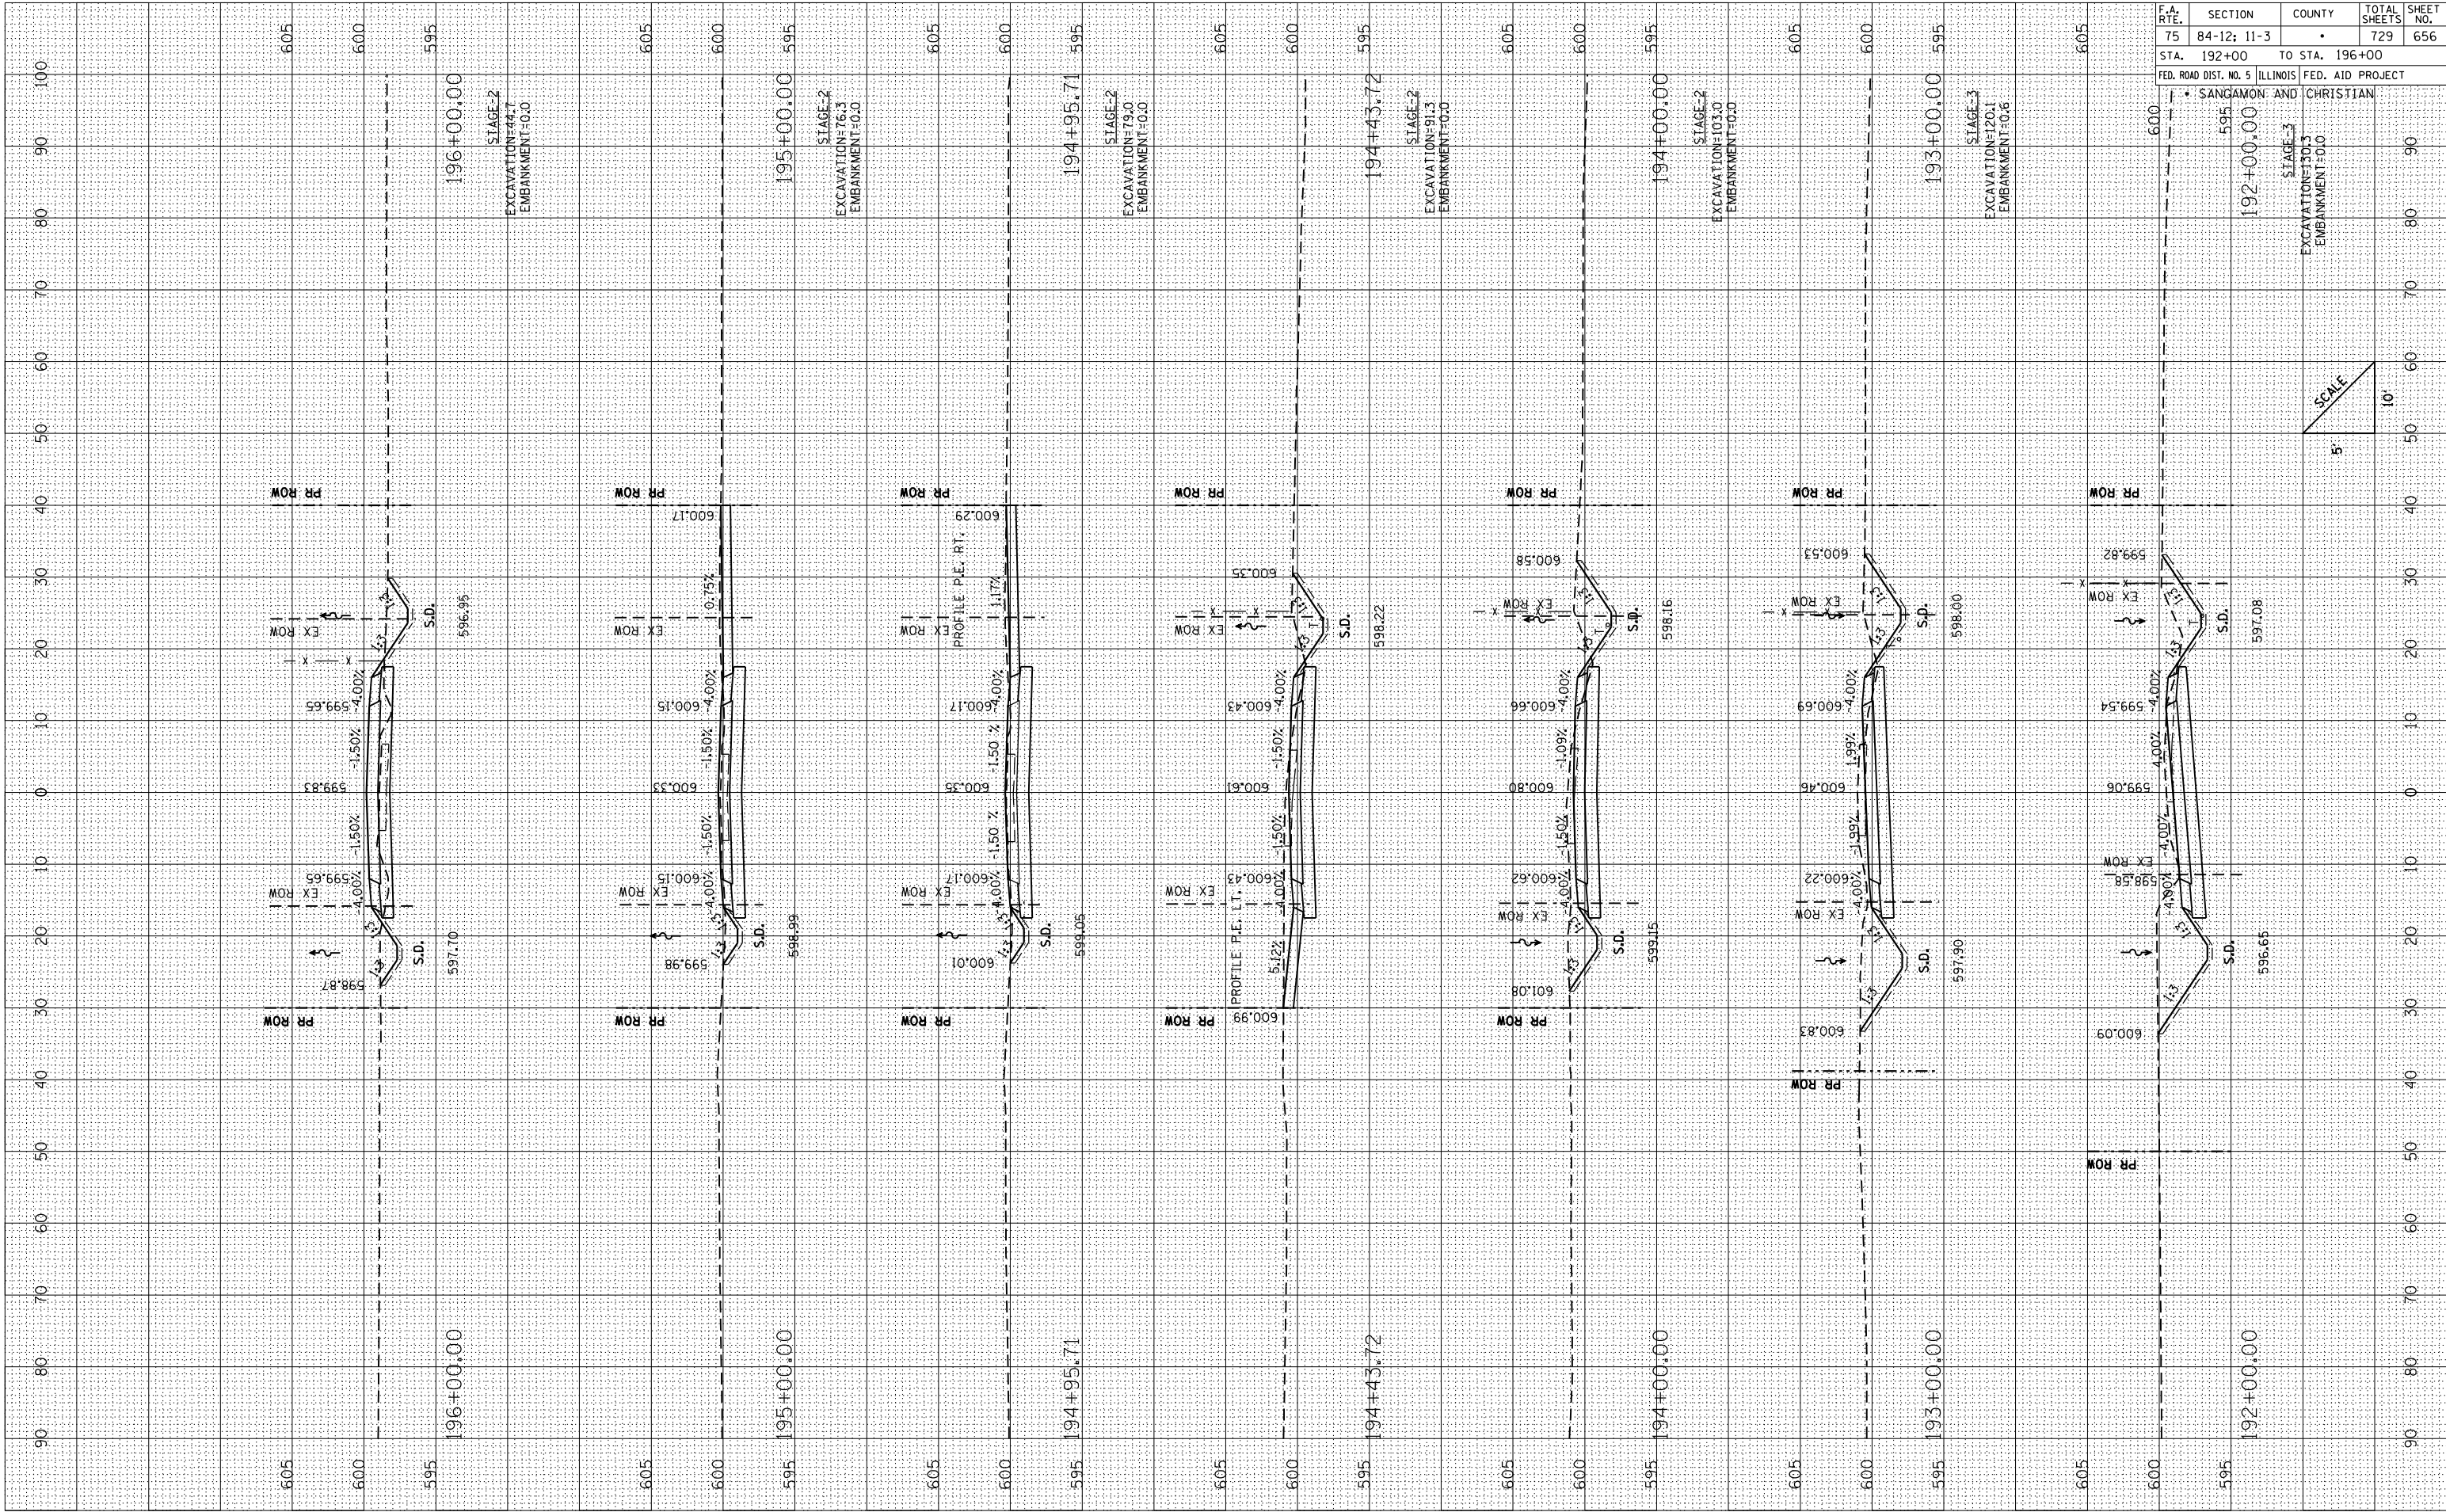


CROSS SECTIONS: TR 73 (2050 N) - STA. 192+00 TO STA. 196+00

FINAL	BY	DATE
SURVEY		
NO. 1		
NO. 2		
NO. 3		
NO. 4		
NO. 5		
NO. 6		
NO. 7		
NO. 8		
NO. 9		
NO. 10		

ORIGINAL	BY	DATE
SURVEY		
NO. 1		
NO. 2		
NO. 3		
NO. 4		
NO. 5		
NO. 6		
NO. 7		
NO. 8		
NO. 9		
NO. 10		

PLOT DATE = 3/16/2012
FILE NAME = 2050-ah-1773.dgn
PLOT SCALE = 21/768" / IN.
REFERENCE = #REF#

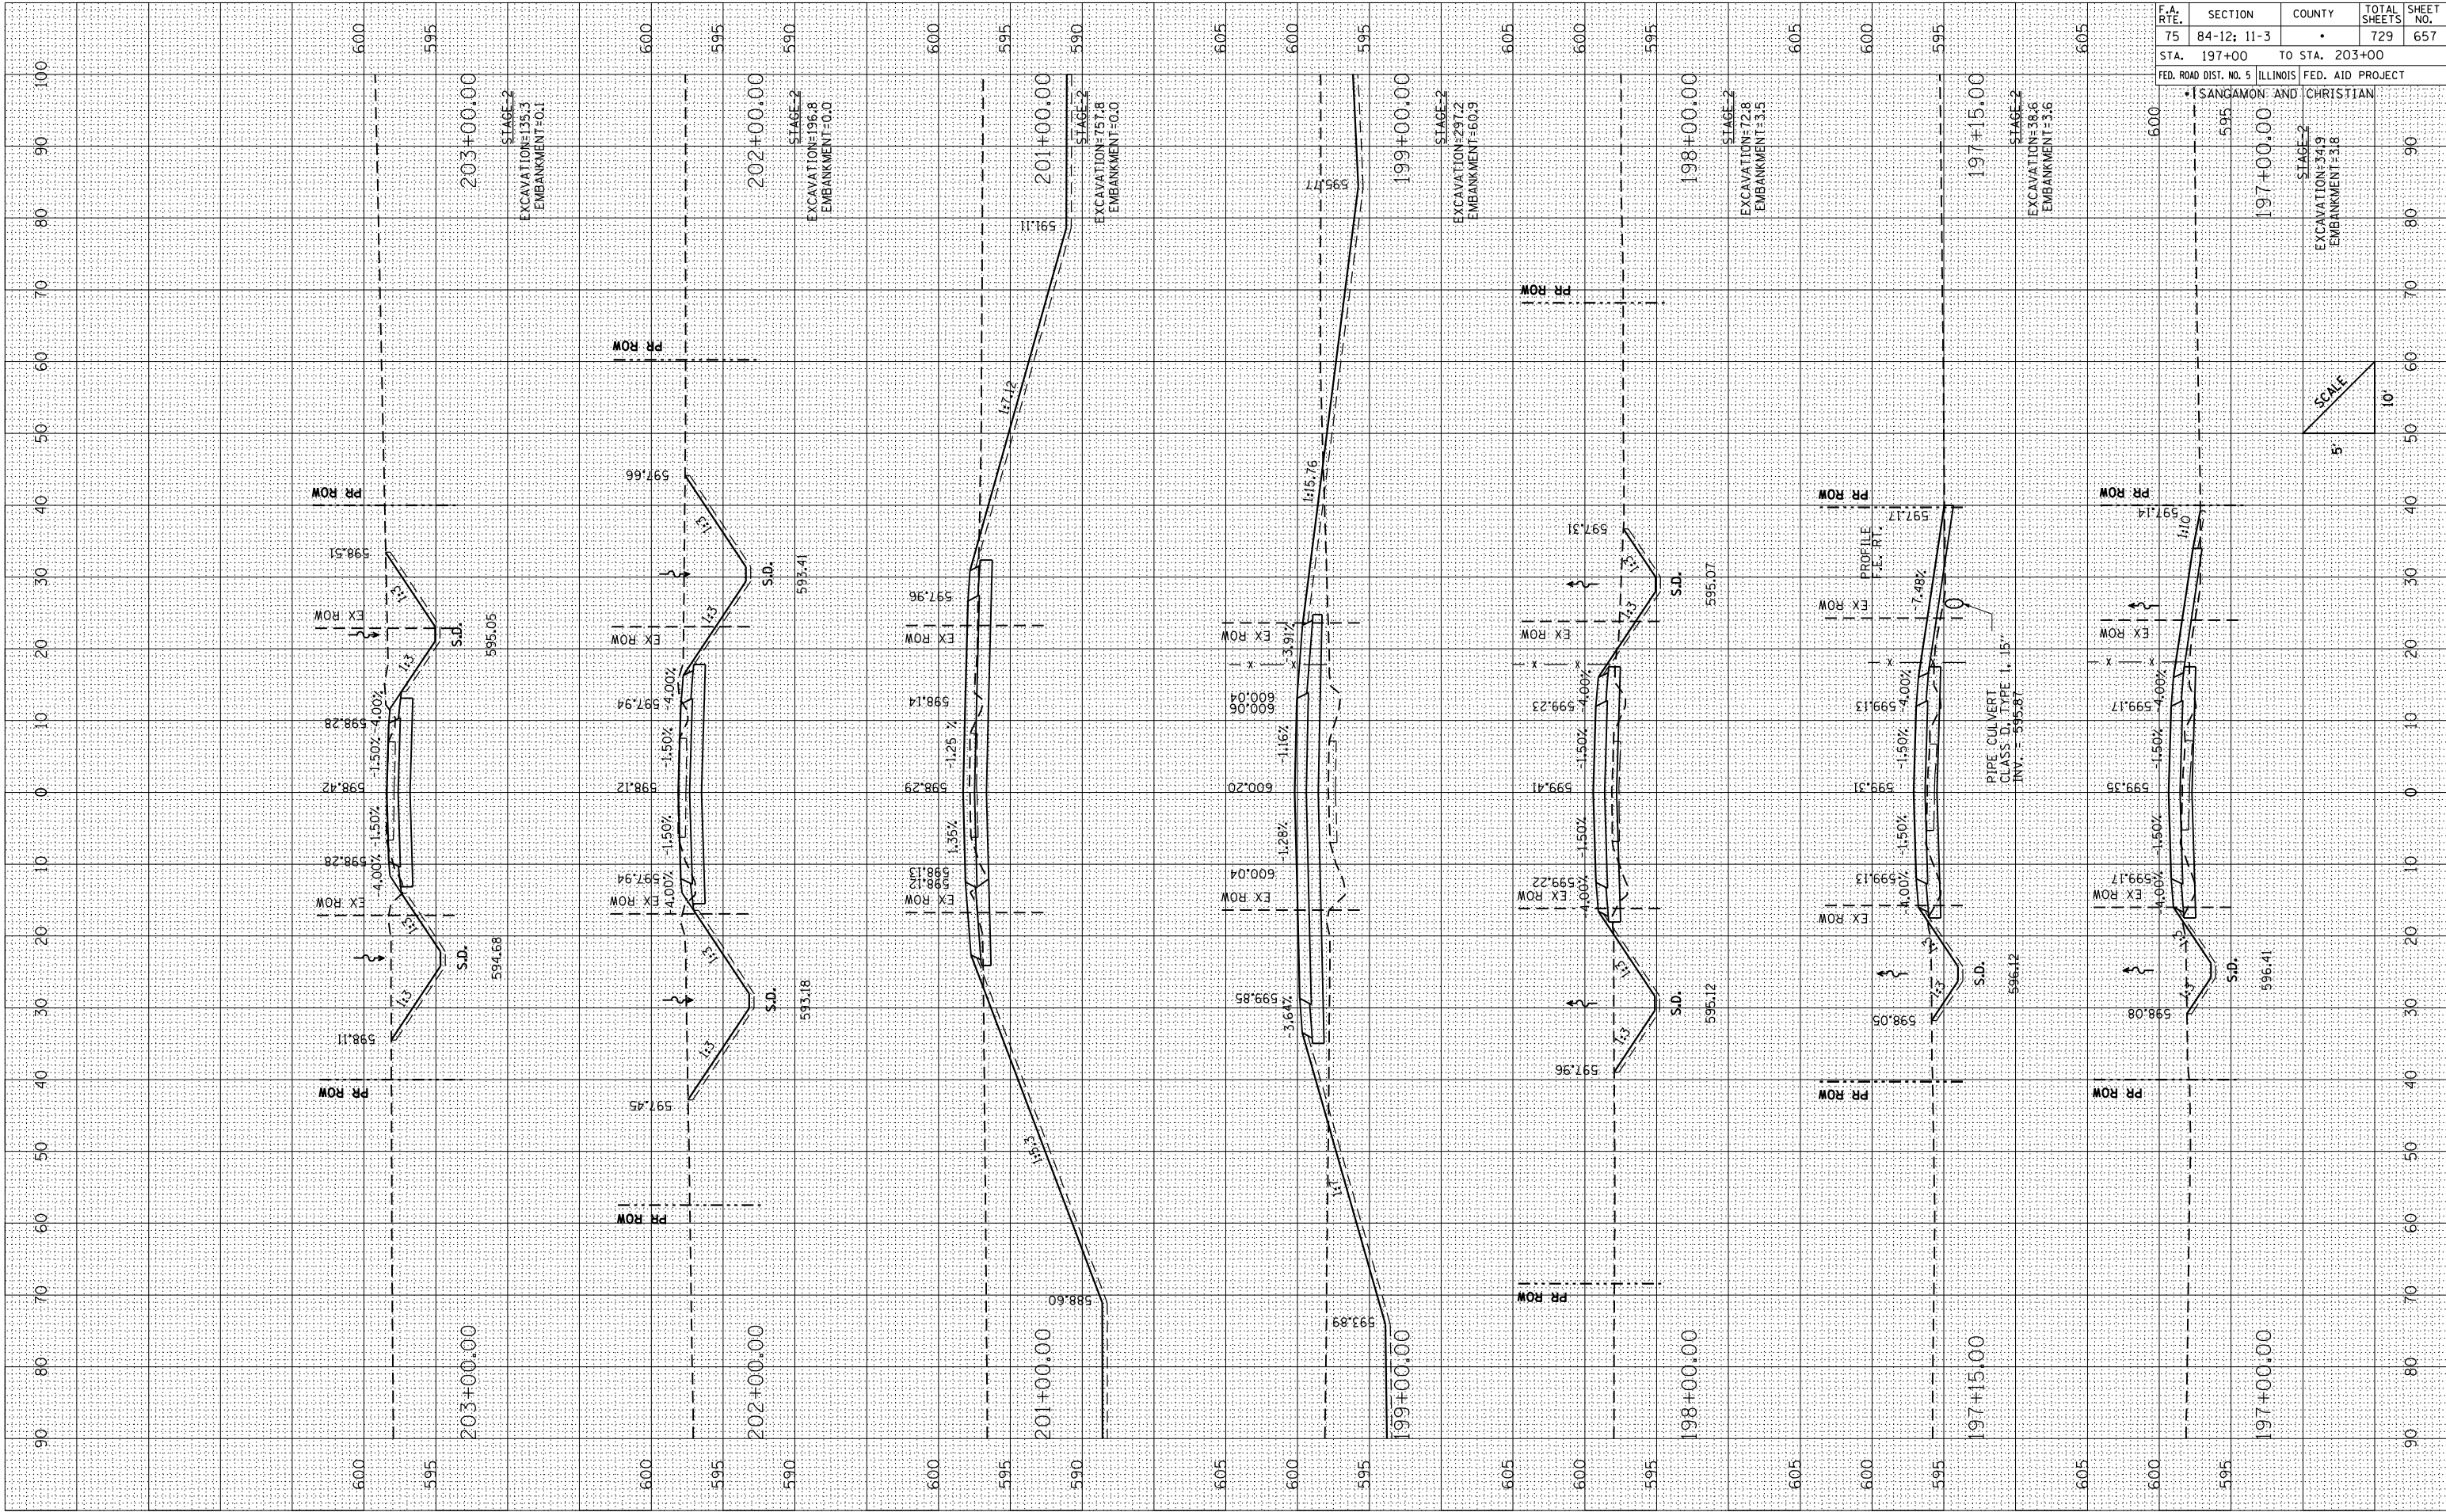

CROSS SECTIONS: TR 73 (2050 N) - STA. 197+00 TO STA. 203+00

ORIGINAL SURVEY
DATE
FILED
PLOT SCALE = 21/768" / IN.
REFERENCE = #REF#





































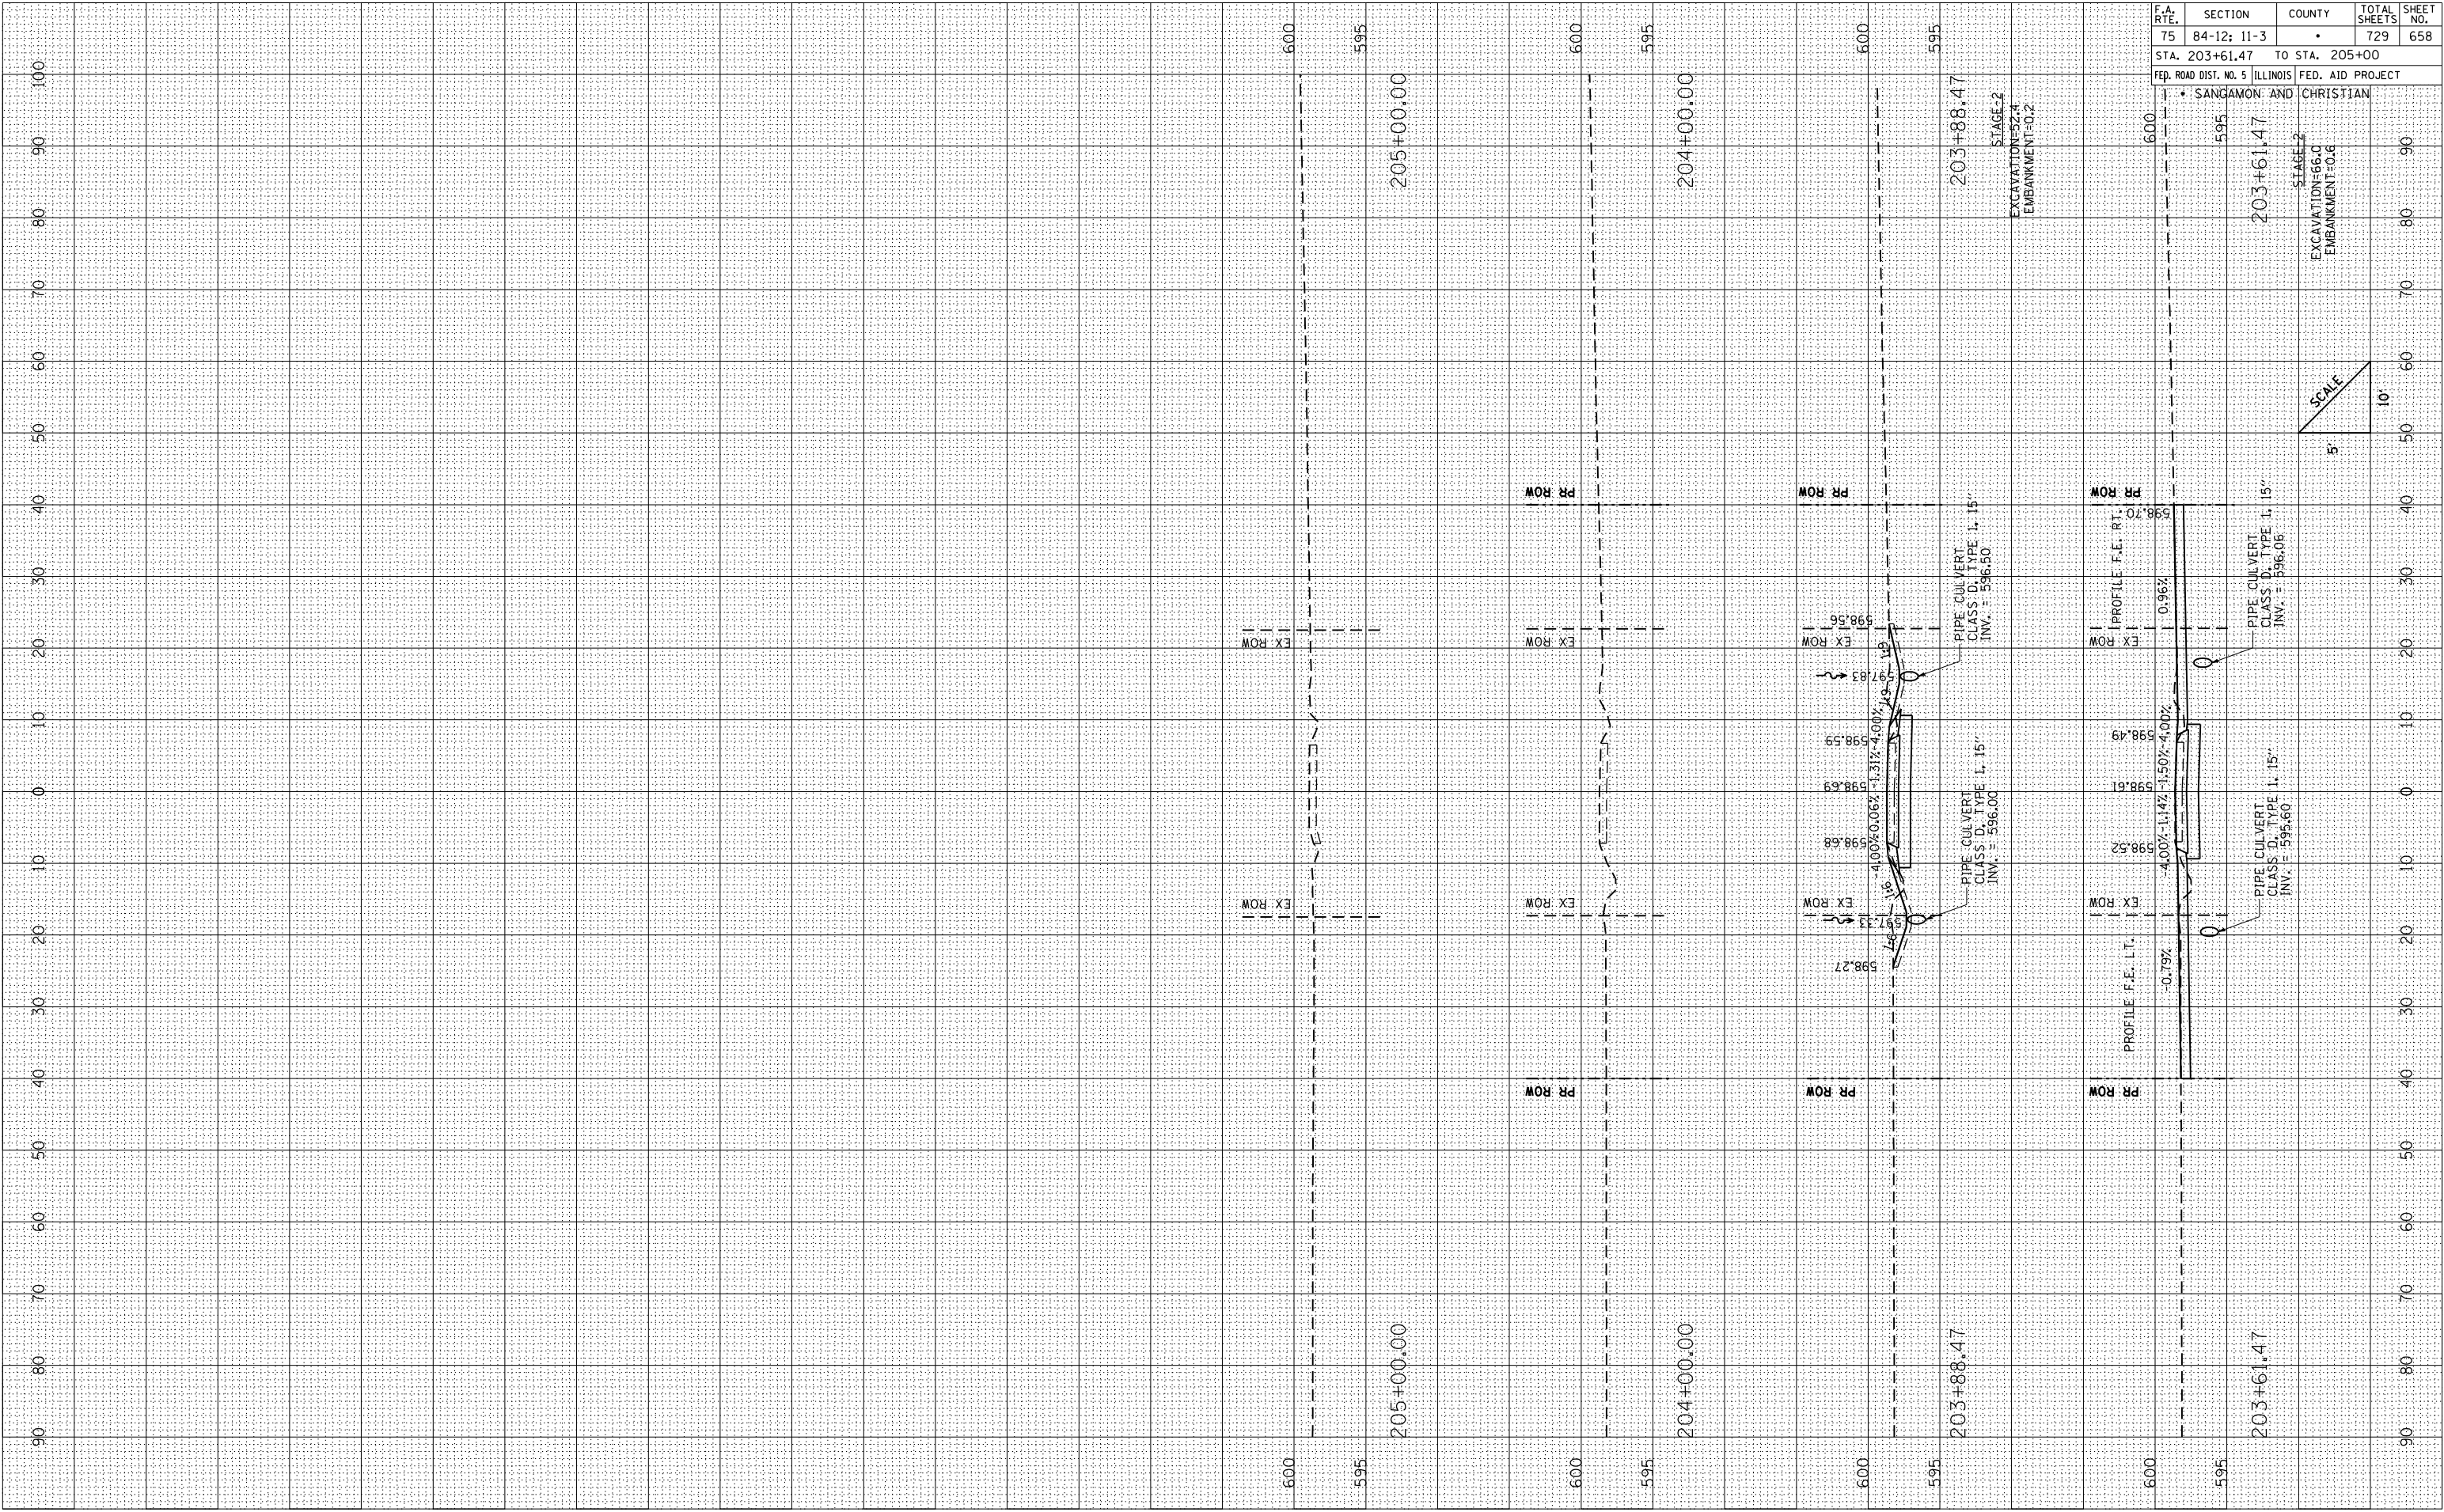


CROSS SECTIONS: TR 73 (2050 N) – STA. 203+61.47 TO STA. 205+00

FINAL	SURVED	BY	DATE
SURVEY	PLOTTED		
NOTE BOOK	RECALCULATE		
NO.	AREAS CHECKED		

ORIGINAL	SURVED	BY	DATE
SURVEY	PLOTTED		
NOTE BOOK	RECALCULATE		
NO.	AREAS CHECKED		


PLOT DATE = 3/16/2012
FILE NAME = 2050n-ah-1773.2.dgn
PLOT SCALE = 21/768" / IN.
REFERENCE = *REF*

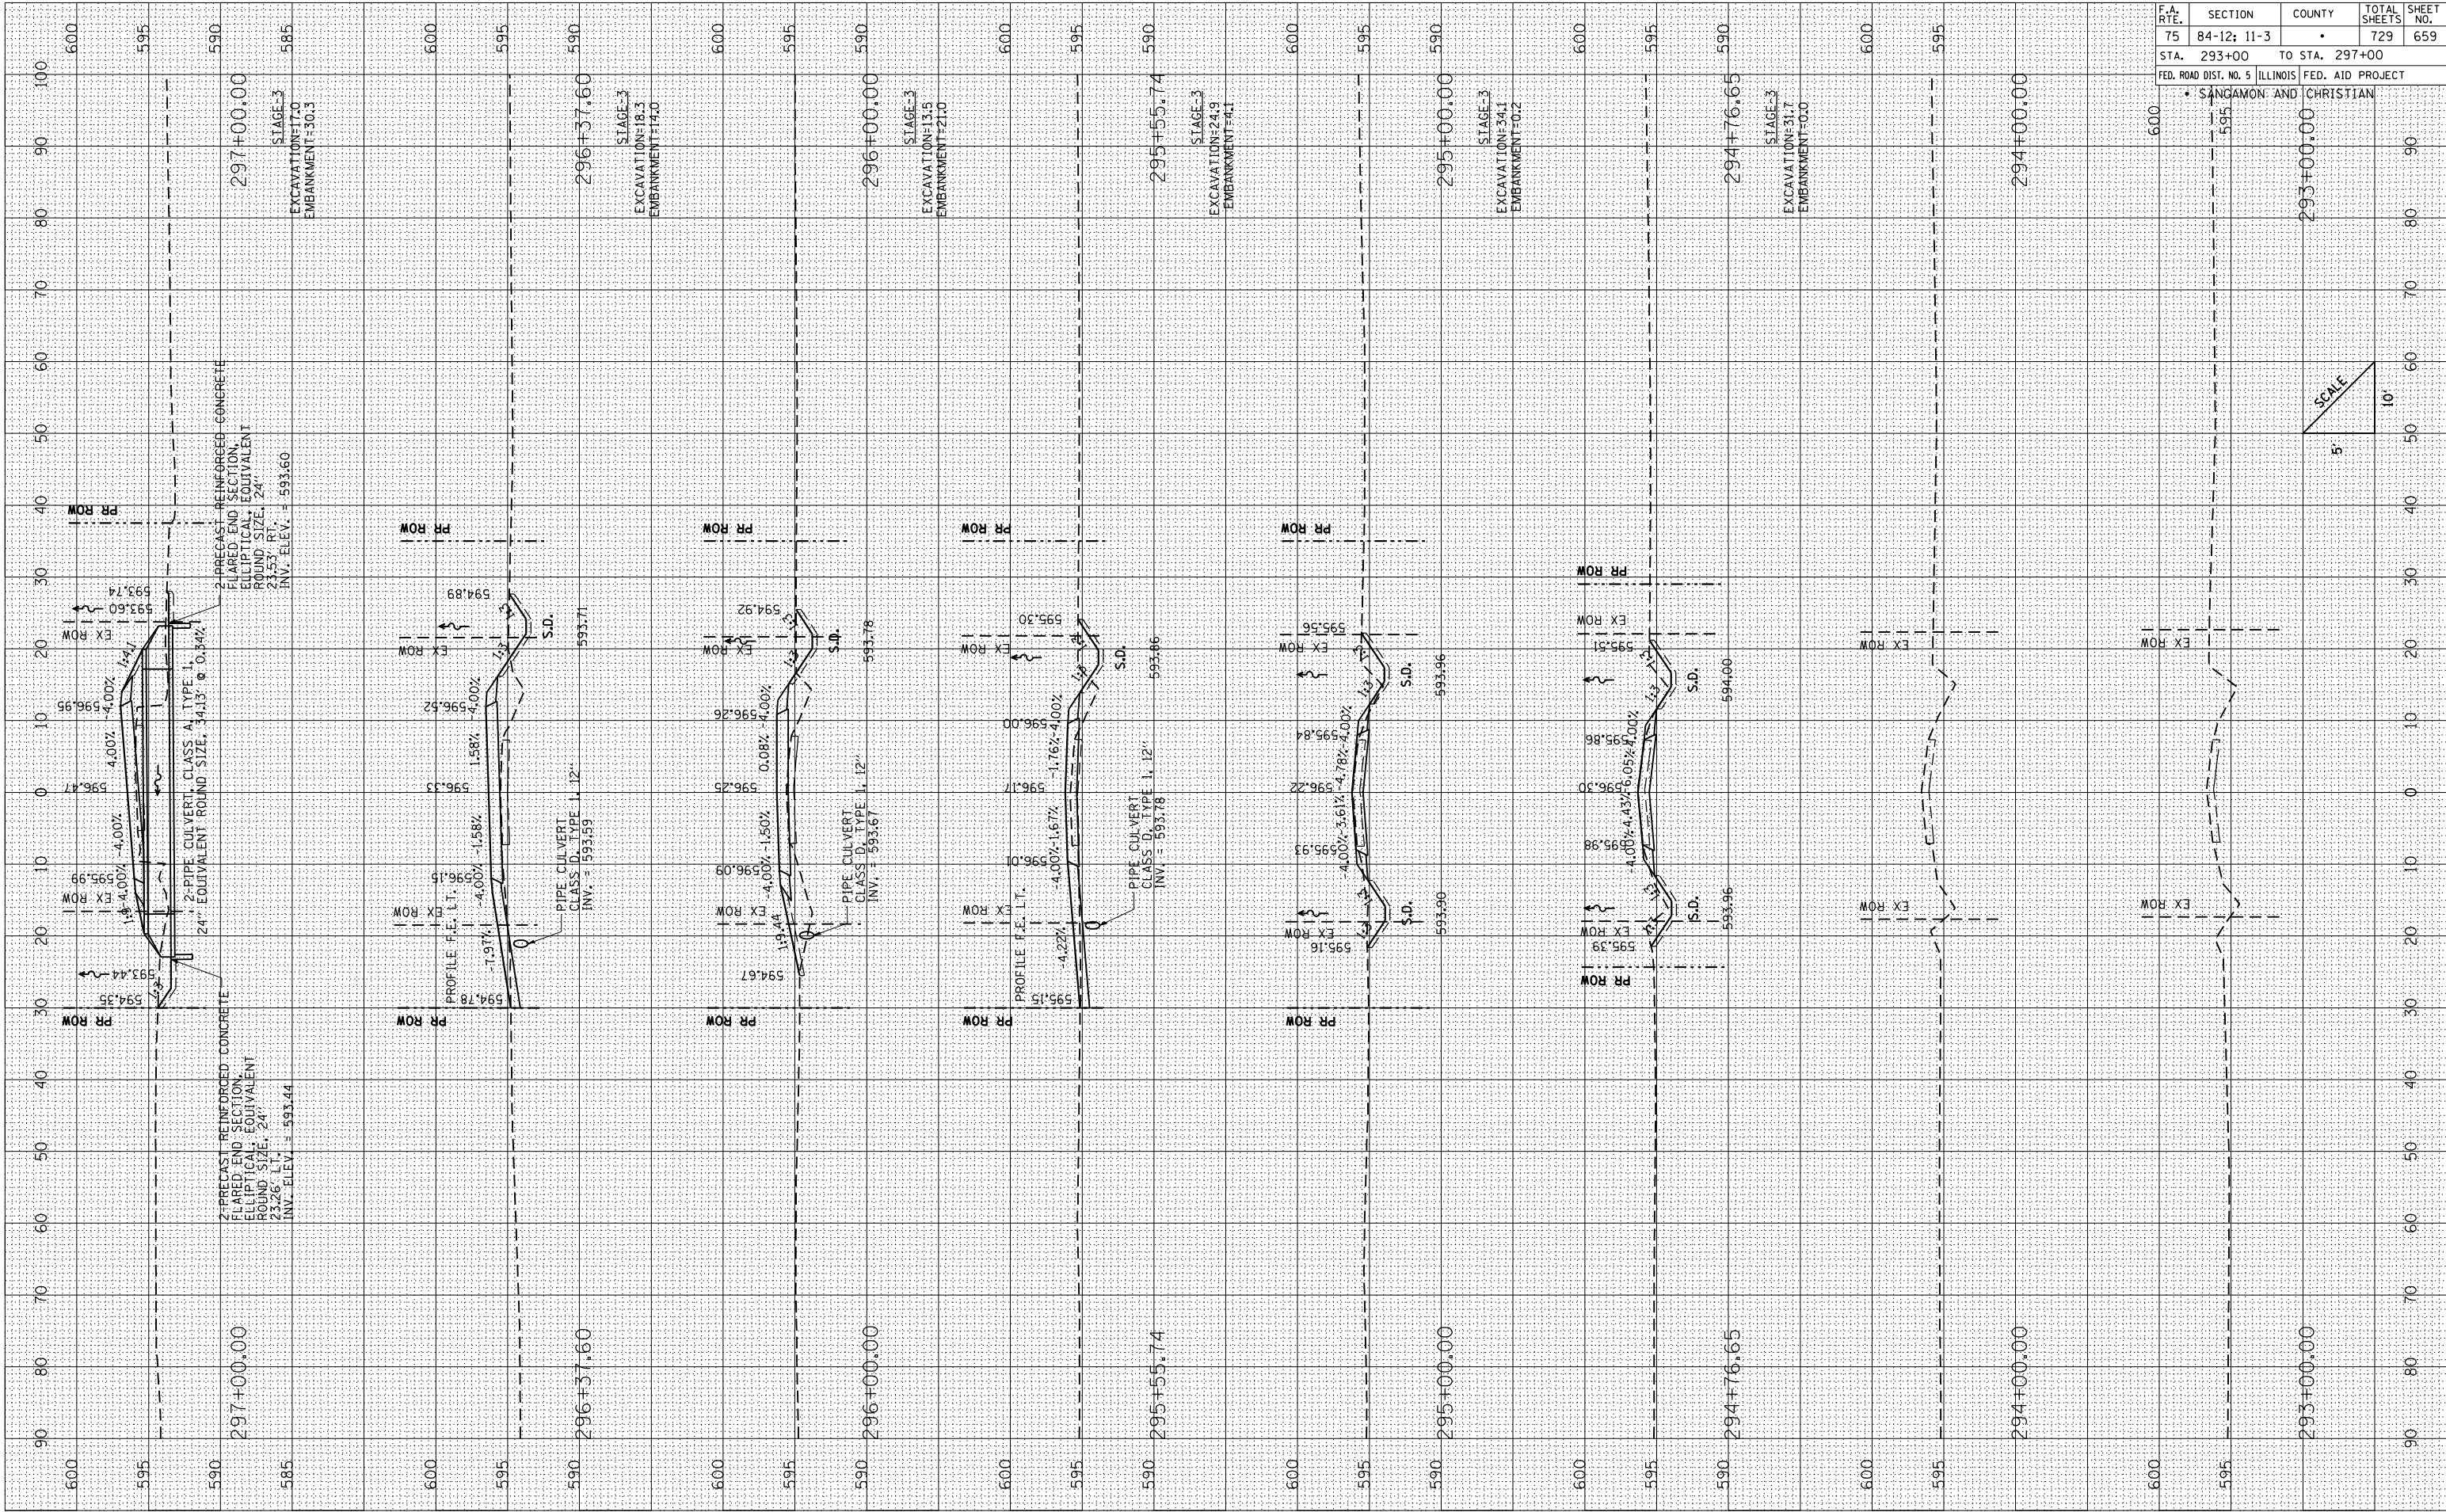

FINAL SURVEY NO.	SURVEYED PLOTTED NOTE BOOK AREAS AREAS CHECKED	BY		DATE	

ORIGINAL SURVEY NO.	SURVEYED PLOTTED NOTE BOOK AREAS AREAS CHECKED	BY		DATE	

PLOT DATE = 3/16/2012
FILE NAME = 2050n-ah-ssht-1773.2.dgn
PLOT SCALE = 21/768" / IN.
REFERENCE = #REF#

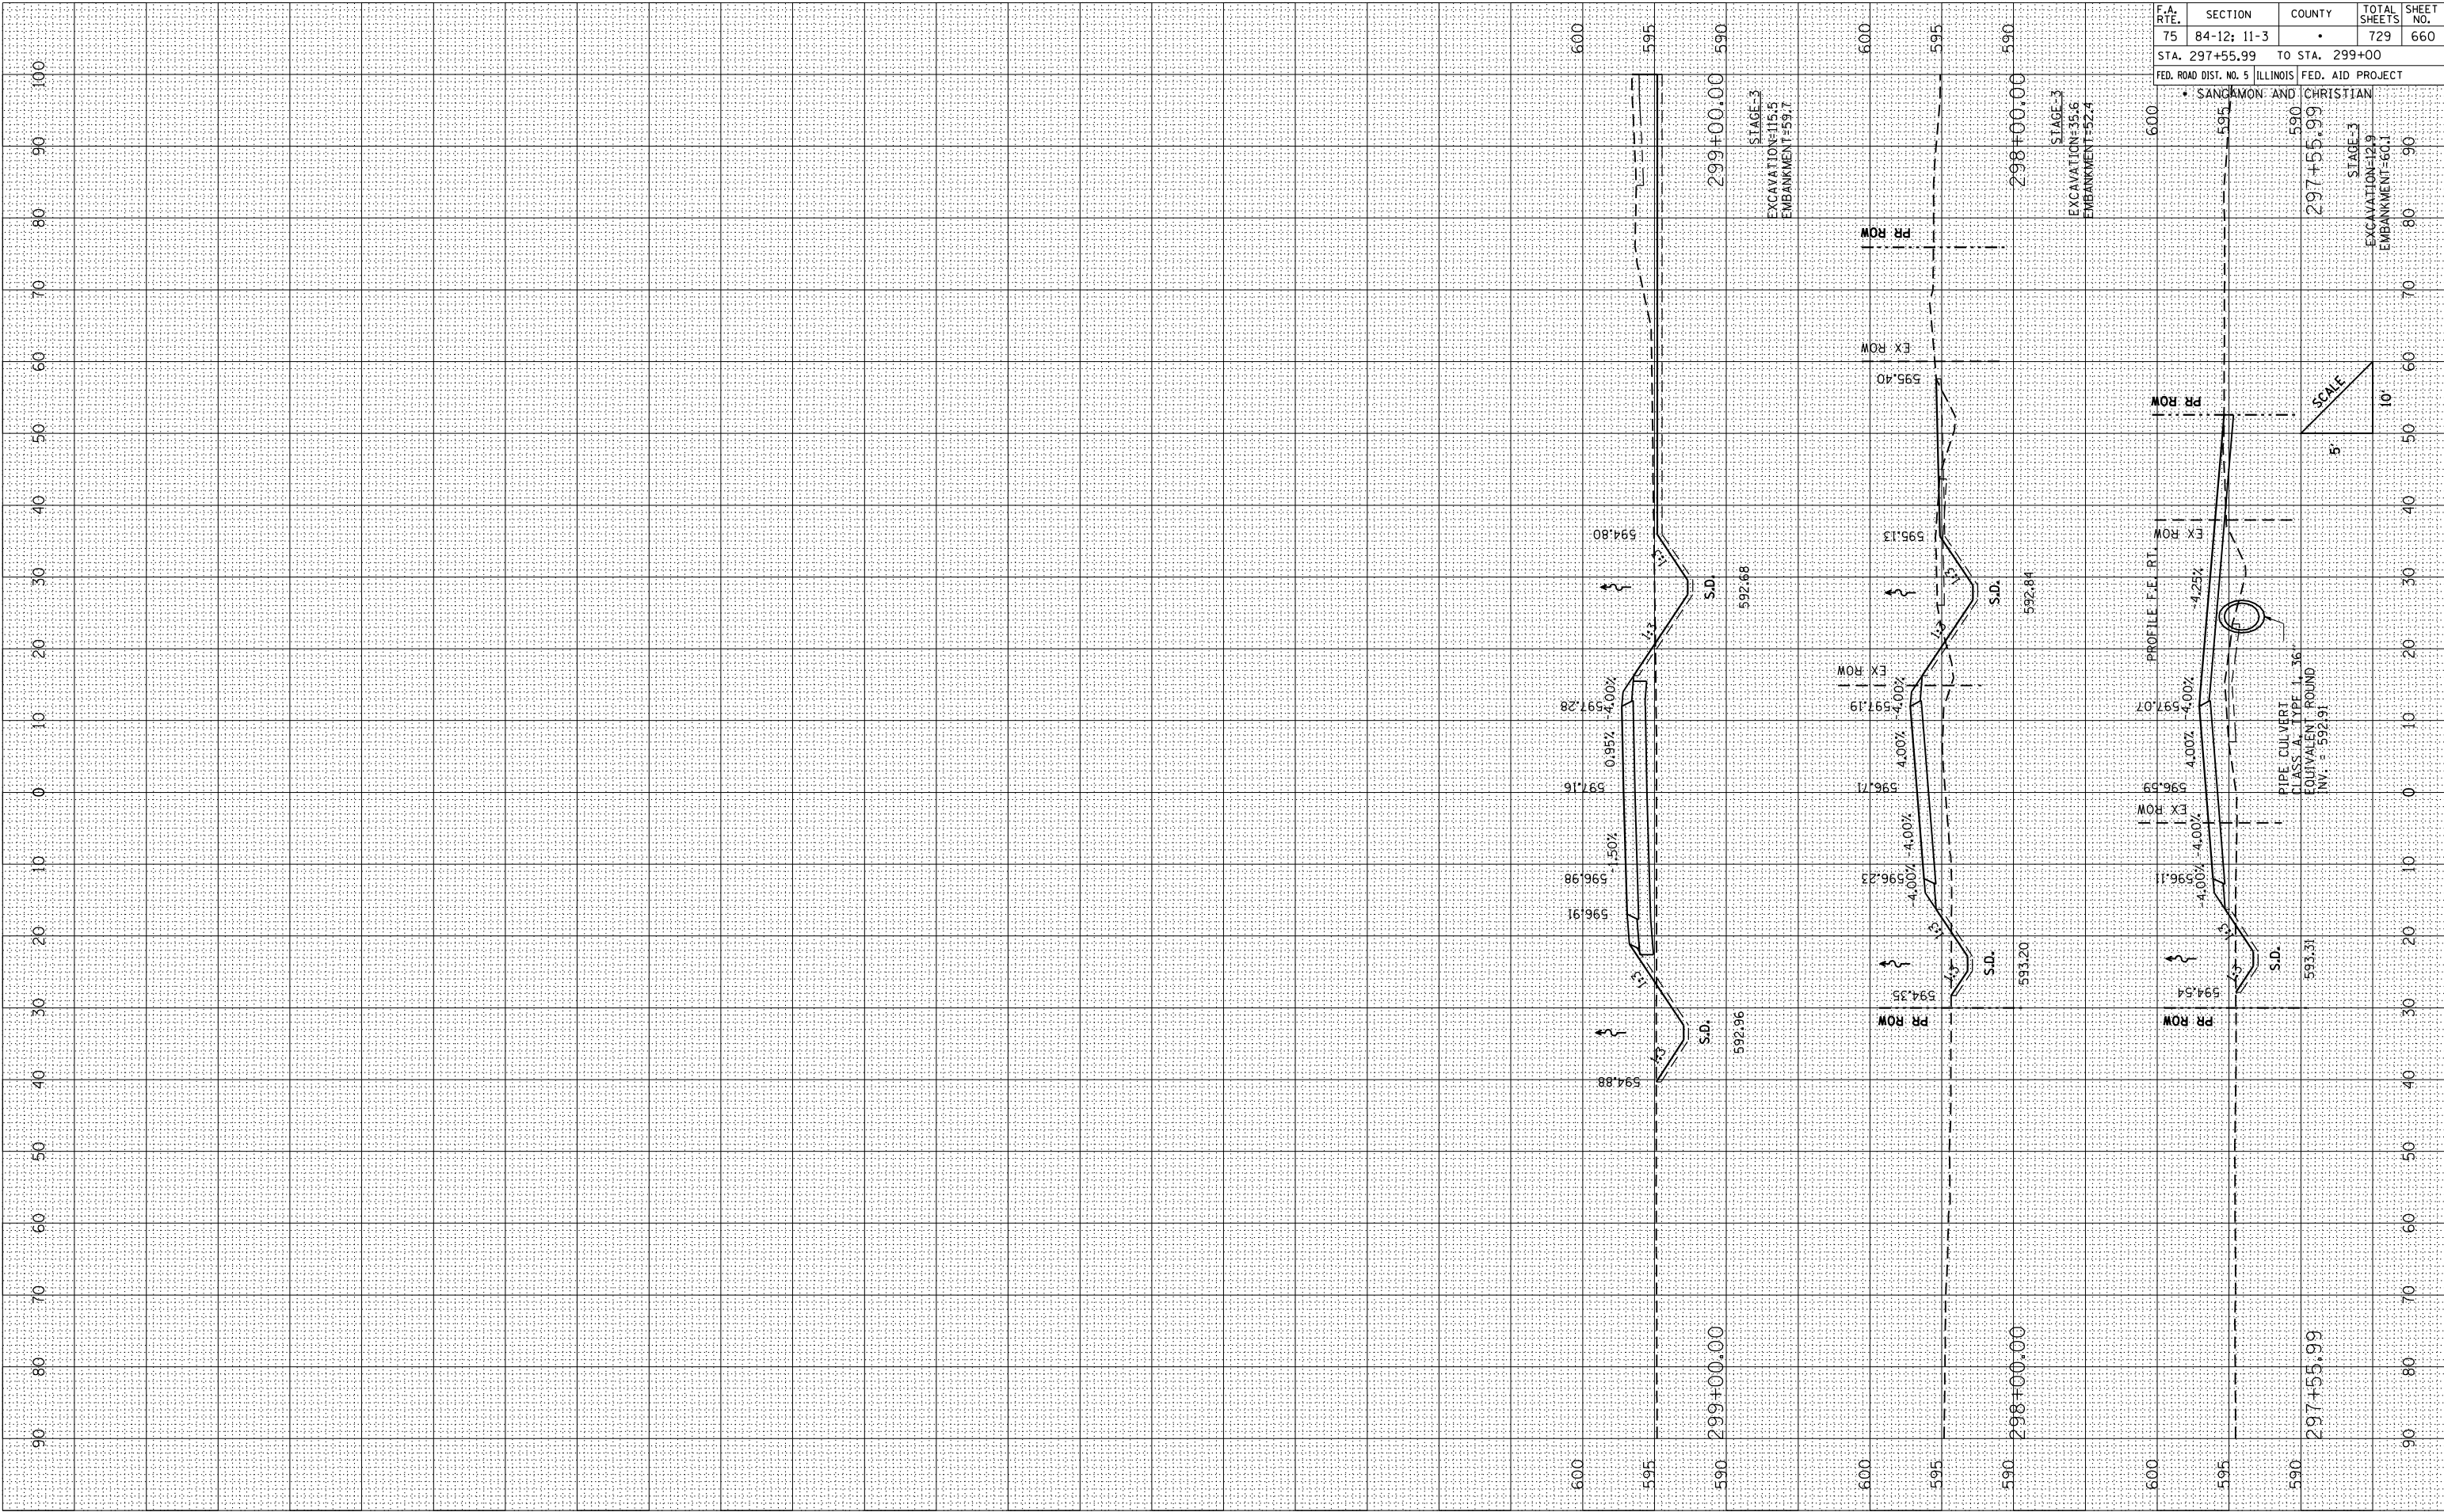


F.A. RTE.	SECTION	COUNTY	TOTAL SHEETS	SHEET NO.
75	84-12: 11-3	•	729	660
STA. 297+55.99 TO STA. 299+00				
FED. ROAD DIST. NO. 5 ILLINOIS FED. AID PROJECT				


CROSS SECTIONS: TR 73 (2050 N) CONNECTOR – STA. 297+55.99 TO STA. 299+00

FINAL	BY	DATE
SURVEY		
NOTED		
NO.		

ORIGINAL	BY	DATE
SURVEY		
NOTED		
NO.		

PLOT DATE = 3/28/2012
FILE NAME = 2100N-STA-395-402.dgn
PLOT SCALE = 21/768" / IN.
REFERENCE = #REF#

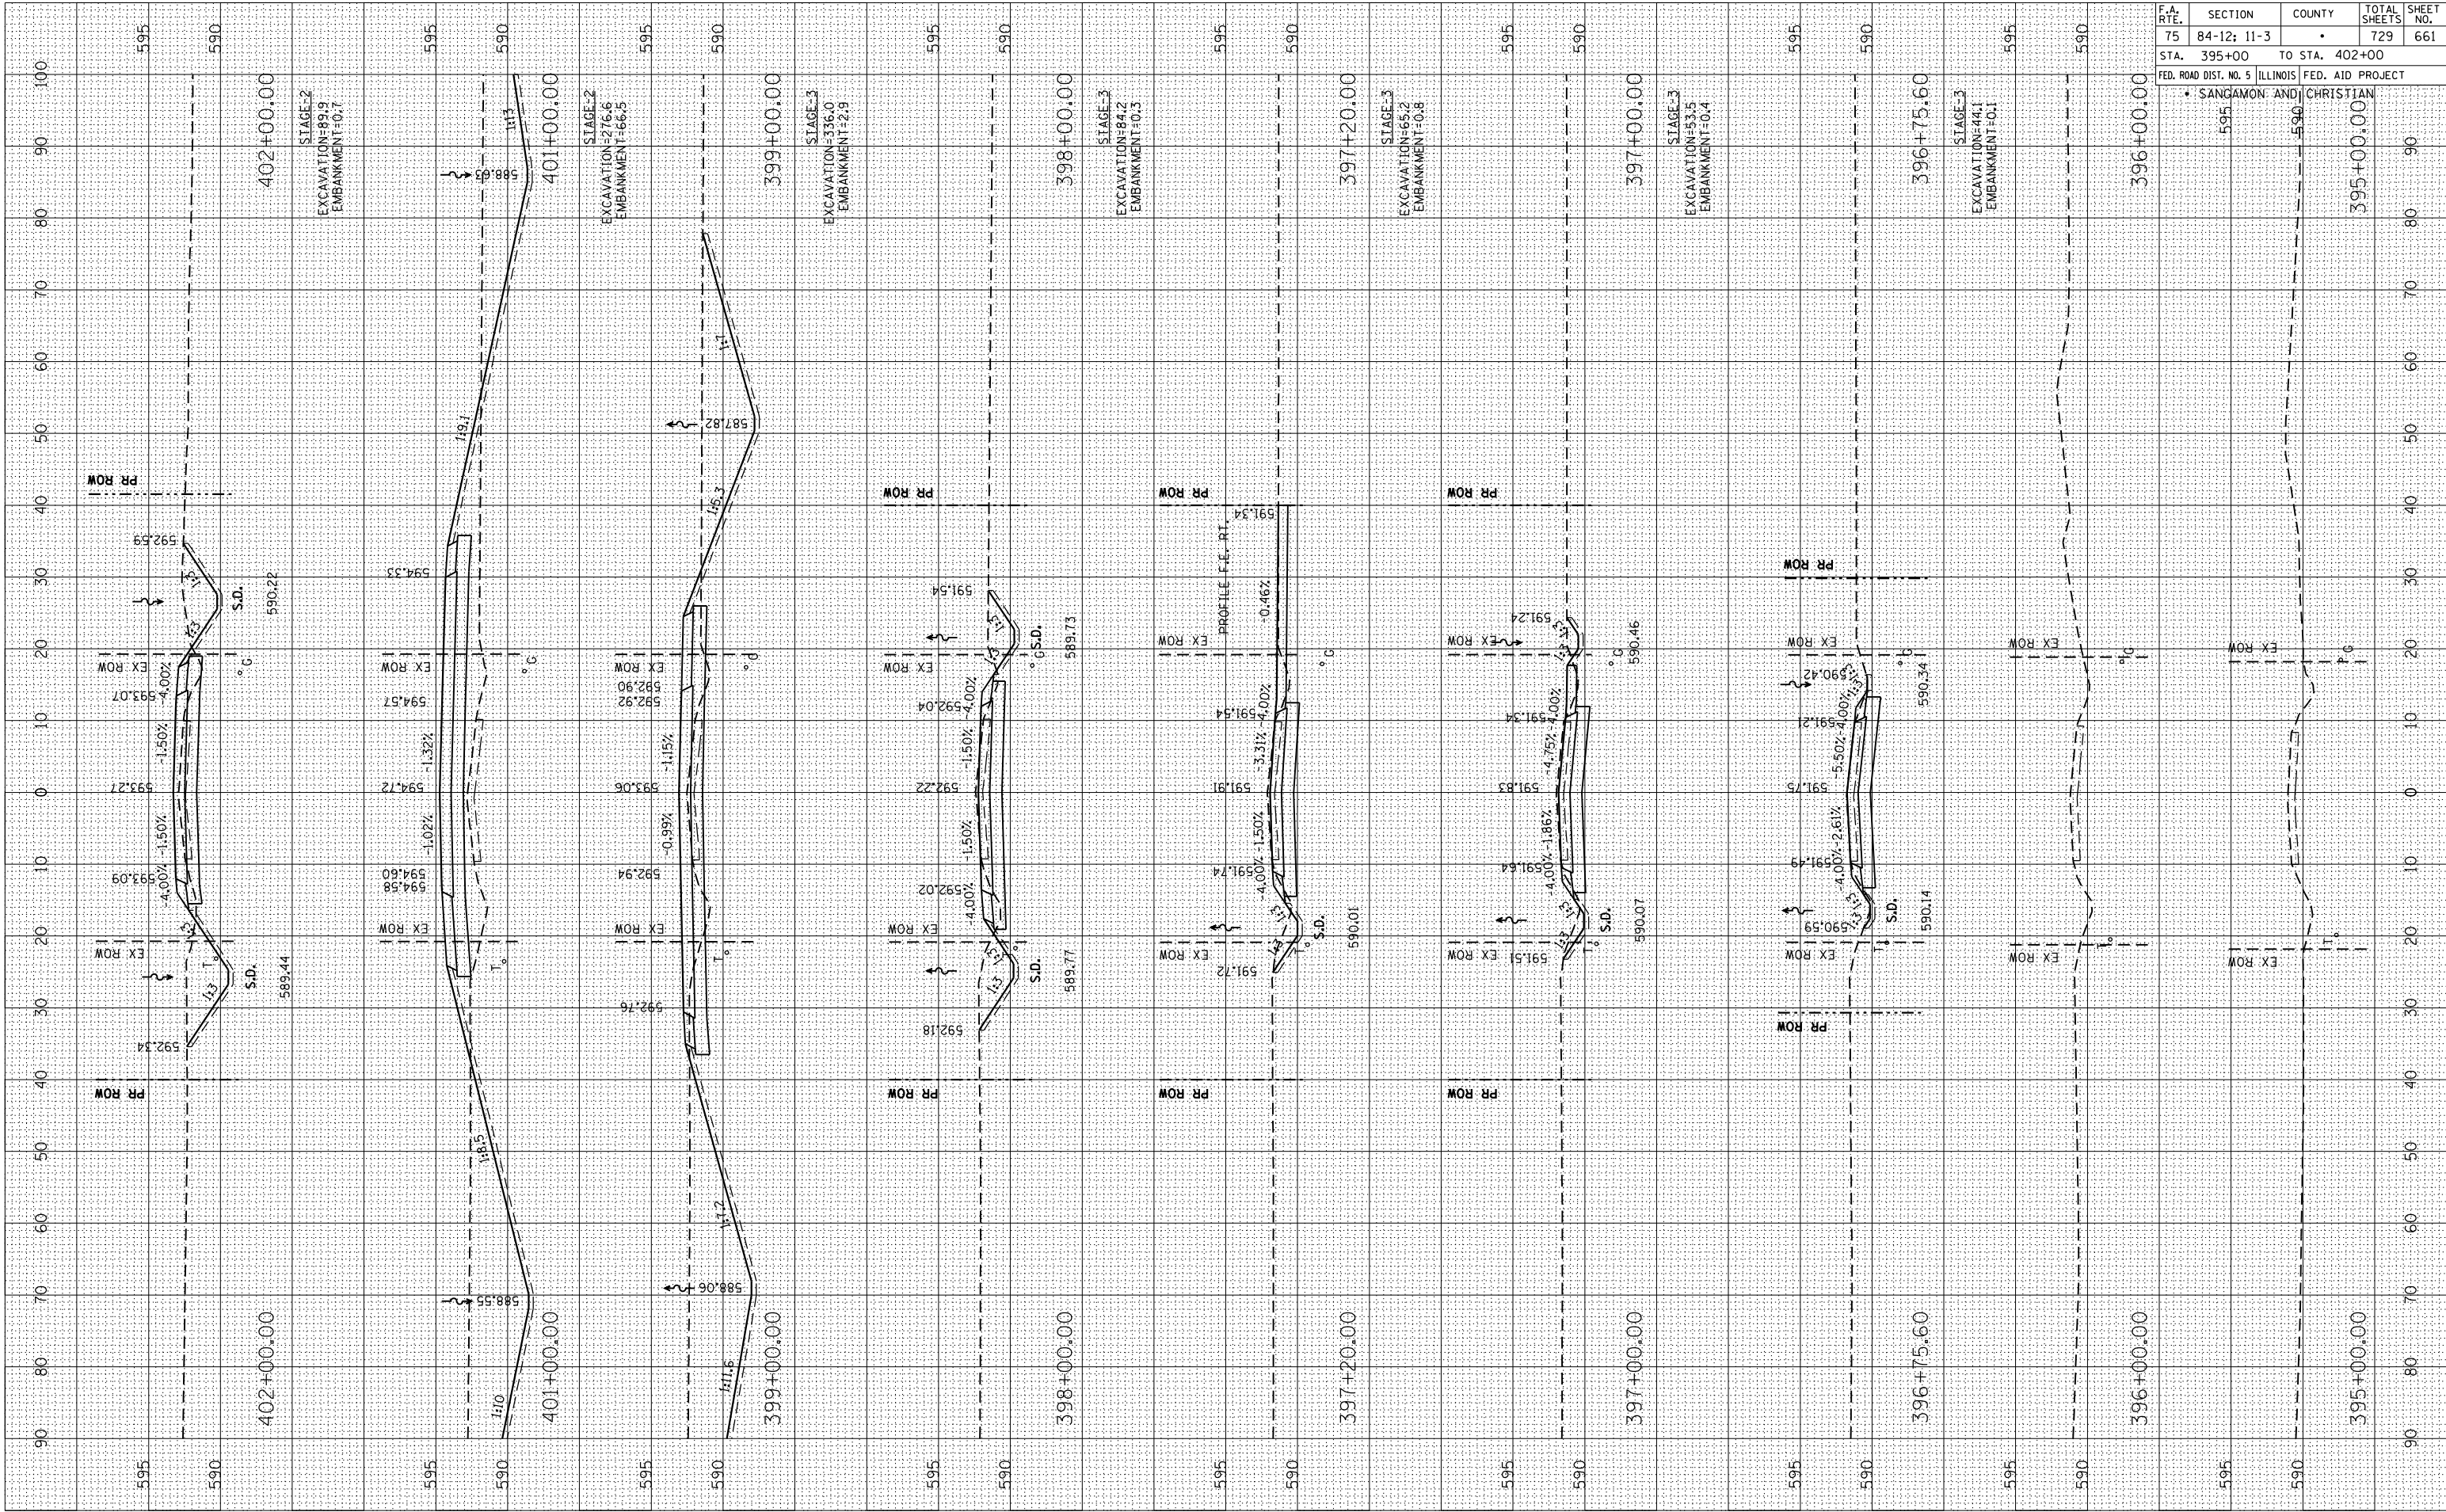


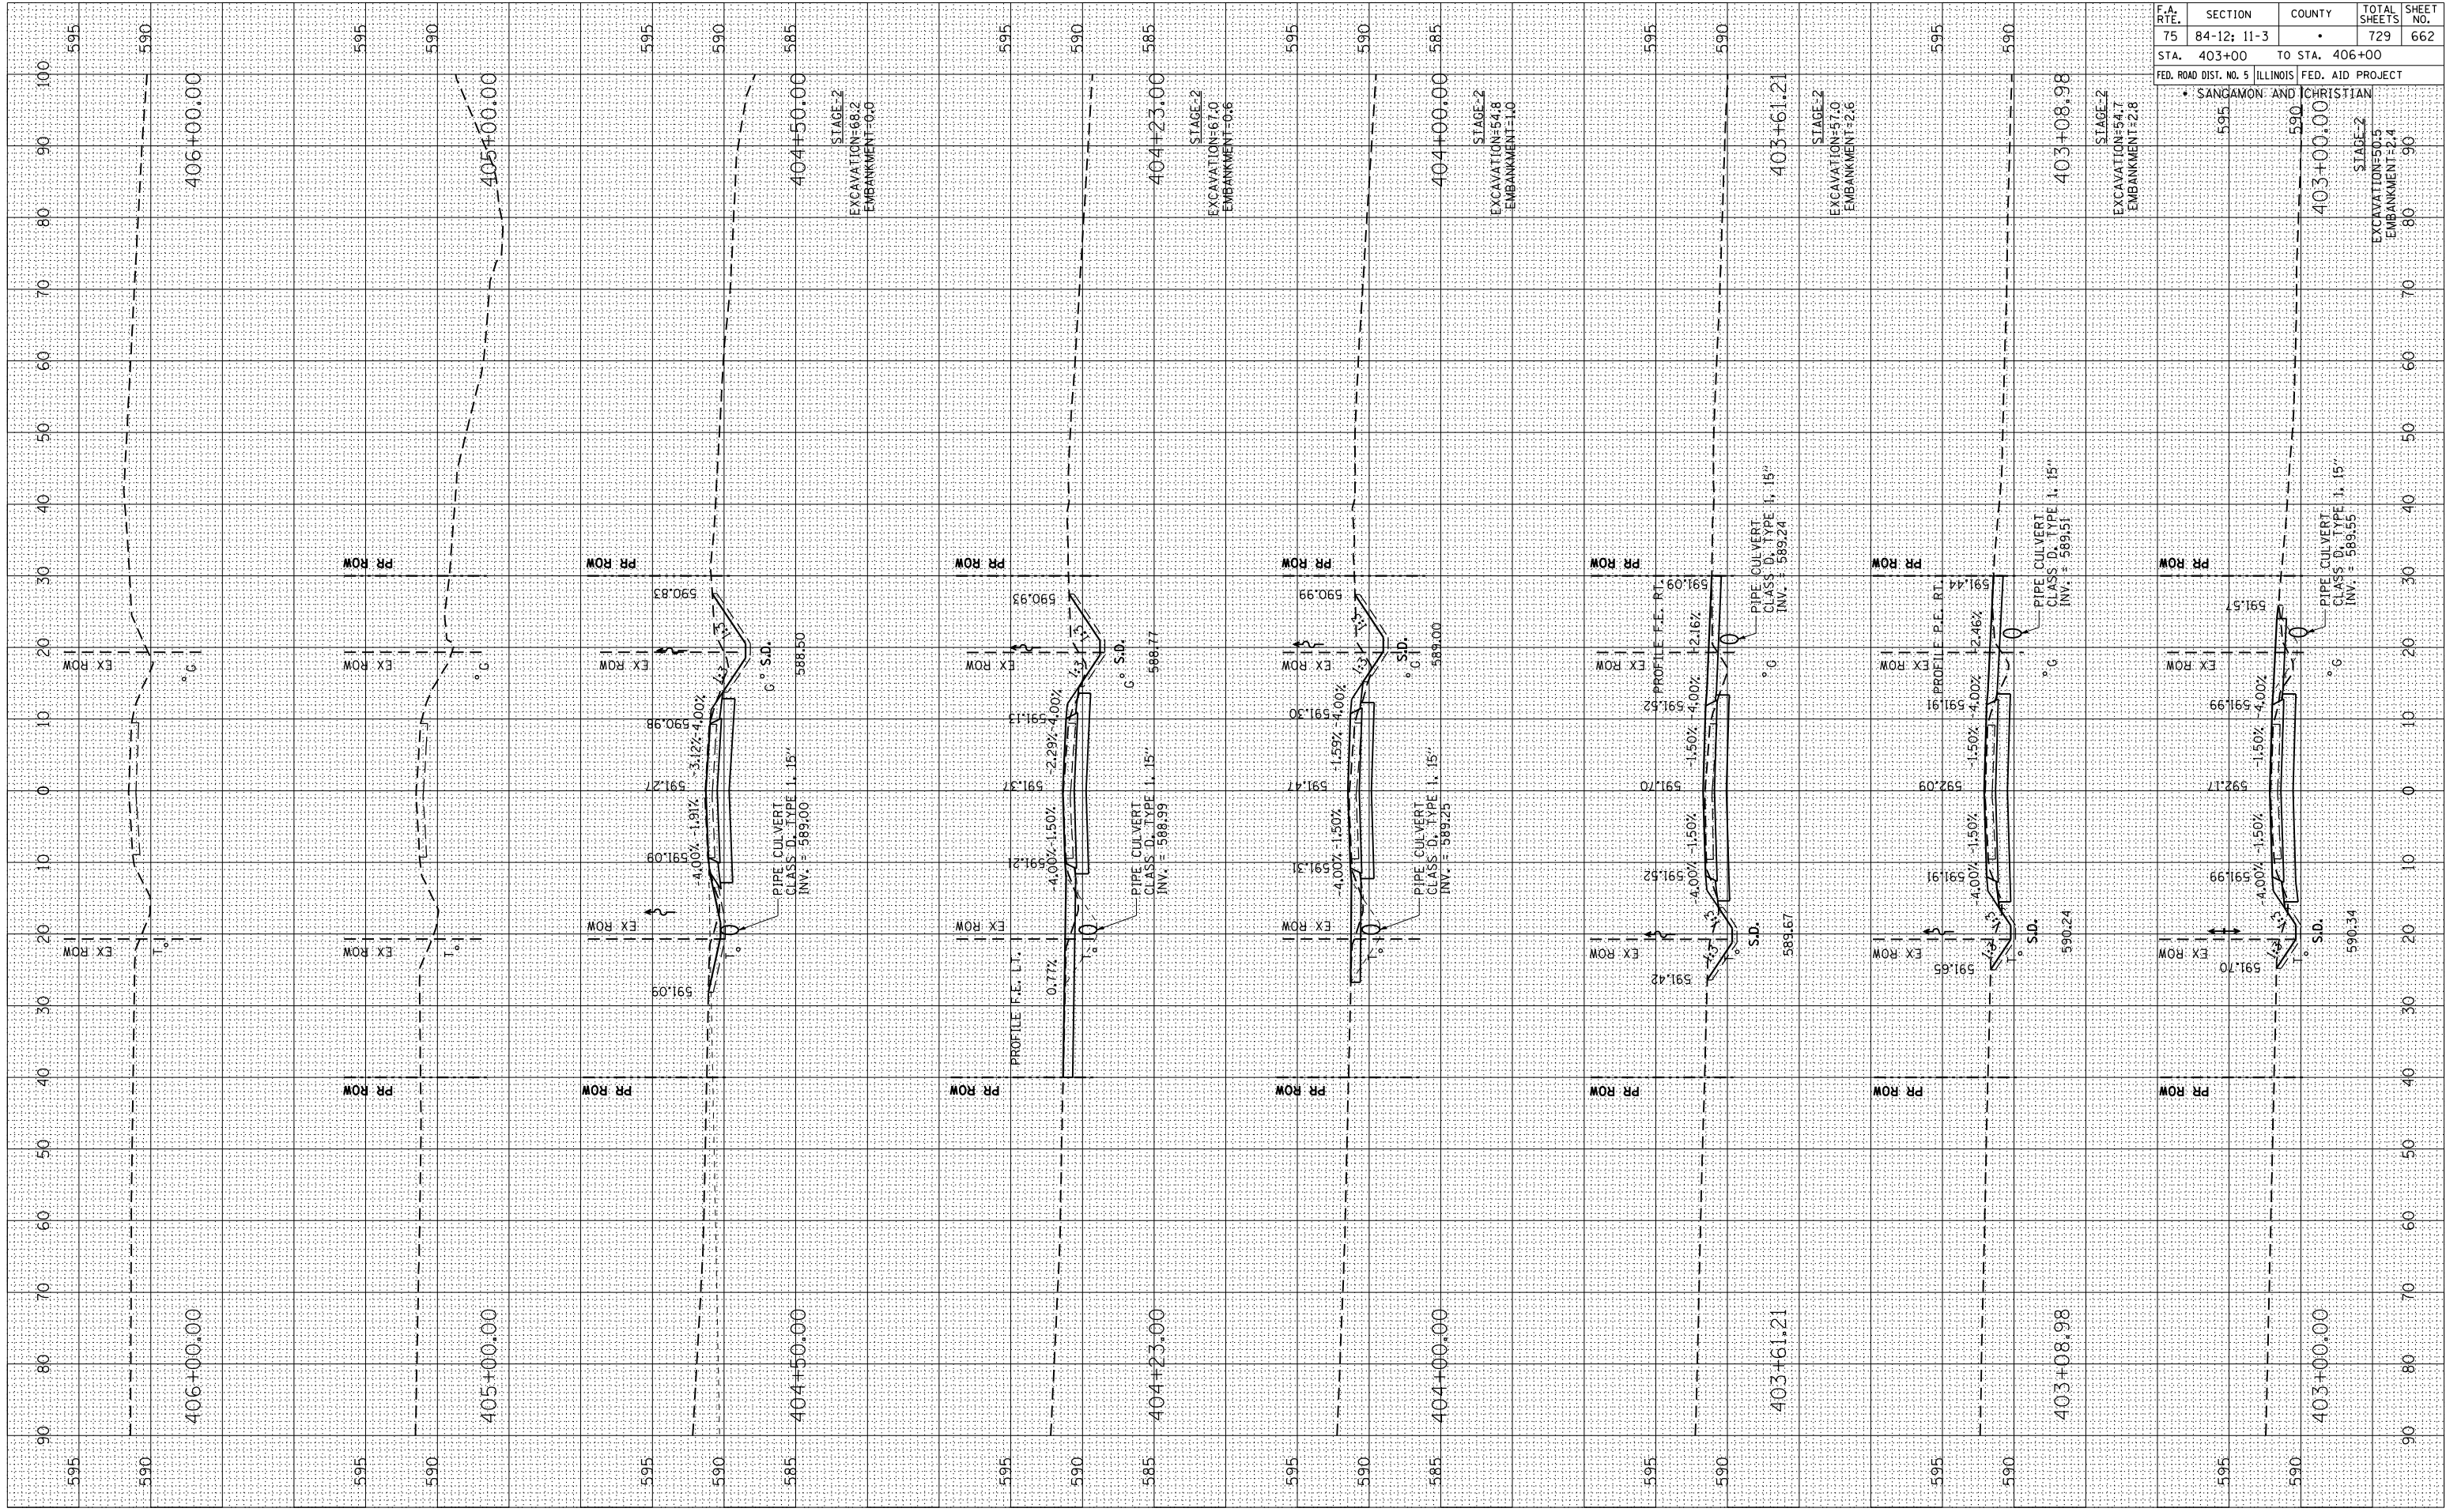

FINAL	SURVEY	BY	DATE
SURVEY	PLOTTED		
NOTE BOOK	REVISIONS		
NO.	AREAS CHECKED		

ORIGINAL	SURVEY	BY	DATE
SURVEY	PLOTTED		
NOTE BOOK	REVISIONS		
NO.	AREAS CHECKED		

PLOT DATE = 3/16/2012
FILE NAME = 25559-ah+ssst+ch23.dgn
PLOT SCALE = 21/768" / IN.
REFERENCE = #REF#

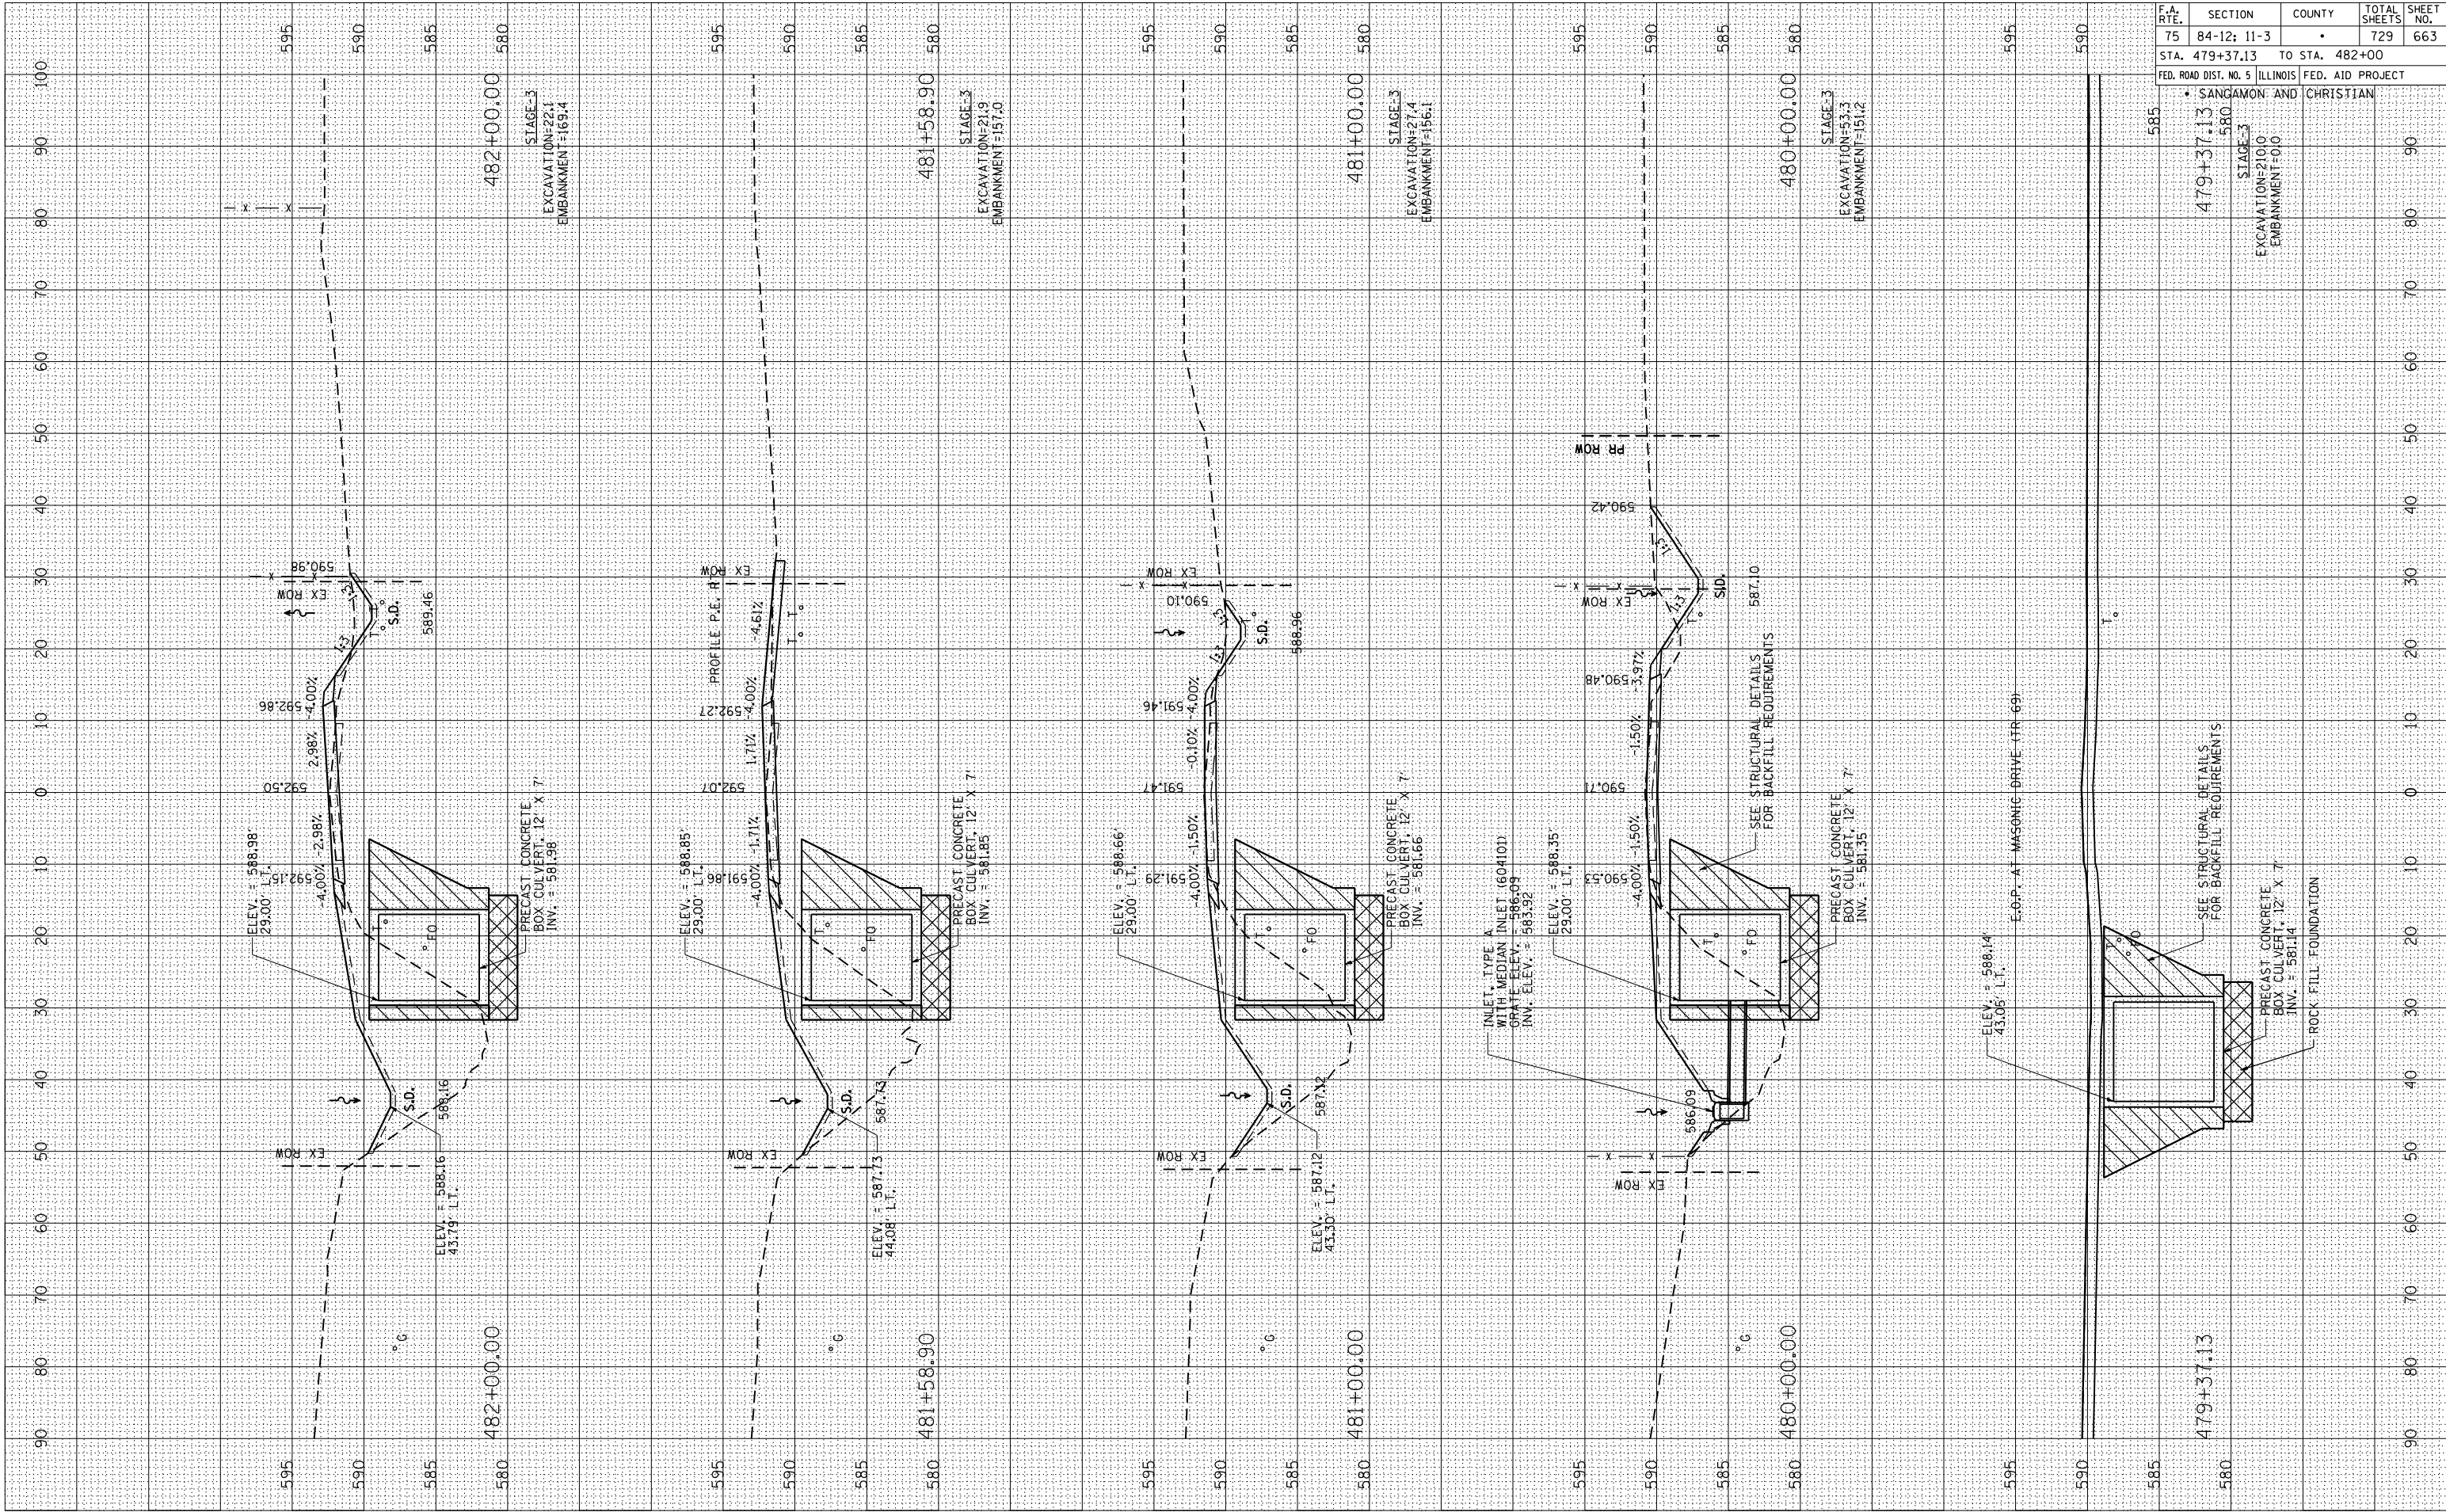

F.A. RTE.	SECTION	COUNTY	TOTAL SHEETS	SHEET NO.
75	84-12; 11-3	•	729	663
STA. 479+37.13 TO STA. 482+00				
FED. ROAD DIST. NO. 5 ILLINOIS FED. AID PROJECT				

• SANGAMON AND CHRISTIAN

- SANGAMON AND CHRISTIAN





















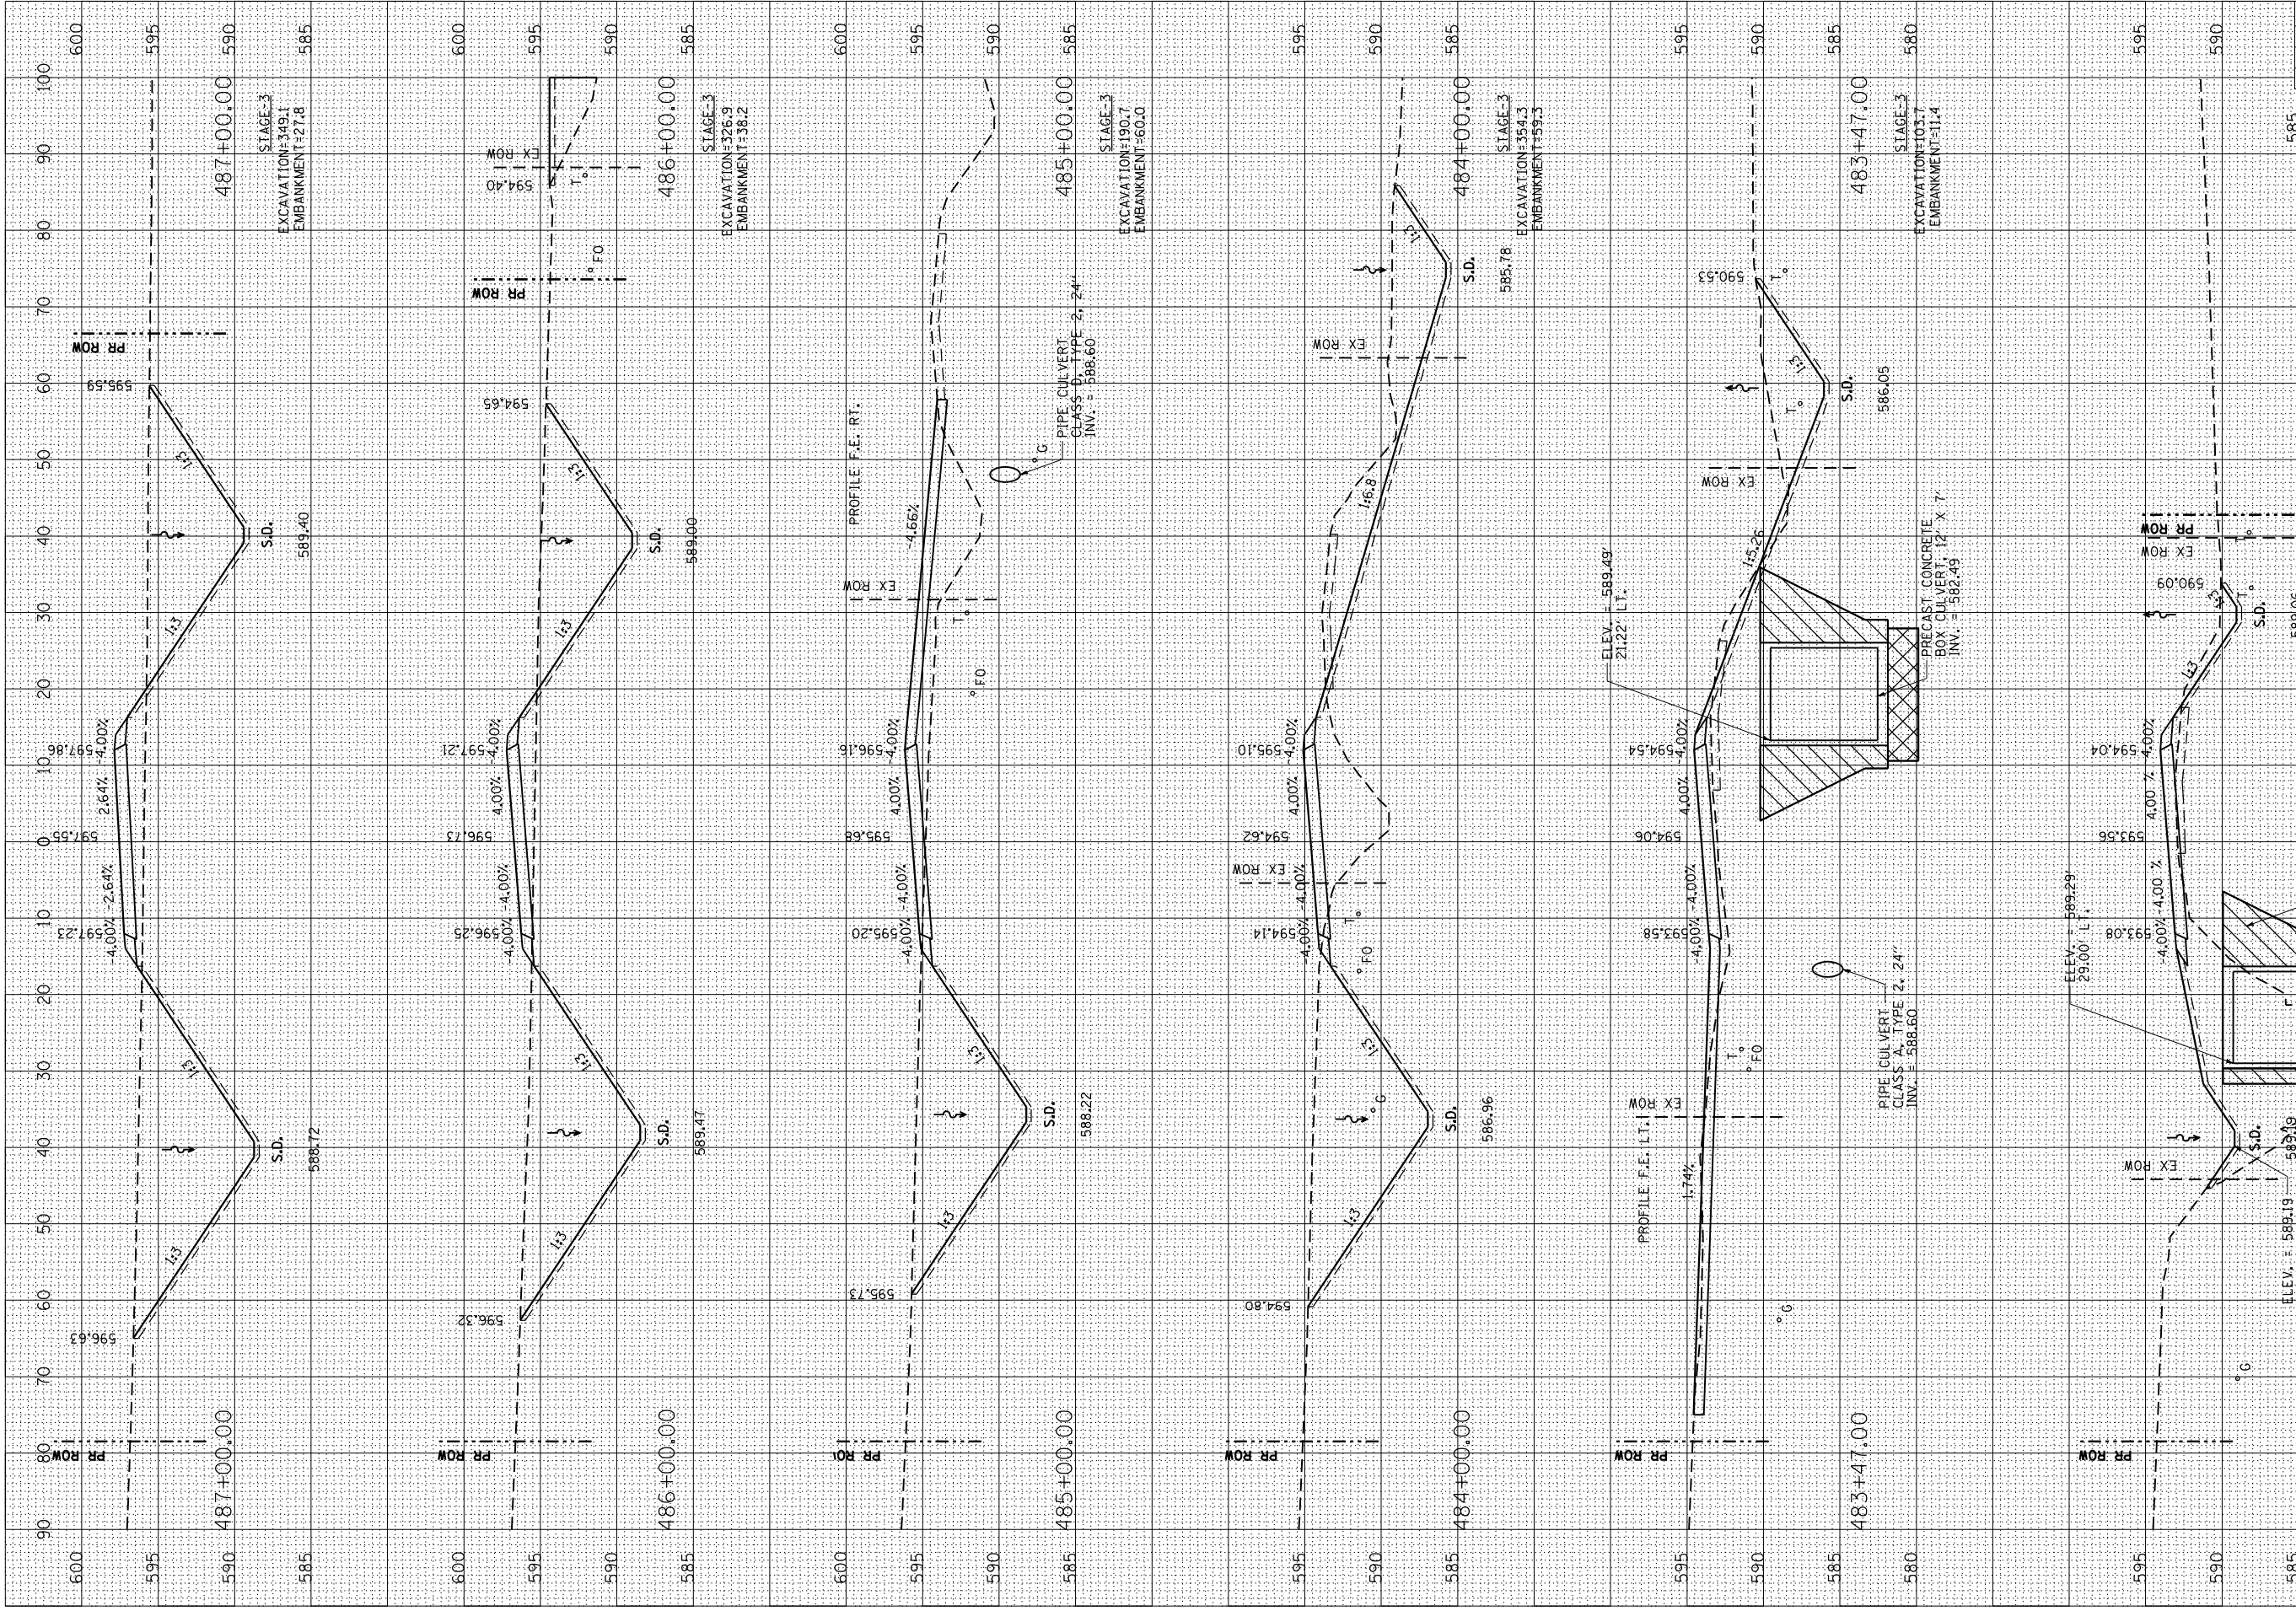[illegible][illegible][illegible][illegible]300 E) - SIA. 483 ± 00 TO SIA. 487 ± 00

ORIGINAL SURVEY		BY		DATE	
SURVEYED					
PLOTTED					
NOTE BOOK					
AREAS CHECKED					
NO.					

ORIGINAL SURVEY		BY		DATE	
SURVEYED					
PLOTTED					
NOTE BOOK					
AREAS CHECKED					
NO.					

PLOT DATE = 3/16/2012
FILE NAME = 20120309-ah+ssst+ch23.dgn
PLOT SCALE = 21/768" / IN.
REFERENCE = #REF#

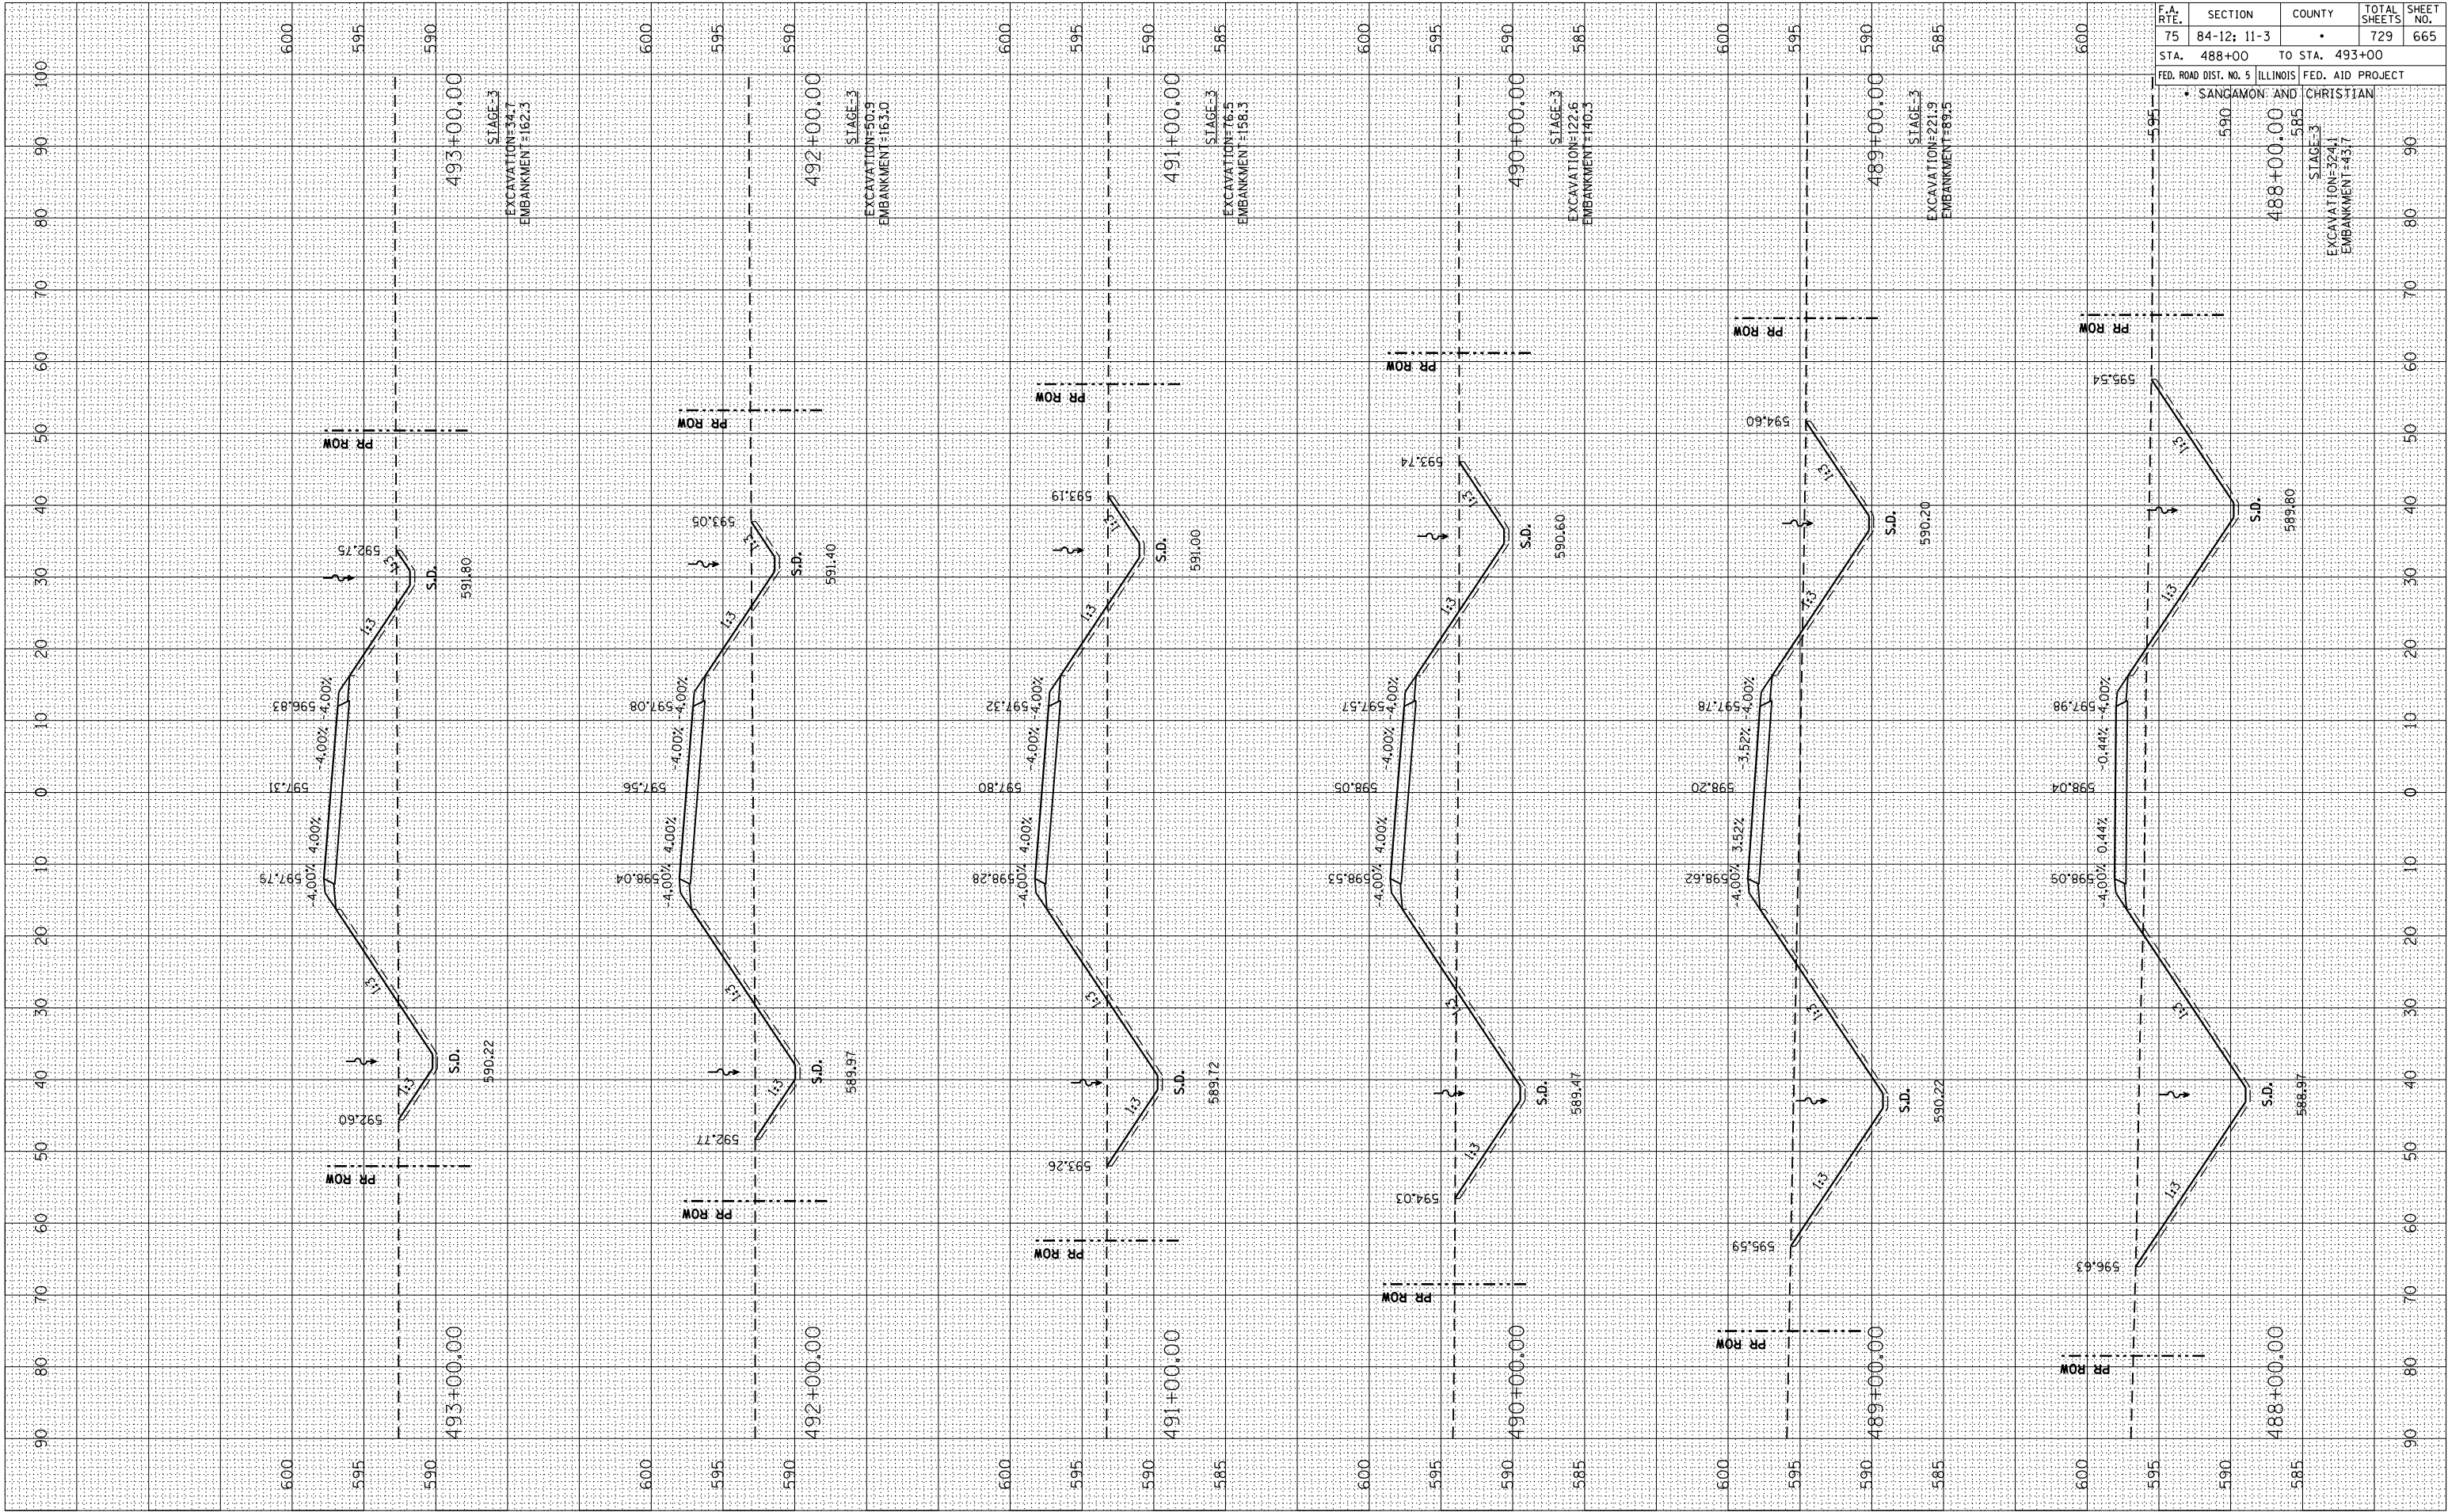


F.A. RTE.	SECTION	COUNTY	TOTAL SHEETS	SHEET NO.
75	84-12; 11-3	•	729	665
STA. 488+00 TO STA. 493+00				
FED. ROAD DIST. NO. 5 ILLINOIS FED. AID PROJECT				

FINAL	BY	DATE
SURVEY		
NOTE BOOK		
NO.		

ORIGINAL	BY	DATE
SURVEY		
NOTE BOOK		
NO.		


PLOT DATE = 3/28/2012
FILE NAME = 230929-ah+ssst+ch23.dgn
PLOT SCALE = 21/768" / IN.
REFERENCE = *REF*

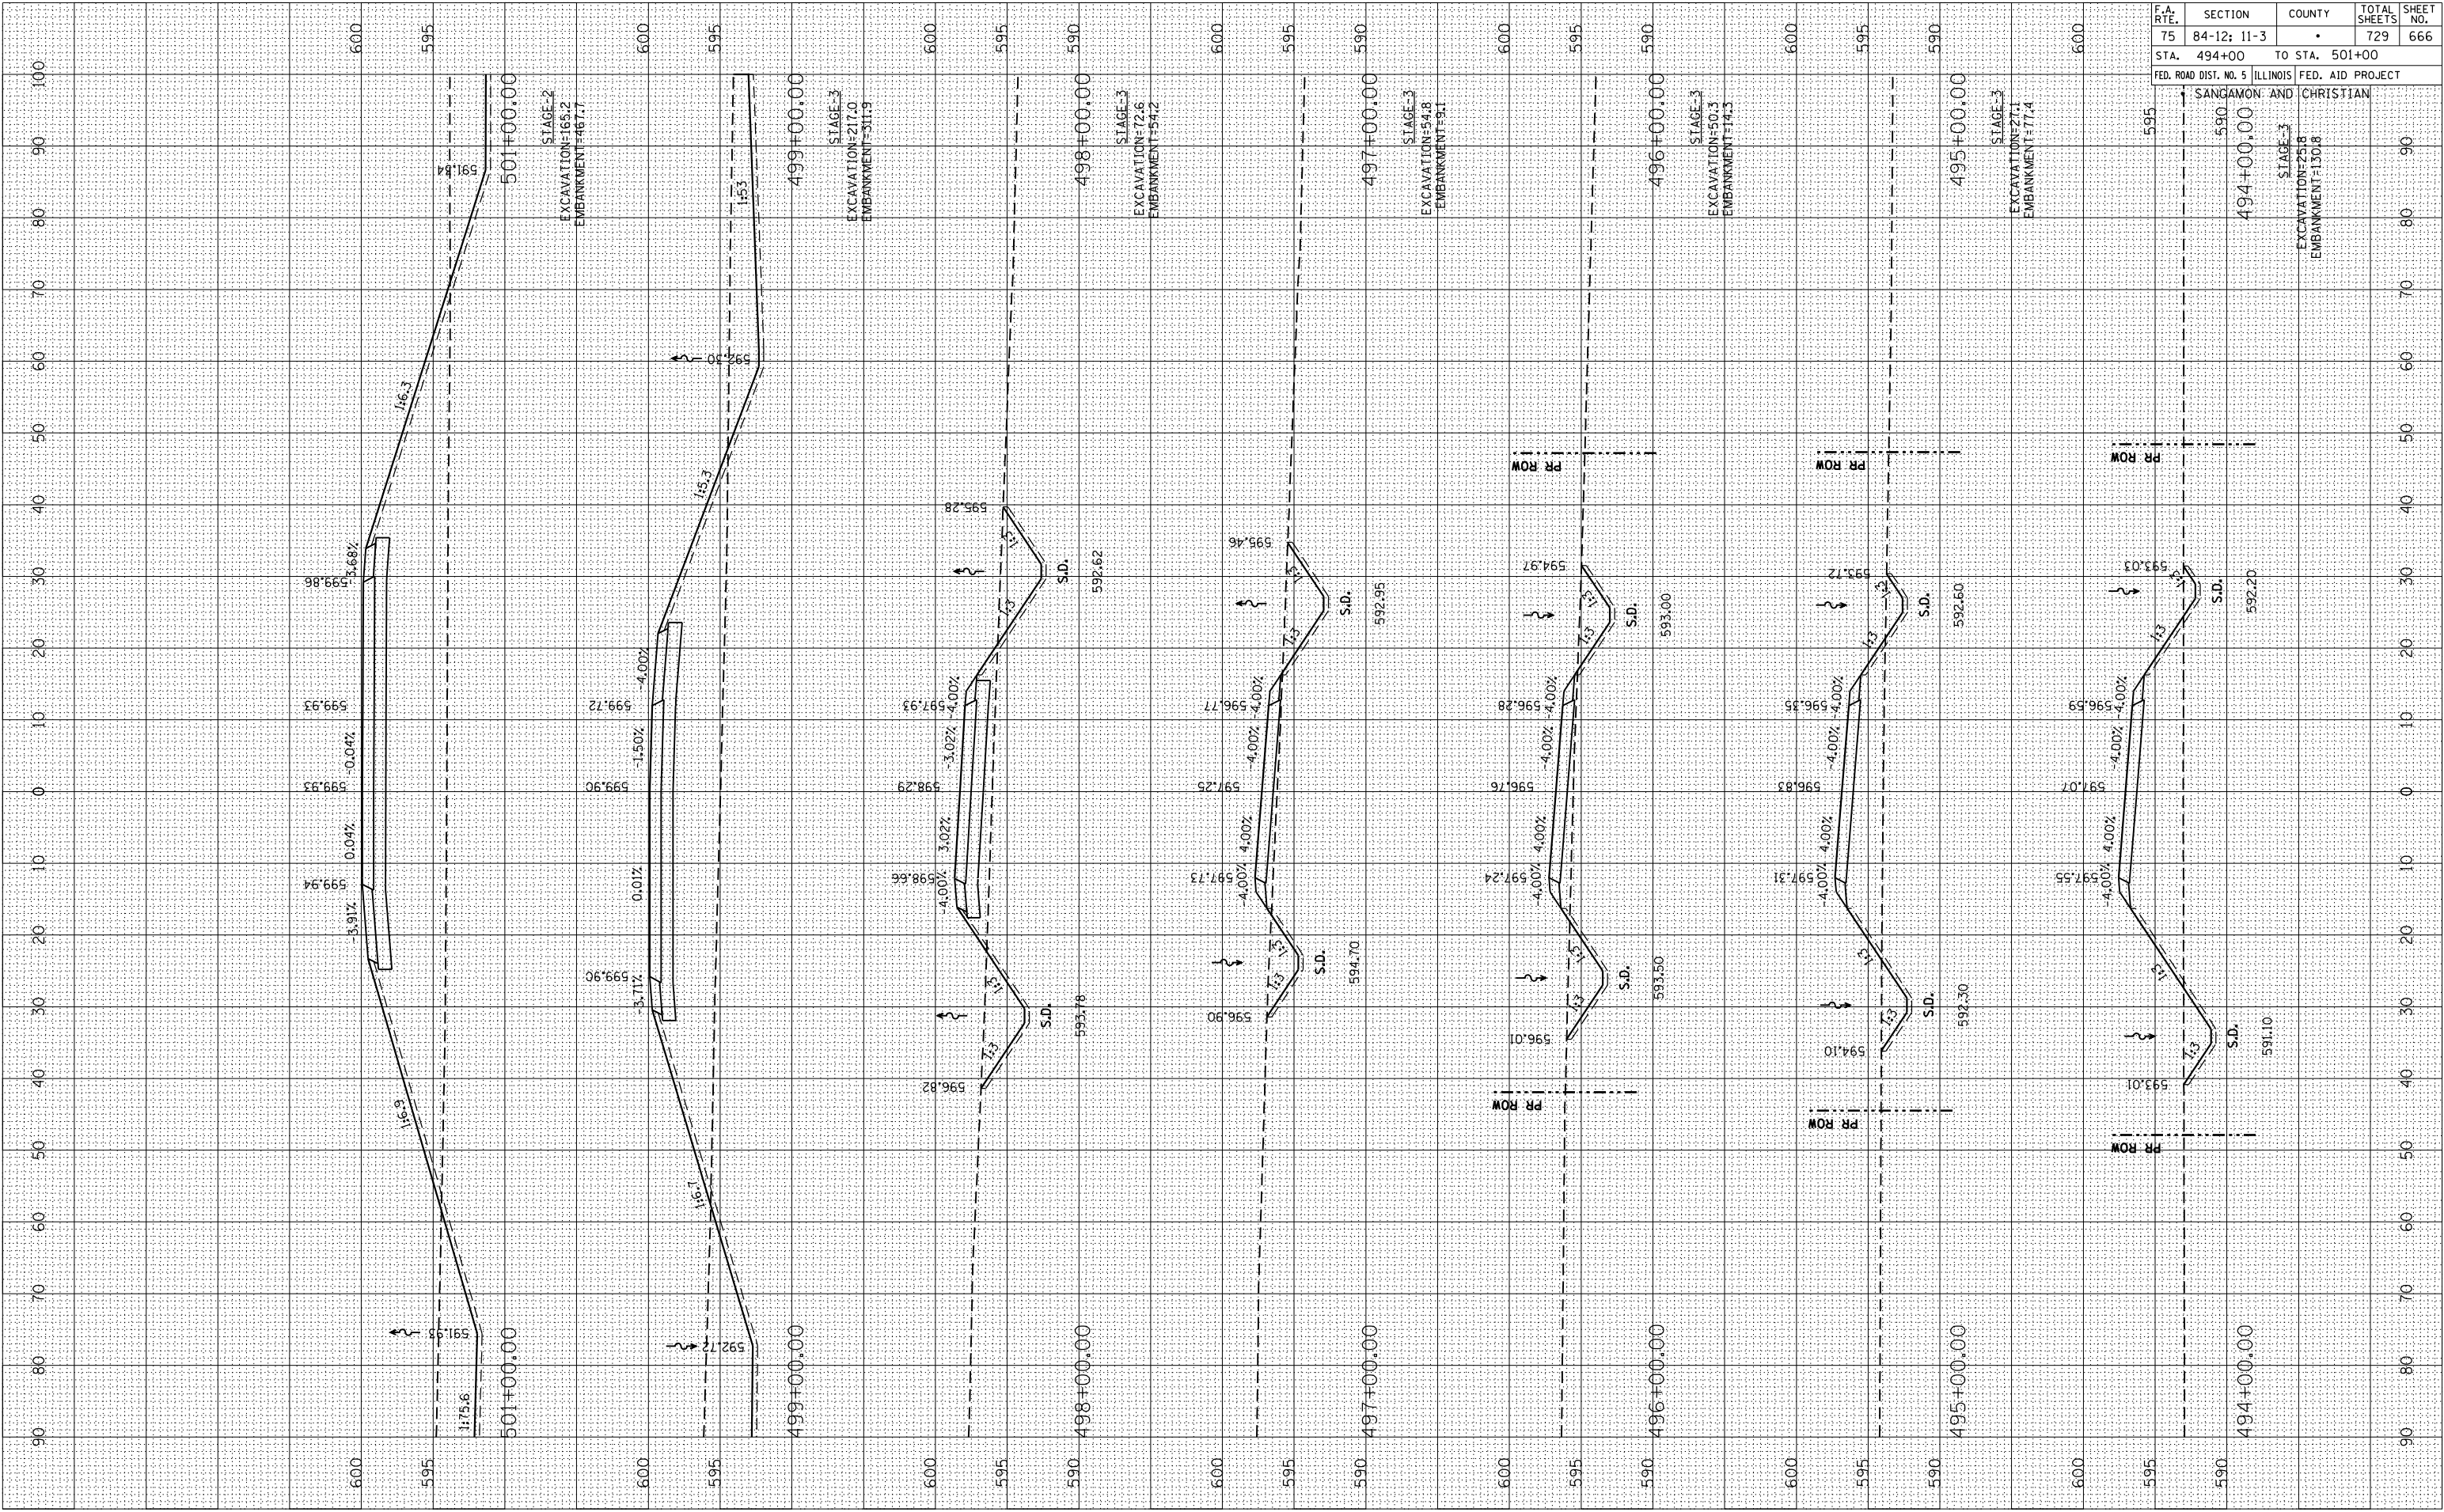

FINAL	BY	DATE
SURVEY		
PLOTTED		
NOTE BOOK		
AREAS CHECKED		

ORIGINAL	BY	DATE
SURVEY		
PLOTTED		
NOTE BOOK		
AREAS CHECKED		

PLOT DATE = 3/16/2012
FILE NAME = 205599-ah+ssht+ch23.dgn
PLOT SCALE = 21/768" / IN.
REFERENCE = #REF#

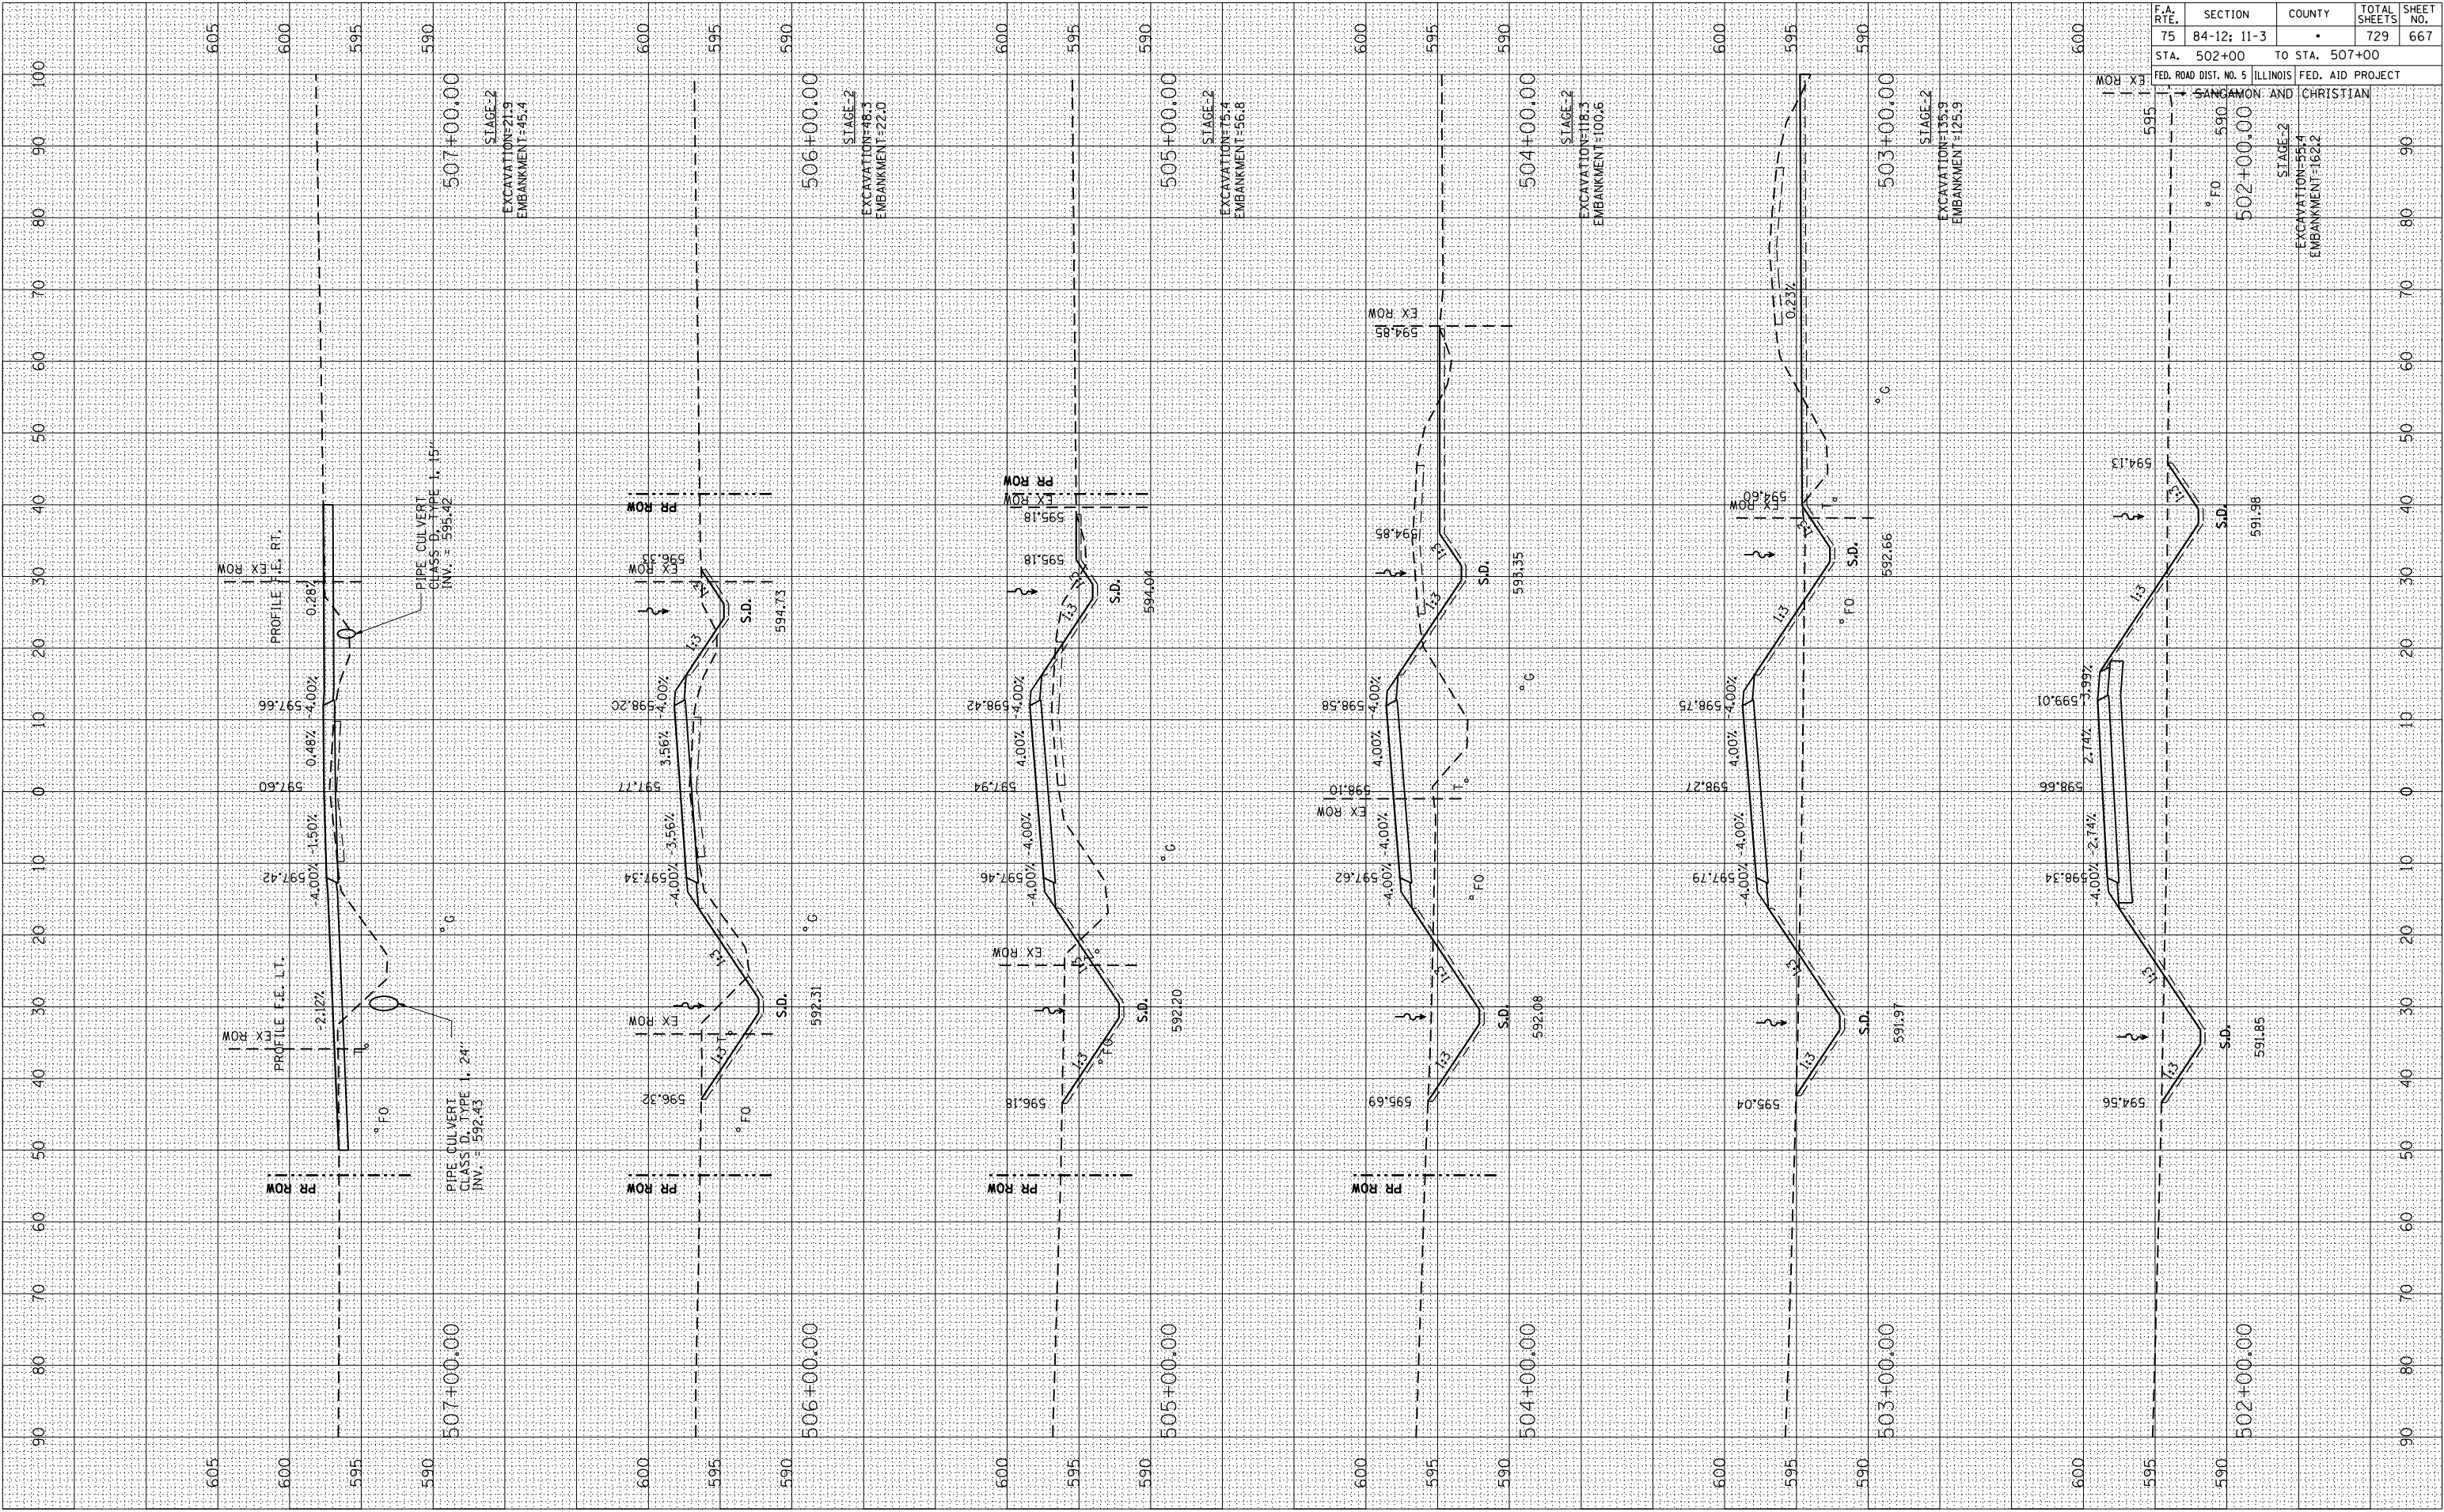


F.A. RTE.	SECTION	COUNTY	TOTAL SHEETS	SHEET NO.
75	84-12: 11-3	•	729	667
STA. 502+00		TO STA. 507+00		
FED. ROAD DIST. NO. 5		ILLINOIS FED. AID PROJECT		
SANGAMON AND		CHRISTIAN		
502+00.00		90		
502+00.00		80		
FINAL SURVEY	NO.	SURVEYED PLOTTED NOTE BOOK AREAS AREAS CHECKED	BY	DATE

ORIGINAL SURVEY	NO.	SURVEYED PLOTTED NOTE BOOK AREAS AREAS CHECKED	BY	DATE

PLOT DATE = 3/16/2012
FILE NAME = 20120309-ah+ssht+ch23.dgn
PLOT SCALE = 21/768 / IN.
REFERENCE = #REF#

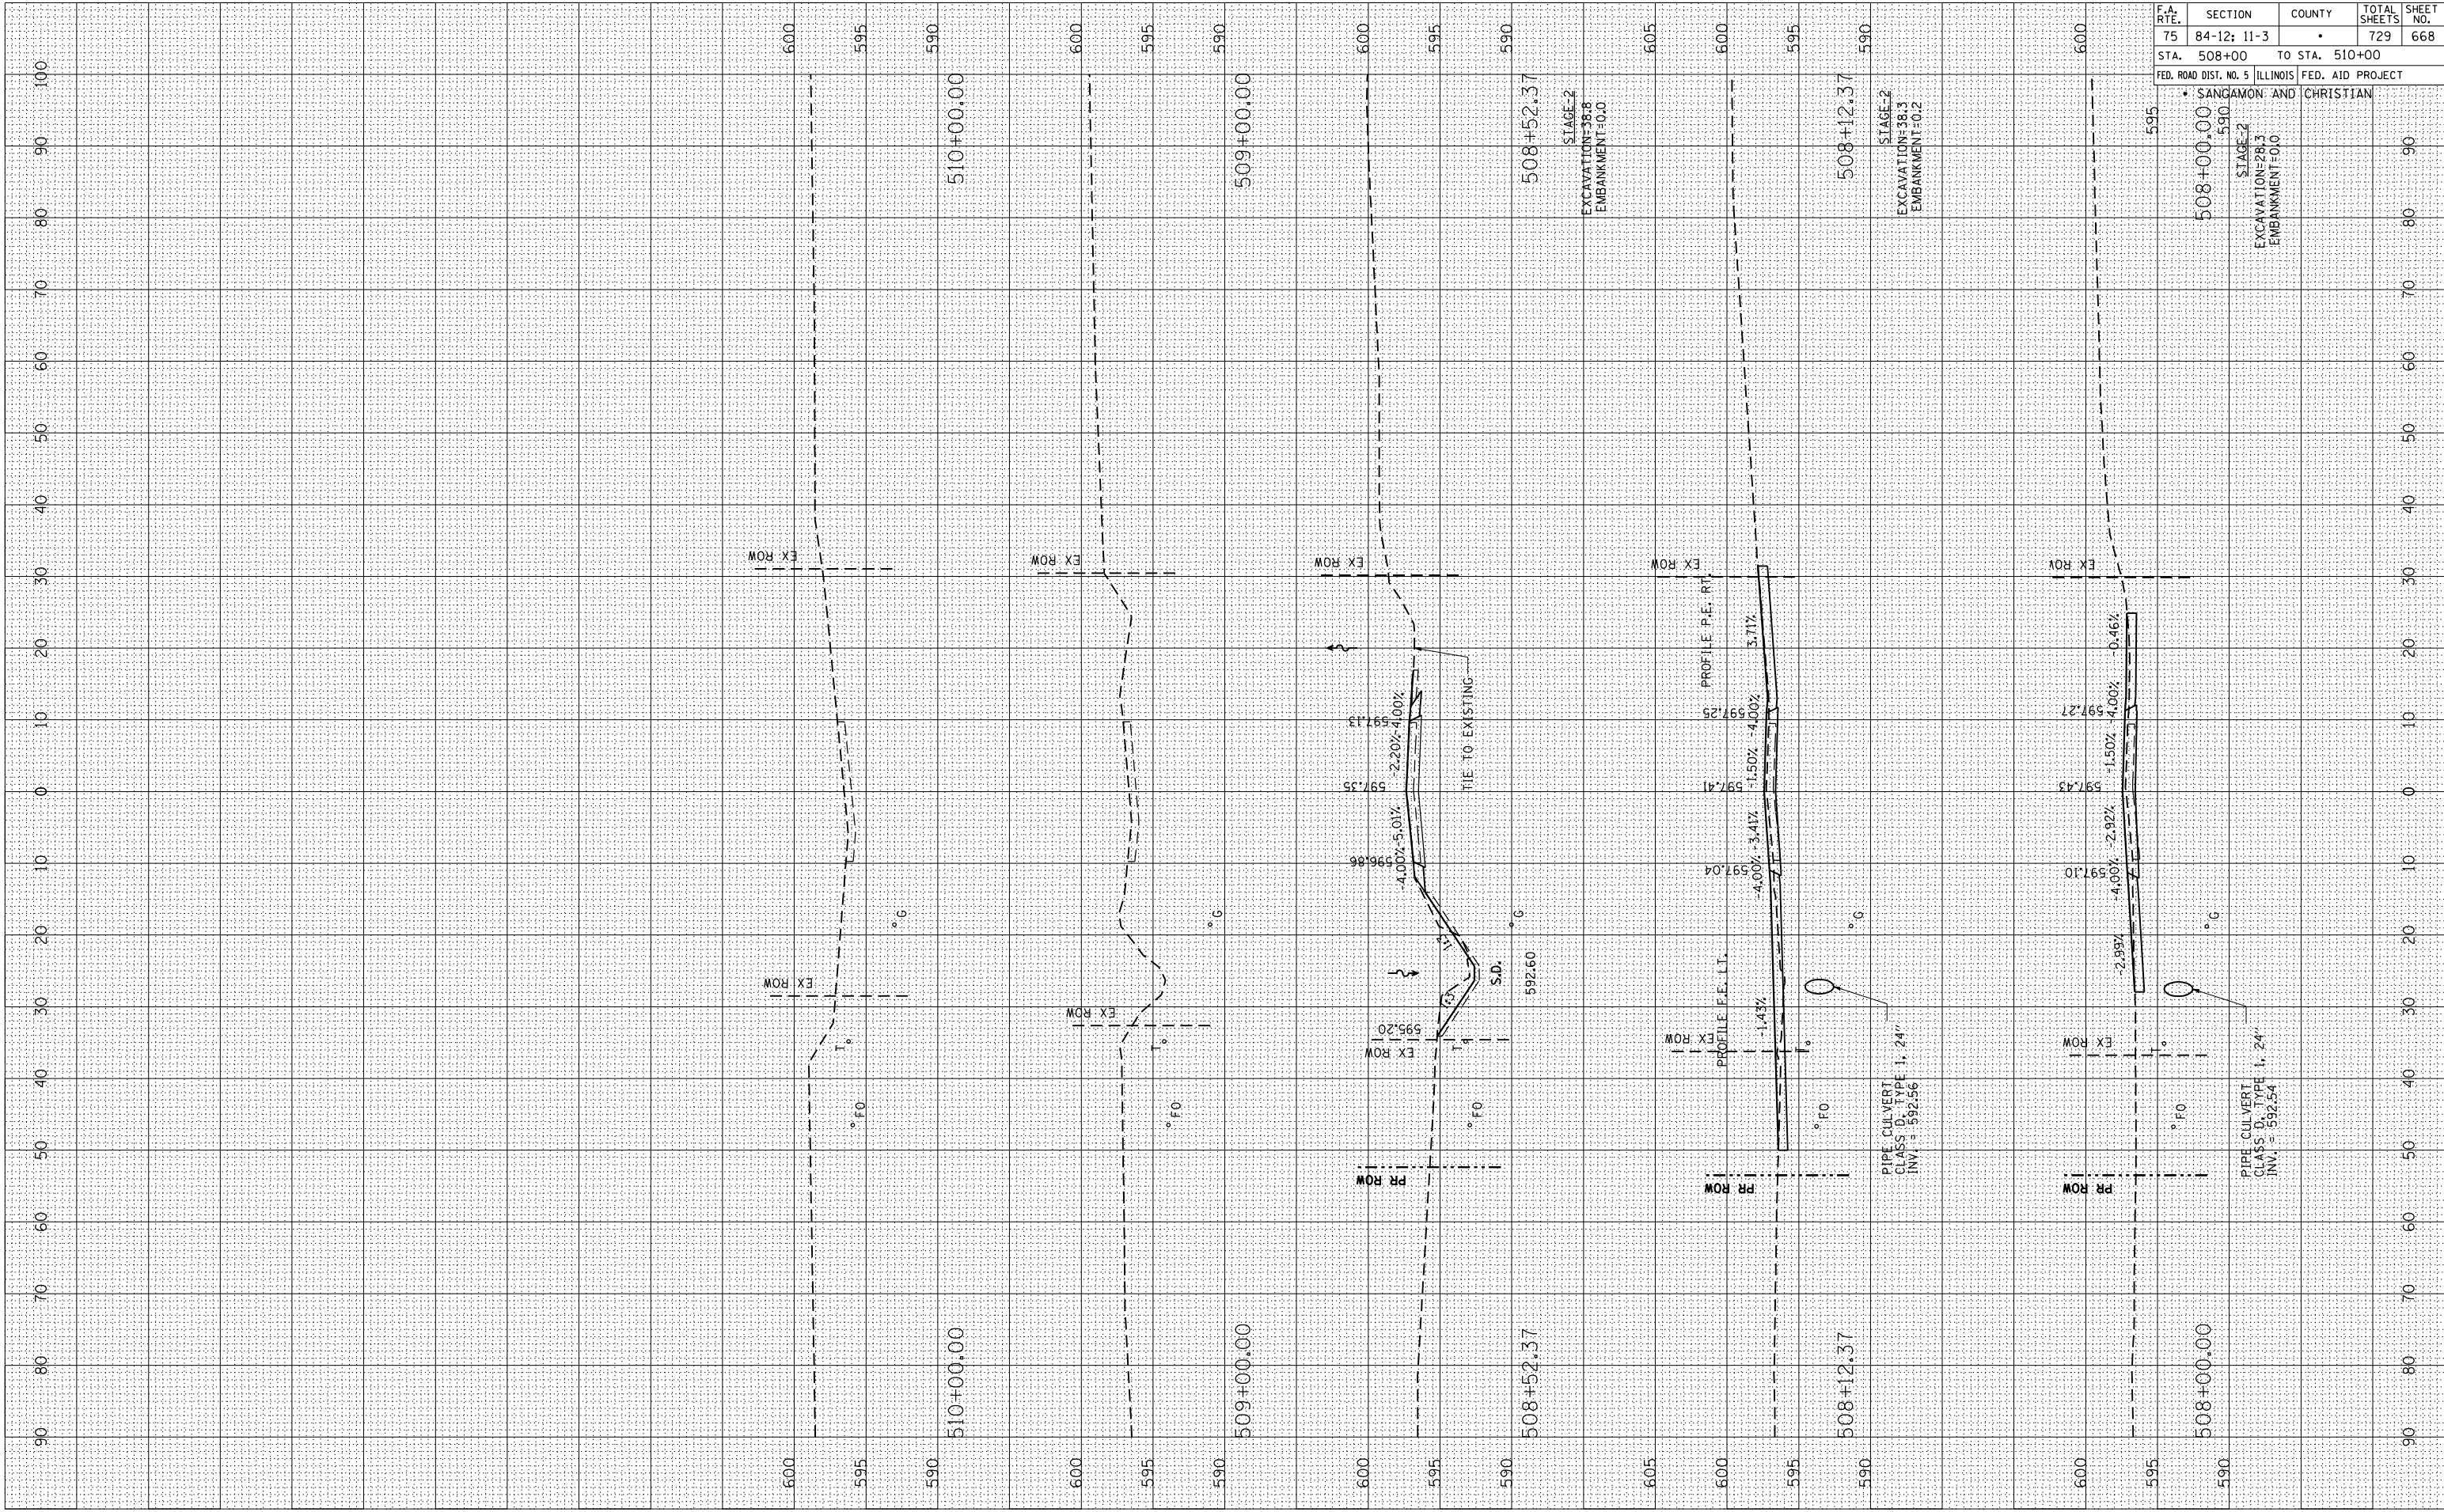


F.A. RTE.	SECTION	COUNTY	TOTAL SHEETS	SHEET NO.
75	84-12; 11-3	•	729	668
STA. 508+00 TO STA. 510+00				
FED. ROAD DIST. NO. 5 ILLINOIS FED. AID PROJECT				
• SANGAMON AND CHRISTIAN				
STAGE-2 EXCAVATION=28.3 EMBANKMENT=0.0				

FINAL	BY	DATE
SURVEY		
PLOTTED		
NOTE BOOK		
AREAS CHECKED		
NO.		

ORIGINAL	BY	DATE
SURVEY		
PLOTTED		
NOTE BOOK		
AREAS CHECKED		
NO.		

PLOT DATE = 3/16/2012
FILE NAME = 25099-ah-ssht-TR88.dgn
PLOT SCALE = 21/768" / IN.
REFERENCE = #REF#

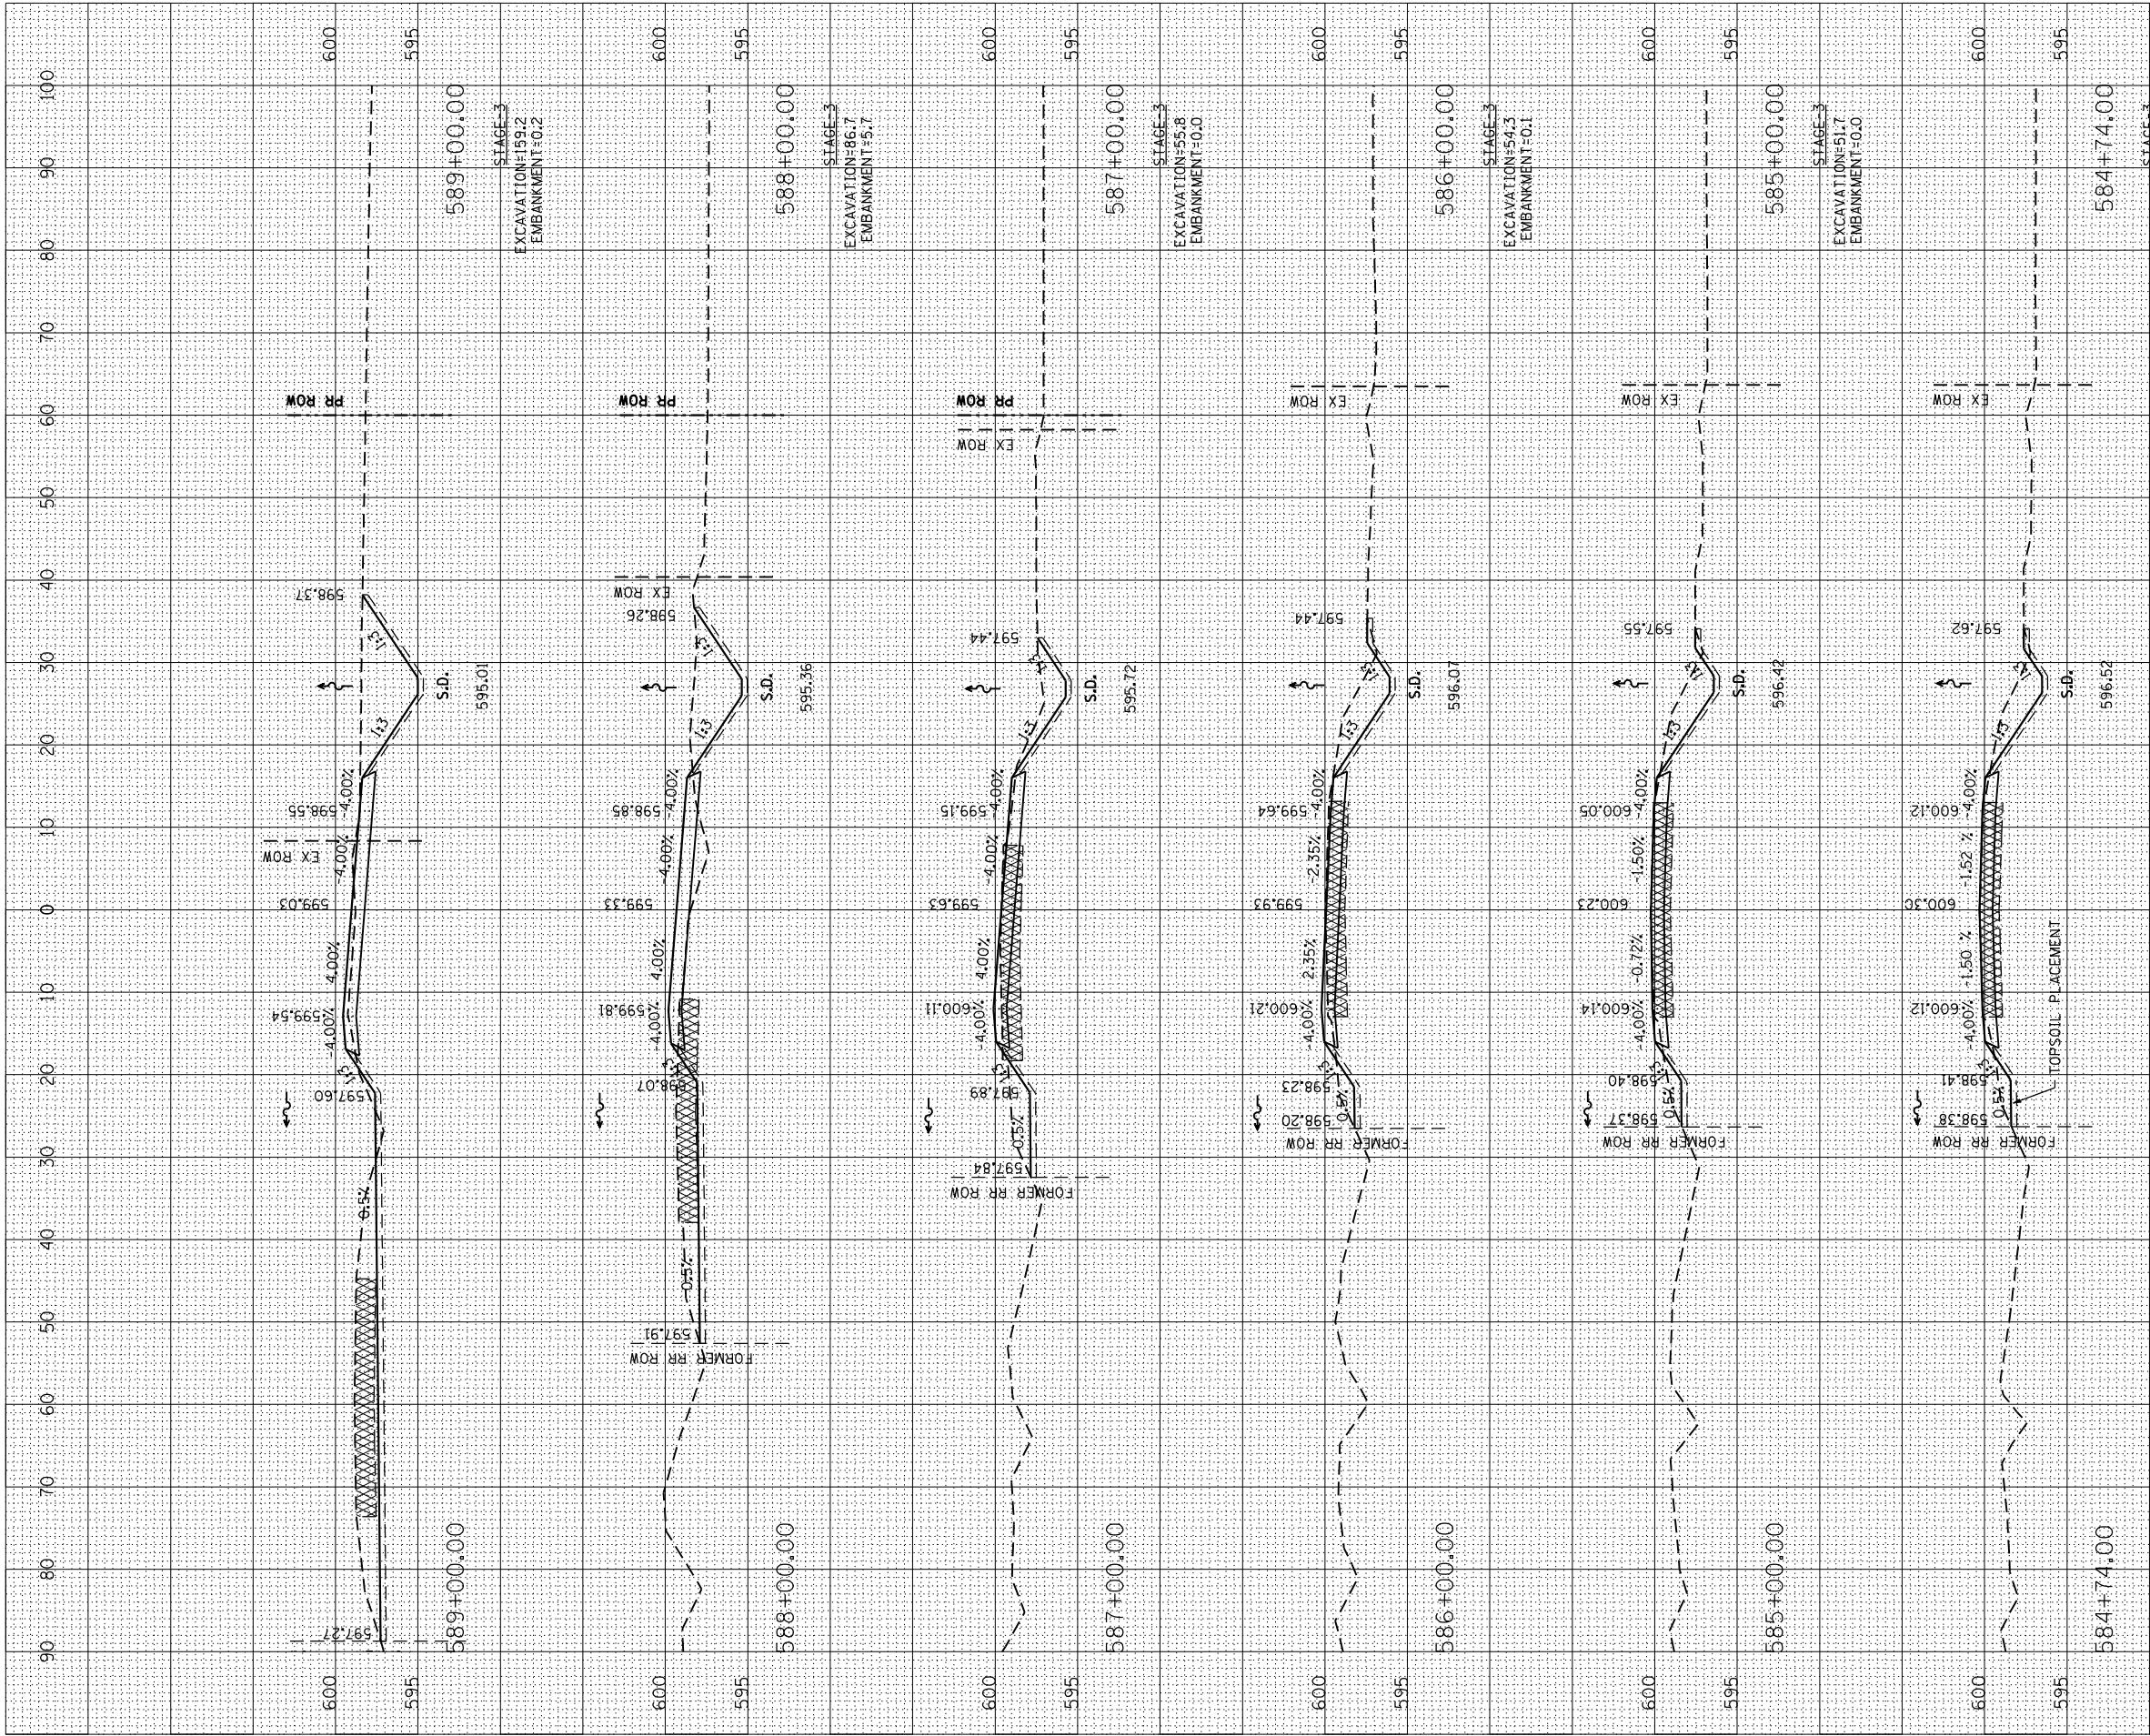

MATCH EXISTING IL 29
TR 88 STA. 584+74.00 =
EX IL 29 STA. 89+07.26



F.A. RTE.	SECTION	COUNTY	TOTAL SHEETS	SHEET NO.
75	84-12; 11-3	•	729	669
STA. 584+74.00 TO STA. 589+00				
FED. ROAD DIST. NO. 5 ILLINOIS FED. AID PROJECT				
• SANGAMON AND CHRISTIAN				

ORIGINAL		BY		DATE	
NO.	SHEET	NO.	SHEET	NO.	SHEET


ORIGINAL		BY		DATE	
NO.	SHEET	NO.	SHEET	NO.	SHEET

PLOT DATE - 3/16/2012		DATE	
PLOT SCALE - 21/768" = 1'		DATE	
REFERENCE - #REF!		DATE	




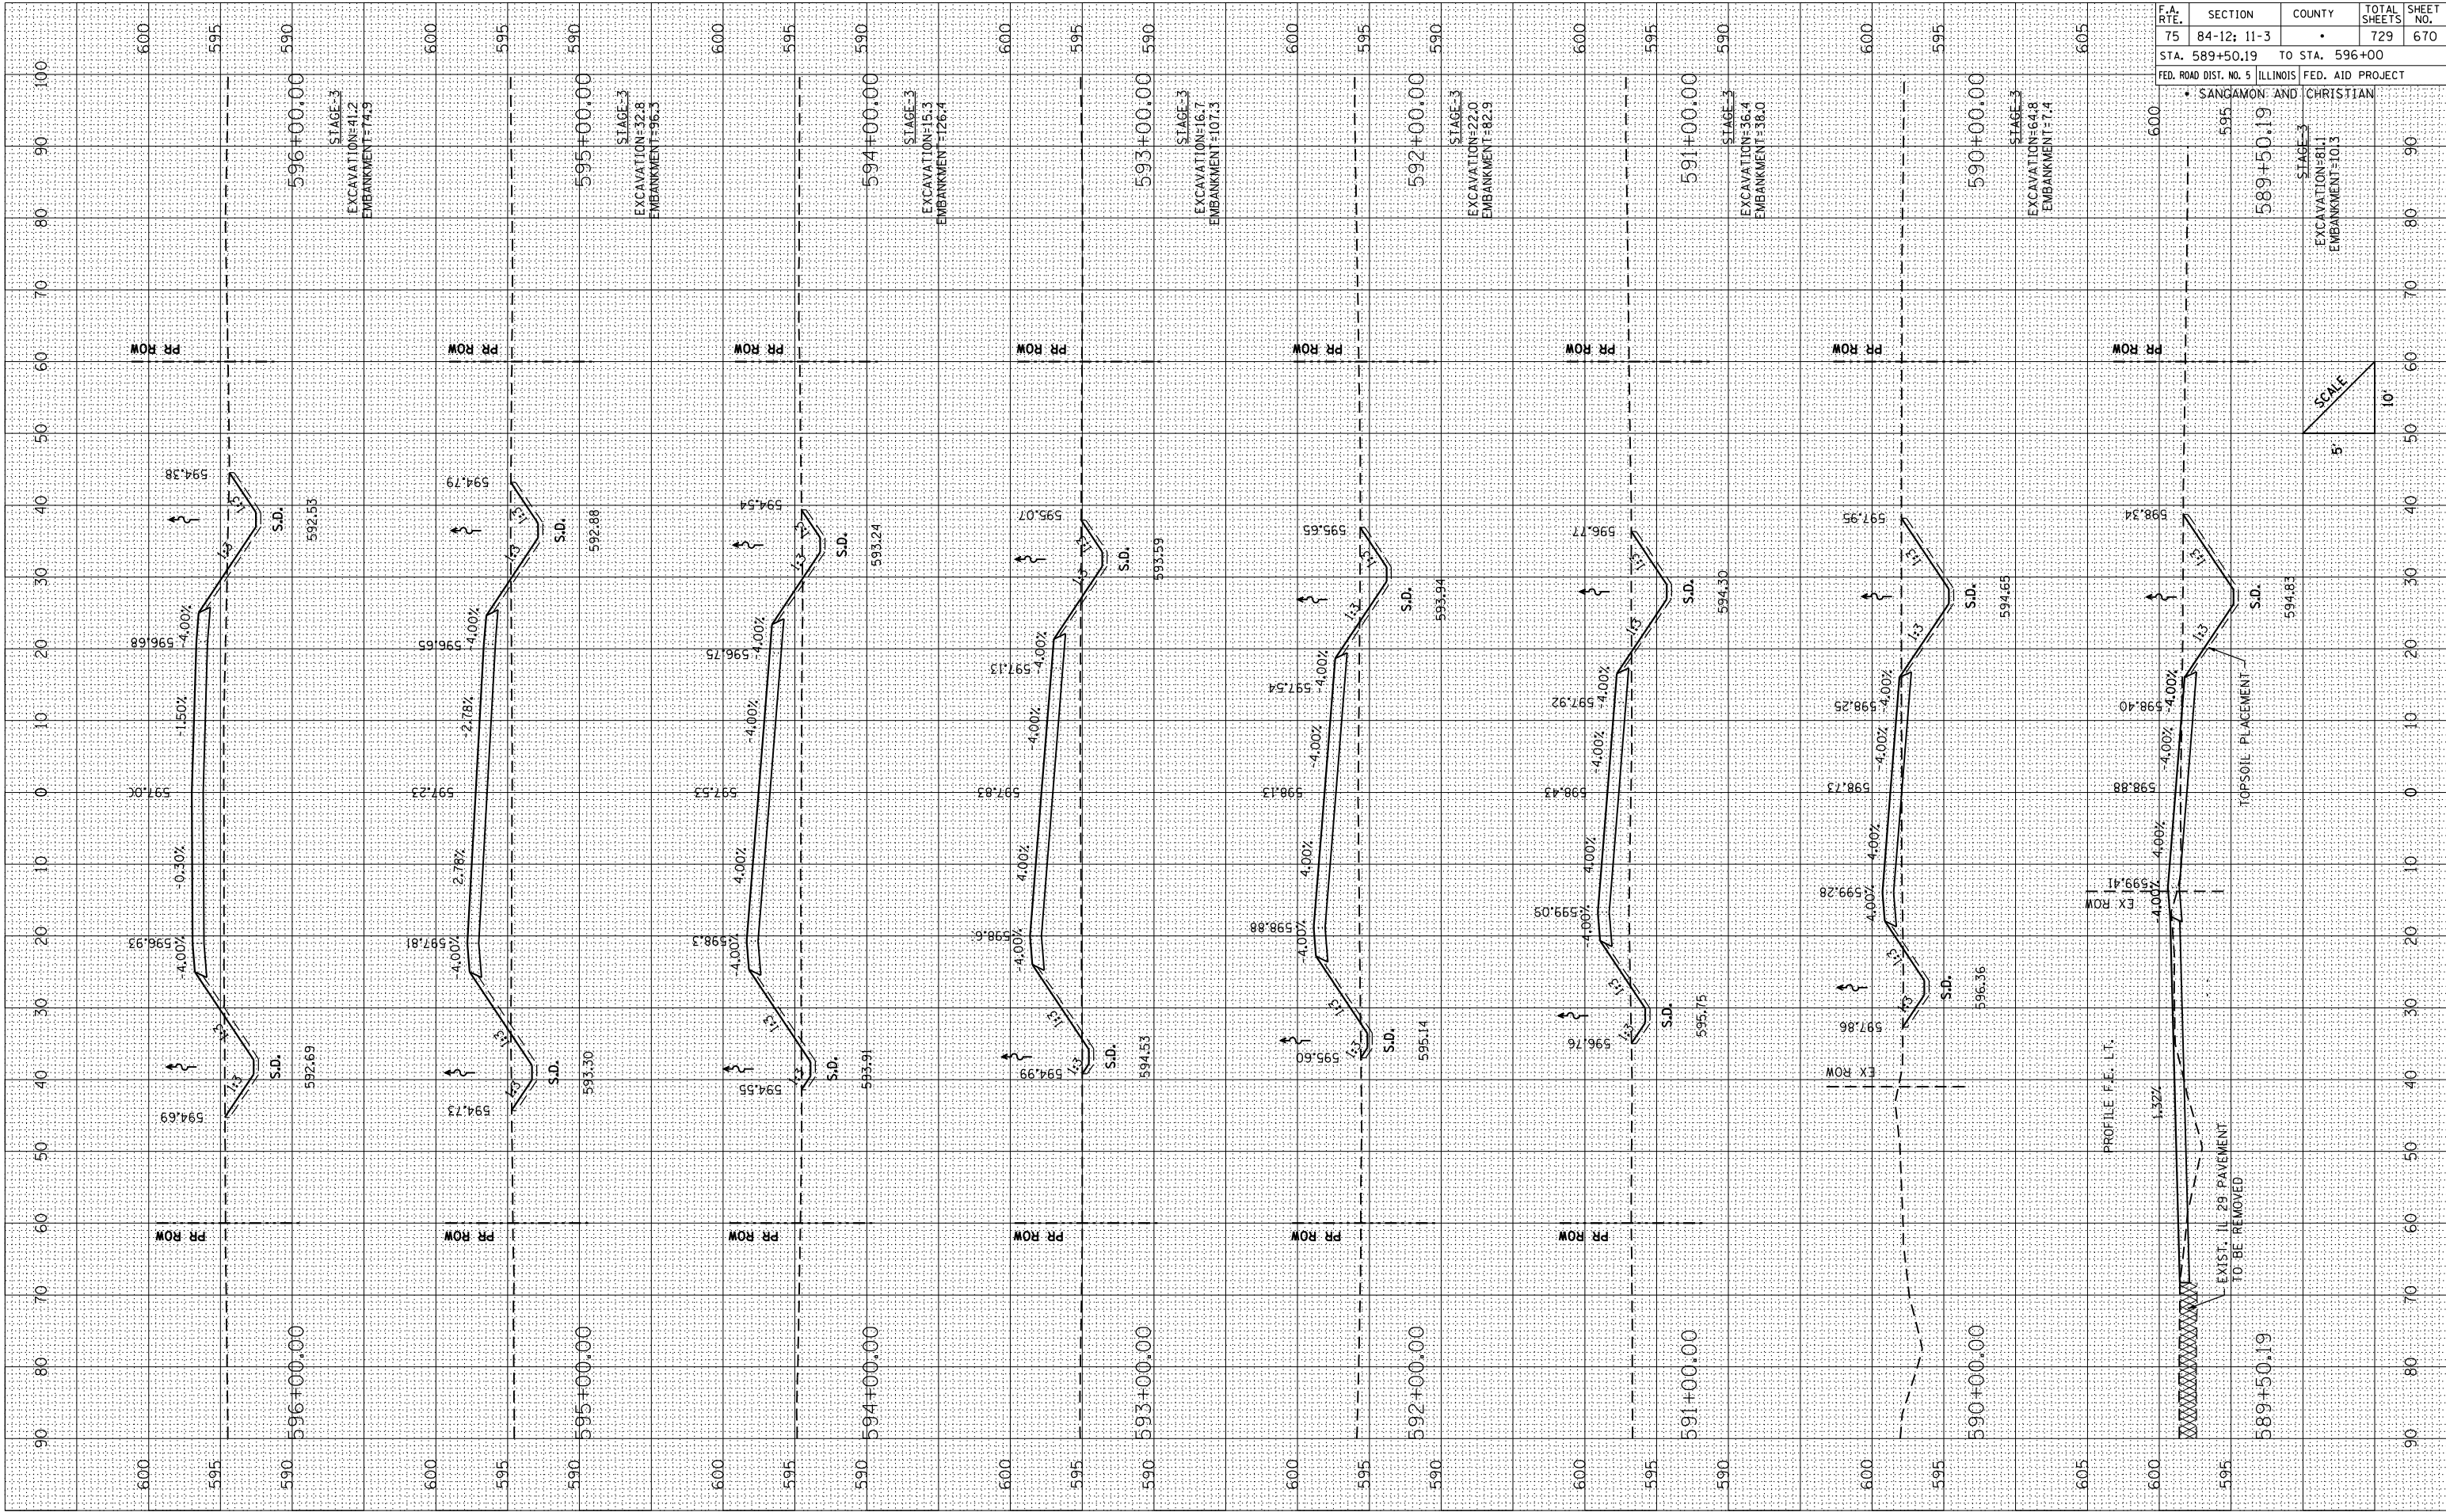

CONTRACT NO. 72829

F.A. RTE.	SECTION	COUNTY	TOTAL SHEETS	SHEET NO.
75	84-12: 11-3	•	729	670

STA. 589+50.19 TO STA. 596+00

FED. ROAD DIST. NO. 5 ILLINOIS FED. AID PROJECT

• SANGAMON AND CHRISTIAN

589+50.19

STAGE-3 EXCAVATION=81.1 EMBANKMENT=10.3

595

595

CROSS SECTIONS: TR 88 (725 E) - STA. 589+50.19 TO STA. 596+00

FINAL	BY	DATE
SURVEY		
NOTE BOOK		
NO.		


ORIGINAL	BY	DATE
SURVEY		
NOTE BOOK		
NO.		

PLOT DATE = 3/16/2012
FILE NAME = 2599-ah-ssht-1r88.dgn
PLOT SCALE = 21/768" / IN.
REFERENCE = #REF#



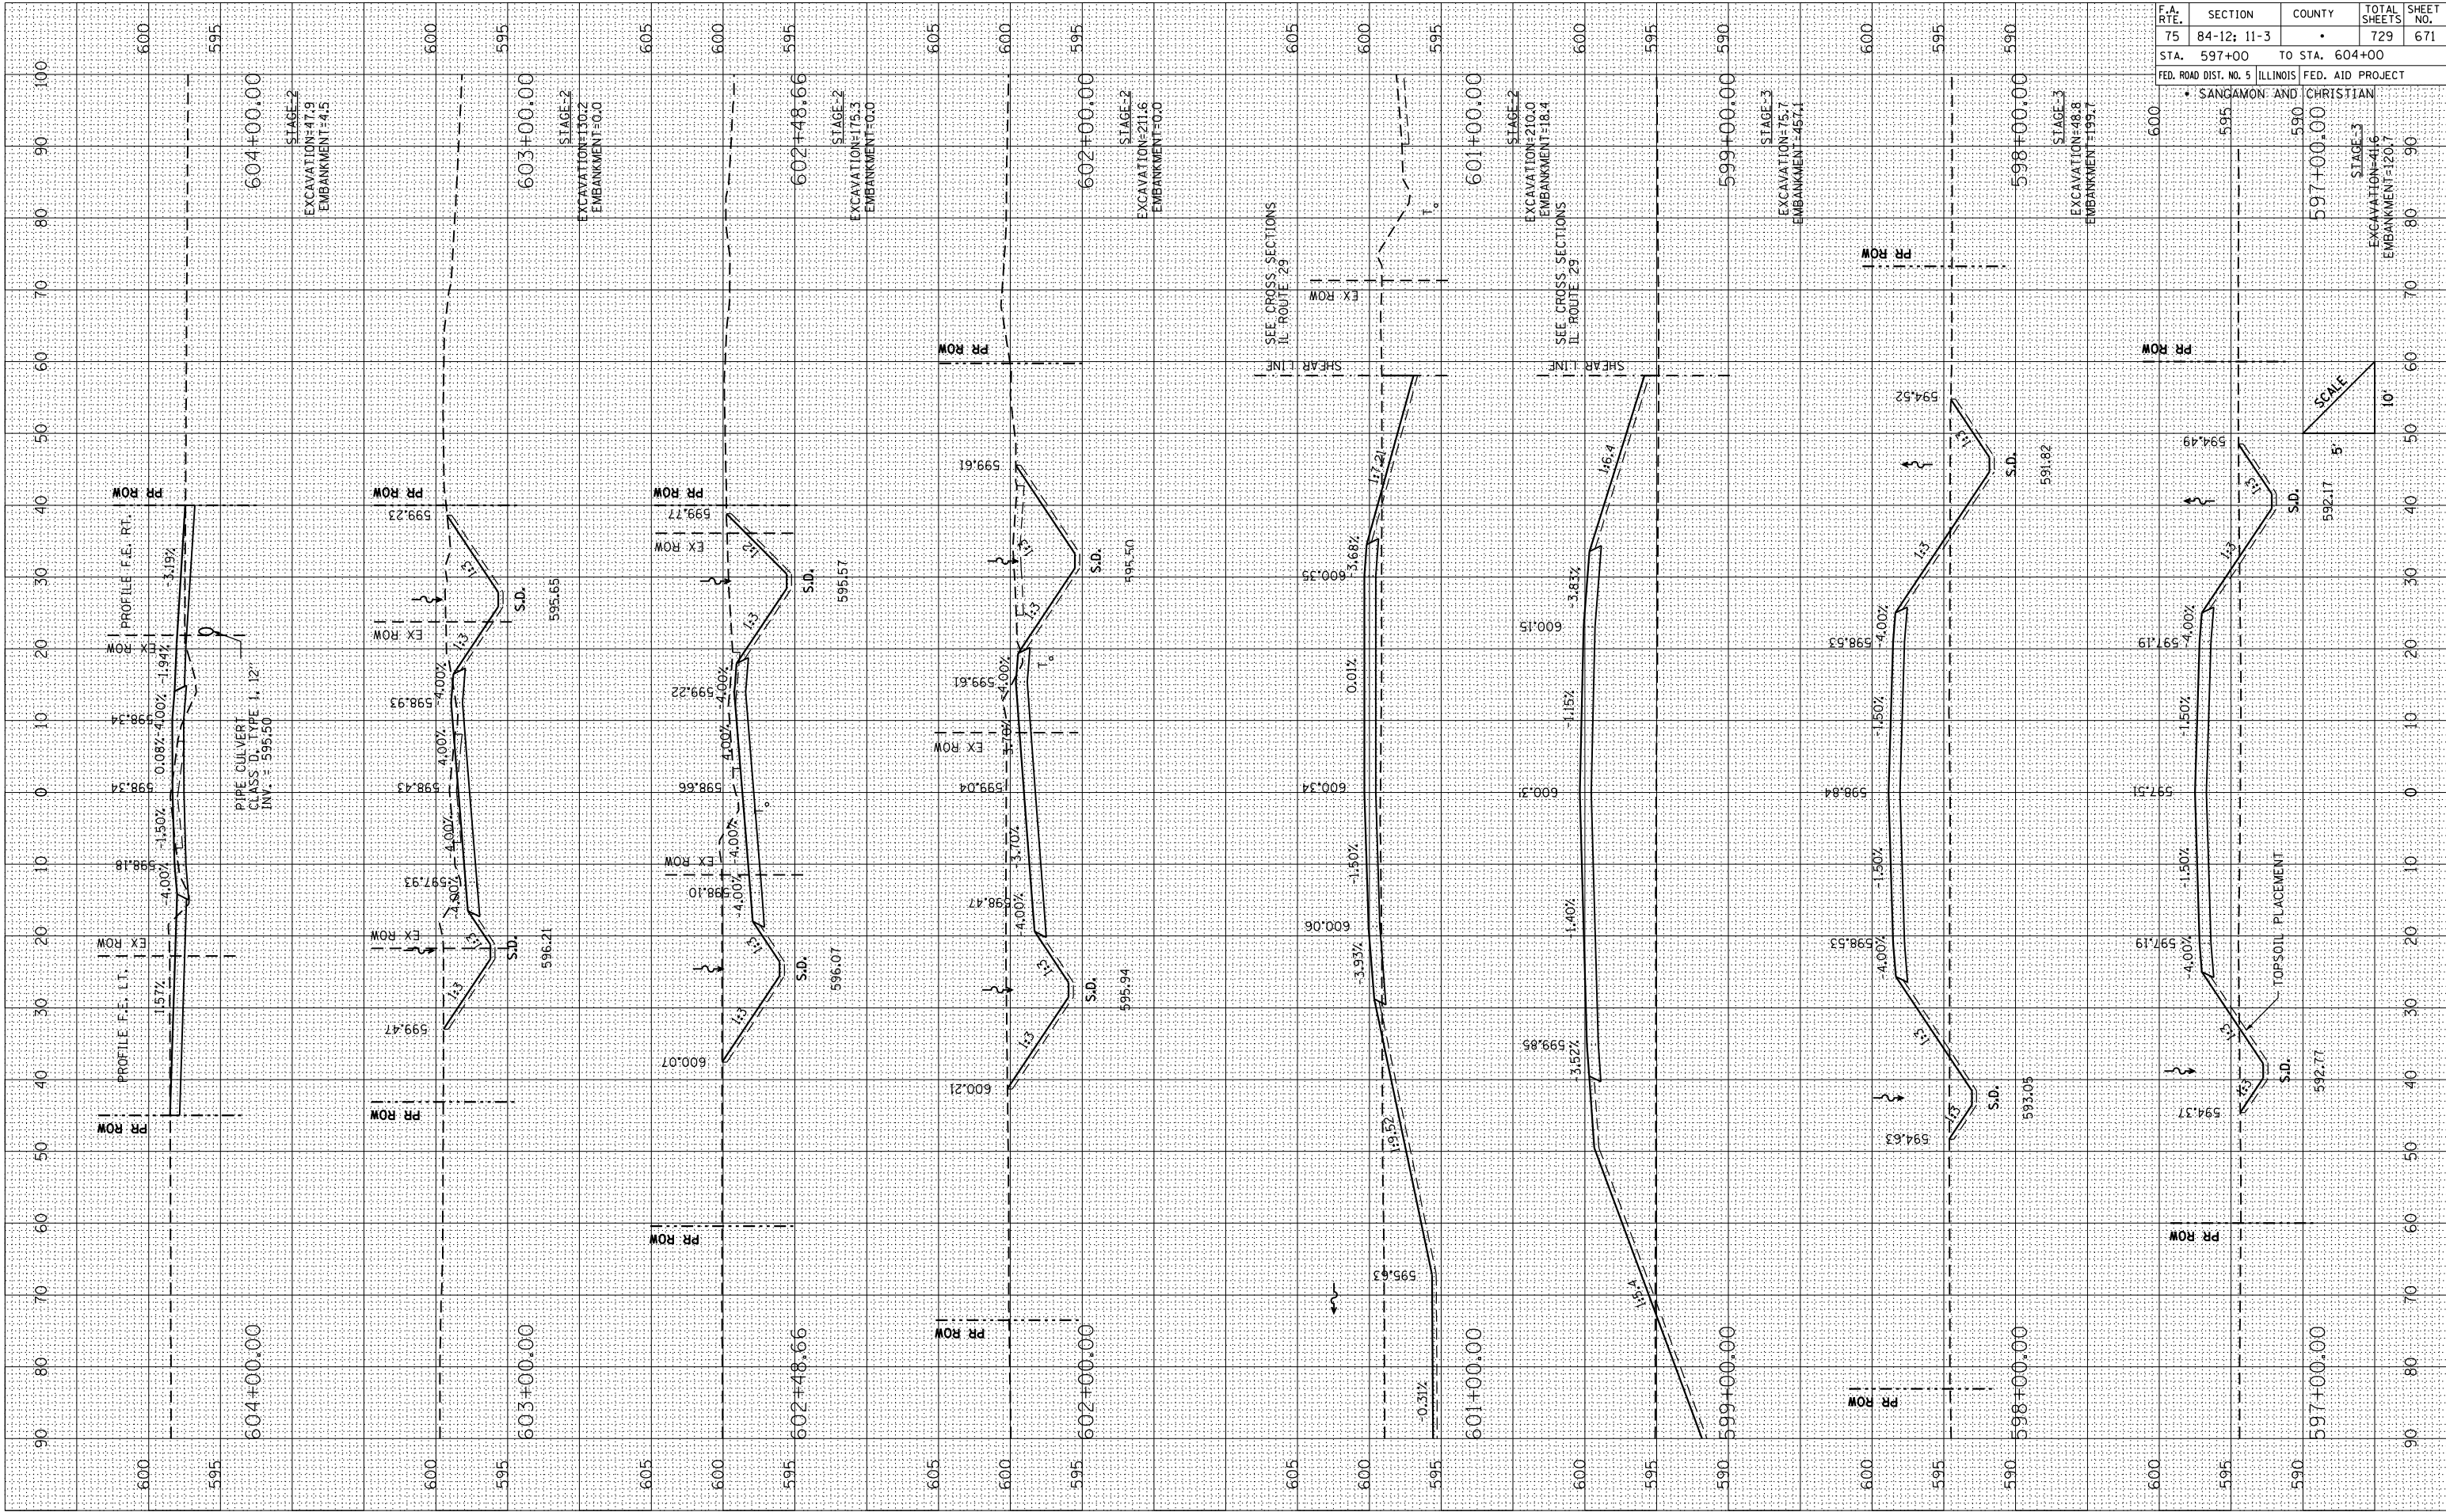


F.A. RTE.	SECTION	COUNTY	TOTAL SHEETS	SHEET NO.
75	84-12; 11-3	•	729	671
STA. 597+00	TO STA. 604+00			
FED. ROAD DIST. NO. 5	ILLINOIS	FED. AID PROJECT		

• SANGAMON AND CHRISTIAN

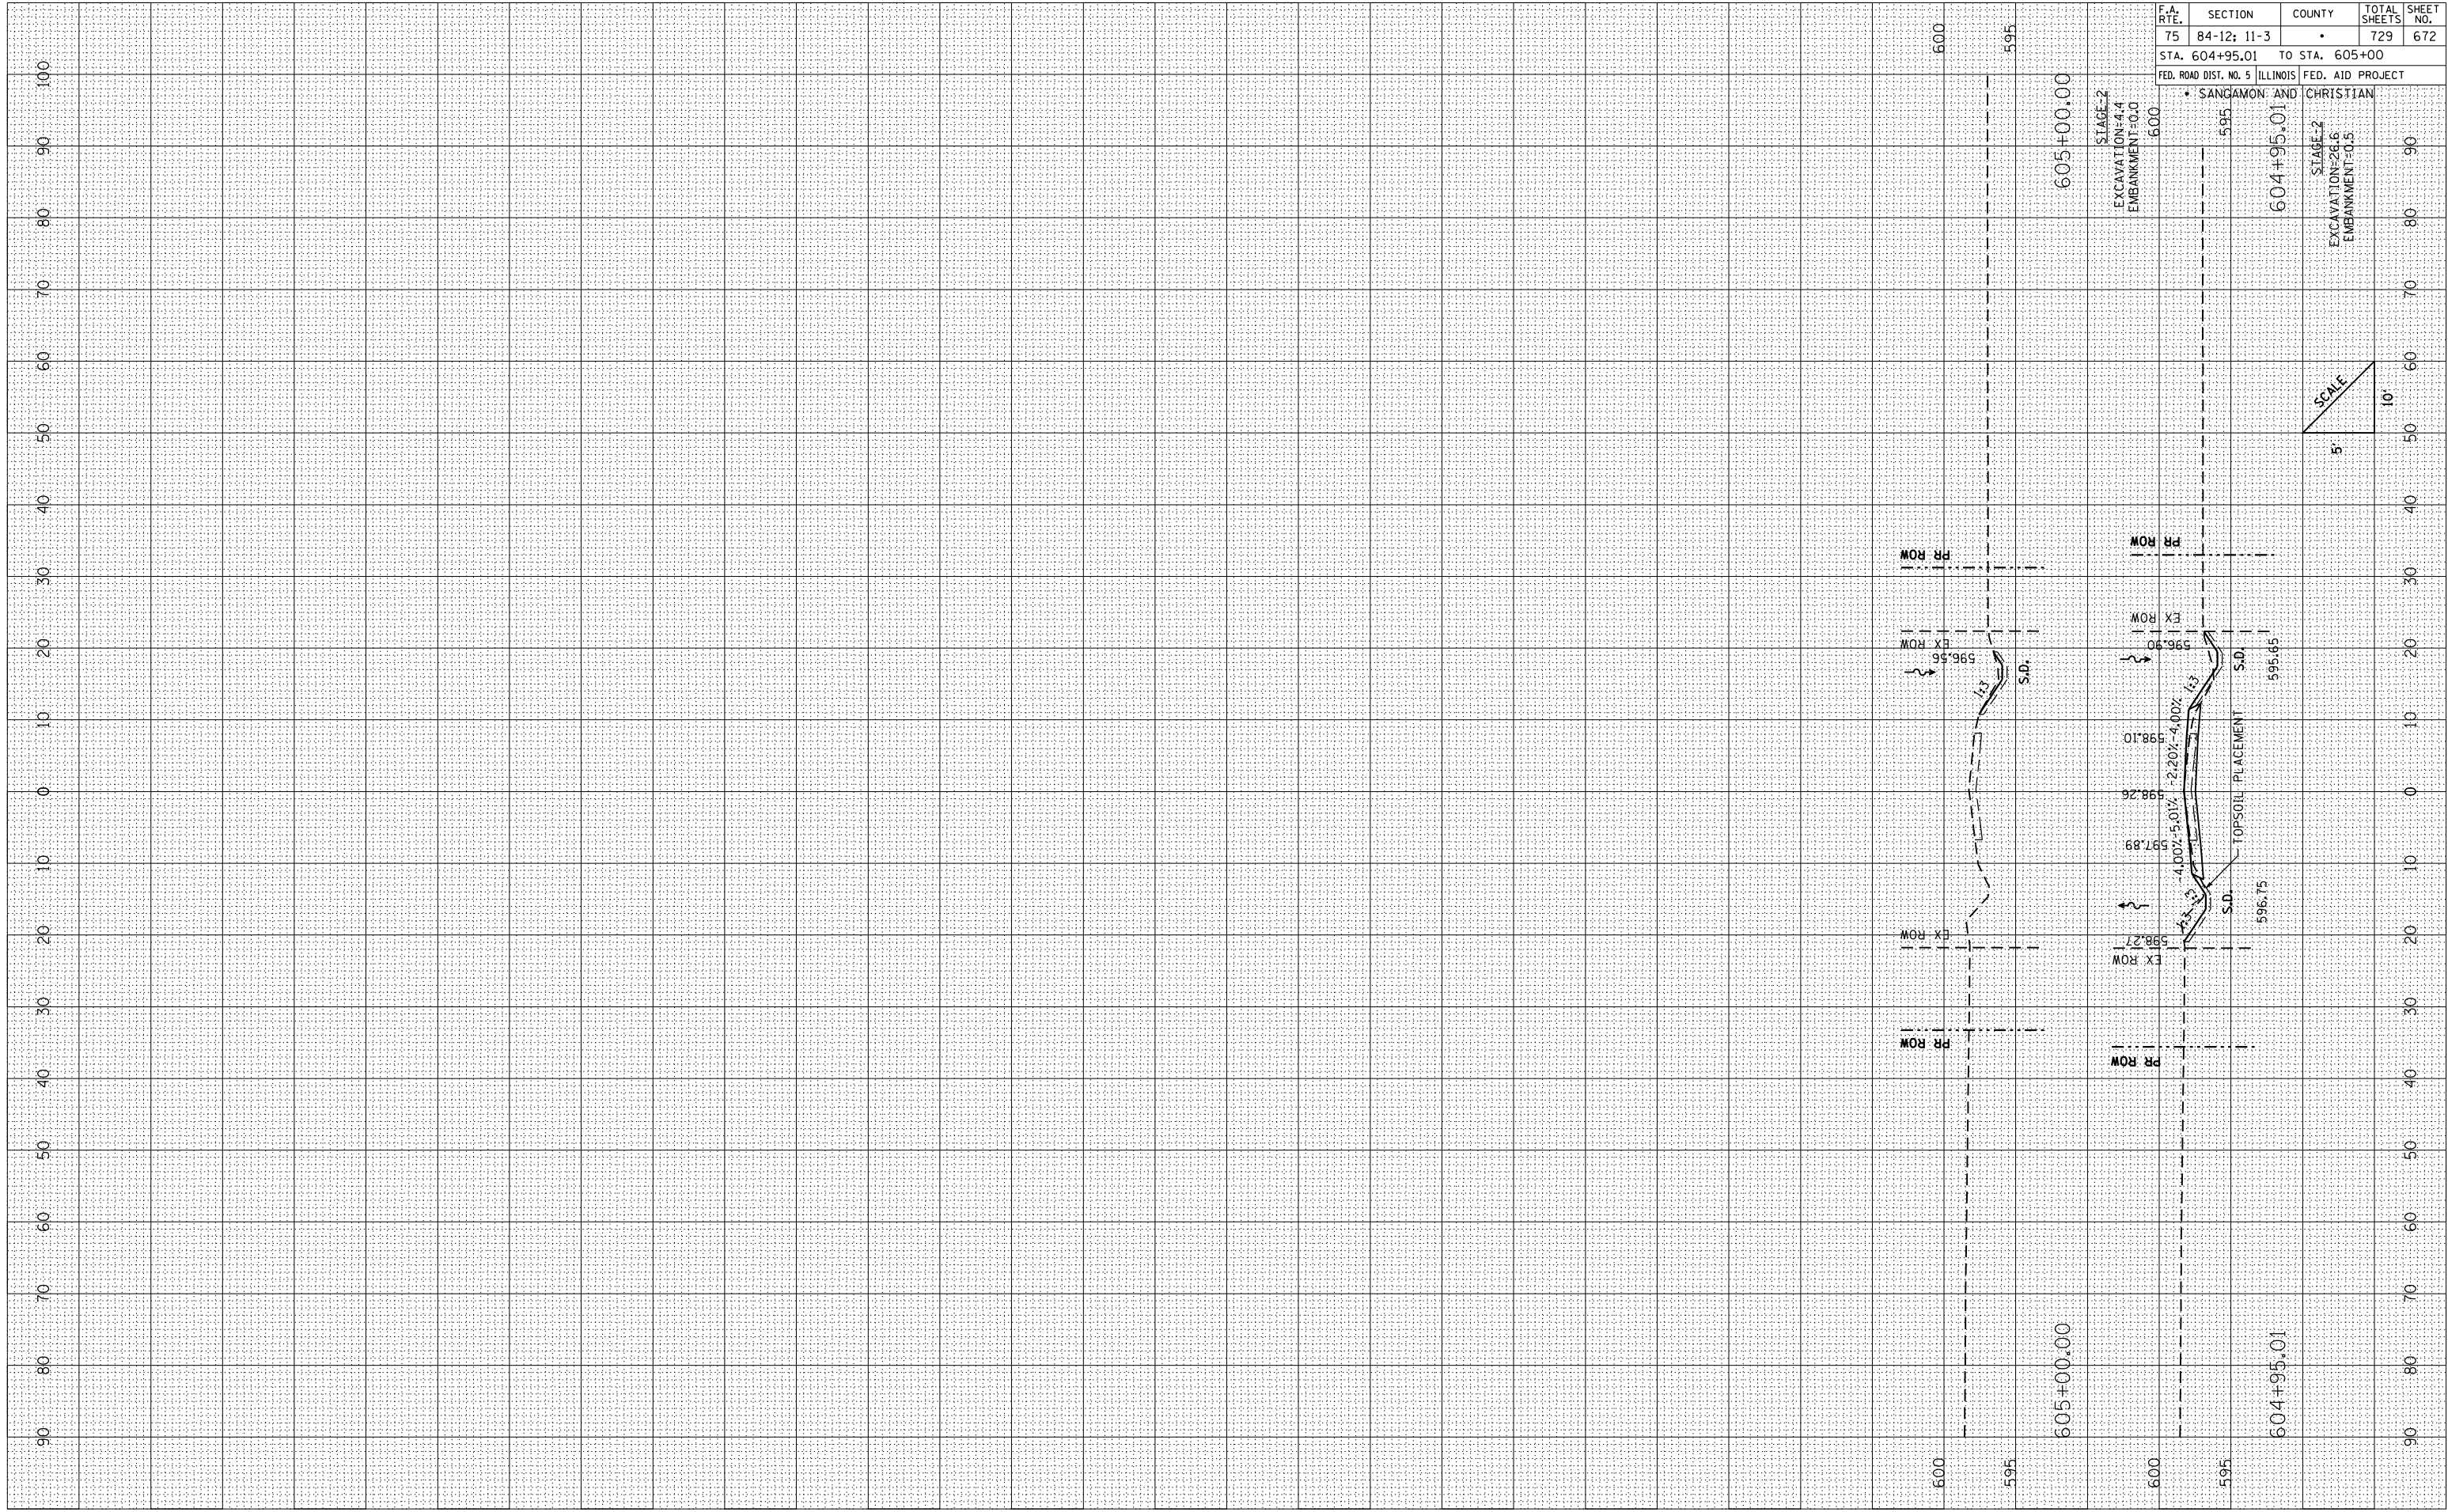

0	•	SANGAMON AND CHRISTIAN
---	---	------------------------

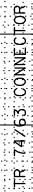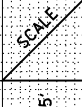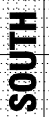


ORIGINAL SURVEY		BY	DATE
NOTED			
PLOTTED			
TEMPLATE			
AREAS			
AREAS CHECKED			
NO. _____			

```
PLOT DATE = 3/16/2012
FILE NAME = ...\\D672829
PLOT SCALE = 21.1765 ' /
REFERENCE = $REF$
```

ORIGINAL SURVEY				BY	DATE
NOTE BOOK	SURVEYED				
	PLOTTED				
	TEMPLATE				
	AREAS				
	AREAS CHECKED				
	NO.				

CROSS SECTIONS: TR 74 (625 E)/TR 63 (2300 N) SOUTH – STA. 101+00 TO STA. 107+00

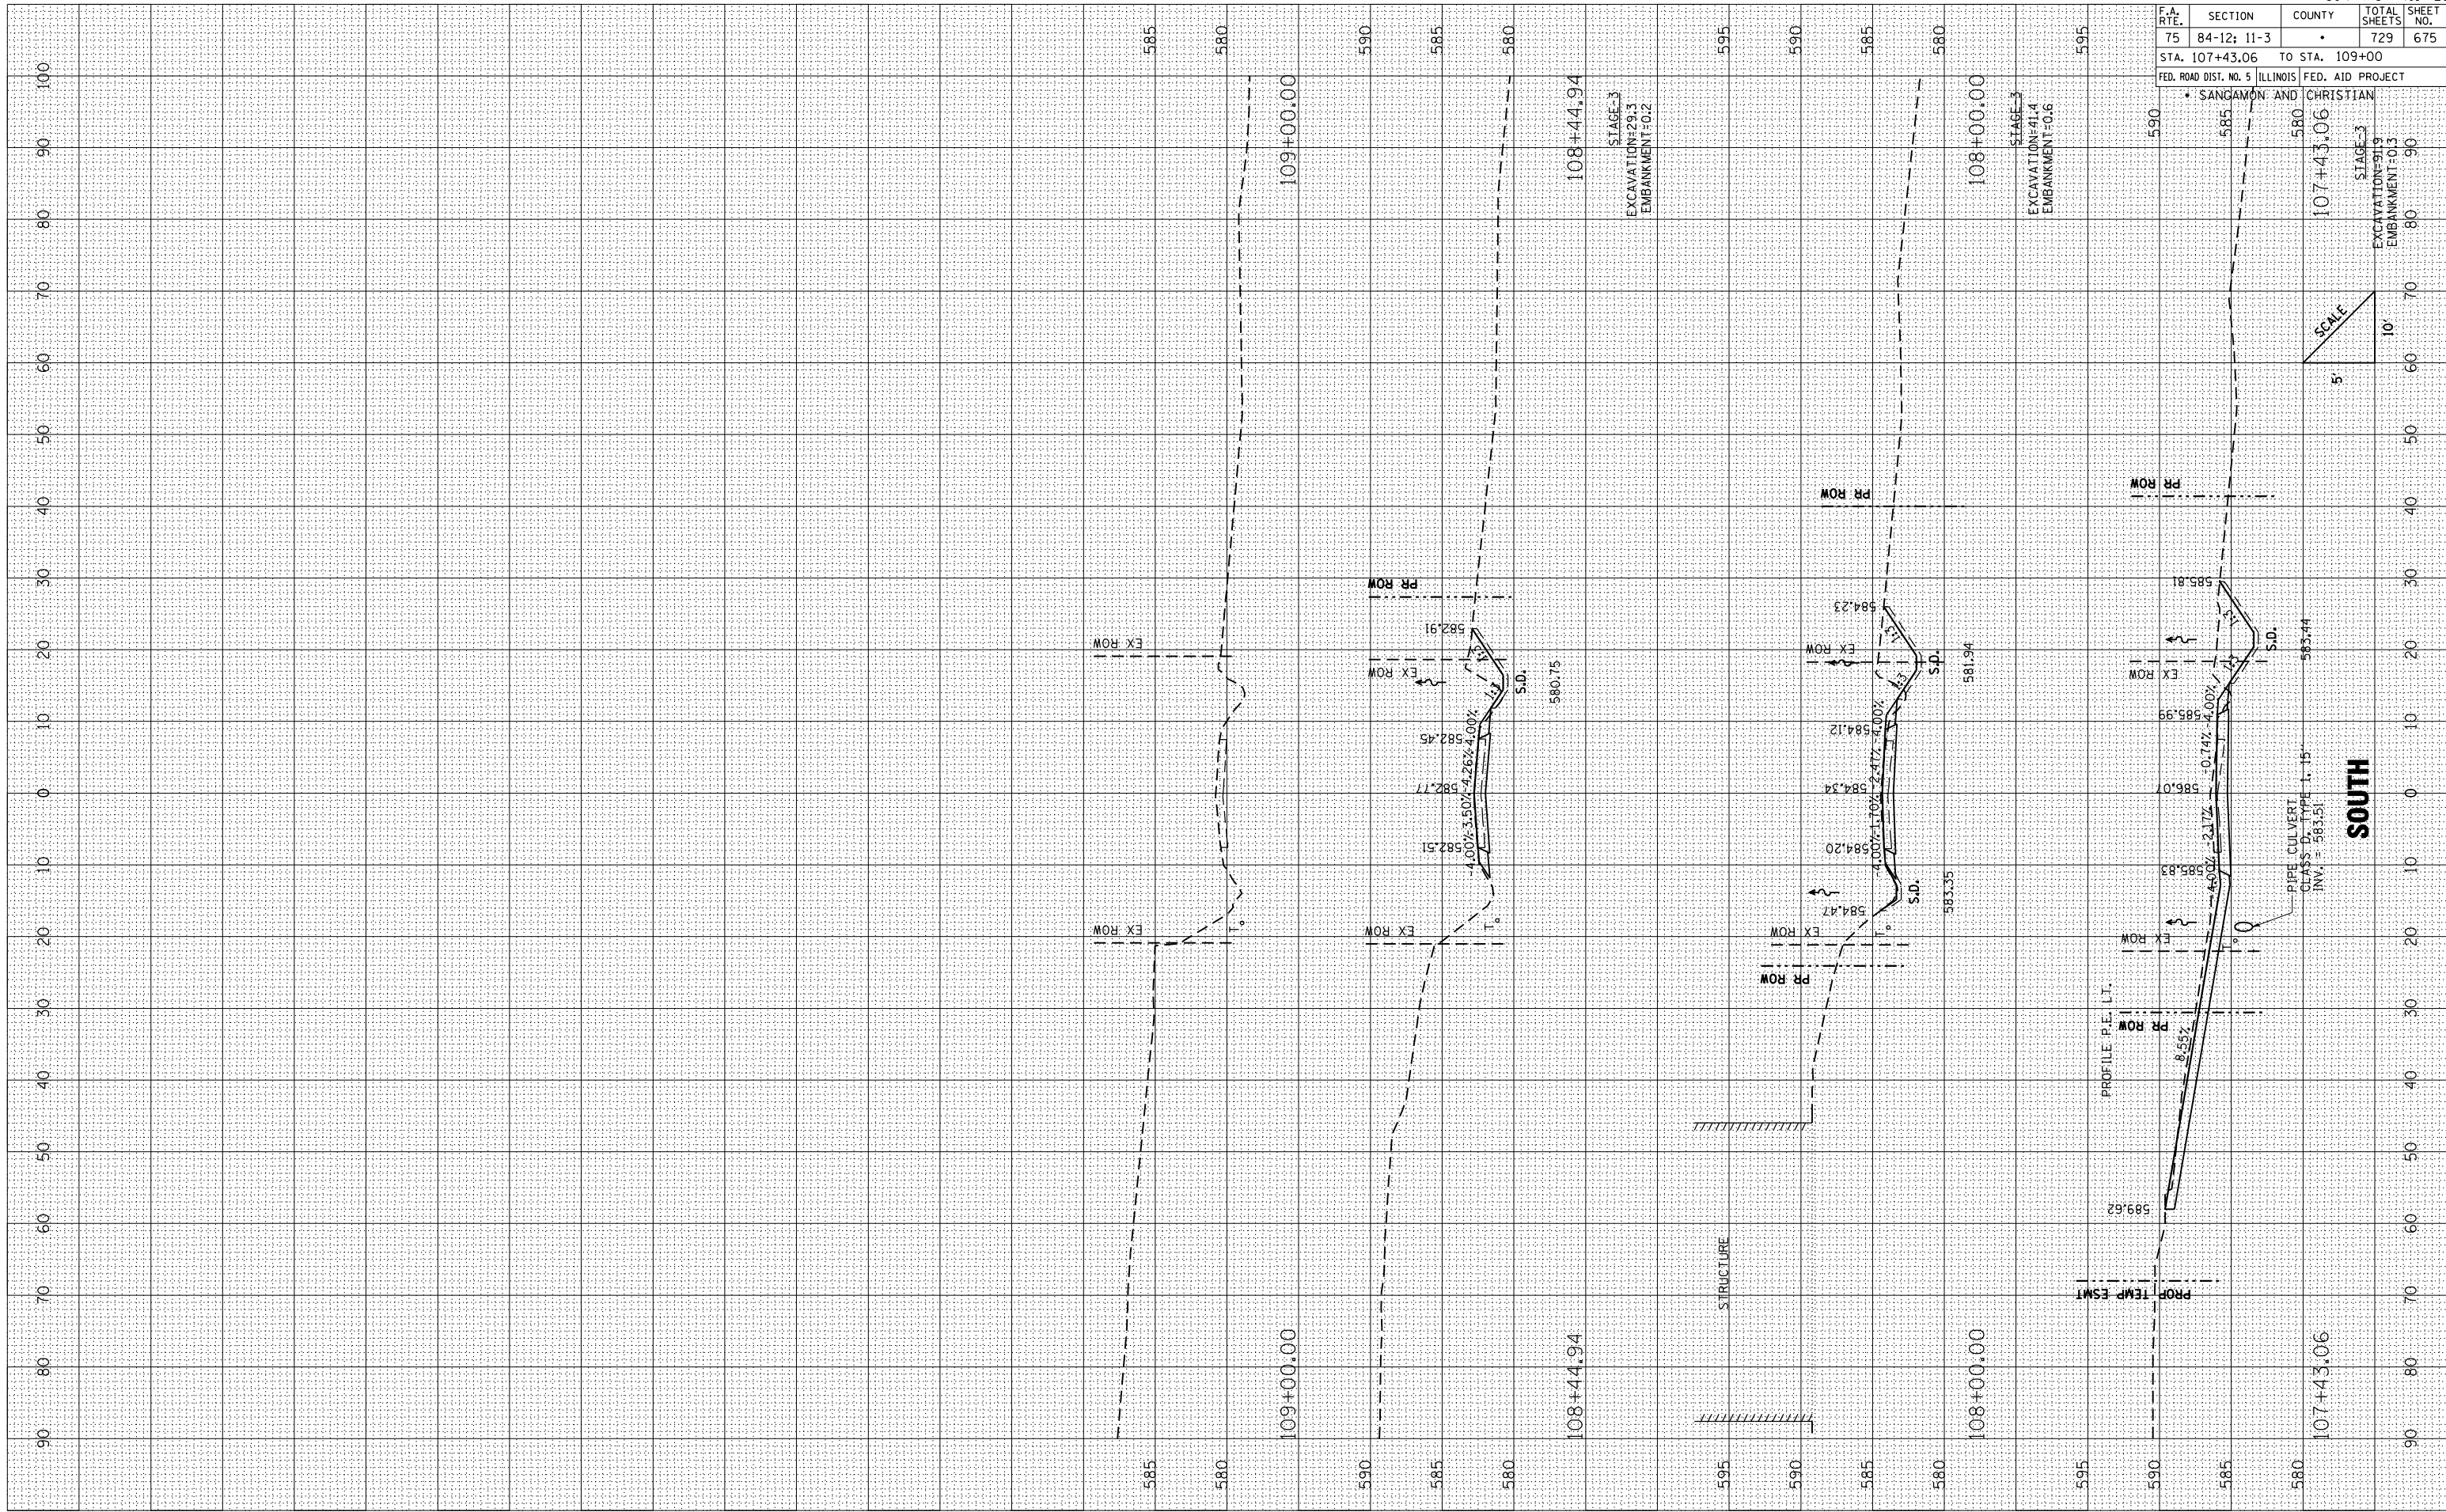


FINAL	BY	DATE
SURVEY		
NOTED		
NO.		

ORIGINAL	BY	DATE
SURVEY		
NOTED		
NO.		

PLOT DATE: 3/16/2012
PLOT SCALE: 21/768" / IN.
REFERENCE: *REF*

FILE NAME: 1774630.dwg
PLOT SCALE: 21/768" / IN.
REFERENCE: *REF*

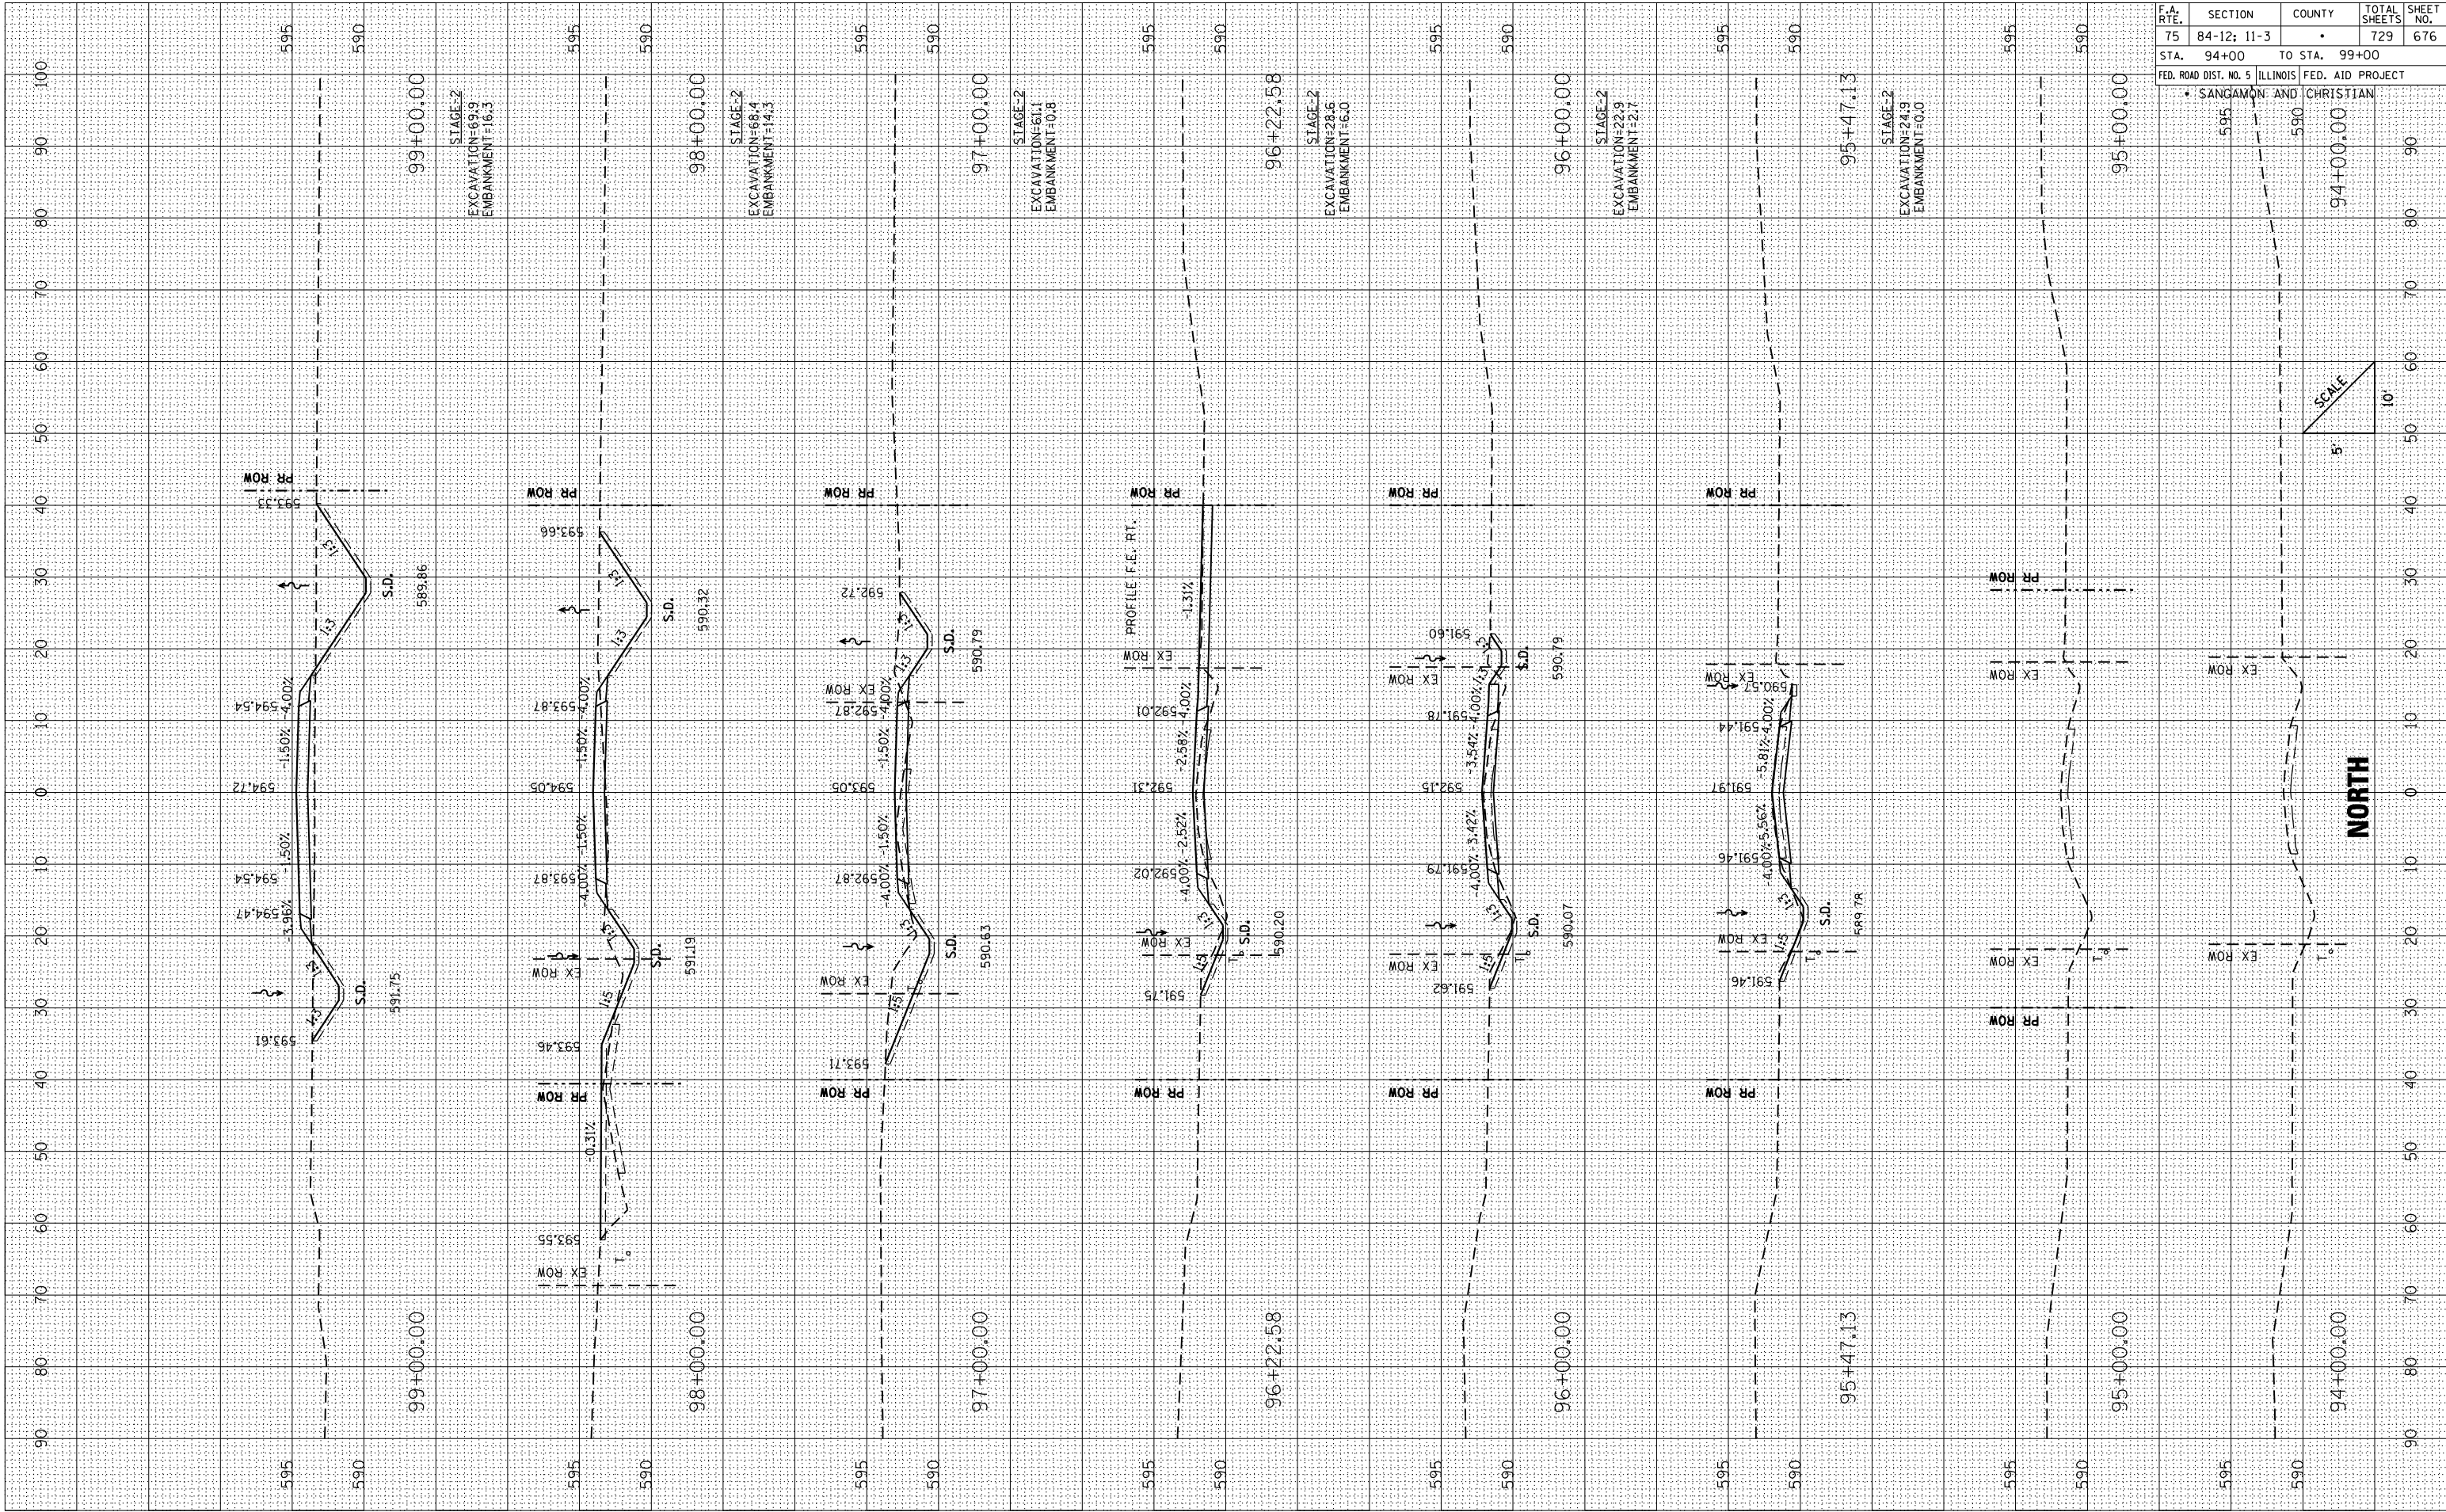

SCALE
5' 10'

NORTH


F.A. RTE.	SECTION	COUNTY	TOTAL SHEETS	SHEET NO.
75	84-12: 11-3	•	729	676
STA.	94+00	TO STA.	99+00	
FED. ROAD DIST. NO. 5 ILLINOIS FED. AID PROJECT				
• SANGAMON AND CHRISTIAN				

CROSS SECTIONS: TR 74 (625 E)/TR 63 (2300 N) NORTH - STA. 94+00 TO STA. 99+00

FINAL	BY	DATE
SURVEY		
PLOTTED		
NOTE BOOK		
AREAS		
CHECKED		


ORIGINAL	BY	DATE
SURVEY		
PLOTTED		
NOTE BOOK		
CHECKED		

PLOT DATE = 3/16/2012
FILE NAME = 255259-ah-177463N.dwg
PLOT SCALE = 21/768" / IN.
REFERENCE = *REF*

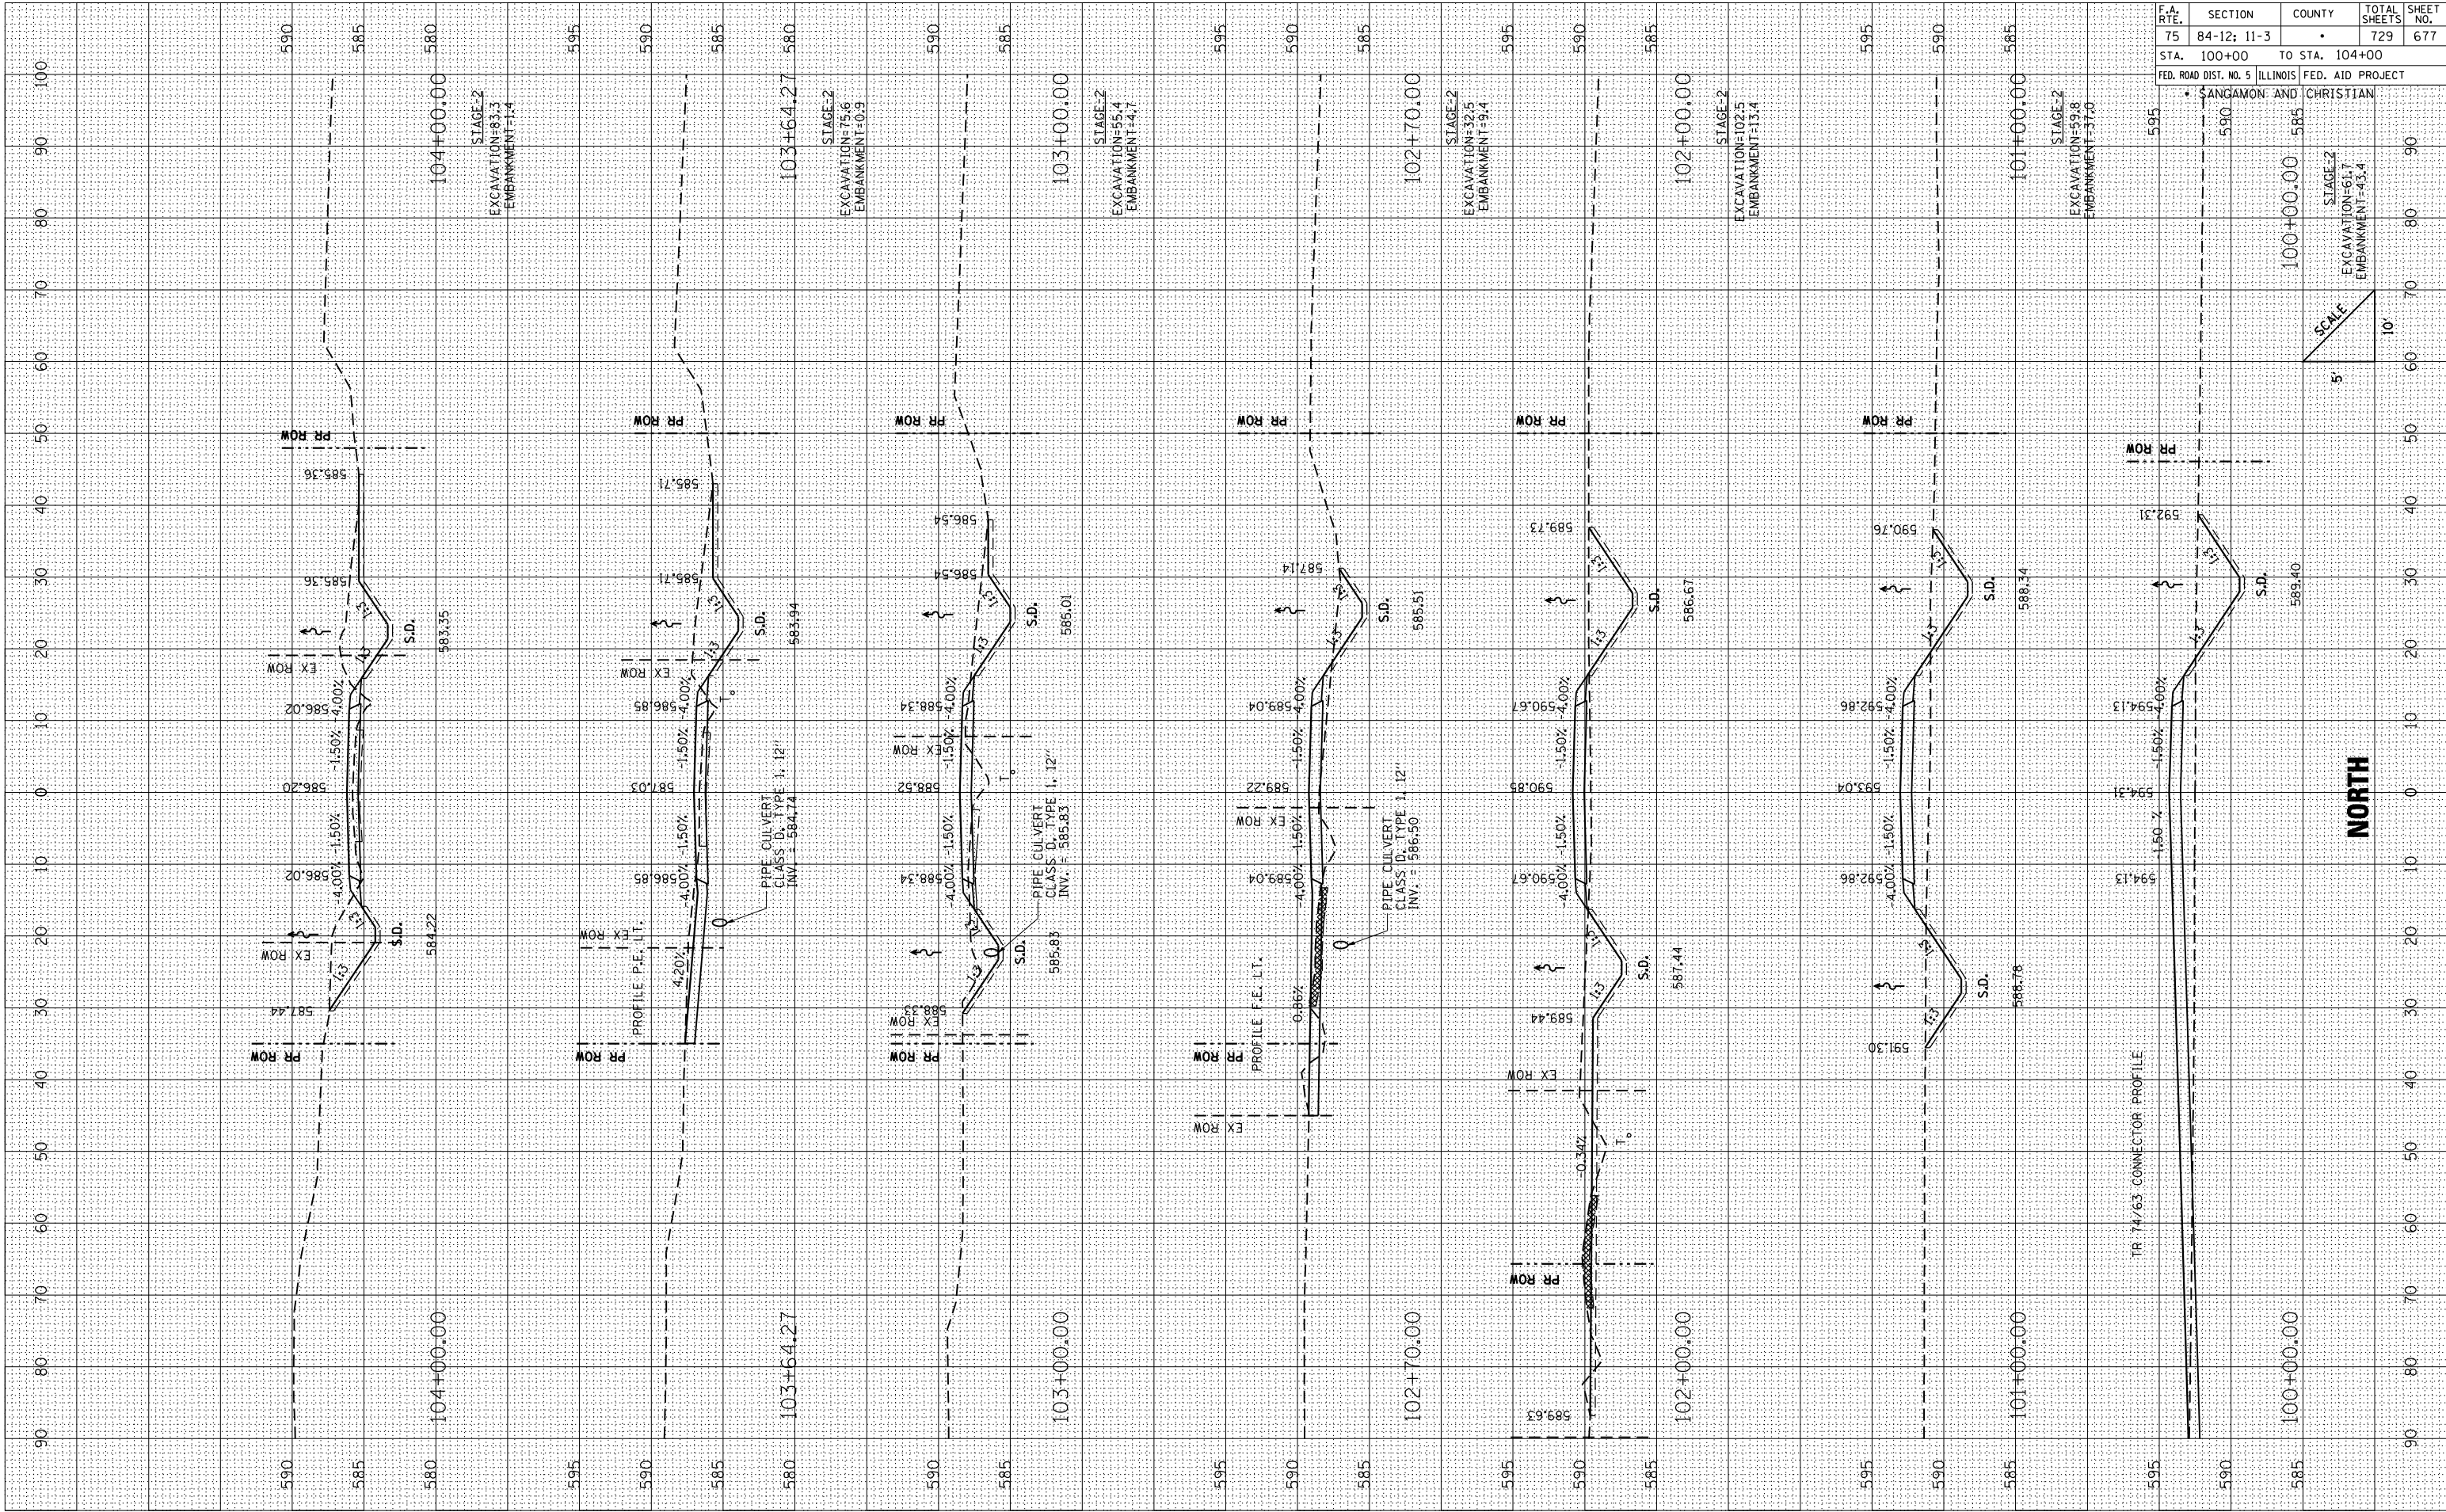


F.A. RTE.	SECTION	COUNTY	TOTAL SHEETS	SHEET NO.
75	84-12; 11-3	•	729	677
STA.	100+00	TO STA.	104+00	
FED. ROAD DIST. NO. 5 ILLINOIS FED. AID PROJECT				

• SANGAMON AND CHRISTIAN

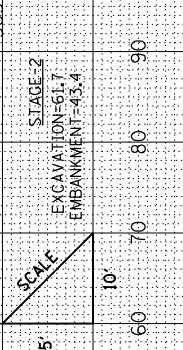

NORTH


ORIGINAL SURVEY	SURVEYED _____	BY _____	DATE _____
NOTE BOOK	PLOTTED _____		
	TEMPLATE _____		
	AREAS _____		
NO. _____	AREAS CHECKED _____		

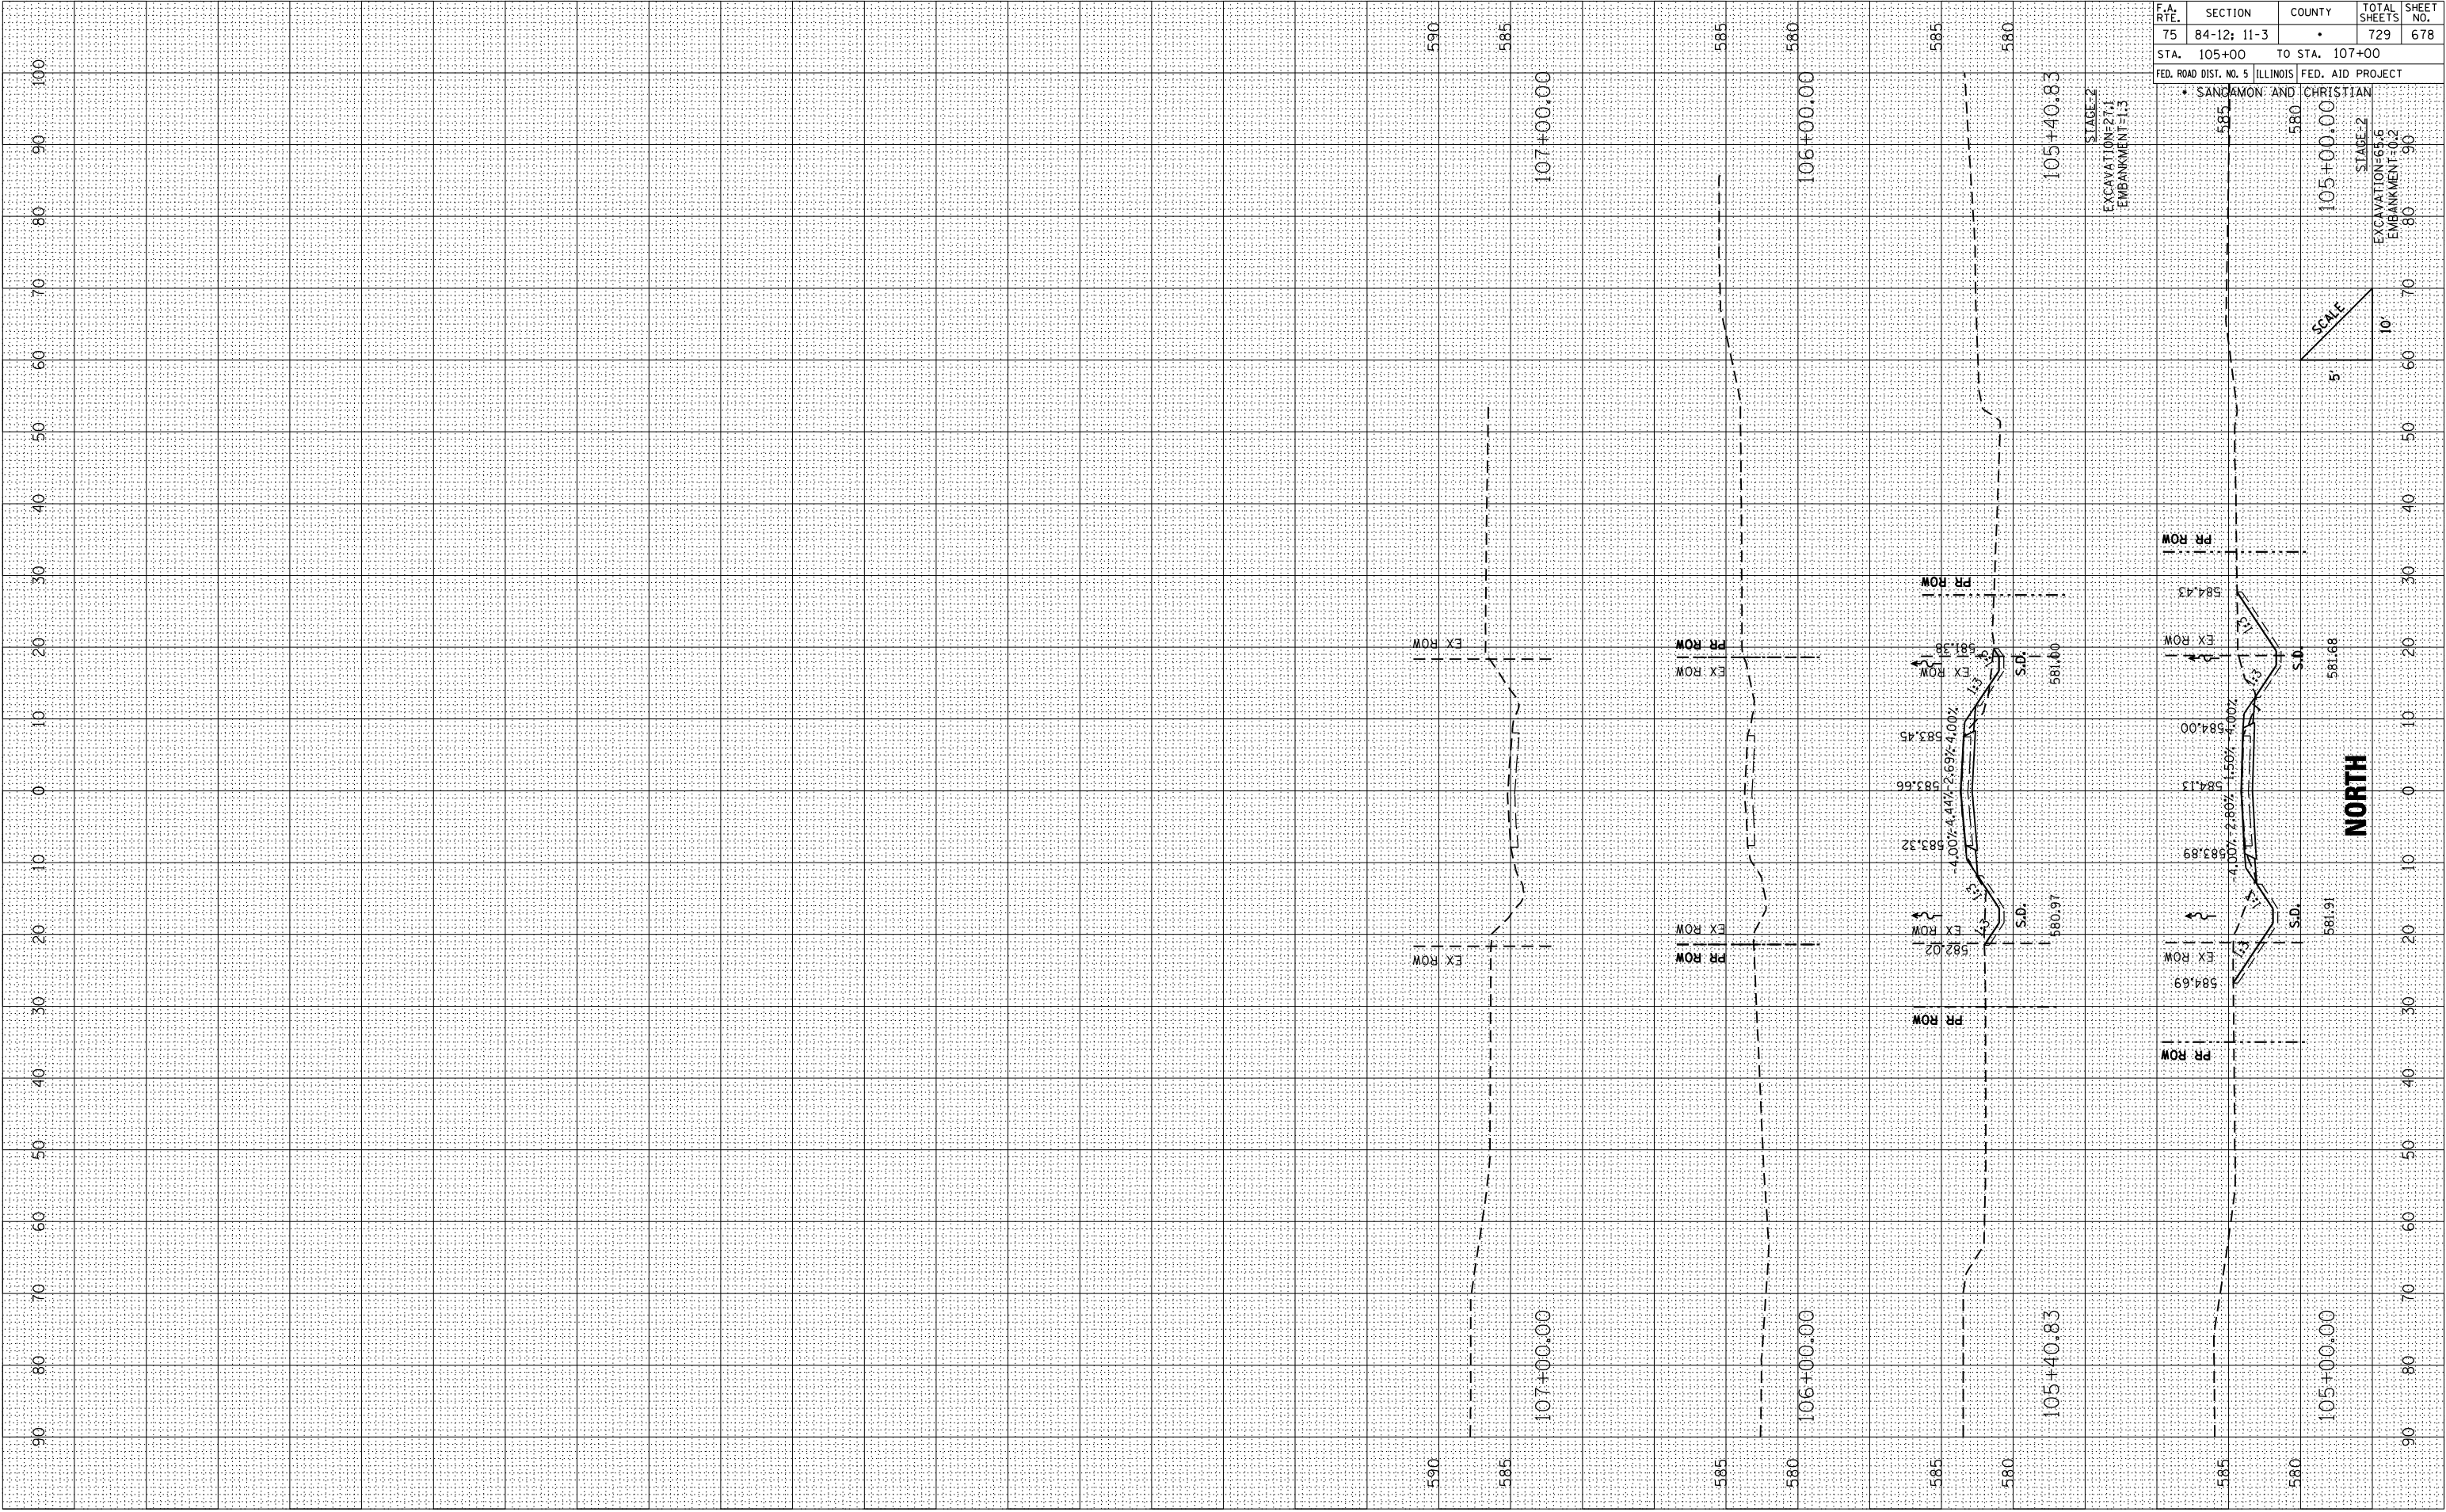

FINAL	BY	DATE
SURVEY		
PLOTTED		
NOTE BOOK		
AREAS CHECKED		
NO.		

ORIGINAL	BY	DATE
SURVEY		
PLOTTED		
NOTE BOOK		
AREAS CHECKED		
NO.		

PLOT DATE = 3/16/2012
FILE NAME = 25599-ah-ssht-TR321.dgn
PLOT SCALE = 21/768" / IN.
REFERENCE = #REF#

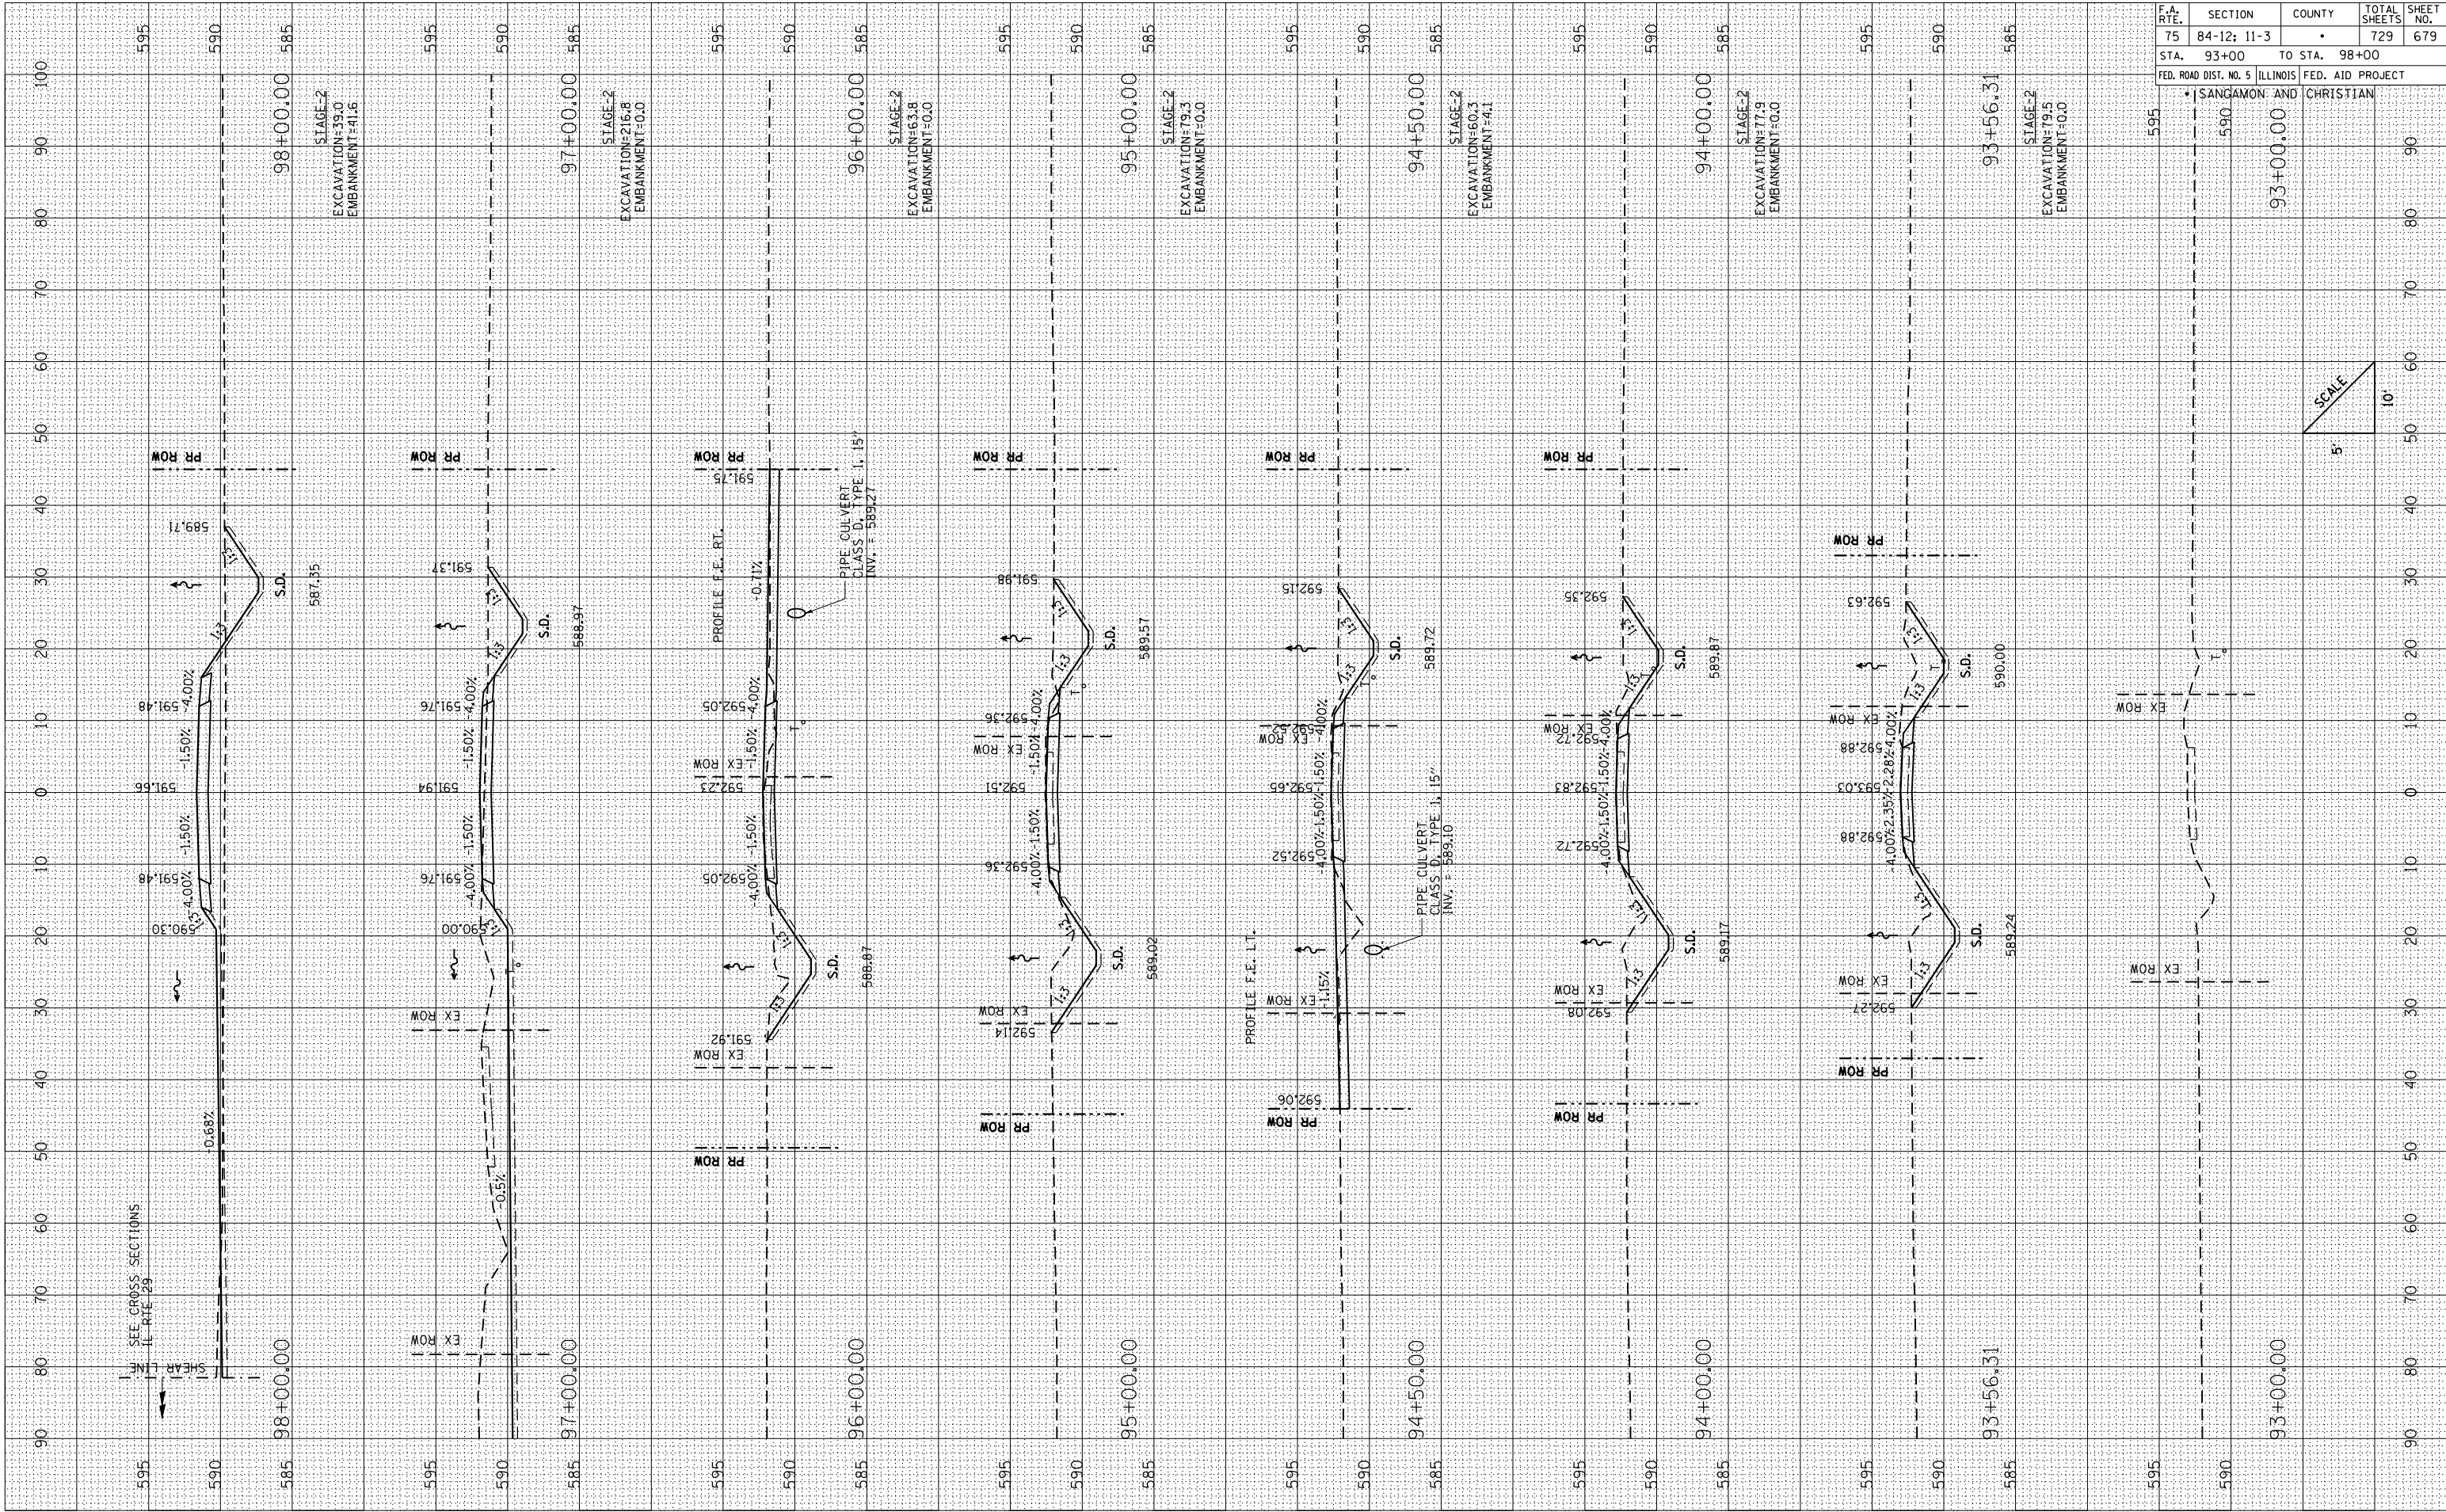

F.A. RTE.	SECTION	COUNTY	TOTAL SHEETS	SHEET NO.
75	84-12: 11-3	•	729	679
STA. 93+00 TO STA. 98+00				
FED. ROAD DIST. NO. 5 ILLINOIS FED. AID PROJECT				

• SANGAMON AND CHRISTIAN

SCALE
5' 10'


ORIGINAL SURVEY		BY	DATE
NOTED			
PLOTTED			
TEMPLATE			
AREAS			
AREAS CHECKED			
NO. _____			

[illegible]

FINAL SURVEY NO.	SURVEYED PLOTTED NOTE BOOK NO.	BY	DATE

ORIGINAL SURVEY NO.	SURVEYED PLOTTED NOTE BOOK NO.	BY	DATE

PLOT DATE = 3/16/2012
FILE NAME = 20120309-shs-ssht-TR321.dgn
PLOT SCALE = 21/768 / IN.
REFERENCE = #REF#

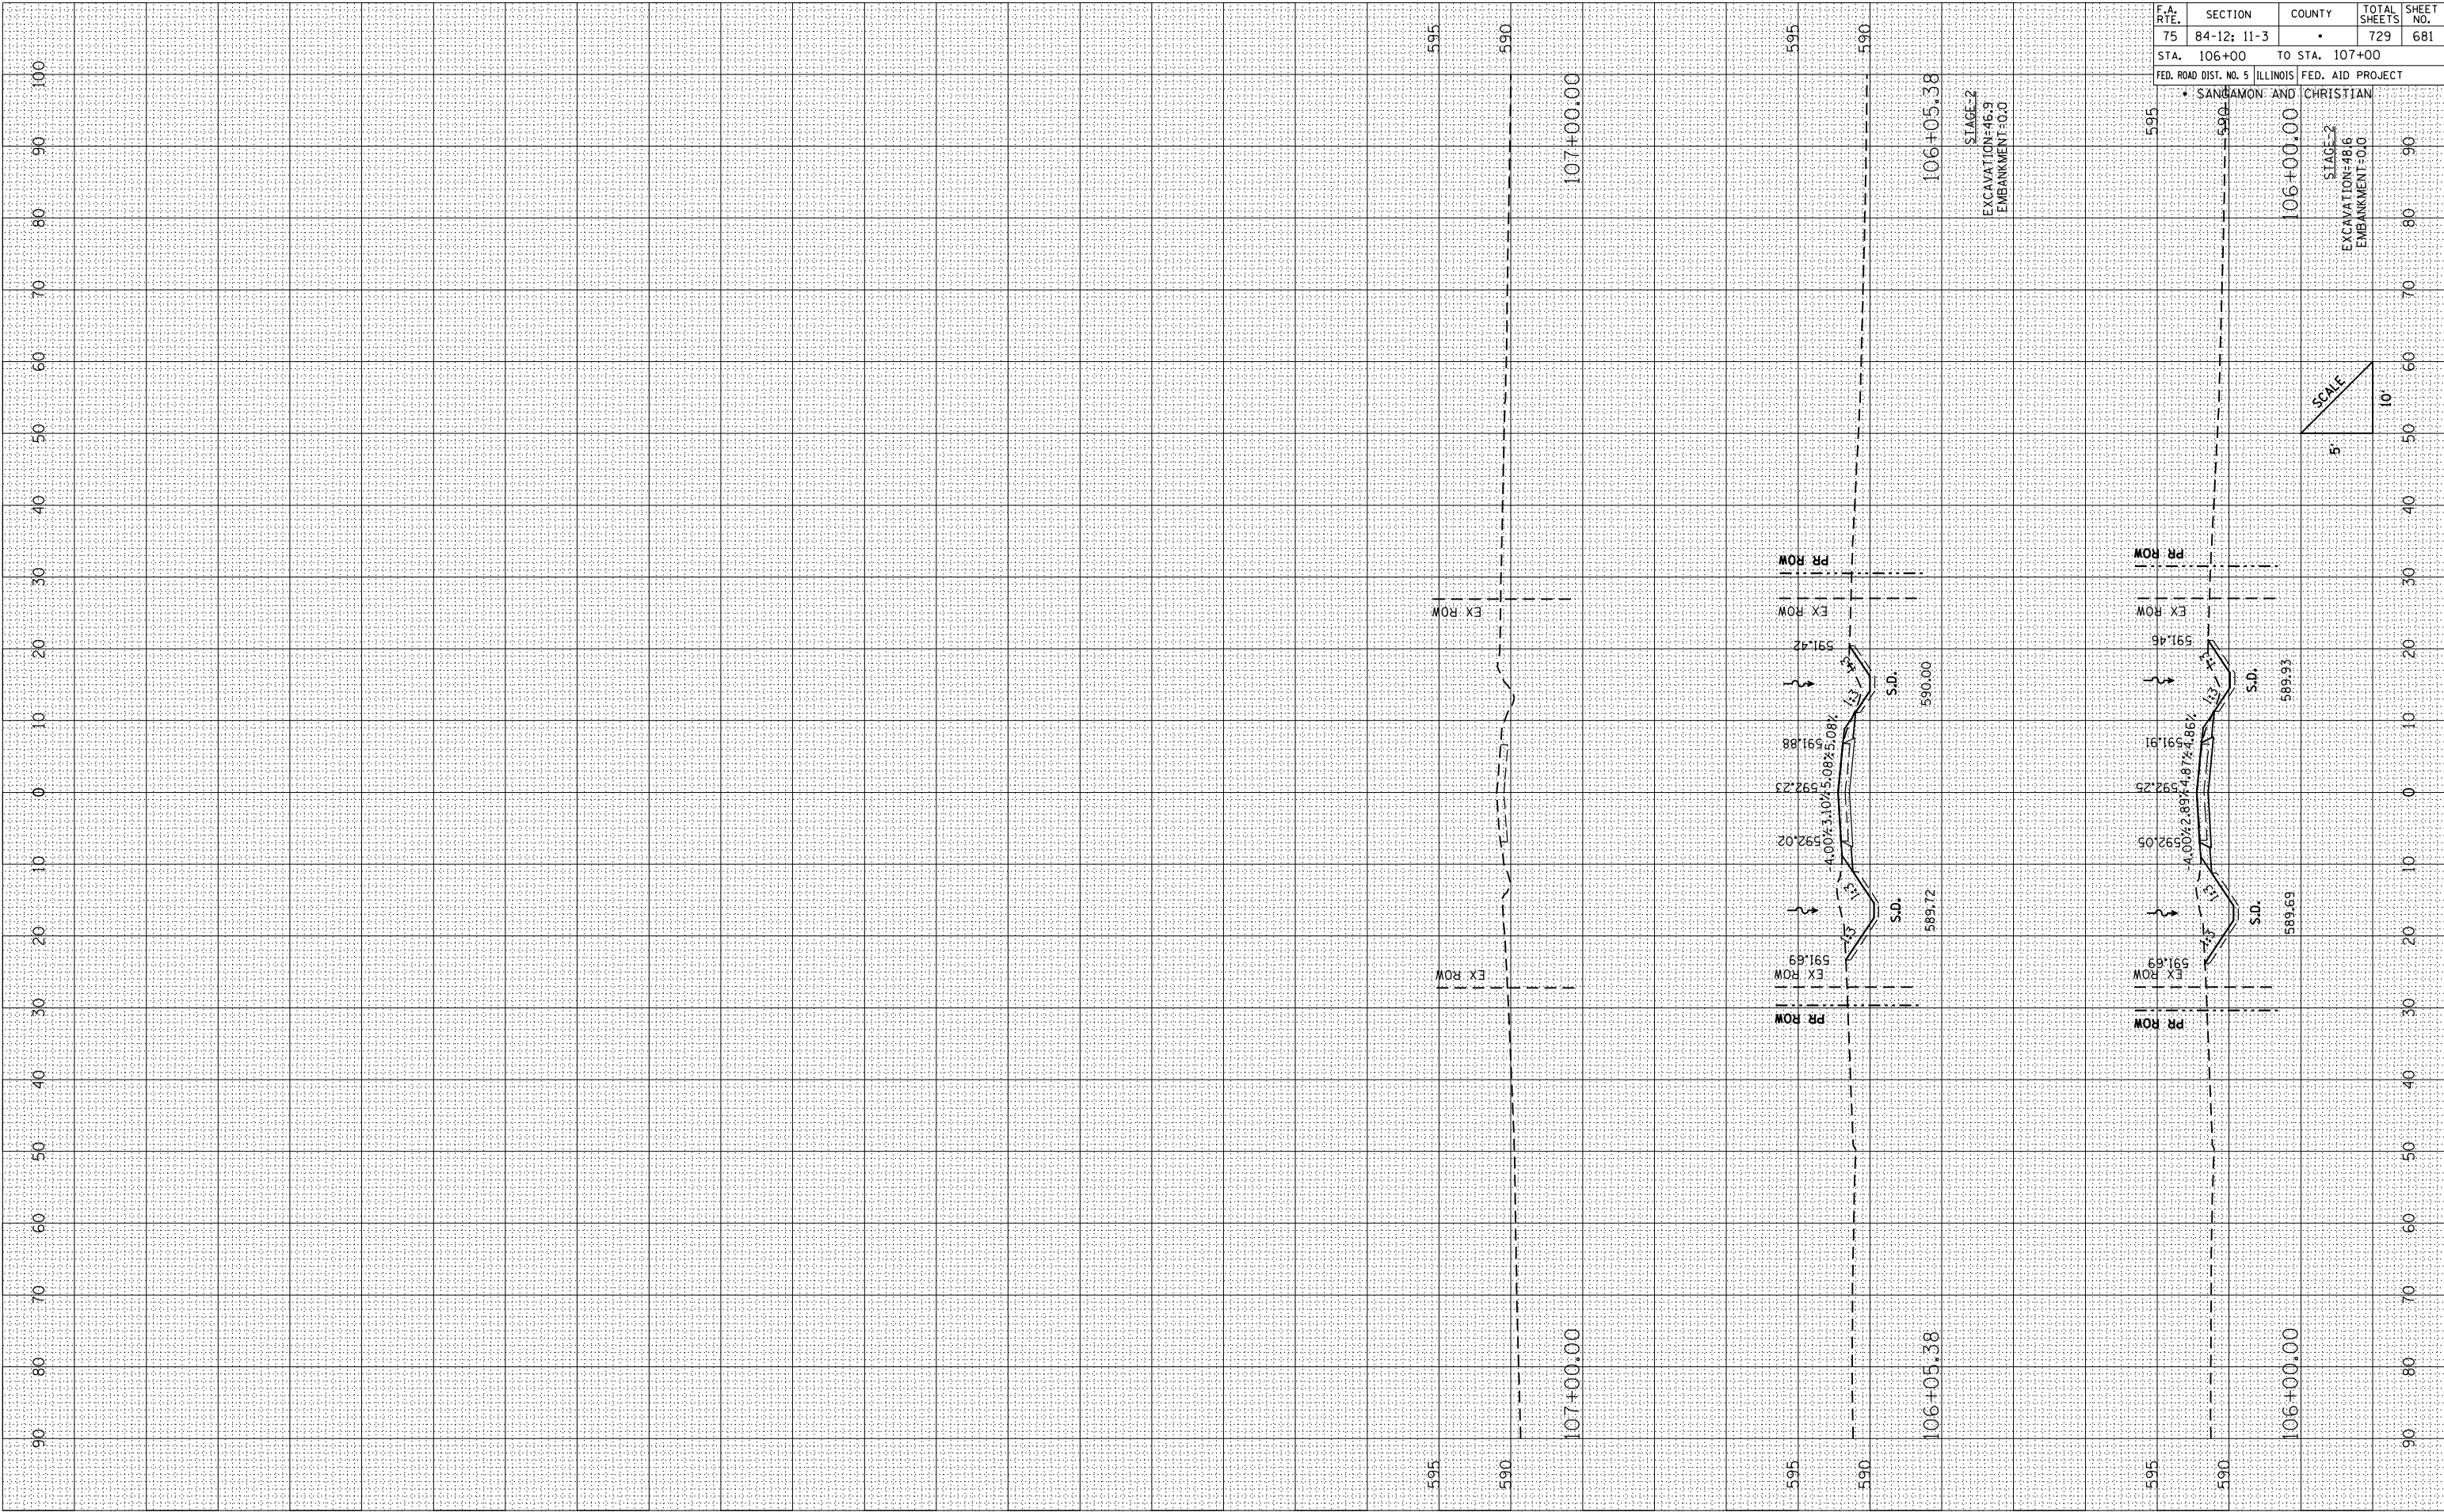


F.A. RTE.	SECTION	COUNTY	TOTAL SHEETS	SHEET NO.
75	84-12; 11-3	•	729	681
STA. 106+00 TO STA. 107+00				
FED. ROAD DIST. NO. 5		ILLINOIS	FED. AID PROJECT	

• SANDAMON AND CHRISTIAN

SCALE
5' 10'

ORIGINAL SURVEY			BY	DATE
SURVEYED				
PLOTTED				
TEMPLATE				
AREAS				
AREAS CHECKED				
NO.				

CROSS SECTIONS: ELM ST./TR 299 (7 S) - STA. 890 + 39.89 TO STA. 895 + 00

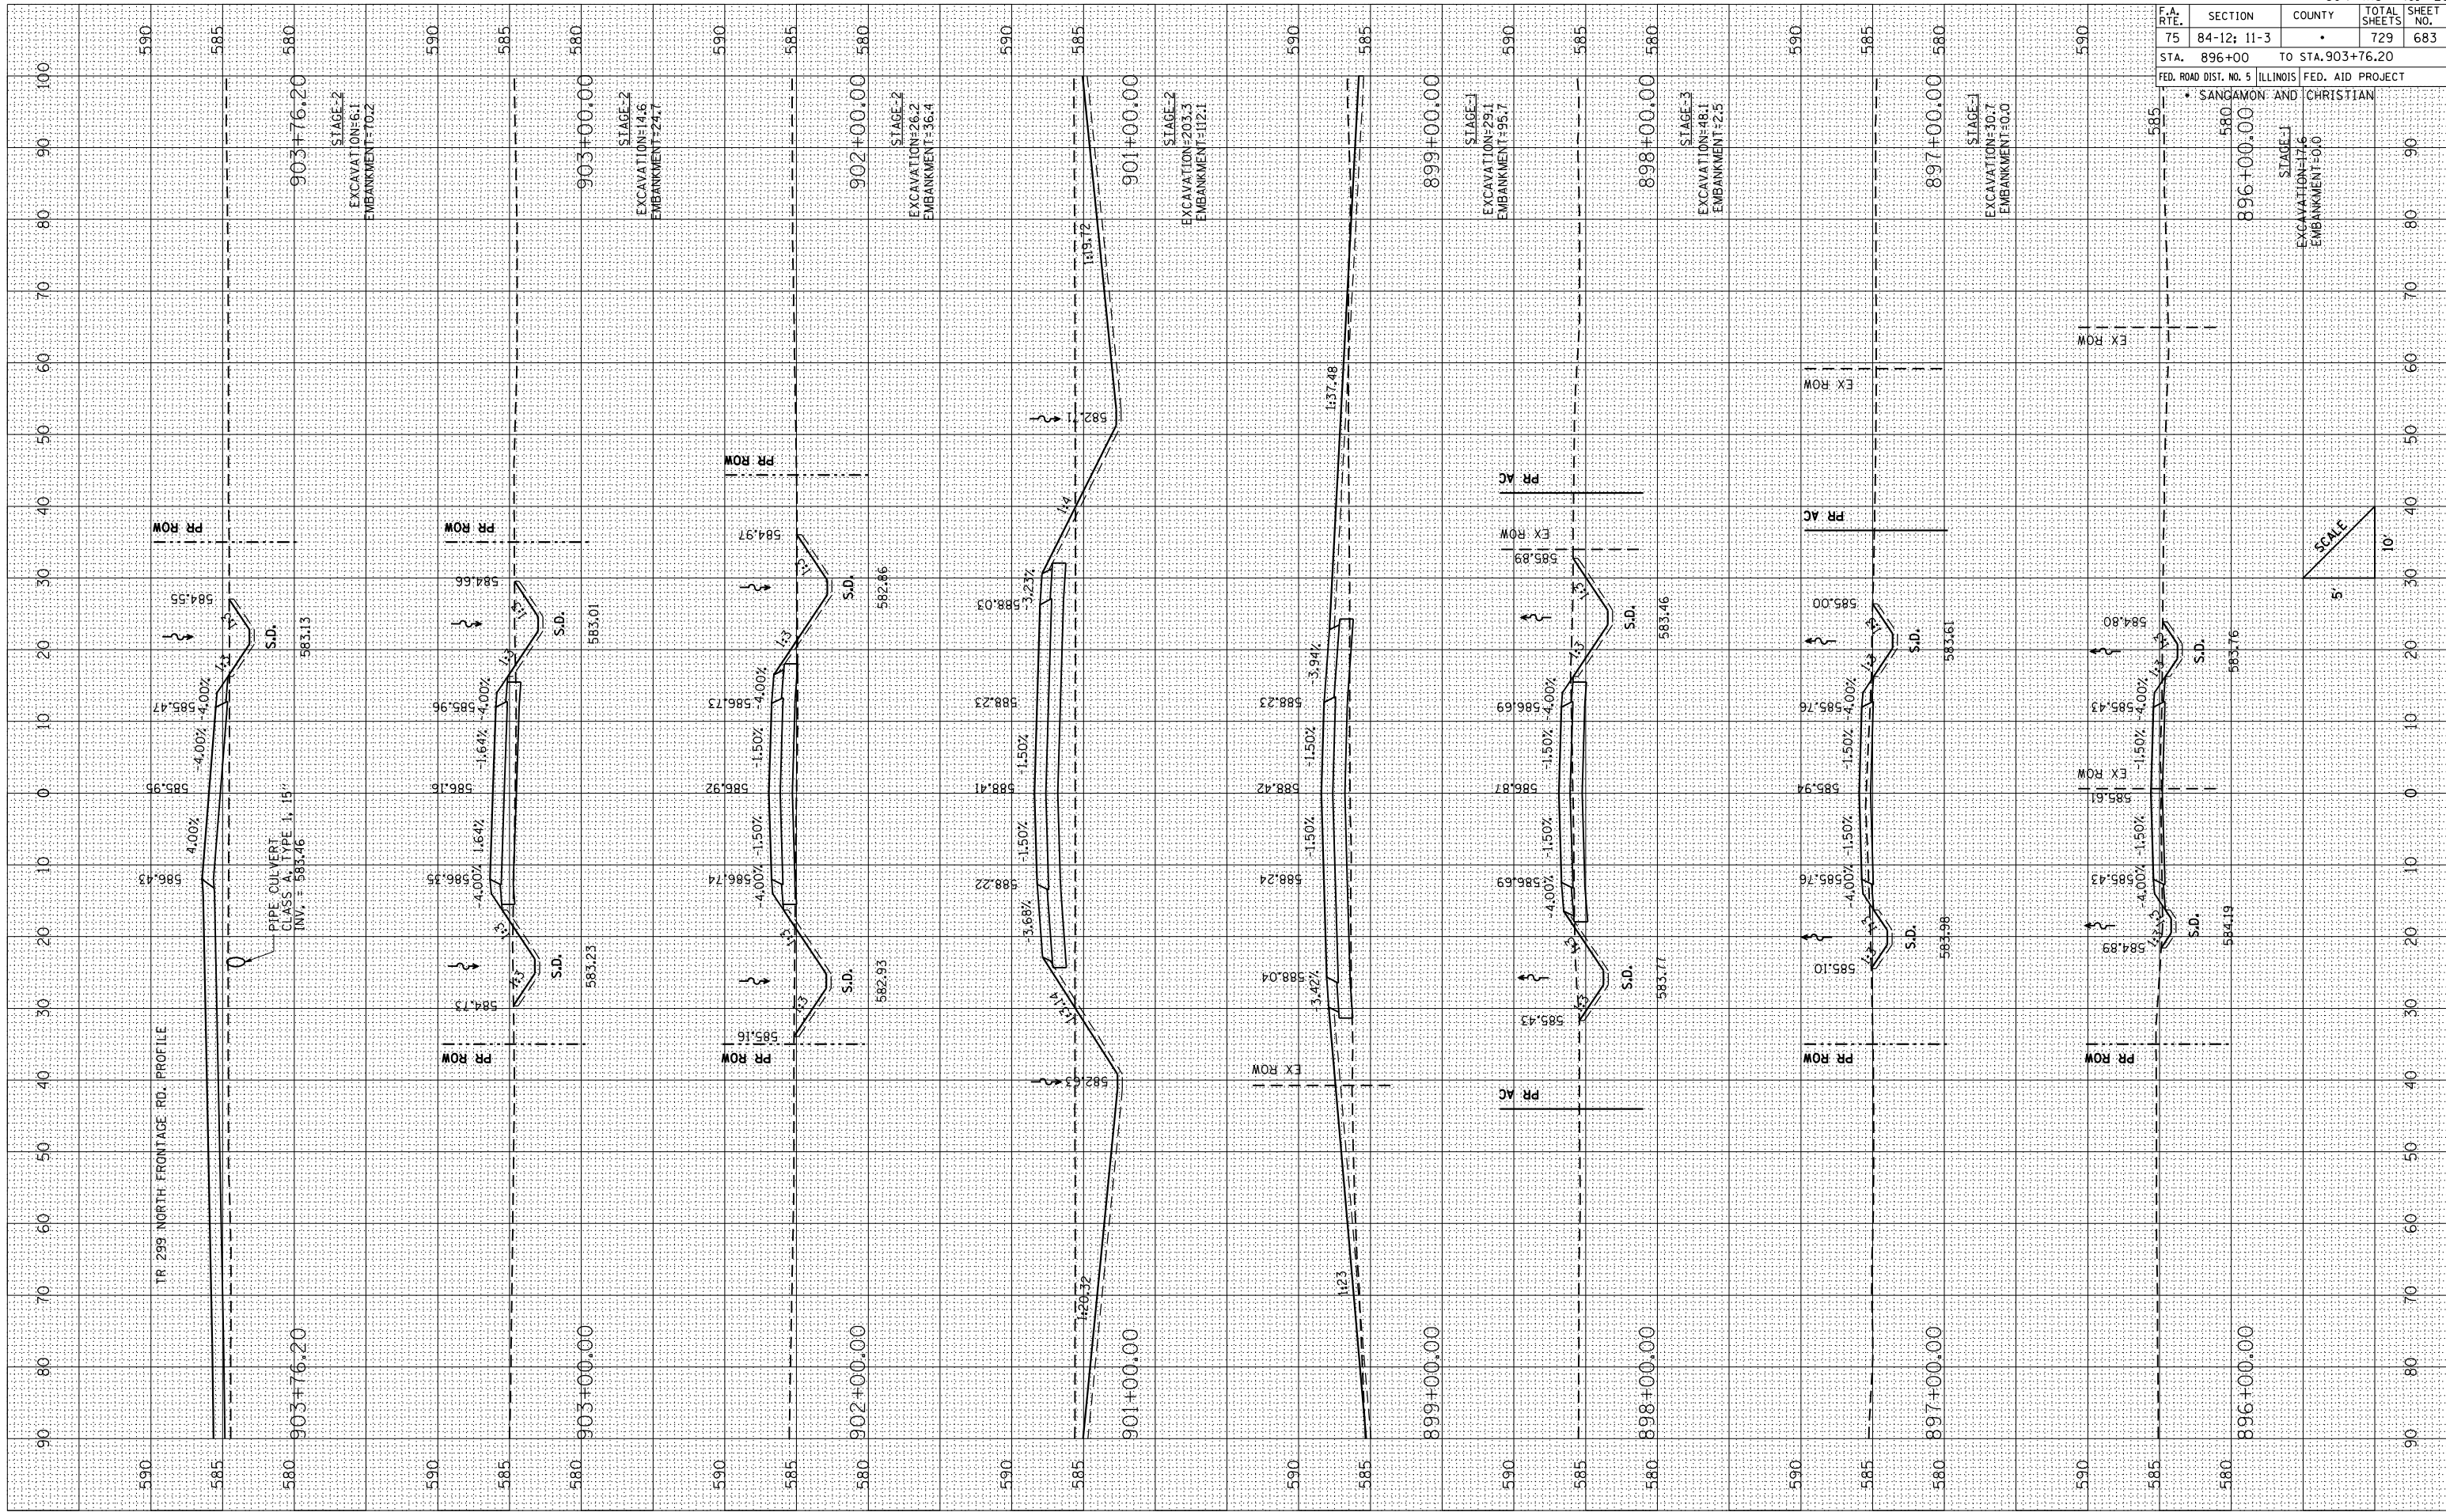

ORIGINAL SURVEY				BY _____	DATE _____
SURVED					
PLOTTED					
TEMPLATE					
AREAS					
AREAS CHECKED					
NO. _____					

CROSS SECTIONS: ELM ST./TR 299 (7 S) - STA. 904+00 TO STA. 908+00

F.A. RTE.	SECTION	COUNTY	TOTAL SHEETS	SHEET NO.
75	84-12; 11-3	•	729	685
STA. 909+00		TO STA. 910+00		
FED. ROAD DIST. NO. 5		ILLINOIS		
• SANGAMON AND		CHRISTIAN		

ORIGINAL SURVEY					
double-gate	SURVEYED		BY		DATE
	PLOTTED				
	TEMPLATE				
	AREAS				
NO.	AREAS CHECKED				


[illegible]

EXISTING IL. RTE. 29 THRU EDINBURG (TR88 TO TR73)

FINAL SURVEY	NO.	BY		DATE	
		SURVEYED		PLOTTED	
		NOTE BOOK		REVISIONS	
		AREAS CHECKED		AREAS CHECKED	

ORIGINAL SURVEY	NO.	BY		DATE	
		SURVEYED		PLOTTED	
		NOTE BOOK		REVISIONS	
		AREAS CHECKED		AREAS CHECKED	

PLOT DATE = 3/16/2012
FILE NAME = 2509-ah+ssh+EX29 Thru Edinburg
PLOT SCALE = 21/768" / IN.
REFERENCE = #REF#

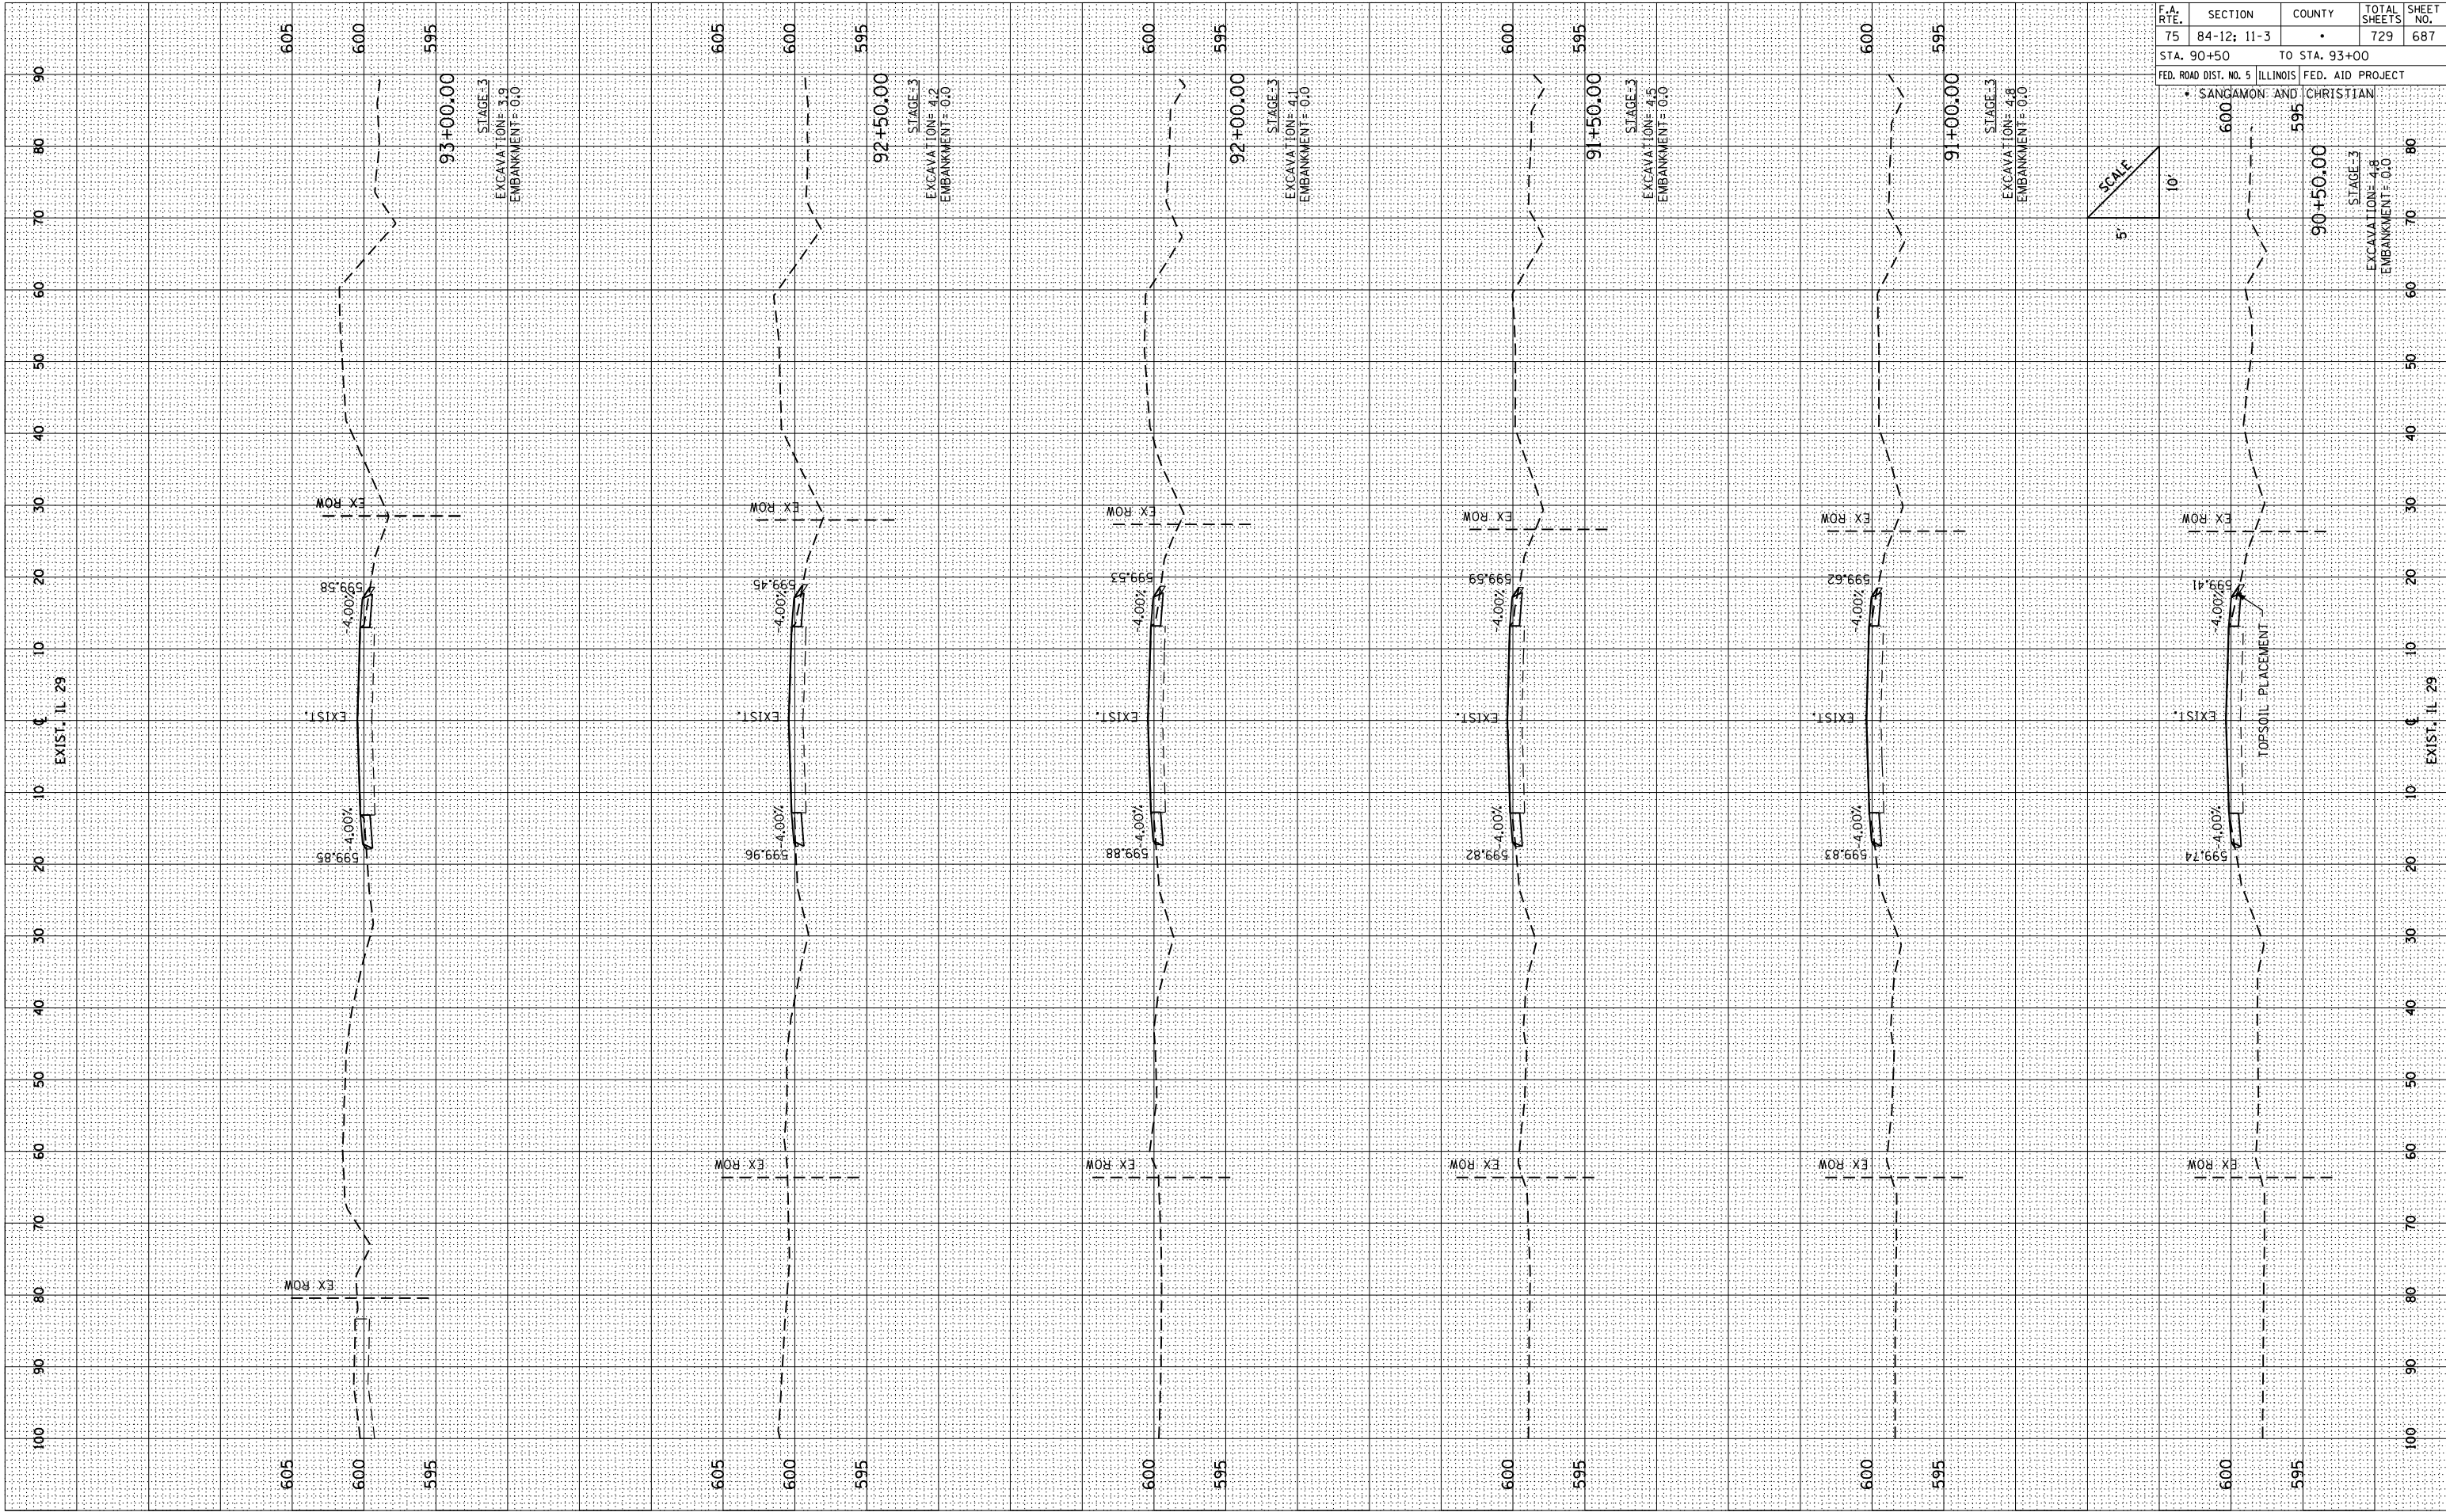

F.A. RTE.	SECTION	COUNTY	TOTAL SHEETS	SHEET NO.
75	84-12: 11-3	•	729	687
STA. 90+50		TO STA. 93+00		
FED. ROAD DIST. NO. 5		ILLINOIS	FED. AID PROJECT	

• SANGAMON AND CHRISTIAN


SCALE
5' 10'

EXISTING IL. RTE. 29 THRU EDINBURG (TR88 TO TR73)

FINAL	BY	DATE
SURVEY		
PLOTTED		
NOTE BOOK		
NO.		

ORIGINAL	BY	DATE
SURVEY		
PLOTTED		
NOTE BOOK		
NO.		

PLOT DATE = 3/16/2012
PLOT DATE = 3/16/2012
PLOT SCALE = 21/768 / IN.
REFERENCE = *REF*

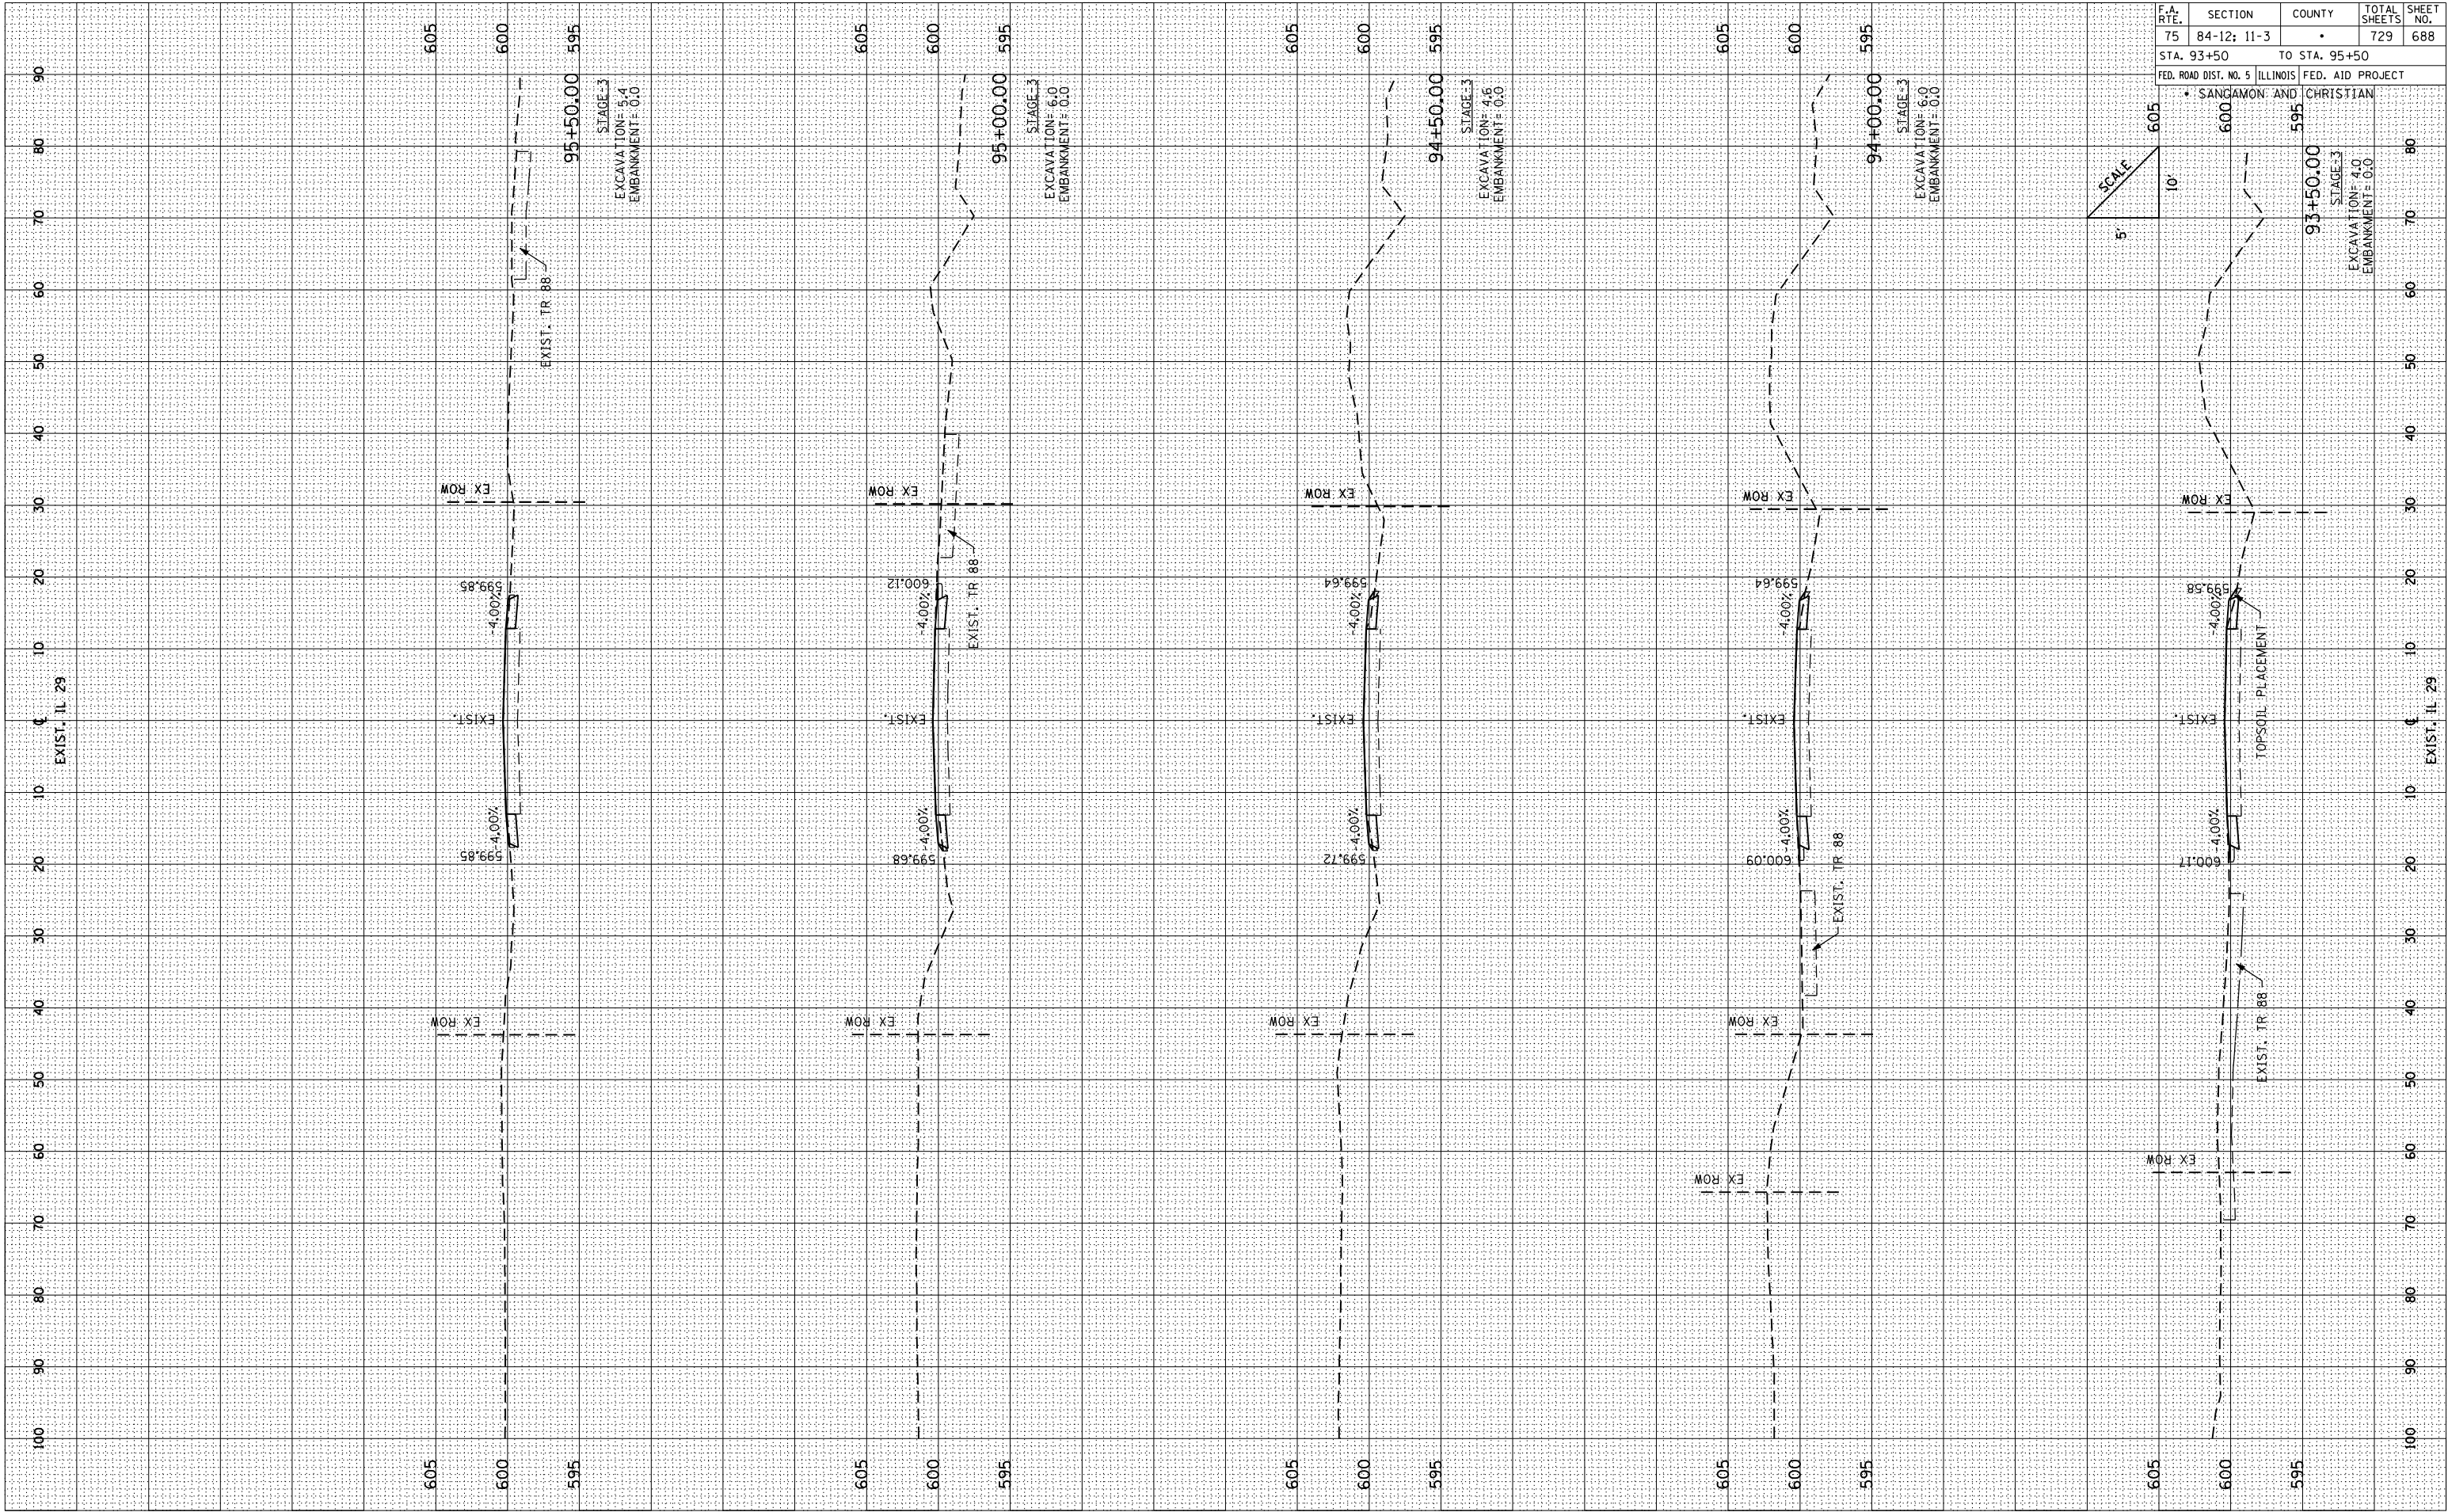

F.A. RTE.	SECTION	COUNTY	TOTAL SHEETS	SHEET NO.
75	84-12; 11-3	•	729	688
STA. 93+50 TO STA. 95+50				
FED. ROAD DIST. NO. 5 ILLINOIS FED. AID PROJECT				


• SANGAMON AND CHRISTIAN

STAGE-3
EXCAVATION= 4.0
EMBANKMENT= 0.0

FINAL	BY	DATE
SURVEY		
NOTED		
NO.		


ORIGINAL	BY	DATE
SURVEY		
NOTED		
NO.		

PLOT DATE = 3/16/2012
PLOT NAME = 84-12-11-3
PLOT SCALE = 21/768" / IN.
REFERENCE = #REF#

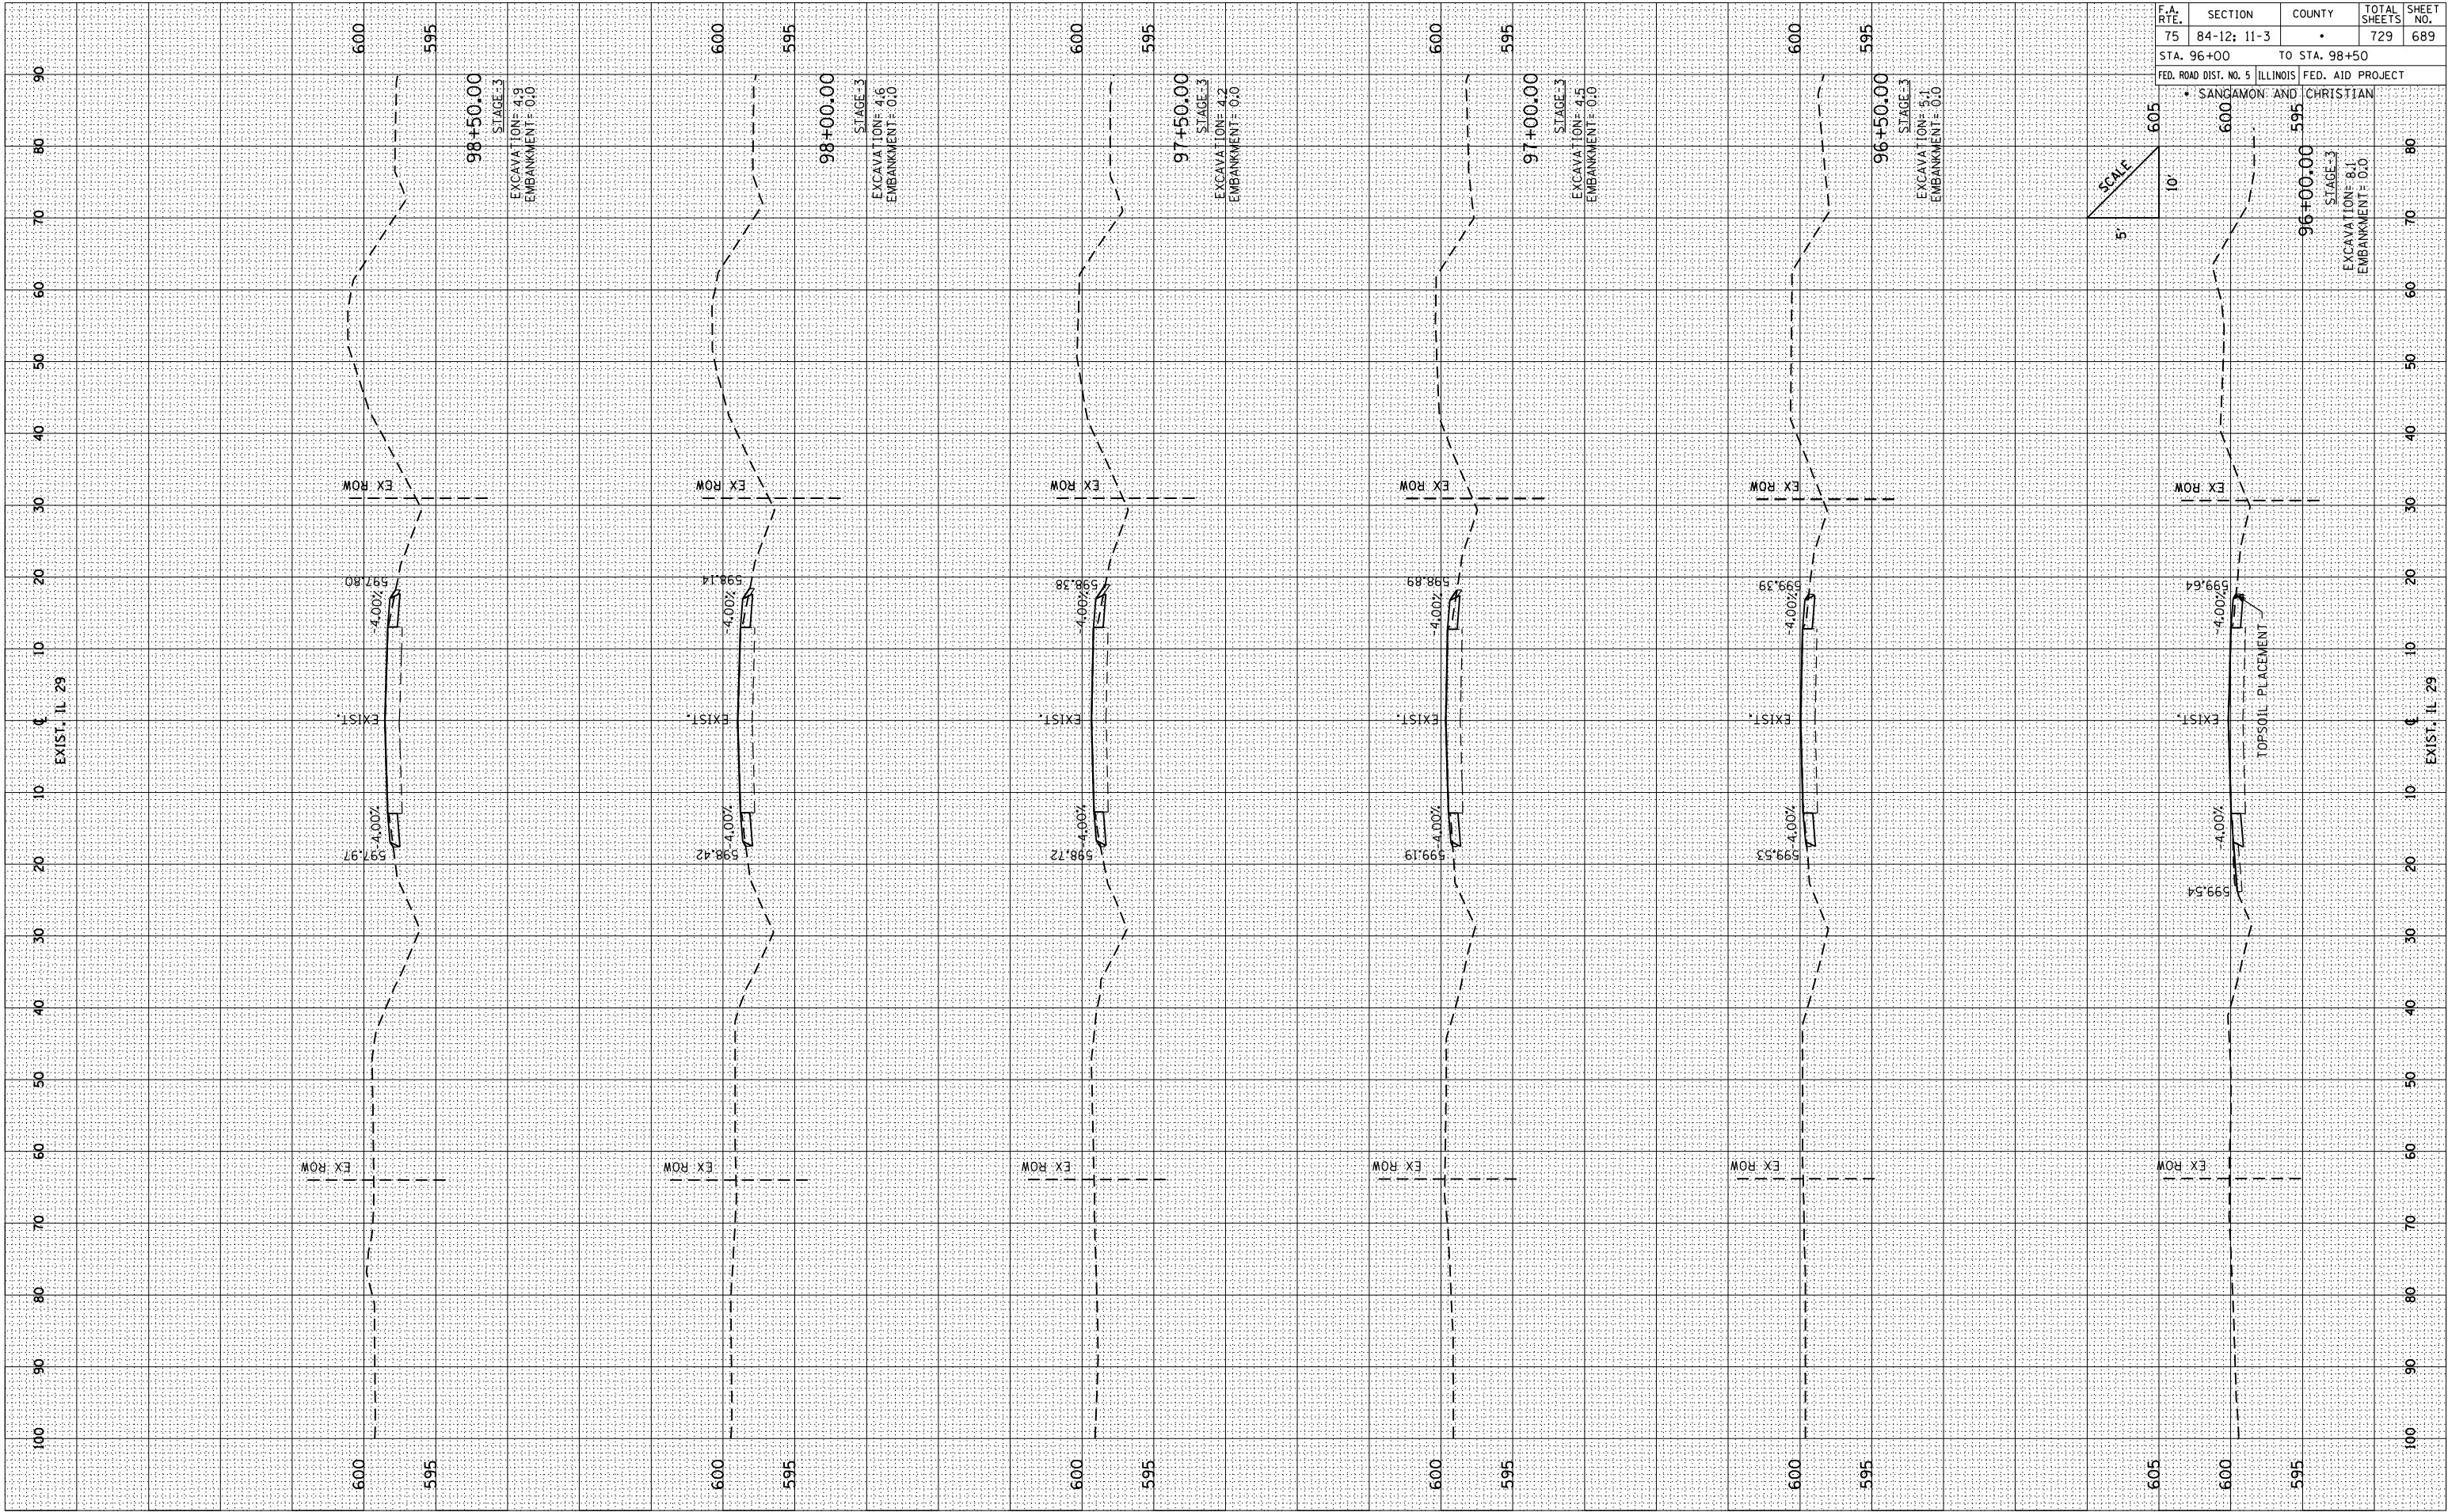

F.A. RTE.	SECTION	COUNTY	TOTAL SHEETS	SHEET NO.
75	84-12-11-3	•	729	689
STA. 96+00 TO STA. 98+50				
FED. ROAD DIST. NO. 5 ILLINOIS FED. AID PROJECT				

• SANGAMON AND CHRISTIAN

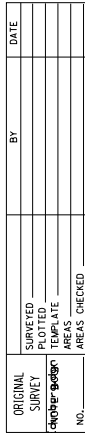

F.A. RTE.	SECTION	COUNTY	TOTAL SHEETS	SHEET NO.
75	84-12; 11-3	•	729	690
STA. 99+00 TO STA.101+50				
FED. ROAD DIST. NO. 5 ILLINOIS FED. AID PROJECT				
• SANGAMON AND CHRISTIAN				


Diagram showing cross-sections of a road project from station 99+00 to 101+50. The vertical axis represents elevation (600 to 595 feet), and the horizontal axis represents stationing (100 to 90 feet). The diagram includes a scale bar (10' vertical, 5' horizontal) and labels for EXIST., EX ROW, and EXCAVATION/EMBANKMENT values.

Station	Stage	Excavation	Embankment
99+00.00	STAGE-3	5.4	0.0
99+50.00	STAGE-3	5.5	0.0
100+00.00	STAGE-3	5.5	0.0
100+50.00	STAGE-3	5.6	0.0
101+00.00	STAGE-3	5.8	0.0
101+50.00	STAGE-3	7.6	0.0

PLOT DATE = 3/16/2012
PLOT DATE = 3/16/2012
PLOT SCALE = 21/768 / IN.
REFERENCE = #REF#

ORIGINAL SURVEY	BY	DATE
SURVEYED		
PLOTTED		
RECALCULATE		
AREAS CHECKED		

FINAL SURVEY	BY	DATE
SURVEYED		
PLOTTED		
RECALCULATE		
AREAS CHECKED		

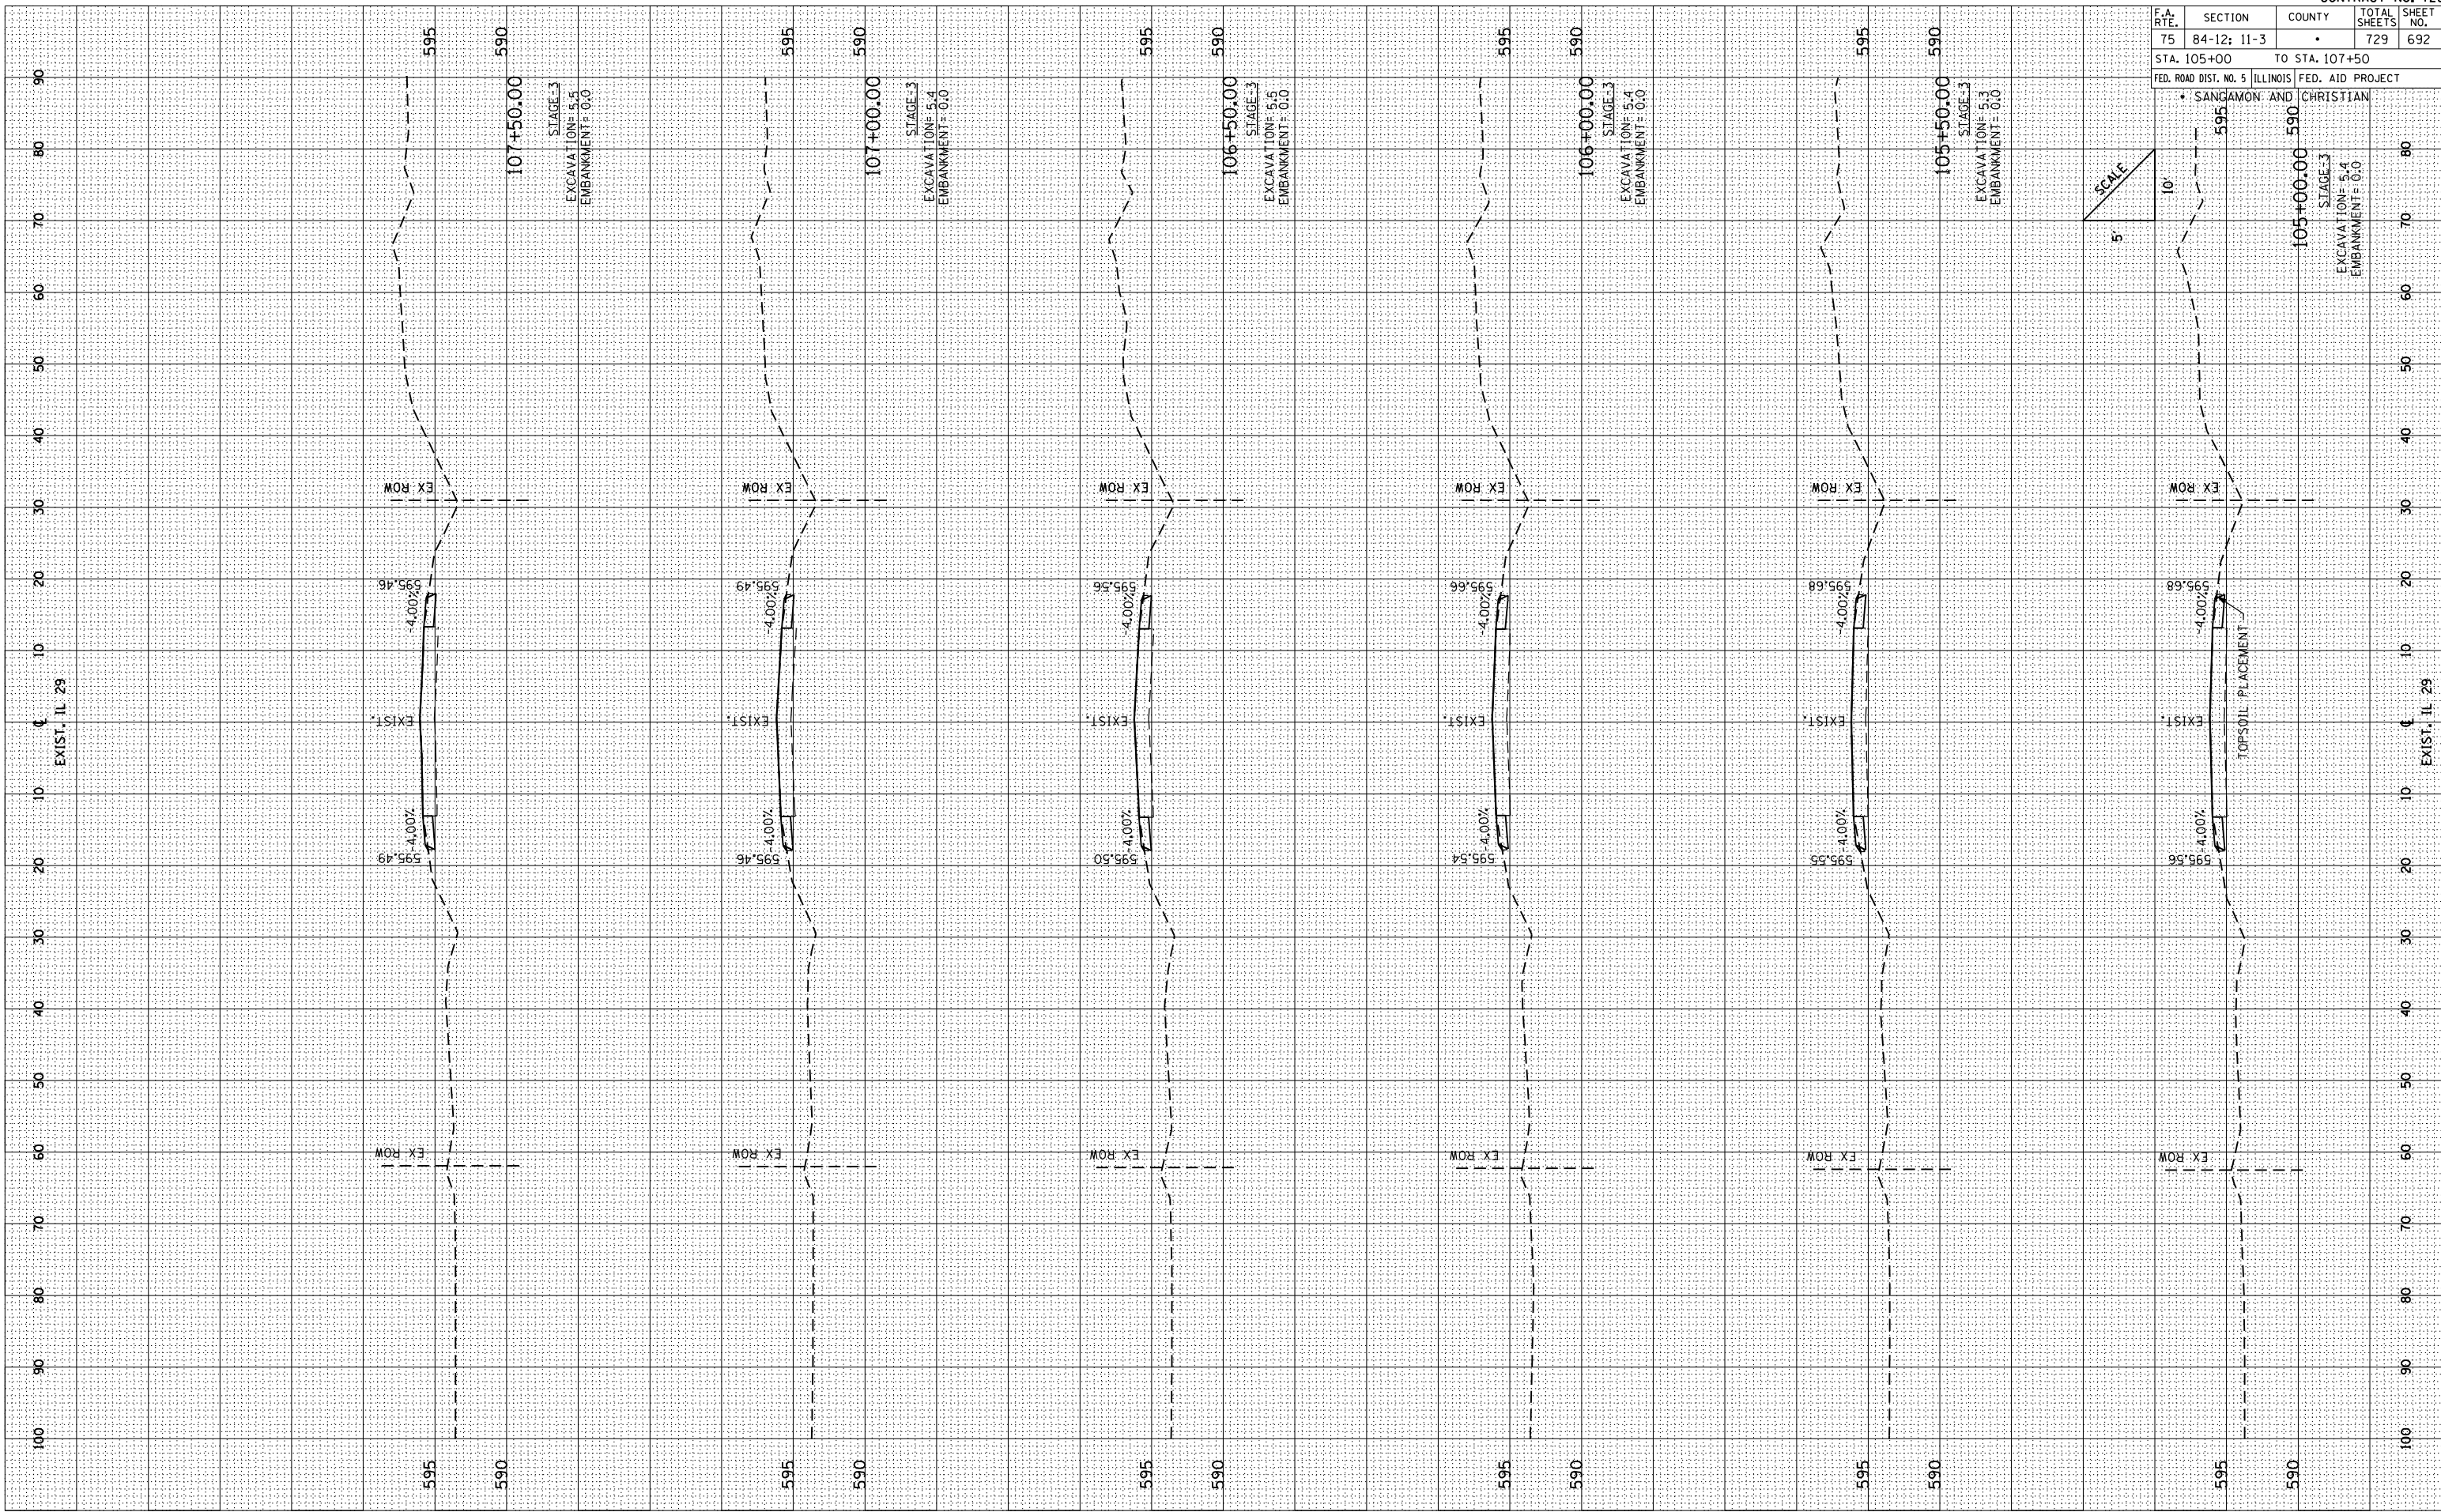

EXISTING IL. RTE. 29 THRU EDINBURG (TR88 TO TR73)

F.A. RTE.	SECTION	COUNTY	TOTAL SHEETS	SHEET NO.
75	84-12; 11-3	•	729	692
STA. 105+00 TO STA. 107+50				
FED. ROAD DIST. NO. 5 ILLINOIS FED. AID PROJECT				

• SANGAMON AND CHRISTIAN


SCALE
5
10'

105+00.00 590
STAGE-3
EXCAVATION= 5.4
EMBANKMENT= 0.0

FINAL	BY	DATE
SURVEY		
NOTED		
NO.		

ORIGINAL	BY	DATE
SURVEY		
NOTED		
NO.		

PLOT DATE = 3/16/2012
PLOT NAME = 108+00.00
PLOT SCALE = 21/768 / IN.
REFERENCE = #REF#

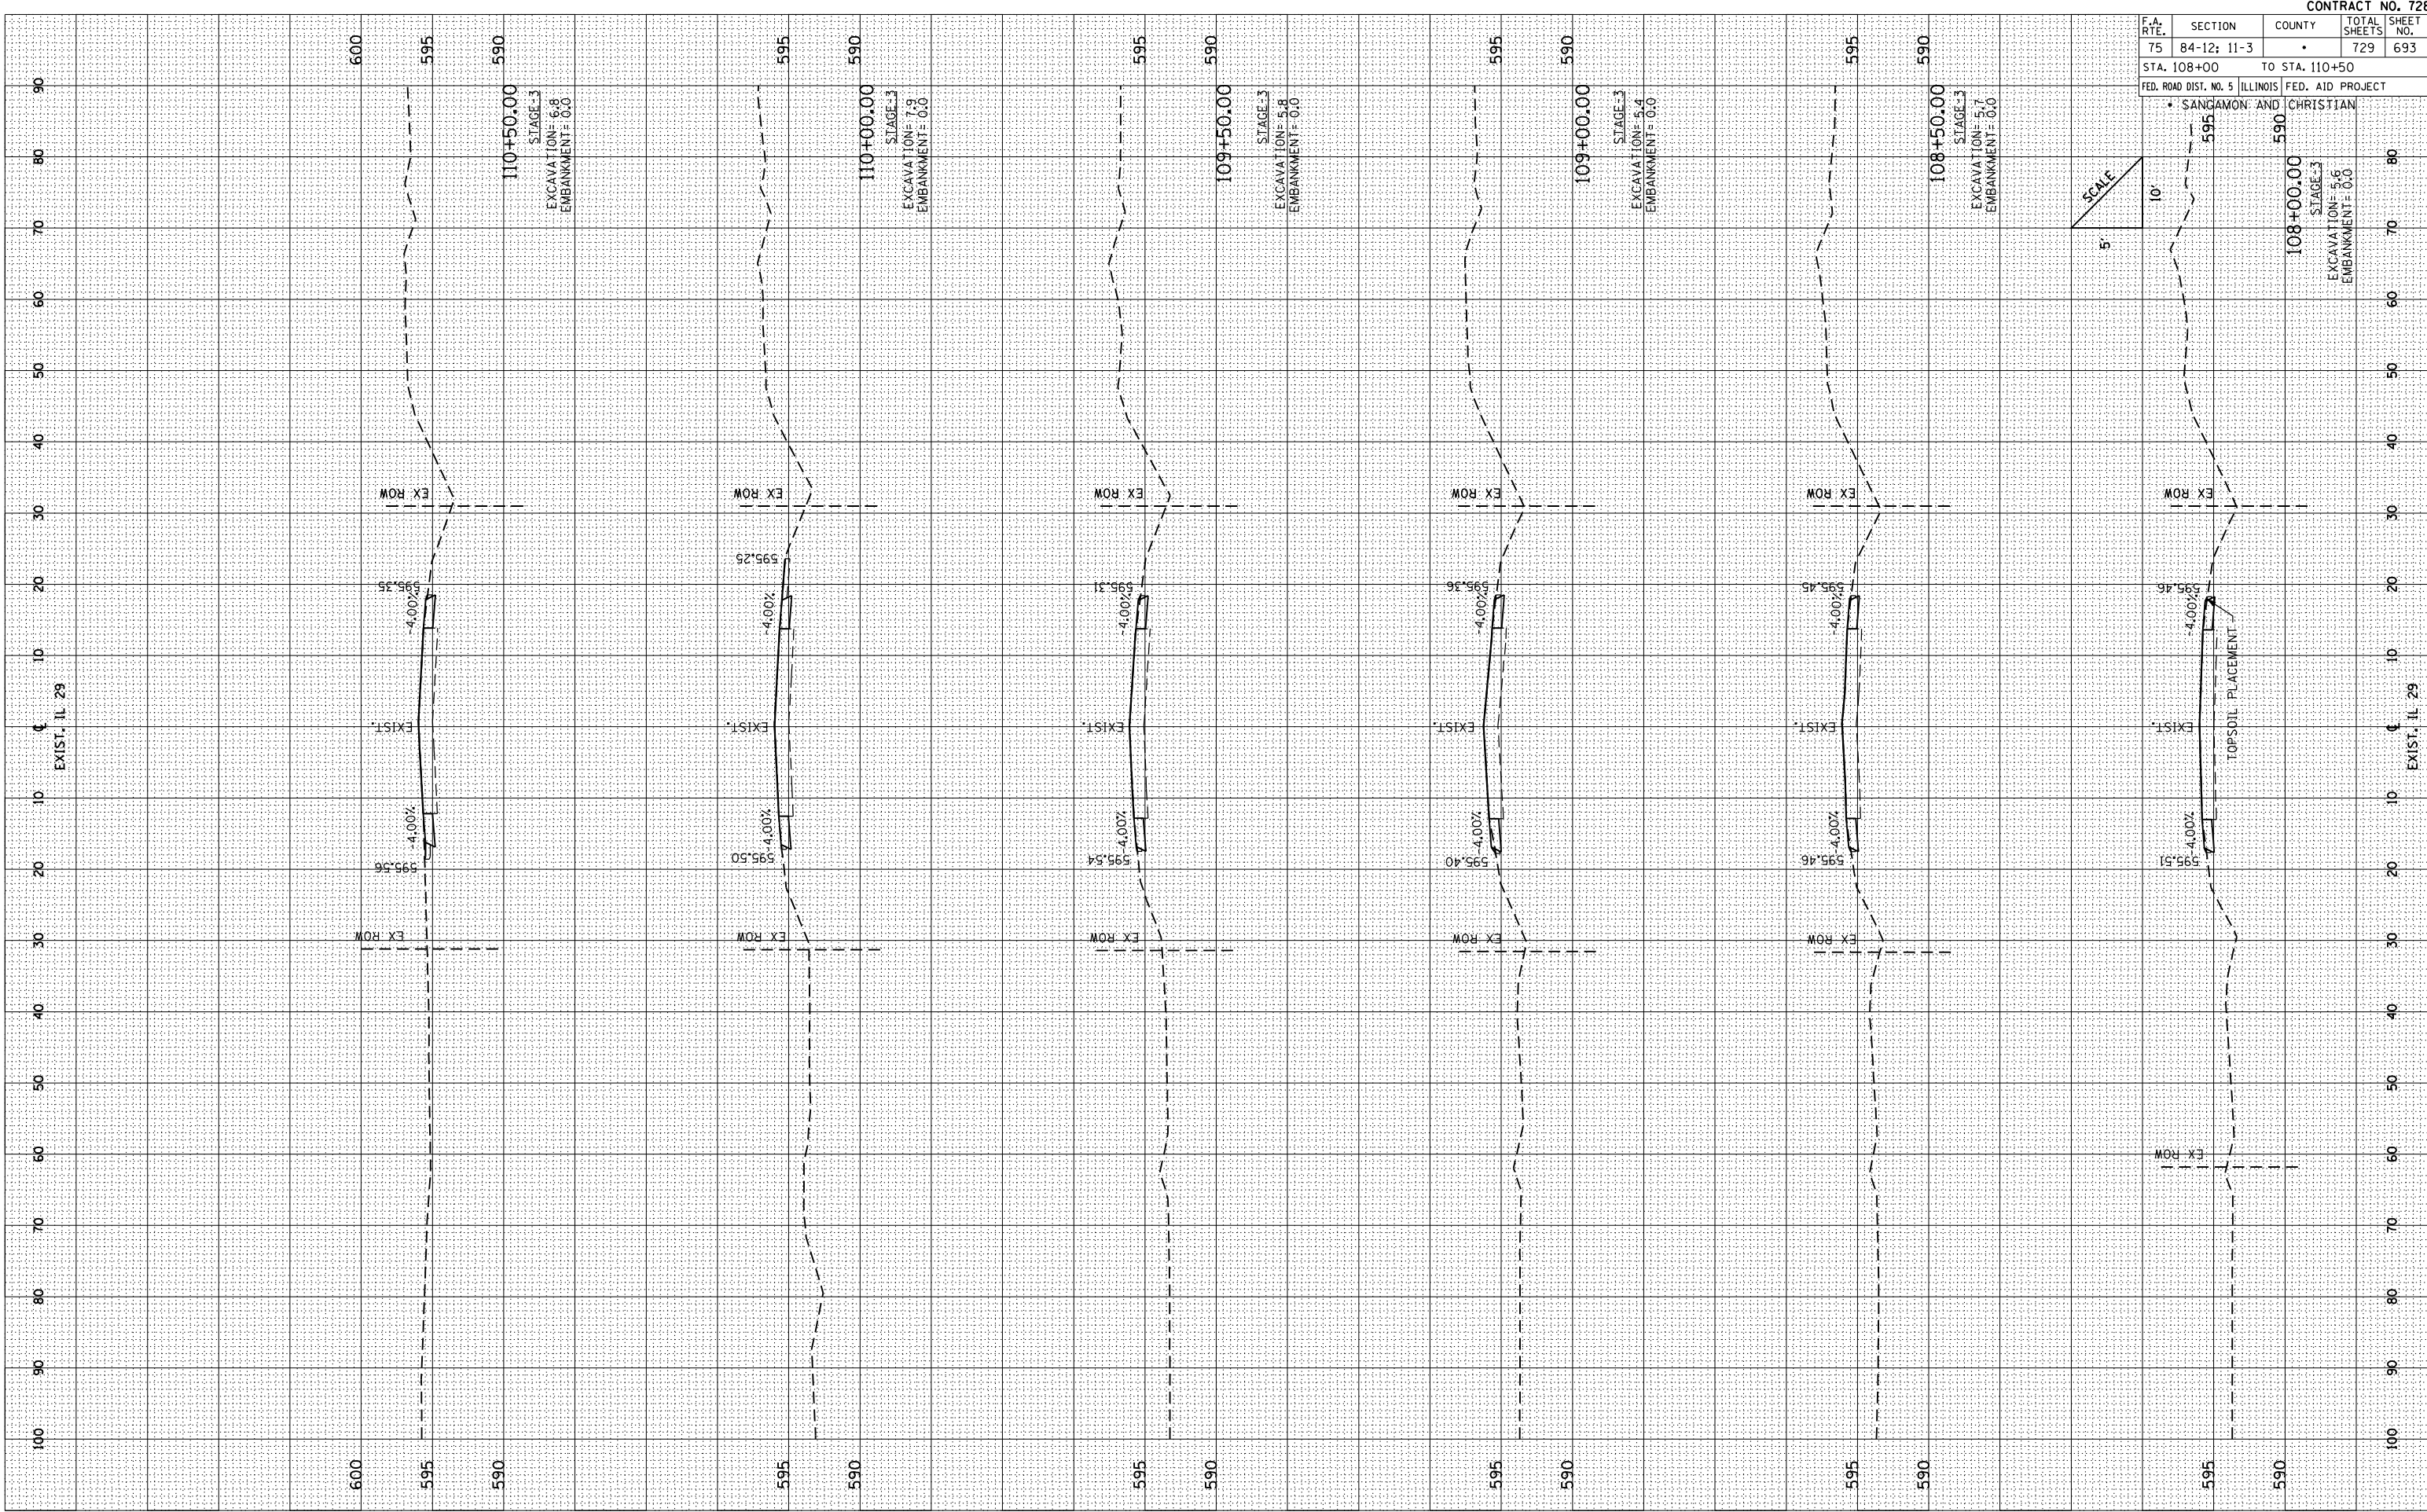

F.A. RTE.	SECTION	COUNTY	TOTAL SHEETS	SHEET NO.
75	84-12: 11-3	•	729	693
STA. 108+00 TO STA. 110+50				
FED. ROAD DIST. NO. 5 ILLINOIS FED. AID PROJECT				

• SANGAMON AND CHRISTIAN

108+00.00
STAGE-3
EXCAVATION= 5.6
EMBANKMENT= 0.0

110+50.00
STAGE-3
EXCAVATION= 6.8
EMBANKMENT= 0.0


110+00.00
STAGE-3
EXCAVATION= 7.9
EMBANKMENT= 0.0

109+50.00
STAGE-3
EXCAVATION= 5.8
EMBANKMENT= 0.0


109+00.00
STAGE-3
EXCAVATION= 5.4
EMBANKMENT= 0.0

108+50.00
STAGE-3
EXCAVATION= 5.7
EMBANKMENT= 0.0

10'	595	590	80
	111+00.00	STAGE-3 EXCAVATION= 6.4 EMBANKMENT= 0.0	70

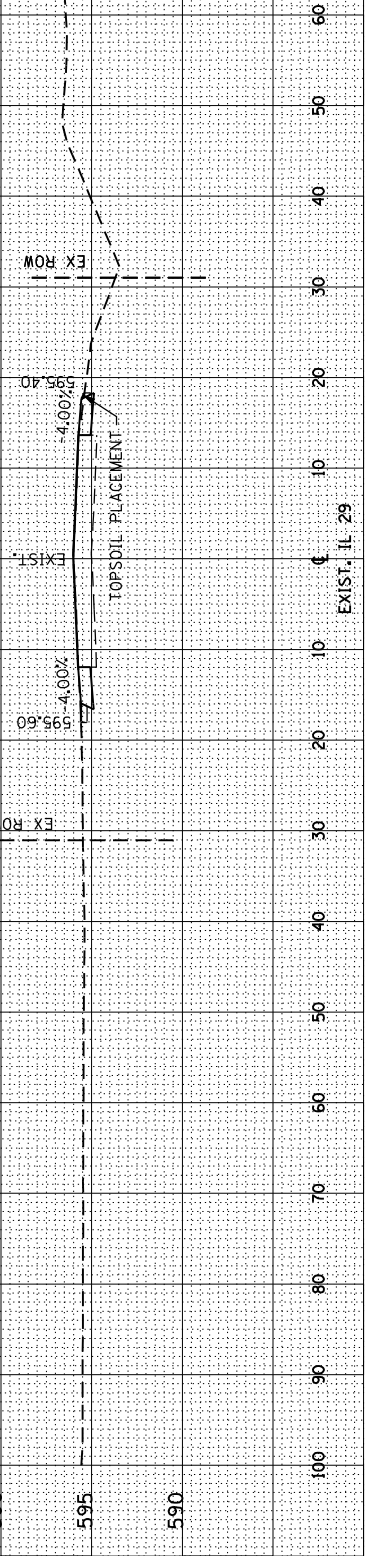


ORIGINAL SURVEY	SURVEYED _____	BY _____	DATE _____
check section	PLOTTED _____		
	TEMPLATE _____		
	AREAS _____		
NO. _____	AREAS CHECKED _____		

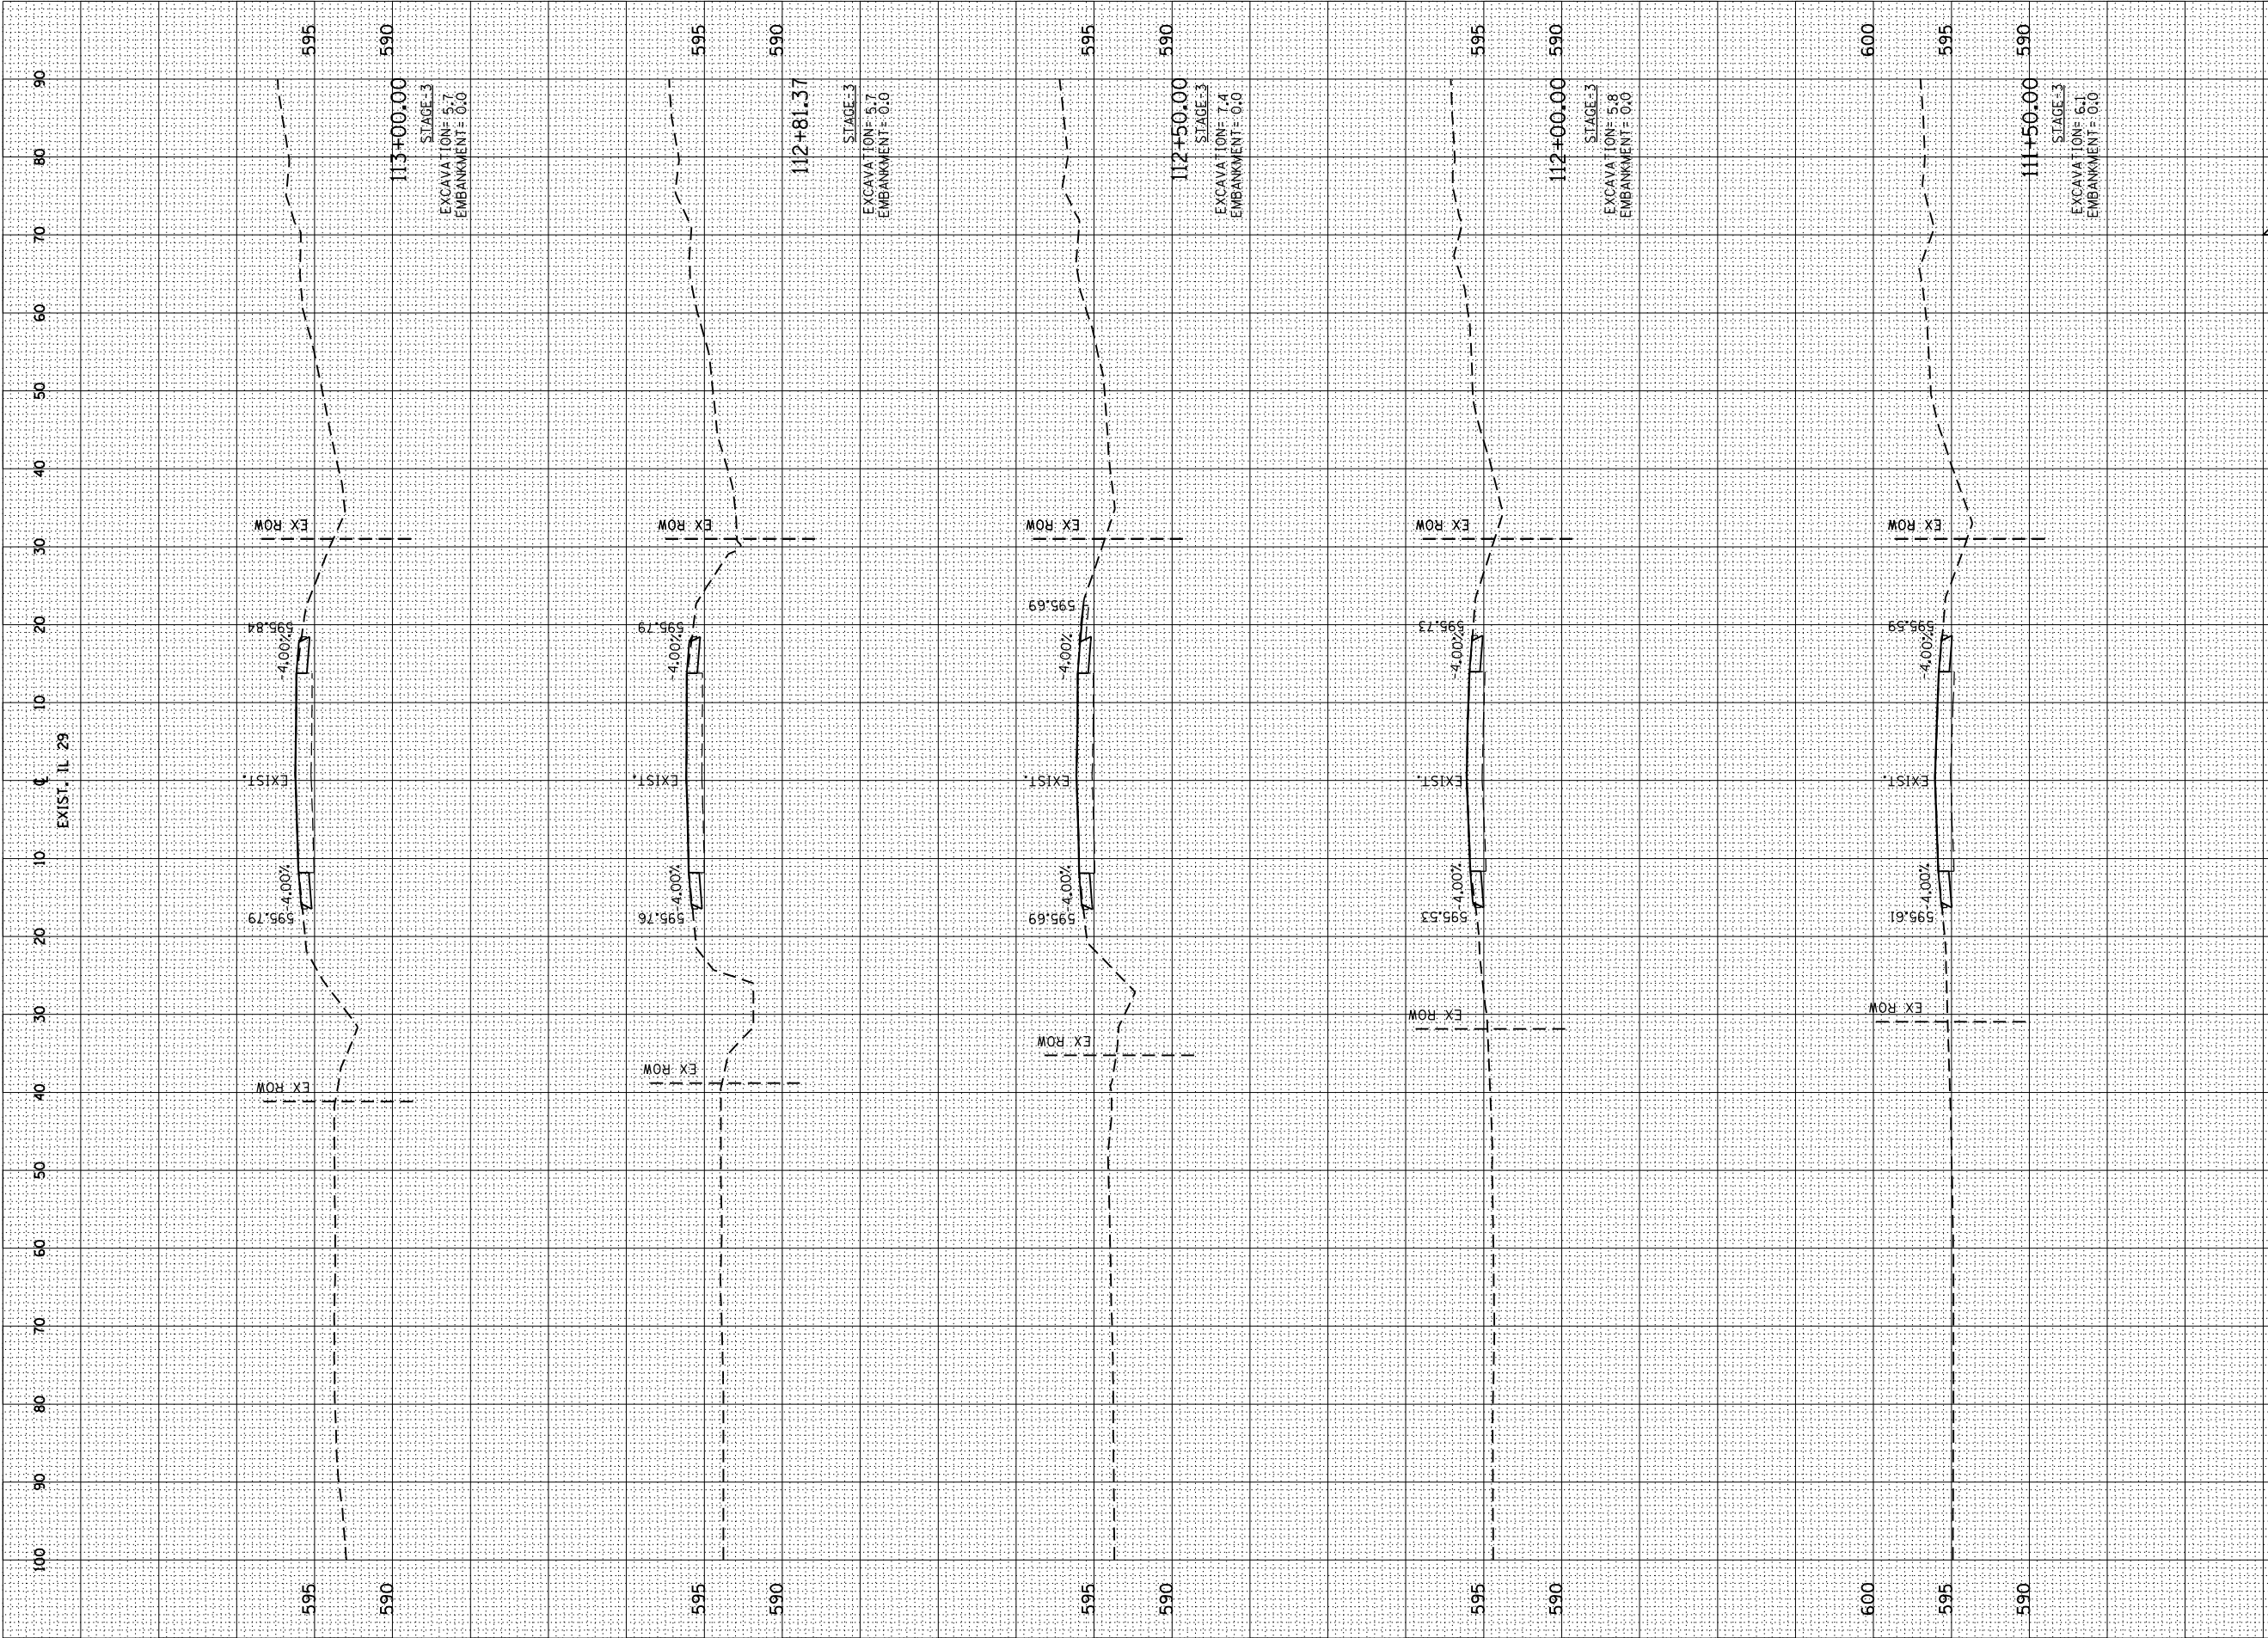

FINAL	SURVEYED	BY	DATE
SURVEY	PLOTTED		
NOTE BOOK	RECALCULATE		
NO.	AREAS CHECKED		



ORIGINAL	SURVEYED	BY	DATE
SURVEY	PLOTTED		
NO.	AREAS CHECKED		

PLOT DATE = 3/16/2012
FILE NAME = 2029-ash-cx29 Thru Edinburg.dwg
PLOT SCALE = 21/768" / IN.
REFERENCE = #REF#

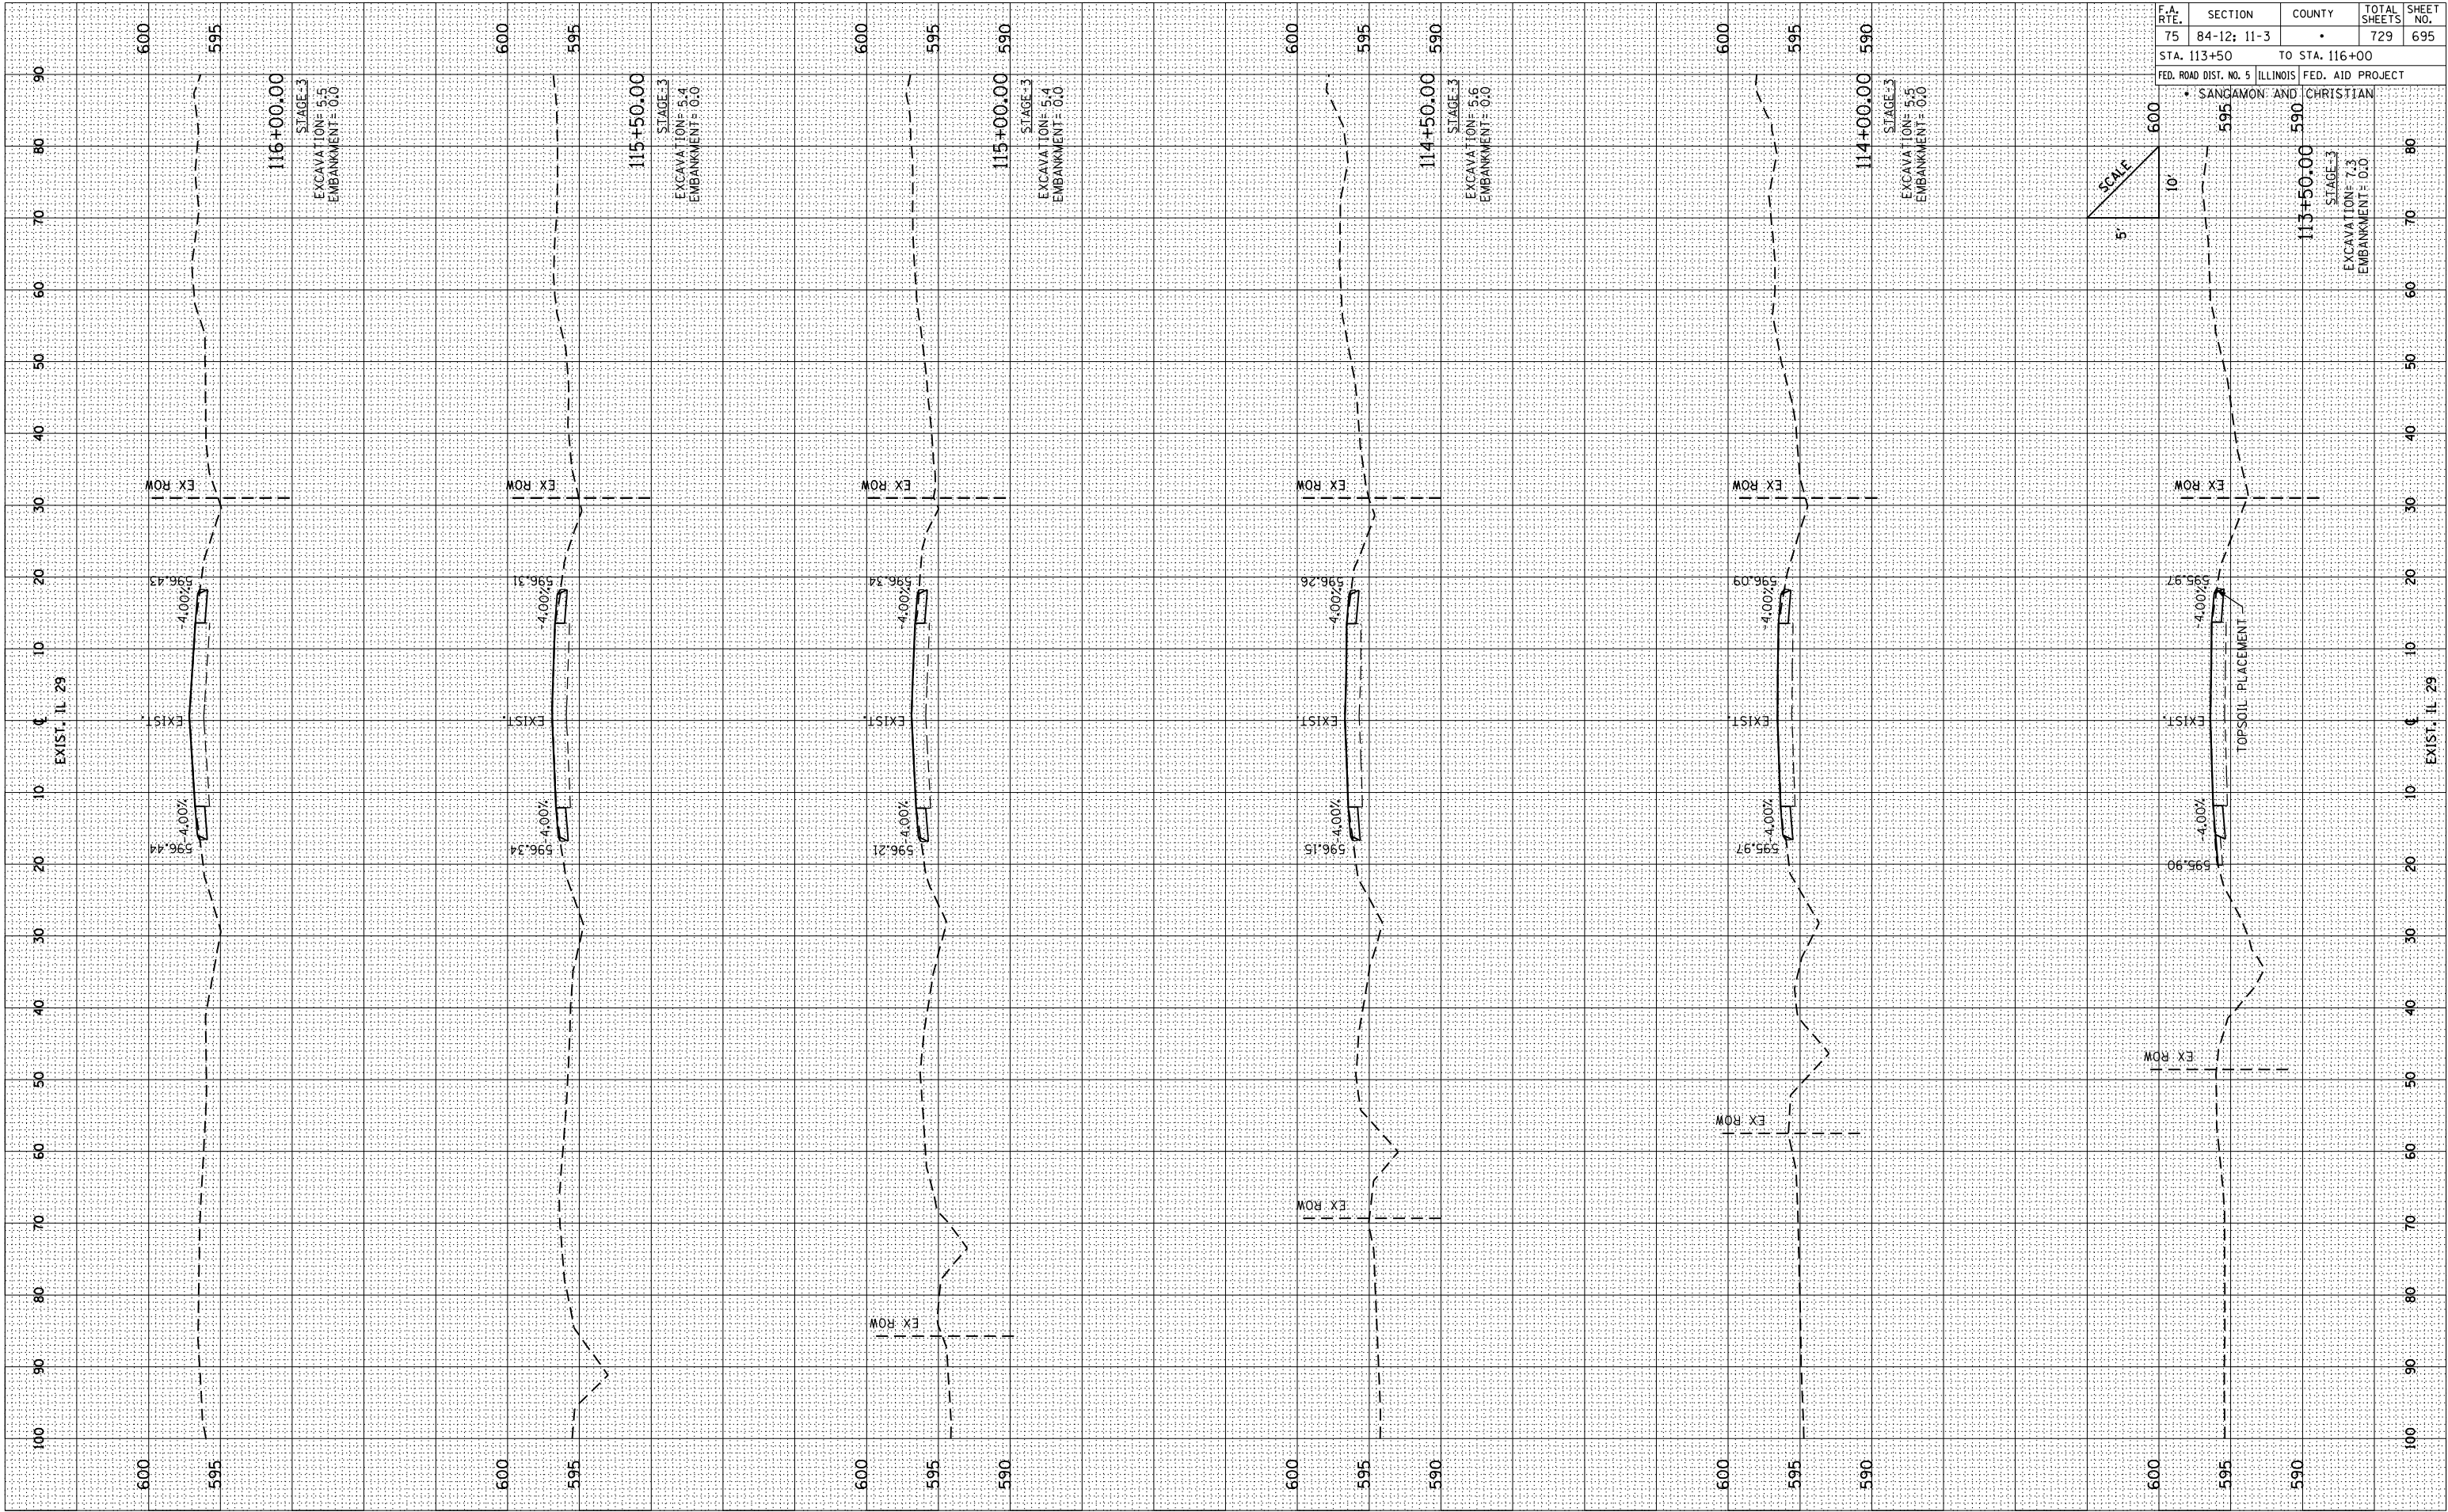

F.A. RTE.	SECTION	COUNTY	TOTAL SHEETS	SHEET NO.
75	84-12; 11-3	•	729	695
STA. 113+50 TO STA. 116+00				
FED. ROAD DIST. NO. 5 ILLINOIS FED. AID PROJECT				


• SANGAMON AND CHRISTIAN	590	80
113+50.00	590	70
STAGE-3	EXCAVATION= 7.3	60
EMBANKMENT= 0.0		50

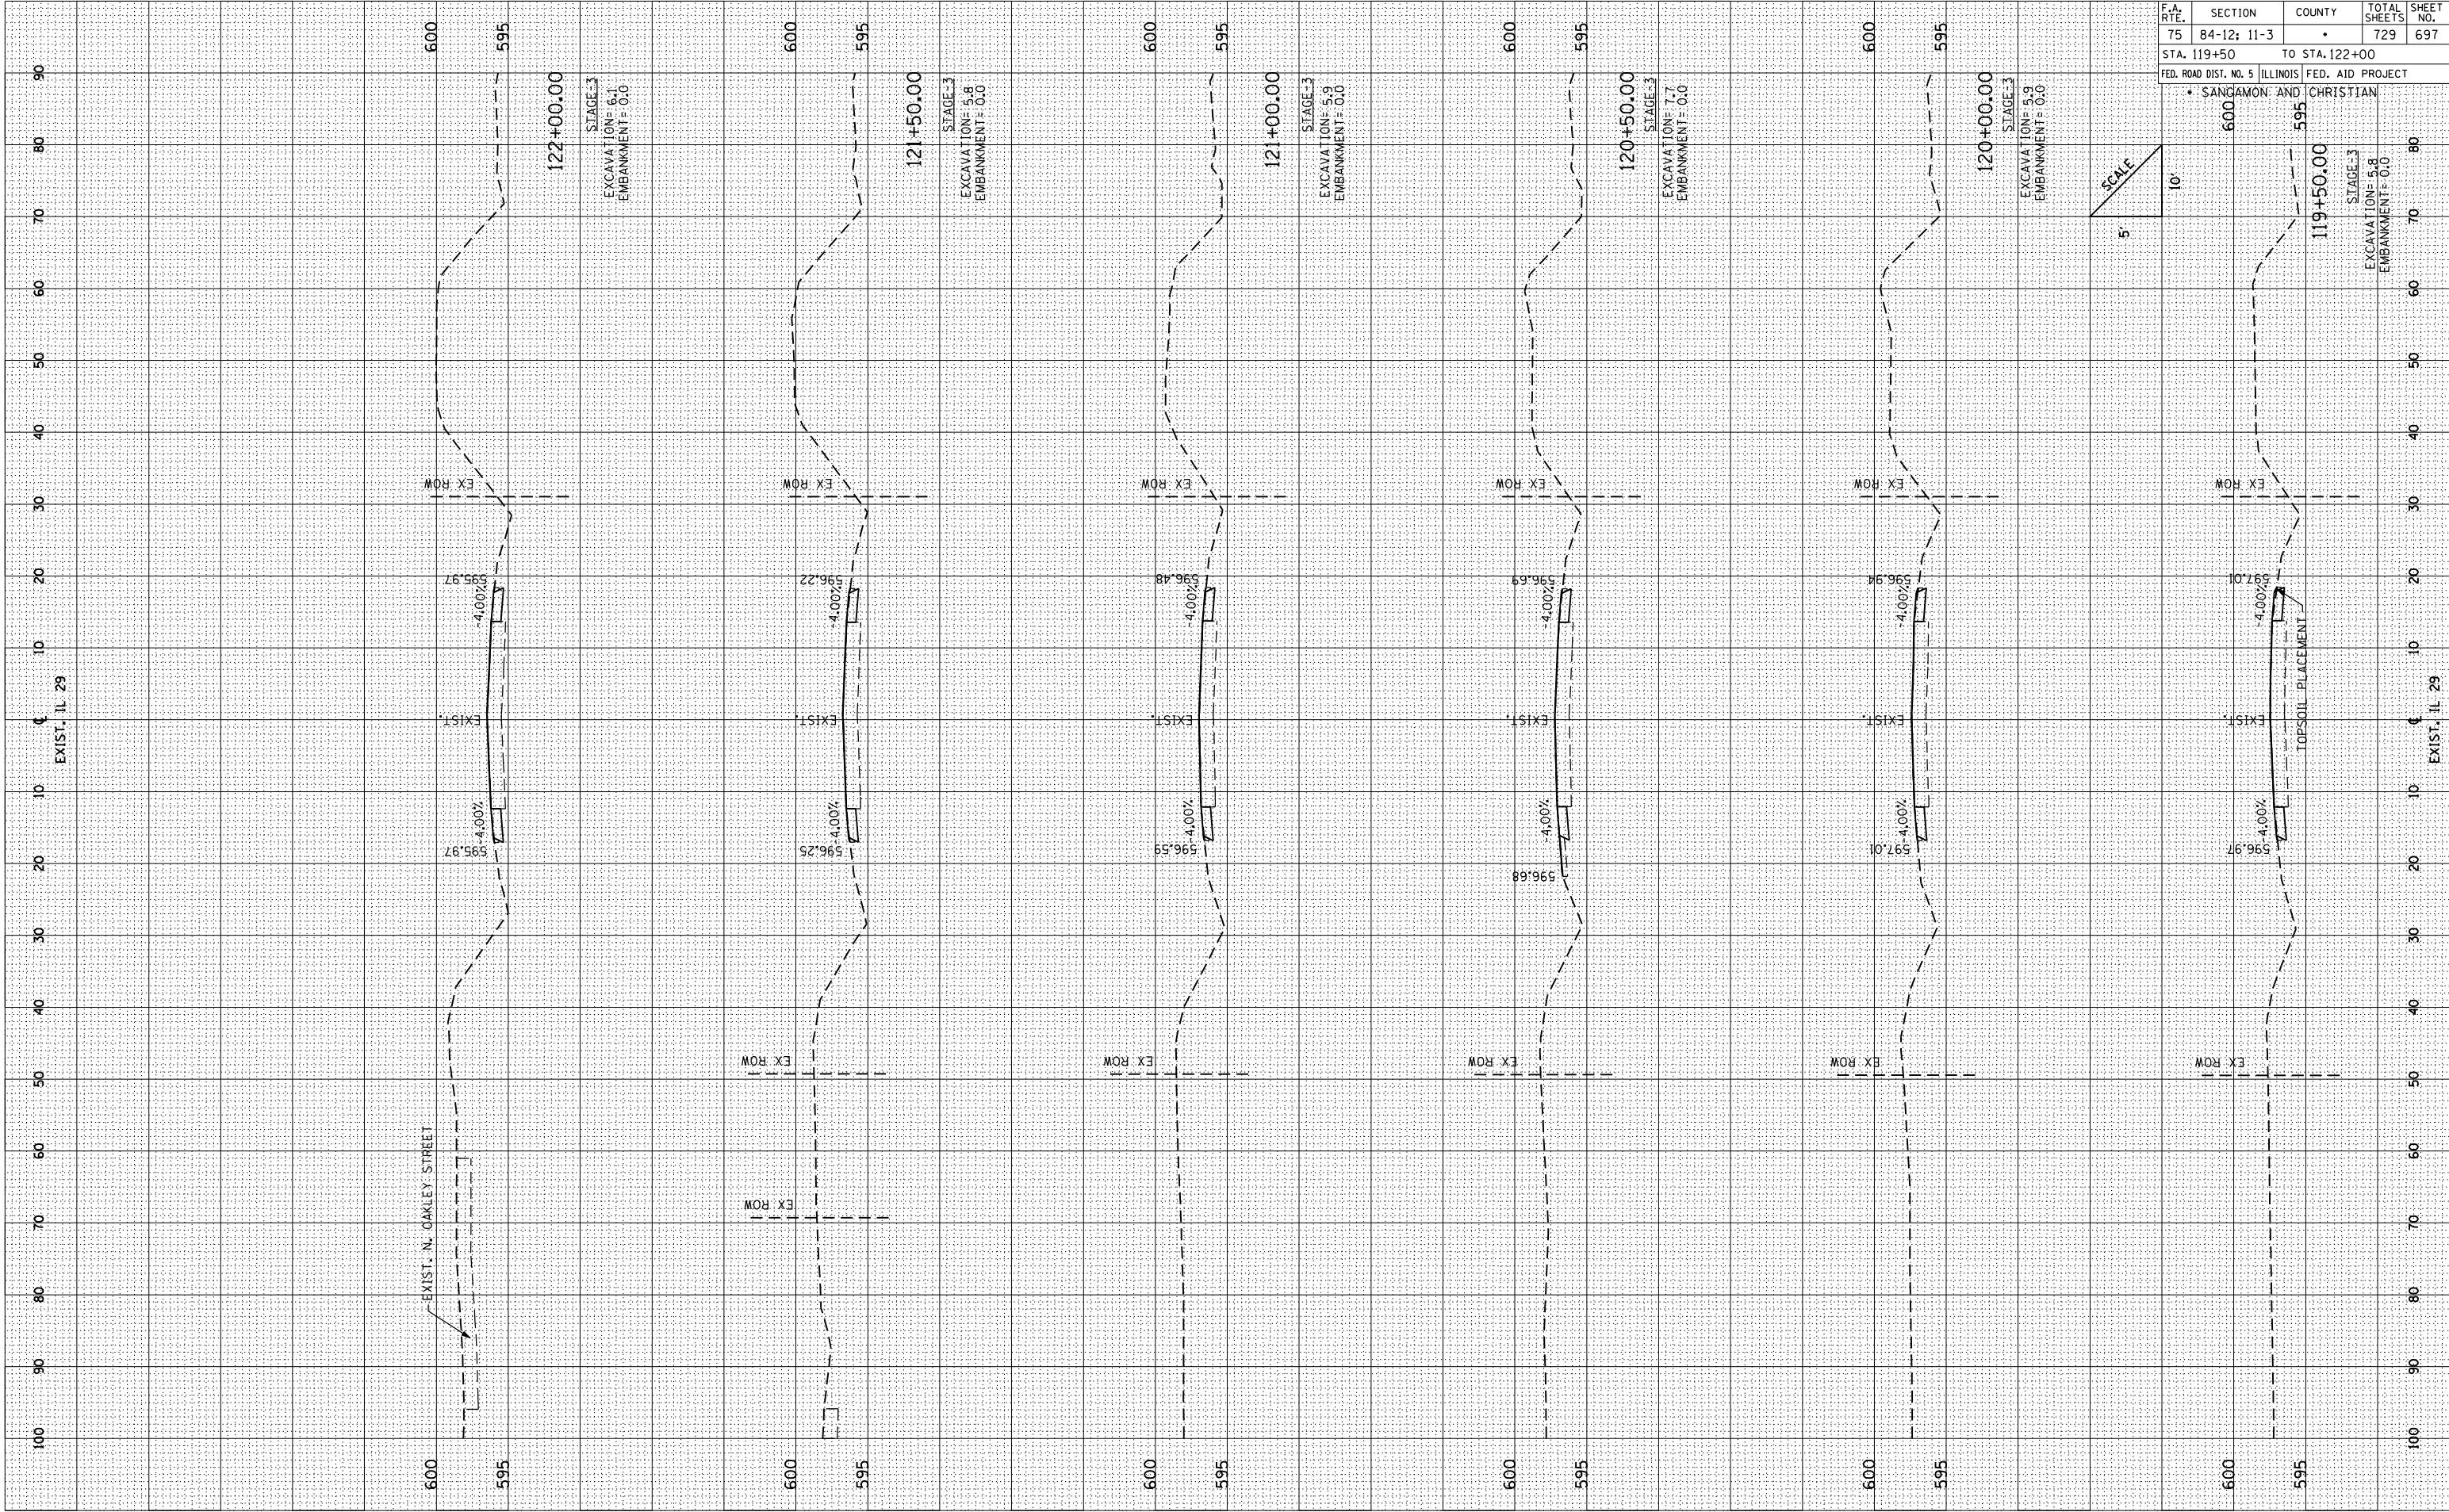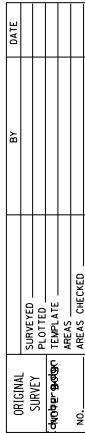



PLOT DATE = 3/16/2012
FILE NAME = 20120309-sh+ssh+EX29 Thru Edinburg.dwg
PLOT SCALE = 21/768" / IN.
REFERENCE = *REF*

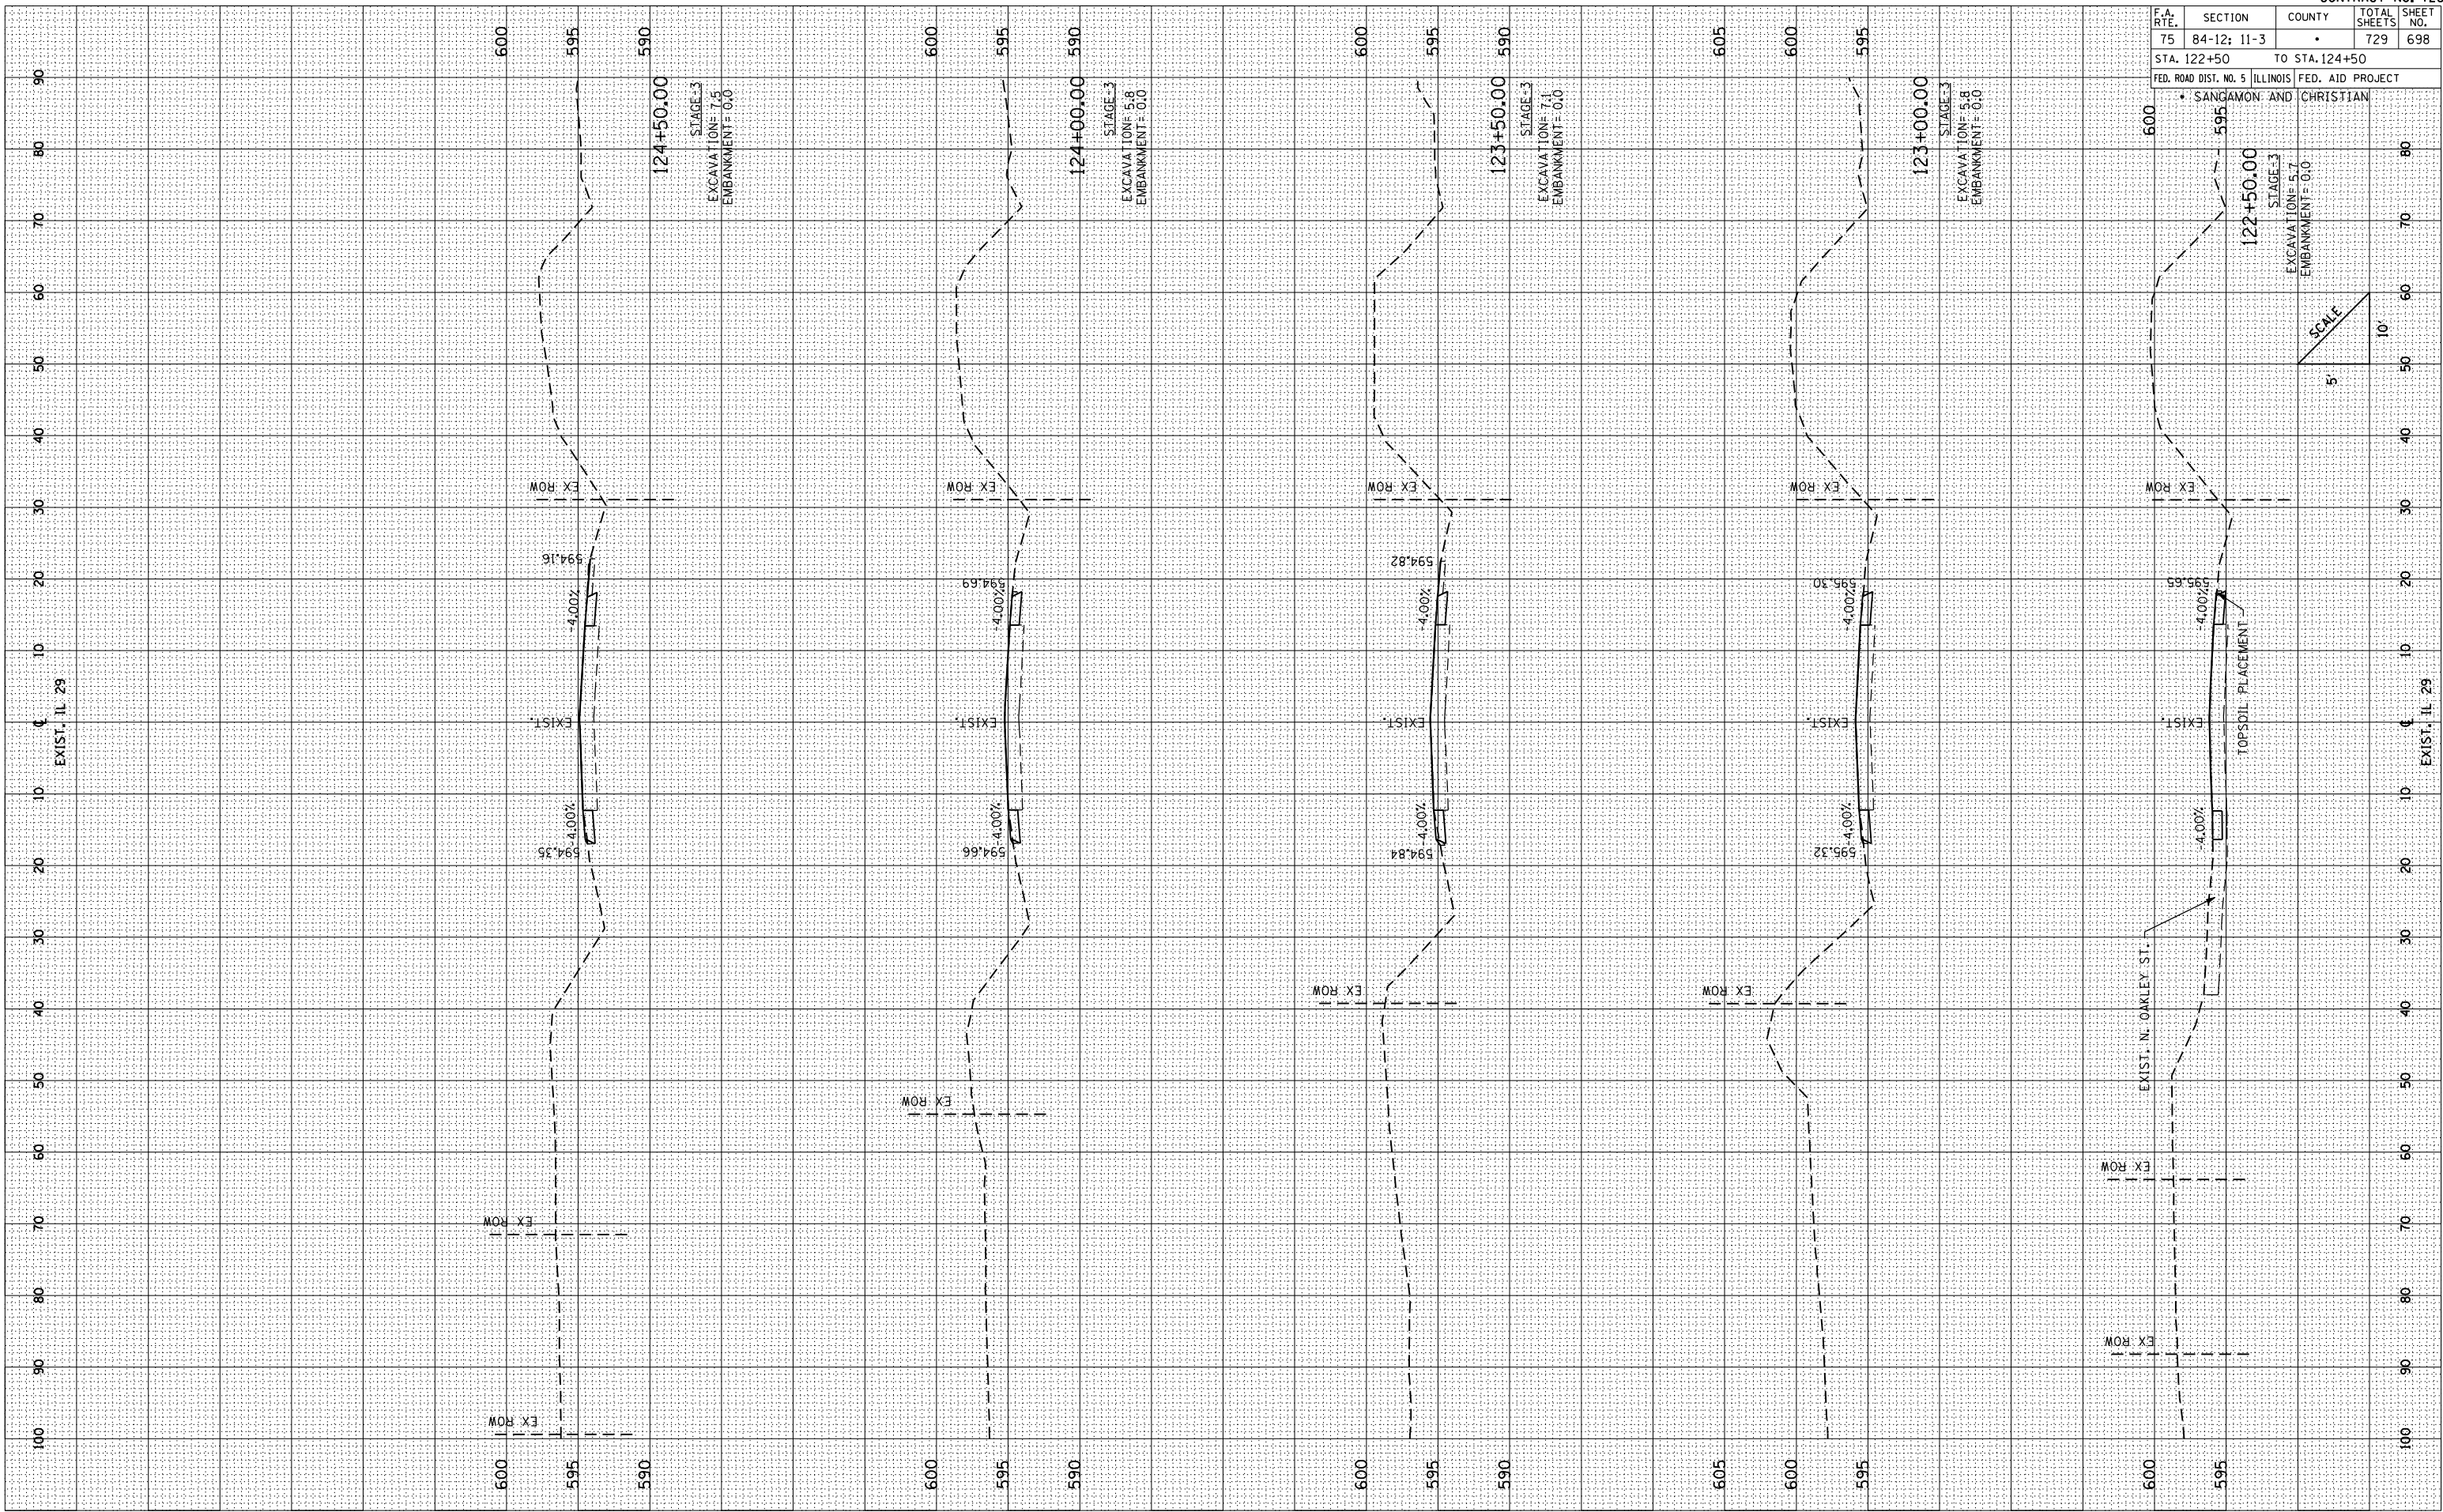

EXISTING IL. RTE. 29 THRU EDINBURG (TR88 TO TR73)

F.A. RTE.	SECTION	COUNTY	TOTAL SHEETS	SHEET NO.
75	84-12; 11-3	•	729	698
STA. 122+50 TO STA. 124+50				
FED. ROAD DIST. NO. 5 ILLINOIS FED. AID PROJECT				


• SANGAMON AND CHRISTIAN

STAGE-3
EXCAVATION= 5.7
EMBANKMENT= 0.0

FINAL	BY	DATE
SURVEY		
PLOTTED		
NOTE BOOK		
AREAS		
AREAS CHECKED		
NO.		



ORIGINAL	BY	DATE
SURVEY		
PLOTTED		
AREAS		
AREAS CHECKED		
NO.		

PLOT DATE = 3/16/2012
FILE NAME = 125+00.00-127+50.00-126+50.00-125+00.00
PLOT SCALE = 21/768" / IN.
REFERENCE = #REF#

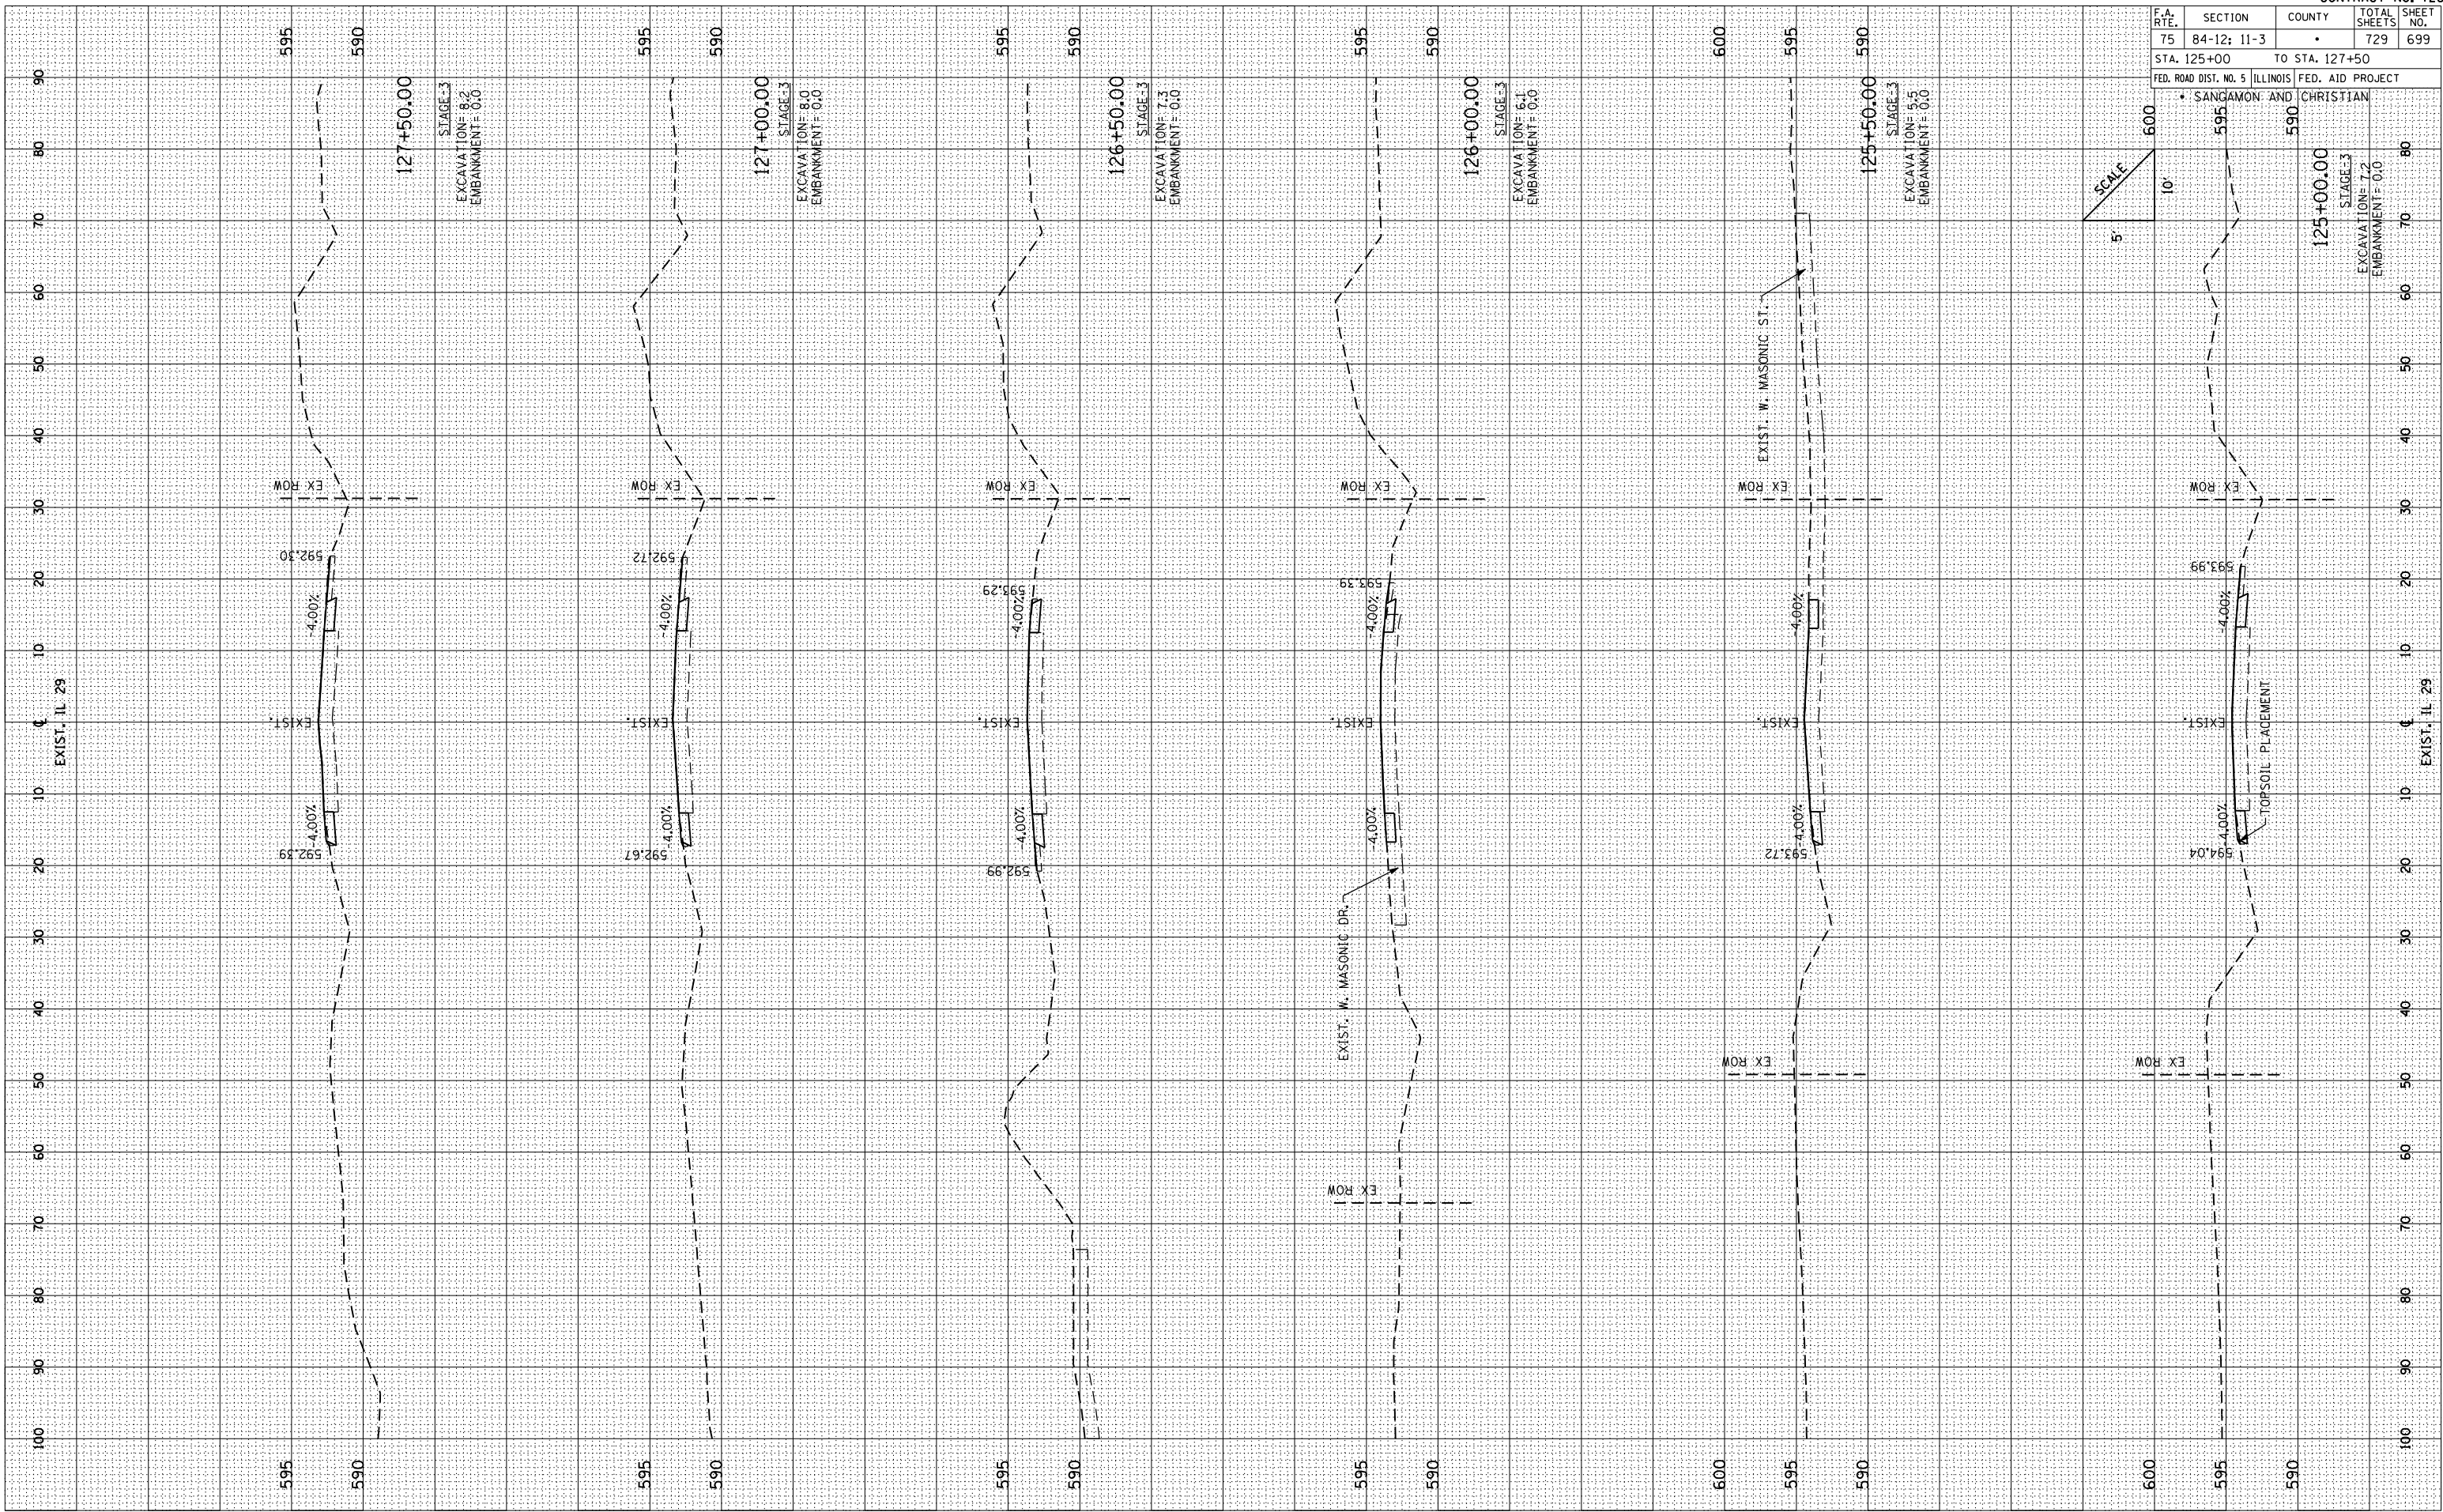

F.A. RTE.	SECTION	COUNTY	TOTAL SHEETS	SHEET NO.
75	84-12; 11-3	•	729	699
STA. 125+00 TO STA. 127+50				
FED. ROAD DIST. NO. 5 ILLINOIS FED. AID PROJECT				

• SANGAMON AND CHRISTIAN

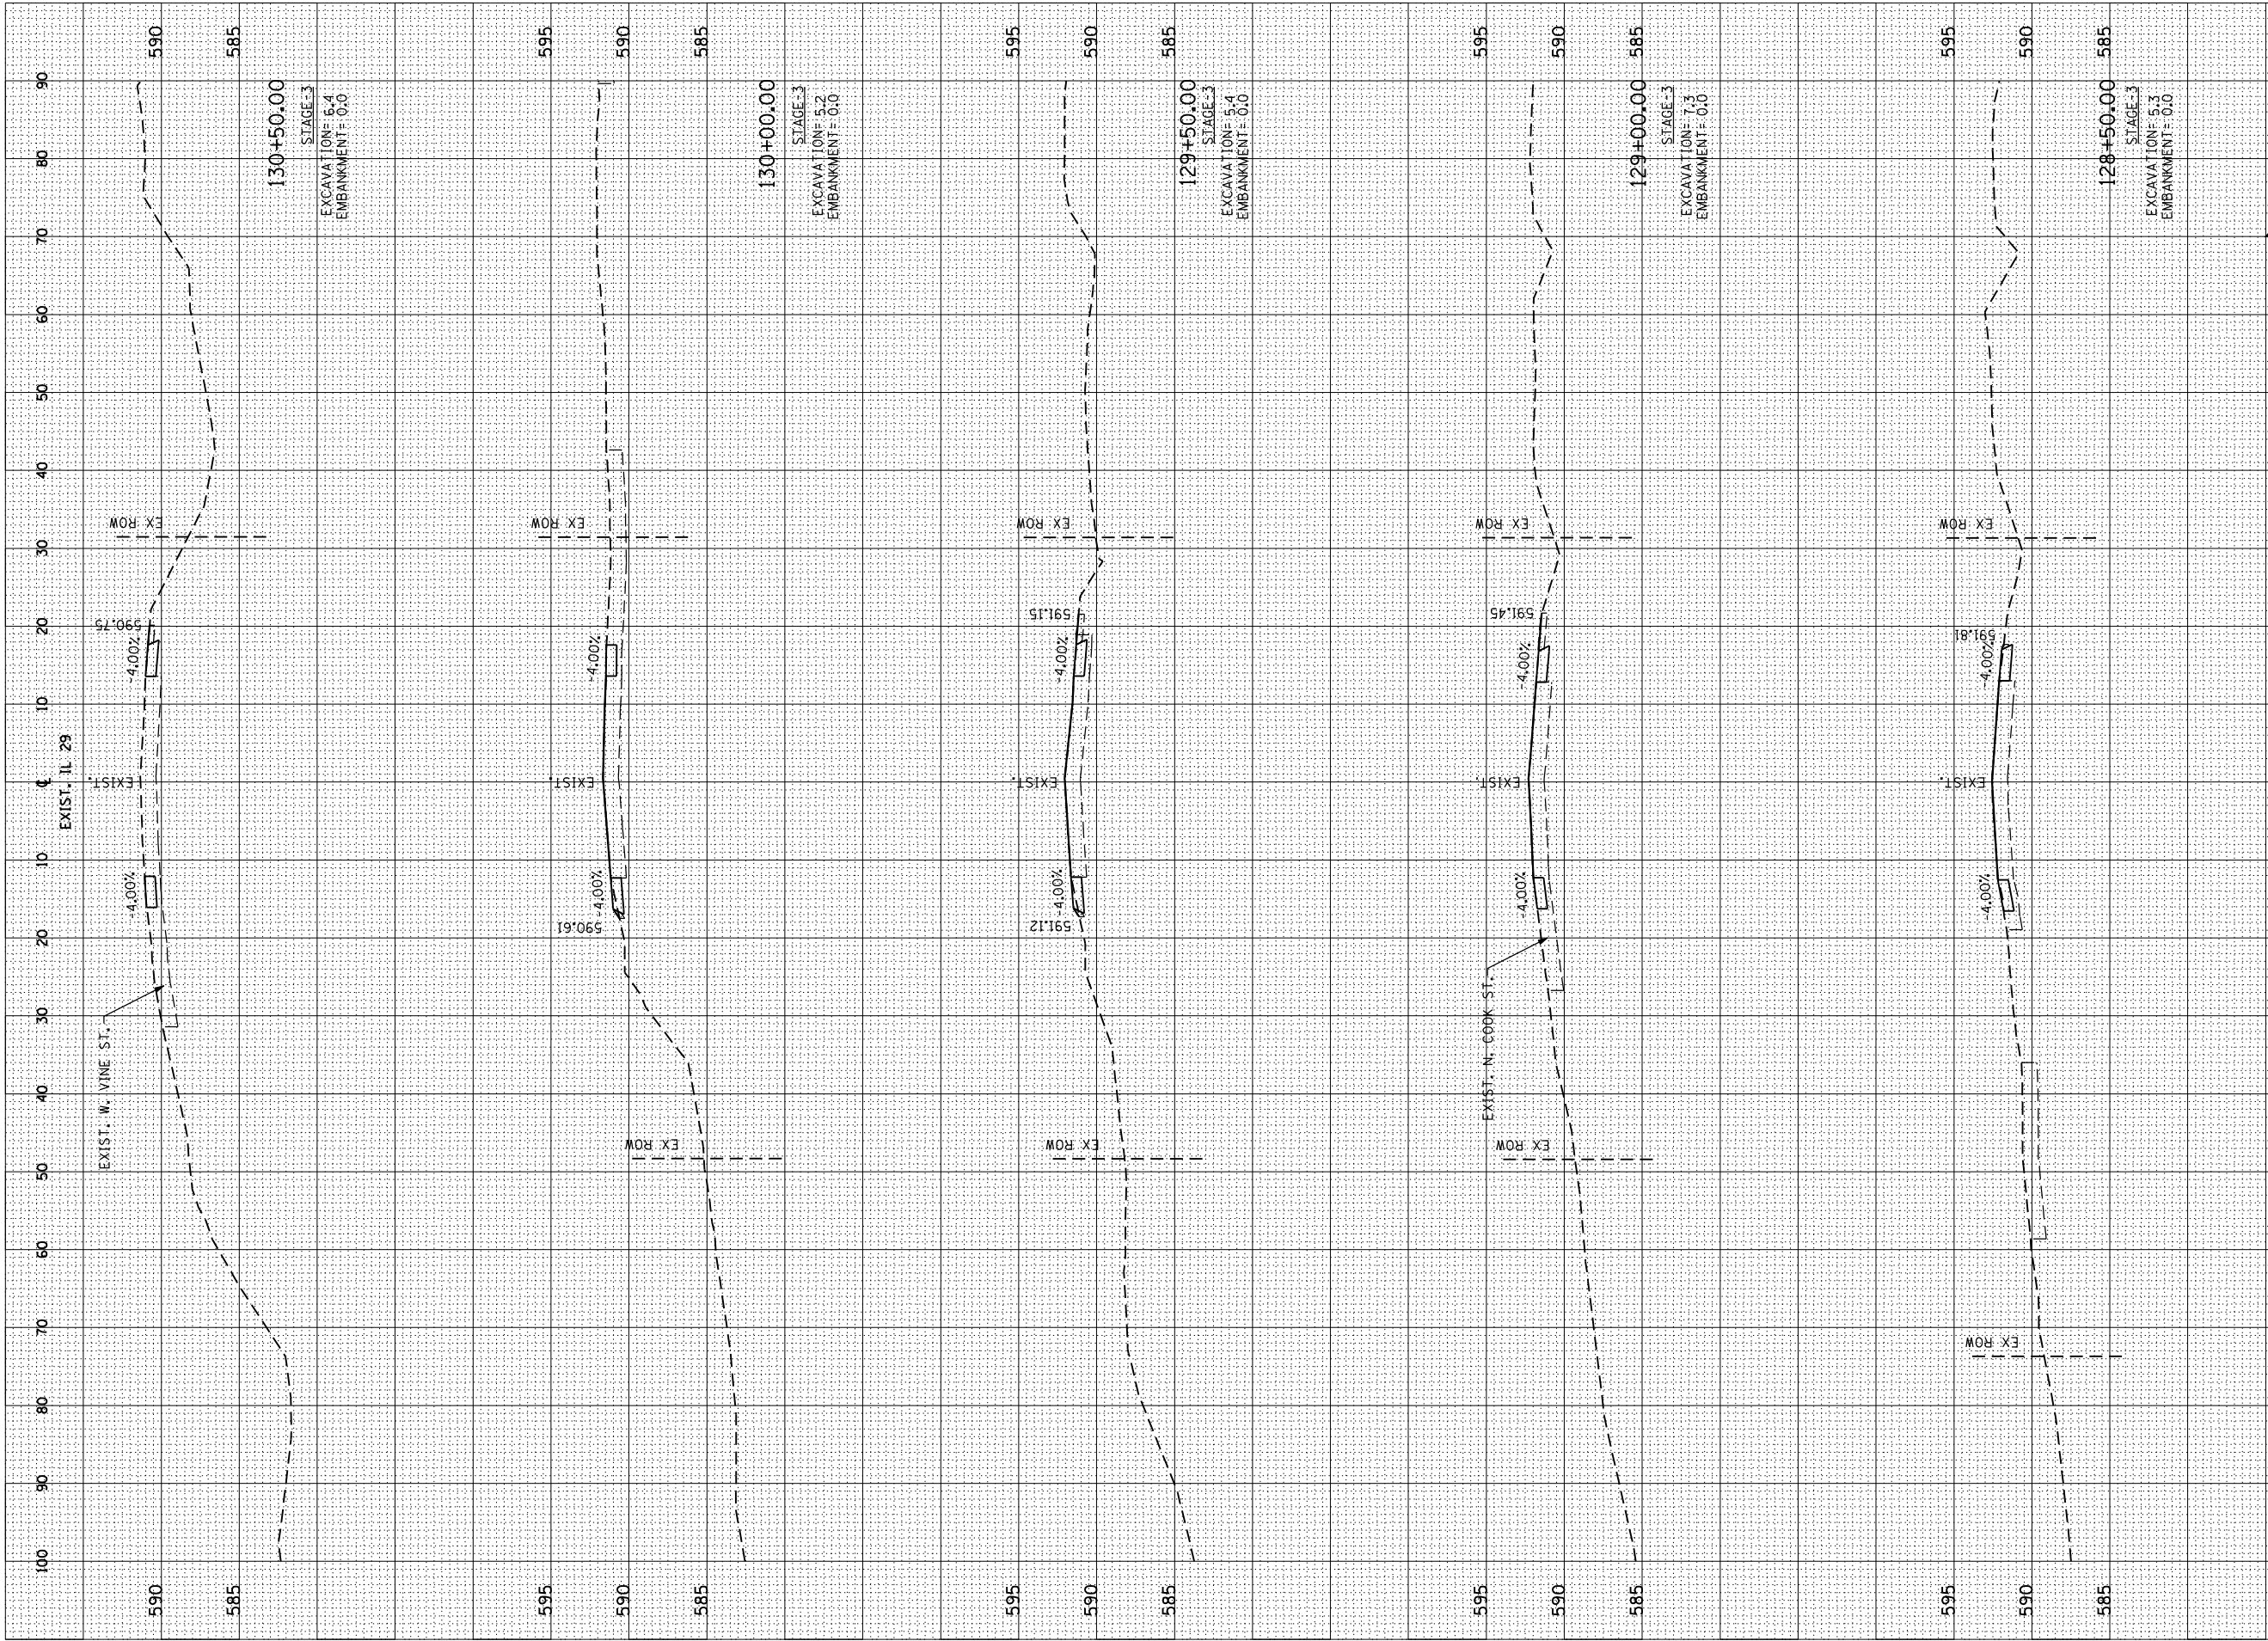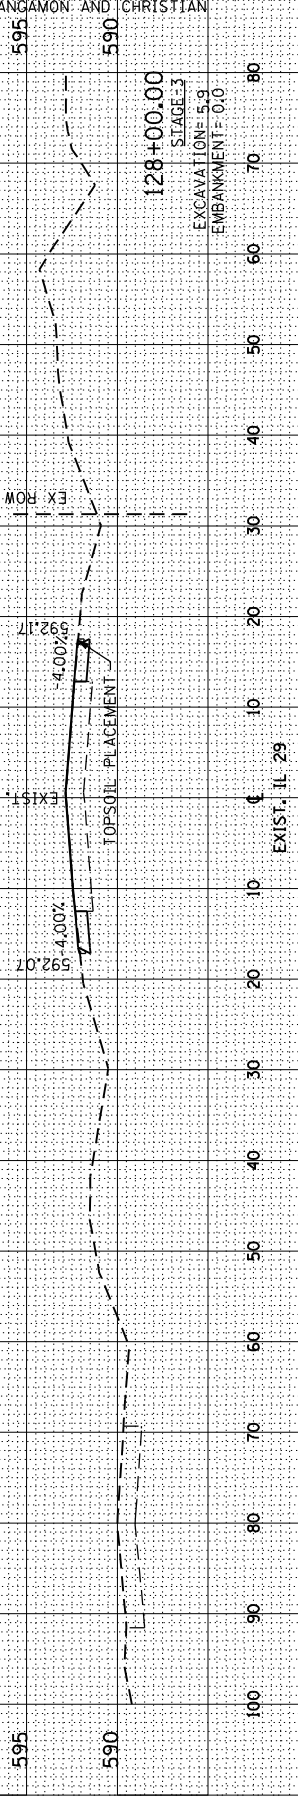

FINAL SURVEY				BY		DATE
SURVEYED _____						
PLOTTED _____						
TEMPLATE _____						
AREAS _____						
NO. _____						
AREAS CHECKED _____						