PARCEL NUMBER	OWNER	TOTAL HOLDINGS ACRES	PART TAKEN ACRES	AREA IN EXISTING R.O.W ACRES	REMAINDER AREA ACRES	EASEMENT AREA ACRES	EASEMENT PURPOSE	PERMANENT INDEX NUMBER	PROPERTY ACQUIRED BY
OHL0001	STANDARD BANK AND TRUST COMPANY AS TRUSTEE UNDER TRUST AGREEMENT DATED MAY 3, 1993 AND KNOWN AS TRUST NO. 13867	7.034	0.034	0.000	7.000			22-28-202-004	
OHL0001TE			0.000			0.014	TEMPORARY		
OHL0002TE	LEMONT PARK DISTRICT, AN ILLINOIS PARK DISTRICT AND UNIT OF LOCAL GOVERNMENT	1.331	0.000	0.000	1.331	0.006 (261 SF)	TEMPORARY	22-28-401-033	

COORDINATE/STATION TABLE

Point	Northing	Easting	Station	Offset	
1	1,820,554.12	1,083,226.40	36+68.19	33.95	L
2	1,820,588.59	1,083,222.54	37+02.76	36.77	L
3	1,820,675.81	1,083,182.67	18+73.87	33.49	R
4	1,820,654.17	1,083,223.47	19+18.73	33.13	R
5	1,820,539.63	1,083,226.82	36+53.70	33.96	L
6	1,820,539.34	1,083,217.78	36+53.67	43.00	L
7	1,820,553.31	1,083,217.36	36+67.65	43.00	L
8	1,820,620.39	1,083,208.00	37+34.98	50.34	L
9	1,820,510.83	1,083,227.71	36+24.88	33.93	L
10	1,820,510.56	1,083,218.65	36+24.88	43.00	L
11	1,820,540.71	1,083,259.80	36+53.78	0.96	L
12	1,820,674.50	1,083,256.74	19+38.98	0.00	R
13	1,821,139.38	1,082,440.96	10+00.00	0.00	R
47	1,820,106.01	1,083,273.83	32+18.86	0.00	R

PART OF THE NORTHWEST AND SOUTHWEST QUARTER OF SECTION 27 & PART OF THE NORTHEAST & SOUTHEAST QUARTER OF SECTION 28, ALL IN TWP. 37 N., R. 11 E. OF THE 3RD. P.M., IN COOK COUNTY, ILLINOIS.

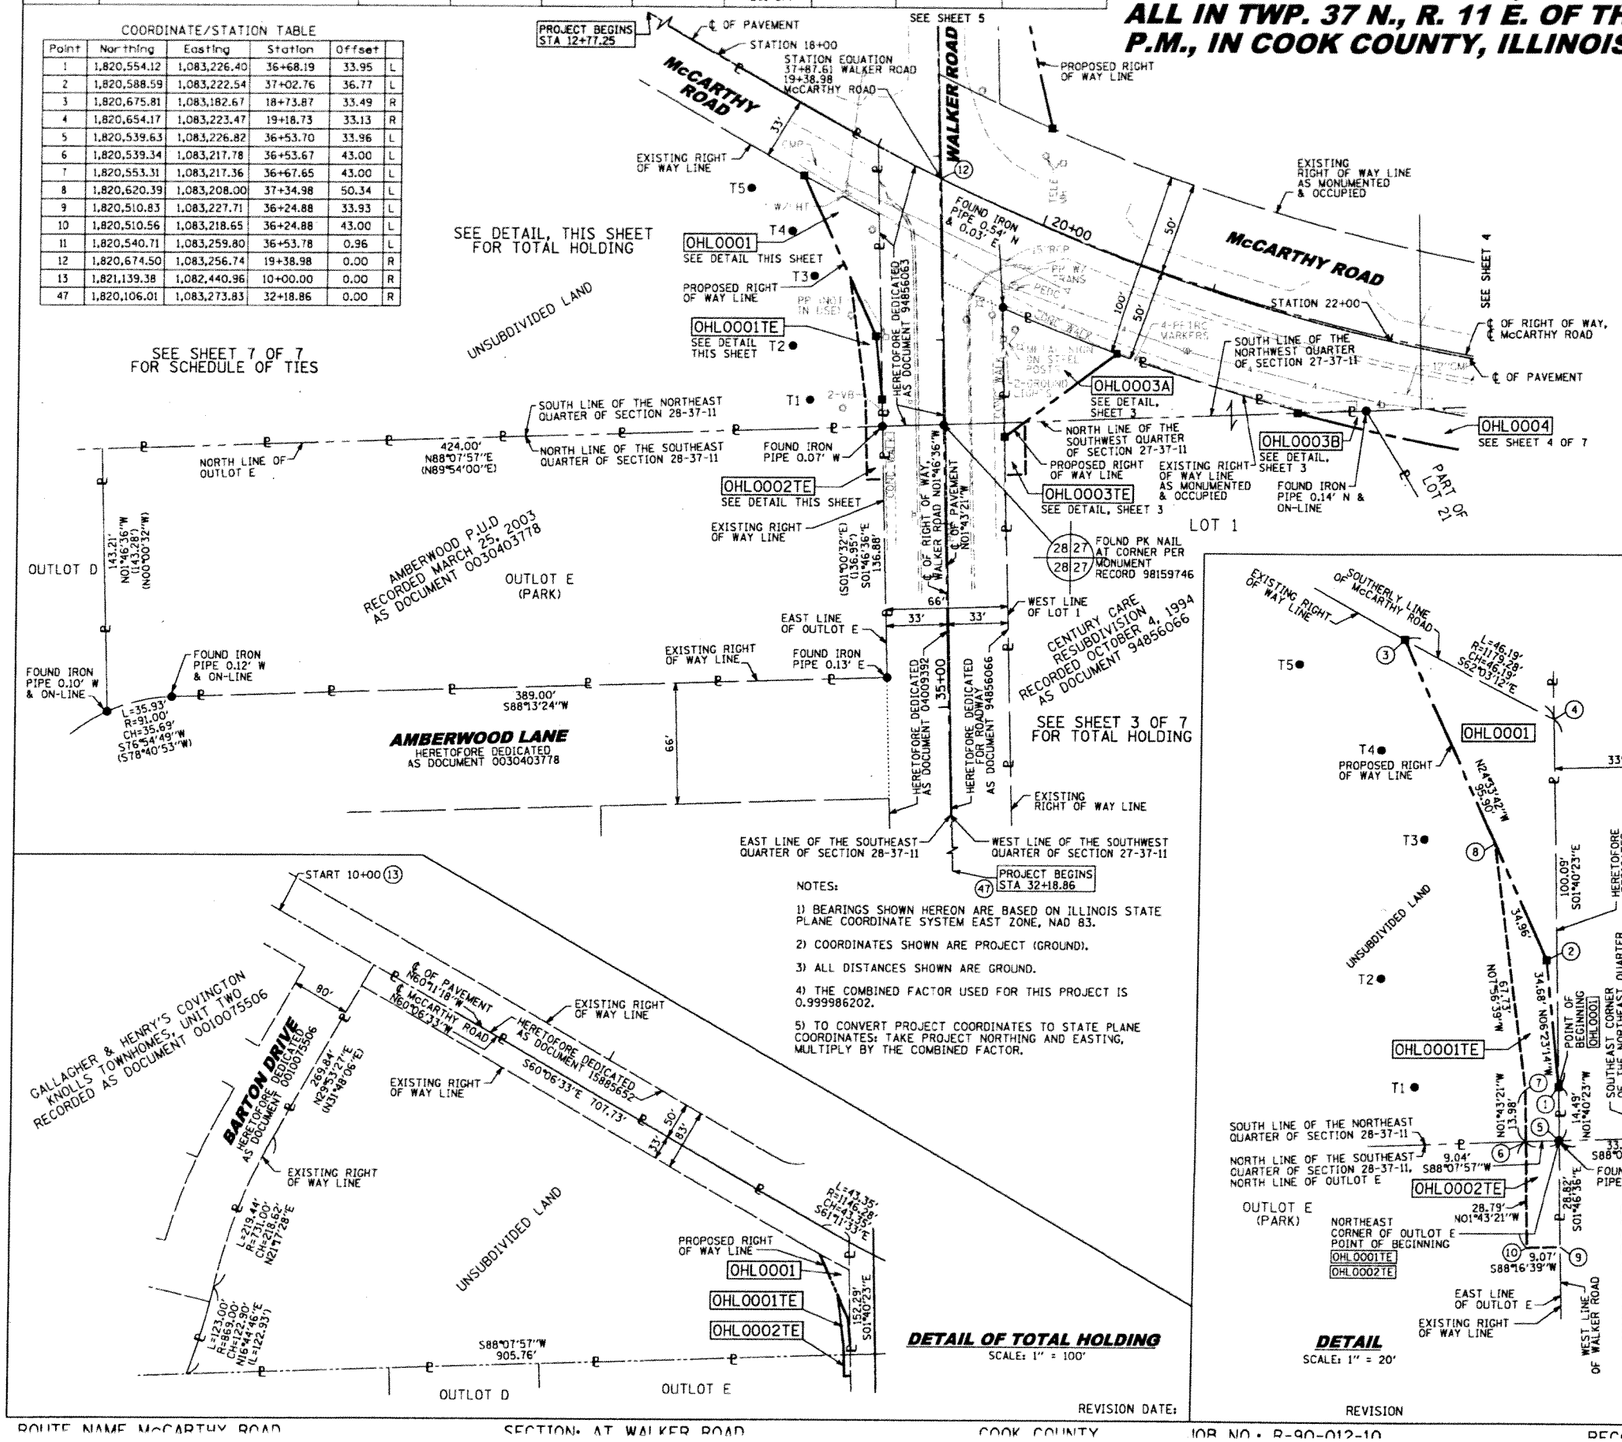

NOTES:

1) BEARINGS SHOWN HEREON ARE BASED ON ILLINOIS STATE PLANE COORDINATE SYSTEM EAST ZONE, NAD 83.

2) COORDINATES SHOWN ARE PROJECT (GROUND).

3) ALL DISTANCES SHOWN ARE GROUND.

4) THE COMBINED FACTOR USED FOR THIS PROJECT IS 0.999986202.

5) TO CONVERT PROJECT COORDINATES TO STATE PLANE COORDINATES: TAKE PROJECT NORTHING AND EASTING, MULTIPLY BY THE COMBINED FACTOR.

DETAIL OF TOTAL HOLDING
SCALE: 1" = 100'

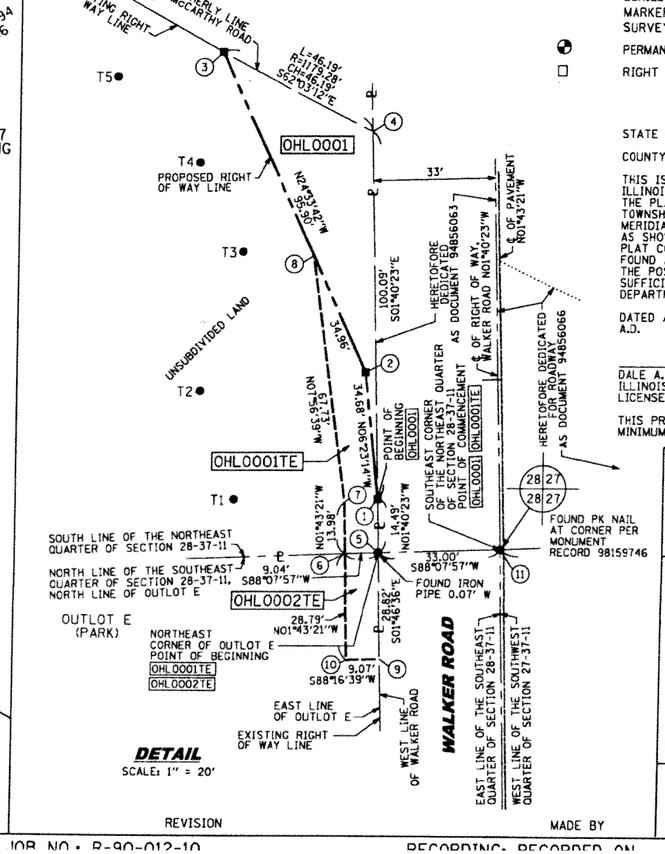

DETAIL
SCALE: 1" = 20'

LEGEND

- SECTION CORNER (9 10 / 16 15)
- QUARTER SECTION CORNER (16 — 15)
- SECTION LINE
- QUARTER SECTION LINE
- QUARTER, QUARTER SECTION LINE
- PLATTED LOT LINES
- ℄ PROPERTY (DEED) LINE
- APL APPARENT PROPERTY LINE
- EXISTING CENTERLINE
- PROPOSED CENTERLINE
- EXISTING RIGHT OF WAY LINE
- PROPOSED RIGHT OF WAY LINE
- PROPOSED EASEMENT
- 129.32' MEASURED DIMENSION
- 129.32' (COMP.) COMPUTED DIMENSION
- (129.32') RECORDED DIMENSION
- EXISTING BUILDING

CONC = CONCRETE
HMA = HOT MIX ASPHALT
LHT = LIGHT
MH = MANHOLE
PP = POWER POLE
PEDC = CABLE PEDESTAL
PETRO = PETROLEUM
TRANS = TRANSFORMER
VB = VALVE BOX

- ● IRON PIPE OR ROD FOUND
- ⊕ "MAG" NAIL SET
- + CUT CROSS FOUND OR SET
- ● 5 / 8" REBAR SET
- ● T1, T2, T3 — THESE STAKES REFERENCE FOUND OR SET MONUMENTATION. SET 5/8 INCH IRON ROD FLUSH WITH GROUND TO TIE FOUND IRON STAKE IDENTIFIED BY COLORED PLASTIC CAP BEARING SURVEYORS REGISTRATION NUMBER.
- ● BT1, BT2, BT3 — THESE STAKES, IN CULTIVATED AREAS, REFERENCE FOUND OR SET MONUMENTATION. BURIED 5/8 INCH IRON ROD 20 INCHES BELOW GROUND TO TIE FOUND IRON STAKE. IDENTIFIED BY COLORED PLASTIC CAP BEARING SURVEYORS REGISTRATION NUMBER.
- ■ STAKING OF PROPOSED RIGHT OF WAY. SET DIVISION OF HIGHWAYS SURVEY MARKER TO MONUMENT THE POSITION SHOWN. IDENTIFIED BY INSCRIPTION DATA AND SURVEYORS REGISTRATION NUMBER.
- ■ M STAKING OF PROPOSED RIGHT OF WAY IN CULTIVATED AREAS. BURIED 5/8 INCH METAL ROD 20 INCHES BELOW GROUND TO MARK FUTURE SURVEY MARKER POSITION IDENTIFIED BY COLORED PLASTIC CAP BEARING SURVEYORS REGISTRATION NUMBER.
- PERMANENT SURVEY MARKER, I.D.O.T. STANDARD 2135 (TO BE SET BY OTHERS)
- □ RIGHT OF WAY STAKING PROPOSED TO BE SET

N

GRAPHIC SCALE FEET 0 40

SCALE: 1" = 40'

STATE OF ILLINOIS)
) SS
COUNTY OF COOK)

THIS IS TO CERTIFY THAT WE, MACKIE CONSULTANTS, LLC, AN ILLINOIS PROFESSIONAL DESIGN FIRM NO. 184-002694, HAVE SURVEYED THE PLAT OF HIGHWAYS SHOWN HEREON IN SECTIONS 27 AND 28, TOWNSHIP 37 NORTH, RANGE 11 EAST OF THE THIRD PRINCIPAL MERIDIAN, COOK COUNTY, THAT THE SURVEY IS TRUE AND COMPLETE AS SHOWN TO THE BEST OF MY KNOWLEDGE AND BELIEF, THAT THE PLAT CORRECTLY REPRESENTS SAID SURVEY, THAT ALL MONUMENTS FOUND AND ESTABLISHED ARE OF PERMANENT QUALITY AND OCCUPY THE POSITIONS SHOWN THEREON AND THAT THE MONUMENTS ARE SUFFICIENT TO ENABLE THE SURVEY TO BE RETRACED, MADE FOR THE DEPARTMENT OF TRANSPORTATION, STATE OF ILLINOIS.

DATED AT ROSEMONT, ILLINOIS THIS _____ DAY OF _____, 20 ___ A.D.

_____
DALE A. GRAY
ILLINOIS PROFESSIONAL LAND SURVEYOR NO. 035-003057
LICENSE EXPIRES: NOVEMBER 30, 2012

THIS PROFESSIONAL SERVICE CONFORMS TO THE CURRENT ILLINOIS MINIMUM STANDARDS FOR A BOUNDARY SURVEY.

RECEIVED
JUL 09 2012
PLATS & LEGALS

Mackie Consultants, LLC
9575 W. Higgins Road, Suite 500
Rosemont, IL 60018
(847)696-1400
www.mackieconsult.com

PLAT OF HIGHWAYS
STATE OF ILLINOIS
DEPARTMENT OF TRANSPORTATION
McCARTHY ROAD

SECTION: AT WALKER ROAD — COUNTY: COOK
PROJECT: McCARTHY ROAD — JOB NO.: R-90-012-10
STATION: 18+00 — TO STATION: 22+00
SCALE: 1"= 40' — SHEET 2 OF 7

BUREAU OF LAND ACQUISITION
201 WEST CENTER COURT
SCHAUMBURG, ILLINOIS 60196

	DATE	BY
DRAWN	05/04/2011	SDS
APPROVED	05/04/2011	DAG
REVISED	05/24/2011	DAG

REVISION DATE:

MADE BY

ROUTE NAME McCARTHY ROAD — SECTION: AT WALKER ROAD — COUNTY: COOK — JOB NO.: R-90-012-10 — RECORDING: RECORDED ON

N:\990\Survey\Existing\Dgn\Plat of Highways-02.plt