CONTRACT NO 78277

F. A. RTE.	SECTION	COUNTY	TOTAL SHEETS	SHEET NO
*	39(R-1,B-1,B-2)	WILLIAMSON	224	59
FED. ROAD DIST. NO.	ILLINOIS	FED. AID PROJECT		

*FAU 9588 & FAS 903

PARCEL NO.	NAME	ROW	TE
128	FOR PROPERTY DATA, SEE NEXT SHEET		
137	FOR PROPERTY DATA, SEE NEXT SHEET		
138	DUANE & LILLIAN E. LEEDS	0.241	0.000
139	LESLIE A. & LINDA J. SENESAC	2.419	0.533
140	ROBBY W. & MICHELLE MCVEY	2.686	0.120
141	CAROL THRELKELD and CARL W. THRELKELD	1.141	0.000
		(TOTAL TAKE)	
144	A LIFE ESTATE IN MINNIE DeMURI	5.272	0.000

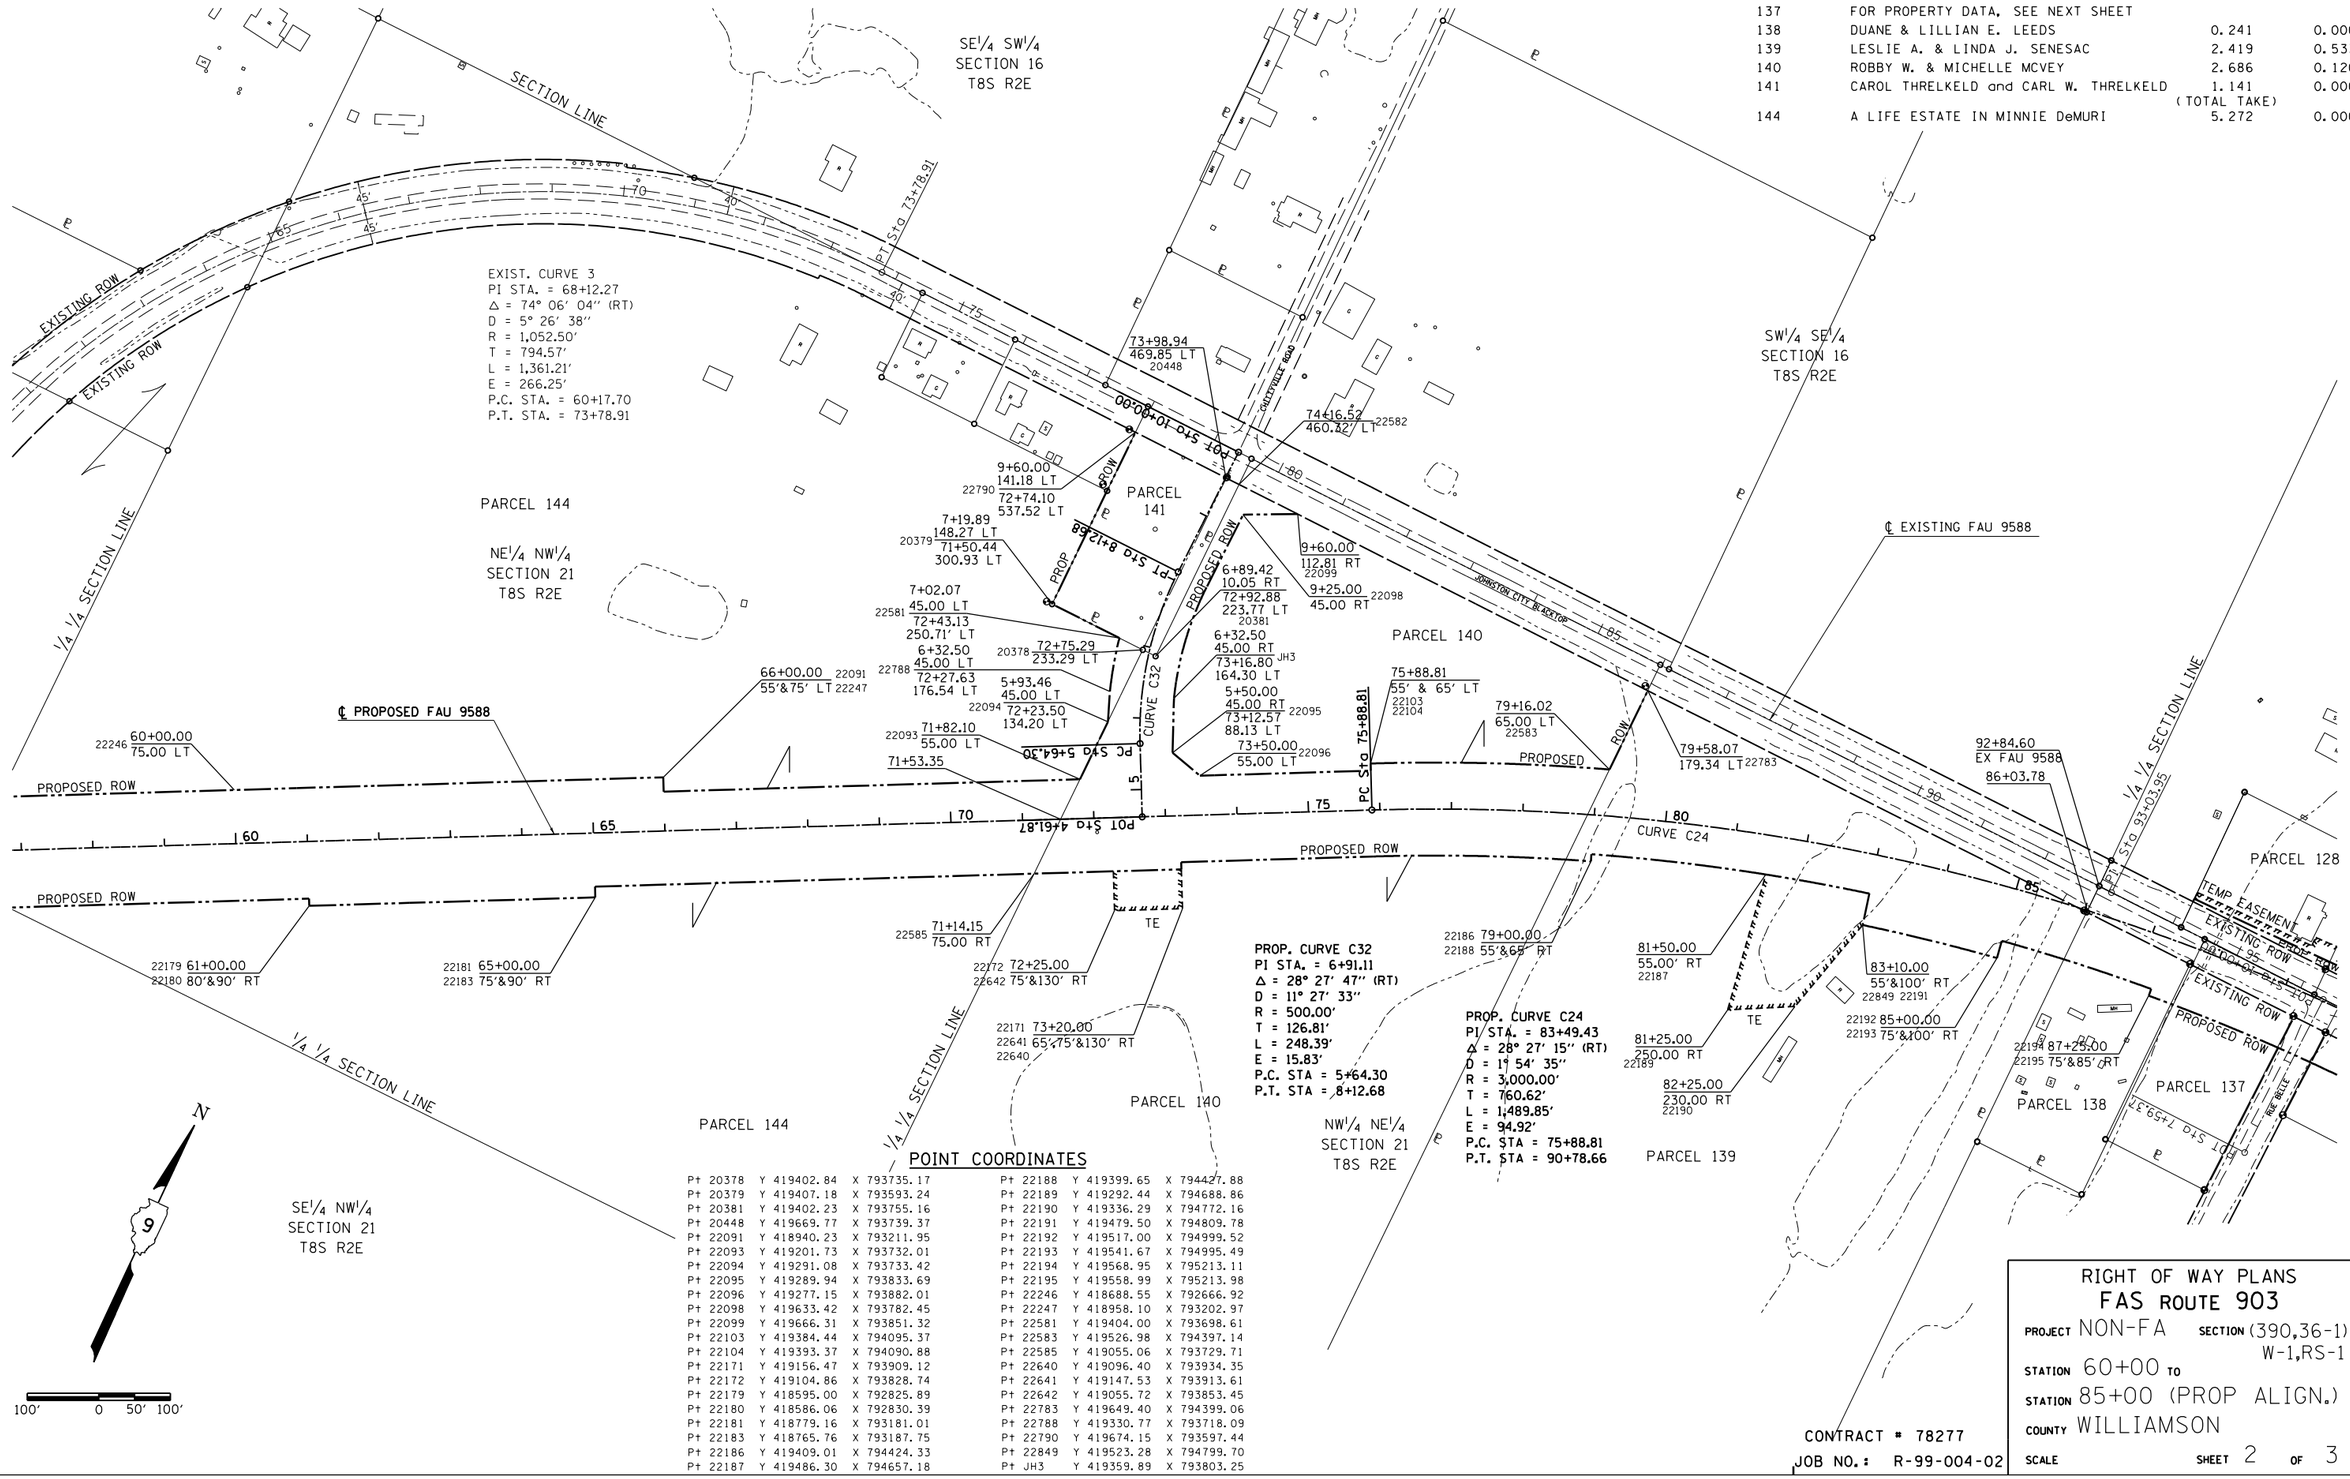

POINT COORDINATES

Pt 20378	Y 419402.84	X 793735.17	Pt 22188	Y 419399.65	X 794427.88
Pt 20379	Y 419407.18	X 793593.24	Pt 22189	Y 419292.44	X 794688.86
Pt 20381	Y 419402.23	X 793755.16	Pt 22190	Y 419336.29	X 794772.16
Pt 20448	Y 419669.77	X 793739.37	Pt 22191	Y 419479.50	X 794809.78
Pt 22091	Y 418940.23	X 793211.95	Pt 22192	Y 419517.00	X 794999.52
Pt 22093	Y 419201.73	X 793732.01	Pt 22193	Y 419541.67	X 794995.49
Pt 22094	Y 419291.08	X 793733.42	Pt 22194	Y 419568.95	X 795213.11
Pt 22095	Y 419289.94	X 793833.69	Pt 22195	Y 419558.99	X 795213.98
Pt 22096	Y 419277.15	X 793882.01	Pt 22246	Y 418688.55	X 792666.92
Pt 22098	Y 419633.42	X 793782.45	Pt 22247	Y 418958.10	X 793202.97
Pt 22099	Y 419666.31	X 793851.32	Pt 22581	Y 419404.00	X 793698.61
Pt 22103	Y 419384.44	X 794095.37	Pt 22583	Y 419526.98	X 794397.14
Pt 22104	Y 419393.37	X 794090.88	Pt 22585	Y 419055.06	X 793729.71
Pt 22171	Y 419156.47	X 793909.12	Pt 22640	Y 419096.40	X 793934.35
Pt 22172	Y 419104.86	X 793828.74	Pt 22641	Y 419147.53	X 793913.61
Pt 22179	Y 418595.00	X 792825.89	Pt 22642	Y 419055.72	X 793853.45
Pt 22180	Y 418586.06	X 792830.39	Pt 22783	Y 419649.40	X 794399.06
Pt 22181	Y 418779.16	X 793181.01	Pt 22788	Y 419330.77	X 793718.09
Pt 22183	Y 418765.76	X 793187.75	Pt 22790	Y 419674.15	X 793597.44
Pt 22186	Y 419409.01	X 794424.33	Pt 22849	Y 419523.28	X 794799.70
Pt 22187	Y 419486.30	X 794657.18	Pt JH3	Y 419359.89	X 793803.25

CONTRACT # 78277
JOB NO.: R-99-004-02

RIGHT OF WAY PLANS
FAS ROUTE 903

PROJECT NON-FA SECTION (390,36-1) W-1,RS-1
STATION 60+00 TO
STATION 85+00 (PROP ALIGN.)
COUNTY WILLIAMSON
SCALE SHEET 2 OF 3

REVISED BY _____ DATE _____
DRAWN BY _____ DATE _____

12/12/2013
C:\DOW_work\pwidot\coleman\d027141\r900402-rowsht1.dgn
*REF ROW3
*REF ROW23
*REF MJ23
*REF