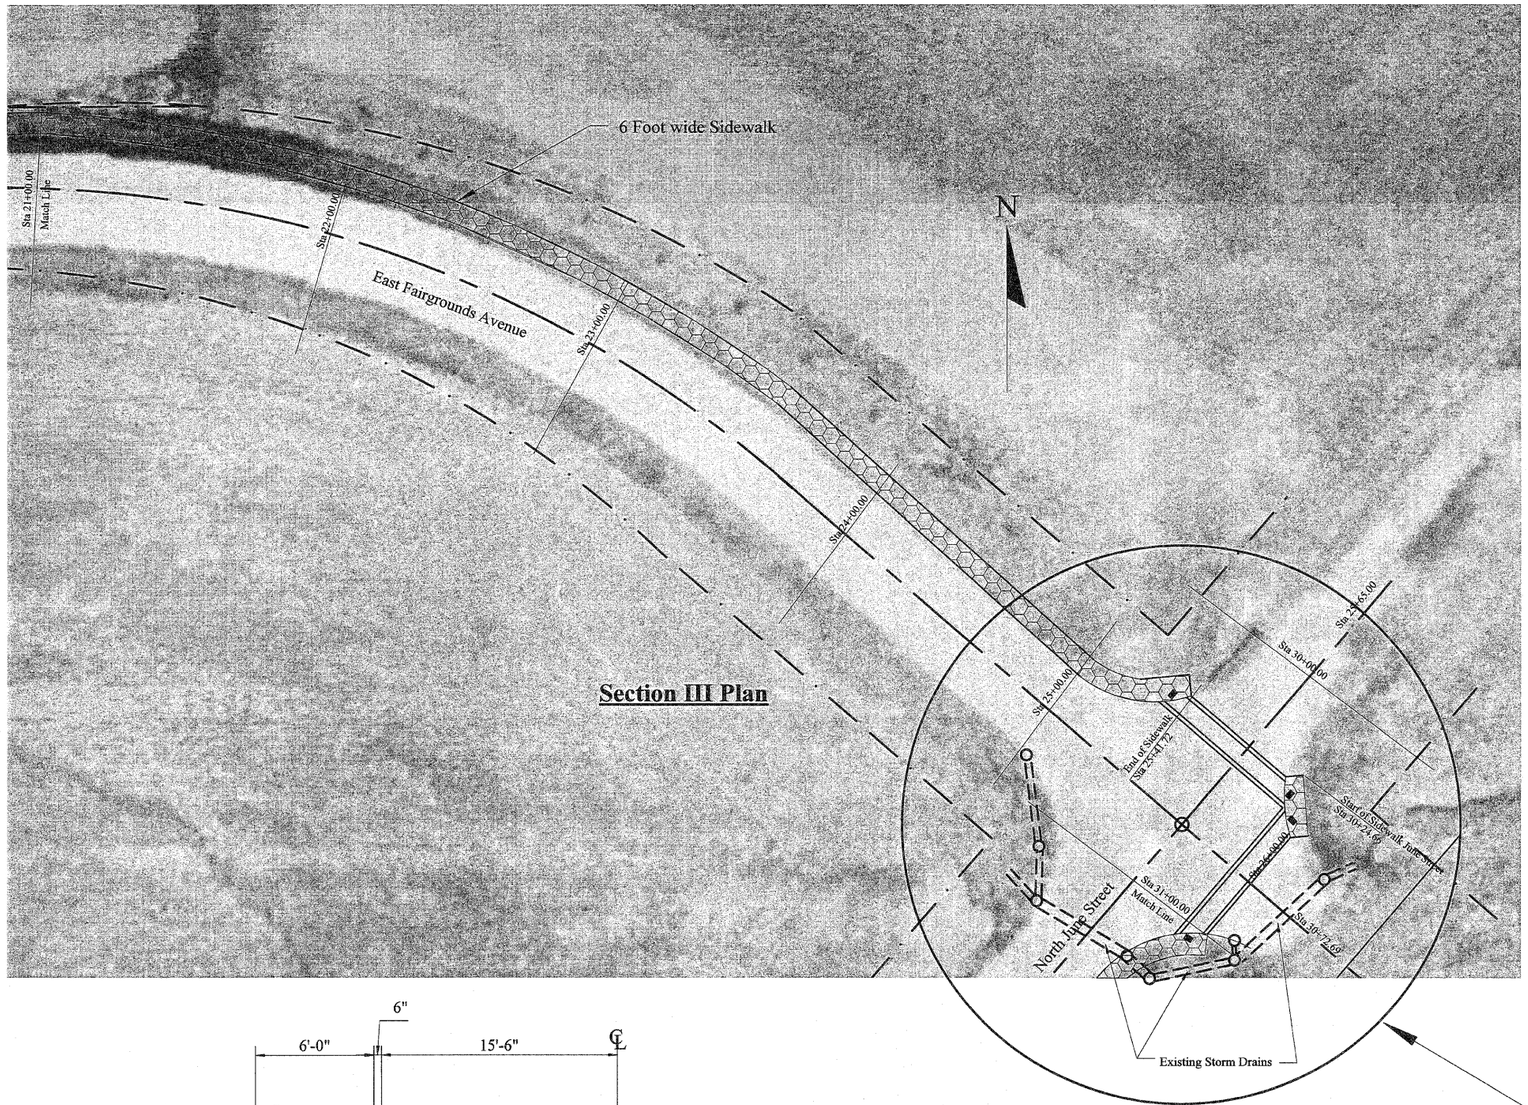

Section III Plan

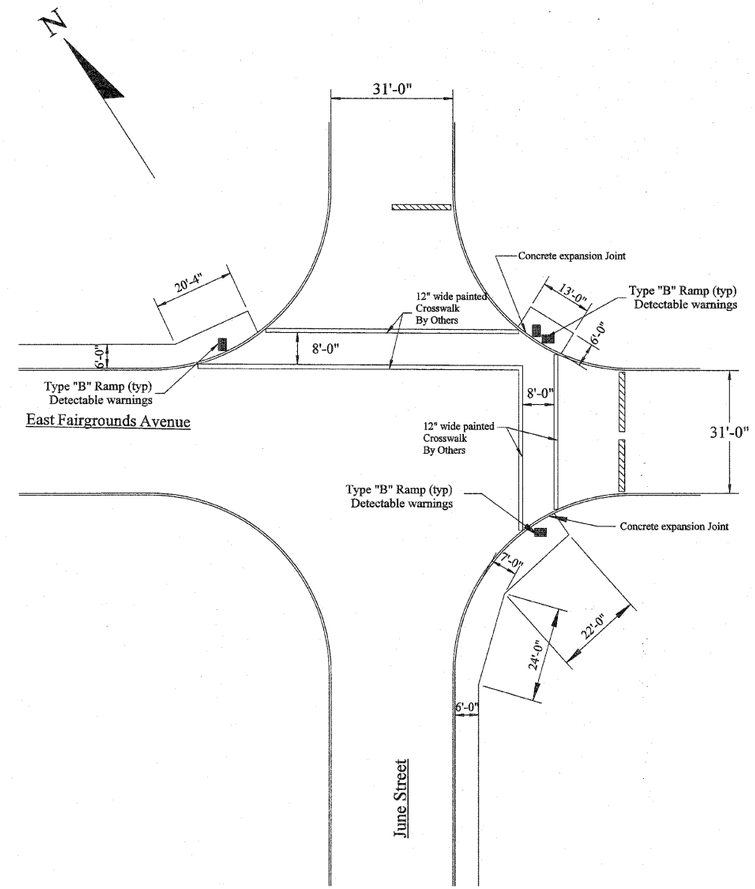

Intersection Detail

See Intersection Detail

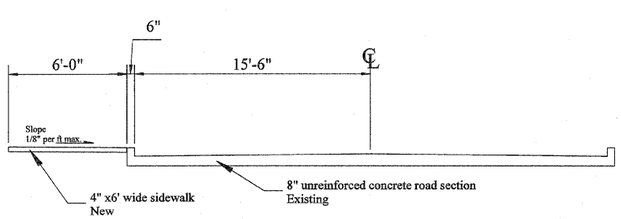

Typical Road Cross Section

Sidewalk at curb

Contract 97422
Section 09-00034-02-SW

City of Jerseyville
ARRA Funded Sidewalk 2009 - 2010
East Fairgrounds Ave and June Street