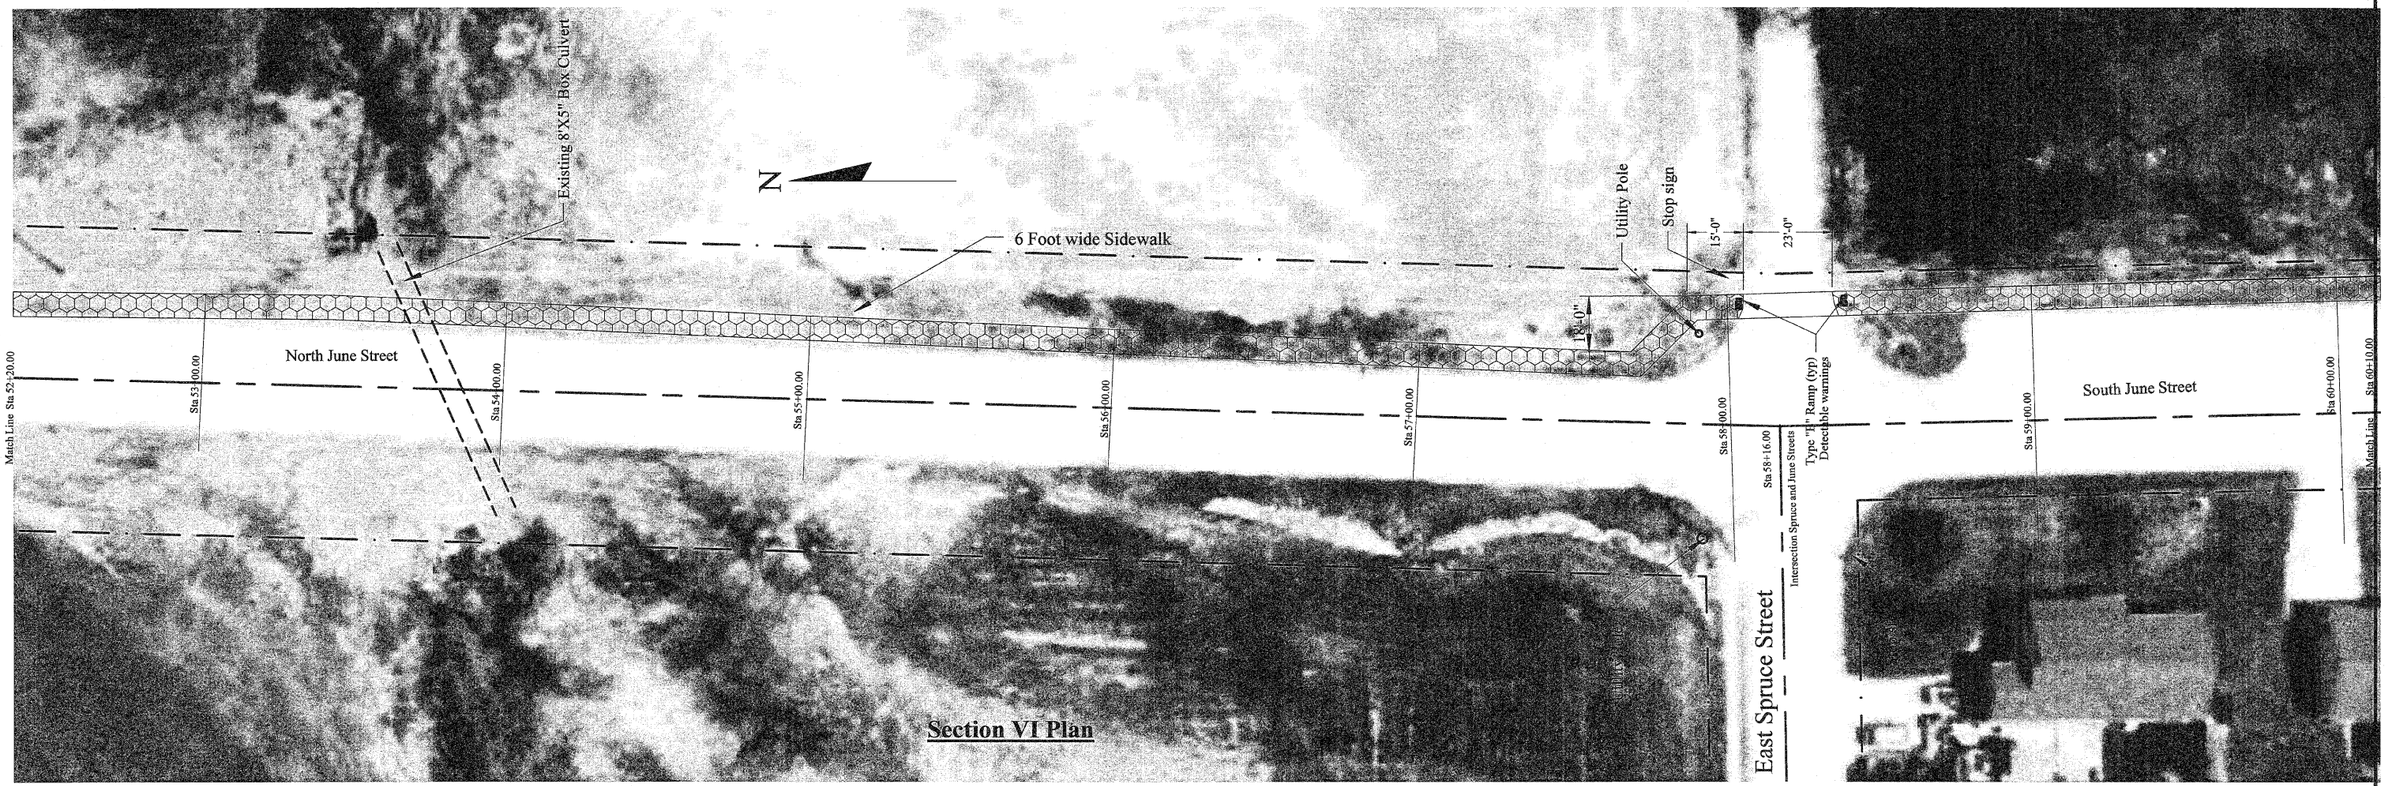

Section VI Plan

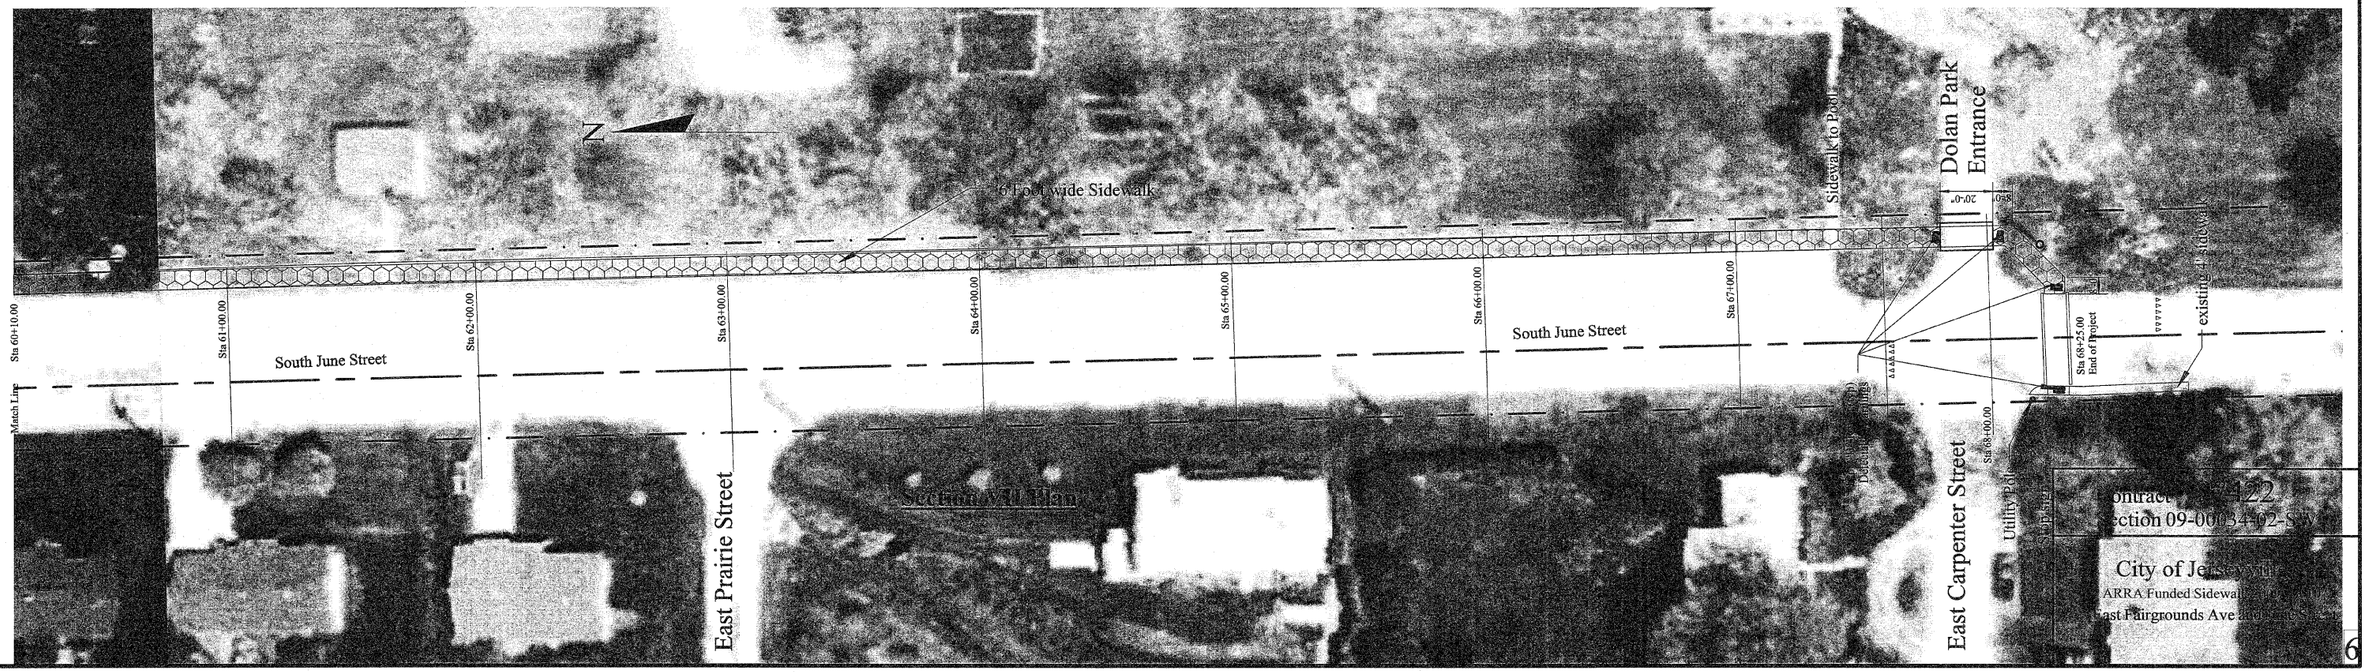

Section VII Plan

Contract 422
Section 09-00034-02-SW

City of Jerseyville
ARRA Funded Sidewalk
East Fairgrounds Ave