PART OF SW 1/4 SECTION 9, T36N, R14E OF THE 3rd PM, THORNTON TOWNSHIP, COOK COUNTY, ILLINOIS.

PARCEL NUMBER	OWNER	TOTAL HOLDING ACRES	PART TAKEN ACRES	REMAINDER ACRES	PREV. DED. ACRES	EASEMENT ACRES	EASEMENT PURPOSE	PERMANENT TAX INDEX NUMBER	PROPERTY ACQUIRED BY
0J40001	CITY OF HARVEY, AN ILLINOIS MUNICIPAL CORPORATION	1.384	0.003 127 SQ.FT.	1.381				29-09-300-014	
0J40002	HARVEY SCHOOL DISTRICT NUMBER 152 WHICH ACQUIRED TITLE AS THE TRUSTEES OF SCHOOLS OF TOWNSHIP 36 NORTH, RANGE 14 EAST OF THE THIRD PRINCIPAL MERIDIAN, COOK COUNTY, ILLINOIS.	15.993	0.005 237 SQ.FT.	15.987				SEE PIN TABLE	

PIN TABLE
29-09-301-015
29-09-302-007
29-09-303-001
29-09-303-012
29-09-303-013
29-09-303-014
29-09-303-015
29-09-303-016
29-09-303-017
29-09-303-018
29-09-303-019
29-09-303-020
29-09-303-021
29-09-304-001
29-09-304-002
29-09-304-004
29-09-304-059
29-09-304-060

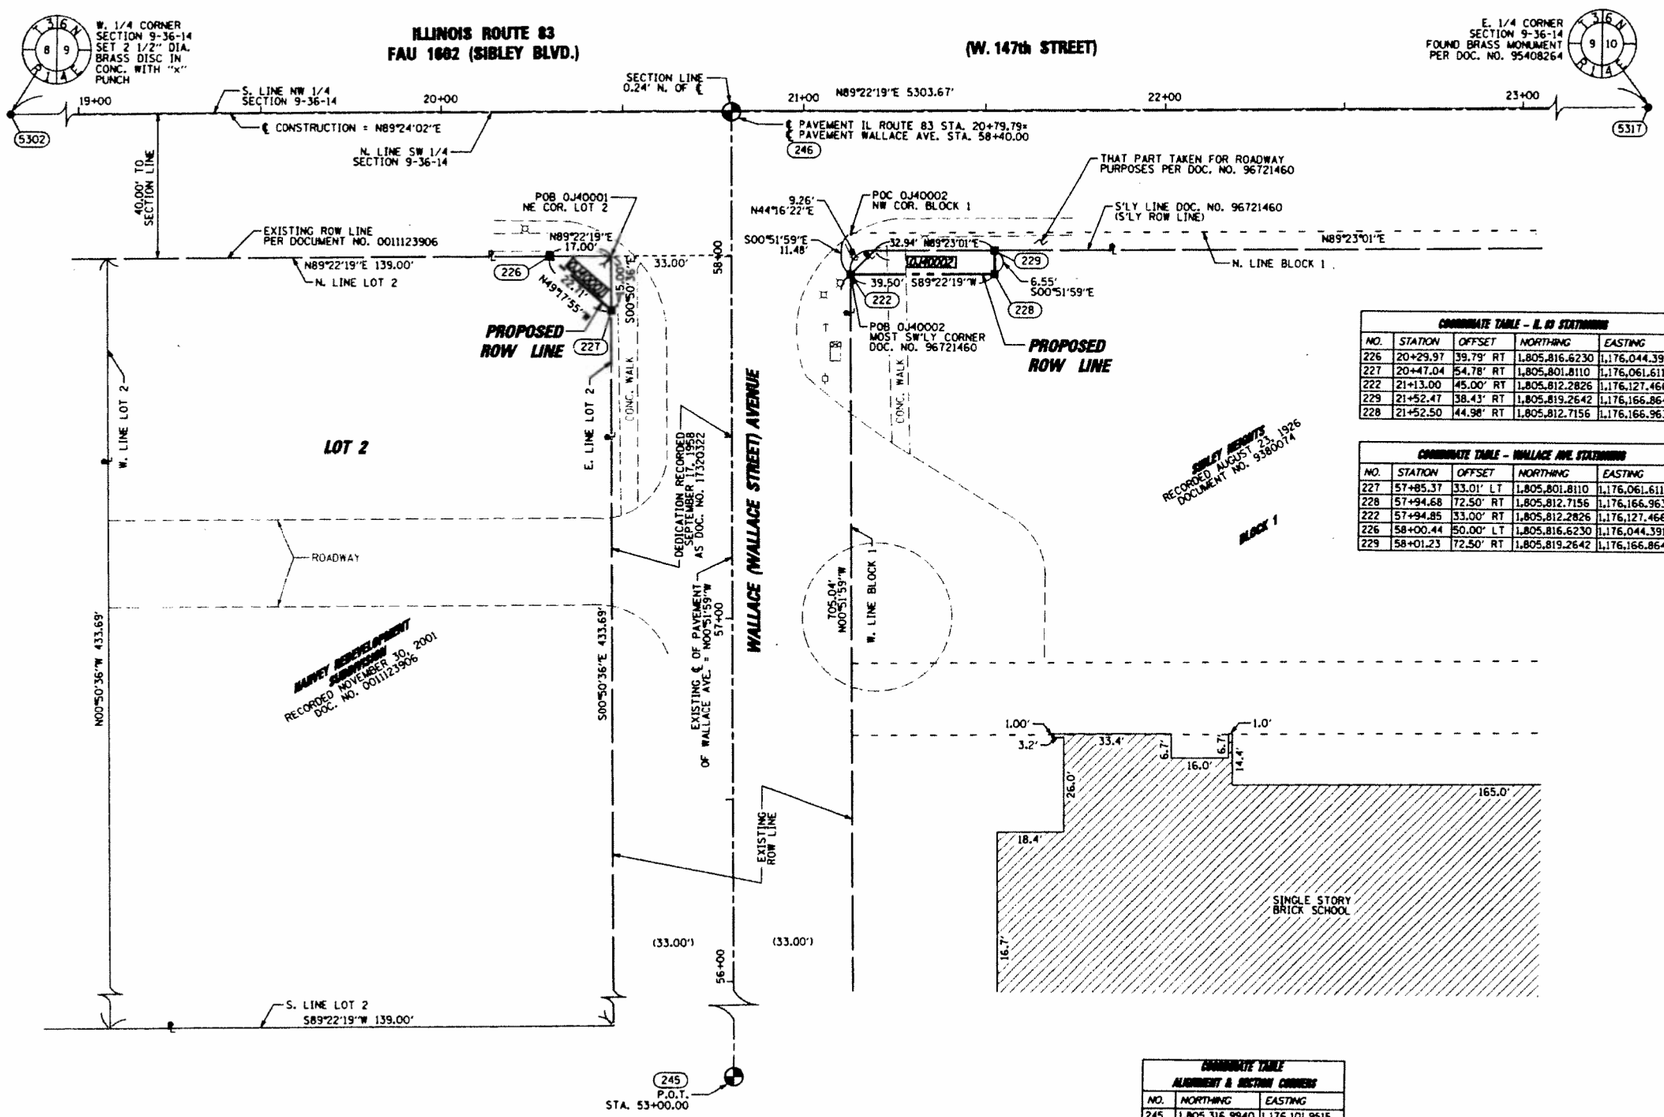

COORDINATE TABLE - IL 83 STATIONING				
NO.	STATION	OFFSET	NORTHING	EASTING
226	20+29.97	39.79' RT	1,805,816.6230	1,176,044.3913
227	20+47.04	54.78' RT	1,805,801.8110	1,176,061.6110
222	21+13.00	45.00' RT	1,805,812.2826	1,176,127.4660
229	21+52.47	38.43' RT	1,805,819.2642	1,176,166.8646
228	21+52.50	44.98' RT	1,805,812.7156	1,176,166.9636

COORDINATE TABLE - WALLACE AVE. STATIONING				
NO.	STATION	OFFSET	NORTHING	EASTING
227	57+85.37	33.01' LT	1,805,801.8110	1,176,061.6110
228	57+94.68	72.50' RT	1,805,812.7156	1,176,166.9636
222	57+94.85	33.00' RT	1,805,812.2826	1,176,127.4660
226	58+00.44	50.00' LT	1,805,816.6230	1,176,044.3913
229	58+01.23	72.50' RT	1,805,819.2642	1,176,166.8646

COORDINATE TABLE ALIGNMENT & SECTION CORNERS		
NO.	NORTHING	EASTING
245	1,805,316.9940	1,176,101.9515
246	1,805,856.9323	1,176,093.7871
5302	1,805,842.6266	1,174,767.6376
5317	1,805,900.7745	1,180,070.9904

LEGEND

SECTION CORNER

QUARTER SECTION CORNER

SECTION LINE
QUARTER SECTION LINE
QUARTER, QUARTER SECTION LINE
PLATTED LOT LINE
PROPERTY (DEED) LINE
APL — APPARENT PROPERTY LINE
EXISTING CENTERLINE
PROPOSED CENTERLINE
EXISTING RIGHT OF WAY LINE
PROPOSED RIGHT OF WAY LINE
PROPOSED EASEMENT
129.32' MEASURED DIMENSION
129.32' (COMP) COMPUTED DIMENSION
(129.32') RECORD DATA

N

BEARINGS ARE BASED ON ILLINOIS STATE PLANE COORDINATE SYSTEM EAST ZONE, N.A.D. 83 (2007)

● IRON PIPE OR ROD FOUND
○ SET 5/8" x 30" REBAR
+ CUT CROSS FOUND OR SET
●PK FOUND PK NAIL
○PK SET PK NAIL

● T1 THESE STAKES REFERENCE FOUND OR SET MONUMENTATION
T2 SET 5/8 INCH REBAR FLUSH WITH GROUND TO TIE FOUND IRON STAKE. IDENTIFIED
T3 BY COLORED PLASTIC CAP AND BEARING SURVEYORS PROFESSIONAL NUMBER.

● BT1 THESE STAKES, IN CULTIVATED AREAS, REFERENCE FOUND OR SET MONUMENTATION.
BT2 BURIED 5/8 INCH REBAR 20 INCHES BELOW GROUND TO TIE FOUND IRON STAKE.
BT3 IDENTIFIED BY COLORED PLASTIC CAP BEARING SURVEYORS PROFESSIONAL NUMBER.

■ STAKING OF PROPOSED RIGHT OF WAY.
SET DIVISION OF HIGHWAYS SURVEY MARKER TO MONUMENT THE POSITION SHOWN.
IDENTIFIED BY INSCRIPTION DATA AND SURVEYORS PROFESSIONAL NUMBER.

■ M STAKING OF PROPOSED RIGHT OF WAY IN CULTIVATED AREAS.
BURIED 5/8 INCH REBAR 20 INCHES BELOW GROUND TO MARK FUTURE SURVEY MARKER POSITION. IDENTIFIED BY COLORED PLASTIC CAP BEARING SURVEYORS PROFESSIONAL NUMBER.

PERMANENT SURVEY MARKER. IDOT STD. 2135 (TO BE SET BY OTHERS)

☐ RIGHT OF WAY STAKING PROPOSED TO BE SET.

STATE OF ILLINOIS)
) SS
COUNTY OF WILL)

THIS IS TO CERTIFY THAT WE, CLAASSEN, WHITE & ASSOCIATES, P.C., AN ILLINOIS PROFESSIONAL DESIGN FIRM LAND SURVEYING CORPORATION NUMBER 184-004039, HAVE SURVEYED THE PLAT OF HIGHWAYS SHOWN HEREON IN SECTION 13, TOWNSHIP 40 NORTH, RANGE 11 EAST OF THE THIRD PRINCIPAL MERIDIAN, DUPAGE COUNTY, THAT THE SURVEY IS TRUE AND COMPLETE AS SHOWN TO THE BEST OF MY KNOWLEDGE AND BELIEF, THAT THE PLAT CORRECTLY REPRESENTS SAID SURVEY, THAT ALL MONUMENTS FOUND AND ESTABLISHED ARE OF PERMANENT QUALITY AND OCCUPY THE POSITIONS SHOWN THEREON AND THAT THE MONUMENTS ARE SUFFICIENT TO ENABLE THE SURVEY TO BE RETRACED. THIS SURVEY CONFORMS TO THE CURRENT ILLINOIS MINIMUM STANDARDS FOR A BOUNDARY SURVEY, MADE FOR THE DEPARTMENT OF TRANSPORTATION, STATE OF ILLINOIS.

DATED AT JOLIET, ILLINOIS THIS ____ DAY OF _____, 2012 A.D.

_____ PRESIDENT

RHONDA J. WHITE
ILLINOIS PROFESSIONAL LAND SURVEYOR NO. 035-003306
LICENSE EXPIRES NOVEMBER 30, 2012
THIS PROFESSIONAL SERVICE CONFORMS TO THE CURRENT ILLINOIS MINIMUM STANDARDS FOR A BOUNDARY SURVEY.

STATE OF ILLINOIS · RHONDA J. WHITE · JOLIET, IL · NO. 3306 · PROFESSIONAL LAND SURVEYOR

0 20 40 60
SCALE : 1" = 20'

NOTES:

1) BEARINGS AND COORDINATES SHOWN HEREON ARE BASED ON ILLINOIS STATE PLANE COORDINATE SYSTEM EAST ZONE, NAD 83, (2007).

2) COMBINED SCALE FACTOR IS 0.9999954

CWA SURVEY
CLAASSEN, WHITE & ASSOCIATES, P.C.
LAND SURVEYORS
121 AIRPORT DRIVE, UNIT L JOLIET, ILLINOIS 60431
(815) 744-3720 cloosserwhit@cwasurvey.com
CWA Job #5855

RECEIVED
MAY 1 4 2012
PLATS & LEGALS

LEGEND
POWER POLE
LIGHT POLE
GUY WIRE
FIRE HYDRANT
CONTROL BOX

PLAT OF HIGHWAYS
STATE OF ILLINOIS
DEPARTMENT OF TRANSPORTATION
ILLINOIS 83 @ WALLACE STREET

SECTION	COOK COUNTY
PROJECT	JOB NO. R-90-018-10
STATION	TO STATION
SCALE: 1" = 20'	SHEET 12 OF 38

BUREAU OF LAND ACQUISITION
201 WEST CENTER COURT
SCHAUMBURG, ILLINOIS 60196-1096

PRINTING DATE: MAY 2, 2012 &S /Microstation/Sheet 2.dgn

ILLINOIS ROUTE 83 @ WALLACE STREET, SECTION , JOB. NO. R-90-018-10.