NO.	AREAS / AREAS CHECKED		

NO.	AREAS / AREAS CHECKED		

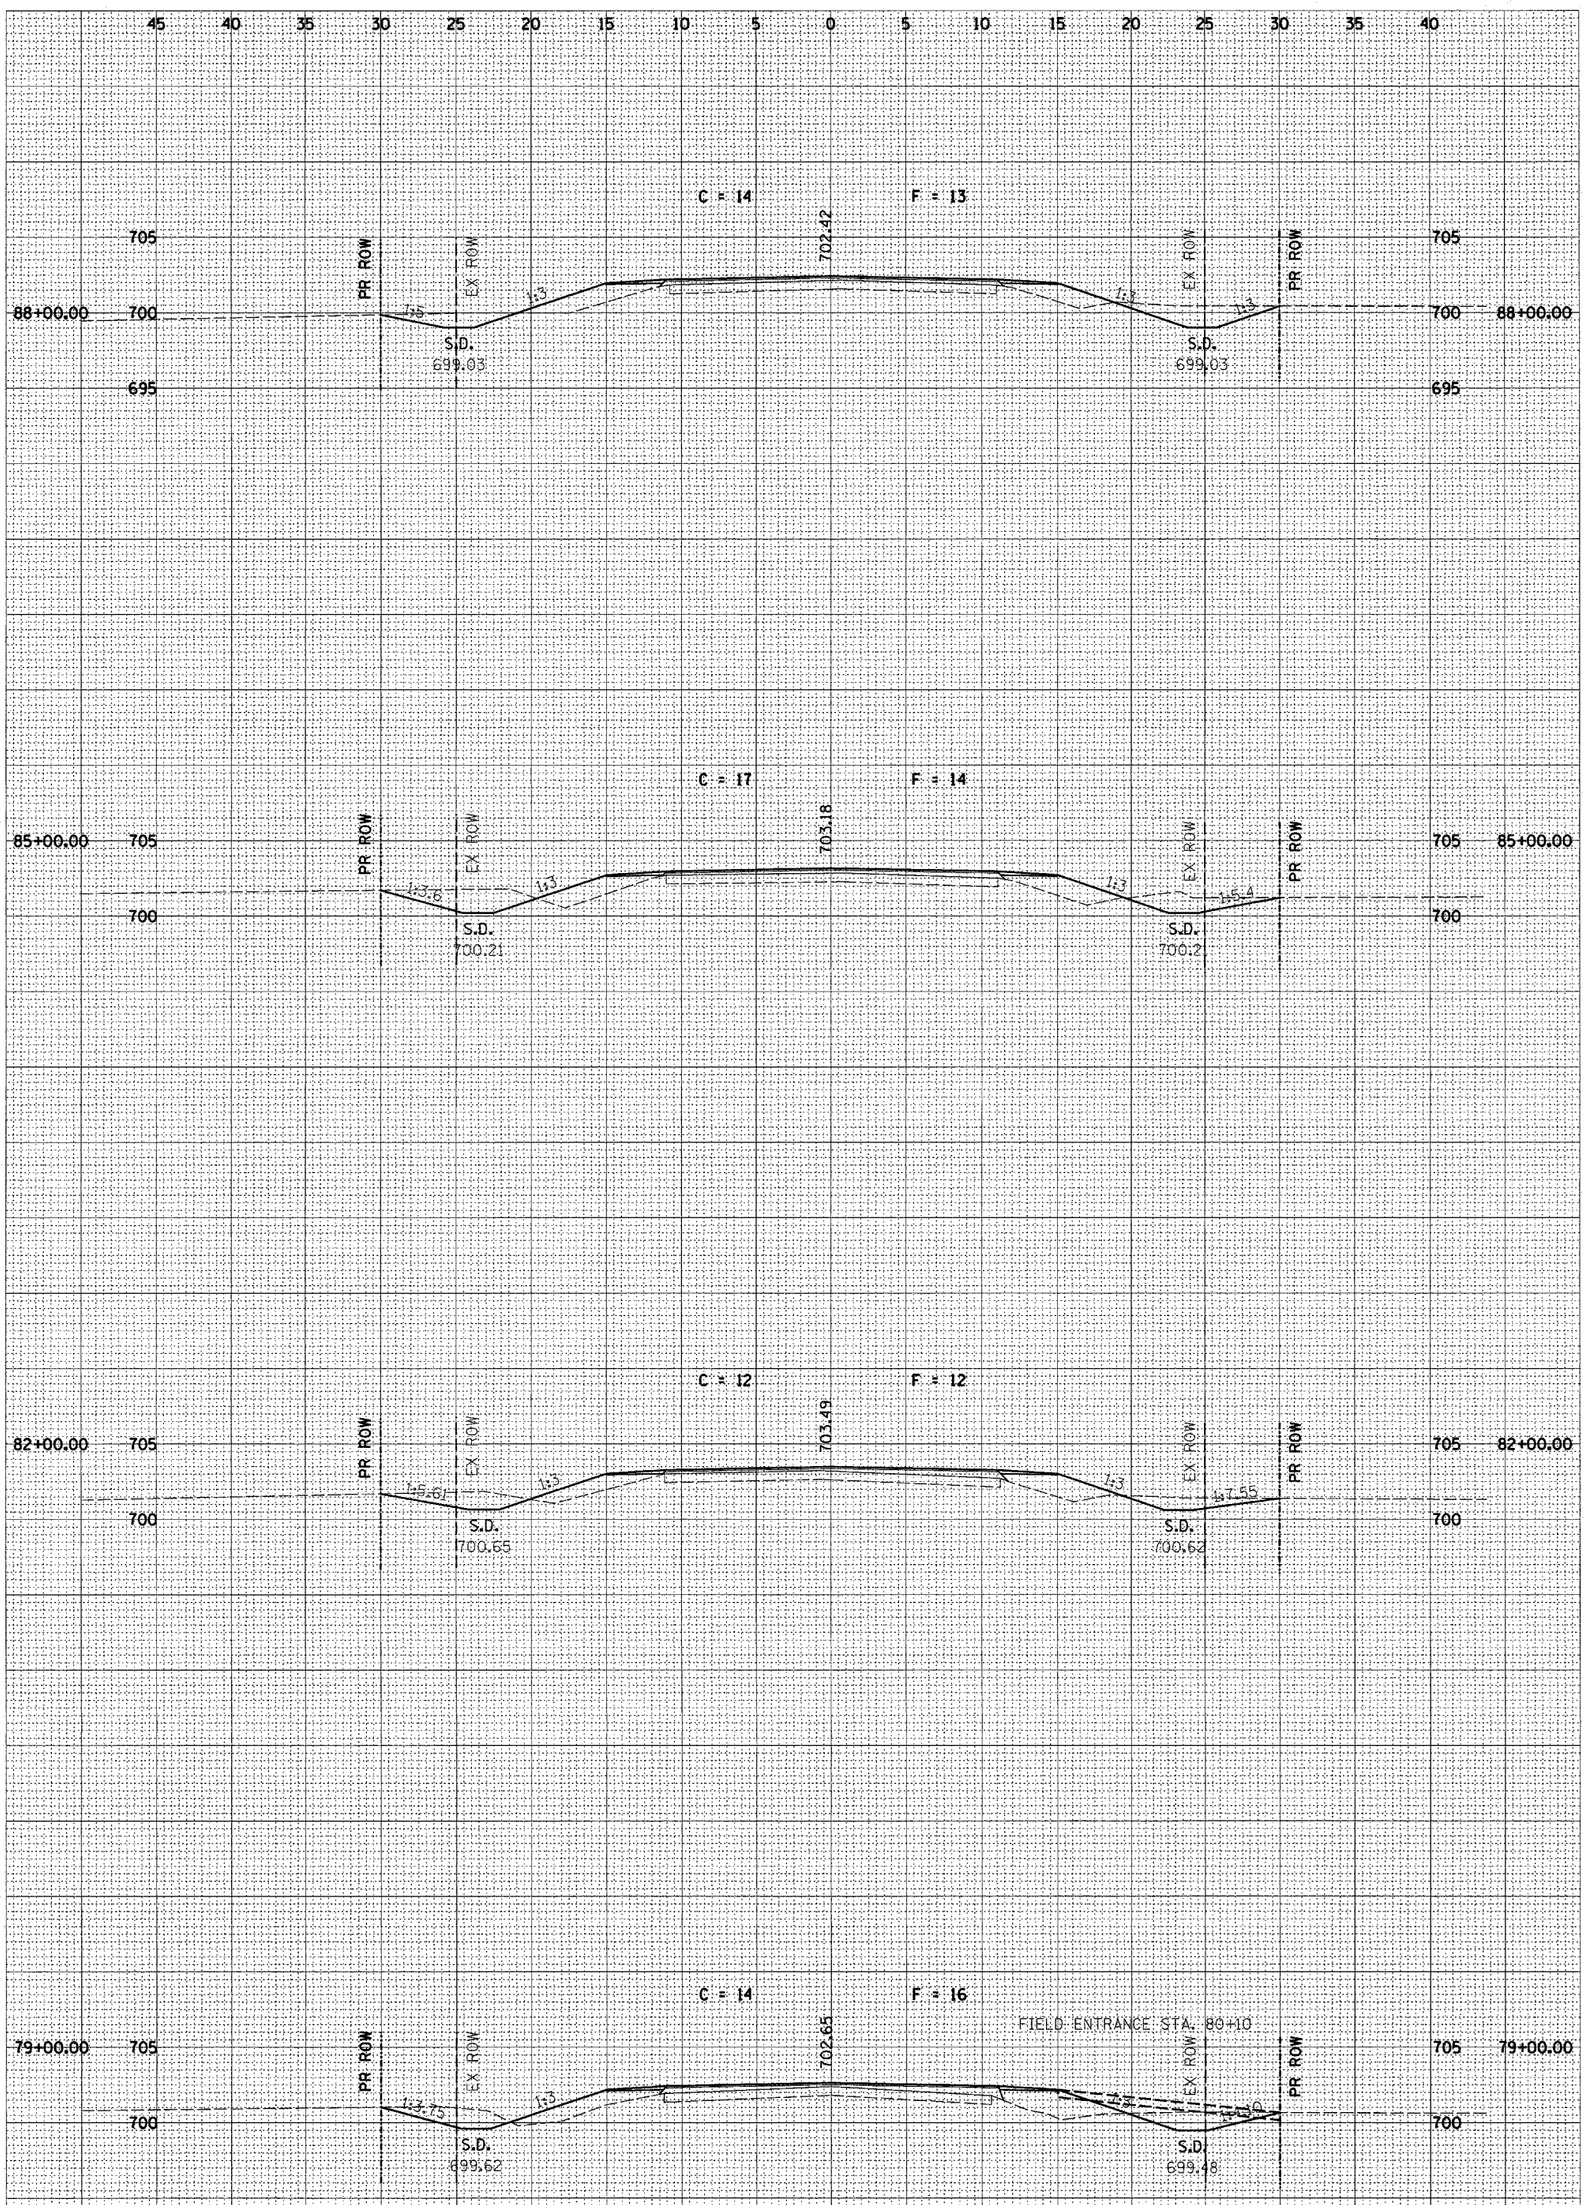

C.H.	SECTION	COUNTY	TOTAL SHEETS	SHEET NO.
20	99-00146-00-PV	VERMILION	79	

FED. ROAD DIST. NO. ILLINOIS CONTRACT NO. 91316

STA. TO STA.