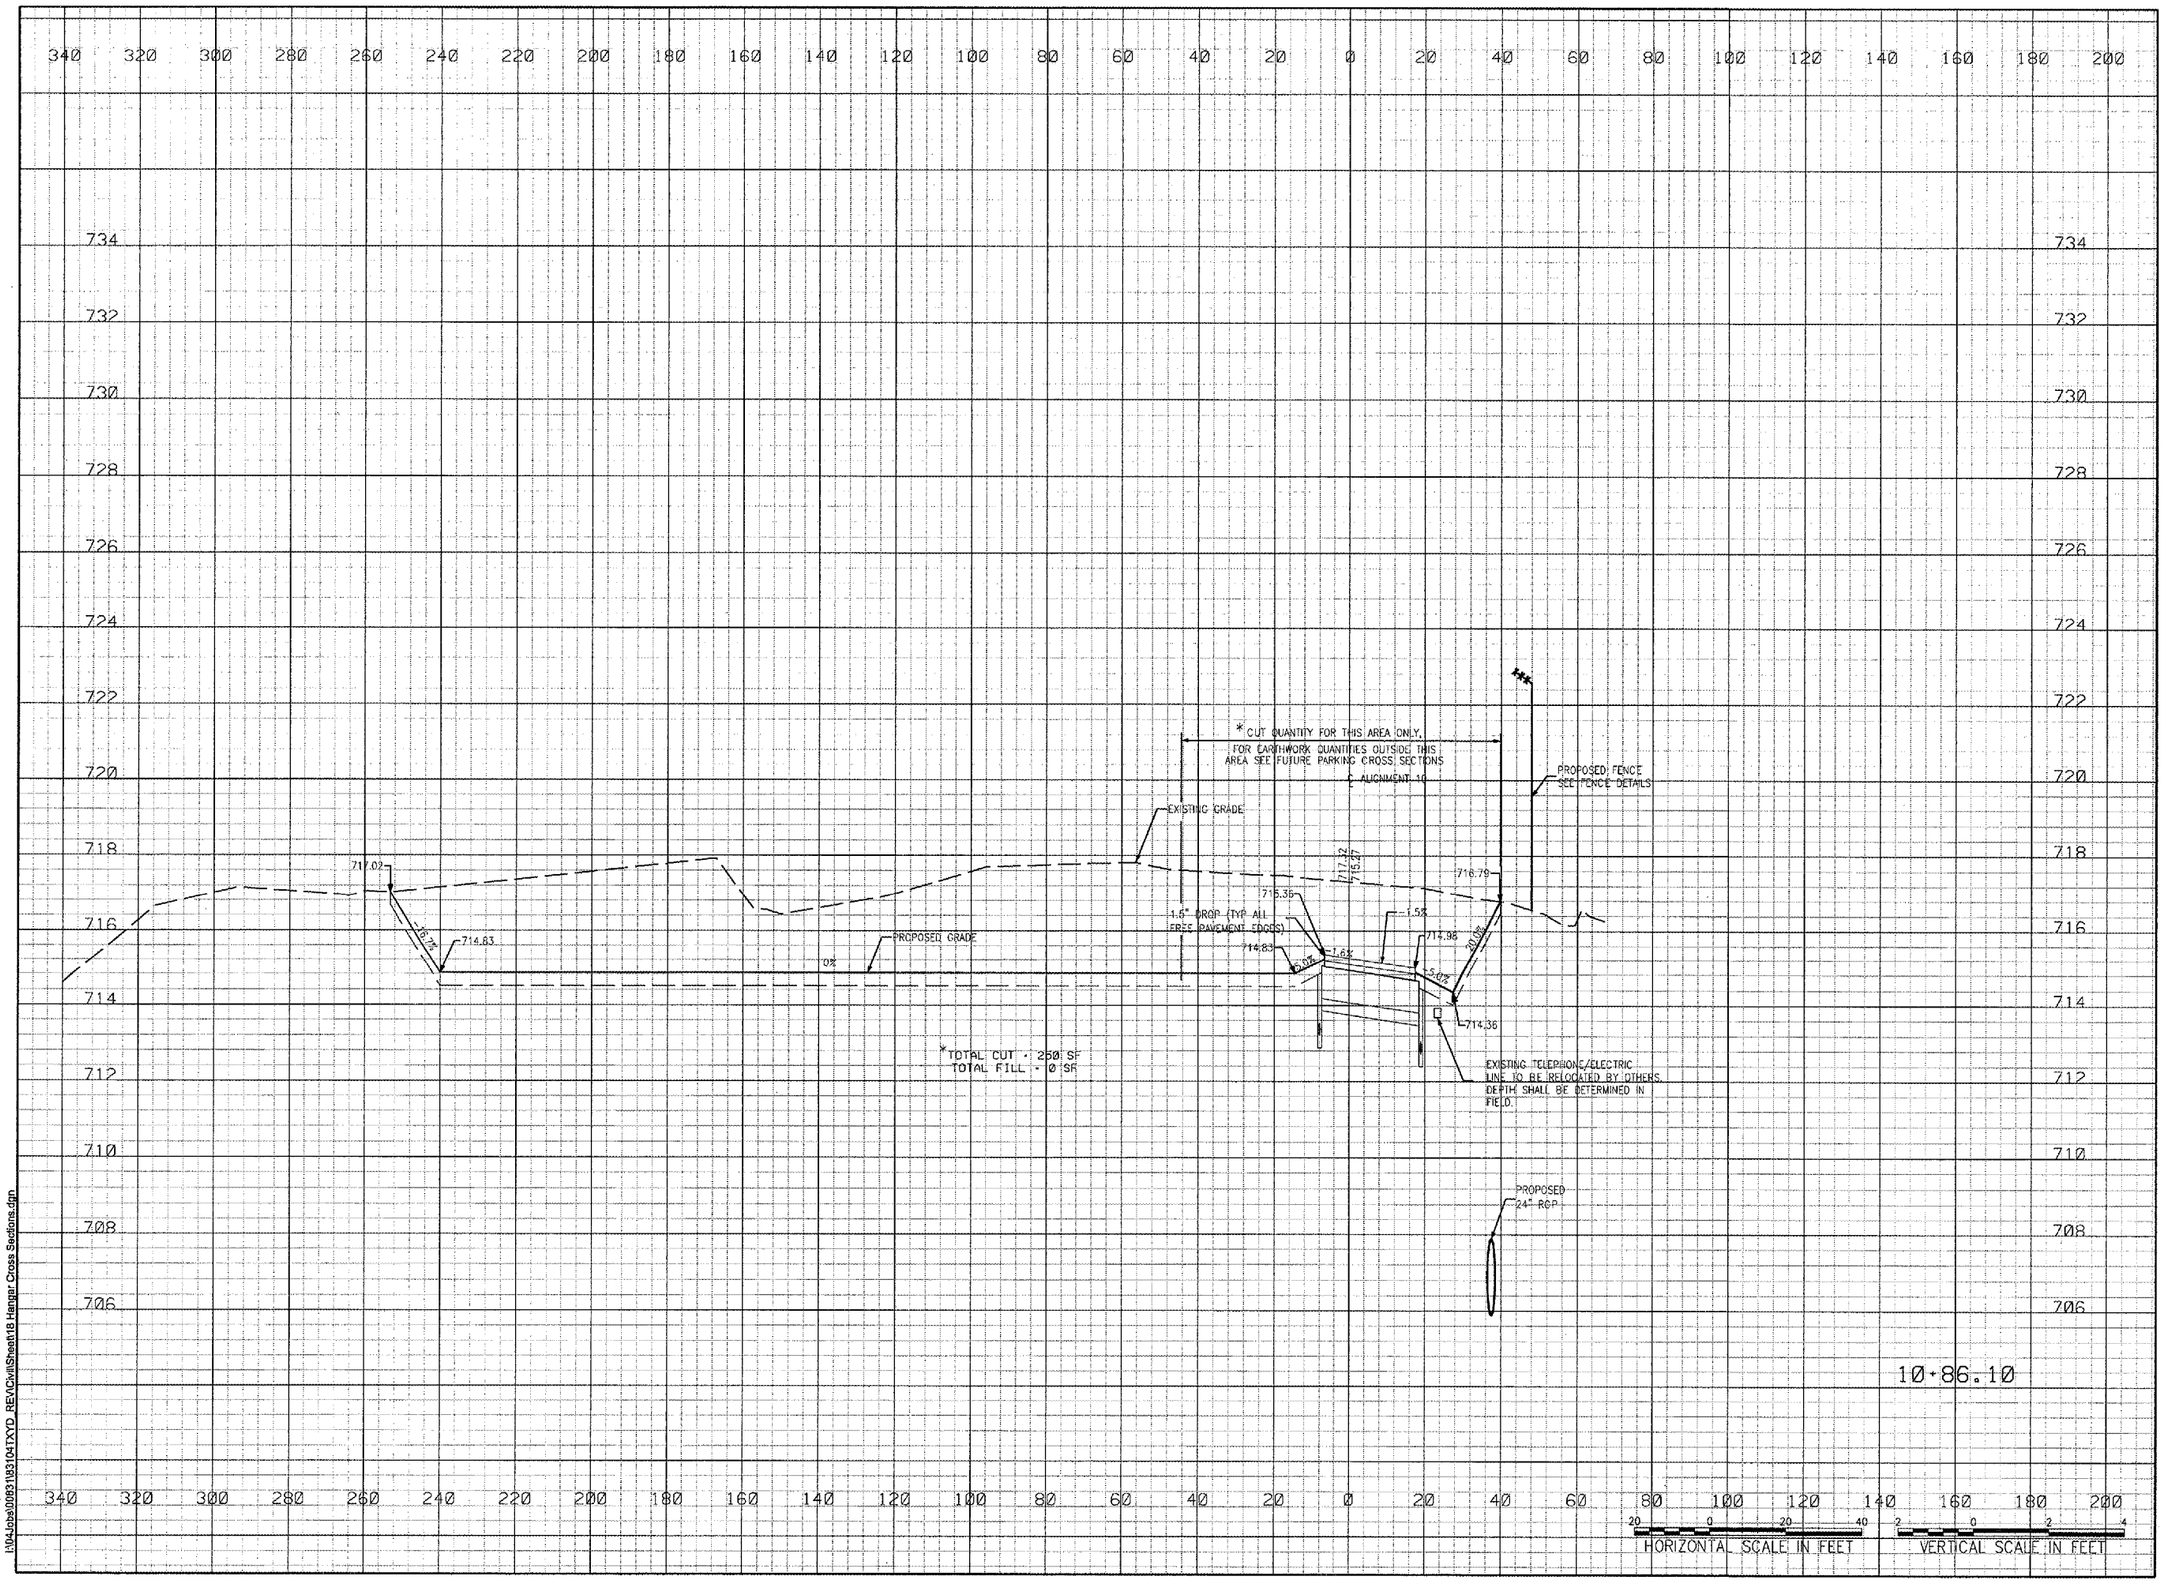

AAP
01/23/2006, 04:41 PM
I:\NAJobs\0069\1983\04TXYD_REVIC\vilSheet\18 Hangar Cross Sections.dgn

WA055

HANSON

HANSON PROFESSIONAL SERVICES INC.

815 Commerce Drive, Suite 200
Oak Brook, Illinois 60523
Telephone: 630.990.3800
Fax: 630.990.3801

Waukegan Regional Airport
Waukegan Regional Port District

3580 North McAree Road
Waukegan, Illinois 60087
Phone: 847.244.0055
Fax: 847.244.3813

WAUKEGAN REGIONAL AIRPORT

CONSTRUCT NEW T-HANGAR APRONS, TAXIWAYS AND AUTO ACCESS

IDA PROJECT NO. UGN-3499

No.	Drawing Issue Description	Date	By

Date

JANUARY 27, 2006

Sheet Title

HANGAR PAVEMENT CROSS SECTIONS STA. 10+86.10

D4WAUKEGAN	Project Number
AAP	11/10/05
Layout By	Date
AAP	11/10/05
Designed By	Date
KLK/RMH	01/23/06
Reviewed By	Date
KLK | AAP | ---	Drawn By

21

Sheet No.