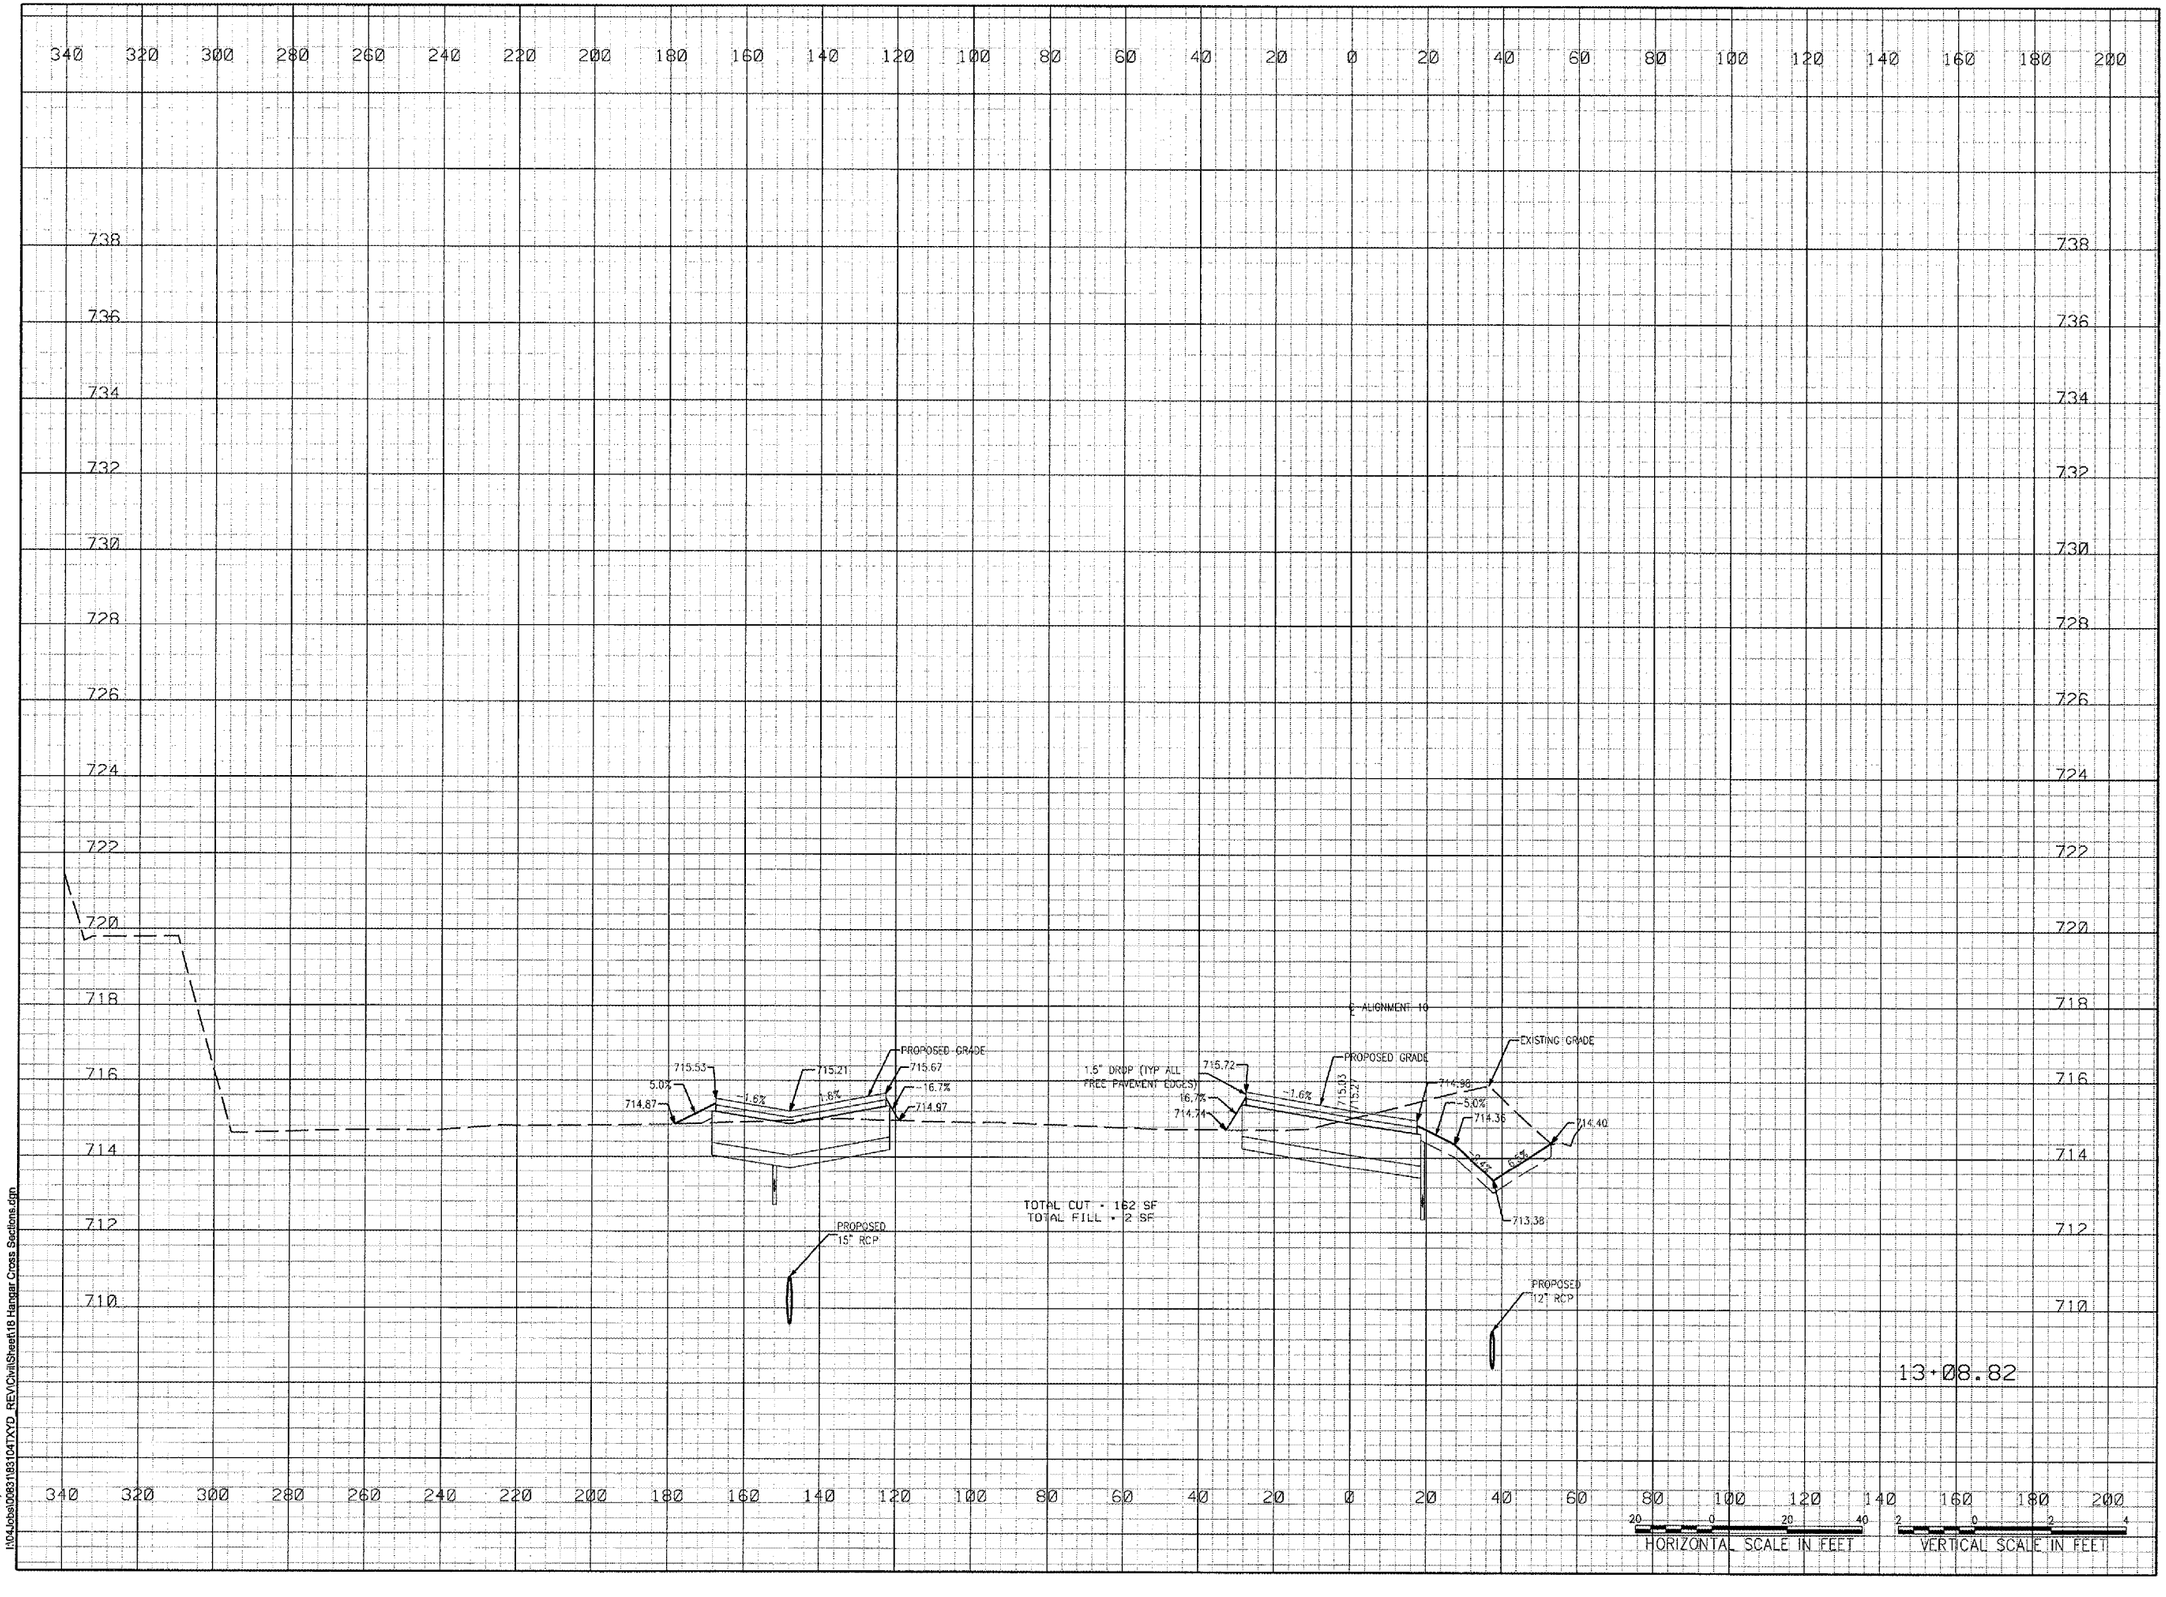

AAP
01/23/2006, 04:43 PM
I:\04Jobs\0263\1861\04TXYD_REVCivil\Sheet\18 Hangar Cross Sections.dgn

WA055

HANSON

HANSON PROFESSIONAL SERVICES INC.

815 Commerce Drive, Suite 200
Oak Brook, Illinois 60523
Telephone: 630.990.3800
Fax: 630.990.3801

Waukegan Regional Airport
Waukegan Regional Port District

3580 North McAree Road
Waukegan, Illinois 60087
Phone: 847.244.0055
Fax: 847.244.3813

WAUKEGAN REGIONAL AIRPORT

CONSTRUCT NEW T-HANGAR APRONS, TAXIWAYS AND AUTO ACCESS

IDA PROJECT NO. UGN-3499

No.	Drawing Issue Description	Date	By

Date

JANUARY 27, 2006

Sheet Title

HANGAR PAVEMENT CROSS SECTIONS STA. 13+08.82

04WAUKEGAN	Project Number	
AAP	Layout By	11/10/05 Date
AAP	Designed By	11/10/05 Date
KLK/RMH	Reviewed By	01/23/06 Date
KLK | AAP	Drawn By	—

29

Sheet No.