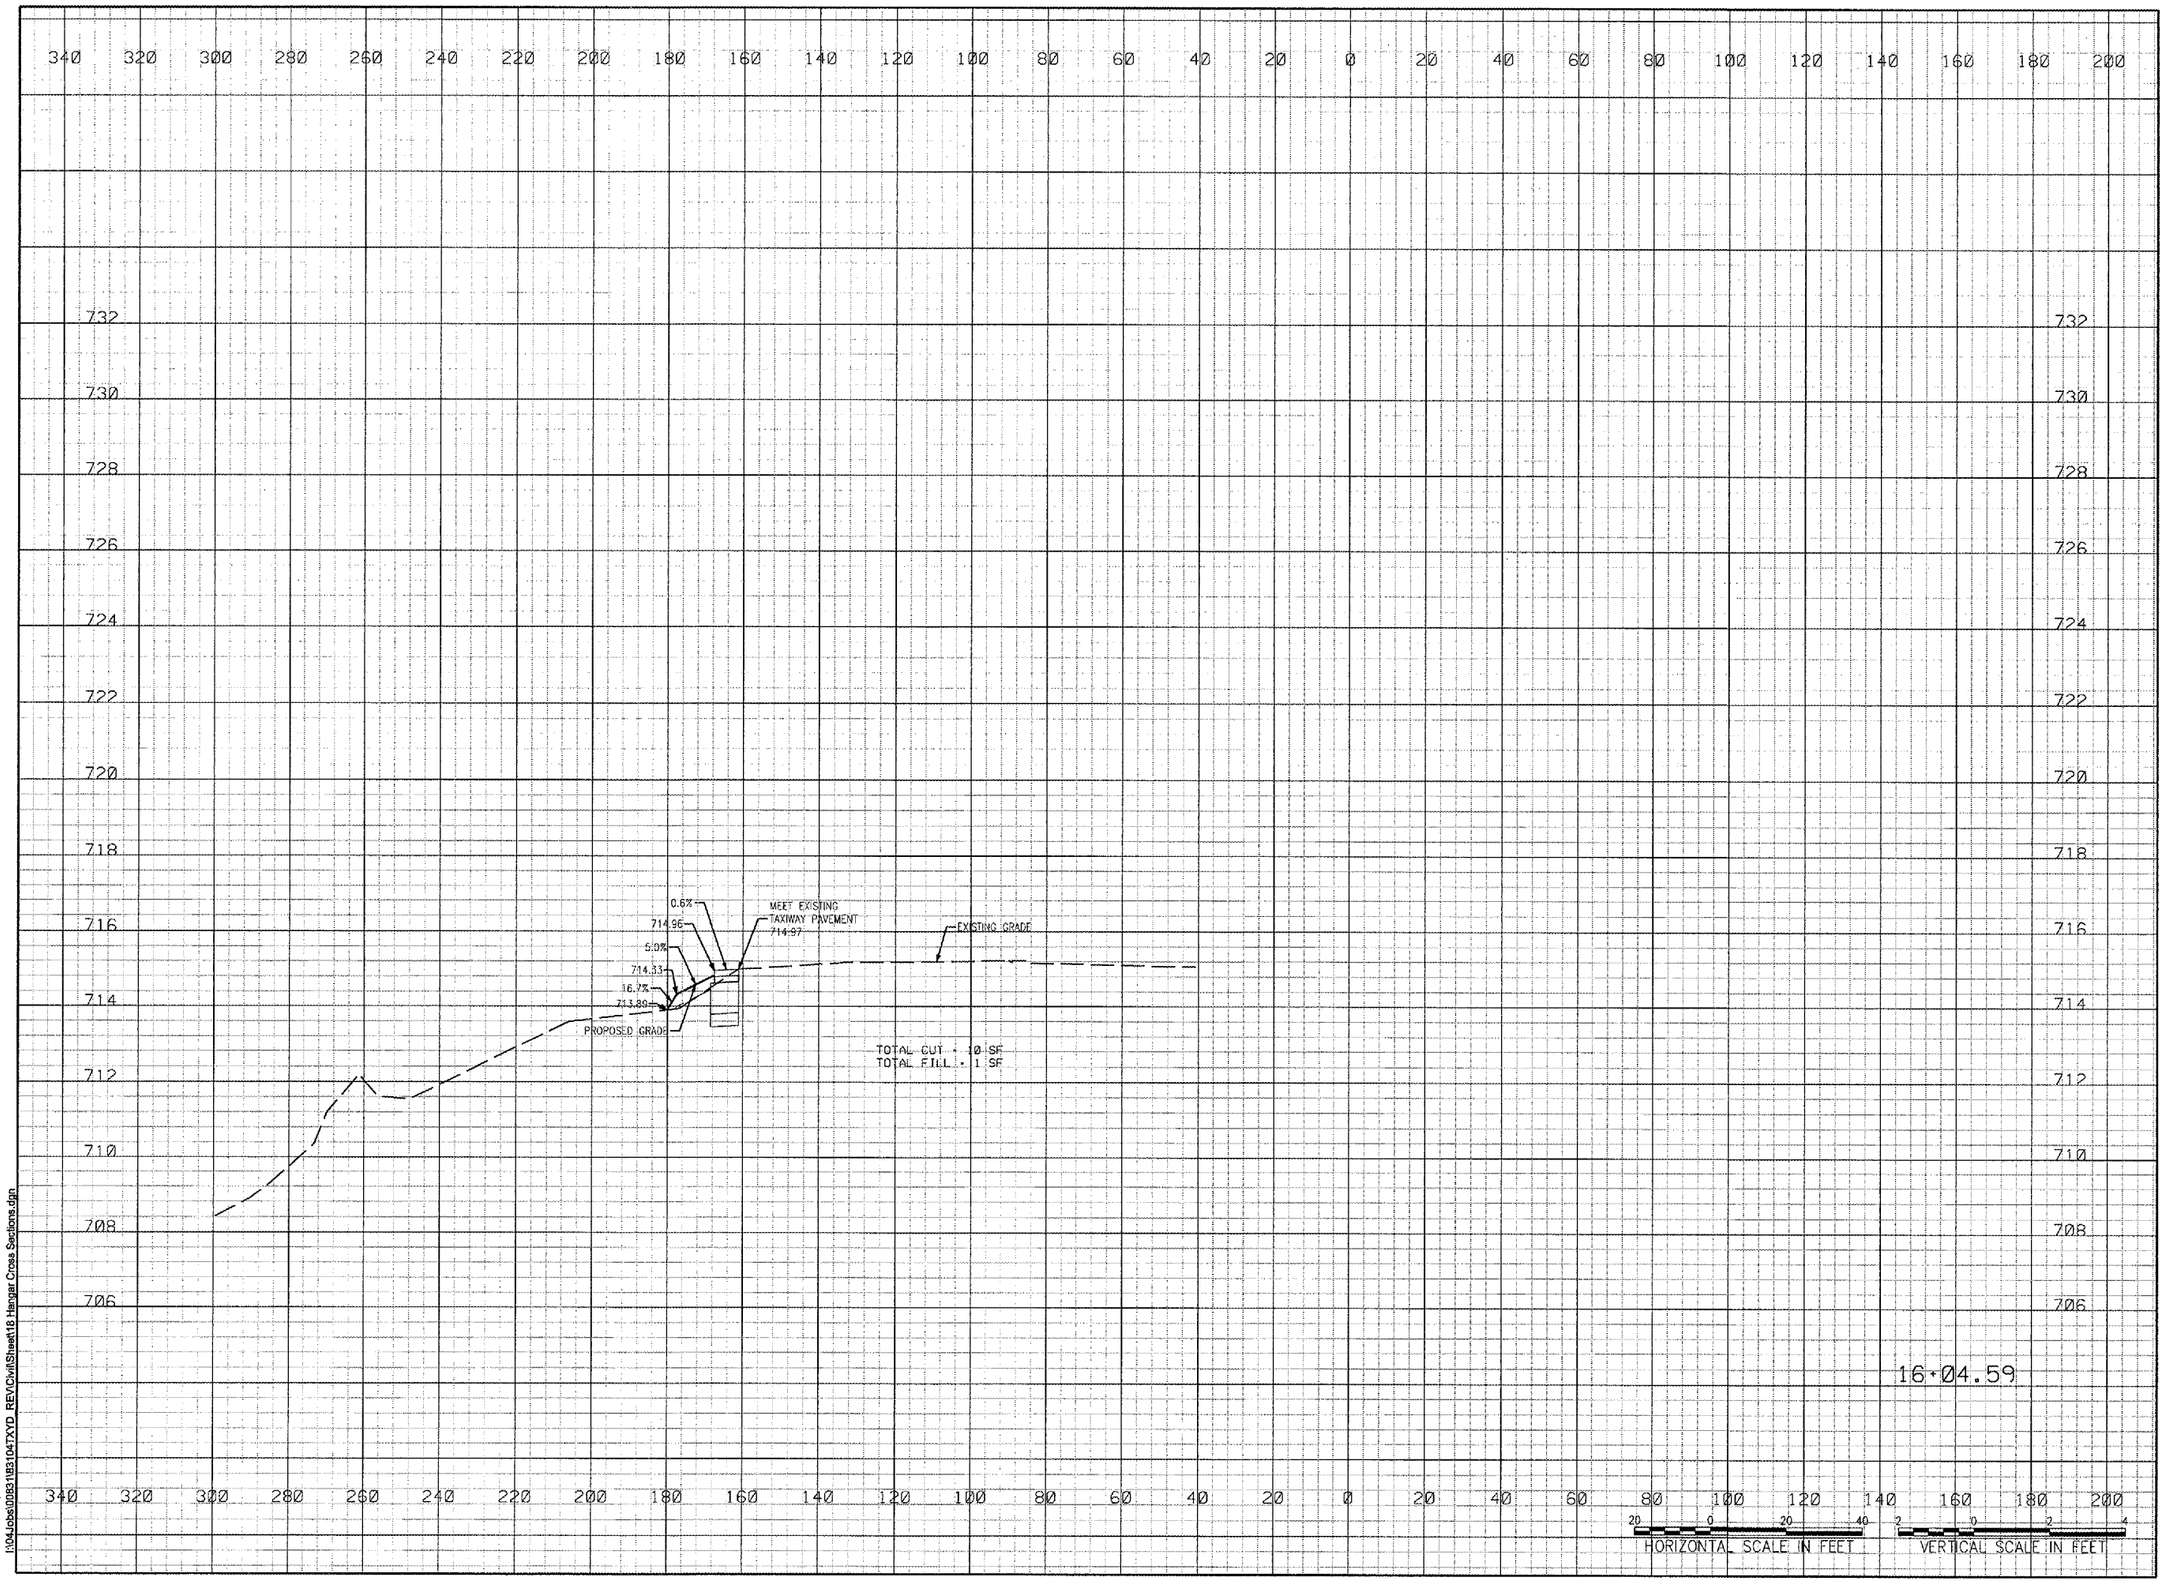

AAP
01/23/2006, 04:45 PM
I:\04Jobs\0\05\31\05147XYD_REV\Civil\Sheet\16 Hangar Cross Sections.dgn

WA055

HANSON

HANSON PROFESSIONAL SERVICES INC.

815 Commerce Drive, Suite 200
Oak Brook, Illinois 60523
Telephone: 630.990.3800
Fax: 630.990.3801

Waukegan Regional Airport
Waukegan Regional Port District

3580 North McAree Road
Waukegan, Illinois 60087
Phone: 847.244.0055
Fax: 847.244.3813

WAUKEGAN REGIONAL AIRPORT

CONSTRUCT NEW T-HANGAR APRONS, TAXIWAYS AND AUTO ACCESS

IDA PROJECT NO. UGN-3499

No.	Drawing Issue Description	Date	By

Date

JANUARY 27, 2006

Sheet Title

HANGAR PAVEMENT CROSS SECTIONS STA. 16+04.59

04WAUKEGAN	Project Number
AAP	11/10/05 Layout By Date
AAP	11/10/05 Designed By Date
KLK/RMH	01/23/06 Reviewed By Date
KLK / AAP / --	Drawn By