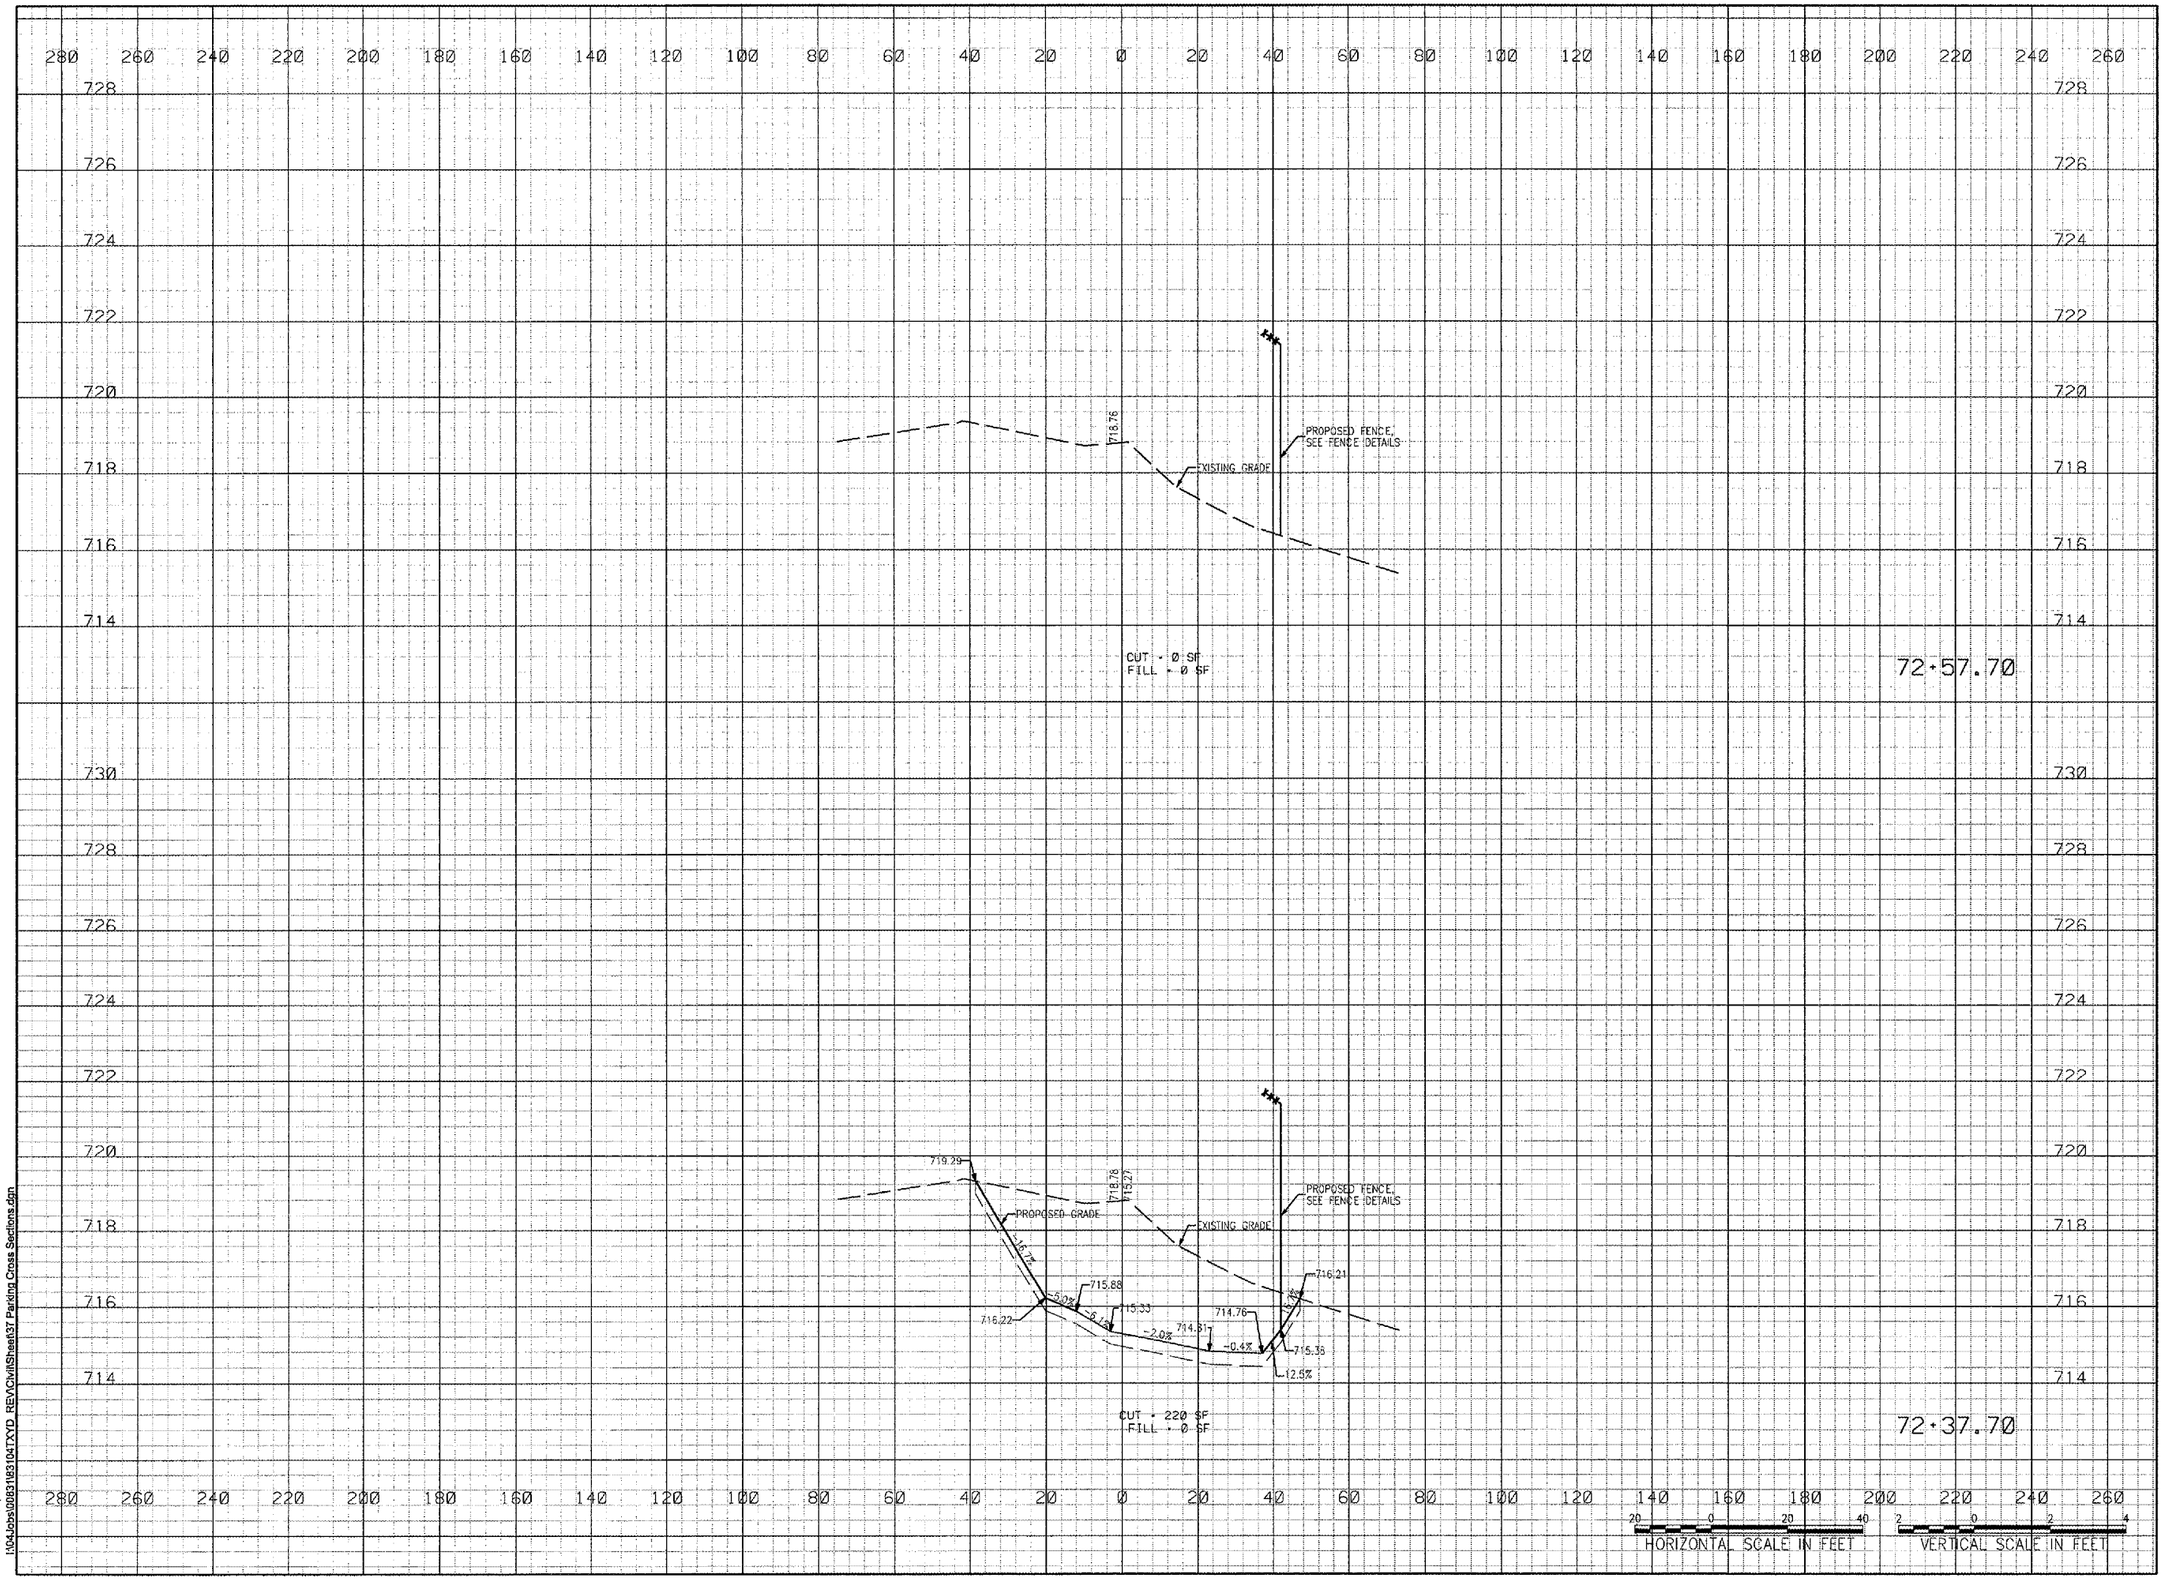

AAP
01/23/2006, 04:38 PM
I:\04Jobs\08831\63104TXYD_REV\Civil\Sheet\37 Parking Cross Sections.dgn

WA055

HANSON

HANSON PROFESSIONAL SERVICES INC.

815 Commerce Drive, Suite 200
Oak Brook, Illinois 60523
Telephone: 630.990.3800
Fax: 630.990.3801

Waukegan Regional Airport
Waukegan Regional Port District

3580 North McAree Road
Waukegan, Illinois 60087
Phone: 847.244.0055
Fax: 847.244.3813

WAUKEGAN REGIONAL AIRPORT

CONSTRUCT NEW T-HANGAR APRONS, TAXIWAYS AND AUTO ACCESS

IDA PROJECT NO. UGN-3499

No.	Drawing Issue Description	Date	By

Date

JANUARY 27, 2006

Sheet Title

FUTURE PARKING AREA CROSS SECTIONS STA. 72+37.70 TO 72+57.70

Project Number	04WAUKEGAN
Layout By	AAP 11/10/05 Date
Designed By	AAP 11/10/05 Date
Reviewed By	KLK/RMH 01/23/06 Date
Drawn By	KLK | AAP | ---

Sheet No. 44