PART OF THE S ½ OF SECTION 5 AND A PART OF THE N ½ OF SECTION 8, T3N, R7W, OF THE 3RD PM, MADISON COUNTY, ILLINOIS

BEARINGS SHOWN HEREON ARE BASED ON SURVEY CONTROL DATA AS PROVIDED BY THE ILLINOIS DEPARTMENT OF TRANSPORTATION.

Sheet 16 of 502
Contract No. 70801

COORDINATES SHOWN HEREON ARE BASED ON SURVEY CONTROL DATA AS PROVIDED BY THE ILLINOIS DEPARTMENT OF TRANSPORTATION.

COORDINATE TABLE			
STATION	OFFSET	NORTH	EAST
523+18.44	64.00' LT	752355.8328	2371605.6837
523+18.86	26.01' RT	752265.8280	2371605.2244
532+12.10	64.00' LT	752330.8328	2372499.3013
533+03.12	64.00' LT	752346.1909	2372590.3162
SE COR, SW	1/4, SEC 5	752265.8280	2371605.2244
NE COR, SE	1/4, SEC 5	754890.8396	2374388.0956

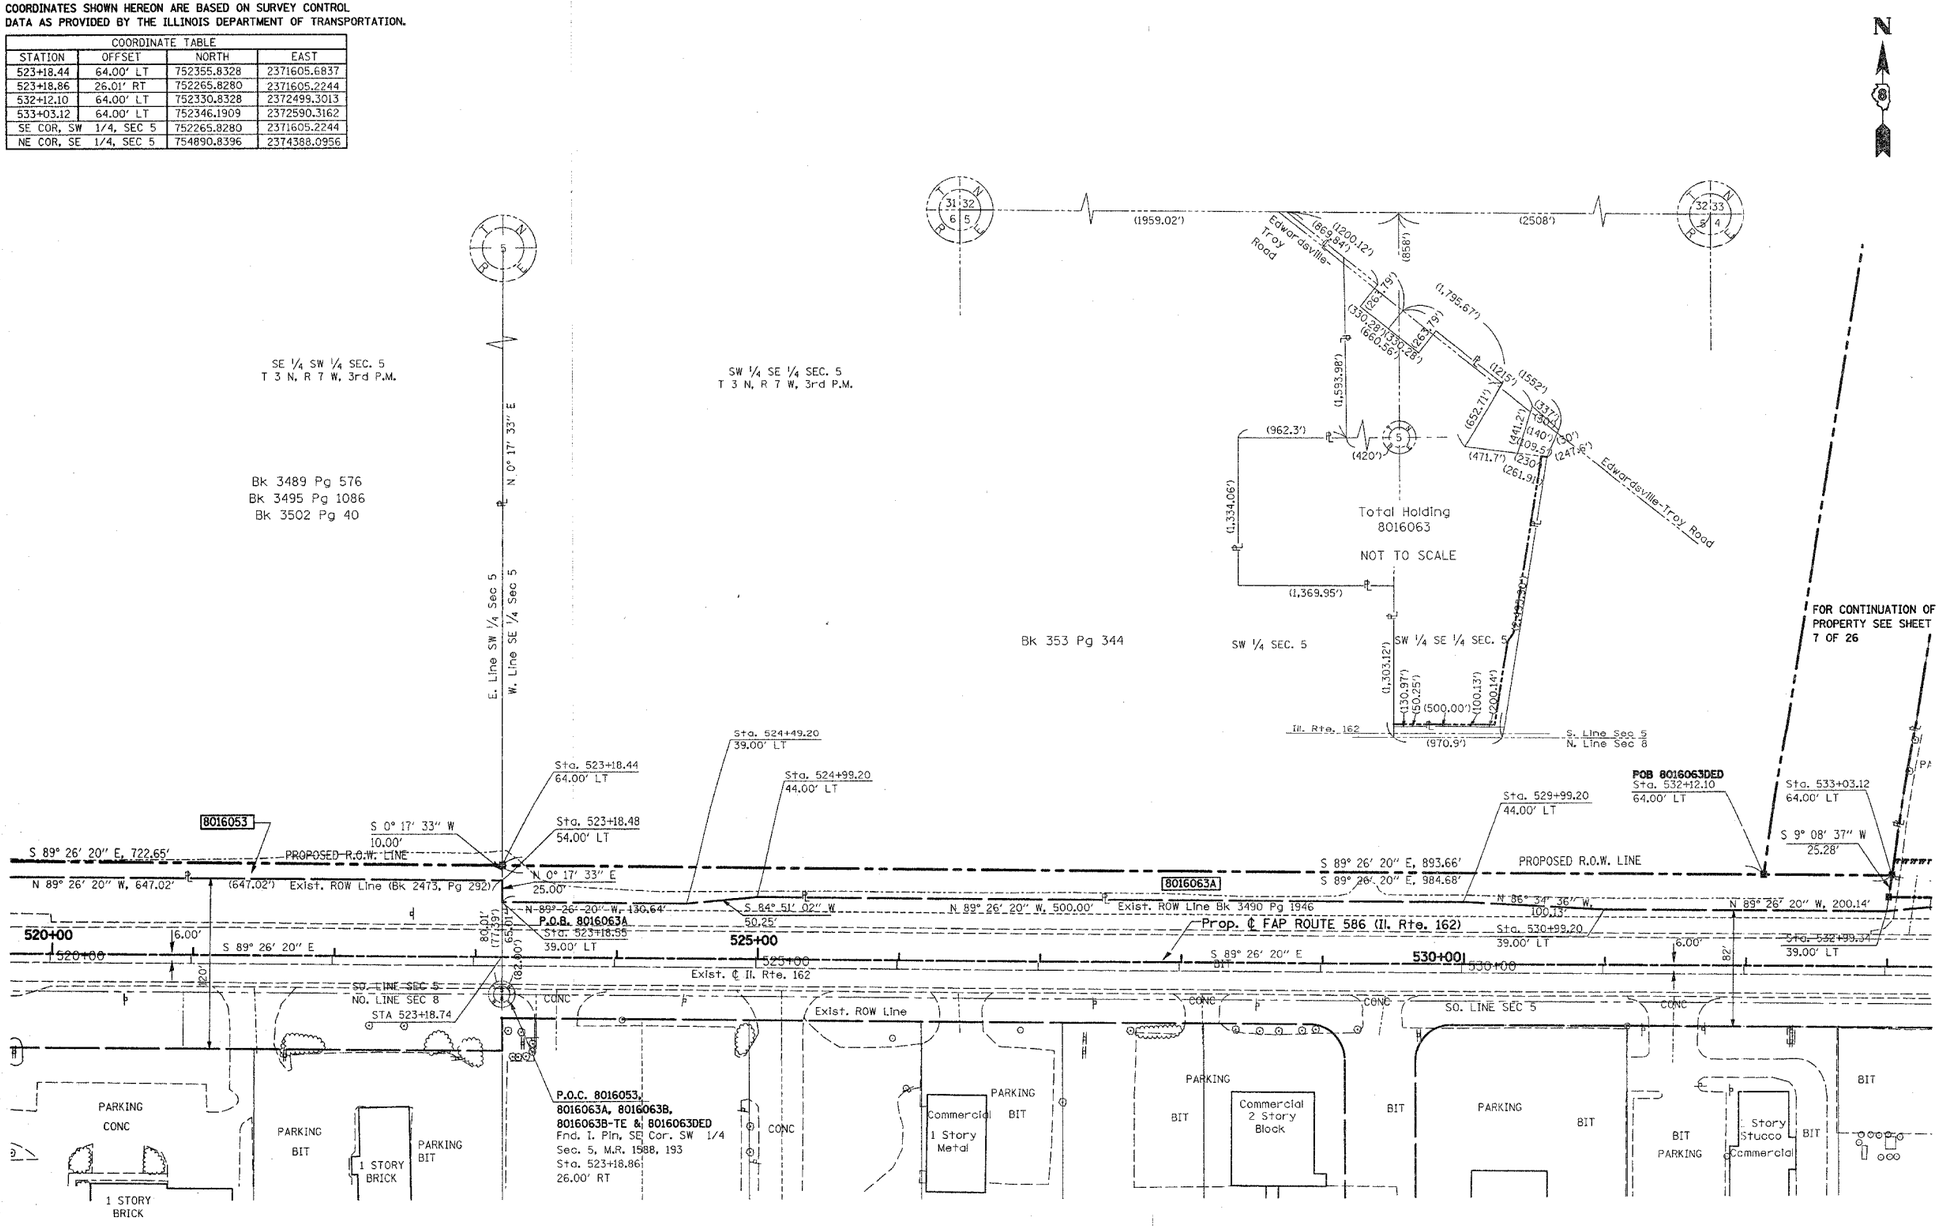

LEGEND

SECTION CORNER

QUARTER SECTION CORNER

EXISTING CENTERLINE
EXISTING RIGHT OF WAY LINE
EXISTING EASEMENT LINE
PROPOSED CENTERLINE
PROPOSED RIGHT OF WAY LINE
PROPOSED TEMPORARY EASEMENT LINE
PROPOSED PERMANMENT EASEMENT LINE
SECTION LINE
QUARTER SECTION LINE
QUARTER QUARTER SECTION LINE
PROPERTY (DEED) LINE
APL — APPARENT PROPERTY LINE
121.45 — MEASURED DIMENSION
123.45 (COMP) — COMPUTED DIMENSION
(123.45) — RECORDED DIMENSION
● FOUND IRON PIPE OR IRON ROD
○ SET ⅝ INCH IRON ROD AT ALL RIGHT OF WAY AND PERMANENT EASEMENT INTERSECTION WITH PROPERTY LINES
PERMANENT SURVEY MONUMENT, I.D.O.T. STD. 2135 (TO BE SET BY OTHERS)
CUT CROSS FOUND OR SET
SAME OWNERSHIP
⊠ FOUND RIGHT OF WAY MARKER
■ STAKING OF PROPOSED RIGHT OF WAY. SET ⅝ INCH METAL ROD WITH DIVISION OF HIGHWAY SURVEY MARKER TO MONUMENT THE POSITION SHOWN. IDENTIFIED BY INSCRIPTION DATA AND SURVEYORS REGISTRATION NUMBER. SET AT ALL PROPOSED RIGHT OF WAY AND PERMANENT EASEMENT CORNERS.
■M STAKING OF PROPOSED RIGHT OF WAY IN CULTIVATED AREAS. SET ⅝ INCH METAL ROD WITH DIVISION OF HIGHWAY SURVEY MARKER 20 INCHES BELOW GROUND SURFACE TO MONUMENT THE POSITION SHOWN. IDENTIFIED BY INSCRIPTION DATA AND SURVEYORS REGISTRATION NUMBER.

STATE OF ILLINOIS)
) SS
COUNTY OF)

THIS IS TO CERTIFY THAT I, THOMAS M. DRONE, AN ILLINOIS PROFESSIONAL LAND SURVEYOR, HAS SURVEYED THE PLAT OF HIGHWAYS SHOWN HEREON IN SECTION 5 & 8, TOWNSHIP 3 NORTH, RANGE 7 WEST, OF THE THIRD PRINCIPAL MERIDIAN, MADISON COUNTY, THAT THE SURVEY IS TRUE AND COMPLETE AS SHOWN TO THE BEST OF MY KNOWLEDGE AND BELIEF, THAT THE PLAT CORRECTLY REPRESENTS SAID SURVEY, THAT ALL MONUMENTS FOUND AND ESTABLISHED ARE OF PERMANENT QUALITY AND OCCUPY THE POSITIONS SHOWN THEREON AND THAT THE MONUMENTS ARE SUFFICIENT TO ENABLE THE SURVEY TO BE RETRACED. MADE FOR THE DEPARTMENT OF TRANSPORTATION, STATE OF ILLINOIS.

DATED _____

THOMAS M. DRONE, PLS #2273

RECEIVED
DEC 0 6 2004
PLATS & PLANS

Hurst-Rosche Engineers, Inc.
2657 W. Lawrence
Springfield, IL. 62704
217-787-1199

NOTE:
RIGHT OF WAY TO BE ACQUIRED IN THE NAME OF THE STATE. TEMPORARY EASEMENTS TO BE ACQUIRED BY THE CITY OF TROY.

PARCEL NO.	OWNER	TOTAL HOLDING	R.O.W. REQUIRED	PREVIOUSLY DEDICATED	REMAINDER	EASEMENTS TEMP	EASEMENTS PERM	EASEMENT PURPOSE	PERMANENT TAX NUMBER	PROPERTY ACQUIRED BY
8016063A	DARWIN J. MEIER EDNA C. MEIER TITLE REPORT MA-2209	139.1172 Ac	A= 0.4980 Ac 21693 sf	0	135.1408 Ac				09-1-22-05-00-000-011	
8016063B			B= 1.7413 Ac 75851 sf			0.3685 Ac 16050 sf				
8016063DED			DED=1.7371Ac 75669 sf							

ILLINOIS DEPARTMENT OF TRANSPORTATION

PLAT OF HIGHWAYS

FAP ROUTE 586 (IL 162)
SECTION 60R-2
MADISON COUNTY
JOB NO. R-98-016-00

STATION 520+00 TO STATION 533+00

50' 0 50' 100'
SCALE: 1" = 50'

SHEET 3 OF 26

ILLINOIS DEPARTMENT OF TRANSPORTATION
DIVISION OF HIGHWAYS/DISTRICT 8
1102 EASTPORT PLAZA DRIVE
COLLINSVILLE, ILLINOIS 62234-6198

ROUTE: F.A.P. 586 (ILL. RTE. 162) SECTION: 60R-2 COUNTY: MADISON JOB NO. R-98-016-00

DATE-TIME *DGN-SPEC* *REF* *REF* *REF* *REF*

PLOT DATE:...*DATE-TIME*