PART OF THE SW 1/4 OF THE NW 1/4 AND THE NW 1/4 OF THE SW 1/4 OF SECTION 10, T 3 N, R 7 W, OF THE 3RD PM, MADISON COUNTY, ILLINOIS

BEARINGS SHOWN HEREON ARE BASED ON SURVEY CONTROL DATA AS PROVIDED BY THE ILLINOIS DEPARTMENT OF TRANSPORTATION.

COORDINATES SHOWN HEREON ARE BASED ON SURVEY CONTROL DATA AS PROVIDED BY THE ILLINOIS DEPARTMENT OF TRANSPORTATION.

COORDINATE TABLE

STATION	OFFSET	NORTH	EAST
621+27.20	495.16' RT	749395.0242	2379819.3357
623+86.14	65.02' RT	749411.4513	2380343.4118
623+94.93	54.05' RT	749411.8977	2380357.6547
624+60.00	57.20' RT	749360.3789	2380400.9370
631+23.30	470.25' LT	749438.1806	2381196.1609

Prop. Curve 162PR2-2
PI Sta. 625+67.89
Δ = 31° 26' 30" (LT)
D = 3° 23' 51"
T = 474.70'
R = 1,686.44'
L = 925.46'
E = 65.54'
PC Sta. 620+93.19
PT Sta. 630+18.64

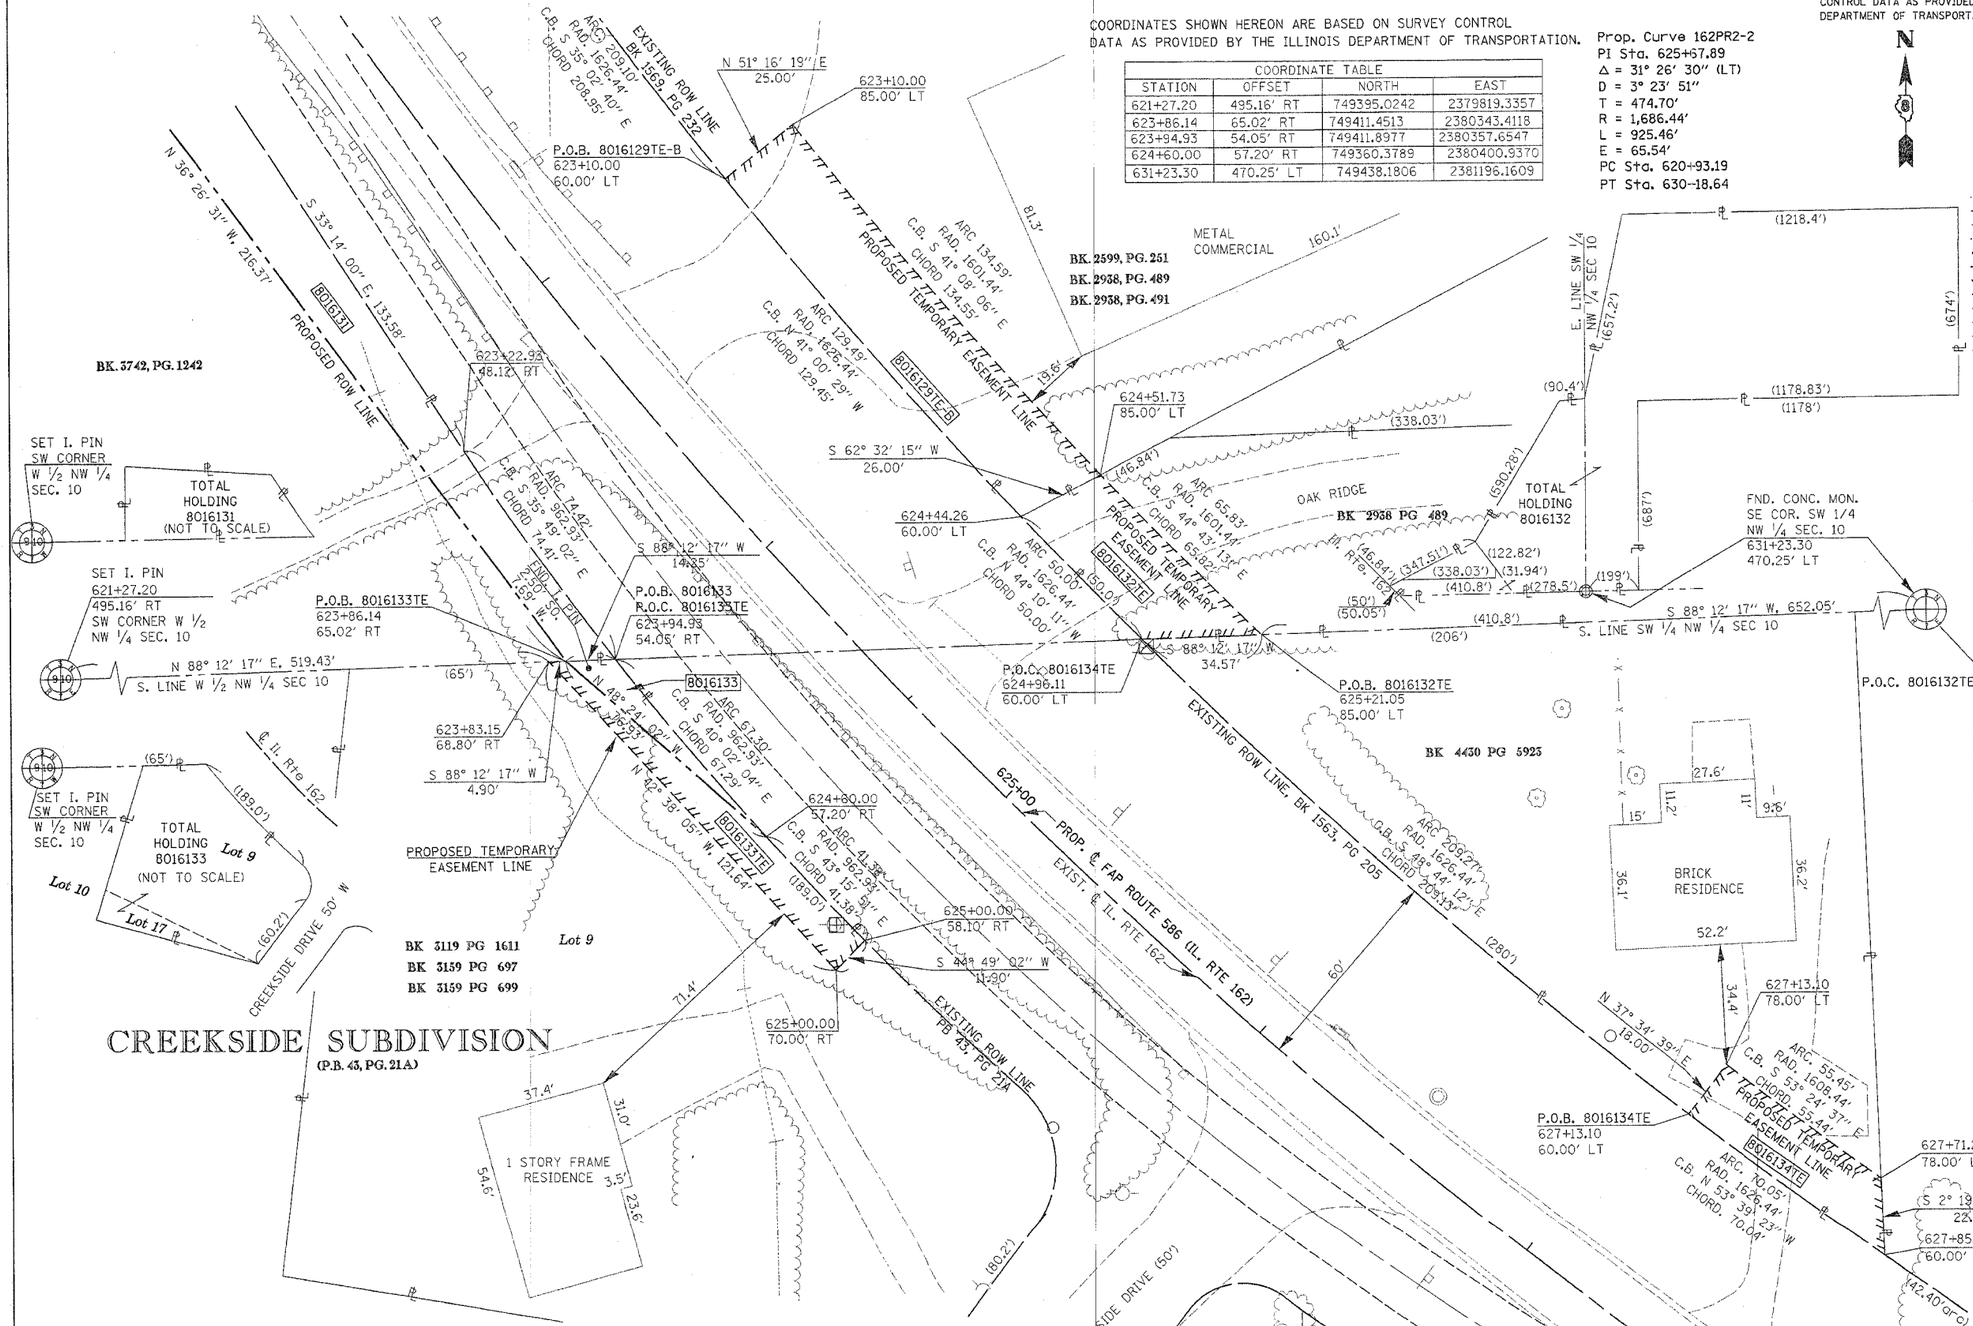

■ STAKING OF PROPOSED RIGHT OF WAY. SET 5/8 INCH METAL ROD WITH DIVISION OF HIGHWAY SURVEY MARKER TO MONUMENT THE POSITION SHOWN. IDENTIFIED BY INSCRIPTION DATA AND SURVEYORS REGISTRATION NUMBER.

■M STAKING OF PROPOSED RIGHT OF WAY IN CULTIVATED AREAS. SET 5/8 INCH METAL ROD WITH DIVISION OF HIGHWAY SURVEY MARKER 20 INCHES BELOW GROUND SURFACE TO MONUMENT THE POSITION SHOWN. IDENTIFIED BY INSCRIPTION DATA AND SURVEYORS REGISTRATION NUMBER.

STATE OF ILLINOIS)
) SS
COUNTY OF)

THIS IS TO CERTIFY THAT I, THOMAS M. DRONE, AN ILLINOIS PROFESSIONAL LAND SURVEYOR, HAS SURVEYED THE PLAT OF HIGHWAYS SHOWN HEREON IN SECTION 10, TOWNSHIP 3 NORTH, RANGE 7 WEST, OF THE THIRD PRINCIPAL MERIDIAN, MADISON COUNTY, THAT THE SURVEY IS TRUE AND COMPLETE AS SHOWN TO THE BEST OF MY KNOWLEDGE AND BELIEF, THAT THE PLAT CORRECTLY REPRESENTS SAID SURVEY, THAT ALL MONUMENTS FOUND AND ESTABLISHED ARE OF PERMANENT QUALITY AND OCCUPY THE POSITIONS SHOWN THEREON AND THAT THE MONUMENTS ARE SUFFICIENT TO ENABLE THE SURVEY TO BE RETRACED. MADE FOR THE DEPARTMENT OF TRANSPORTATION, STATE OF ILLINOIS.

DATED _____

_____
THOMAS M. DRONE, PLS #2273

DEC 0 0 2004

Hurst-Rosche Engineers, Inc.
2657 W. Lawrence
Springfield, IL. 62704
217-787-1199

ILLINOIS DEPARTMENT OF TRANSPORTATION
PLAT OF HIGHWAYS
FAP ROUTE 586 (IL 162)
SECTION 60R-2
MADISON COUNTY
JOB NO. R-98-016-00
STATION 623+00 TO STATION 628+00
20' 0 20' 40'
SCALE: 1" = 20'
SHEET 6 OF

ILLINOIS DEPARTMENT OF TRANSPORTATION
DIVISION OF HIGHWAYS/DISTRICT 8
1102 EASTPORT PLAZA DRIVE
COLLINSVILLE, ILLINOIS 62234-6198

PARCEL NO.	OWNER	TOTAL HOLDING	R.O.W. REQUIRED	EXISTING R.O.W.	REMAINDER	EASEMENTS TEMP	EASEMENTS PERM	EASEMENT PURPOSE	PERMANENT TAX NUMBER	PROPERTY ACQUIRED BY
8016132	WILLIAM O. EAKER AND DARLIS EAKER, HIS WIFE AS JOINT TENANTS TITLE REPORT NO. MA-2384.0	27.6064 AC				0.0332 AC 1447 SF		SHAPING & GRADING	09-1-22-10-00-000-010 09-1-22-10-00-000-011.001 09-1-22-10-00-000-011.002	
8016133	DALE E. G. HASSEBROCK AND CHARLOTTE C. HASSEBROCK, AS JOINT TENANTS TITLE REPORT NO. MA-2391.0	0.7327 AC	0.0080 AC 350 SF		0.7247 AC	0.0245 AC 1065 SF		SHAPING & GRADING	09-2-22-10-03-301-003	
8016134	MICHAEL P. DAVIS TITLE REPORT NO. MA-2388.0	0.4658 AC				0.0259 AC 1130 SF		SHAPING & GRADING	09-1-22-10-03-301-020	

P:\0G-09\PO4\L09RONESH05new.dgn 12/02/2004 10:15:07 AM