SURVEY
NOTE BOOK
NO.
PLOTTED
TEMPLATE
AREAS
AREAS CHECKED

SURVEY
NOTE BOOK
NO.
PLOTTED
TEMPLATE
AREAS
AREAS CHECKED

# 44TH STREET CROSS SECTIONS

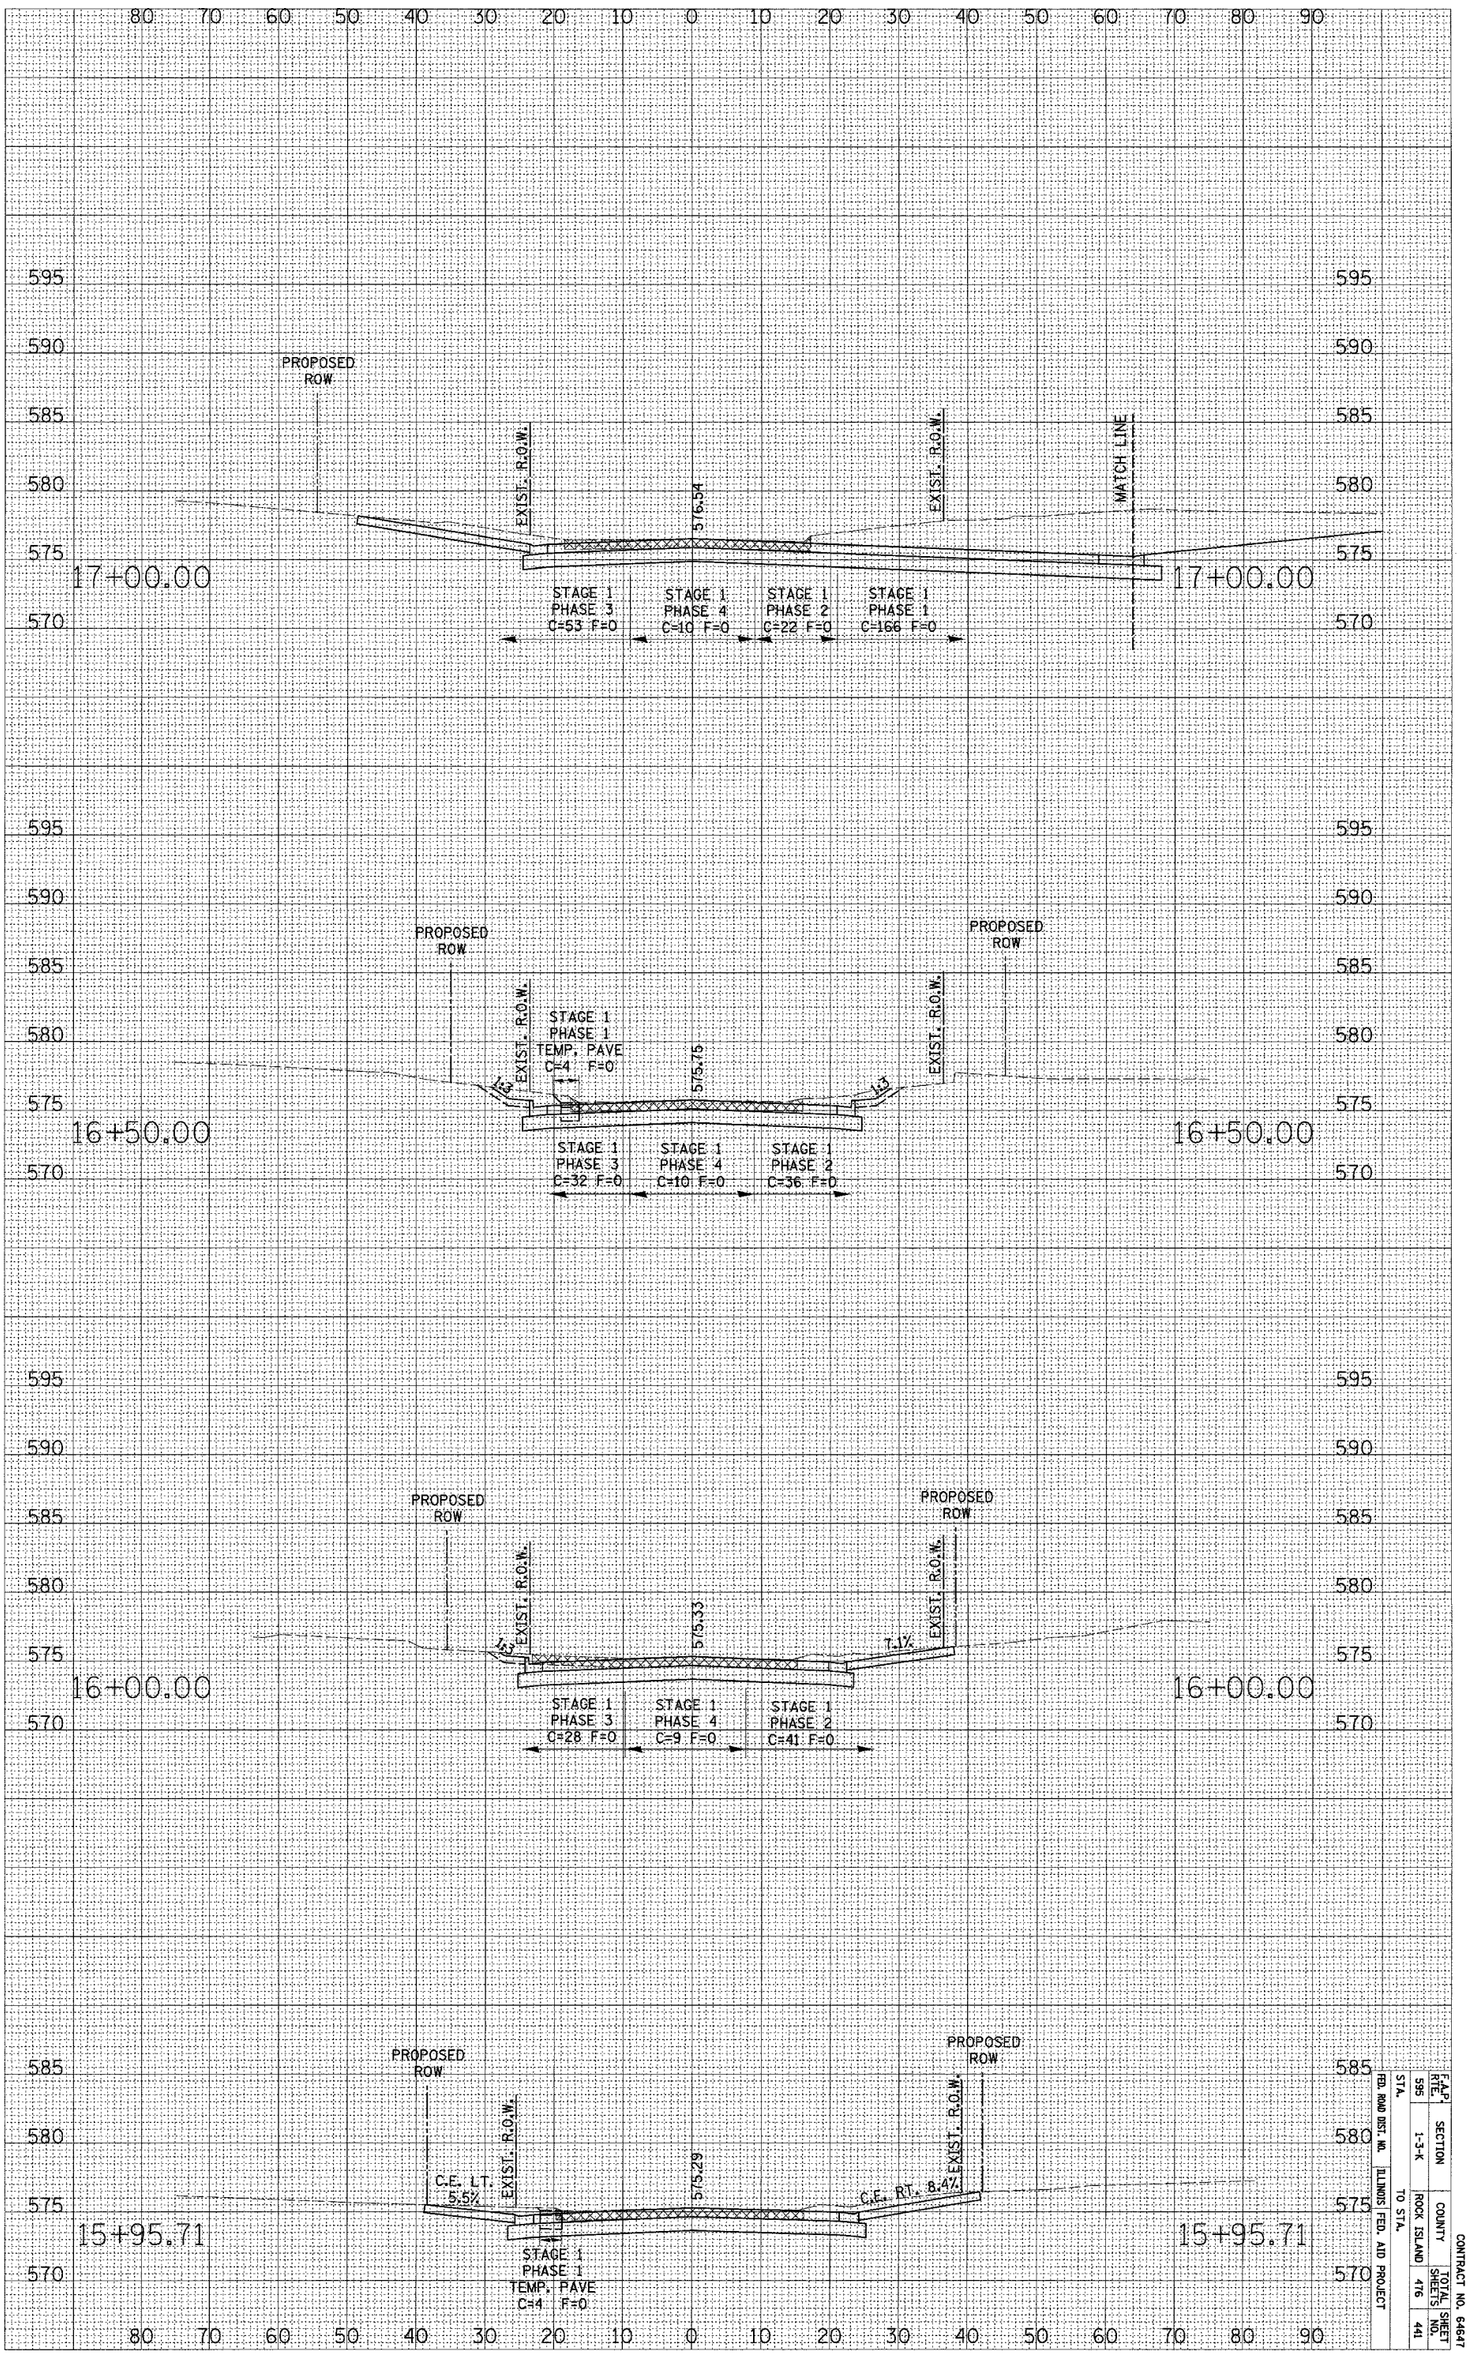


| | | | | | |
|---|---|---|---|---|---|
| FED. ROAD DIST. NO. | ILLINOIS FED. AID PROJECT | | | F.A.P. RTE. | SECTION |
| | | | | 595 | 1-3-K |
| STA. | TO STA. | COUNTY | | CONTRACT NO. 64647 | |
| | | ROCK ISLAND | | TOTAL SHEETS | SHEET NO. |
| | | 476 | | 441 | |