PART OF THE NW 1/4 OF SEC. 15 AND PART OF THE NE 1/4 OF SEC. 16, TWP. 36 N., R. 9 E. OF THE 3RD. P.M., IN WILL COUNTY, ILLINOIS.

PARCEL NUMBER	OWNER	TOTAL HOLDINGS ACRES	PART TAKEN ACRES	PART TAKEN SQUARE FEET	AREA IN EXISTING R.O.W. ACRES	REMAINDER AREA ACRES	EASEMENT AREA ACRES	EASEMENT PURPOSE	PERMANENT INDEX NUMBER	PROPERTY ACQUIRED BY
1FP0287	NMJ Enterprises, LLC, an Illinois Limited Liability Company	0.303	0.012	N/A	N/A	0.291	N/A	N/A	06-03-16-214-009	
1FP0288	Michael E. English, a married person	0.242	0.005	234	N/A	0.237	N/A	N/A	06-03-16-214-004	
1FP0289	Barry L. Hafenrichter and Vicki L. Hafenrichter, his wife, in joint tenancy	0.154	0.006	240	N/A	0.148	N/A	N/A	06-03-16-214-003	
1FP0290	NLSB as Trustee under Trust Agreement dated June 1, 1999 known as Trust No. 2345	0.360	0.001	40	N/A	0.359	N/A	N/A	06-03-15-101-001	

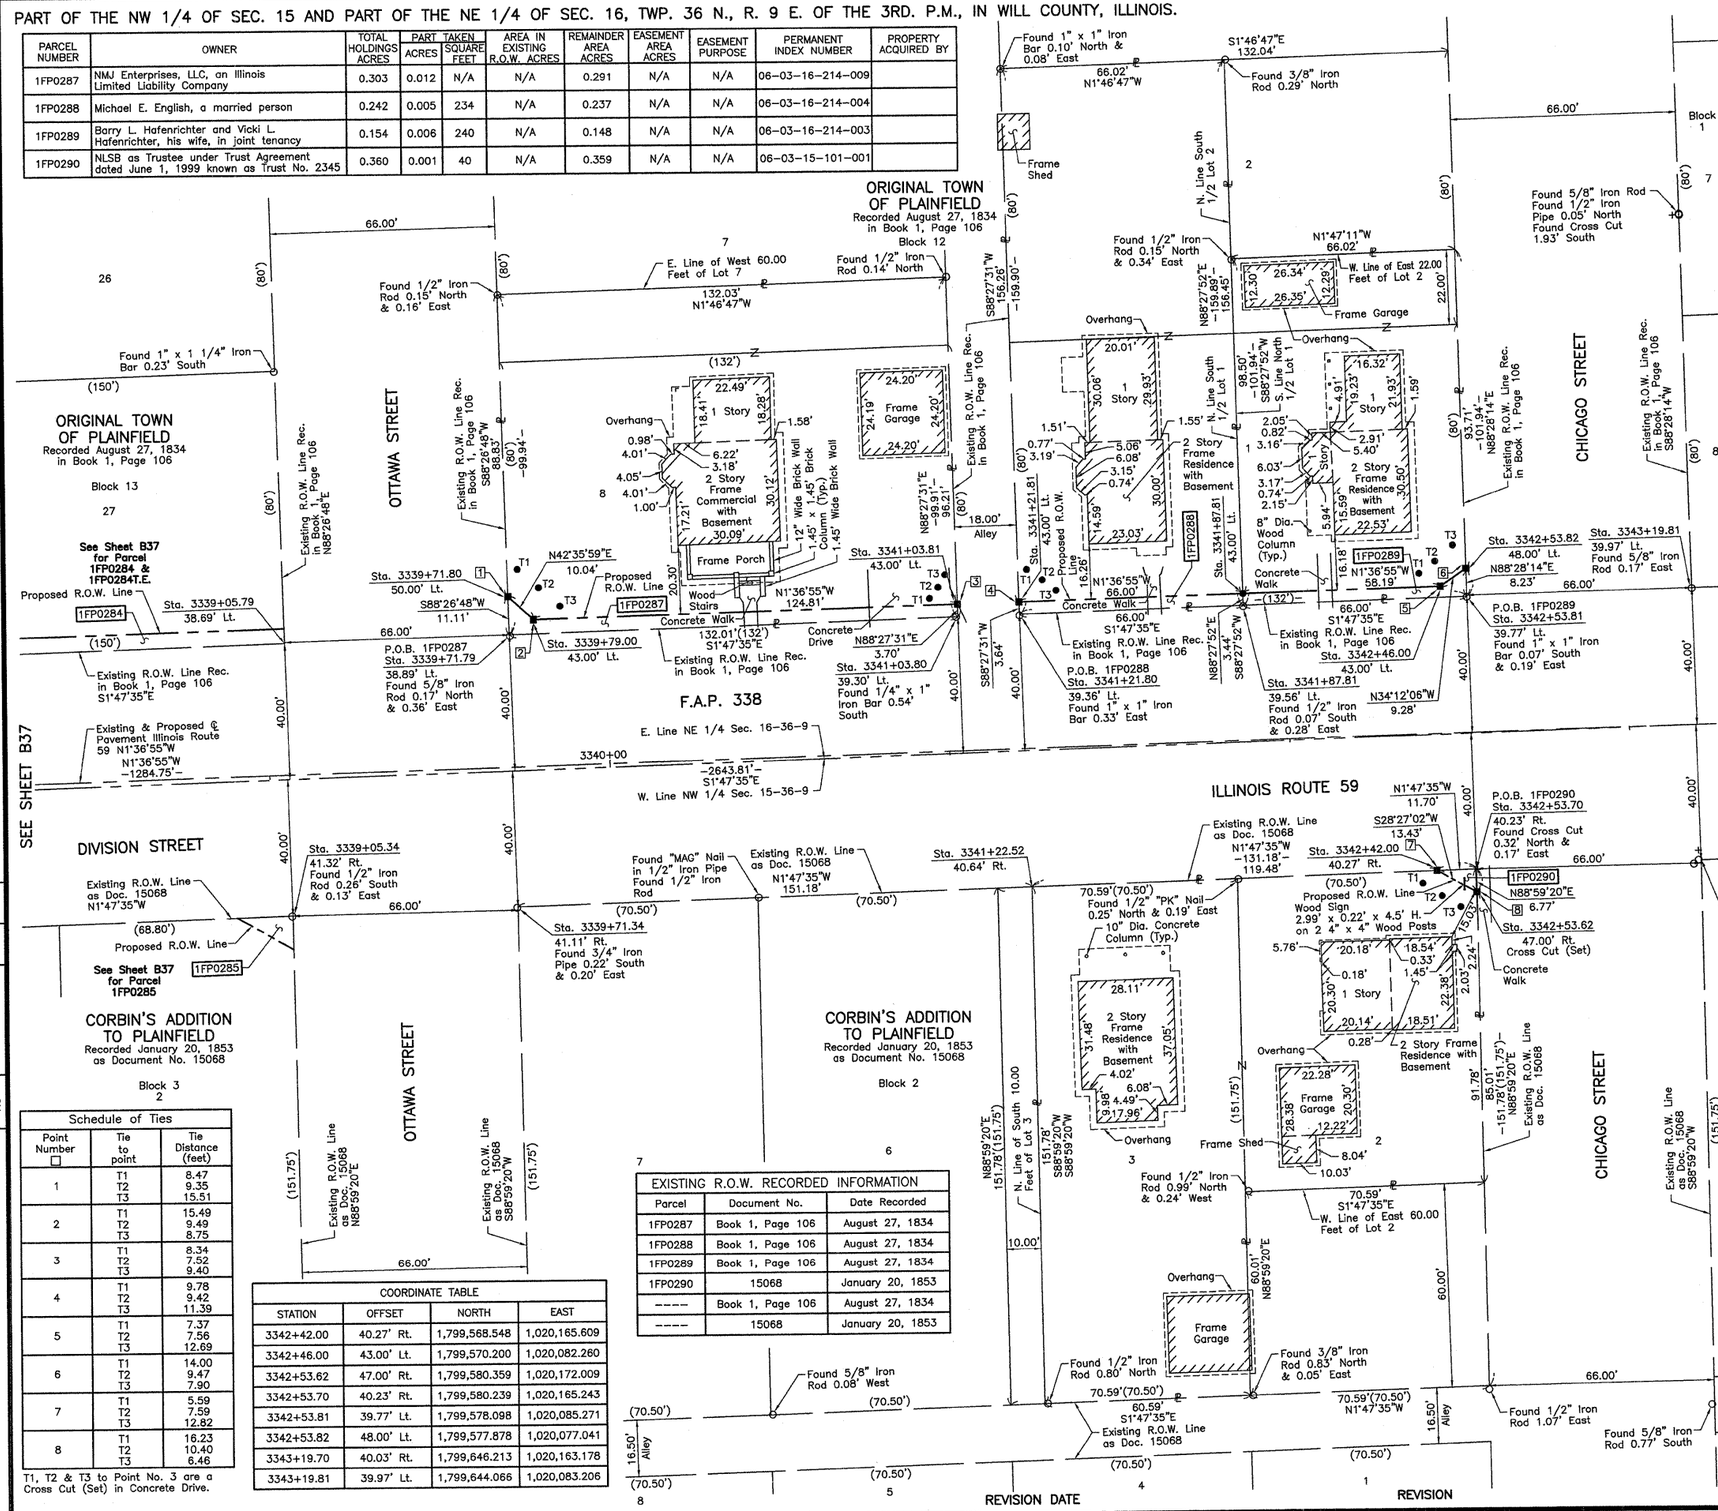
ORIGINAL TOWN OF PLAINFIELD
Recorded August 27, 1834 in Book 1, Page 106
Block 12
Block 13
OTTAWA STREET
CHICAGO STREET
DIVISION STREET
ILLINOIS ROUTE 59
F.A.P. 338
E. Line NE 1/4 Sec. 16-36-9
W. Line NW 1/4 Sec. 15-36-9
See Sheet B37 for Parcel 1FP0284 & 1FP0284T.E.
See Sheet B37 for Parcel 1FP0285
SEE SHEET B37
SEE SHEET B39
CORBIN'S ADDITION TO PLAINFIELD
Recorded January 20, 1853 as Document No. 15068
Block 3
Block 2
Block 1
Alley
Frame Shed
Frame Garage
Frame Porch
Wood Stairs
Concrete Walk
Concrete Drive
Overhang
2 Story Frame Residence with Basement
2 Story Frame Commercial with Basement
1 Story
Proposed R.O.W. Line
Existing R.O.W. Line Rec. in Book 1, Page 106
Existing & Proposed ℄ Pavement Illinois Route 59
Existing R.O.W. Line as Doc. 15068
Proposed R.O.W. Line Wood Sign 2.99' x 0.22' x 4.5' H. on 2 4" x 4" Wood Posts
10" Dia. Concrete Column (Typ.)
Found 5/8" Iron Rod 0.08' West
Found 1/2" Iron Rod 0.99' North & 0.24' West
Found 1/2" Iron Rod 0.80' North
Found 3/8" Iron Rod 0.83' North & 0.05' East
Found 1/2" Iron Rod 1.07' East
Found 5/8" Iron Rod 0.77' South
Vacated Alley
W. Line of East 60.00 Feet of Lot 2
N. Line of South 10.00 Feet of Lot 3
Found 1" x 1" Iron Bar 0.10' North & 0.08' East
Found 3/8" Iron Rod 0.29' North
Found 1/2" Iron Rod 0.15' North & 0.34' East
Found 1/2" Iron Rod 0.15' North & 0.16' East
Found 1/2" Iron Rod 0.14' North
Found 1" x 1 1/4" Iron Bar 0.23' South
Found 5/8" Iron Rod Found 1/2" Iron Pipe 0.05' North Found Cross Cut 1.93' South
Found "MAG" Nail in 1/2" Iron Pipe Found 1/2" Iron Rod
Found "PK" Nail 0.25' North & 0.19' East
Found 1/2" Iron Rod 0.33' East
Found 1/2" Iron Rod 0.07' South & 0.28' East
Found 1" x 1" Iron Bar 0.54' South
Found 1" x 1" Iron Bar 0.36' East
Found 1/4" x 1" Iron Pipe 0.22' South & 0.20' East
Found 1/2" Iron Rod 0.17' North & 0.36' East
Found 1/2" Iron Rod 0.17' North
Found 5/8" Iron Rod 0.17' East
Found 1" x 1" Iron Rod 0.19' East
Found 1/2" Iron Rod 0.32' North & 0.17' East
Found Cross Cut 0.32' North & 0.17' East
Found Cross Cut 0.76' South & 2.90' West
Found 5/8" Iron Rod 0.78' South & 0.10' West
Found 1/2" Iron Rod 2.17' South & 0.99' East
Found Cross Cut 0.76' South & 2.90' West
P.O.B. 1FP0287 Sta. 3339+79.00 43.00' Lt.
P.O.B. 1FP0288 Sta. 3341+21.80 39.36' Lt.
P.O.B. 1FP0289 Sta. 3342+53.81 39.77' Lt.
P.O.B. 1FP0290 Sta. 3342+53.70 40.23' Rt.
Sta. 3339+71.80 50.00' Lt.
Sta. 3339+05.79 38.69' Lt.
Sta. 3339+71.79 38.89' Lt.
Sta. 3339+05.34 41.32' Rt.
Sta. 3339+71.34 41.11' Rt.
Sta. 3341+03.81 43.00' Lt.
Sta. 3341+21.81 43.00' Lt.
Sta. 3341+22.52 40.64' Rt.
Sta. 3341+87.81 43.00' Lt.
Sta. 3342+42.00
Sta. 3342+46.00 43.00' Lt.
Sta. 3342+53.62 47.00' Rt. Cross Cut (Set)
Sta. 3342+53.82 48.00' Lt.
Sta. 3343+19.81 39.97' Lt.
Sta. 3343+19.70 40.03' Rt.
Concrete Walk
Existing R.O.W. Line Rec. in Book 1, Page 106
Existing R.O.W. Line as Doc. 15068
Existing R.O.W. Line Rec. in Book 1, Page 106
Existing R.O.W. Line Rec. in Book 1, Page 106
Existing R.O.W. Line Rec. in Book 1, Page 106
Existing R.O.W. Line Rec. in Book 1, Page 106
Existing R.O.W. Line Rec. in Book 1, Page 106
Existing R.O.W. Line Rec. in Book 1, Page 106
Existing R.O.W. Line Rec. in Book 1, Page 106
Existing R.O.W. Line Rec. in Book 1, Page 106
Existing R.O.W. Line as Doc. 15068
Existing R.O.W. Line as Doc. 15068
Existing R.O.W. Line as Doc. 15068