CONTRACT NO. 60A68

F.A.I. RTE.	SECTION	COUNTY	TOTAL SHEETS	SHEET NO.
55	99(1&2) I-10	WILL	52	36
STA.		TO STA.		
FED. ROAD DIST. NO.	ILLINOIS	FED. AID PROJECT		

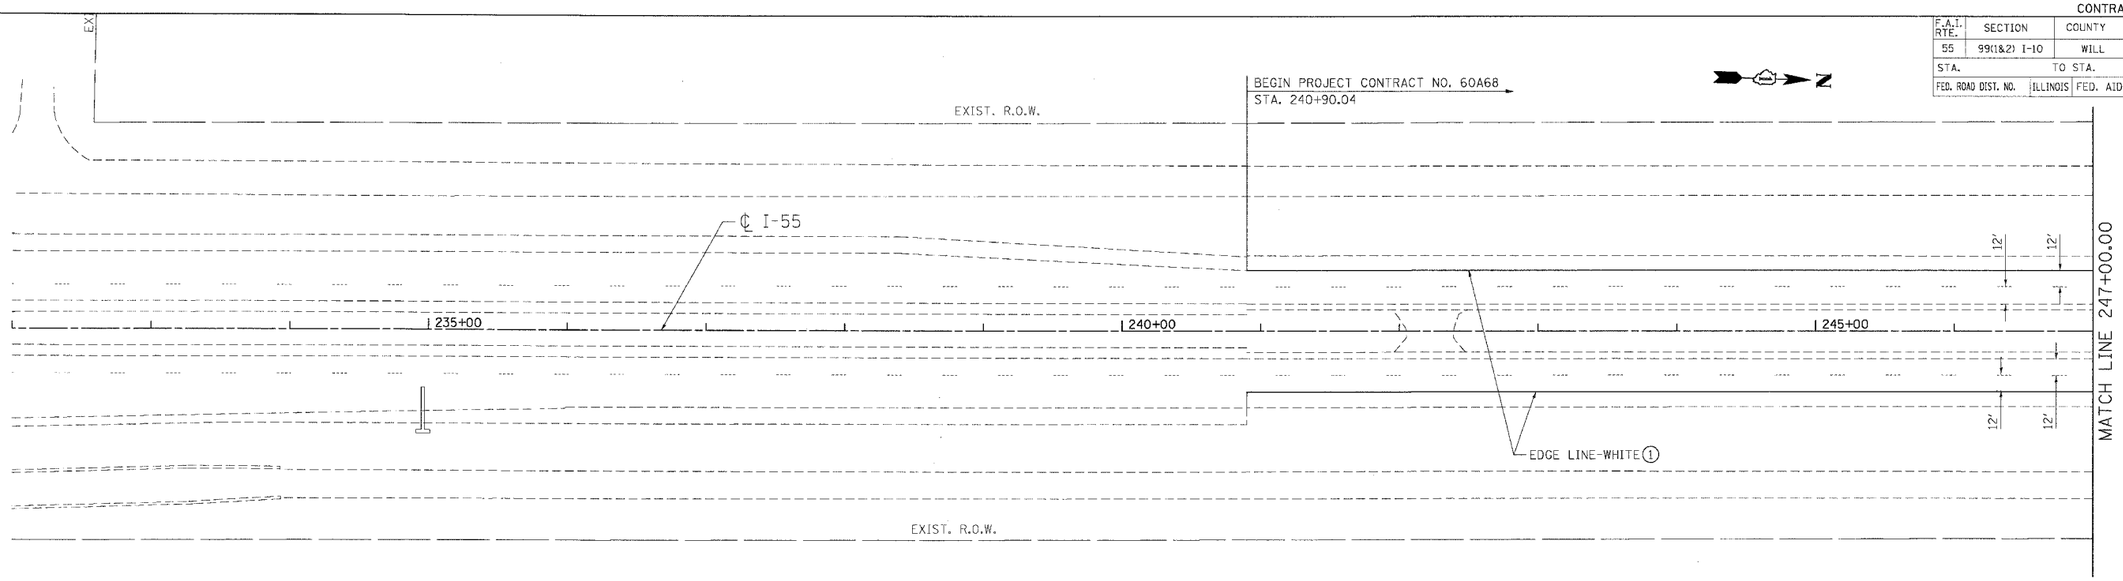

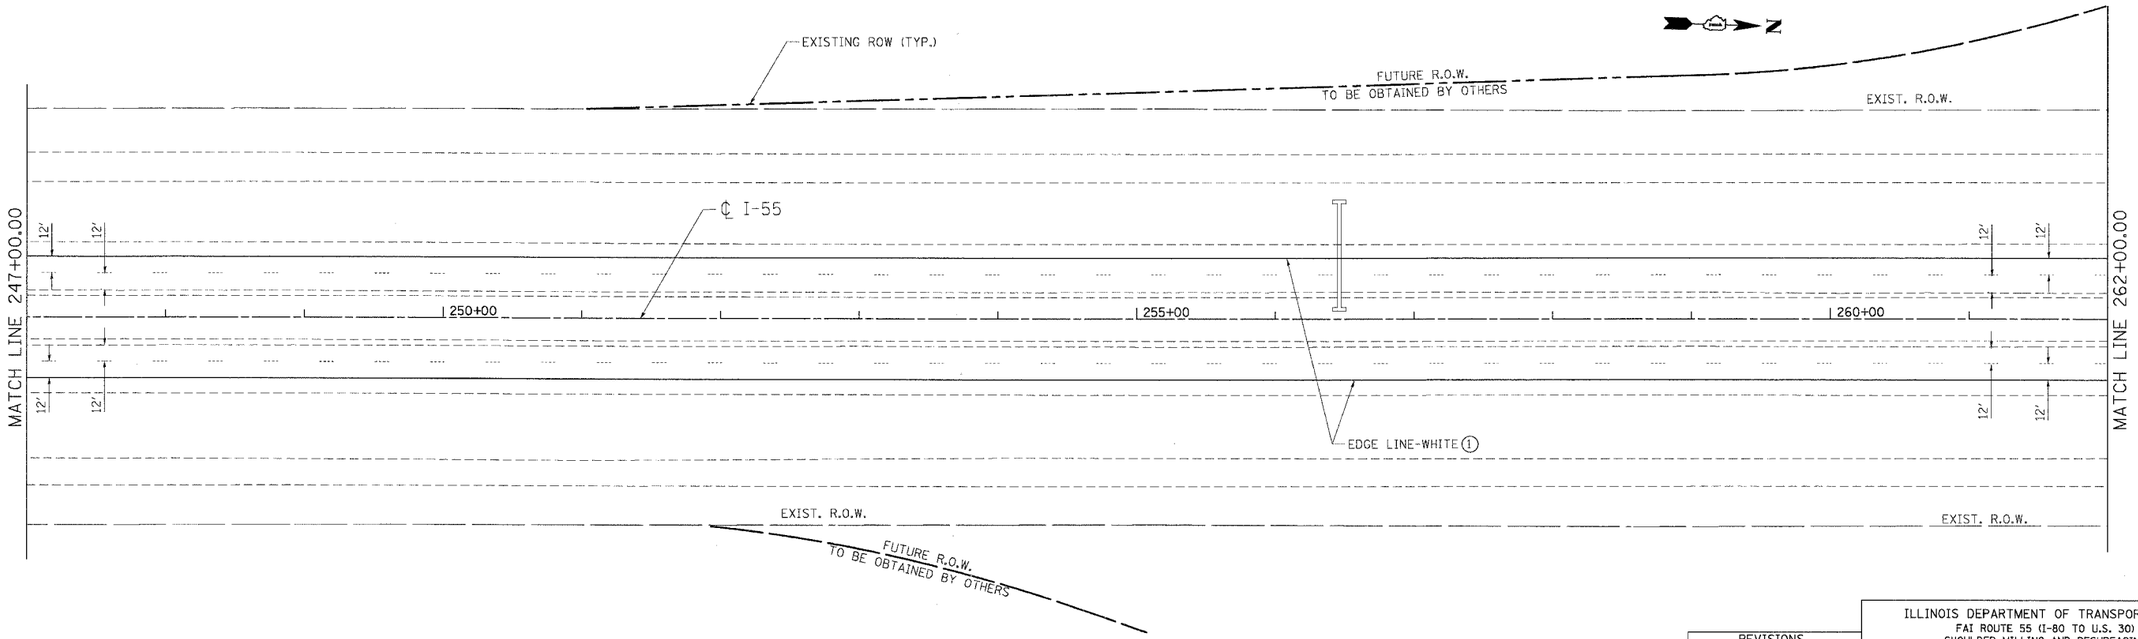

LEGEND

(1) EPOXY PAVEMENT MARKING - LINE 4"

(2) EPOXY PAVEMENT MARKING - LINE 5"

(3) EPOXY PAVEMENT MARKING - LINE 8"

(4) EPOXY PAVEMENT MARKING - LINE 12"

REVISIONS	
NAME	DATE

ILLINOIS DEPARTMENT OF TRANSPORTATION
FAI ROUTE 55 (I-80 TO U.S. 30)
SHOULDER MILLING AND RESURFACING

PAVEMENT MARKING
FAI 55
STA. 232+00.00 TO STA. 262+00.00

SCALE: 1"=50' DRAWN BY MW

DATE 03/15/06 CHECKED BY DDH

TENG

TENG & ASSOCIATES, INC.
ENGINEERS/ARCHITECTS/PLANNERS
CHICAGO, ILLINOIS

PLOT DATE = $DATE$
FILE NAME = $FILE$
PLOT SCALE = $SCALE$
USER NAME = $USER$

..\AL-91A08D1.DGN ..\KP91A0M1.DGN ..\KP91A0R1.DGN ..\KP91A0R2.DGN ..\KP91A0R3.DGN ..\KP91A0R4.DGN ..\KP91A0R5.DGN ..\KP91A0R6.DGN ..\KP91A0R7.DGN ..\KP91A0R8.DGN ..\KP91A0R9.DGN ..\KP91A0RA.DGN ..\KP91A0RB.DGN ..\KP91A0RC.DGN ..\KP91A0S0.DGN ..\KP91A0S1.DGN ..\KP91A0S2.DGN ..\KP91A0S3.DGN ..\KP91A0S4.DGN ..\KP91A0S5.DGN ..\KP91A0S6.DGN ..\KP91A0S7.DGN ..\KP91A0S8.DGN ..\KP91A0S9.DGN ..\KP91A0SA.DGN ..\KP91A0SB.DGN ..\KP91A0SC.DGN ..\KP91A0SD.DGN ..\KP91A0SE.DGN ..\KP91A0SF.DGN ..\KP91A0SG.DGN ..\KP91A0SH.DGN ..\KP91A0SI.DGN ..\KP91A0SJ.DGN ..\KP91A0SK.DGN ..\KP91A0SL.DGN ..\KP91A0SM.DGN ..\KP91A0SN.DGN ..\KP91A0SO.DGN ..\KP91A0SP.DGN ..\KP91A0SQ.DGN ..\KP91A0SR.DGN ..\KP91A0SS.DGN ..\KP91A1L5.DGN ..\KP91A1L6.DGN ..\KP91A1L7.DGN ..\KP91A1L8.DGN ..\KP91A1L9.DGN ..\KP91A1LA.DGN ..\KP91A1LB.DGN ..\KP91A1LC.DGN ..\KP91A1LD