



TYPICAL CROSS SECTION SHOWING STEP CONSTRUCTION ON EXISTING FILL

CONTRACT NO. 98827				
F.A. RTE.	SECTION	COUNTY	TOTAL SHEETS	SHEET NO.
57/64	(41-3)HBK	JEFFERSON	518	301
STA.		TO STA.		
FED. ROAD DIST. NO.		ILLINOIS FED. AID PROJECT		

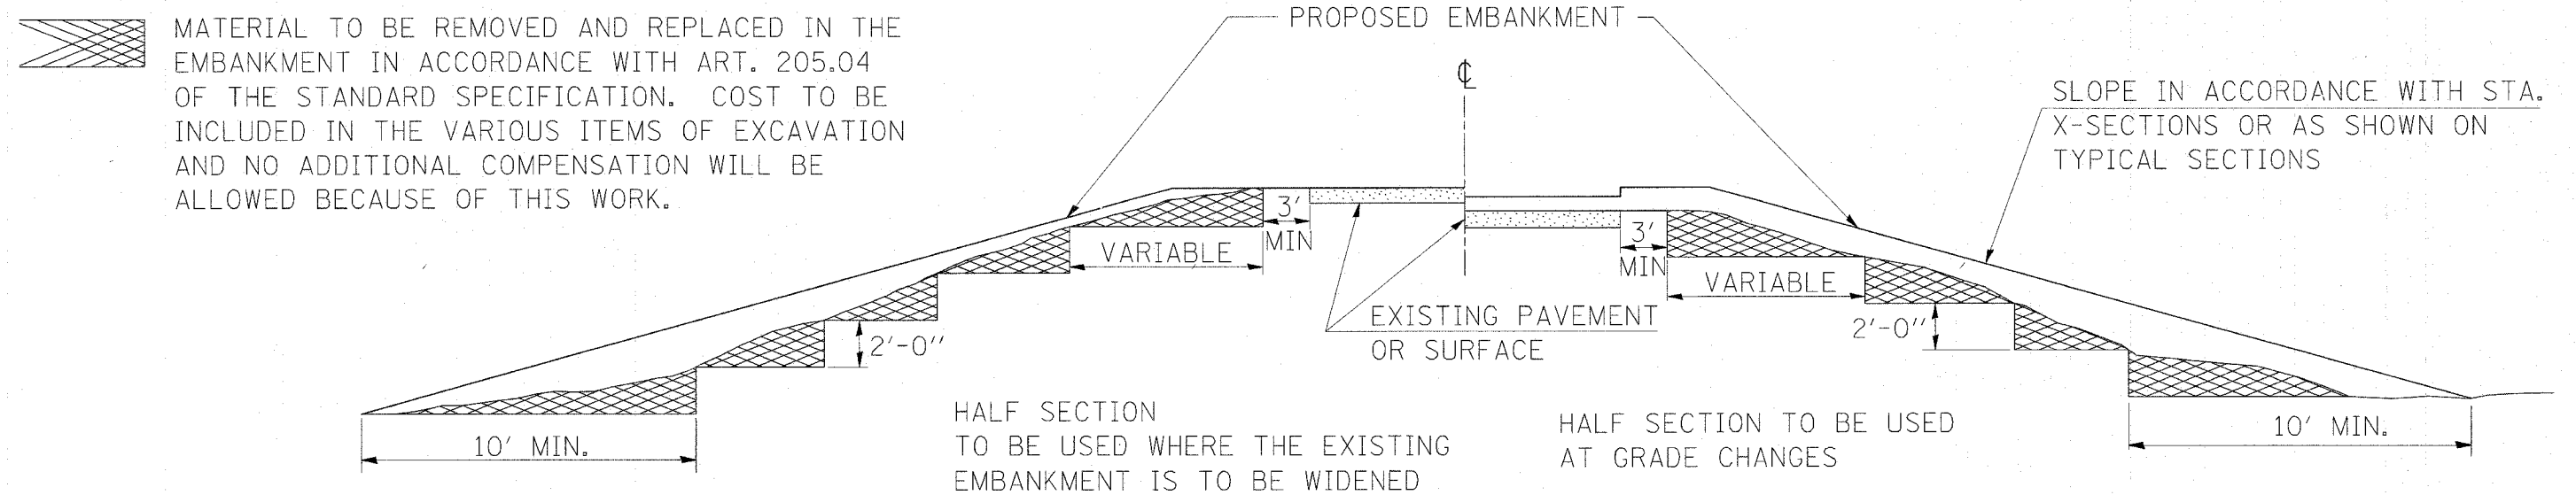

IMPACT ATTENUATORS, TEMPORARY (NON-REDIRECTIVE) TEST LEVEL 3

FOR 55 MPH SPEED LIMIT

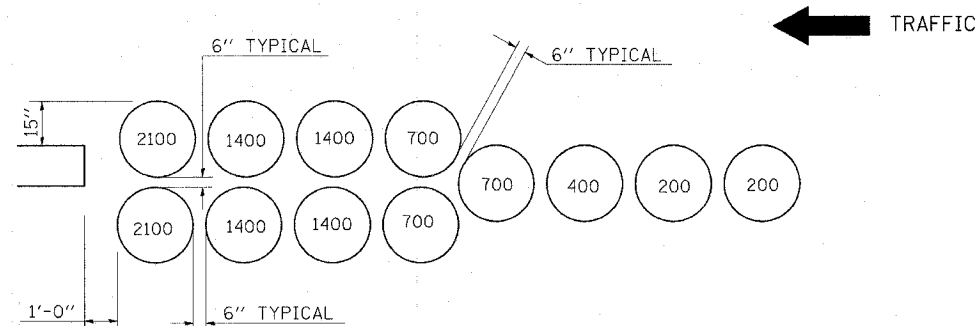

CONTRACT NO. 98963				
F.A.I. RTE.	SECTION	COUNTY	TOTAL SHEETS	SHEET NO.
57/64	(41-3)HBK	JEFFERSON	518	302

STATE OF ILLINOIS
DEPARTMENT OF TRANSPORTATION
DIVISION OF HIGHWAYS

PROPOSED HIGHWAY PLANS

FAI ROUTE 57/64
VETERANS MEMORIAL DRIVE INTERCHANGE
SECTION (41-3)HBK
PROJECT
JEFFERSON COUNTY
NEW RAMP CONSTRUCTION
C-99-028-06

VOLUME 2 – CROSS SECTIONS

FULL SIZE PLANS HAVE BEEN PREPARED USING STANDARD
ENGINEERING SCALES. REDUCED SIZED PLANS WILL NOT
CONFORM TO STANDARD SCALES. IN MAKING MEASUREMENTS
REFER TO SCALES ON INDIVIDUAL PLAN SHEETS.

0 50' 100' 1" = 100' PLAN, CROSS SECTIONS

0 50' 100' 1" = 50' PLAN, PROFILE, CROSS SECTIONS

0 50' 100' 1" = 20' PLAN, PROFILE

MT. VERNON TOWNSHIP
CONTRACT NO. 98963

LAYOUT	RLT	03/07/07
DRAWN	RLT	03/07/07
REVIEWED	MTM	03/07/07


03/29/2007 06:01 AM
\\sbs\as98963\20954\Road\Sheet\C-002.dwg

FINAL	SURVEYED	BY	DATE
SURVEY	PLOTTED		
NOTE BOOK	TEMPLATE		
NO.	AREAS CHECKED		

ORIGINAL	SURVEYED	BY	DATE
SURVEY	PLOTTED		
NOTE BOOK	TEMPLATE		
NO.	AREAS CHECKED		

PLOT DATE = 03/21/2007 06:19 AM
 PLOT SCALE = 1" = 100' / H
 USER NAME = test


F.A. RTE.	SECTION	COUNTY	TOTAL SHEETS	SHEET NO.
57/64	(41-3)HBK	JEFFERSON	518	303
STA. 34+00.00		TO STA. 36+50.00		
FED. ROAD DIST. NO.	ILLINOIS	FED. AID PROJECT		

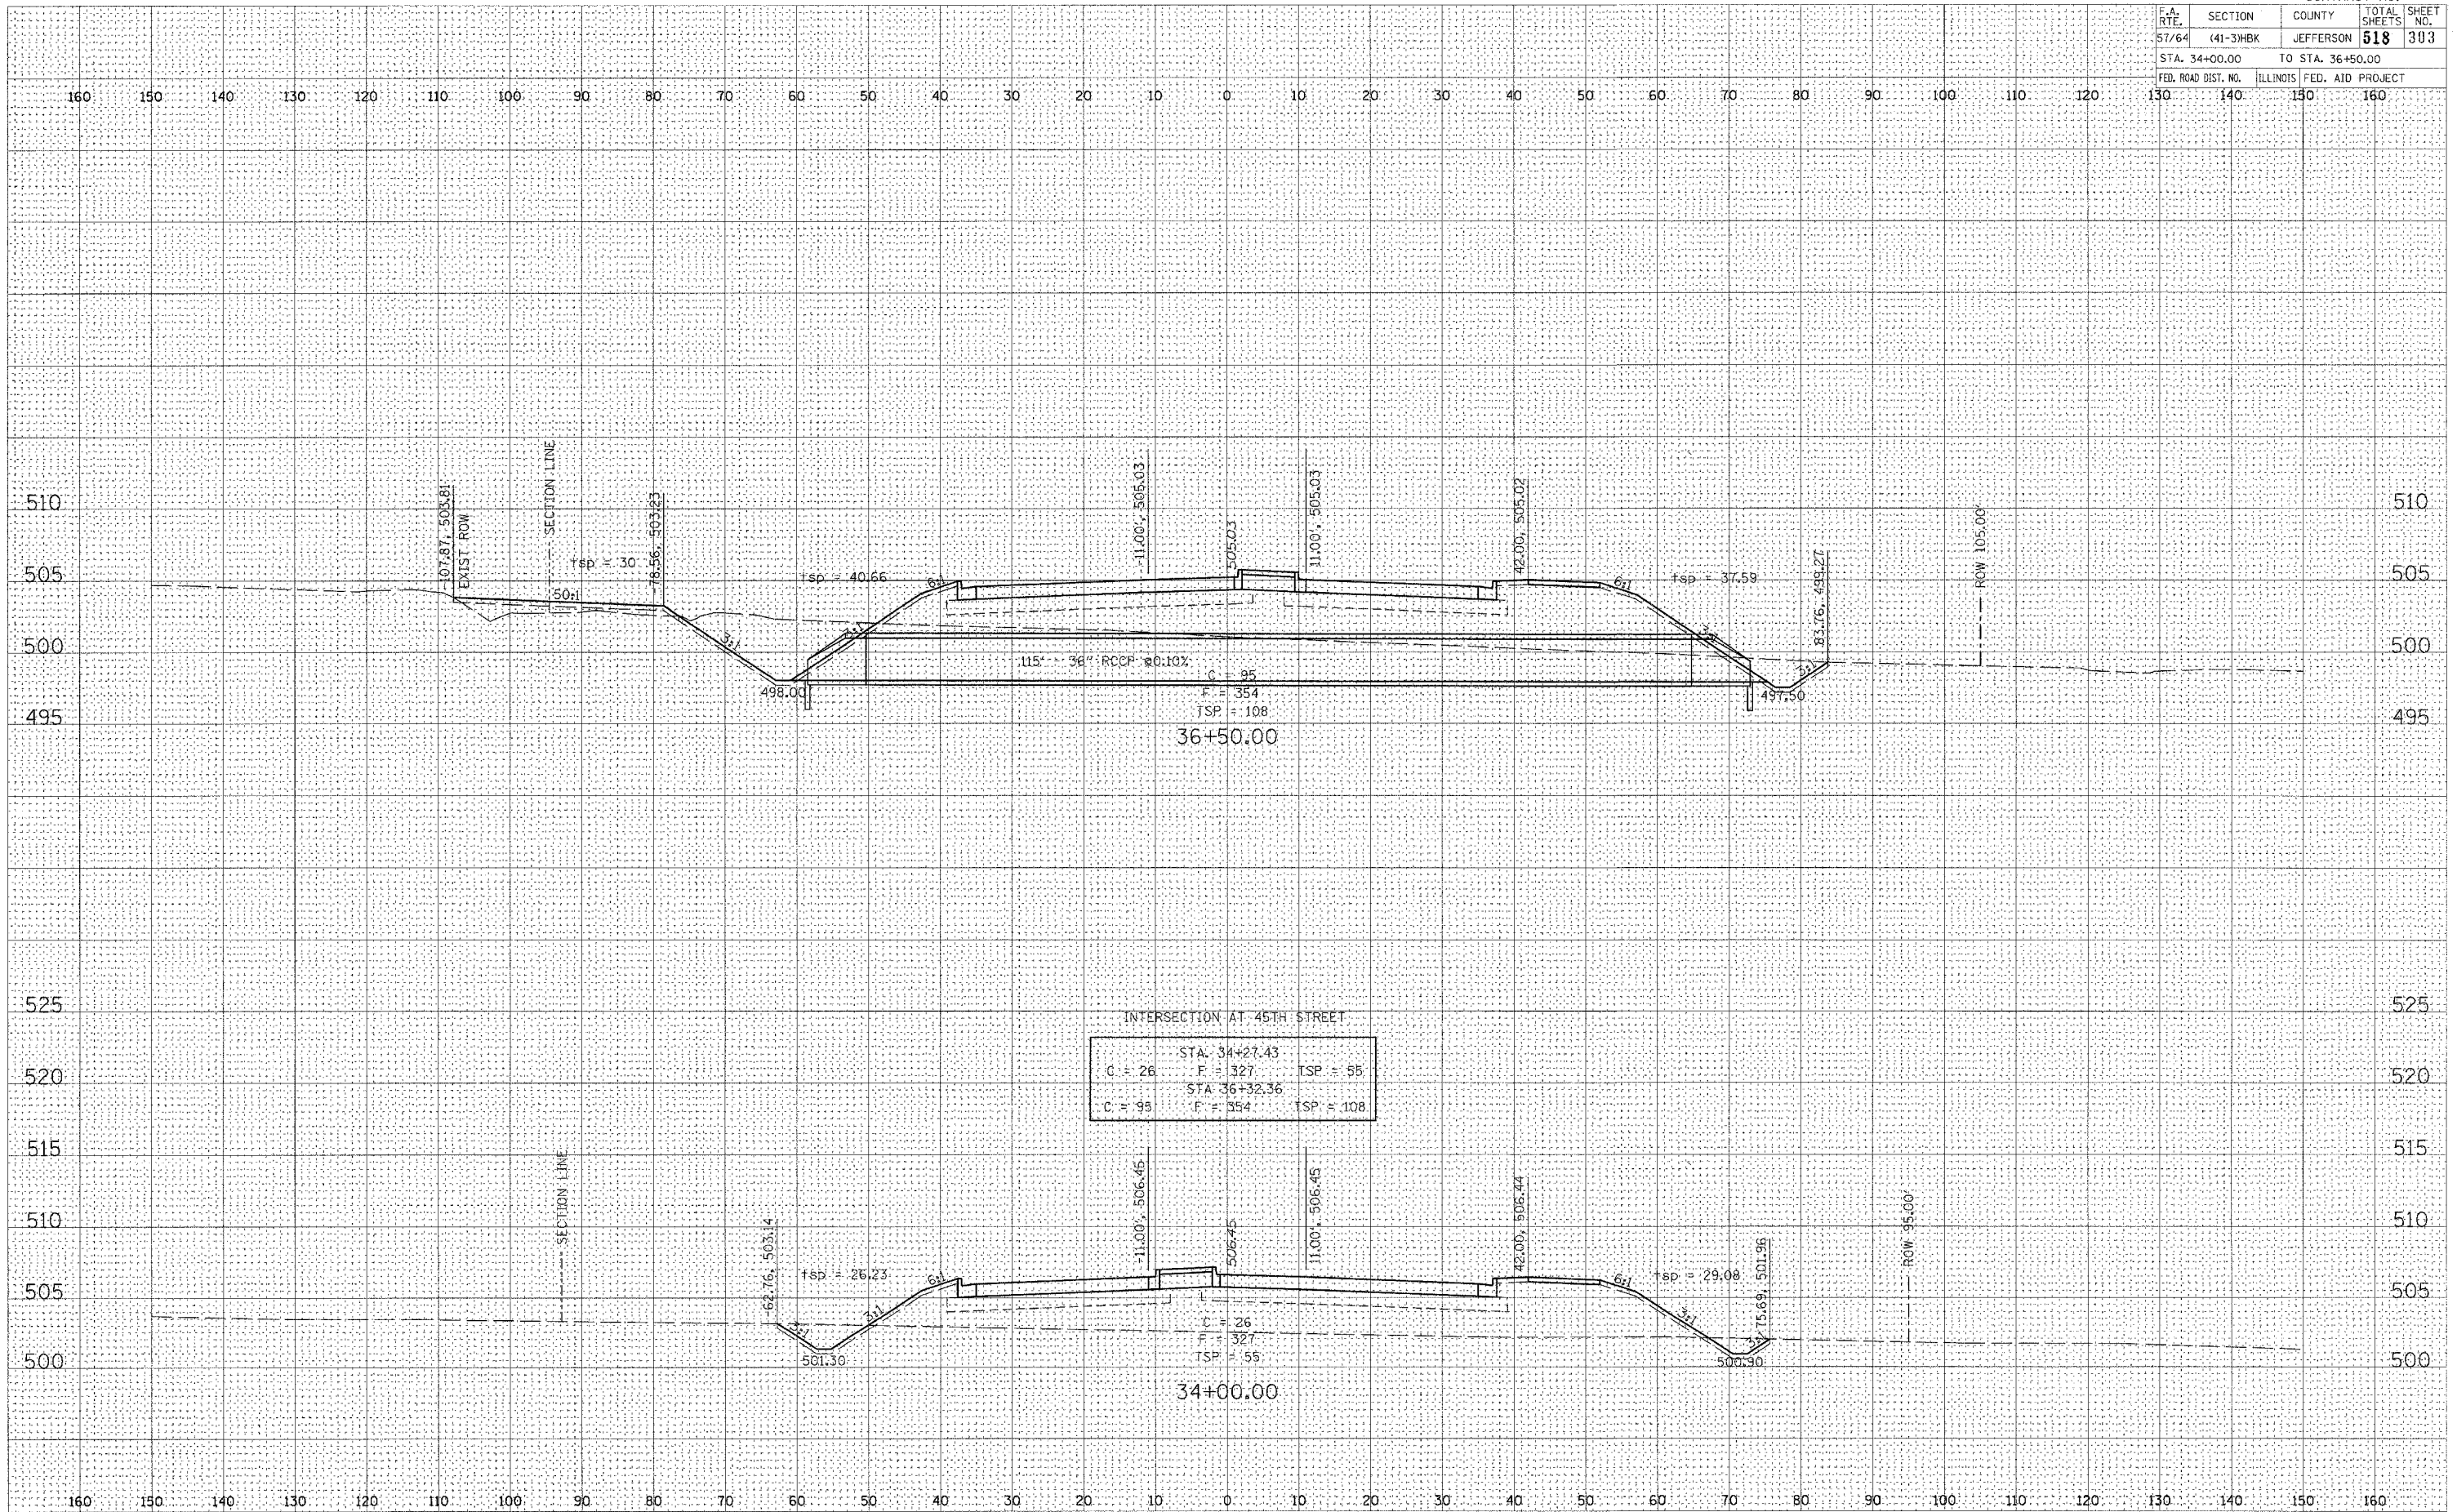

PLOT DATE = 03/21/2007 08:15 AM
PLOT SCALE = 1/8"=1'-0"
USER NAME = KAT


ORIGINAL SURVEY
SURVEY PLOTTED
DATE
BY
NO.

FINAL SURVEY
SURVEY PLOTTED
DATE
BY
NO.

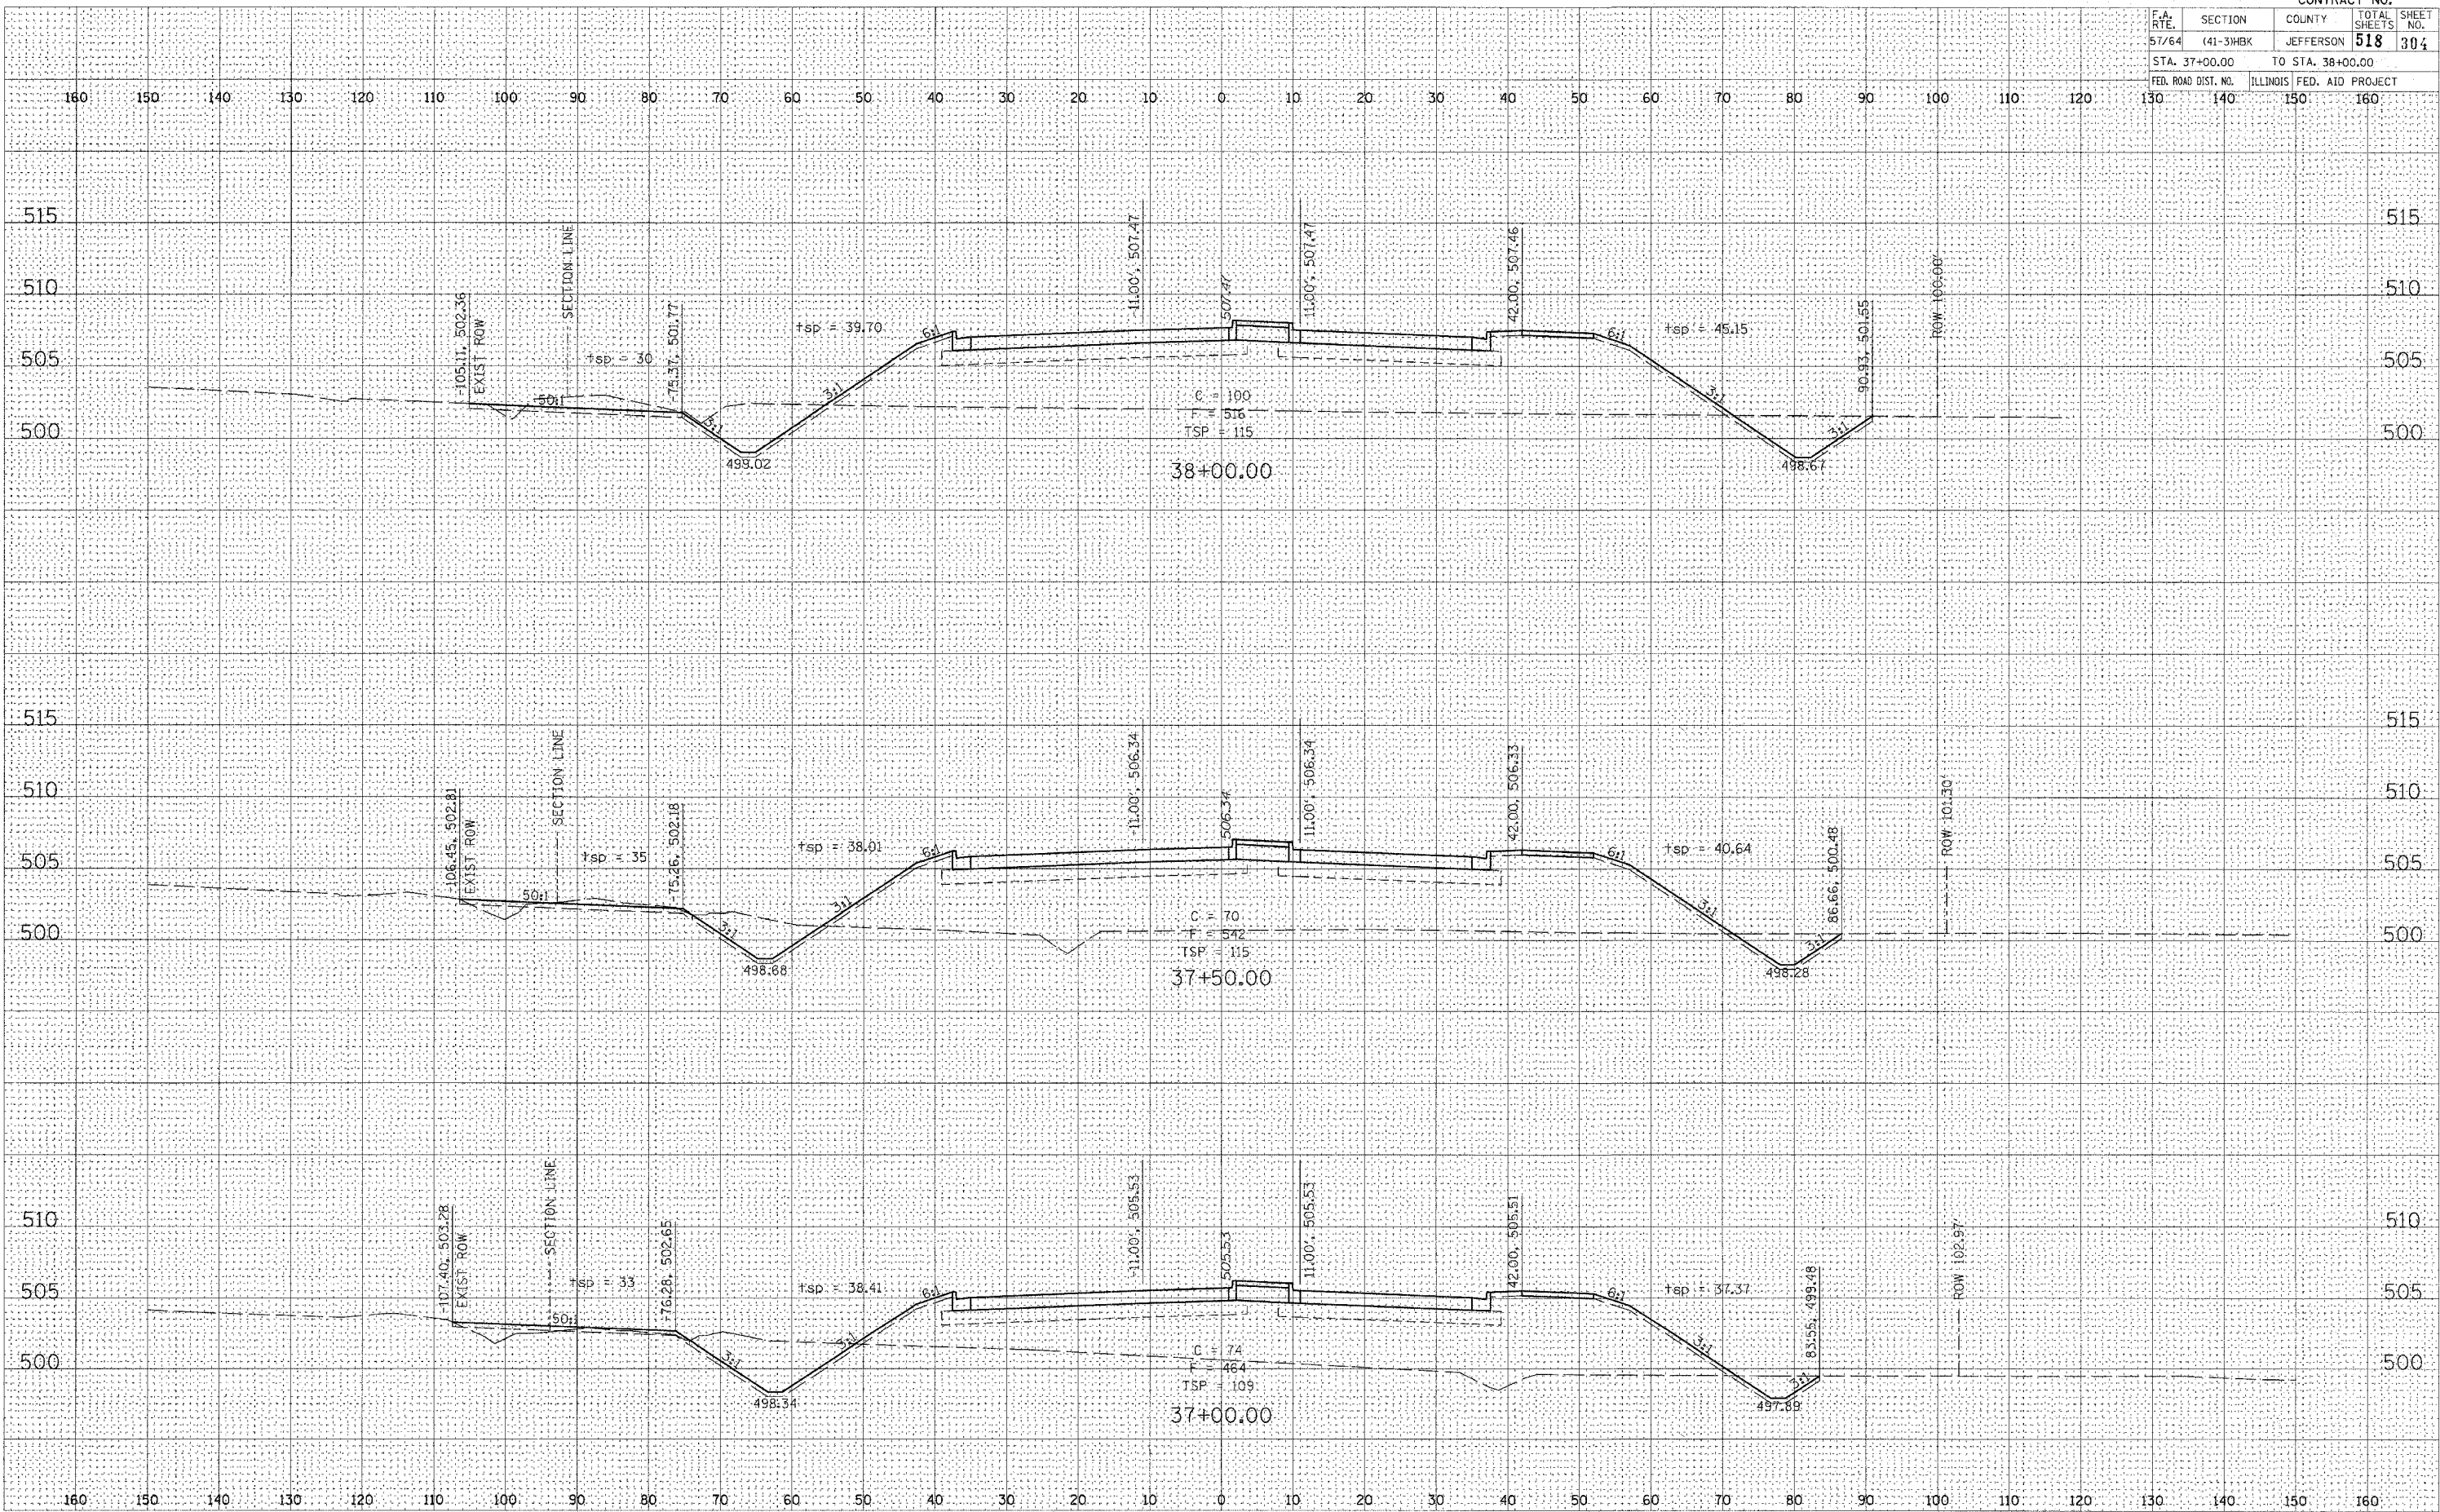

CONTRACT NO.				
F.A. RTE.	SECTION	COUNTY	TOTAL SHEETS	SHEET NO.
57/64	(41-3)HBK	JEFFERSON	518	304
STA. 37+00.00		TO STA. 38+00.00		
FED. ROAD DIST. NO.		ILLINOIS FED. AID PROJECT		

CONTRACT NO.				
F.A. RTE.	SECTION	COUNTY	TOTAL SHEETS	SHEET NO.
57/64	(41-3)HBK	JEFFERSON	518	305
STA. 38+50.00		TO STA. 39+50.00		
FED. ROAD DIST. NO.		ILLINOIS	FED. AID PROJECT	

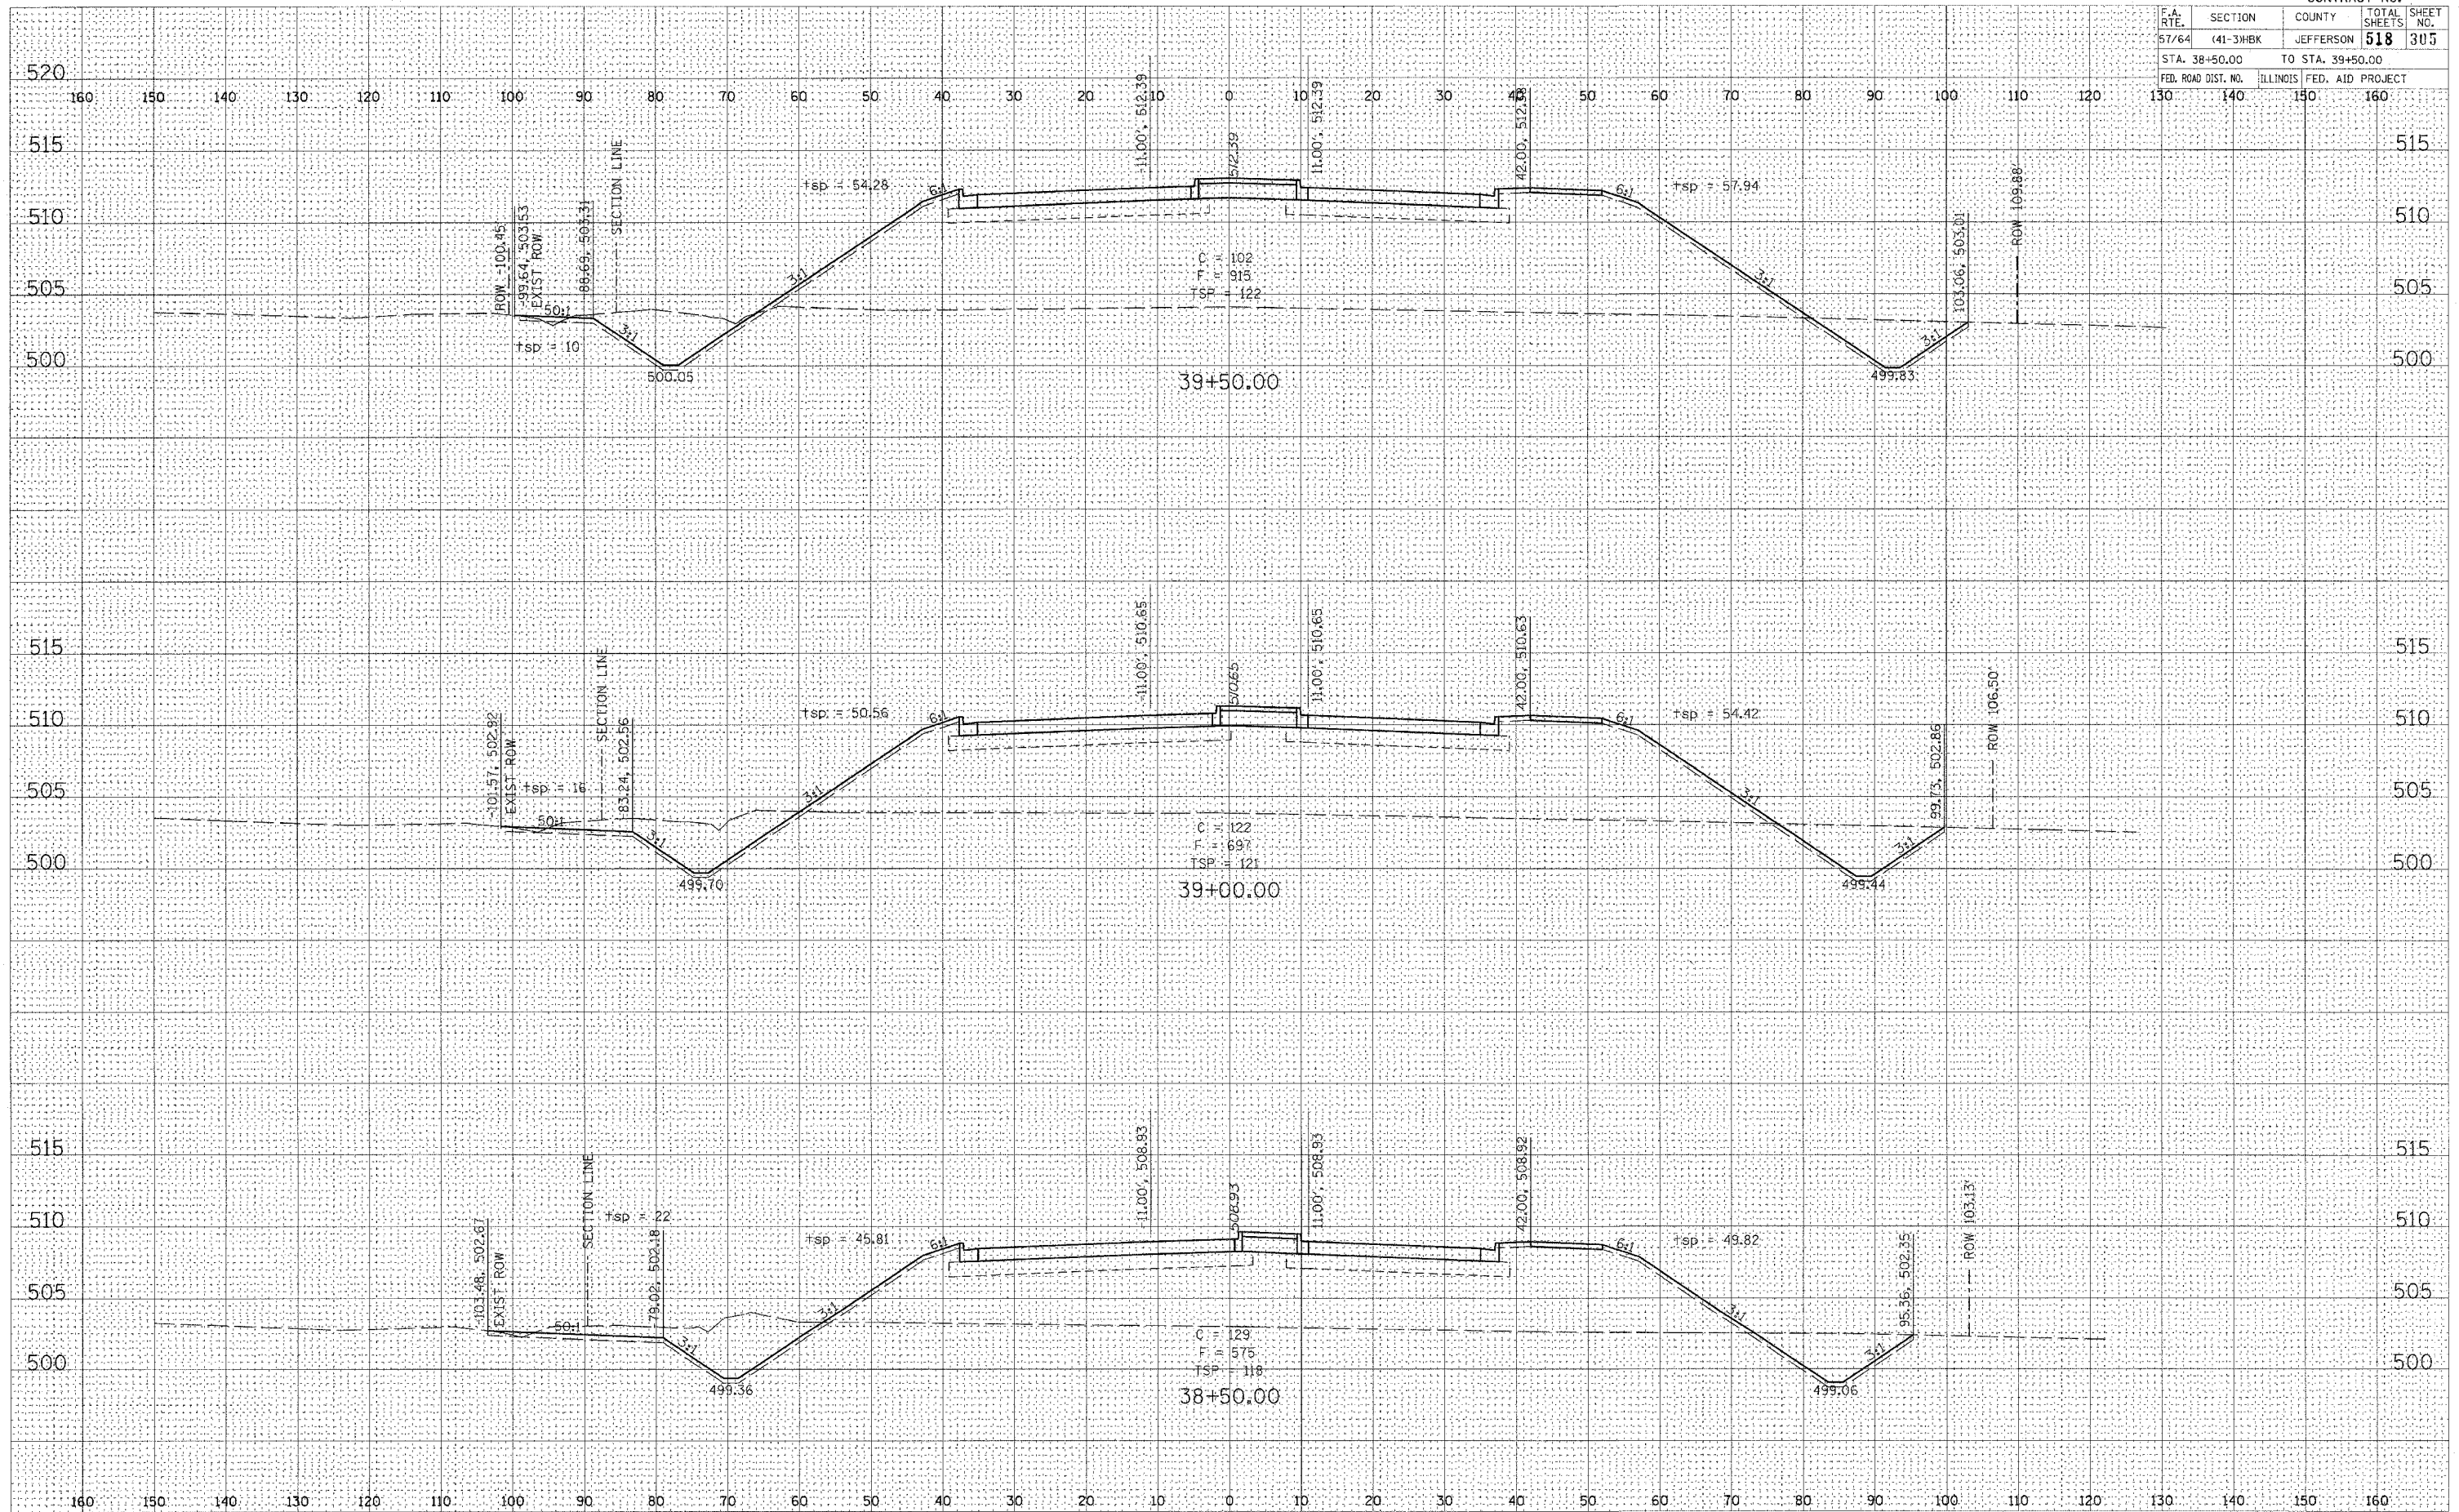


VETERANS MEMORIAL DRIVE

FINAL	SURVEYED	BY	DATE
SHEET	PLotted		
NOTE BOOK	AREAS		
NO.	CHECKED		


ORIGINAL	SURVEYED	BY	DATE
SHEET	PLotted		
NOTE BOOK	AREAS		
NO.	CHECKED		

PLOT DATE = 8/31/2007 9:04:19 AM
 FILE NAME = H:\98 jobs\982015a\road\sheet1.ctb
 PLOT SCALE = 10.0000 / IN.
 USER NAME = kev

CONTRACT NO.				
F.A. RTE.	SECTION	COUNTY	TOTAL SHEETS	SHEET NO.
57/64	(41-3)HBR	JEFFERSON	518	306
STA. 40+00.00		TO STA. 40+50.00		
FED. ROAD DIST. NO.		ILLINOIS	FED. AID PROJECT	

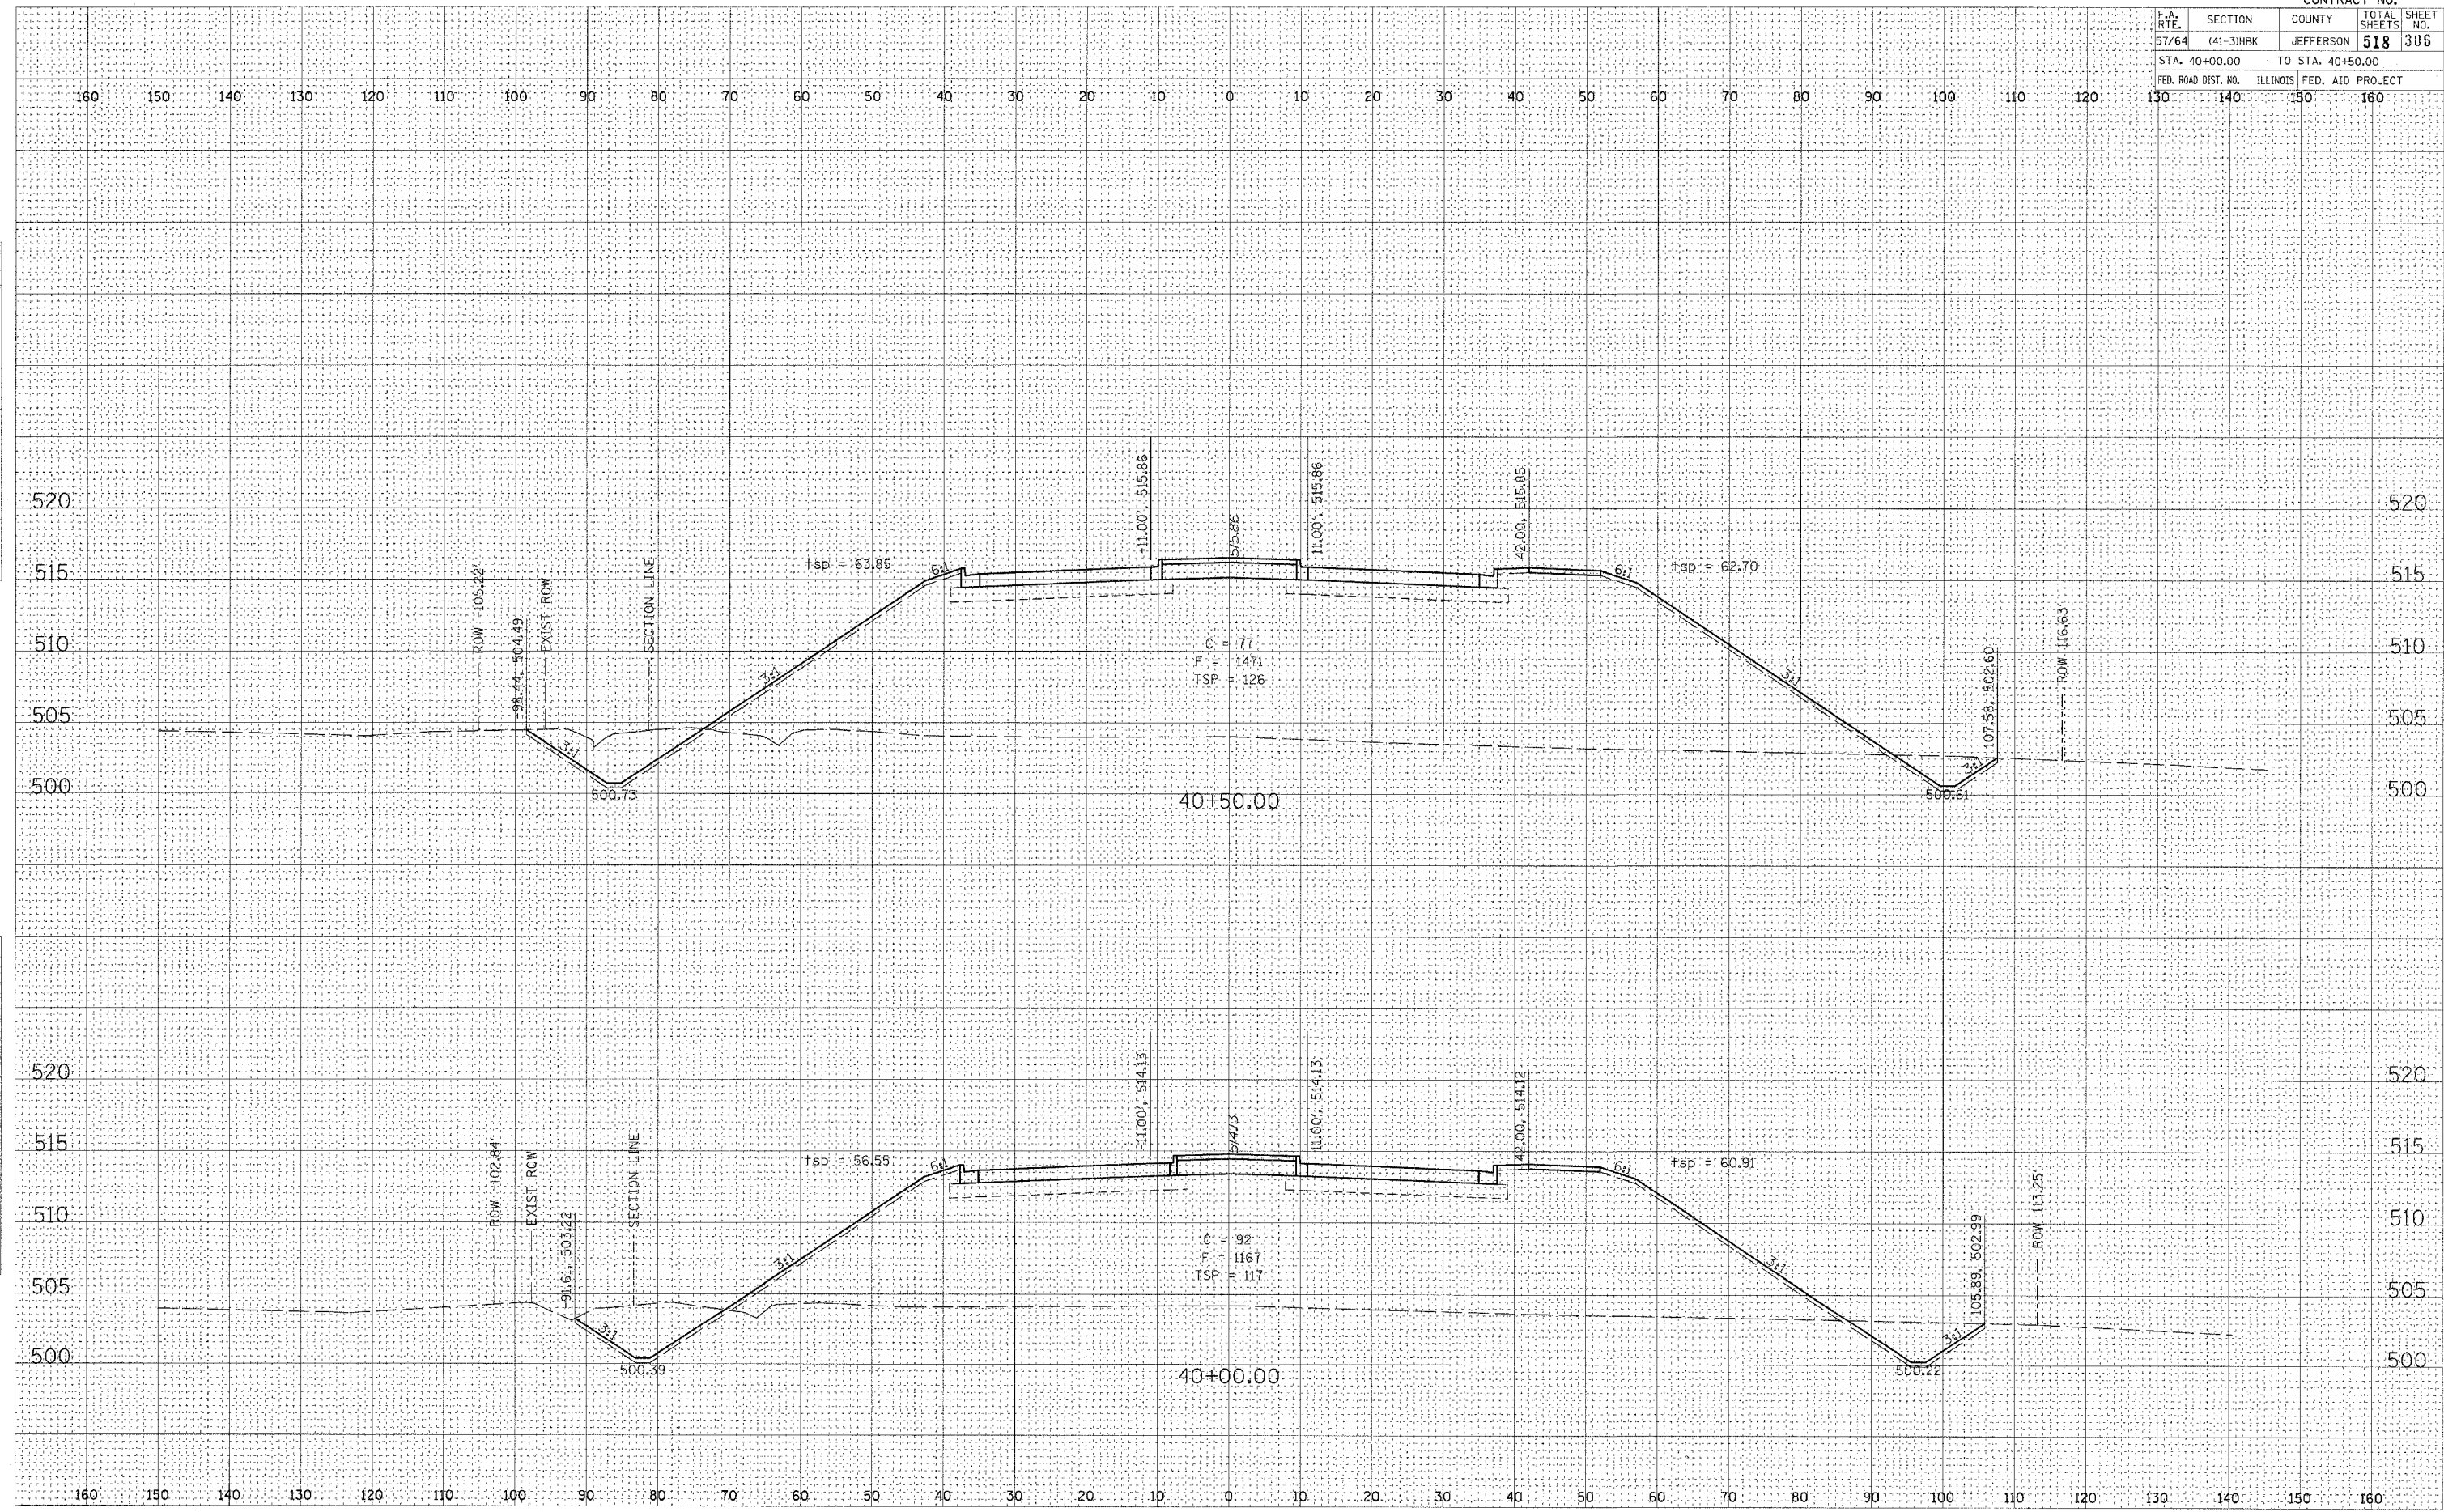


CONTRACT NO.				
F.A. RTE.	SECTION	COUNTY	TOTAL SHEETS	SHEET NO.
57/64	(41-3)HBK	JEFFERSON	518	308
STA. 42+00.00		TO STA. 42+50.00		
FED. ROAD DIST. NO.		ILLINOIS	FED. AID PROJECT	

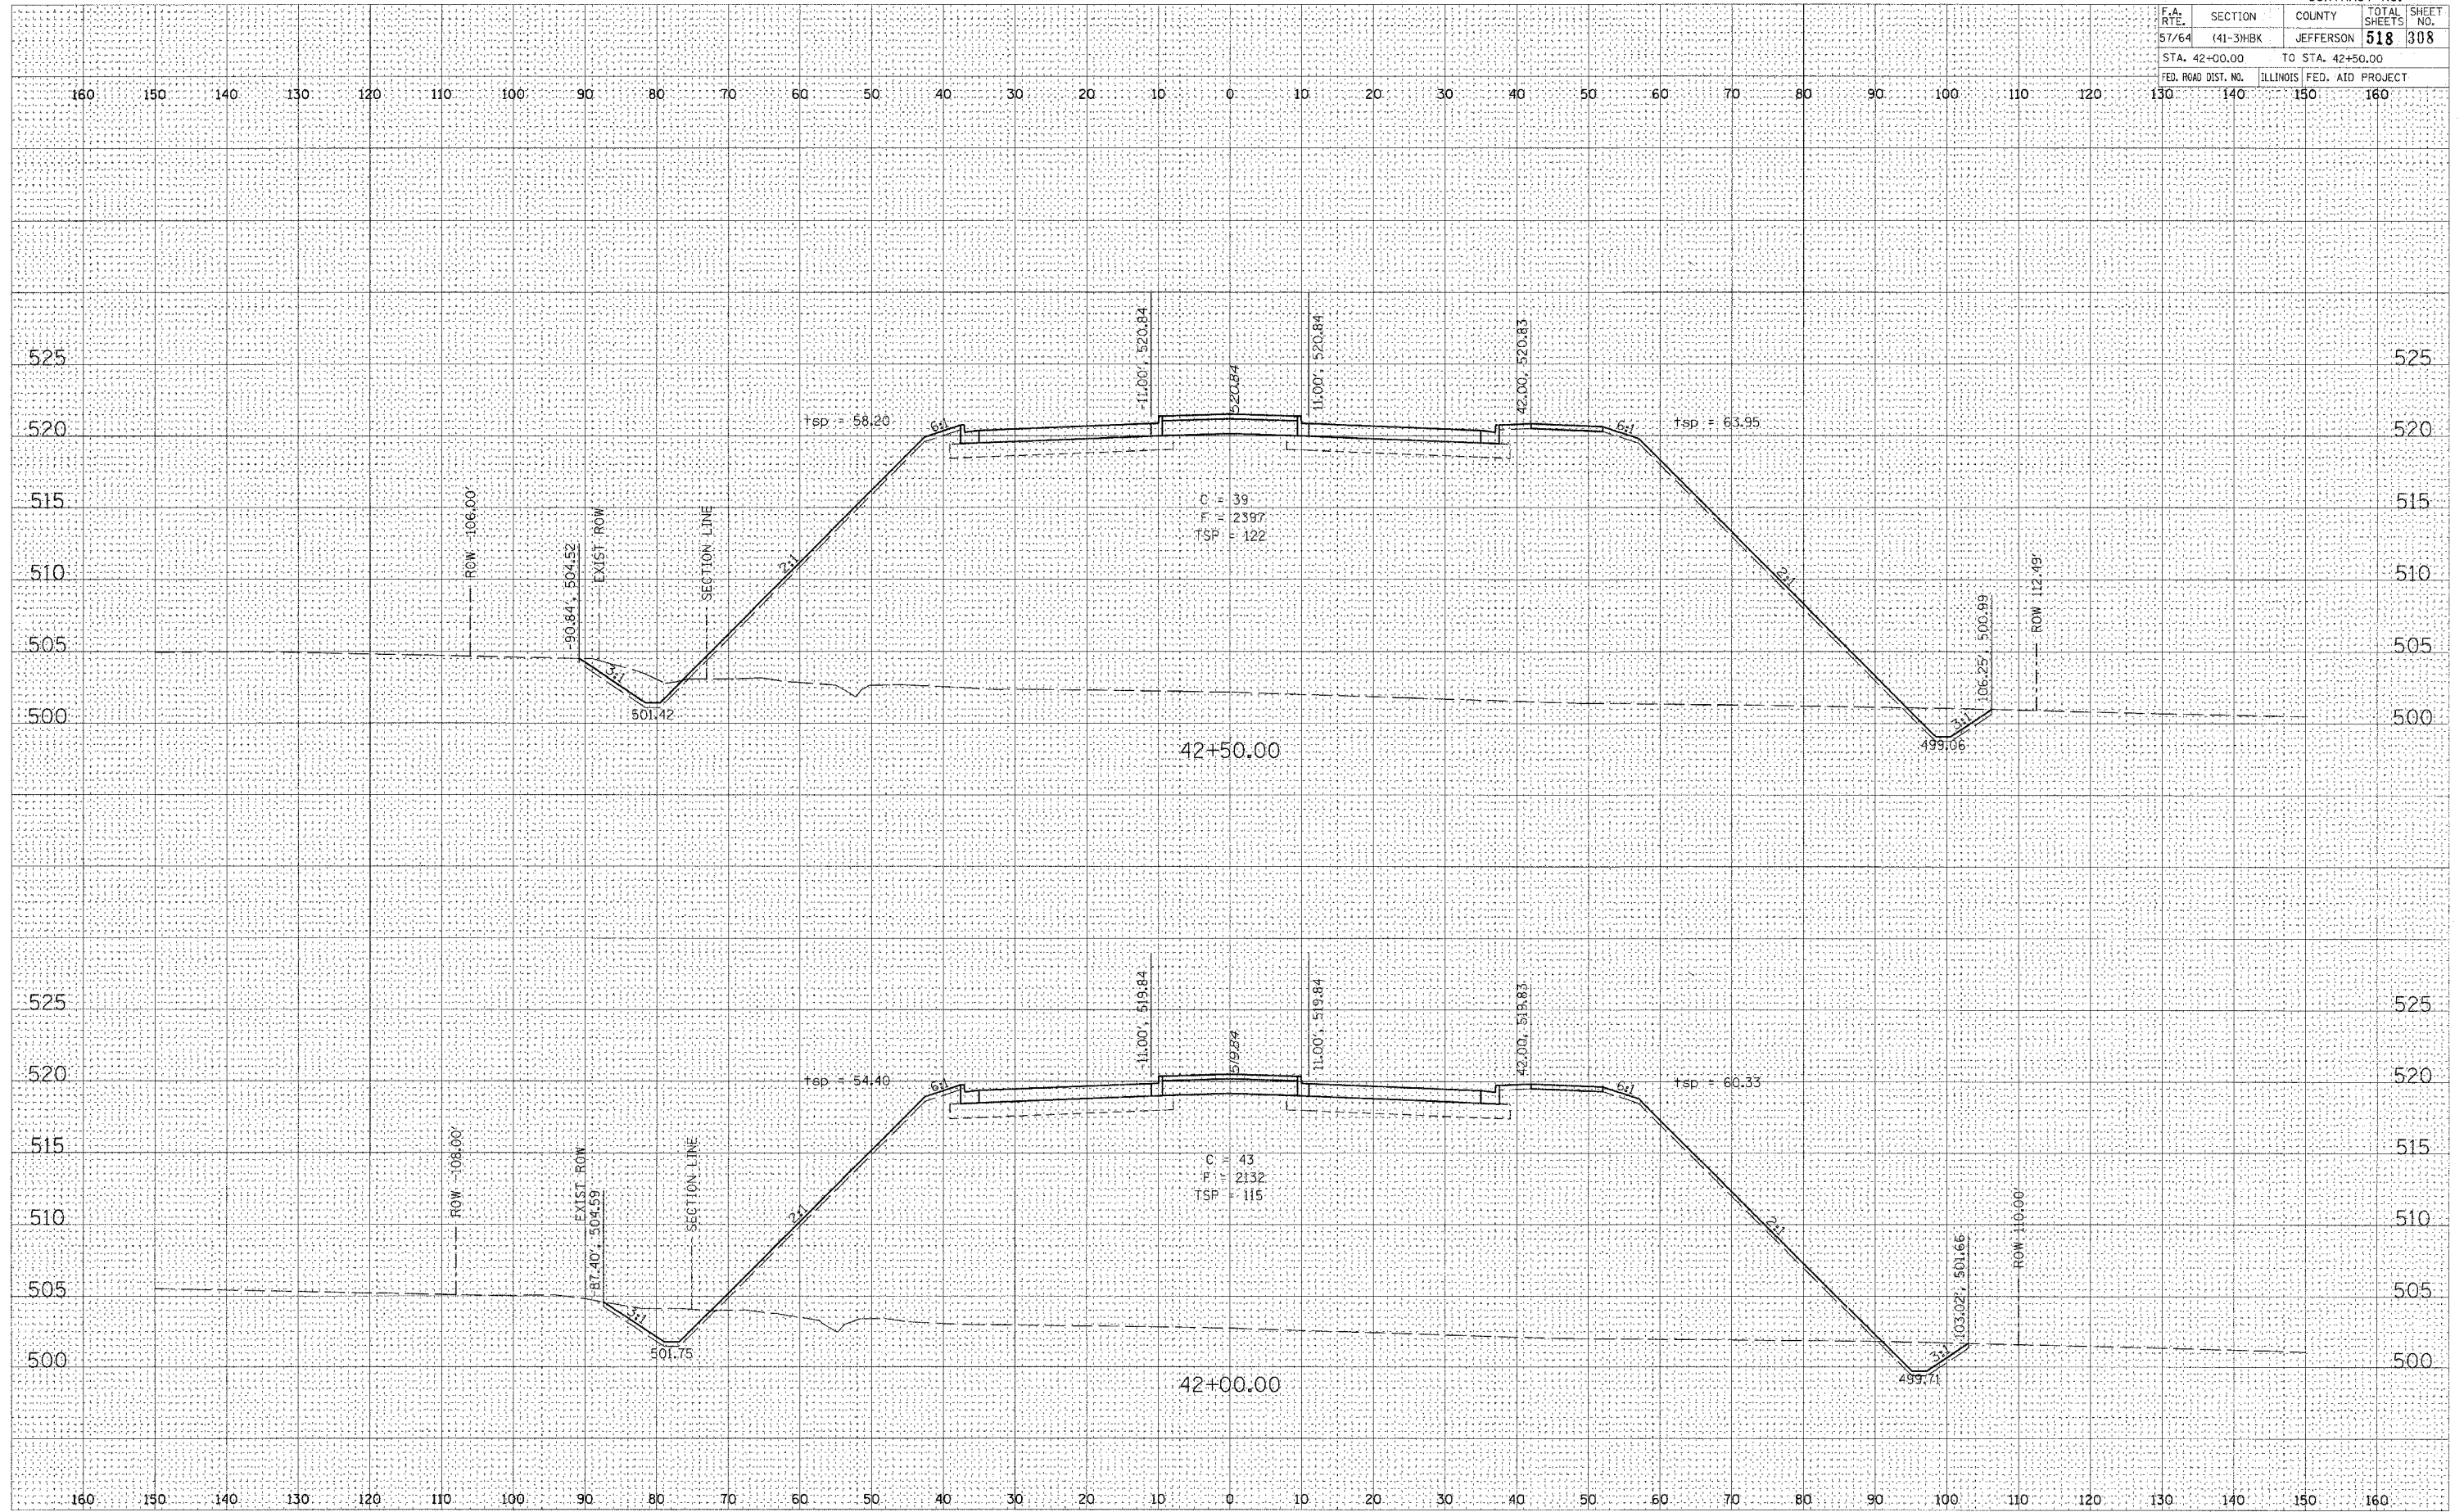

VETERANS MEMORIAL DRIVE

CONTRACT NO.				
F.A. RTE.	SECTION	COUNTY	TOTAL SHEETS	SHEET NO.
57/64	(41-3)HBK	JEFFERSON	518	309
STA. 43+00.00		TO STA. 43+42.00		
FED. ROAD DIST. NO.		ILLINOIS FED. AID PROJECT		
130	140	150	160	

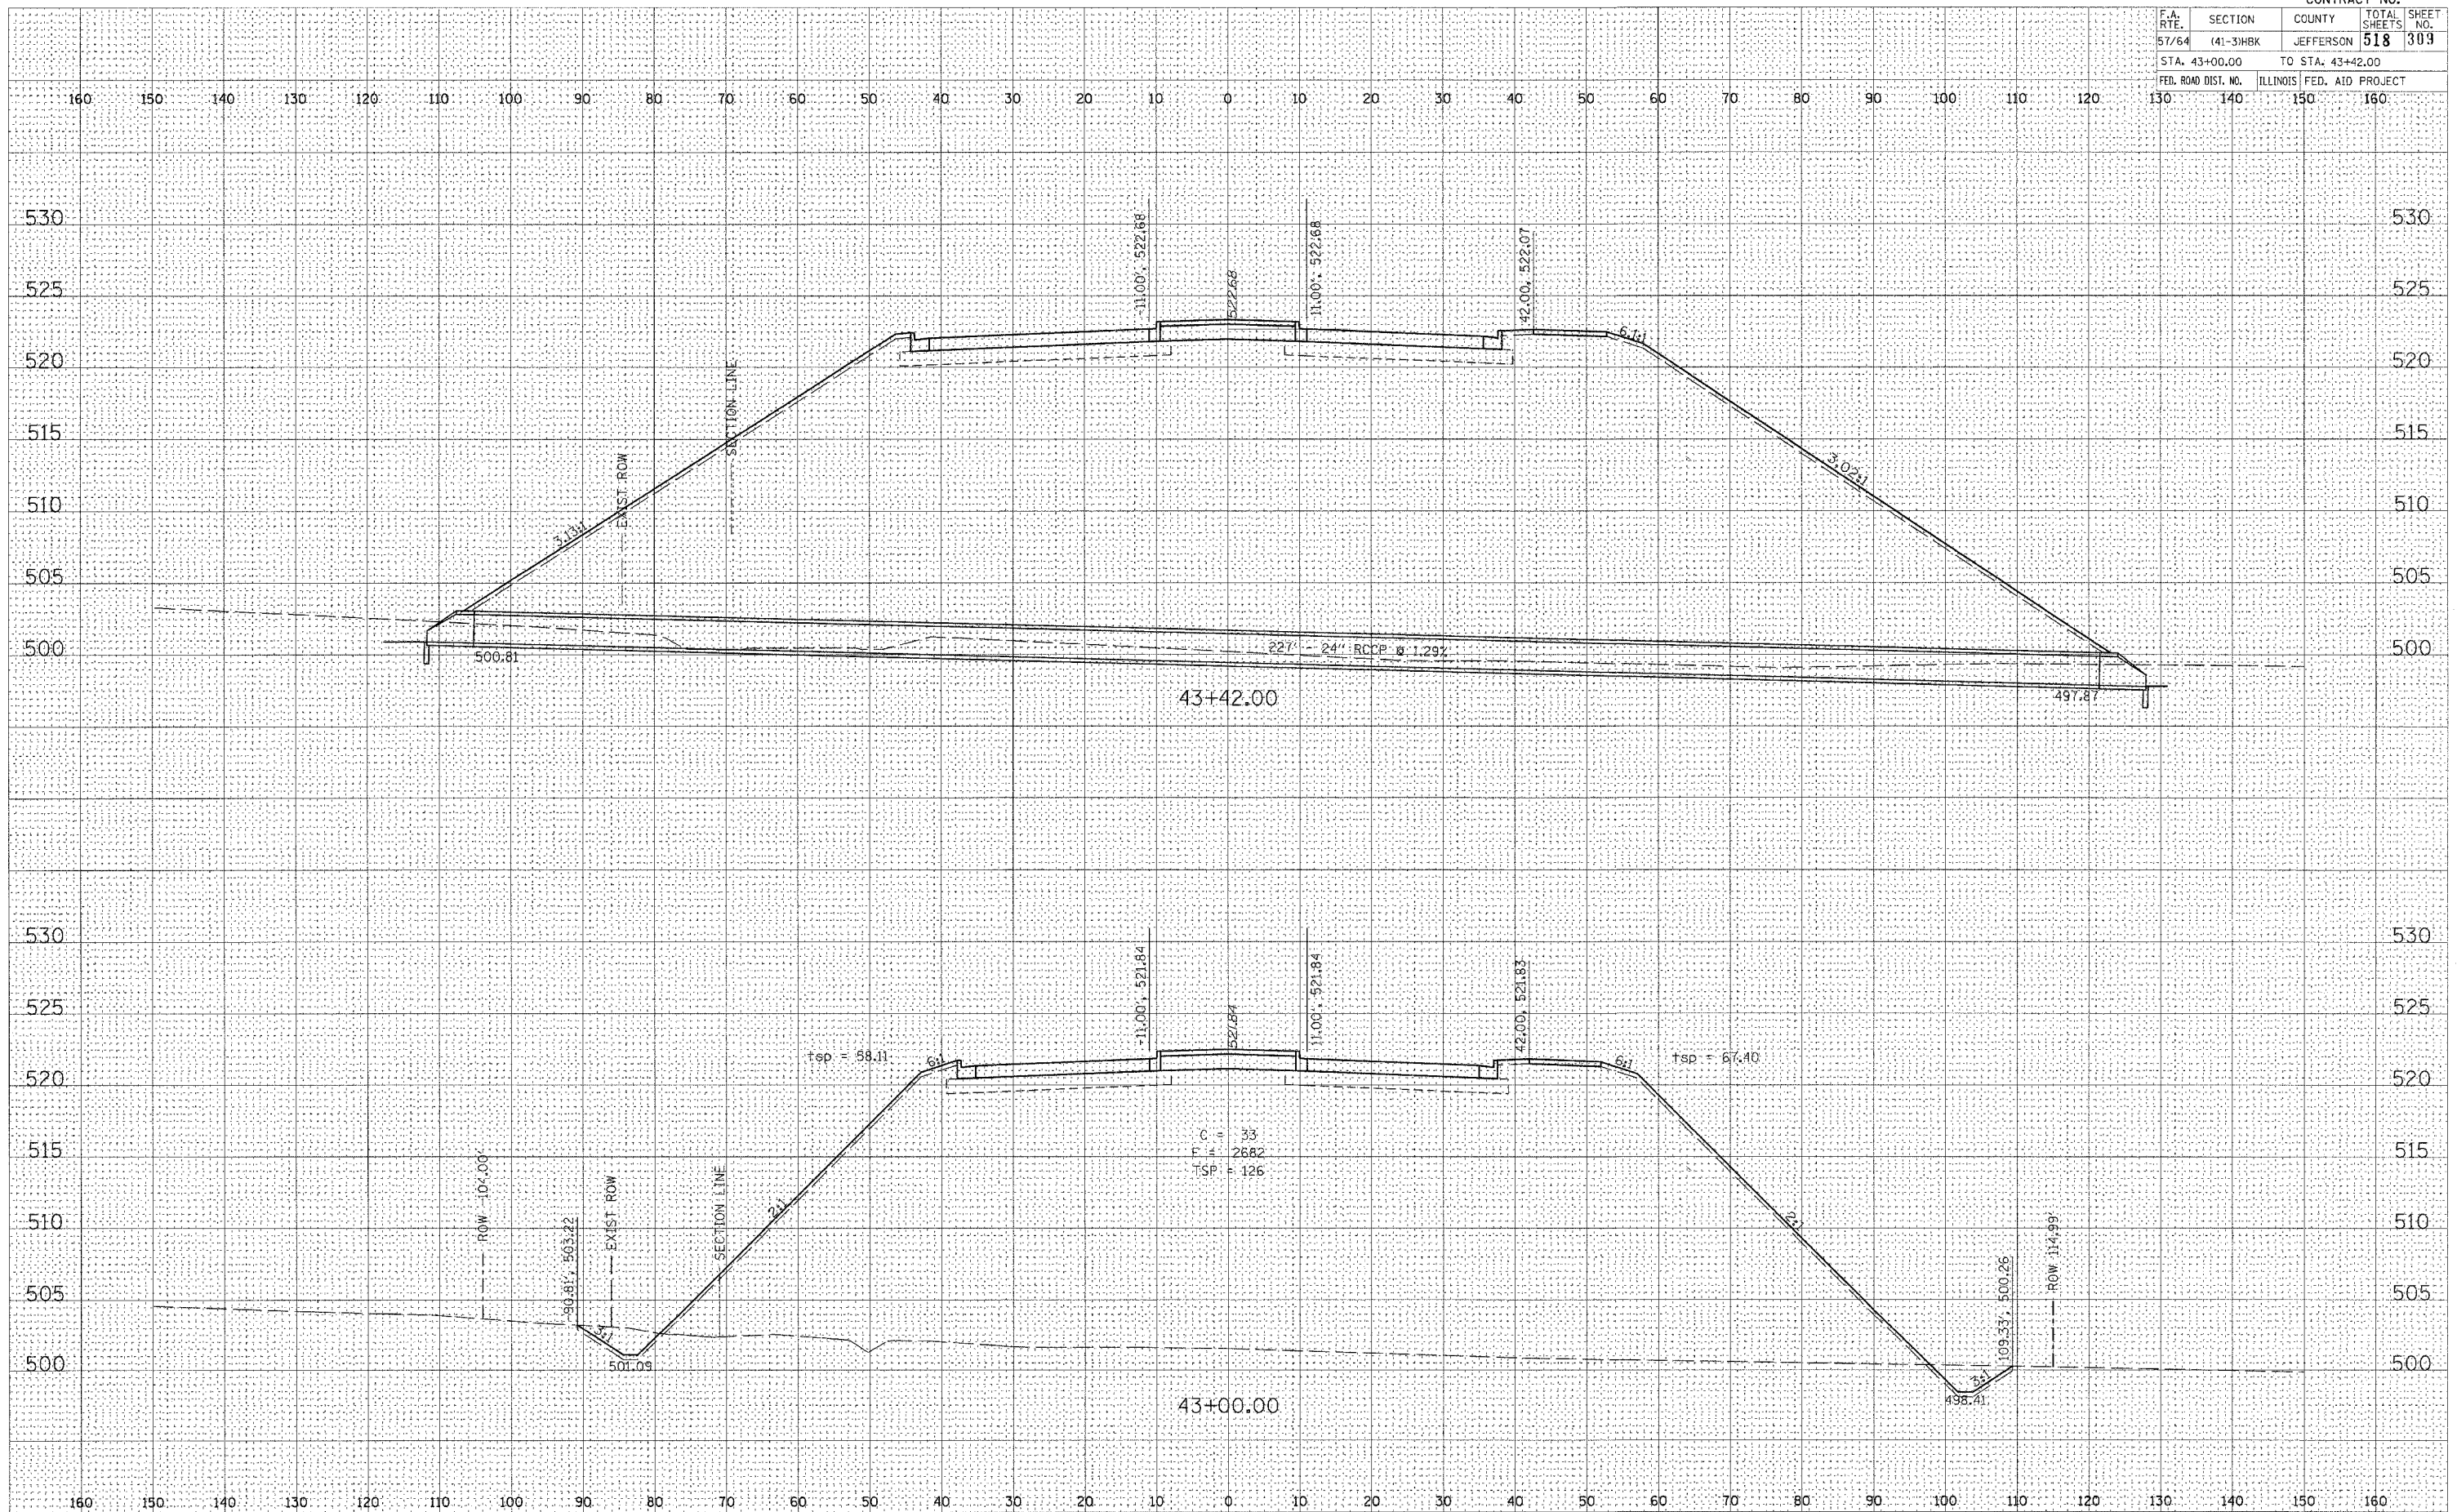


VETERANS MEMORIAL DRIVE

FINAL SURVEY	SURVEYED	BY	DATE
NOTE BOOK	PLOTTED		
NO.	TEMPLATE		
	AREA CHECKED		

ORIGINAL SURVEY	SURVEYED	BY	DATE
NOTE BOOK	PLOTTED		
NO.	TEMPLATE		
	AREA CHECKED		

PLOT DATE = 03/21/2007 06:20 AM
PLOT SCALE = 1" = 40.000' / 1" / 1" / 1"
USER NAME =

F.A. RTE.	SECTION	COUNTY	TOTAL SHEETS	SHEET NO.
57/64	(41-3)HBK	JEFFERSON	518	311
STA. 44+50.00		TO STA. 45+00.00		
FED. ROAD DIST. NO.		ILLINOIS FED. AID PROJECT		

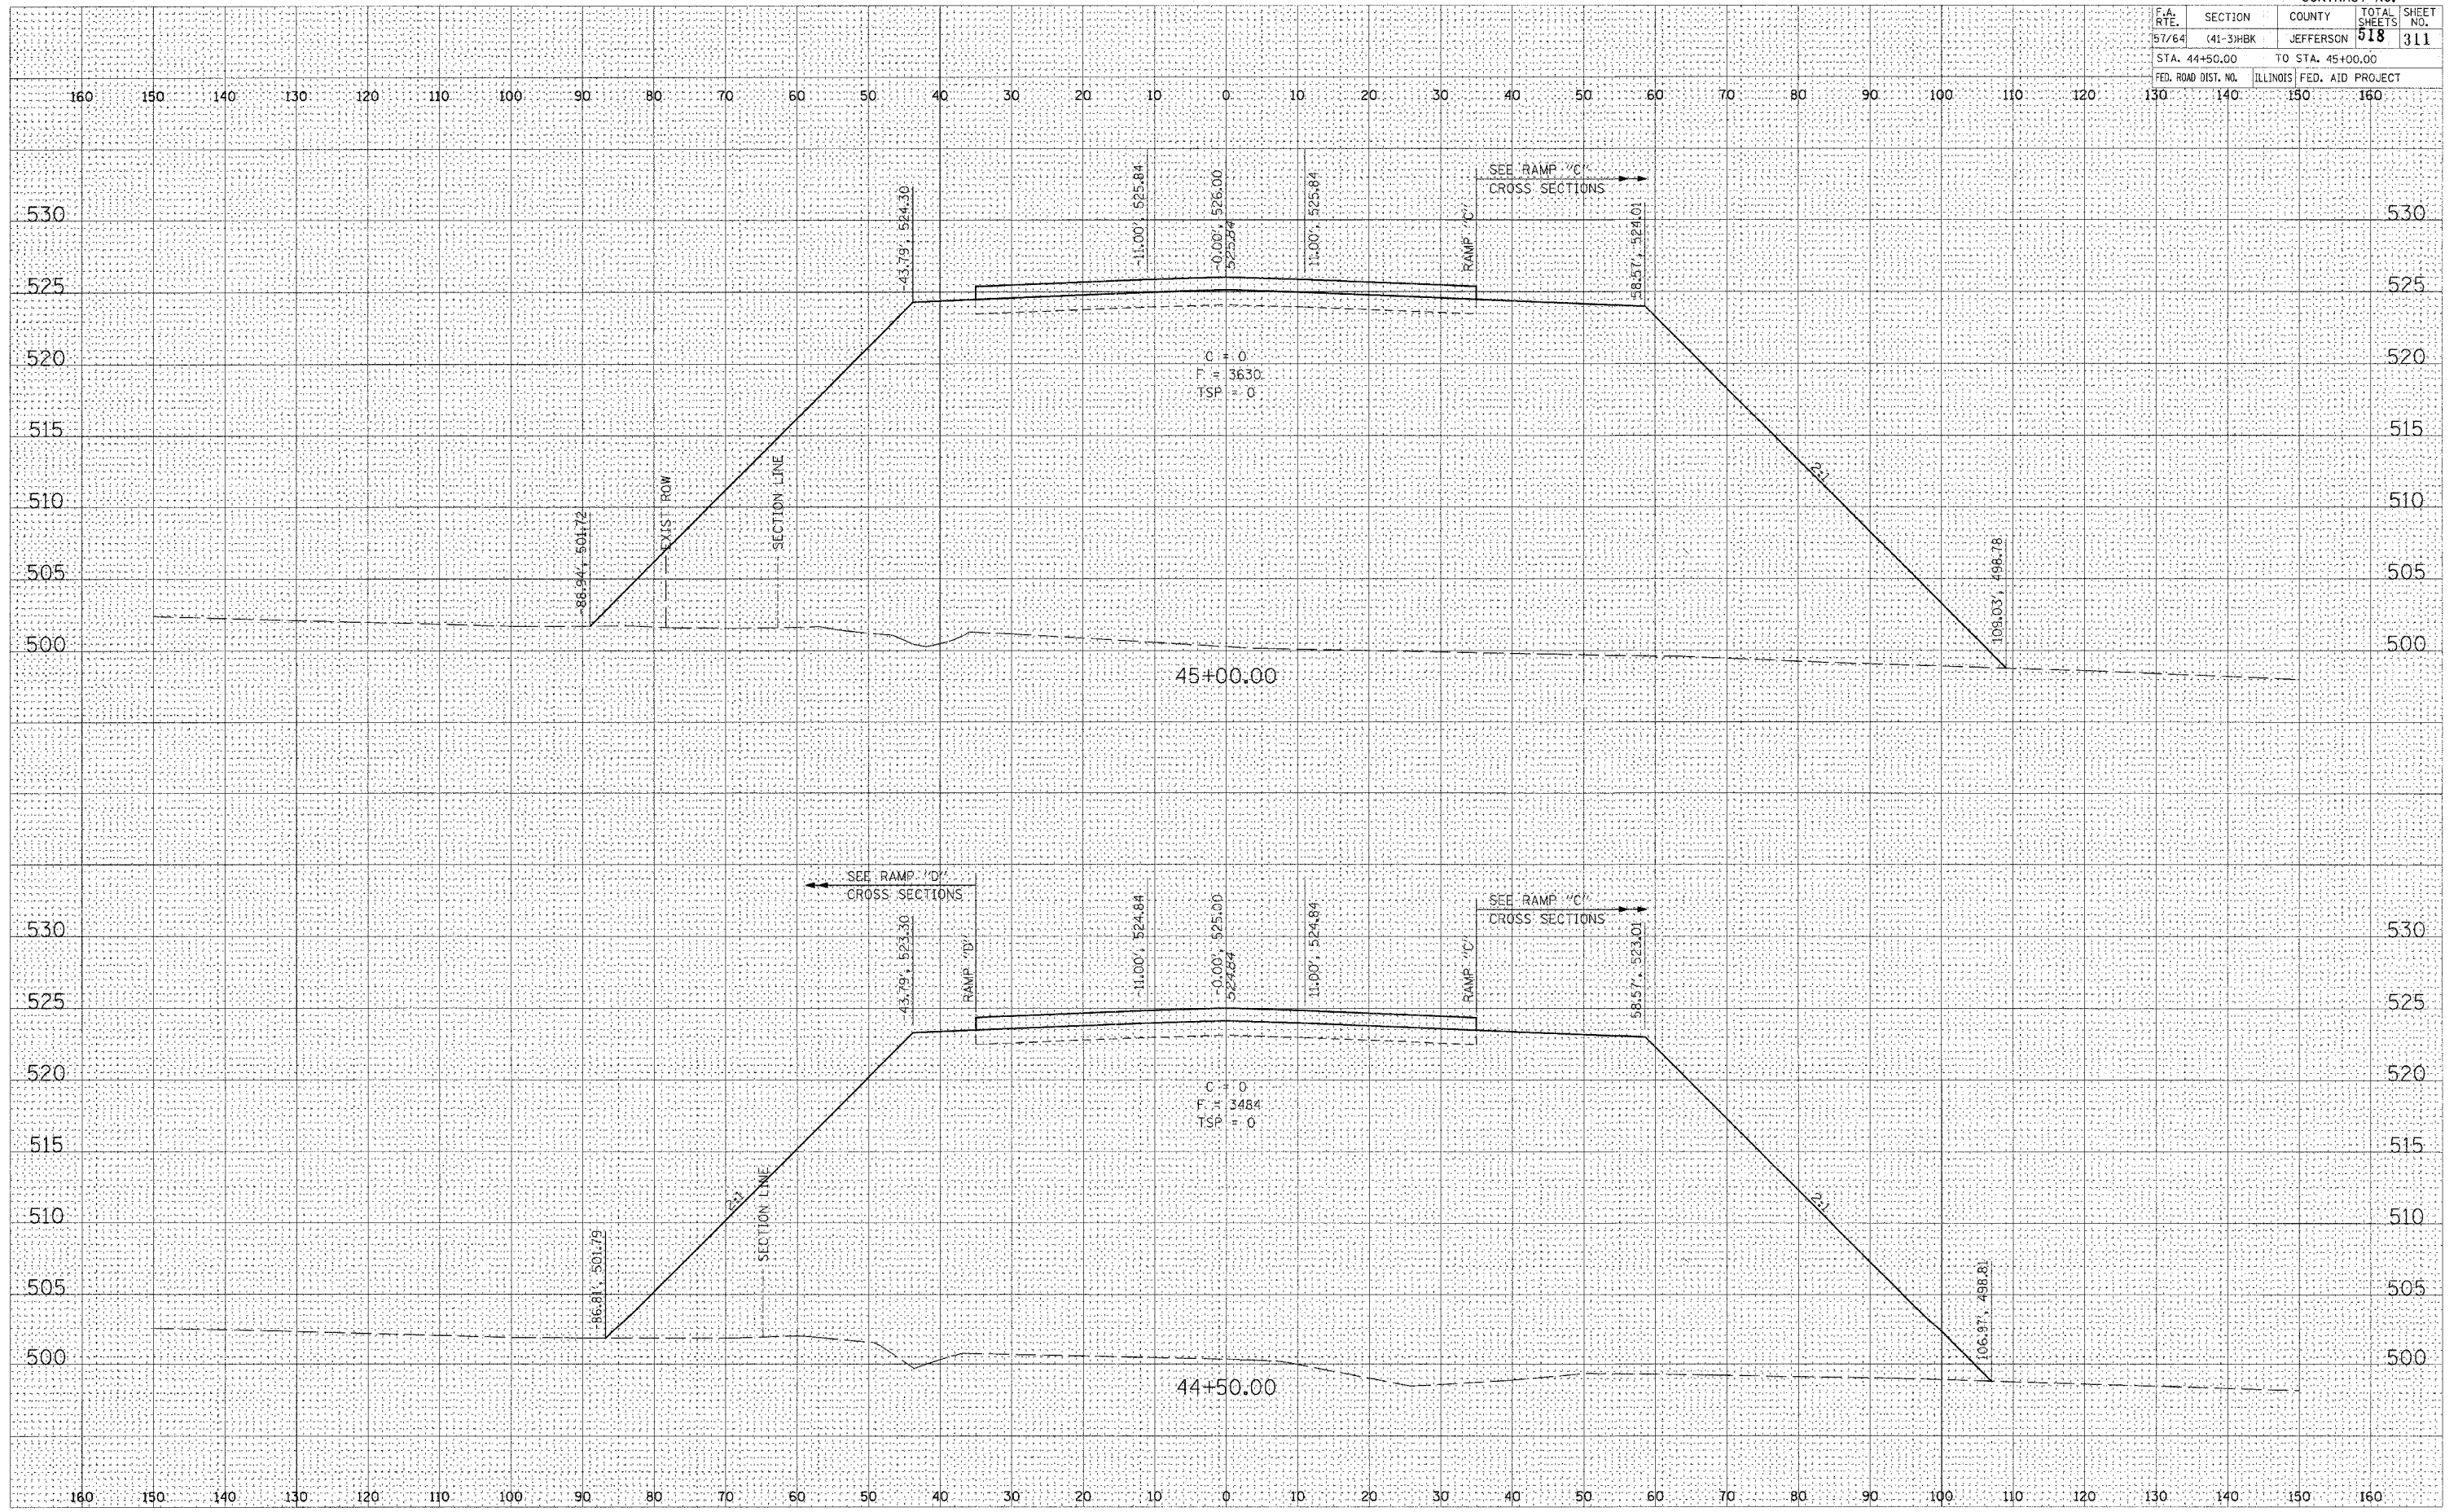


FINAL	SURVEYED	BY	DATE
SURVEY	PLOTTED		
NOTE BOOK	TEMPLATE		
NO.	AREAS CHECKED		

ORIGINAL	SURVEYED	BY	DATE
SURVEY	PLOTTED		
NOTE BOOK	TEMPLATE		
NO.	AREAS CHECKED		

PLOT DATE = 8/21/2007 06:20 AM
 FILE NAME = 1399001\821819\road\sheet\c-46+00.00
 USER NAME = ket


CONTRACT NO.				
F.A. RTE.	SECTION	COUNTY	TOTAL SHEETS	SHEET NO.
57/64	(41-3)HBK	JEFFERSON	518	313
STA. 46+00.00 TO STA. 46+00.00				
FED. ROAD DIST. NO.	ILLINOIS	FED. AID PROJECT		

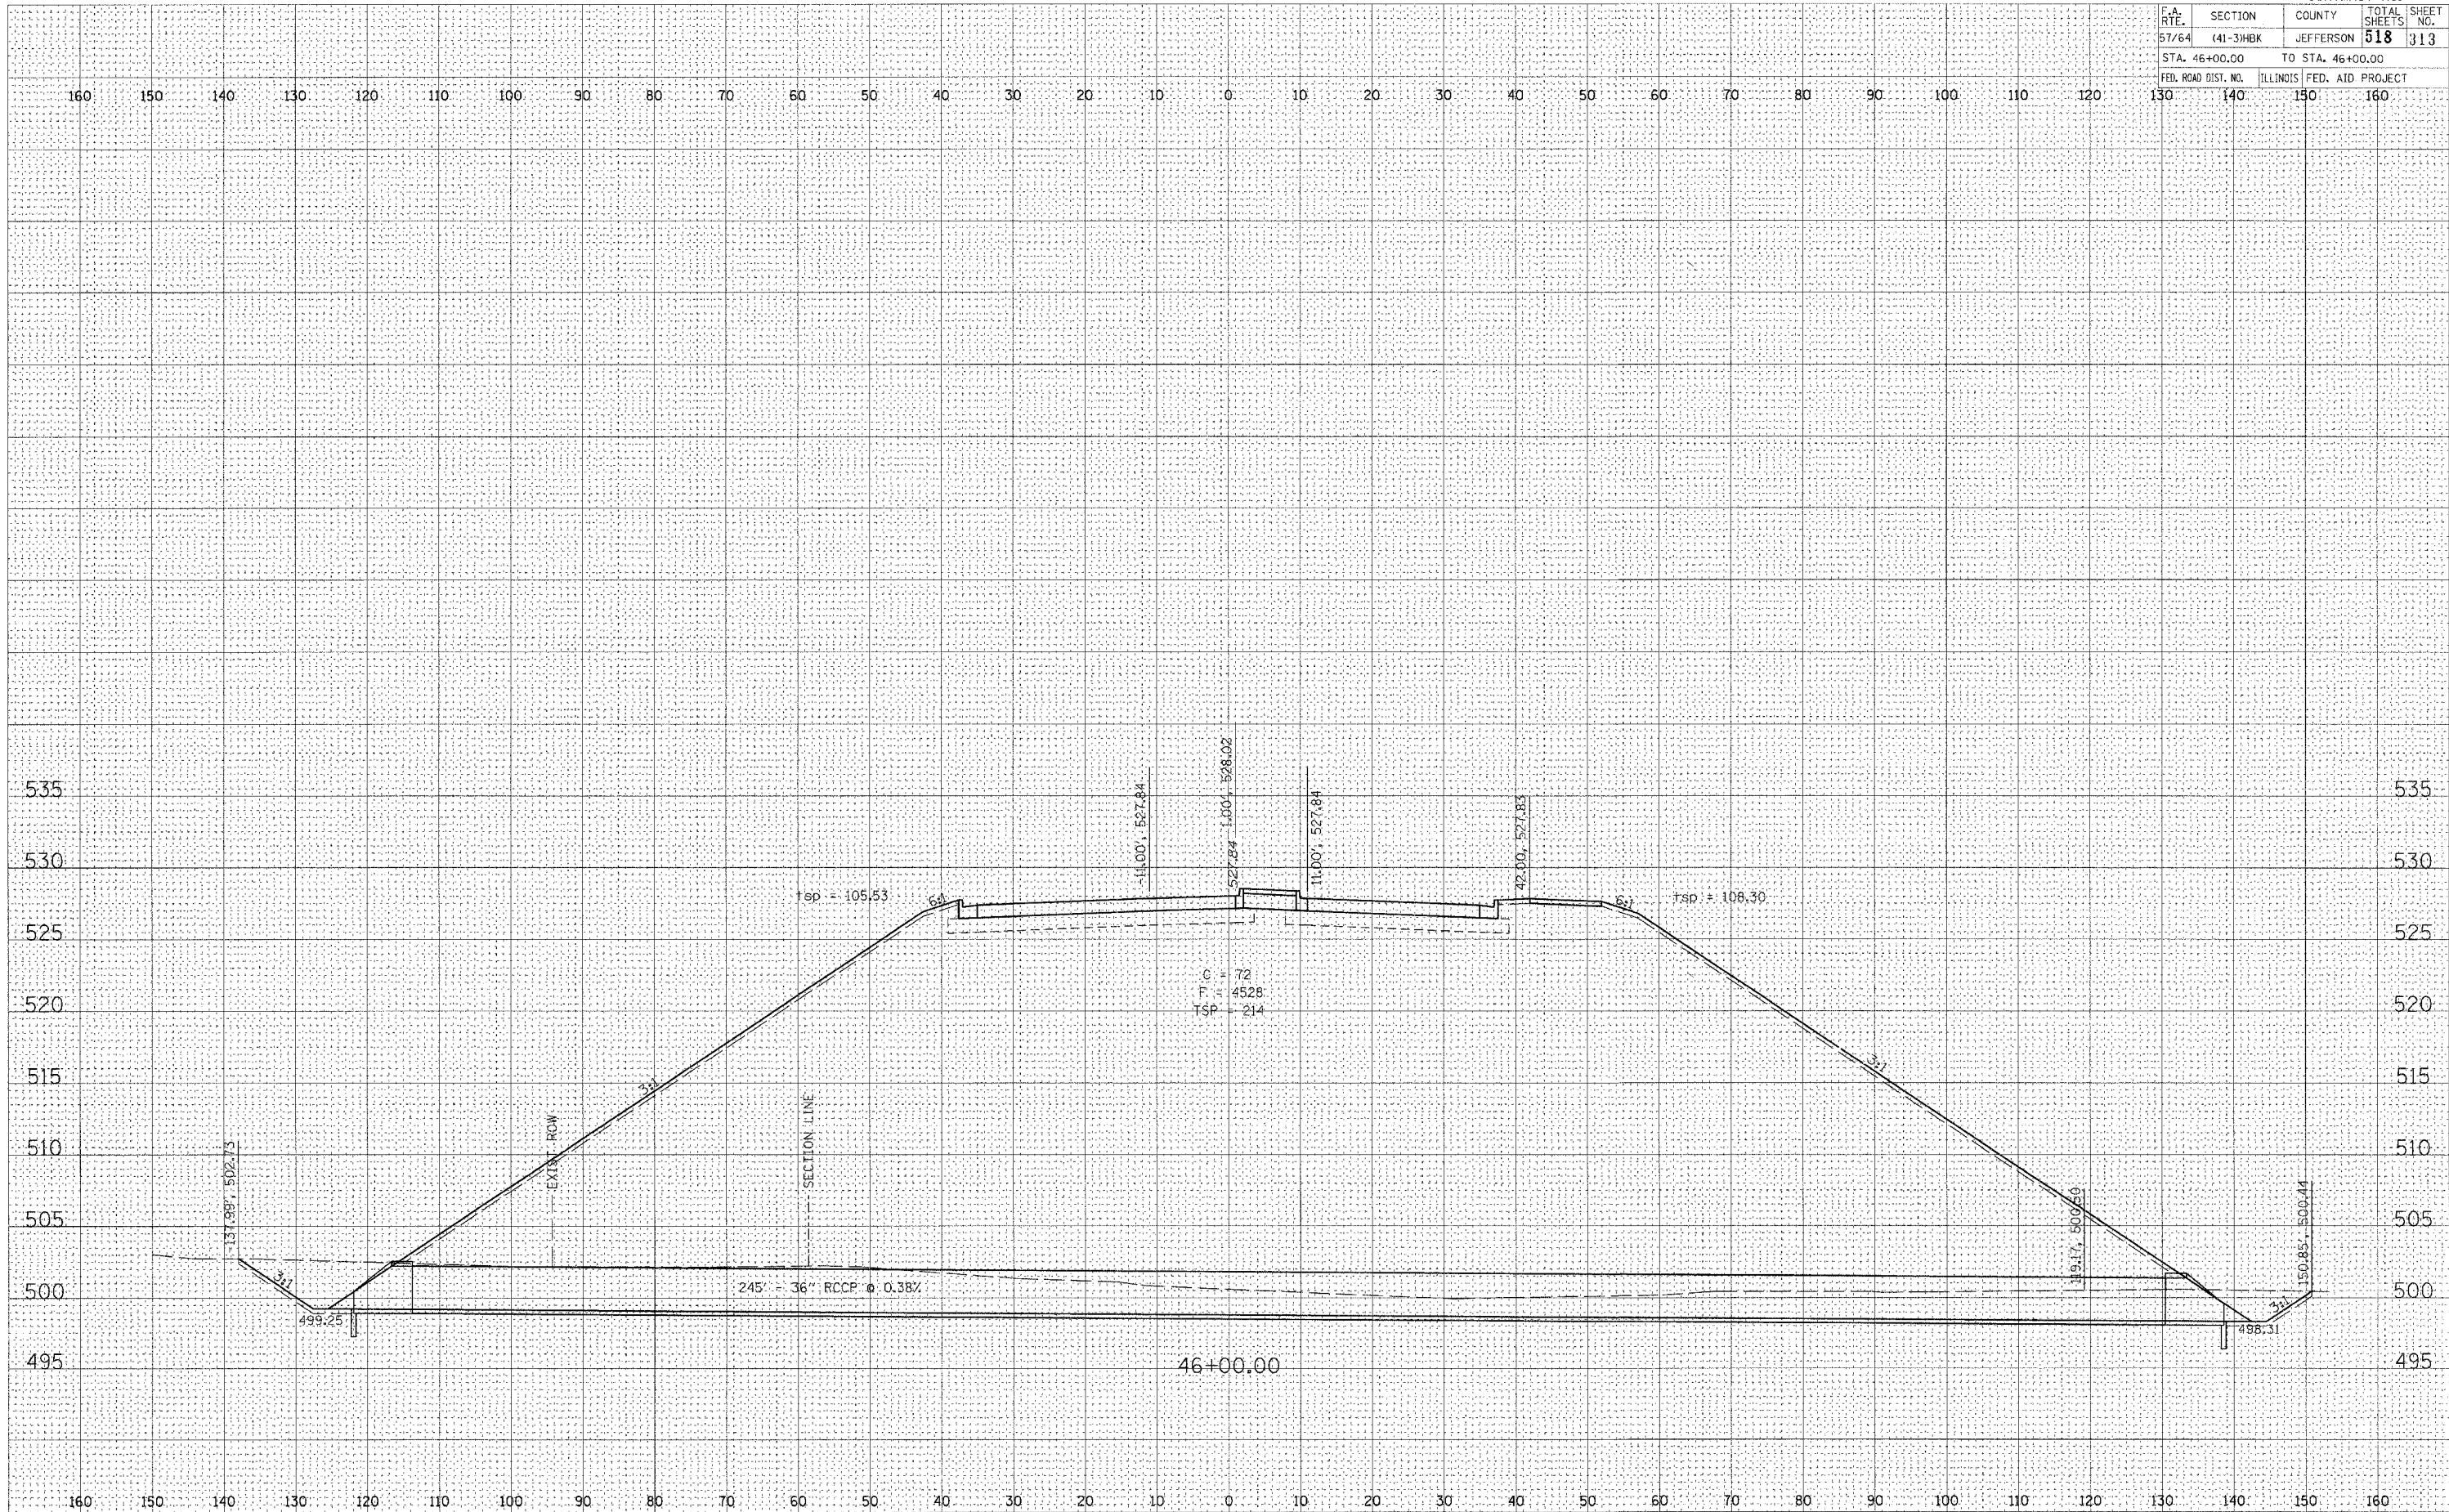

PLOT DATE = 8/21/2007 06:20 AM
PLOT SCALE = 1" = 100' / IN
USER NAME = Kst


ORIGINAL	SURVEYED	BY	DATE
NO.	NO.		

FINAL	SURVEYED	BY	DATE
NO.	NO.		

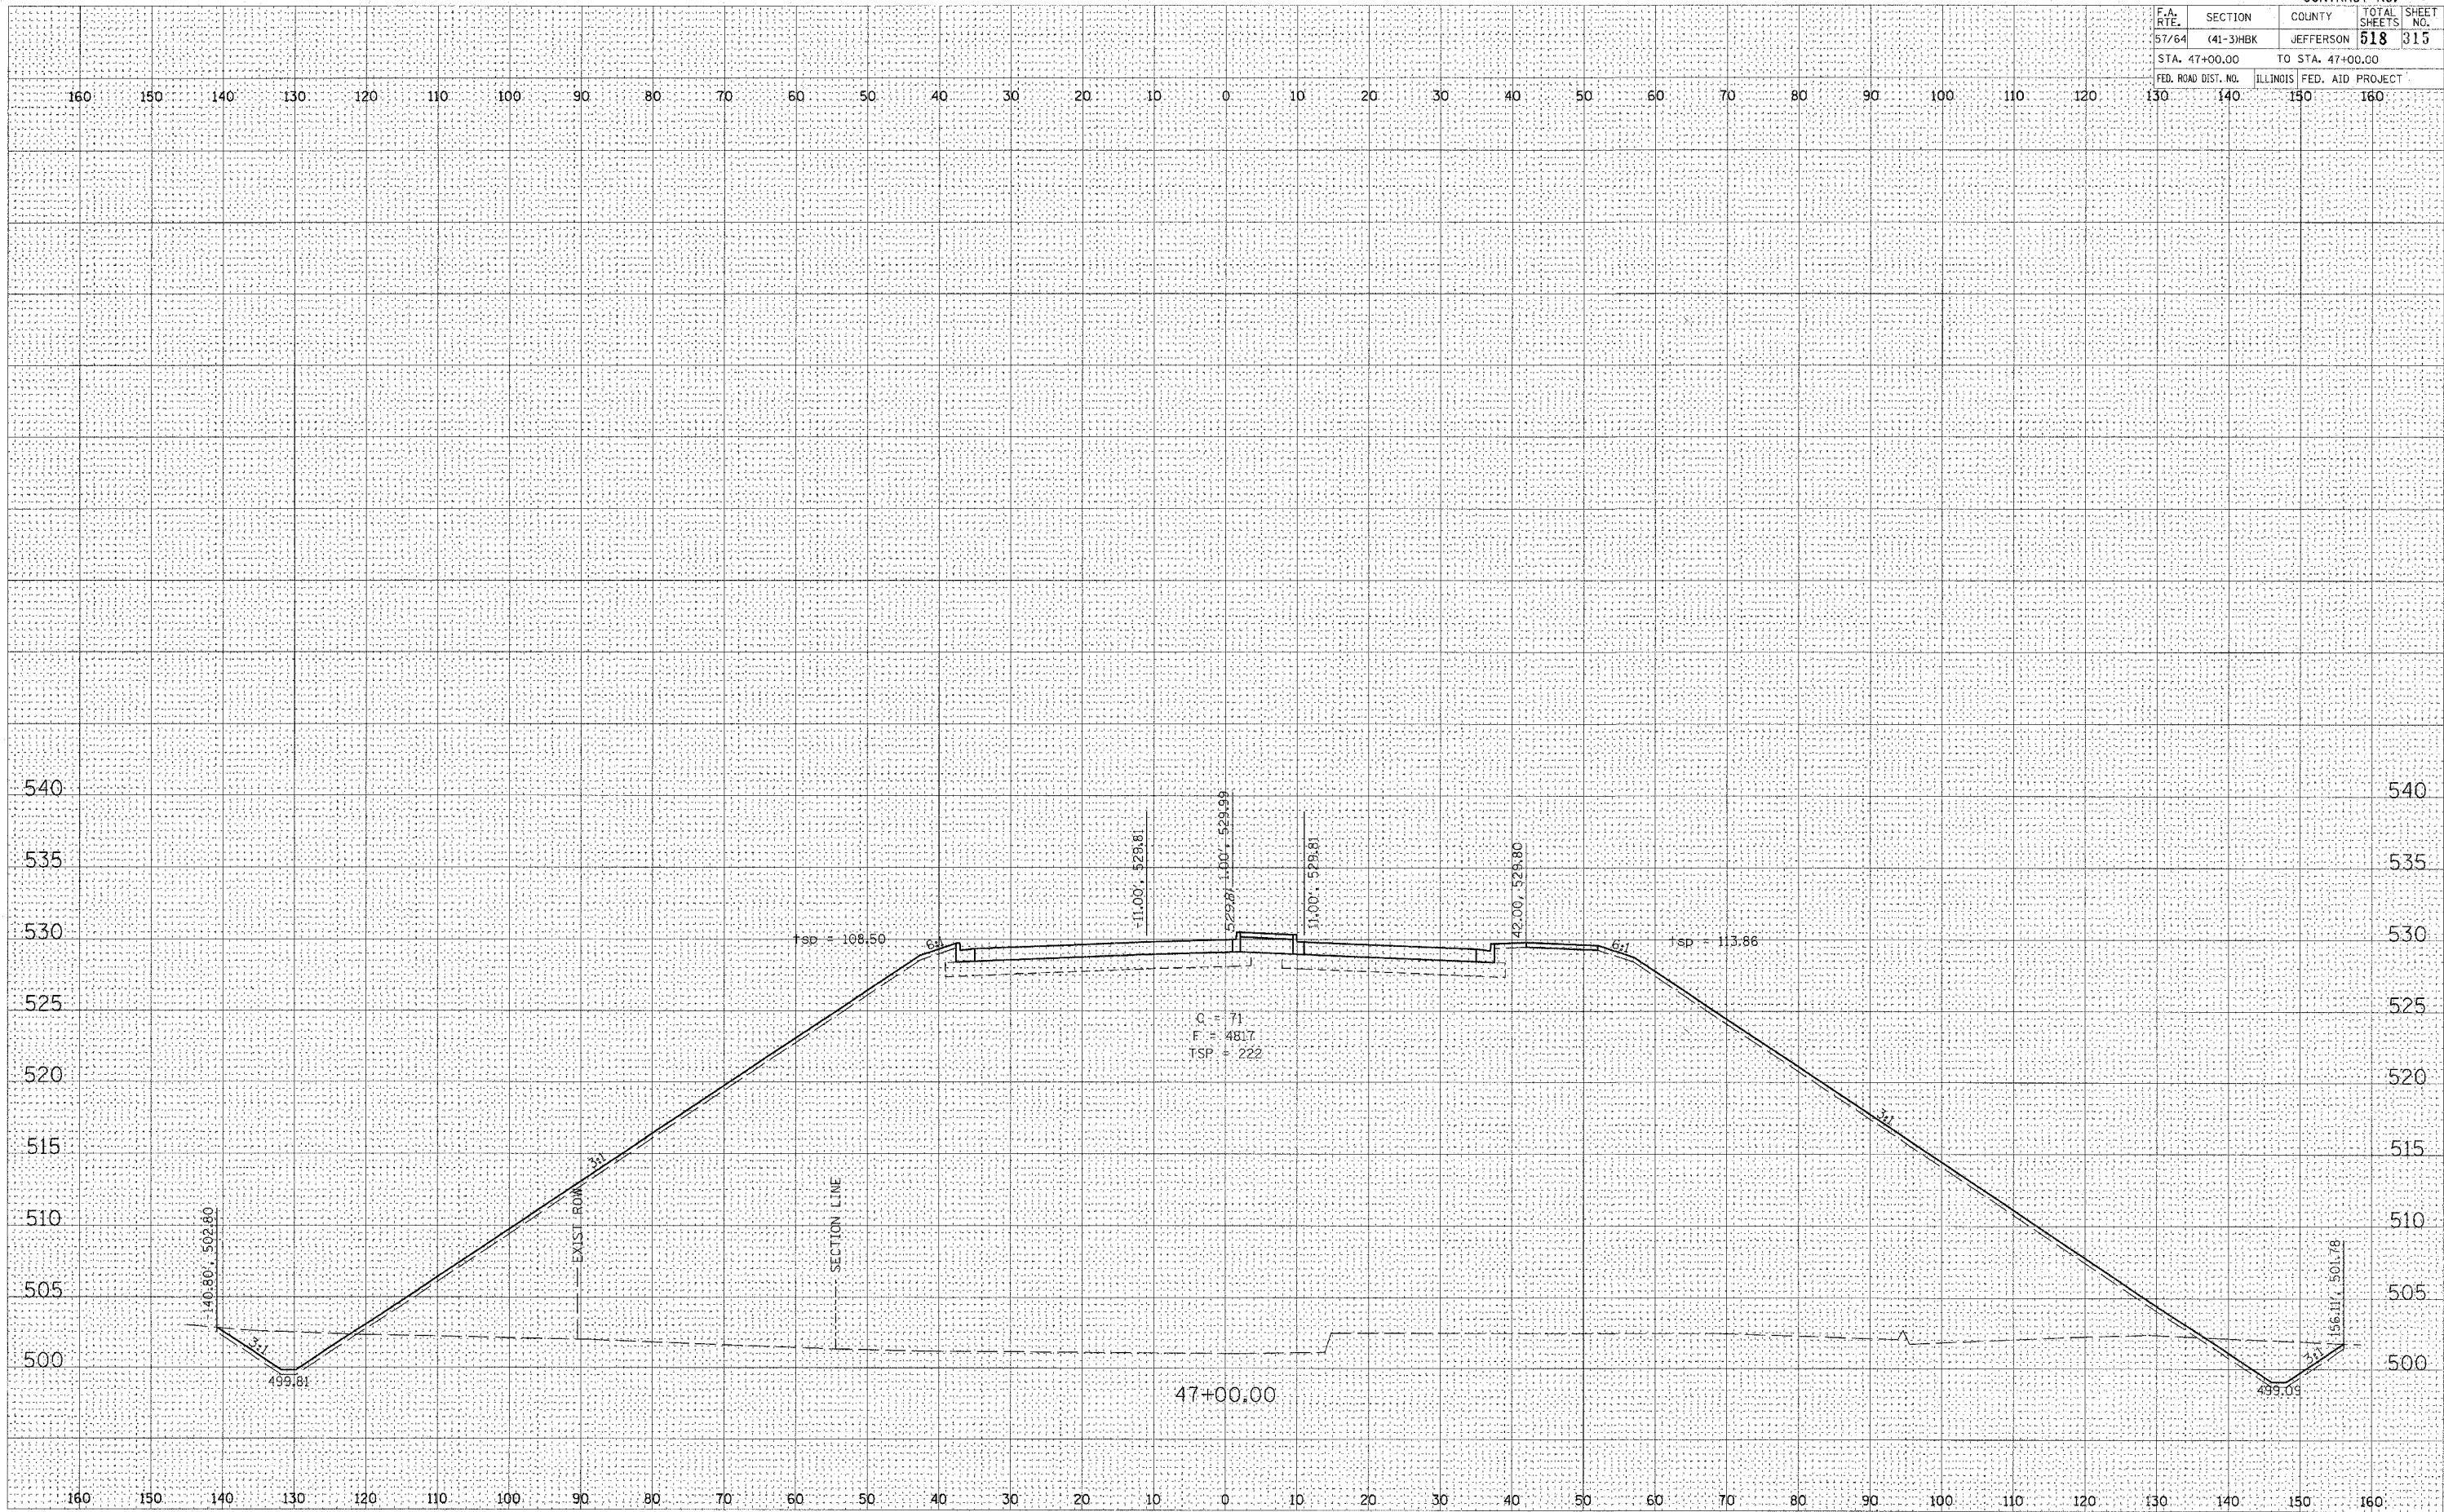

CONTRACT NO.				
F.A. RTE.	SECTION	COUNTY	TOTAL SHEETS	SHEET NO.
57/64	41-3HKB	JEFFERSON	518	315
STA. 47+00.00			TO STA. 47+00.00	
FED. ROAD DIST. NO.	ILLINOIS	FED. AID PROJECT		

CONTRACT NO.				
F.A. RTE.	SECTION	COUNTY	TOTAL SHEETS	SHEET NO.
57/64	(41-3)HBK	JEFFERSON	518	316
STA. 47+50.00		TO STA. 47+50.00		
FED. ROAD DIST. NO.		ILLINOIS FED. AID PROJECT		

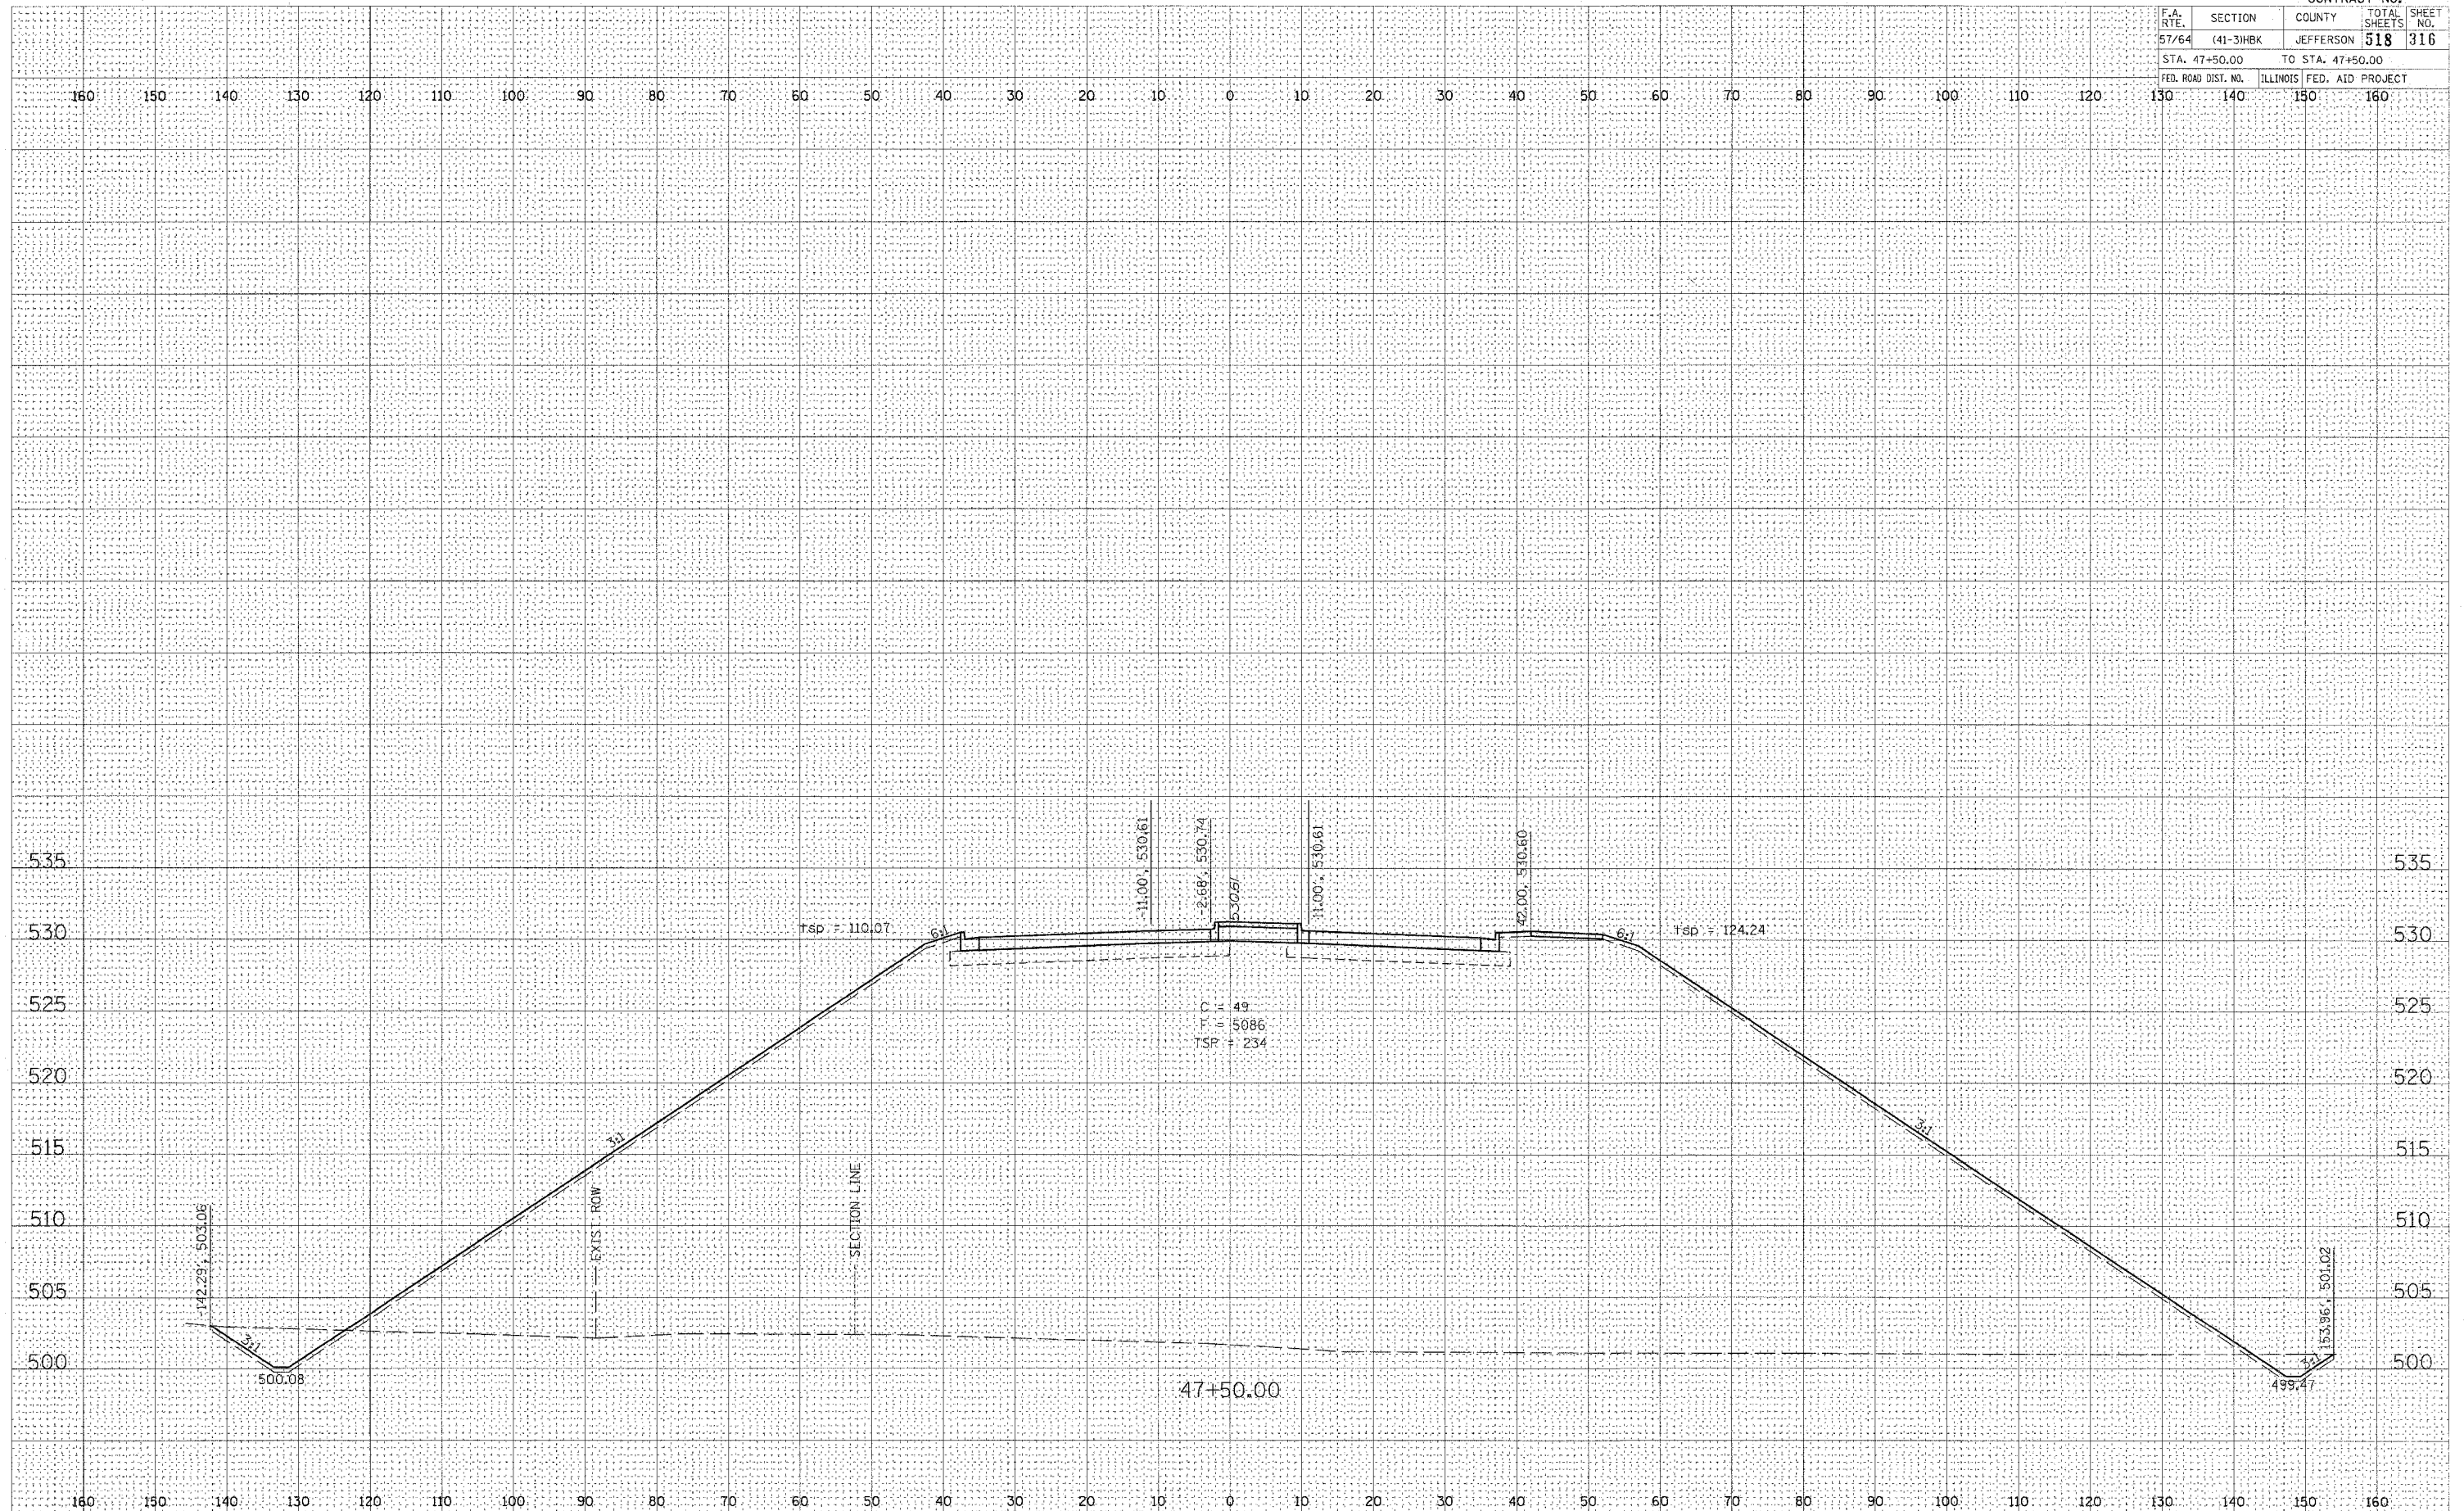


VETERANS MEMORIAL DRIVE

FINAL	SURVEYED	BY	DATE
SURVEY	PLOTTED		
NOTE BOOK	TEMPLATE		
NO.	AREAS CHECKED		


ORIGINAL	SURVEYED	BY	DATE
SURVEY	PLOTTED		
NOTE BOOK	TEMPLATE		
NO.	AREAS CHECKED		

PLOT DATE = 03/21/2007 06:20 AM
 PLOT SCALE = 10.0000 / IN
 USER NAME = KES

CONTRACT NO.				
F.A. RTE.	SECTION	COUNTY	TOTAL SHEETS	SHEET NO.
57/64	(41-3)HBK	JEFFERSON	518	317
STA. 48+00.00		TO STA. 49+72.27		
FED. ROAD DIST. NO.		ILLINOIS FED. AID PROJECT		

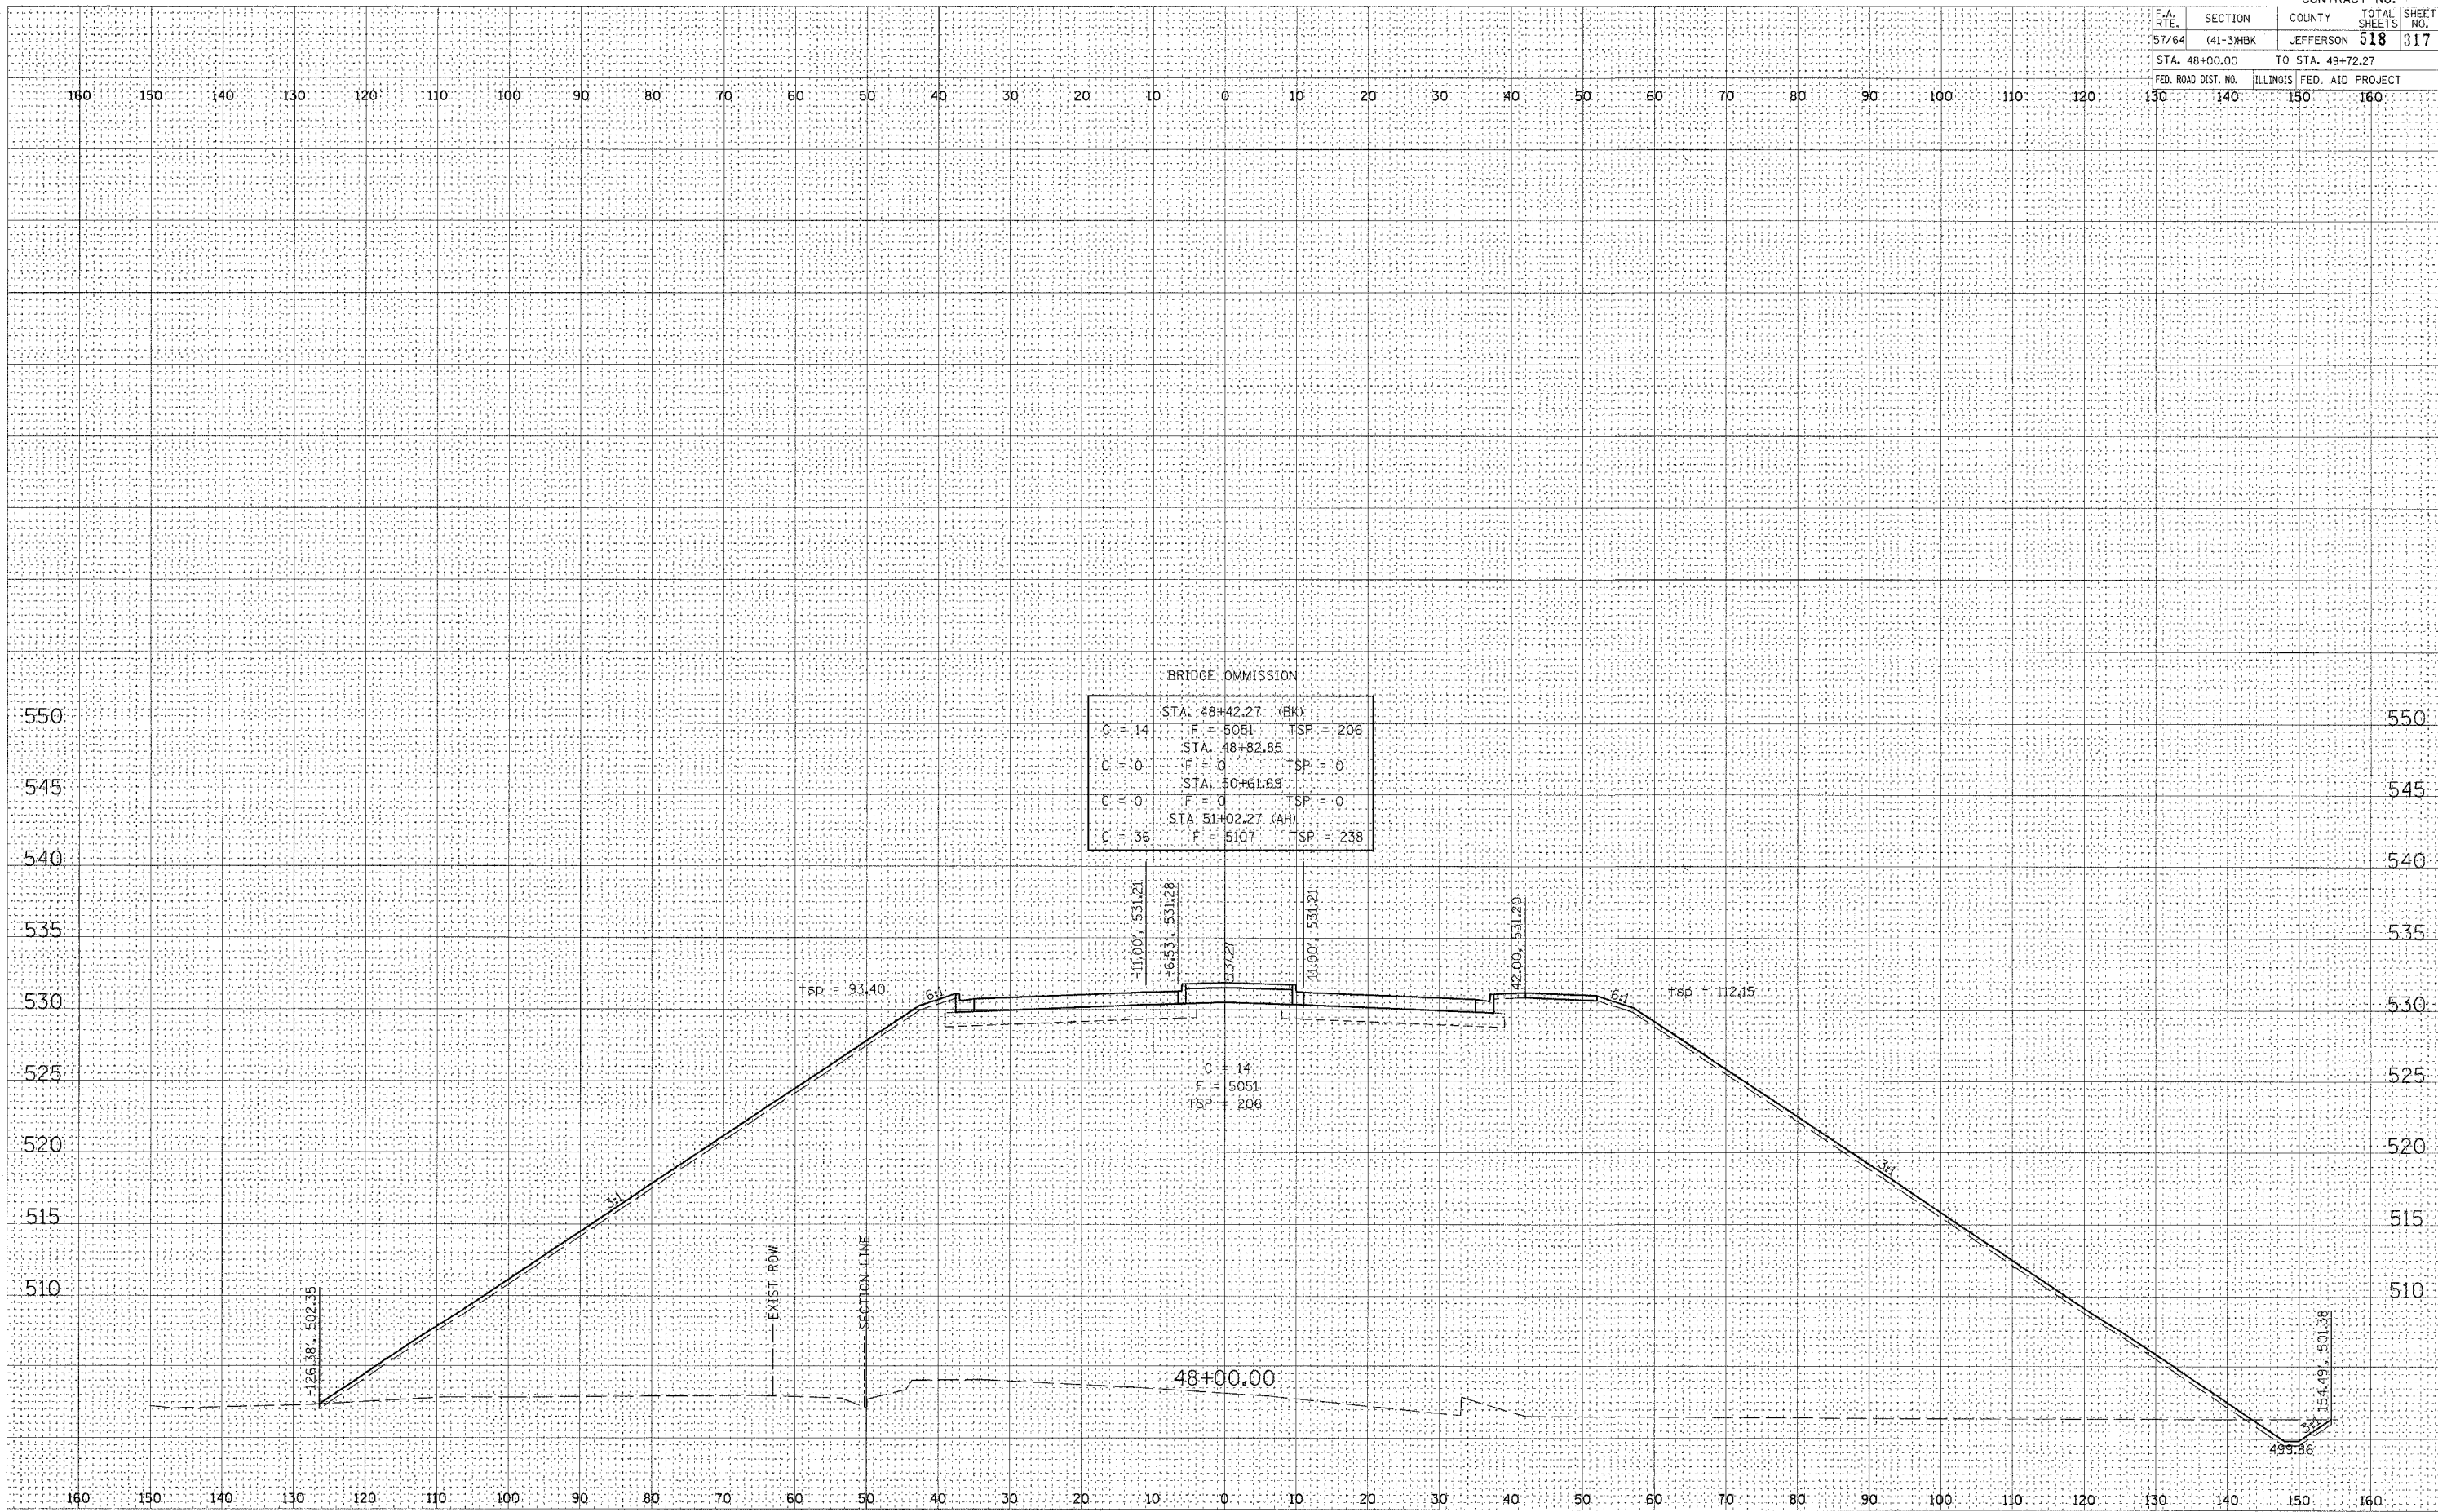

CONTRACT NO.				
F.A. RTE.	SECTION	COUNTY	TOTAL SHEETS	SHEET NO.
57/64	(41-3)HBK	JEFFERSON	518	318
STA. 51+50.00		TO STA. 52+00.00		
FED. ROAD DIST. NO.		ILLINOIS	FED. AID PROJECT	

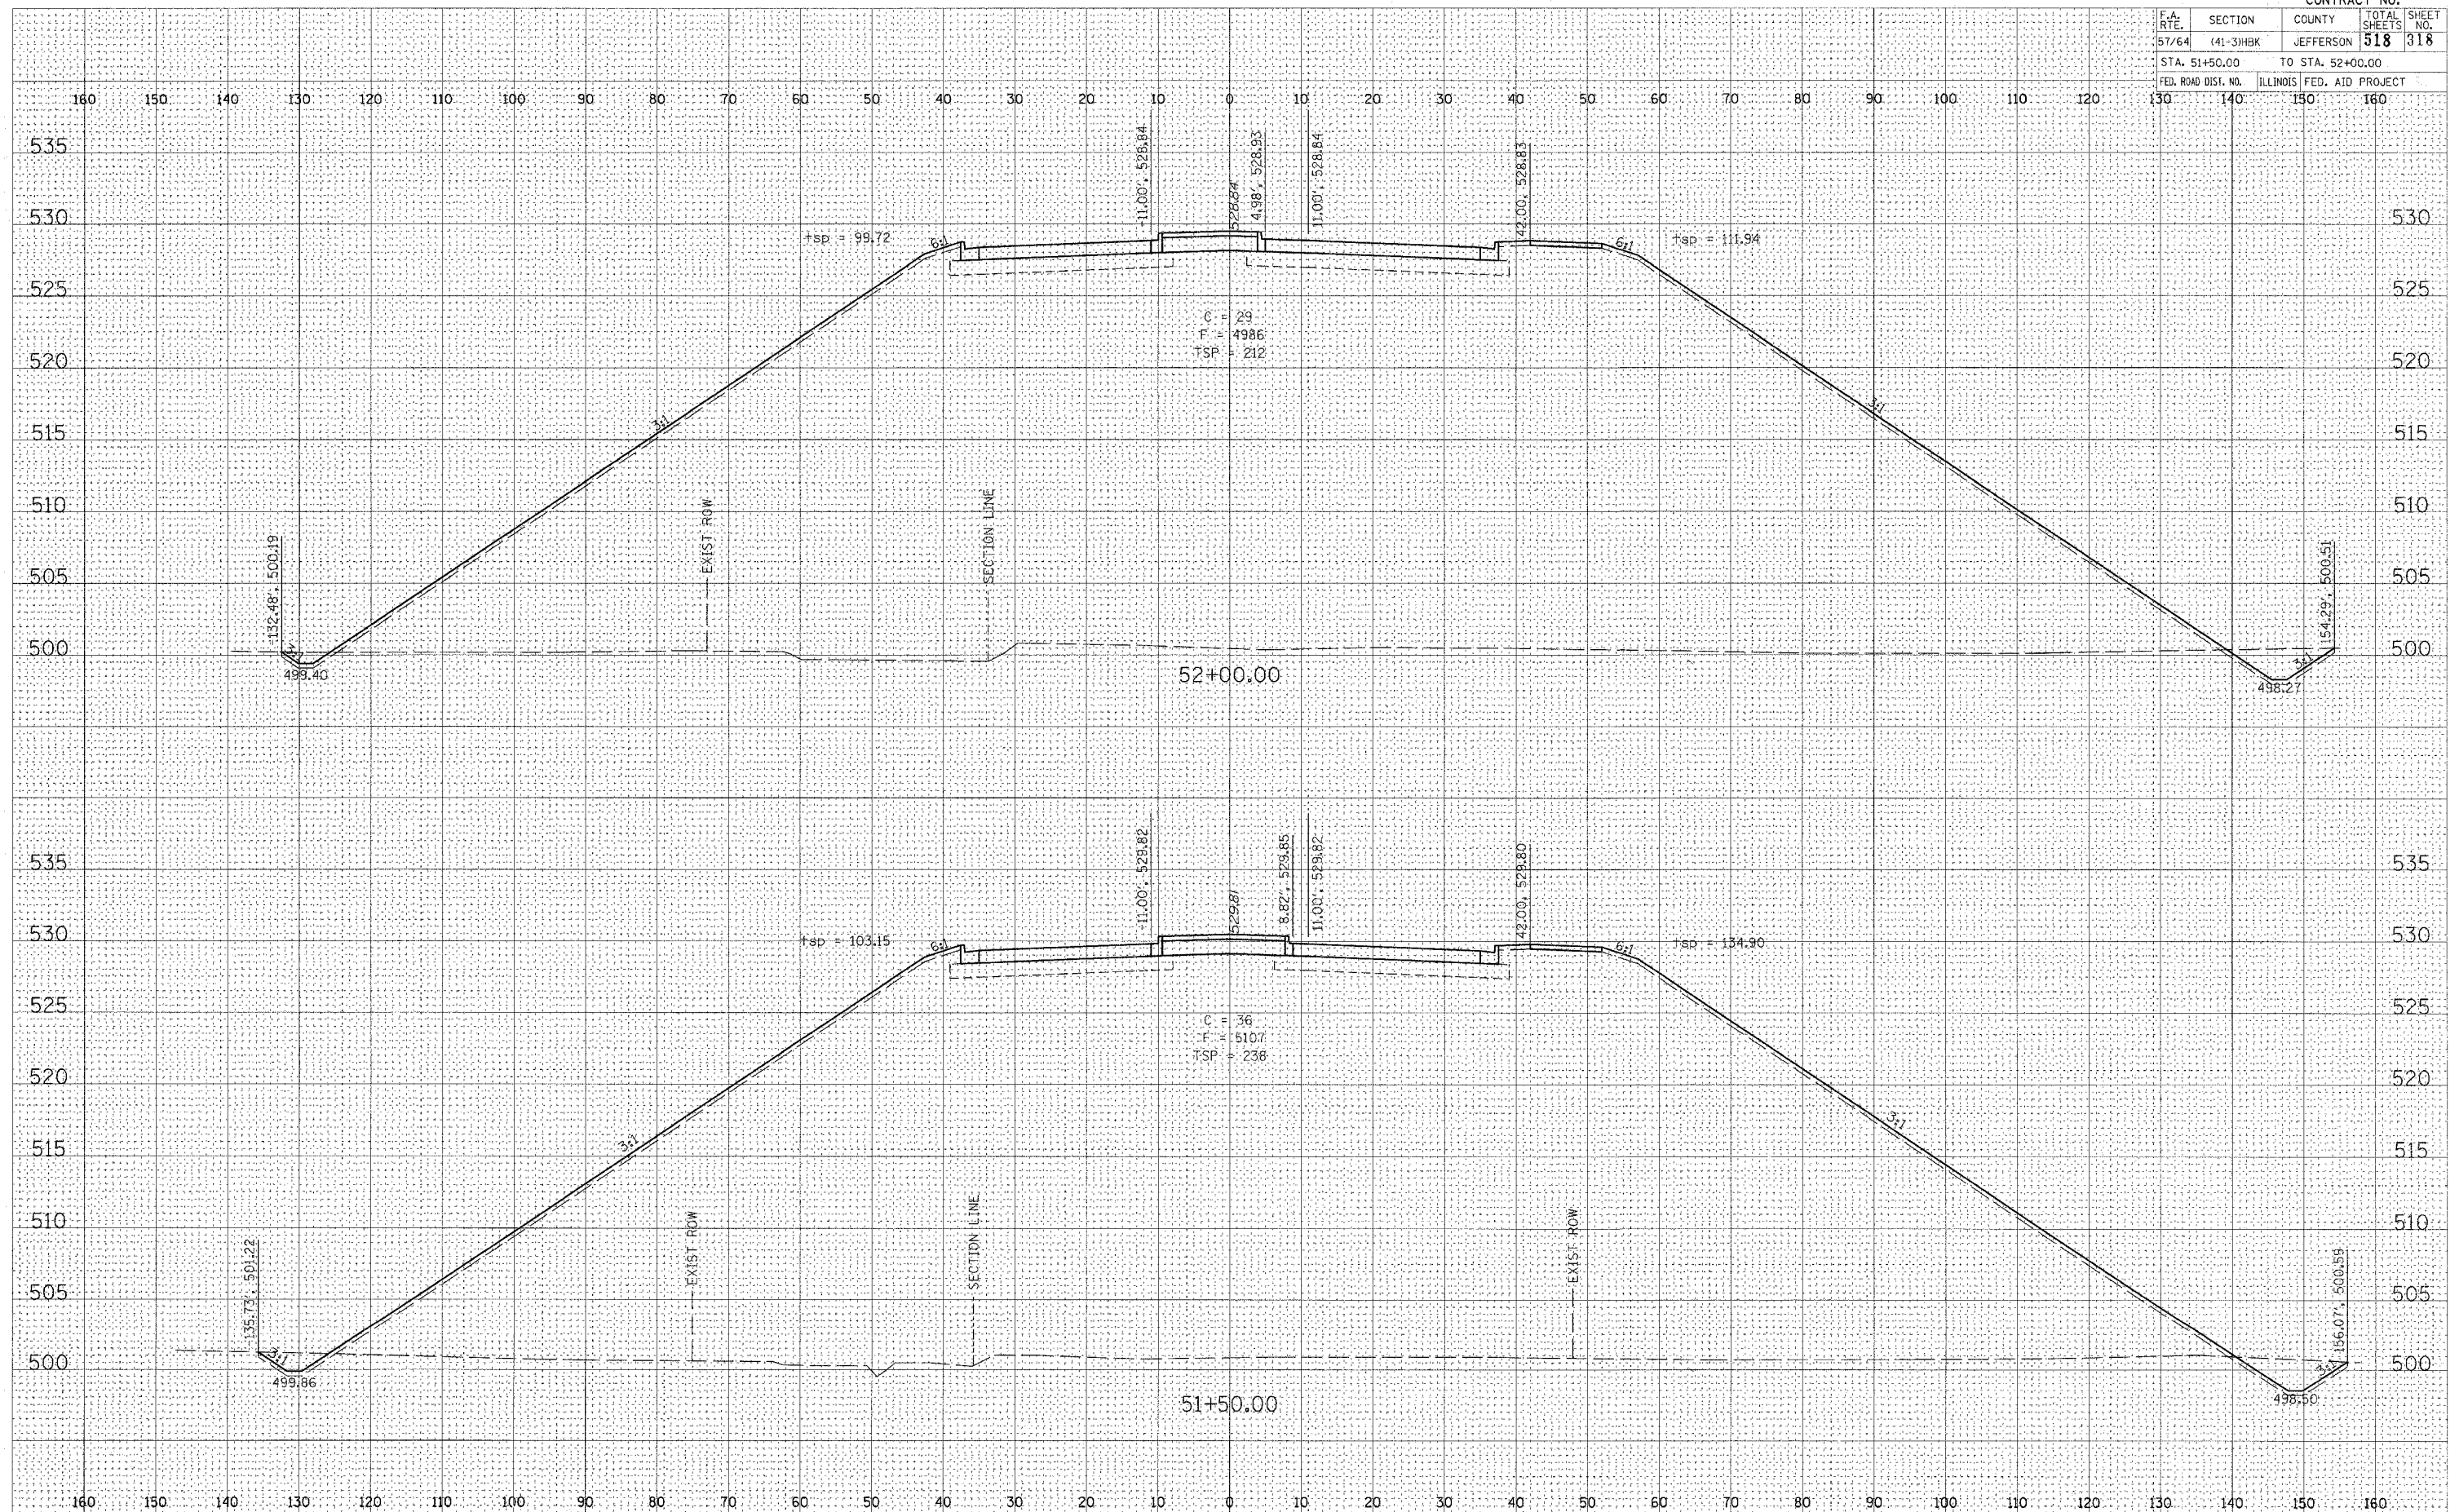


VETERANS MEMORIAL DRIVE

FINAL	SURVEYED	BY	DATE
SURVEY	PLOTTED		
NOTE BOOK	DATE		
NO.	AREAS CHECKED		

ORIGINAL	SURVEYED	BY	DATE
SURVEY	PLOTTED		
NOTE BOOK	DATE		
NO.	AREAS CHECKED		

PLOT DATE = 03/21/2007 08:29 AM
 FILE NAME = D:\91\job\53+50\53+50.dwg
 PLOT SCALE = 1/8" = 1'-0"
 USER NAME = ket


CONTRACT NO.			
F.A. RTE.	SECTION	COUNTY	TOTAL SHEETS NO.
57/64	(41-3)HBK	JEFFERSON	518 320
STA. 53+50.00 TO STA. 54+00.00		ILLINOIS FED. AID PROJECT	

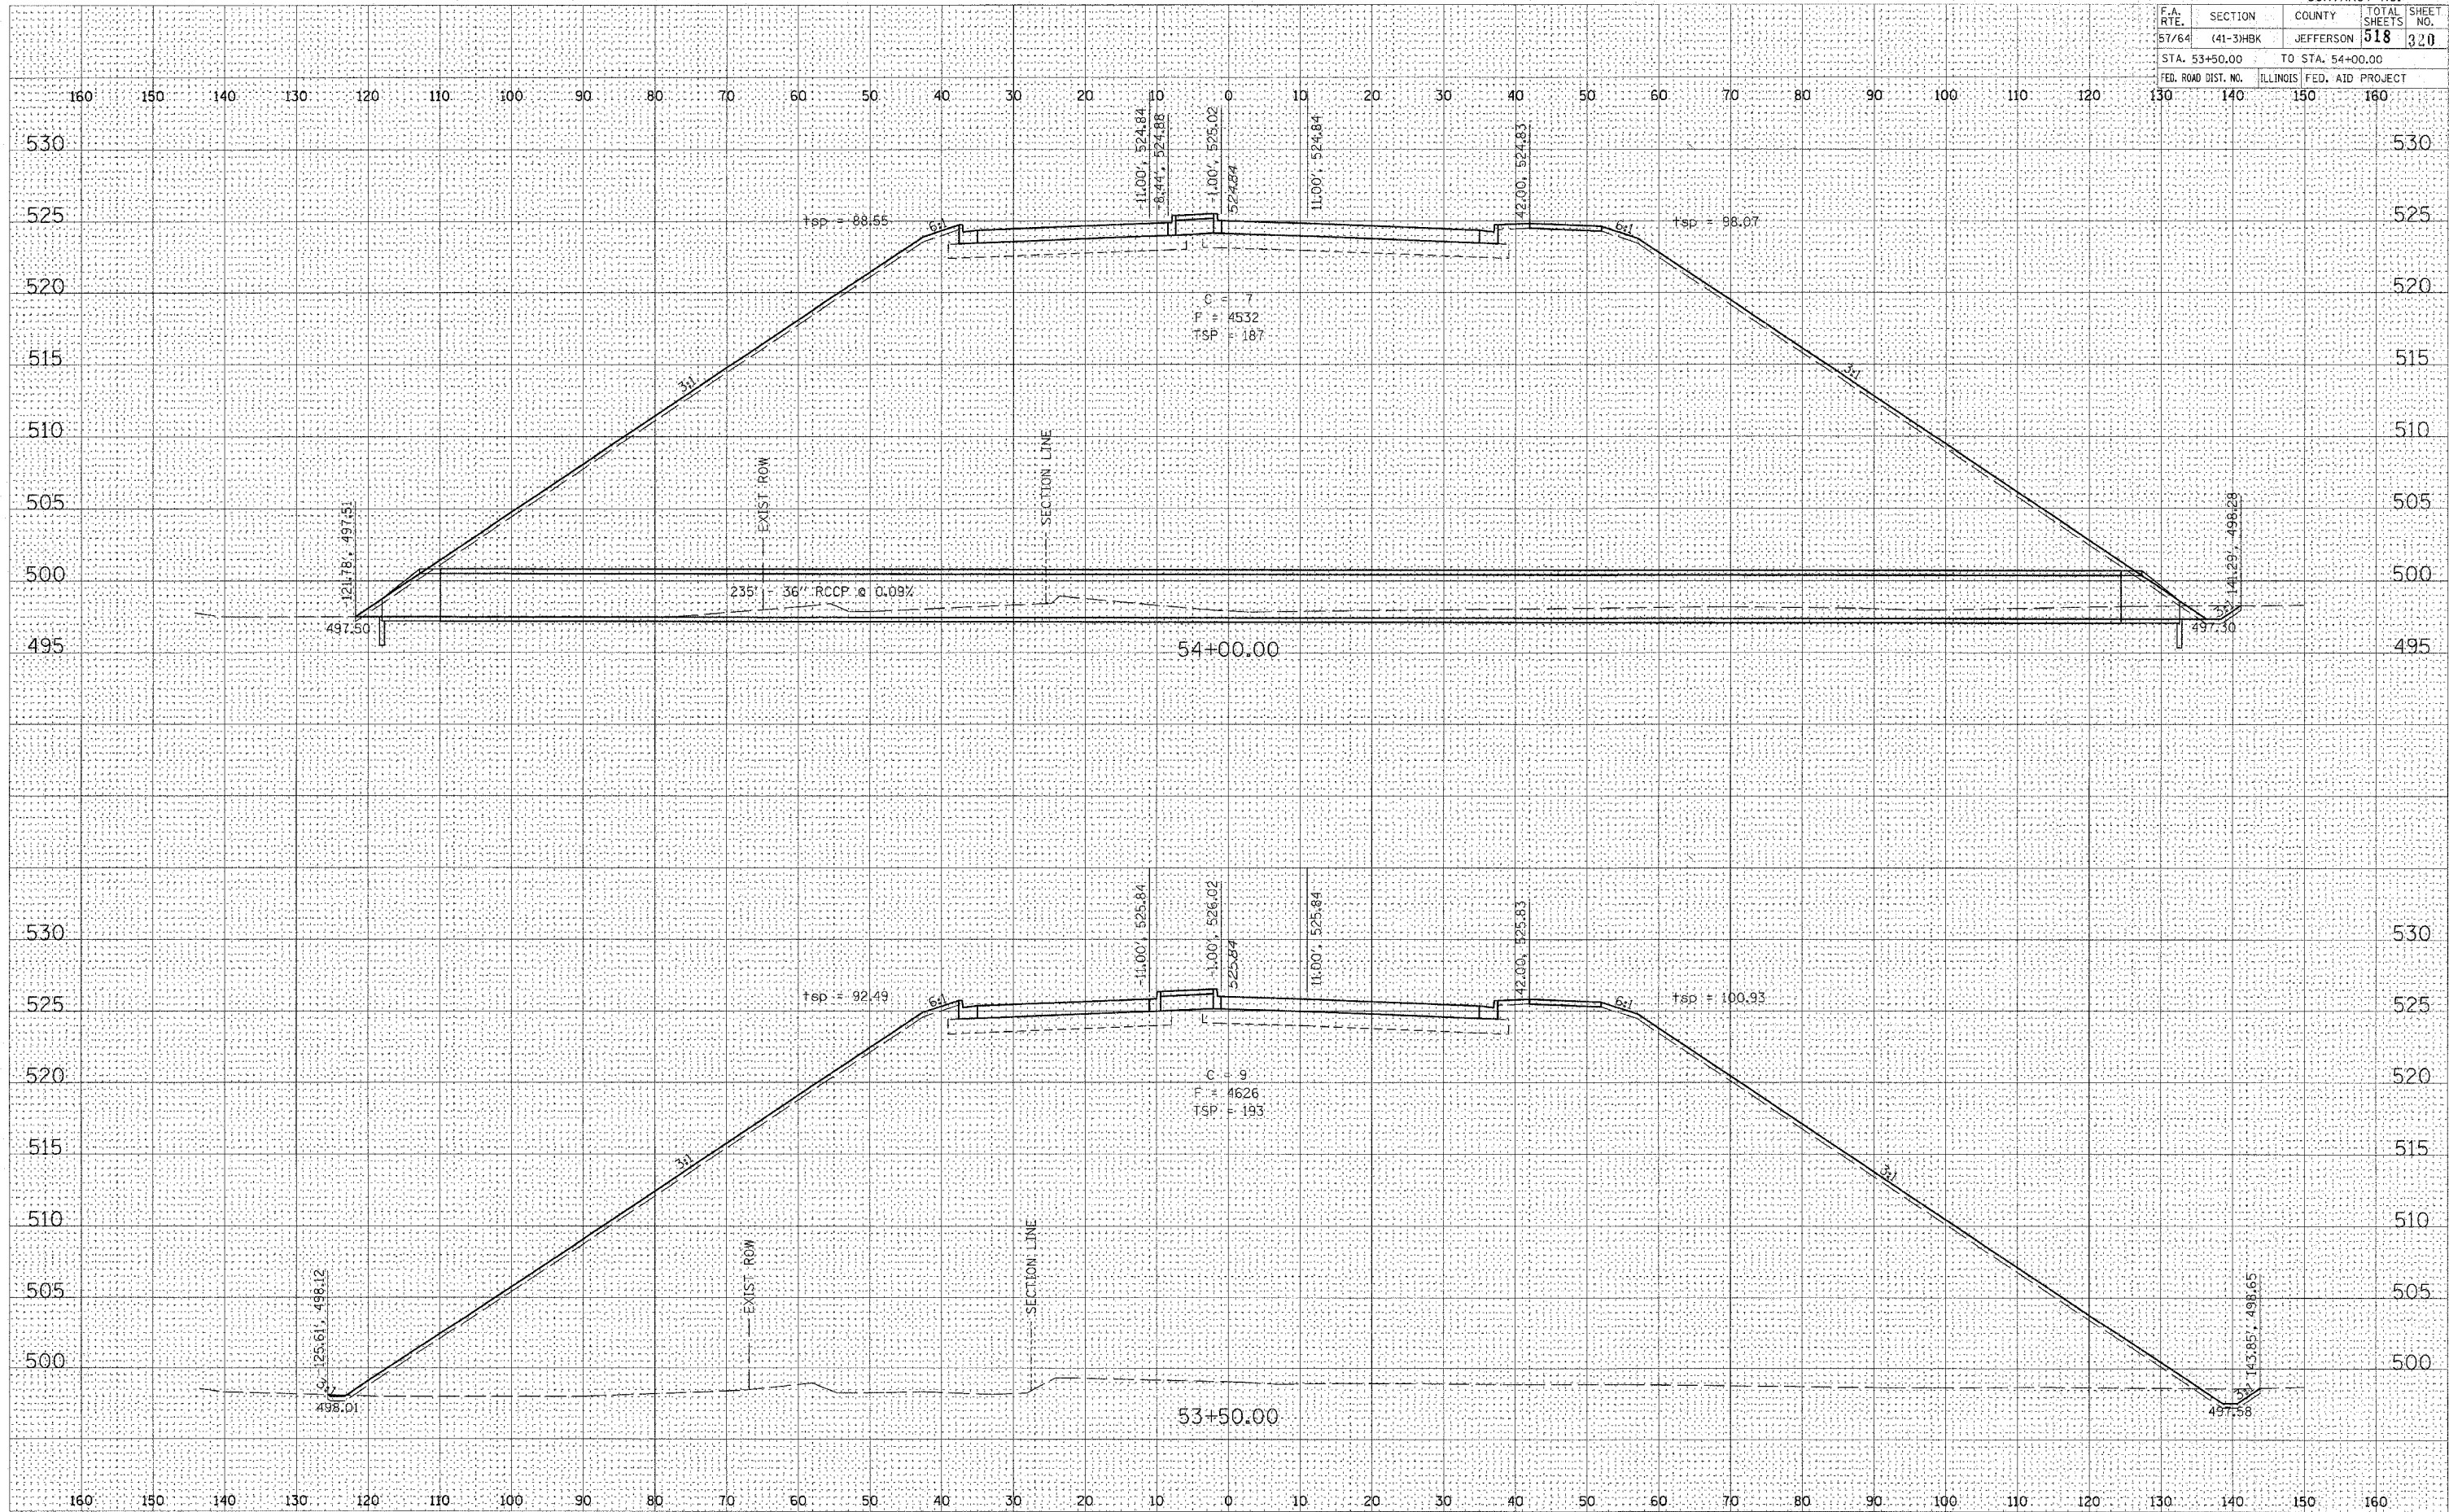

PLOT DATE = 8/31/2007 06:20 AM
PLOT SCALE = 1" = 100' / 31.8
USER NAME = Rex

ORIGINAL	SURVEY	BY	DATE
NO.	NO.		
NO.	NO.		
NO.	NO.		

FINAL	SURVEY	BY	DATE
NO.	NO.		
NO.	NO.		
NO.	NO.		

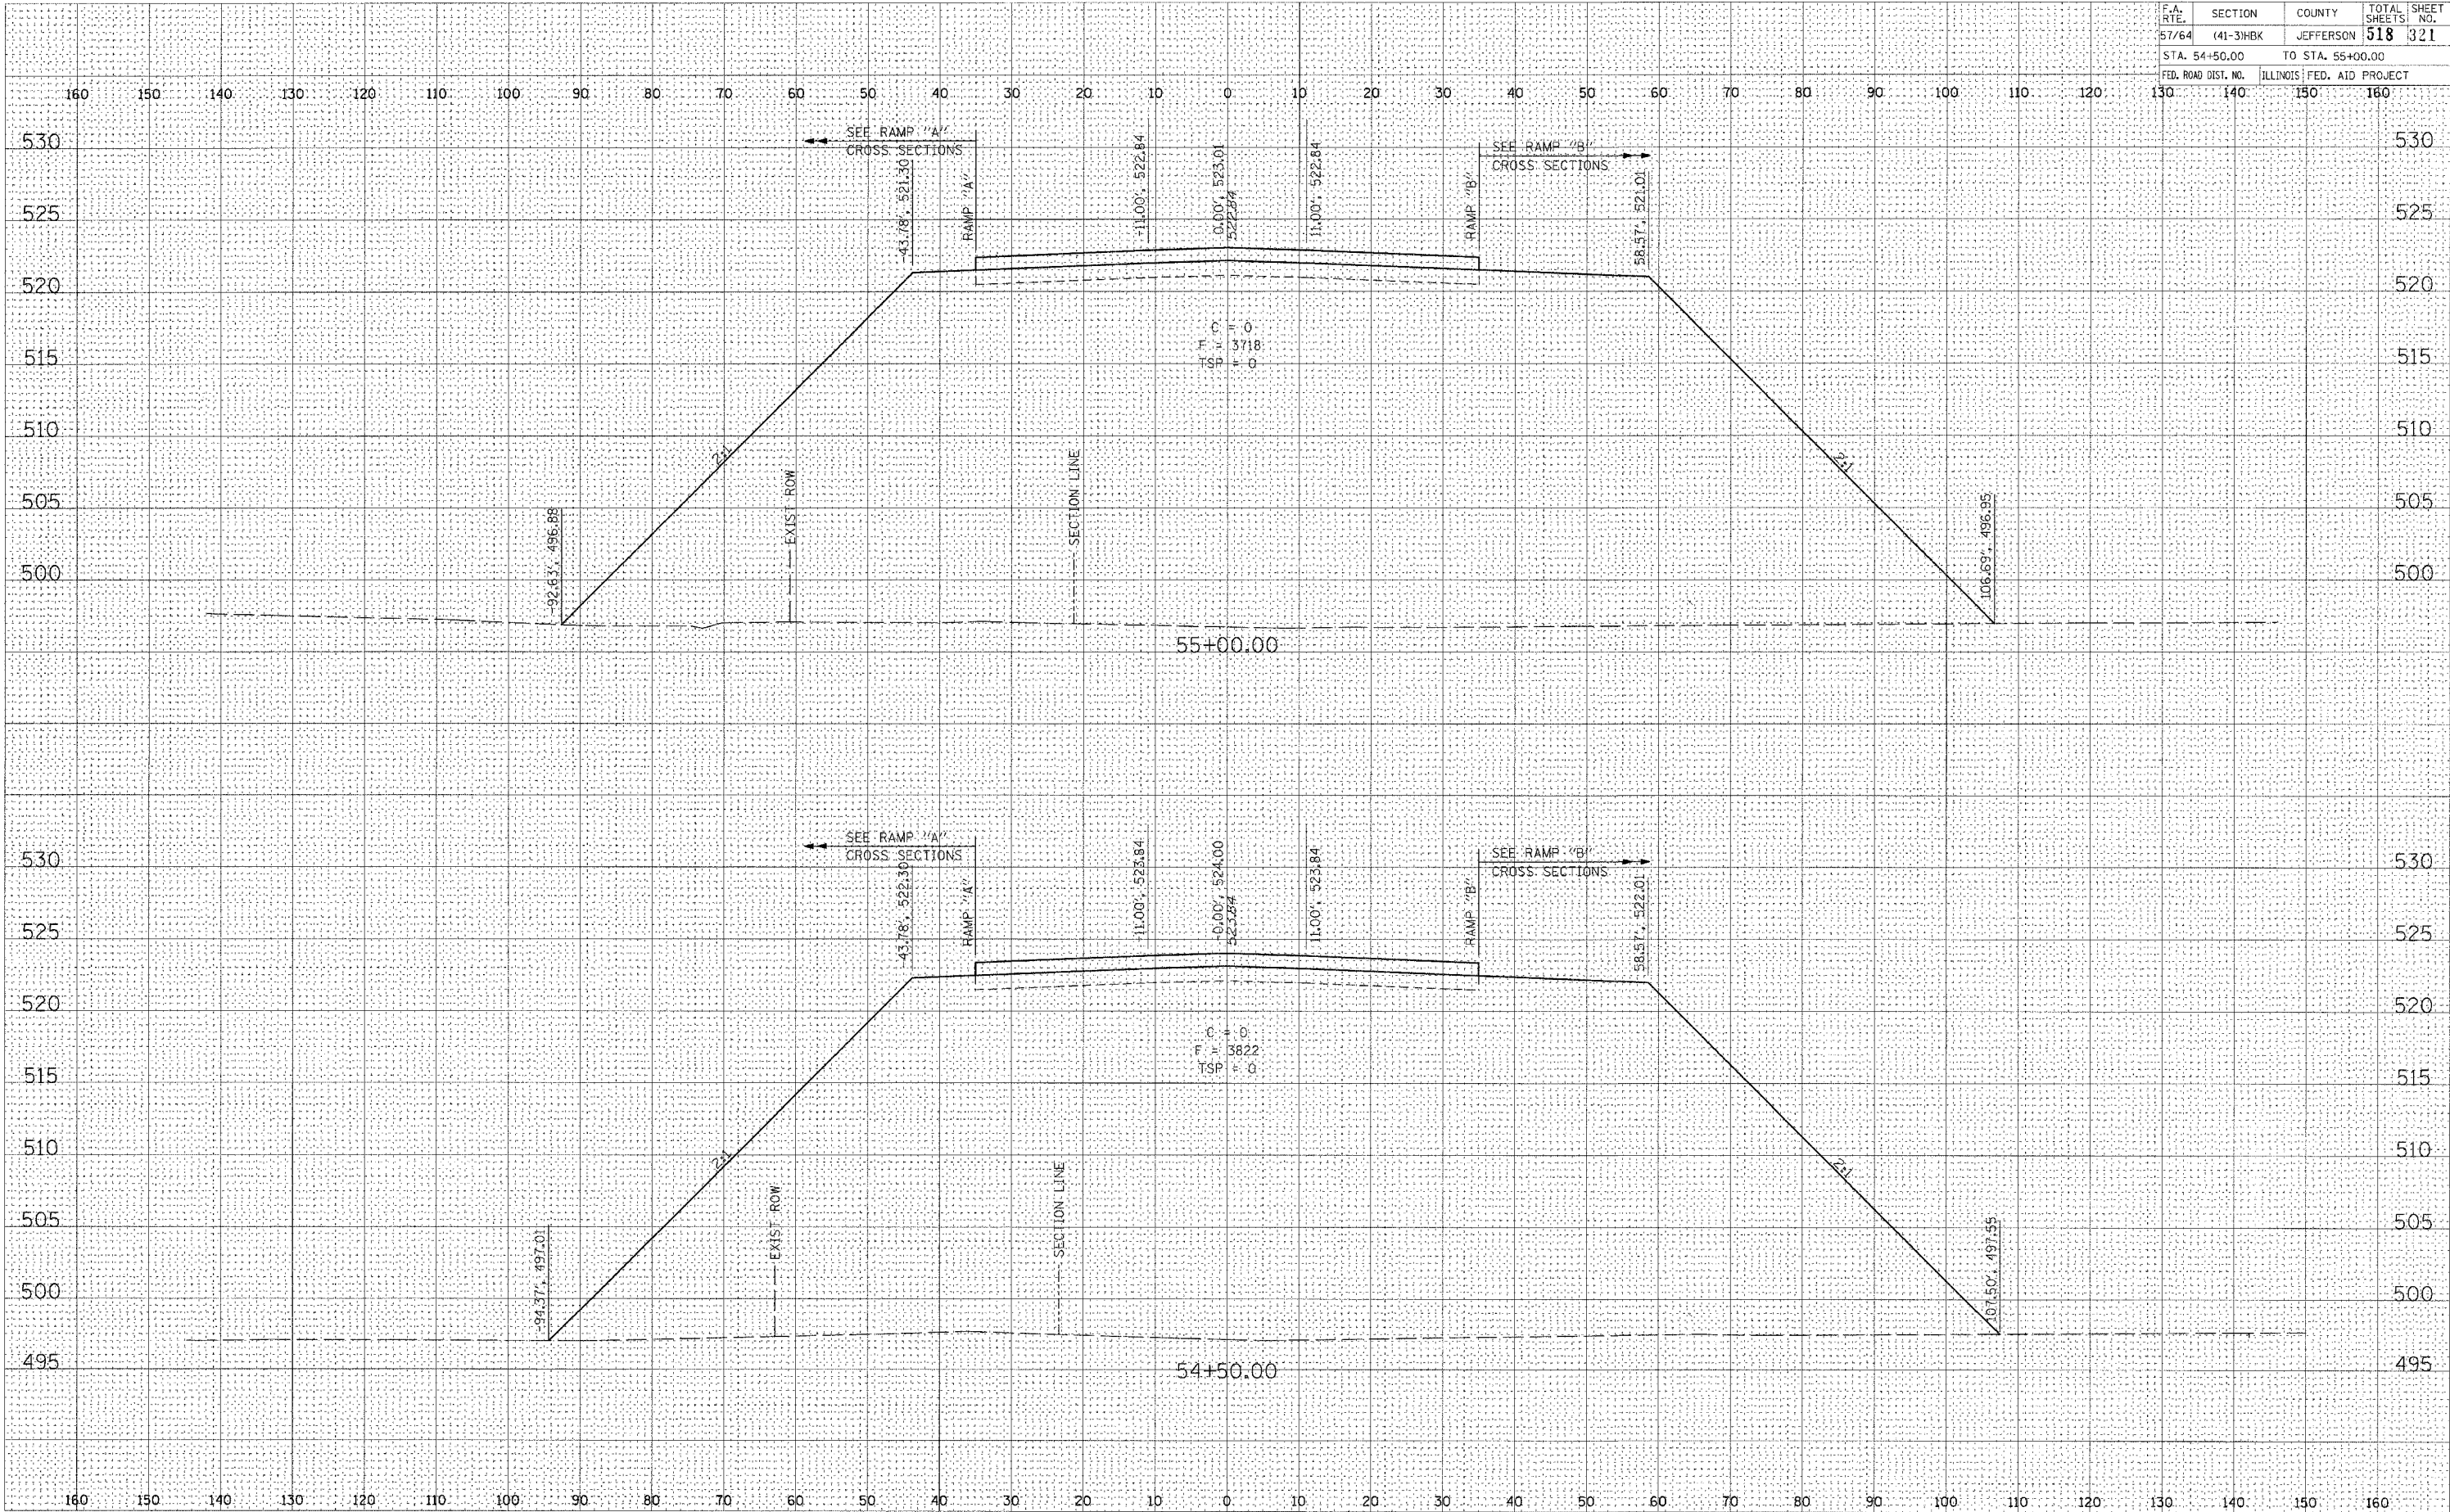

F.A. RTE.	SECTION	COUNTY	TOTAL SHEETS	SHEET NO.
57/64	(41-3)HBK	JEFFERSON	518	321
STA. 54+50.00		TO STA. 55+00.00		
FED. ROAD DIST. NO.		ILLINOIS FED. AID PROJECT		


CONTRACT NO.

FINAL	SURVEYED	BY	DATE
SHEET	PLOTTED		
NOTE BOOK	TEMPLATE		
NO.	AREAS CHECKED		


ORIGINAL	SURVEYED	BY	DATE
SHEET	PLOTTED		
NOTE BOOK	TEMPLATE		
NO.	AREAS CHECKED		

PLOT DATE = 03/21/2007 06:28 AM
 PLOT SCALE = 10.0000' / IN
 USER NAME = KES

F.A. RTE.	SECTION	COUNTY	TOTAL SHEETS	SHEET NO.
57/64	(41-3)HBK	JEFFERSON	518	322
STA. 55+50.00		TO STA. 56+00.00		
FED. ROAD DIST. NO.	ILLINOIS	FED. AID PROJECT		

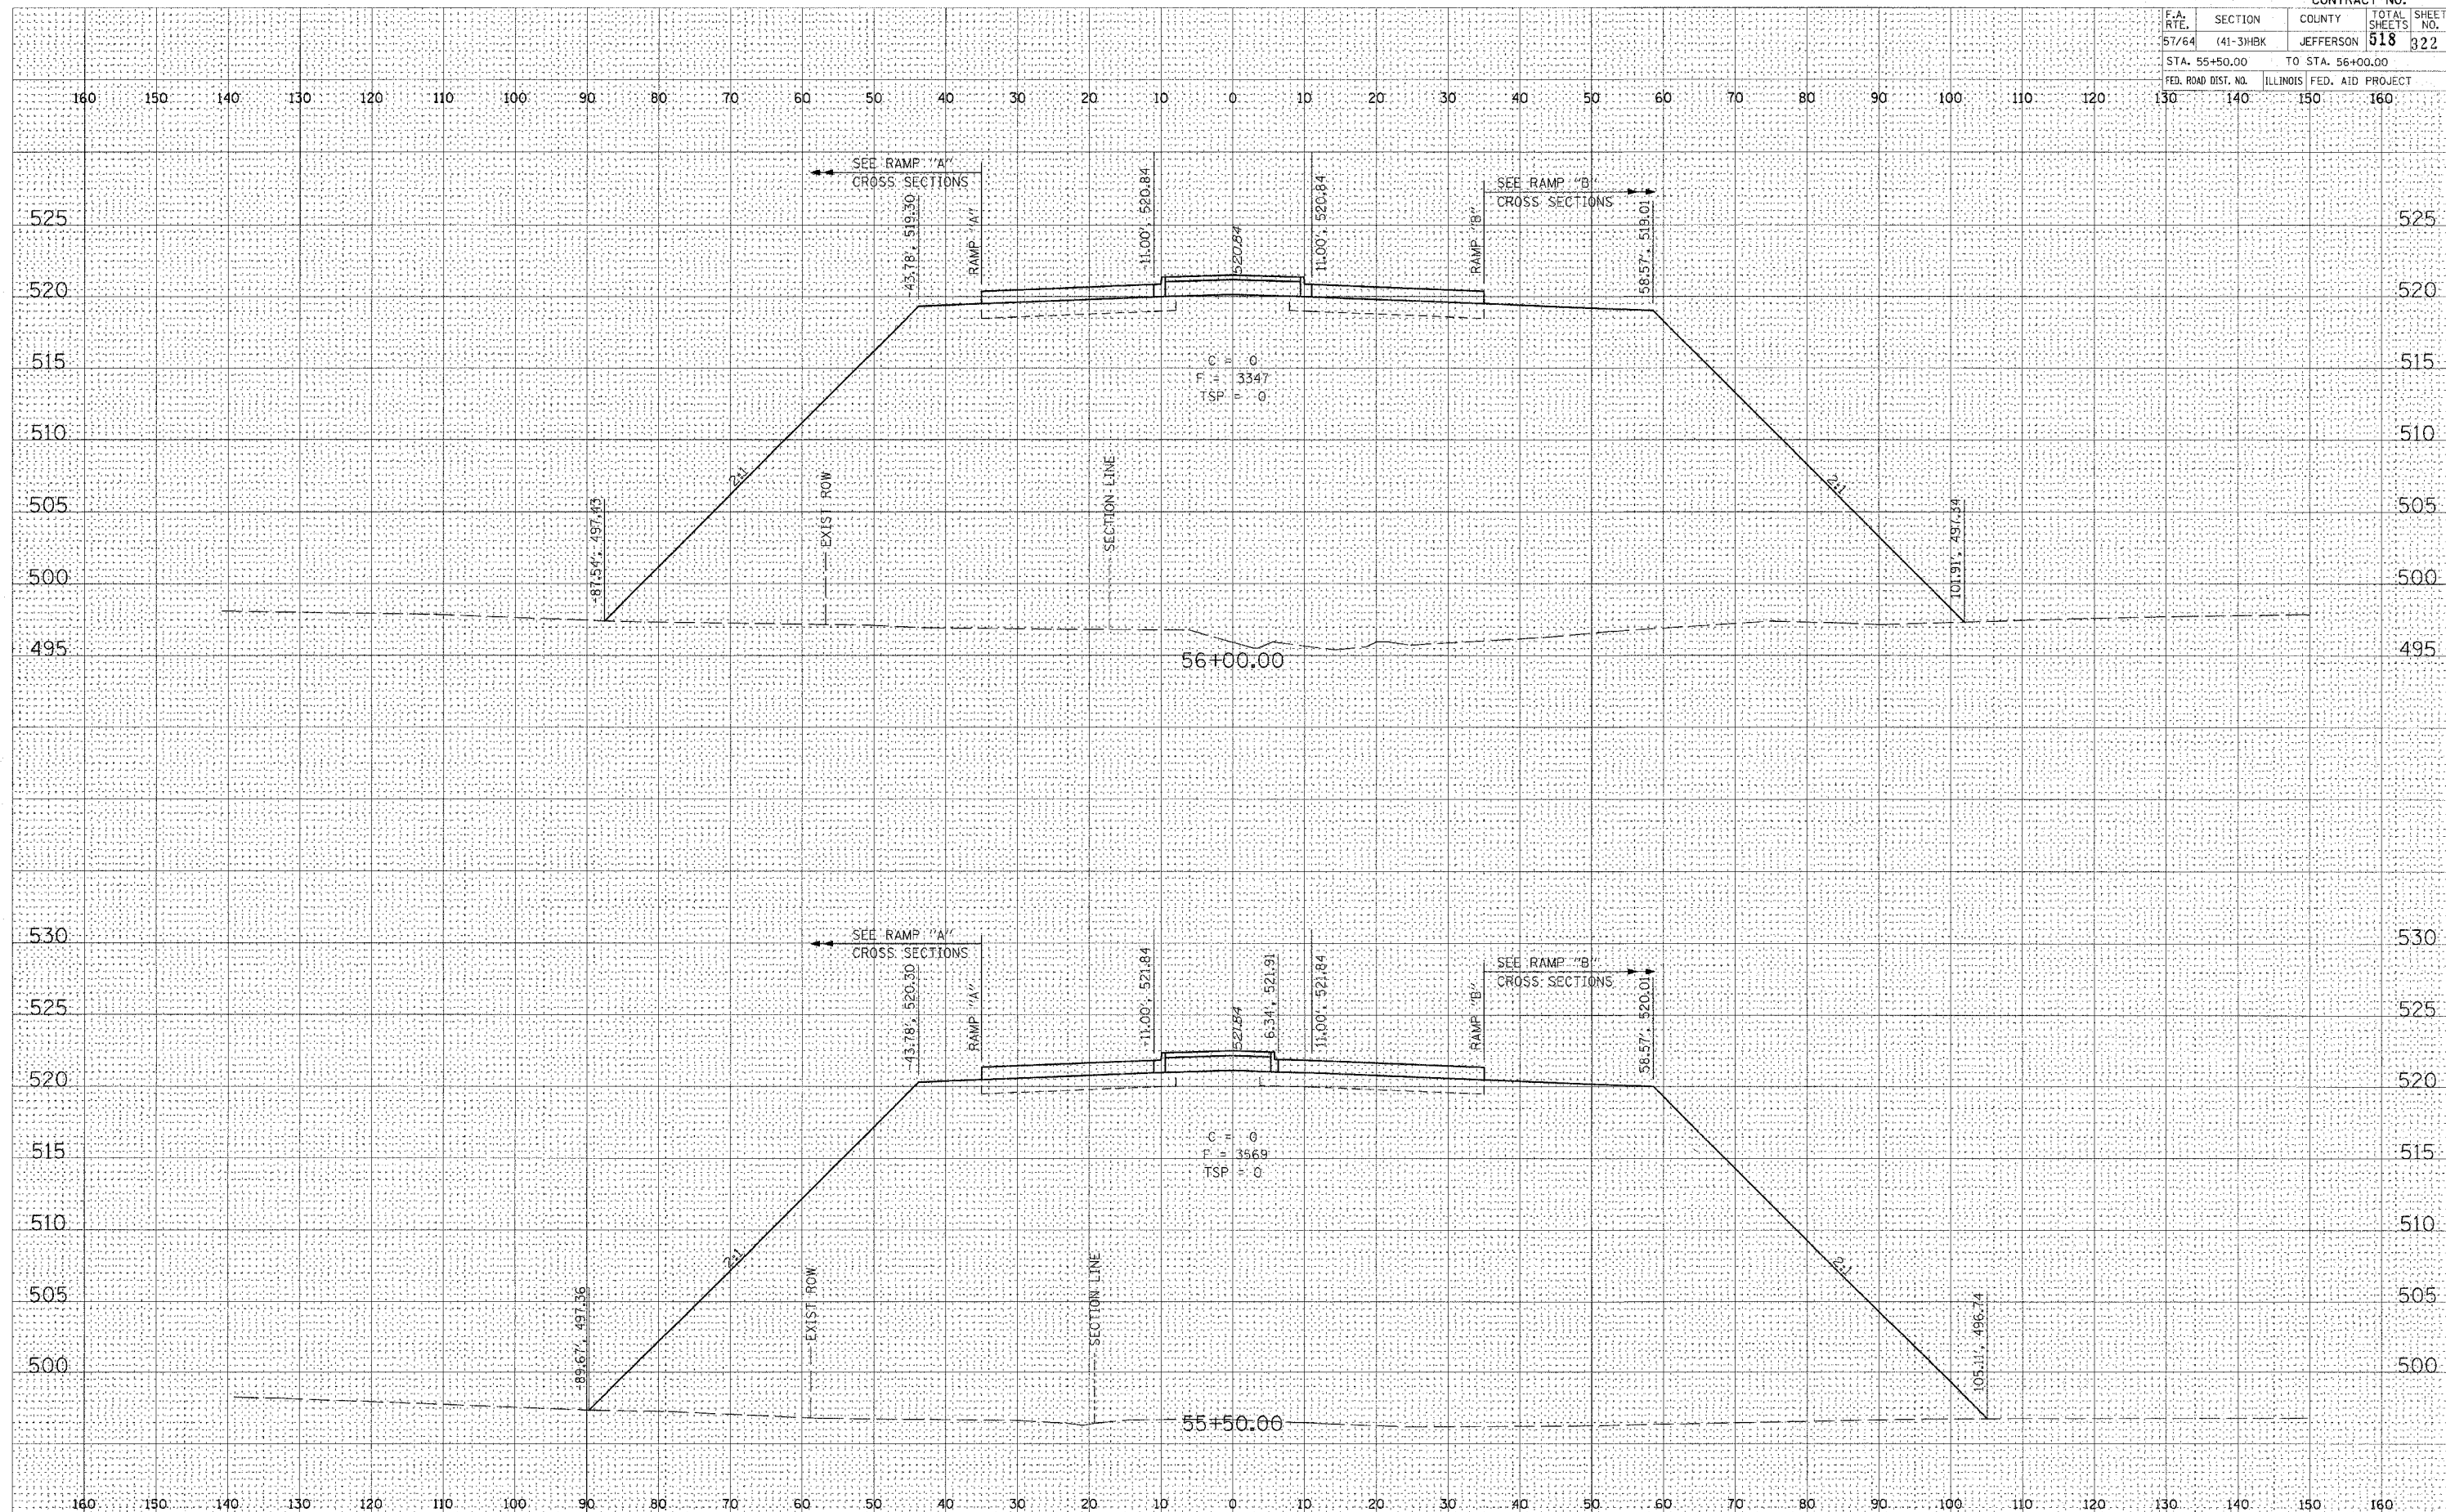

CONTRACT NO.				
F.A. RTE.	SECTION	COUNTY	TOTAL SHEETS	SHEET NO.
57/64	(41-3)HBK	JEFFERSON	518	323
STA. 56+50.00		TO STA. 57+00.00		
FED. ROAD DIST. NO.		ILLINOIS FED. AID PROJECT		

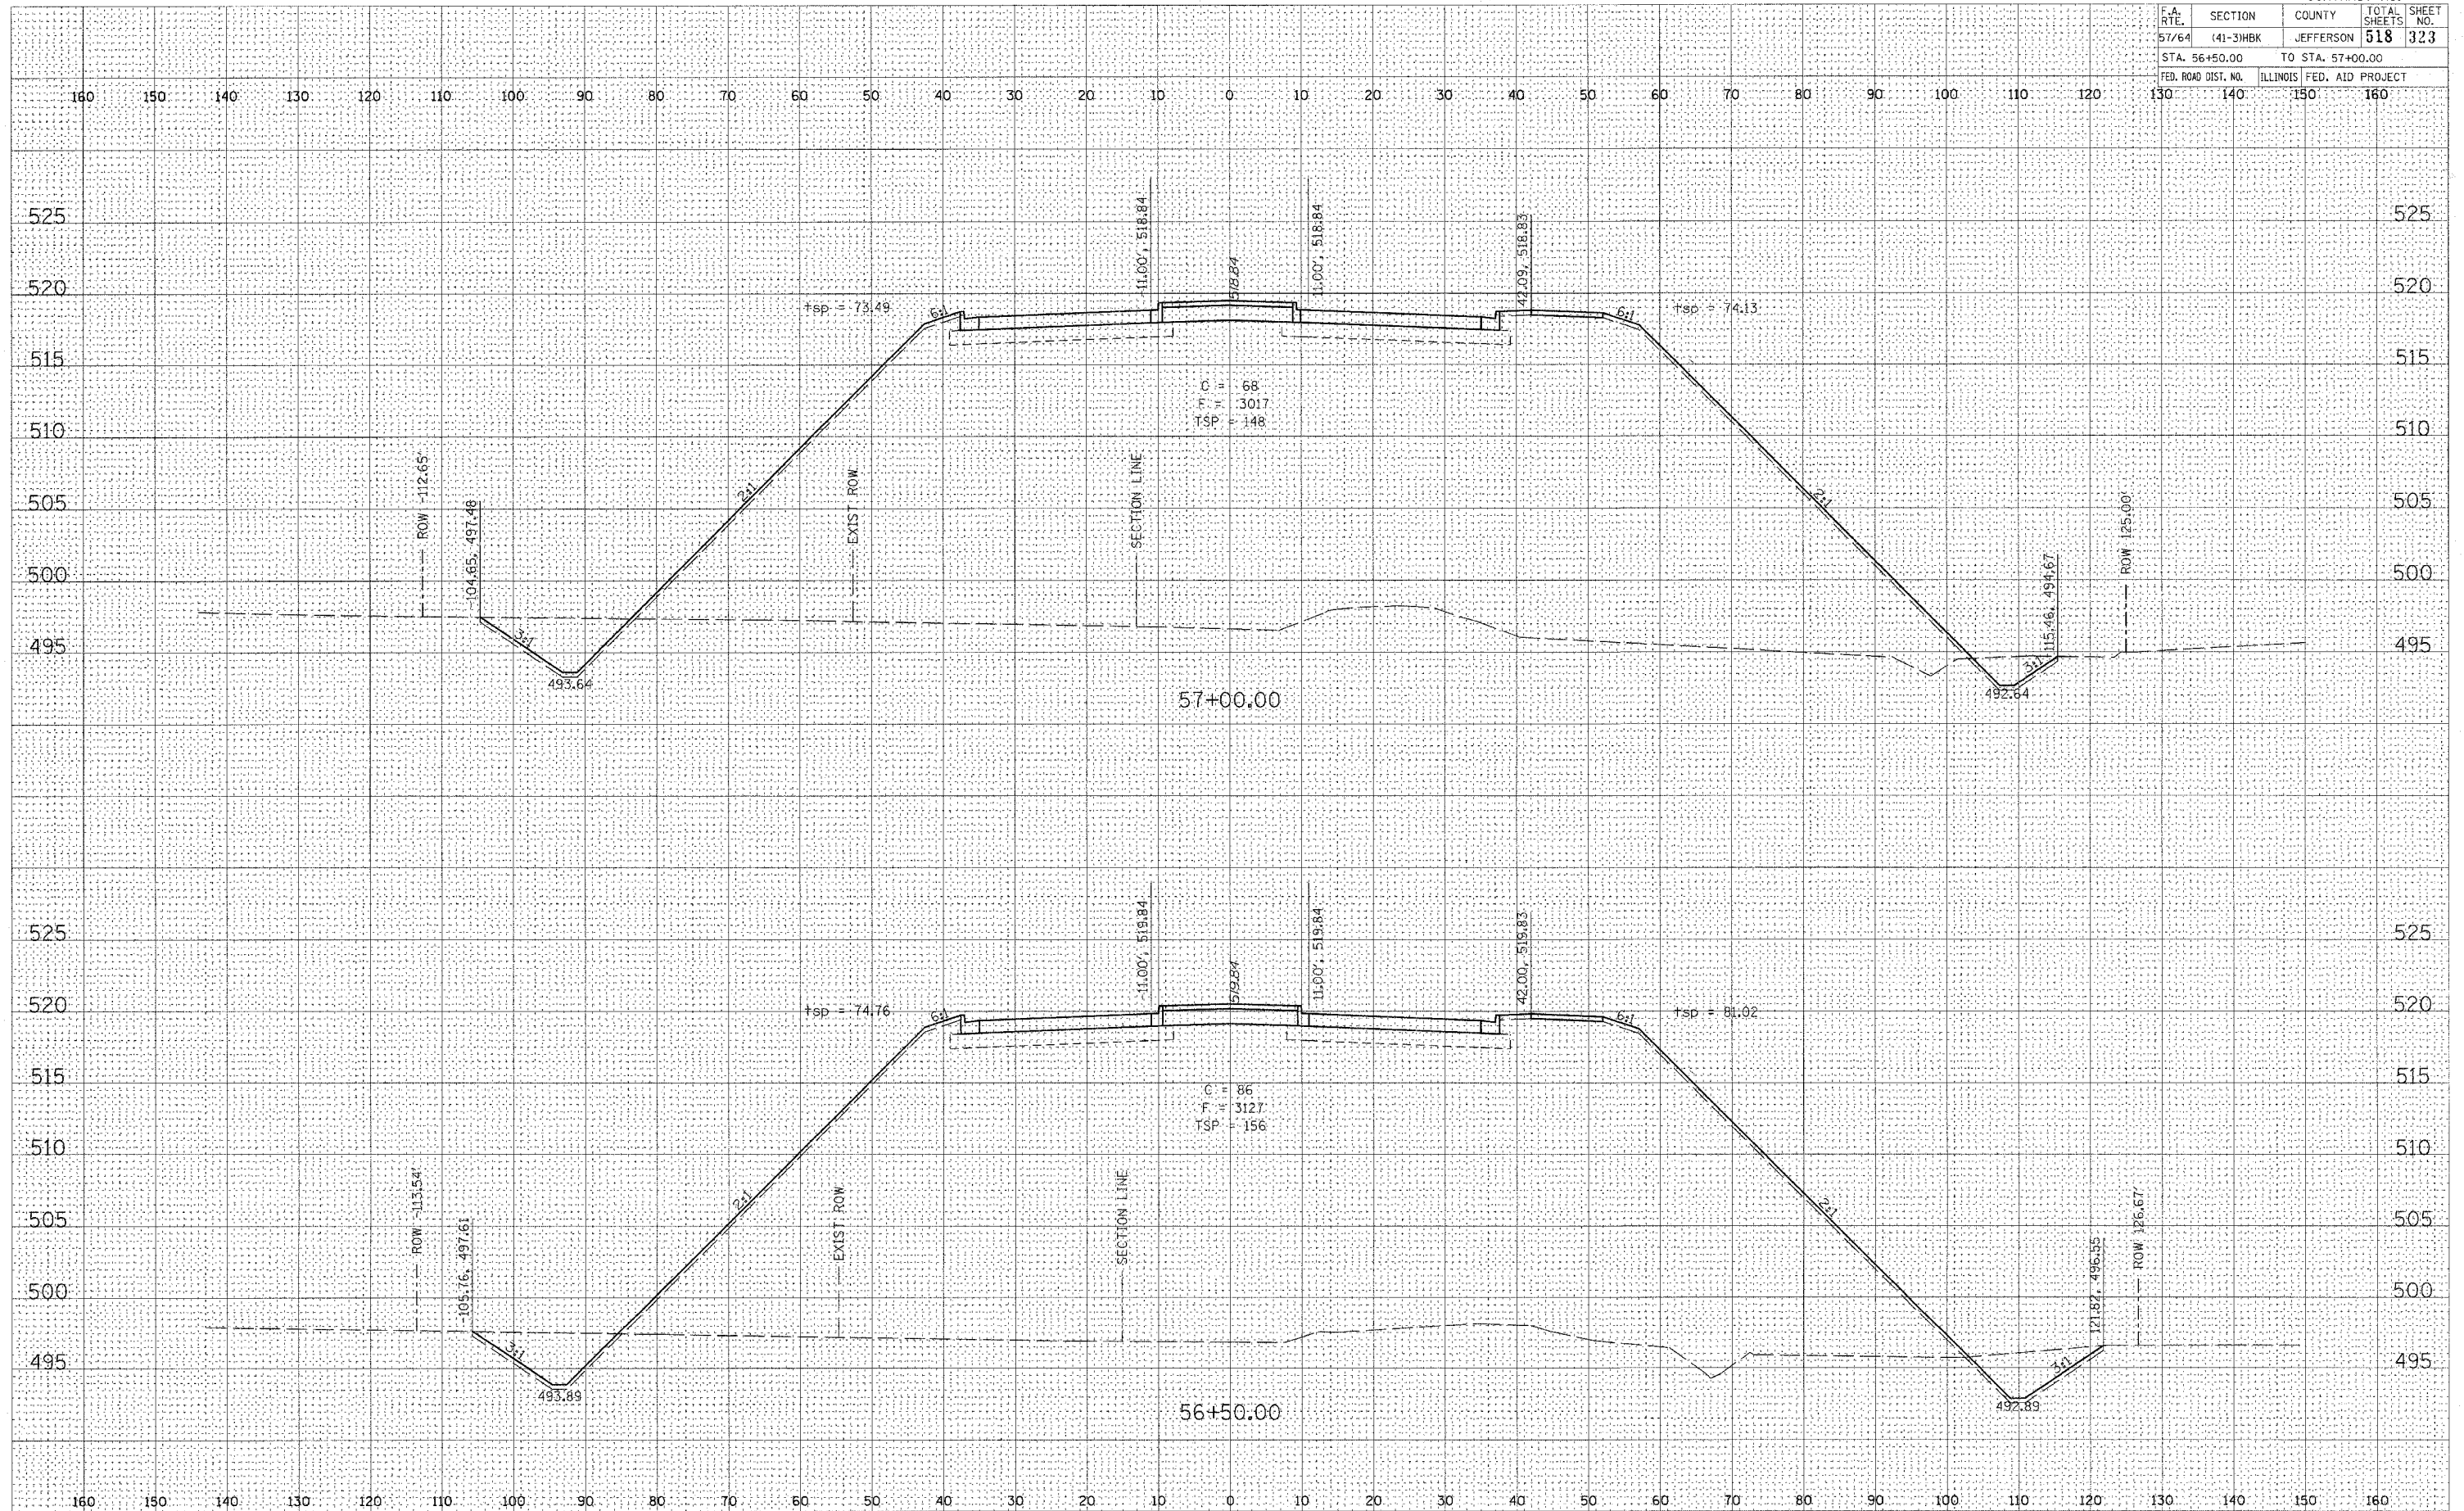


VETERANS MEMORIAL DRIVE

FINAL	SURVEY	BY	DATE
NO.	NO.		
NO.	NO.		
NO.	NO.		

ORIGINAL	SURVEY	BY	DATE
NO.	NO.		
NO.	NO.		
NO.	NO.		

PLOT DATE = 03/21/2007 06:20 AM
 PLOT SCALE = 10.0000 / IN.
 USER NAME =

CONTRACT NO.				
F.A. RTE.	SECTION	COUNTY	TOTAL SHEETS	SHEET NO.
57/64	(41-3)HBK	JEFFERSON	518	324
STA. 57+50.00		TO STA. 58+00.00		
FED. ROAD DIST. NO.	ILLINOIS	FED. AID PROJECT		

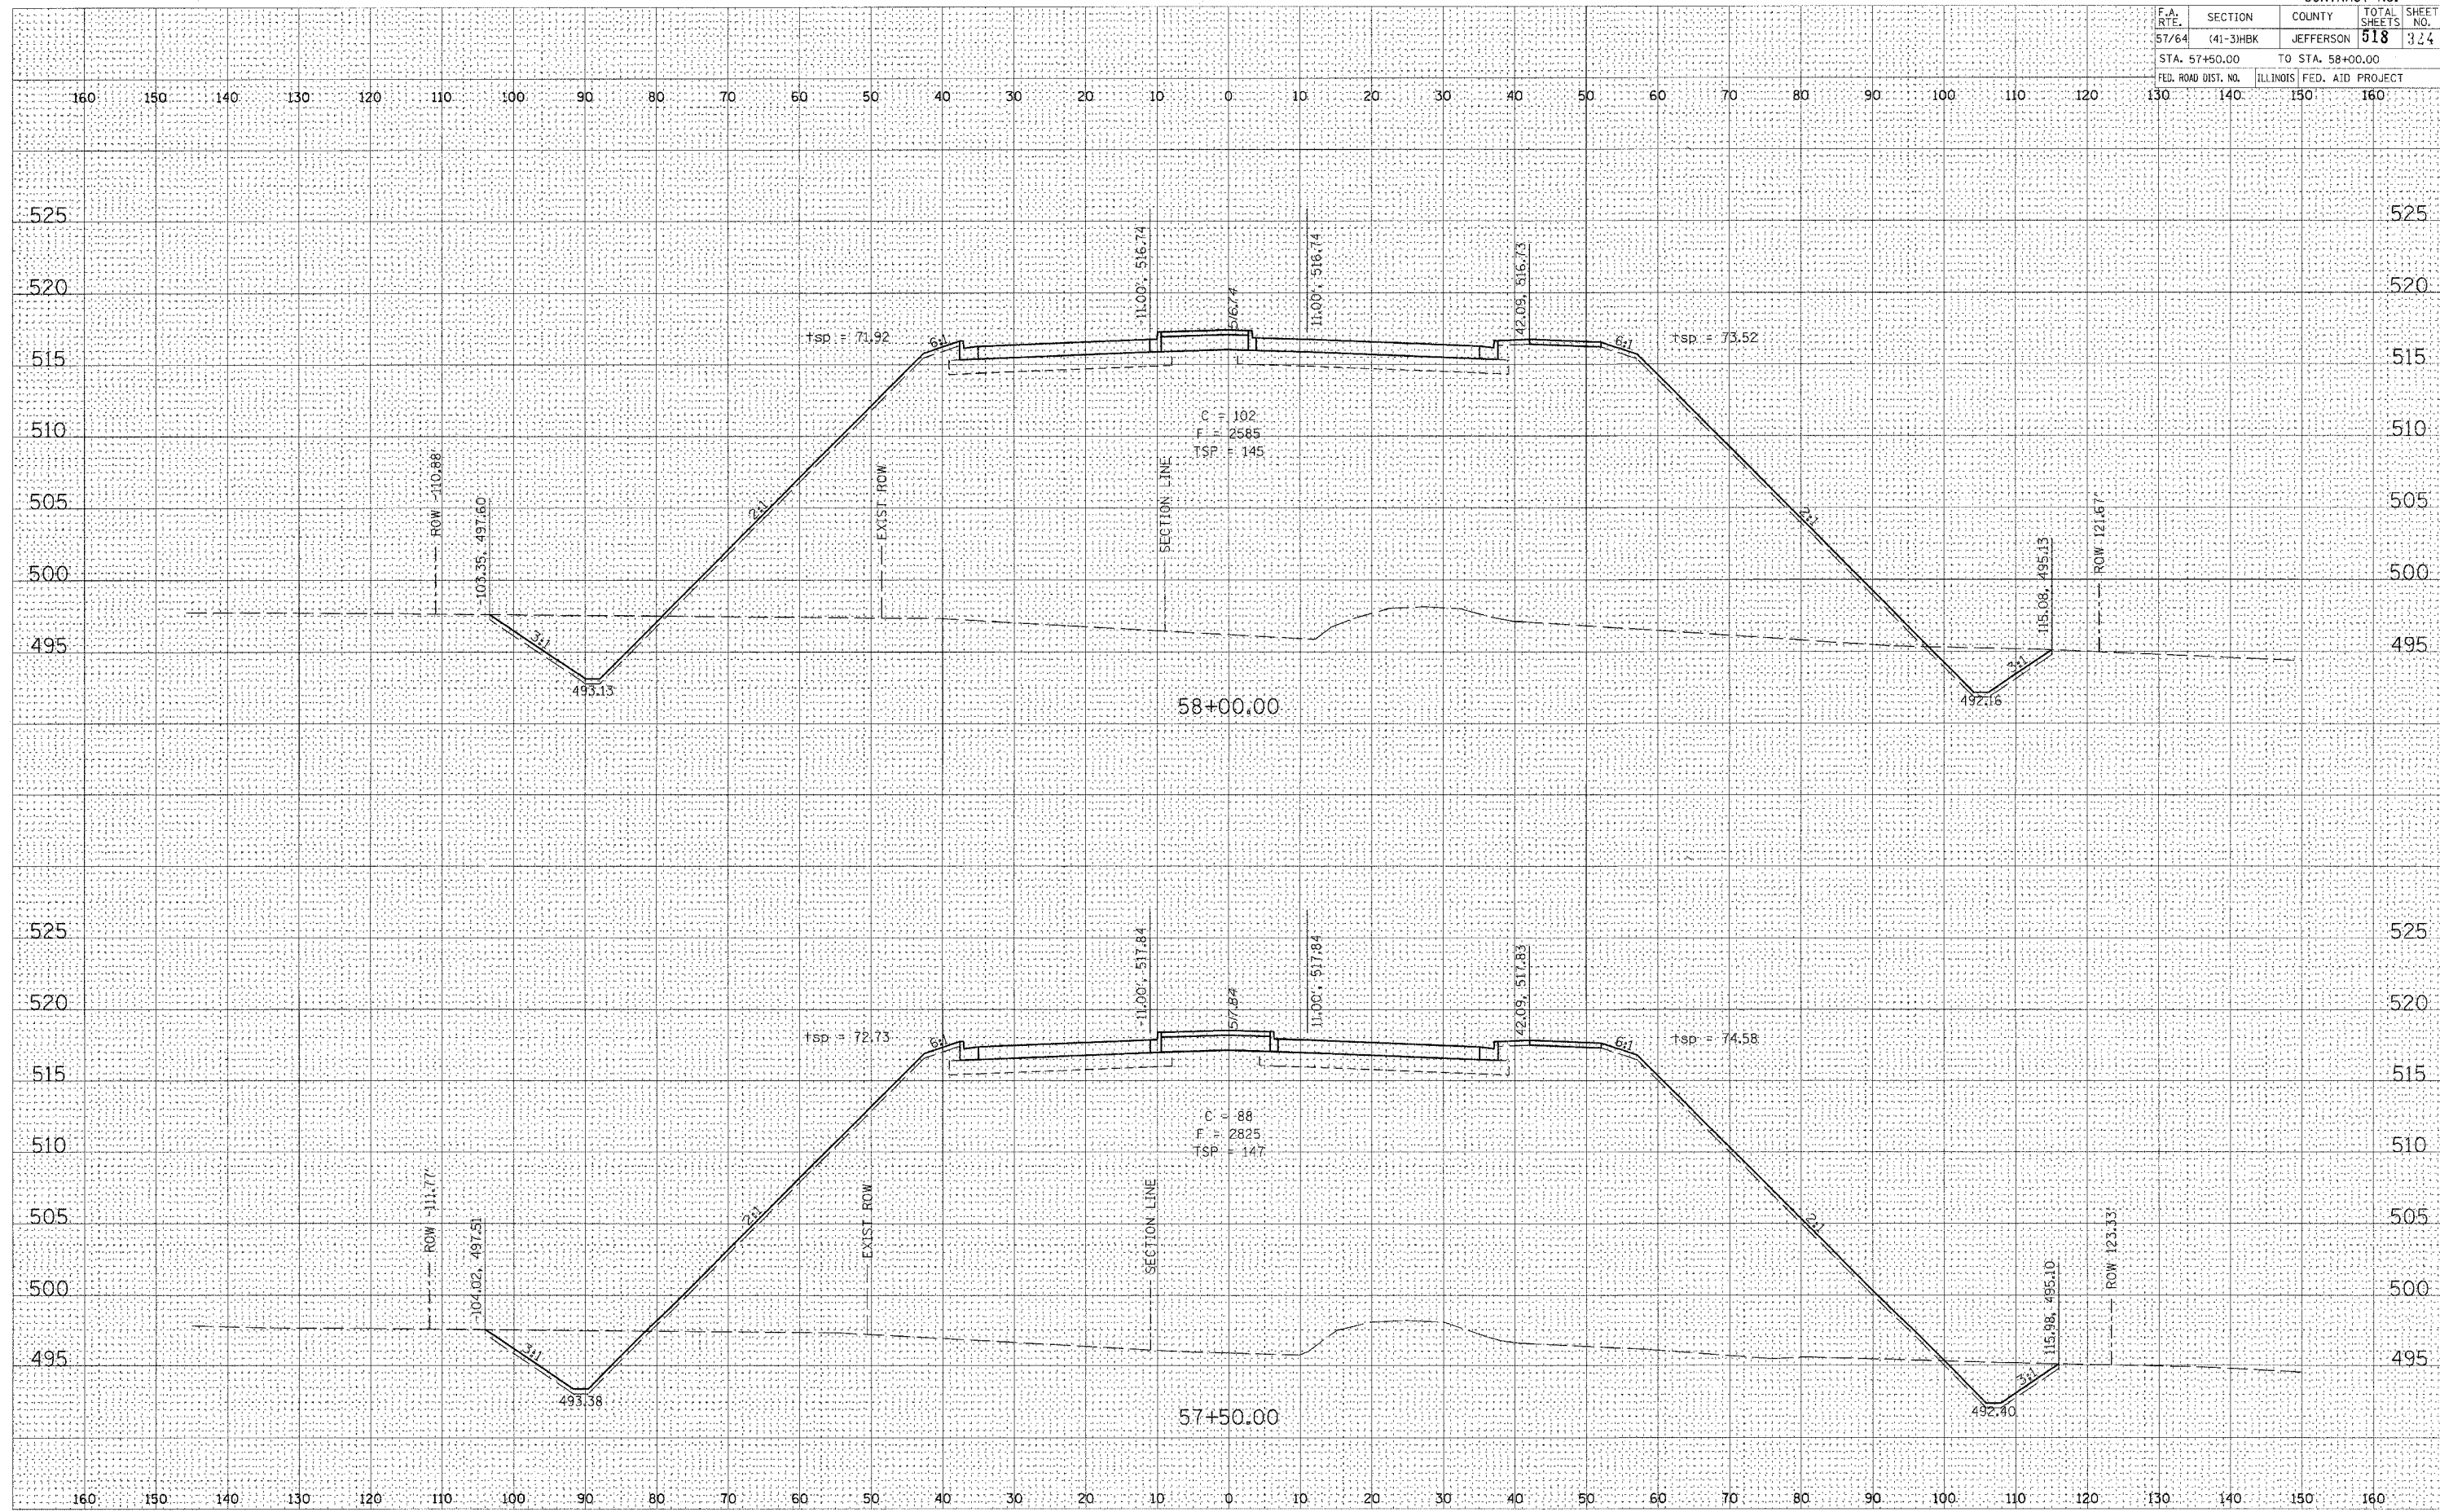


FINAL	SURVEYED	DATE
SURVEY	PLOTTED	BY
NOTE BOOK	TEMPLATE	
NO.	AREA CHECKED	

ORIGINAL	SURVEYED	DATE
SURVEY	PLOTTED	BY
NOTE BOOK	TEMPLATE	
NO.	AREA CHECKED	

PLOT DATE = 03-21-2007 06:20 AM
PLOT SCALE = 10.0000' / IN.
USER NAME = KAT

F.A. RTE.	SECTION	COUNTY	TOTAL SHEETS	SHEET NO.
57/64	(41-3)HBK	JEFFERSON	518	325
STA. 58+50.00		TO STA. 59+00.00		
FED. ROAD DIST. NO.		ILLINOIS FED. AID PROJECT		

CONTRACT NO.

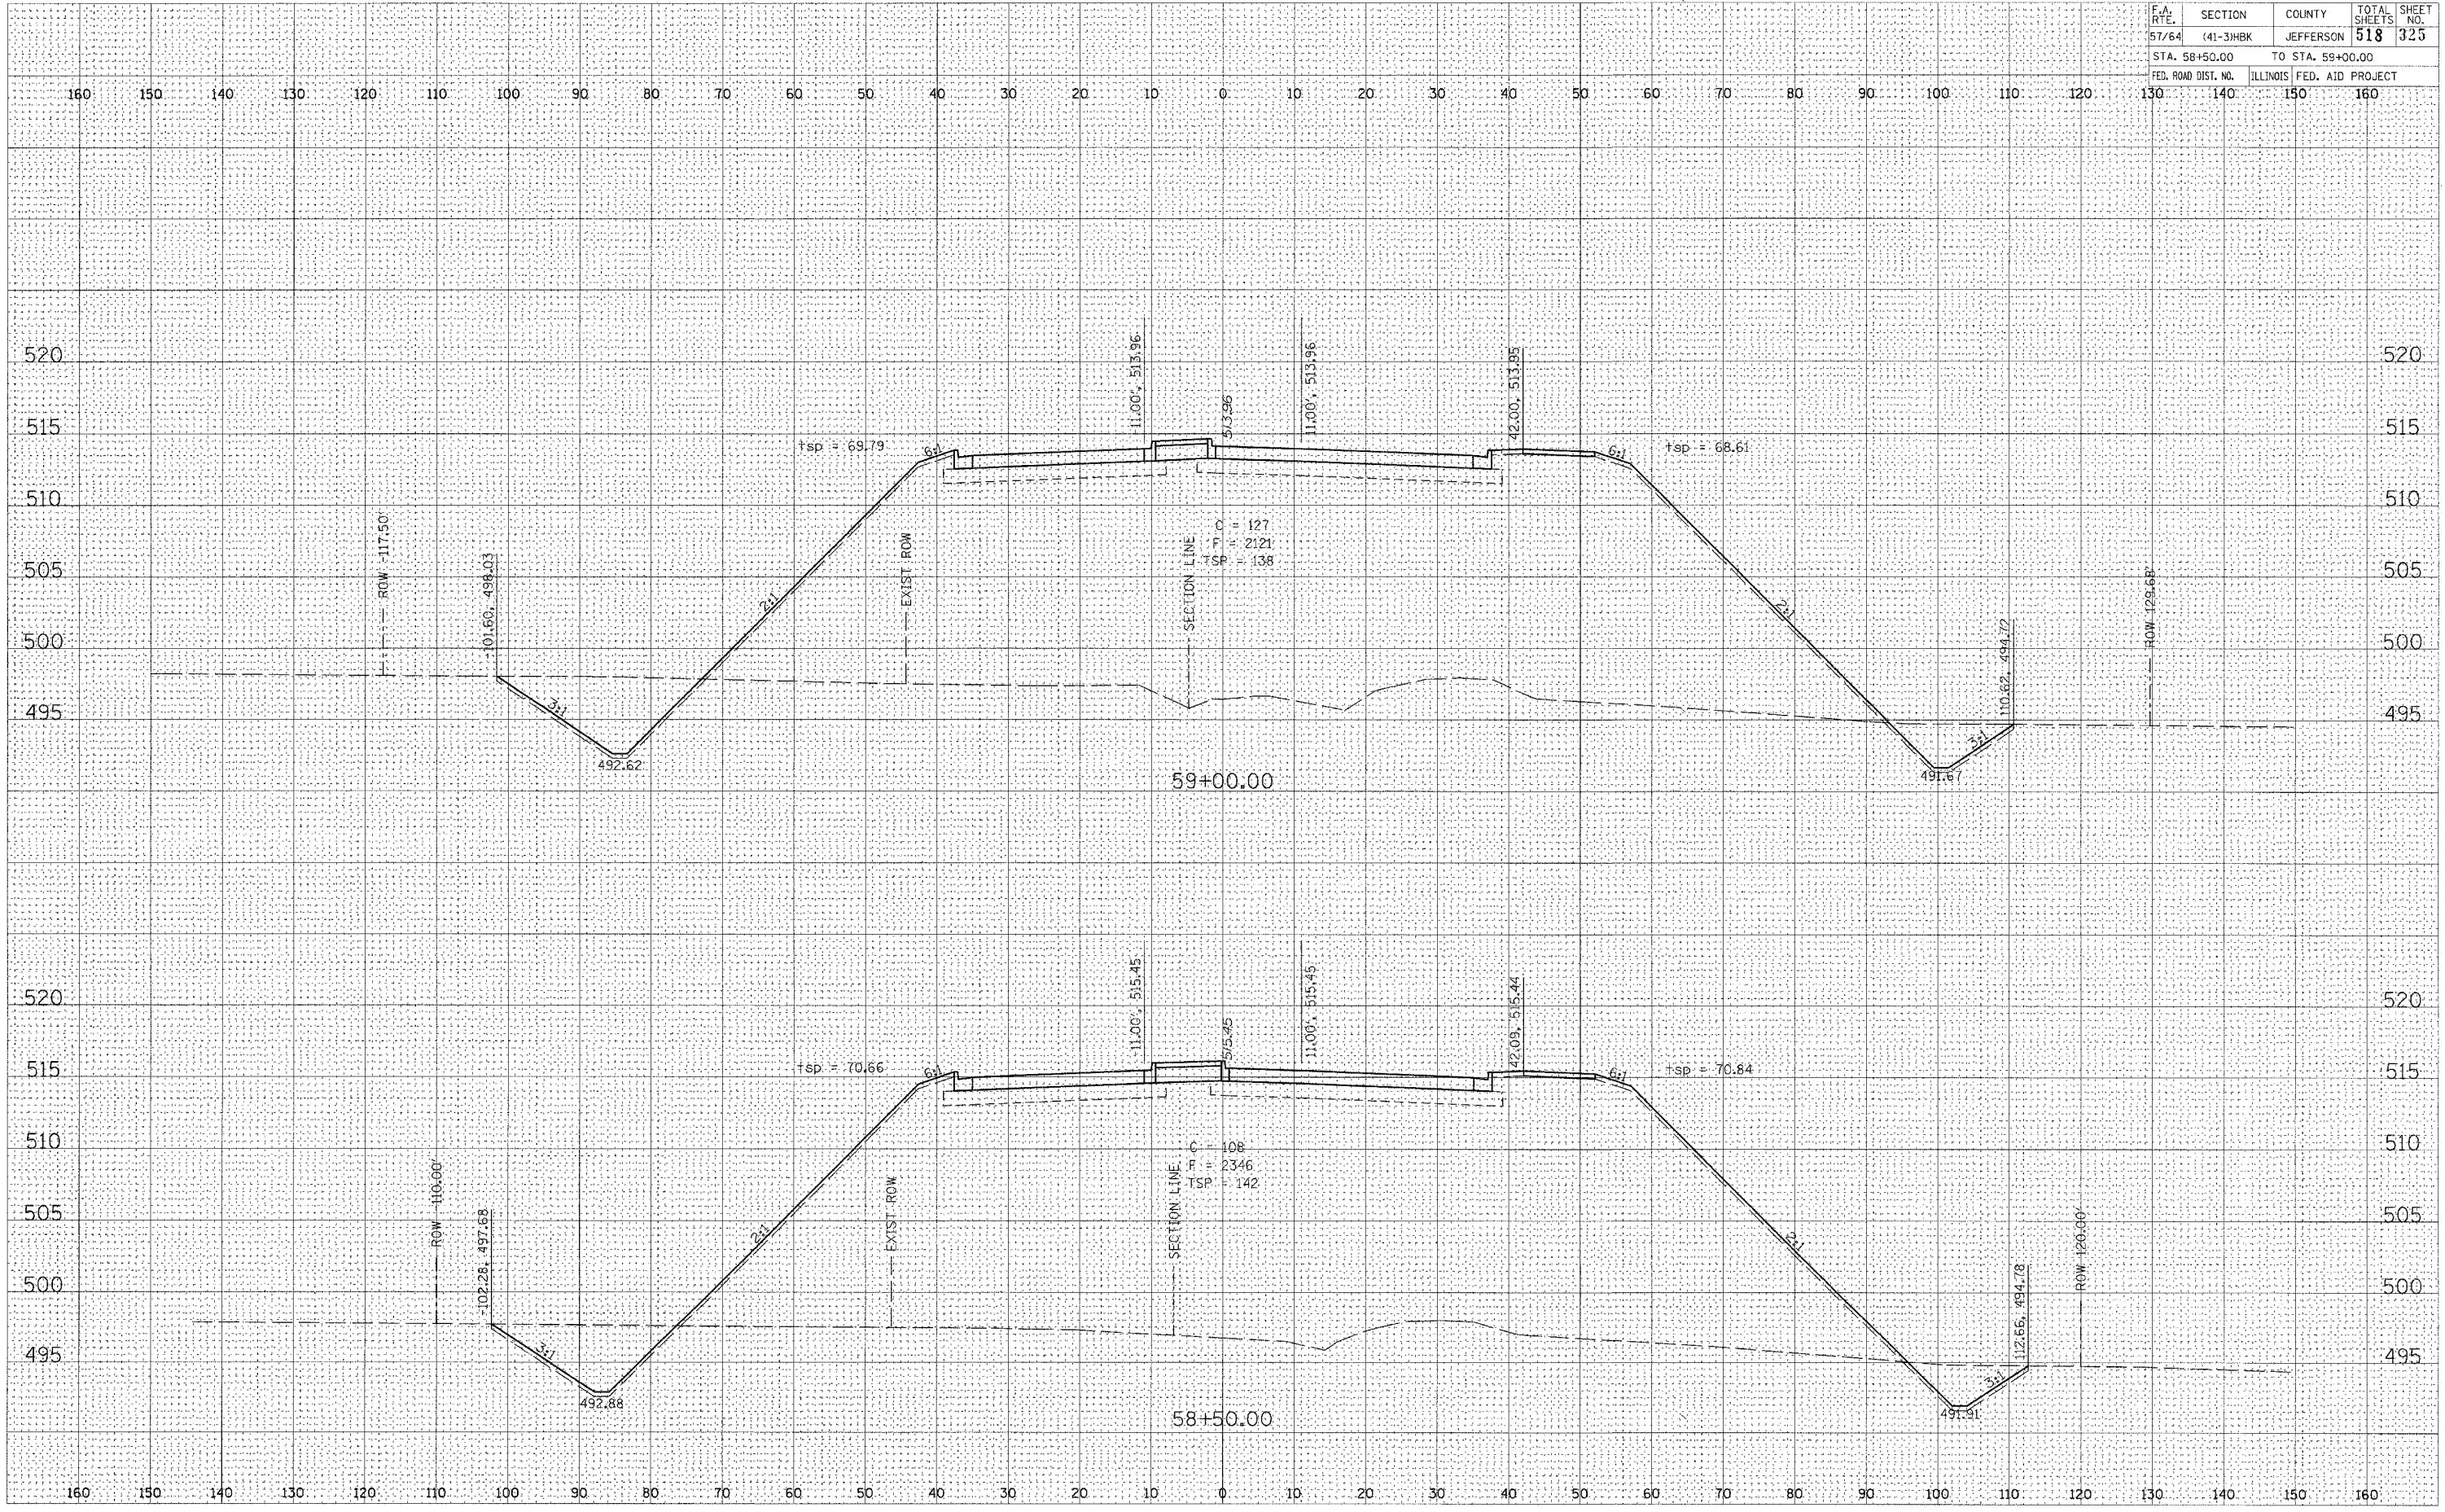


FINAL	SURVEYED	BY	DATE
SURVEY	PLOTTED		
NOTE BOOK	TEMPLATE		
NO.	AREAS CHECKED		

ORIGINAL	SURVEYED	BY	DATE
SURVEY	PLOTTED		
NOTE BOOK	TEMPLATE		
NO.	AREAS CHECKED		

PLOT DATE = 05/21/2007 06:28 AM
 PLOT SCALE = 1" = 100.000' 7 IN.
 USER NAME = Kst

F.A. RTE.	SECTION	COUNTY	TOTAL SHEETS	SHEET NO.
57/64	(41-3)HBK	JEFFERSON	518	326
STA. 59+50.00		TO STA. 60+00.00		
FED. ROAD DIST. NO.		ILLINOIS FED. AID PROJECT		

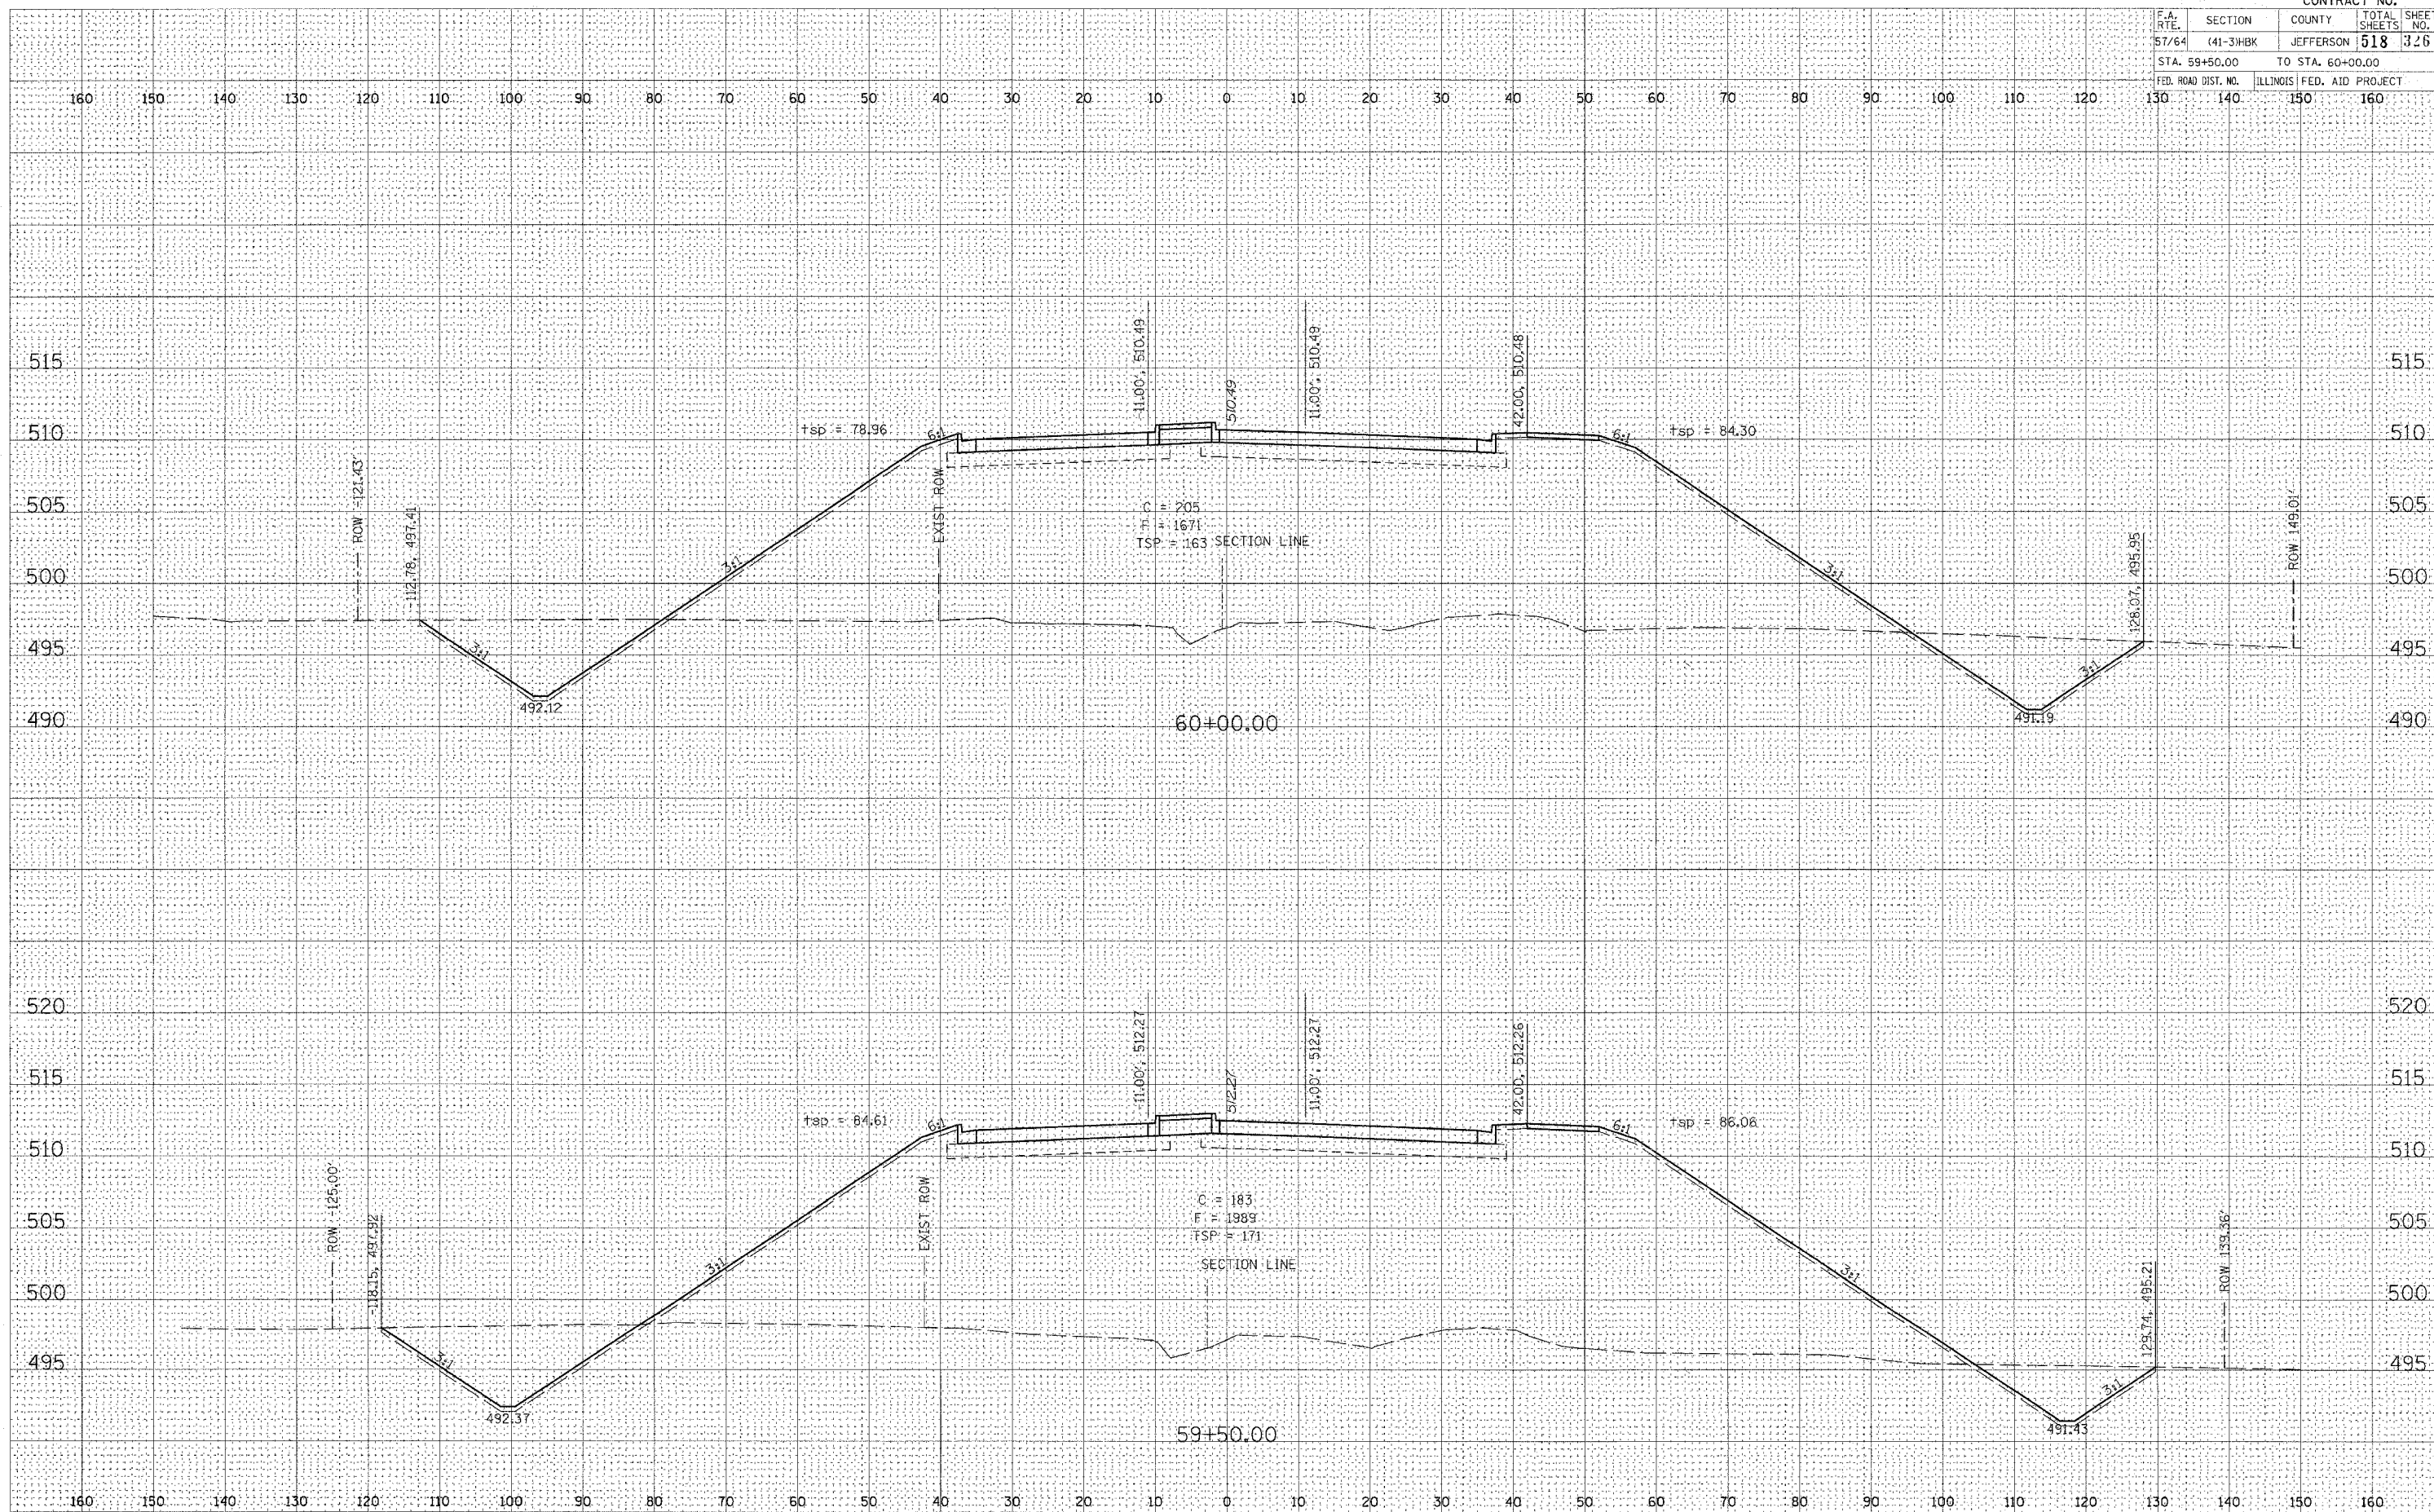


FINAL SURVEY	DESIGNED	BY	DATE
	PLOTTED		
	NOTE BOOK		
	AREAS		
	CHECKED		

ORIGINAL SURVEY	DESIGNED	BY	DATE
	PLOTTED		
	NOTE BOOK		
	AREAS		
	CHECKED		

PLOT DATE = 03/21/2007 09:20 AM
FILE NAME = h:\18 jobs\18a2019a\road\sheet1.dwg
PLOT SCALE = 1/4" = 100' / IN.
USER NAME = RCT

CONTRACT NO.			
F.A. RTE.	SECTION	COUNTY	TOTAL SHEETS
57/64	(41-3)HBK	JEFFERSON	518
STA. 60+50.00		TO STA. 60+76.77	SHEET NO. 327
FED. ROAD DIST. NO. ILLINOIS FED. AID PROJECT			

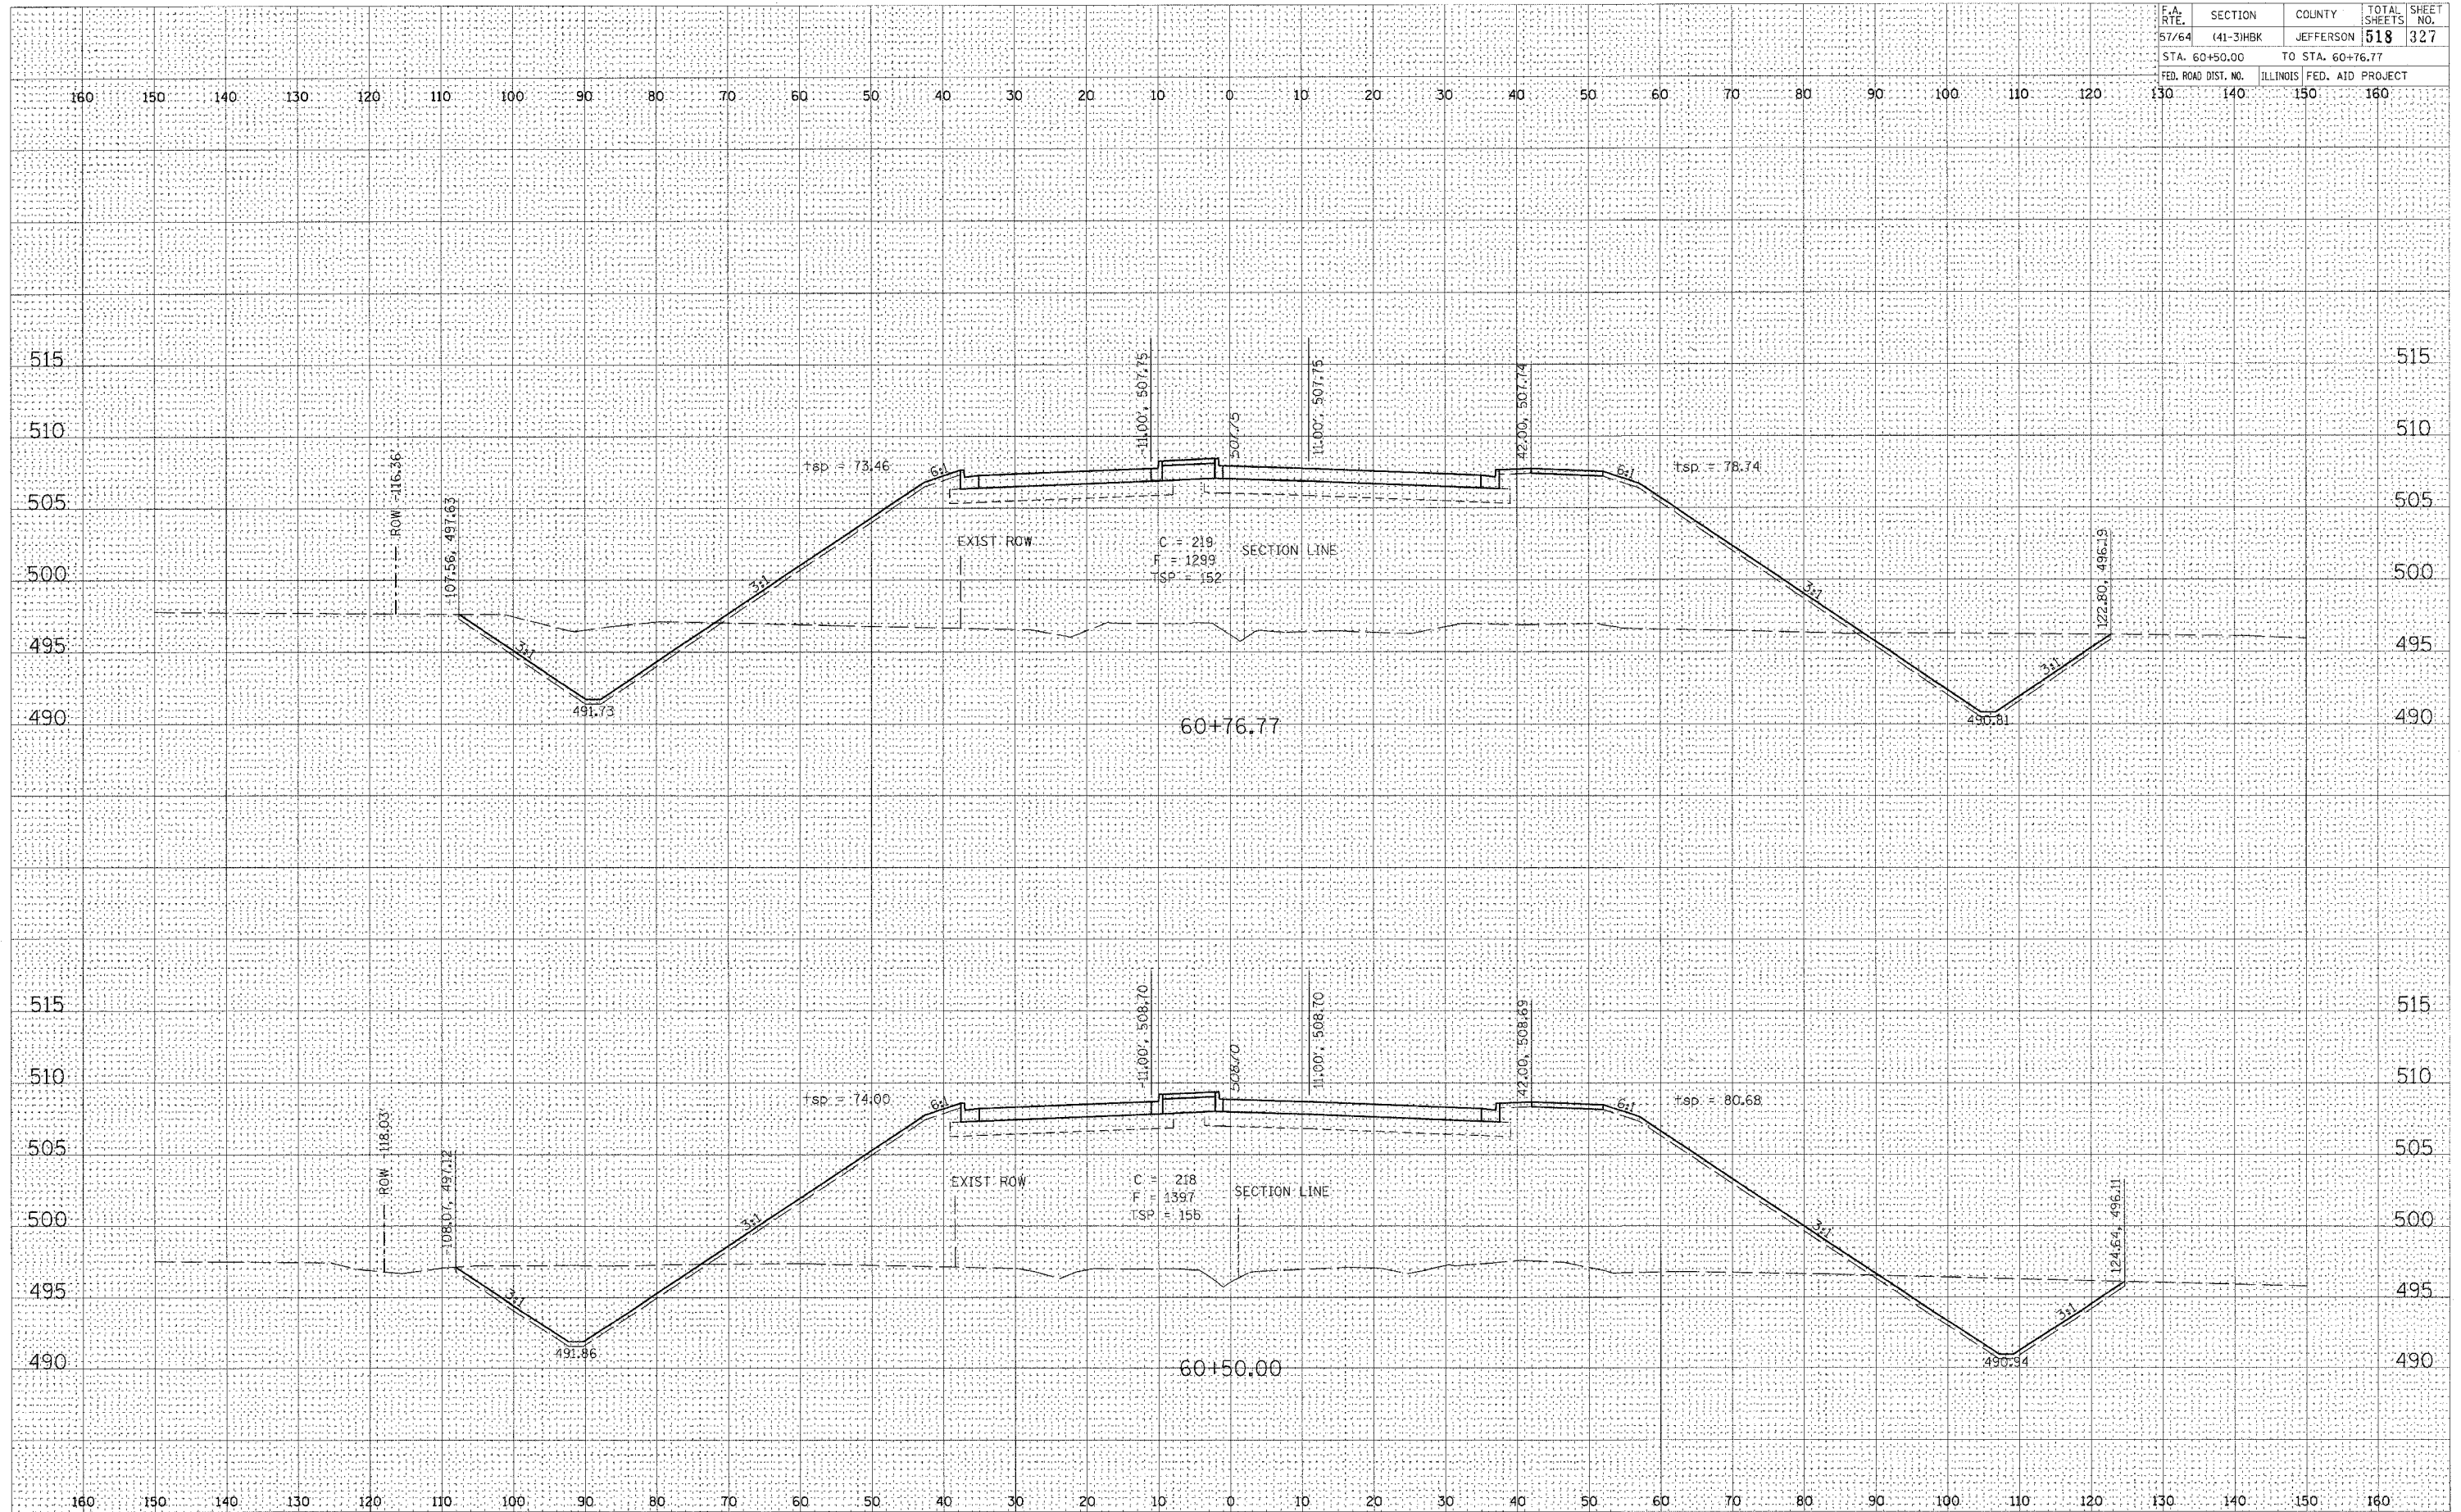



FINAL	SURVEY	DATE	BY
NO.	NO.		
NO.	NO.		
NO.	NO.		
NO.	NO.		

ORIGINAL	SURVEY	DATE	BY
NO.	NO.		
NO.	NO.		
NO.	NO.		
NO.	NO.		

PLOT DATE = 03/21/2007 06:20 AM
 FILE NAME = s:\98\pda\98\015\road\sheet\c-44\top500.dwg
 USER NAME = KAC

CONTRACT NO.				
F.A. RTE.	SECTION	COUNTY	TOTAL SHEETS	SHEET NO.
57/64	(41-3)HBK	JEFFERSON	618	328
STA. 61+00.00		TO STA. 62+60.00		
FED. ROAD DIST. NO.		ILLINOIS FED. AID PROJECT		

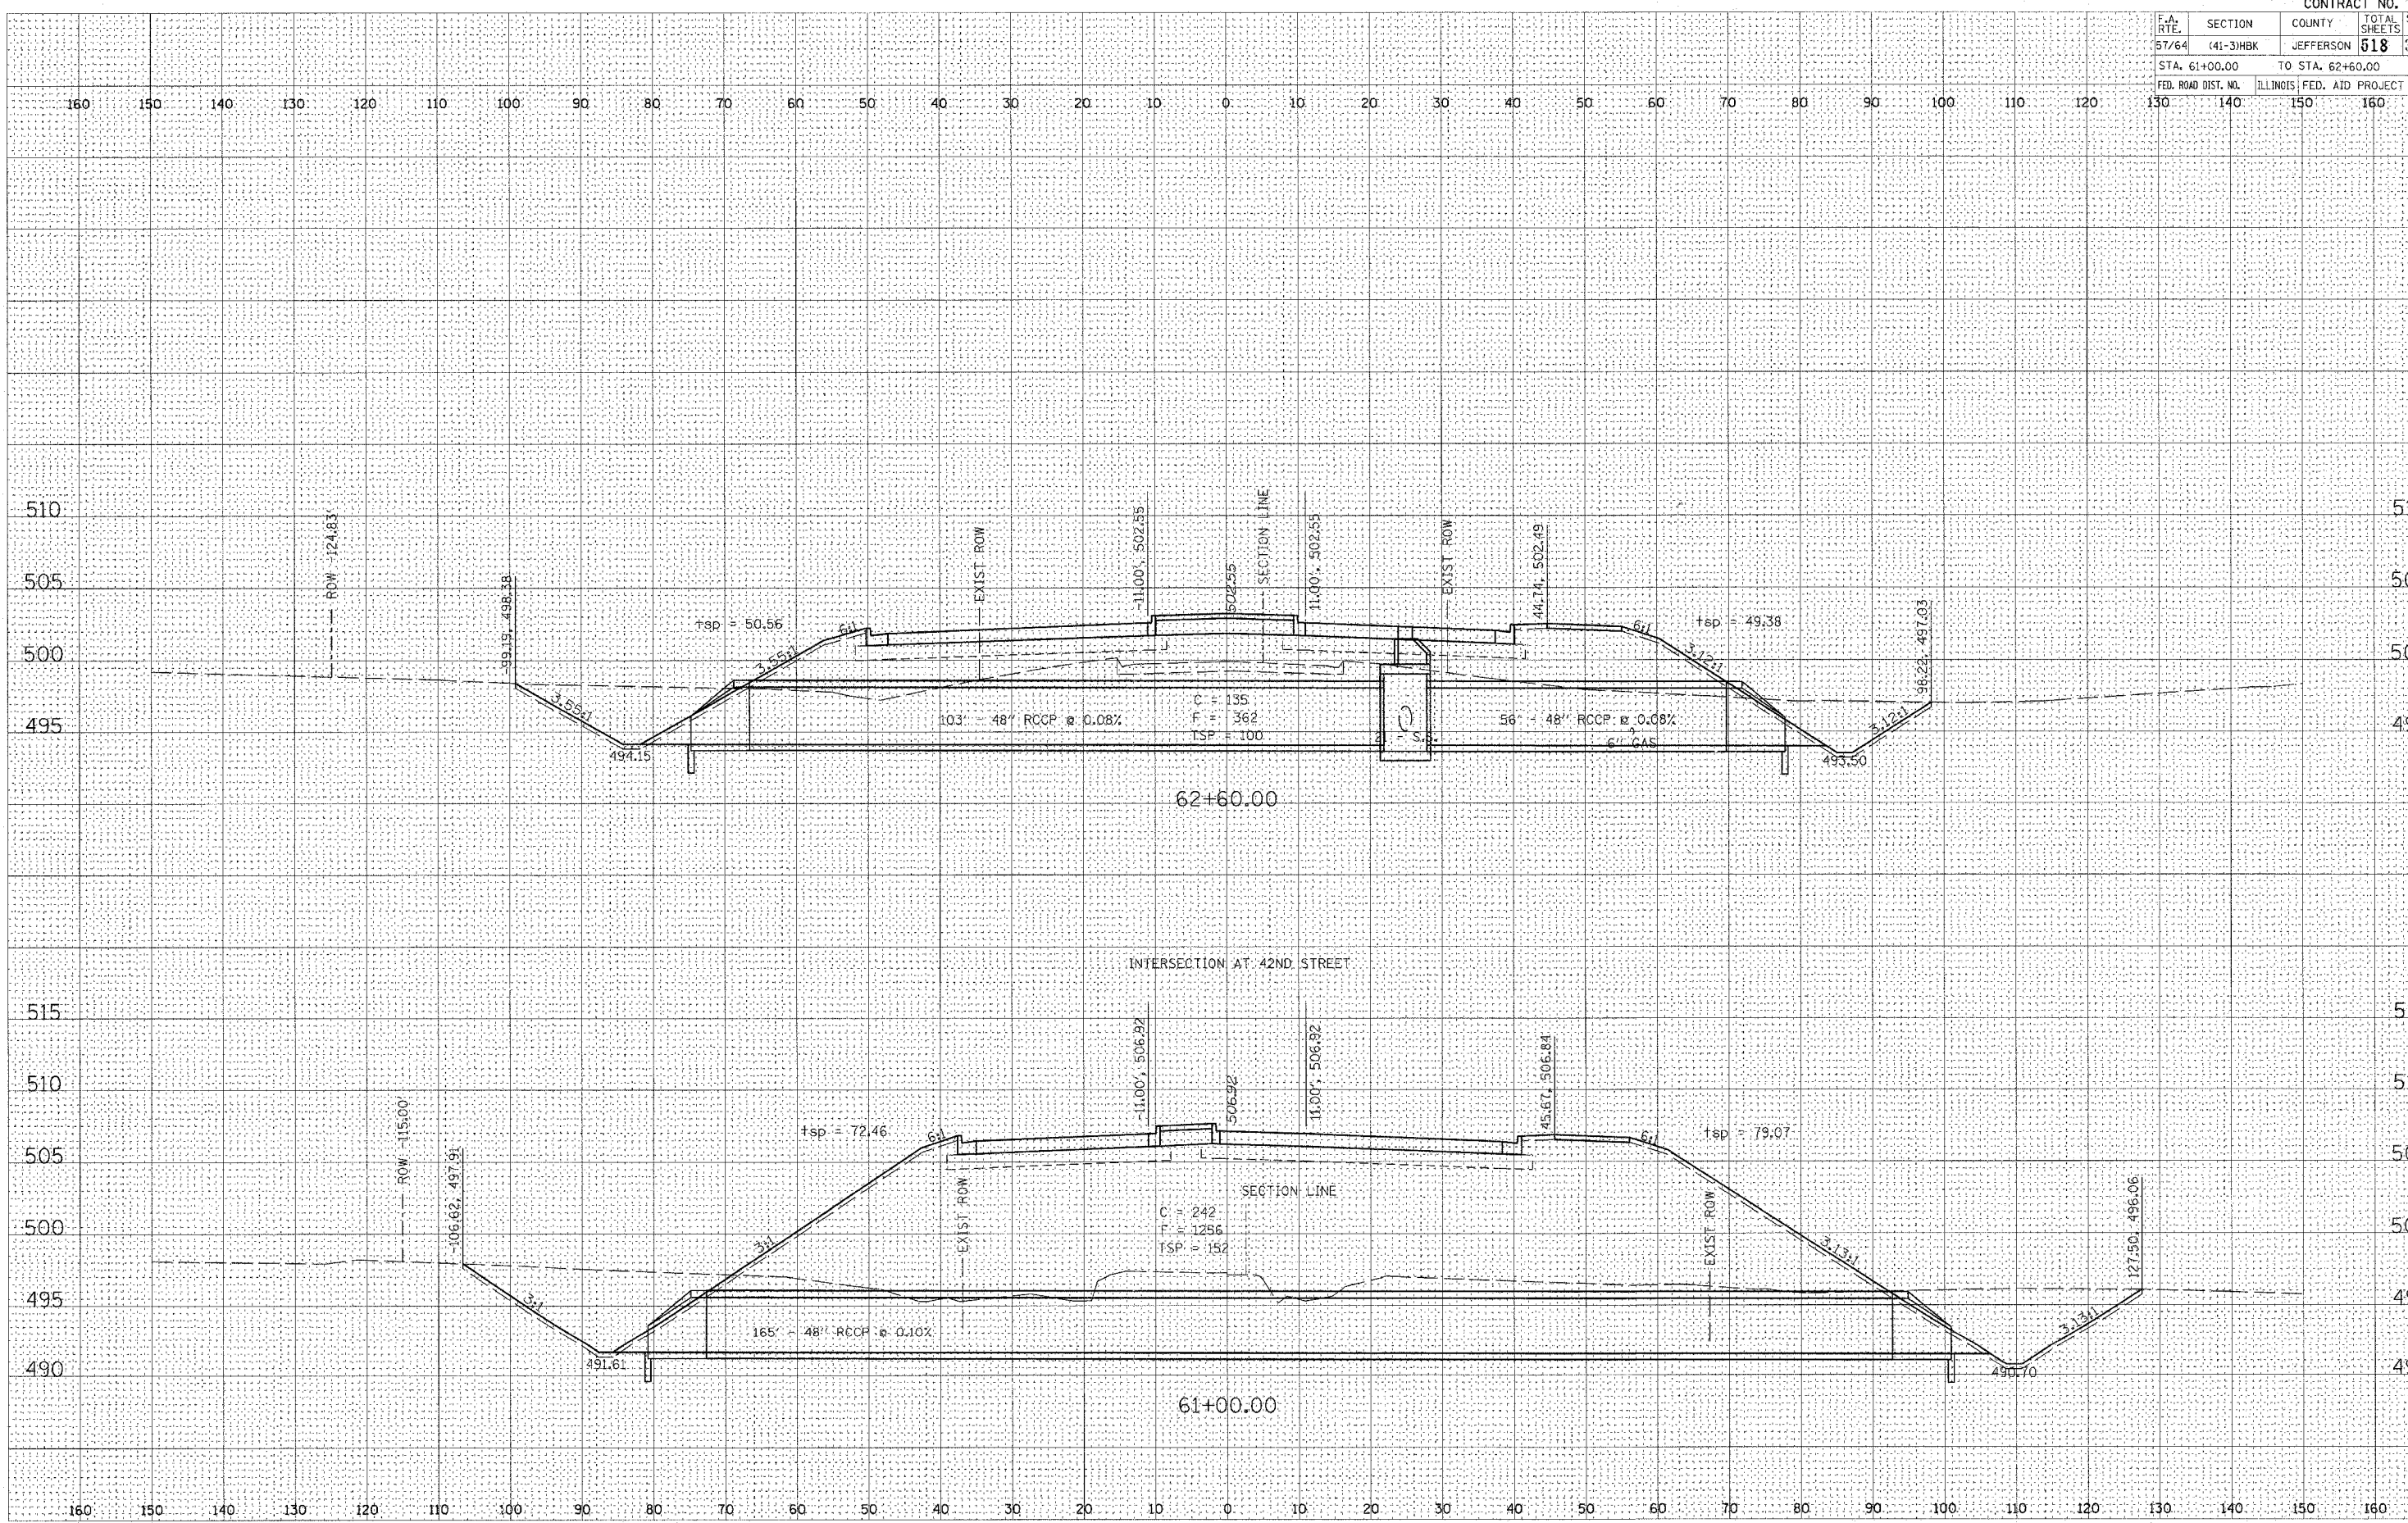


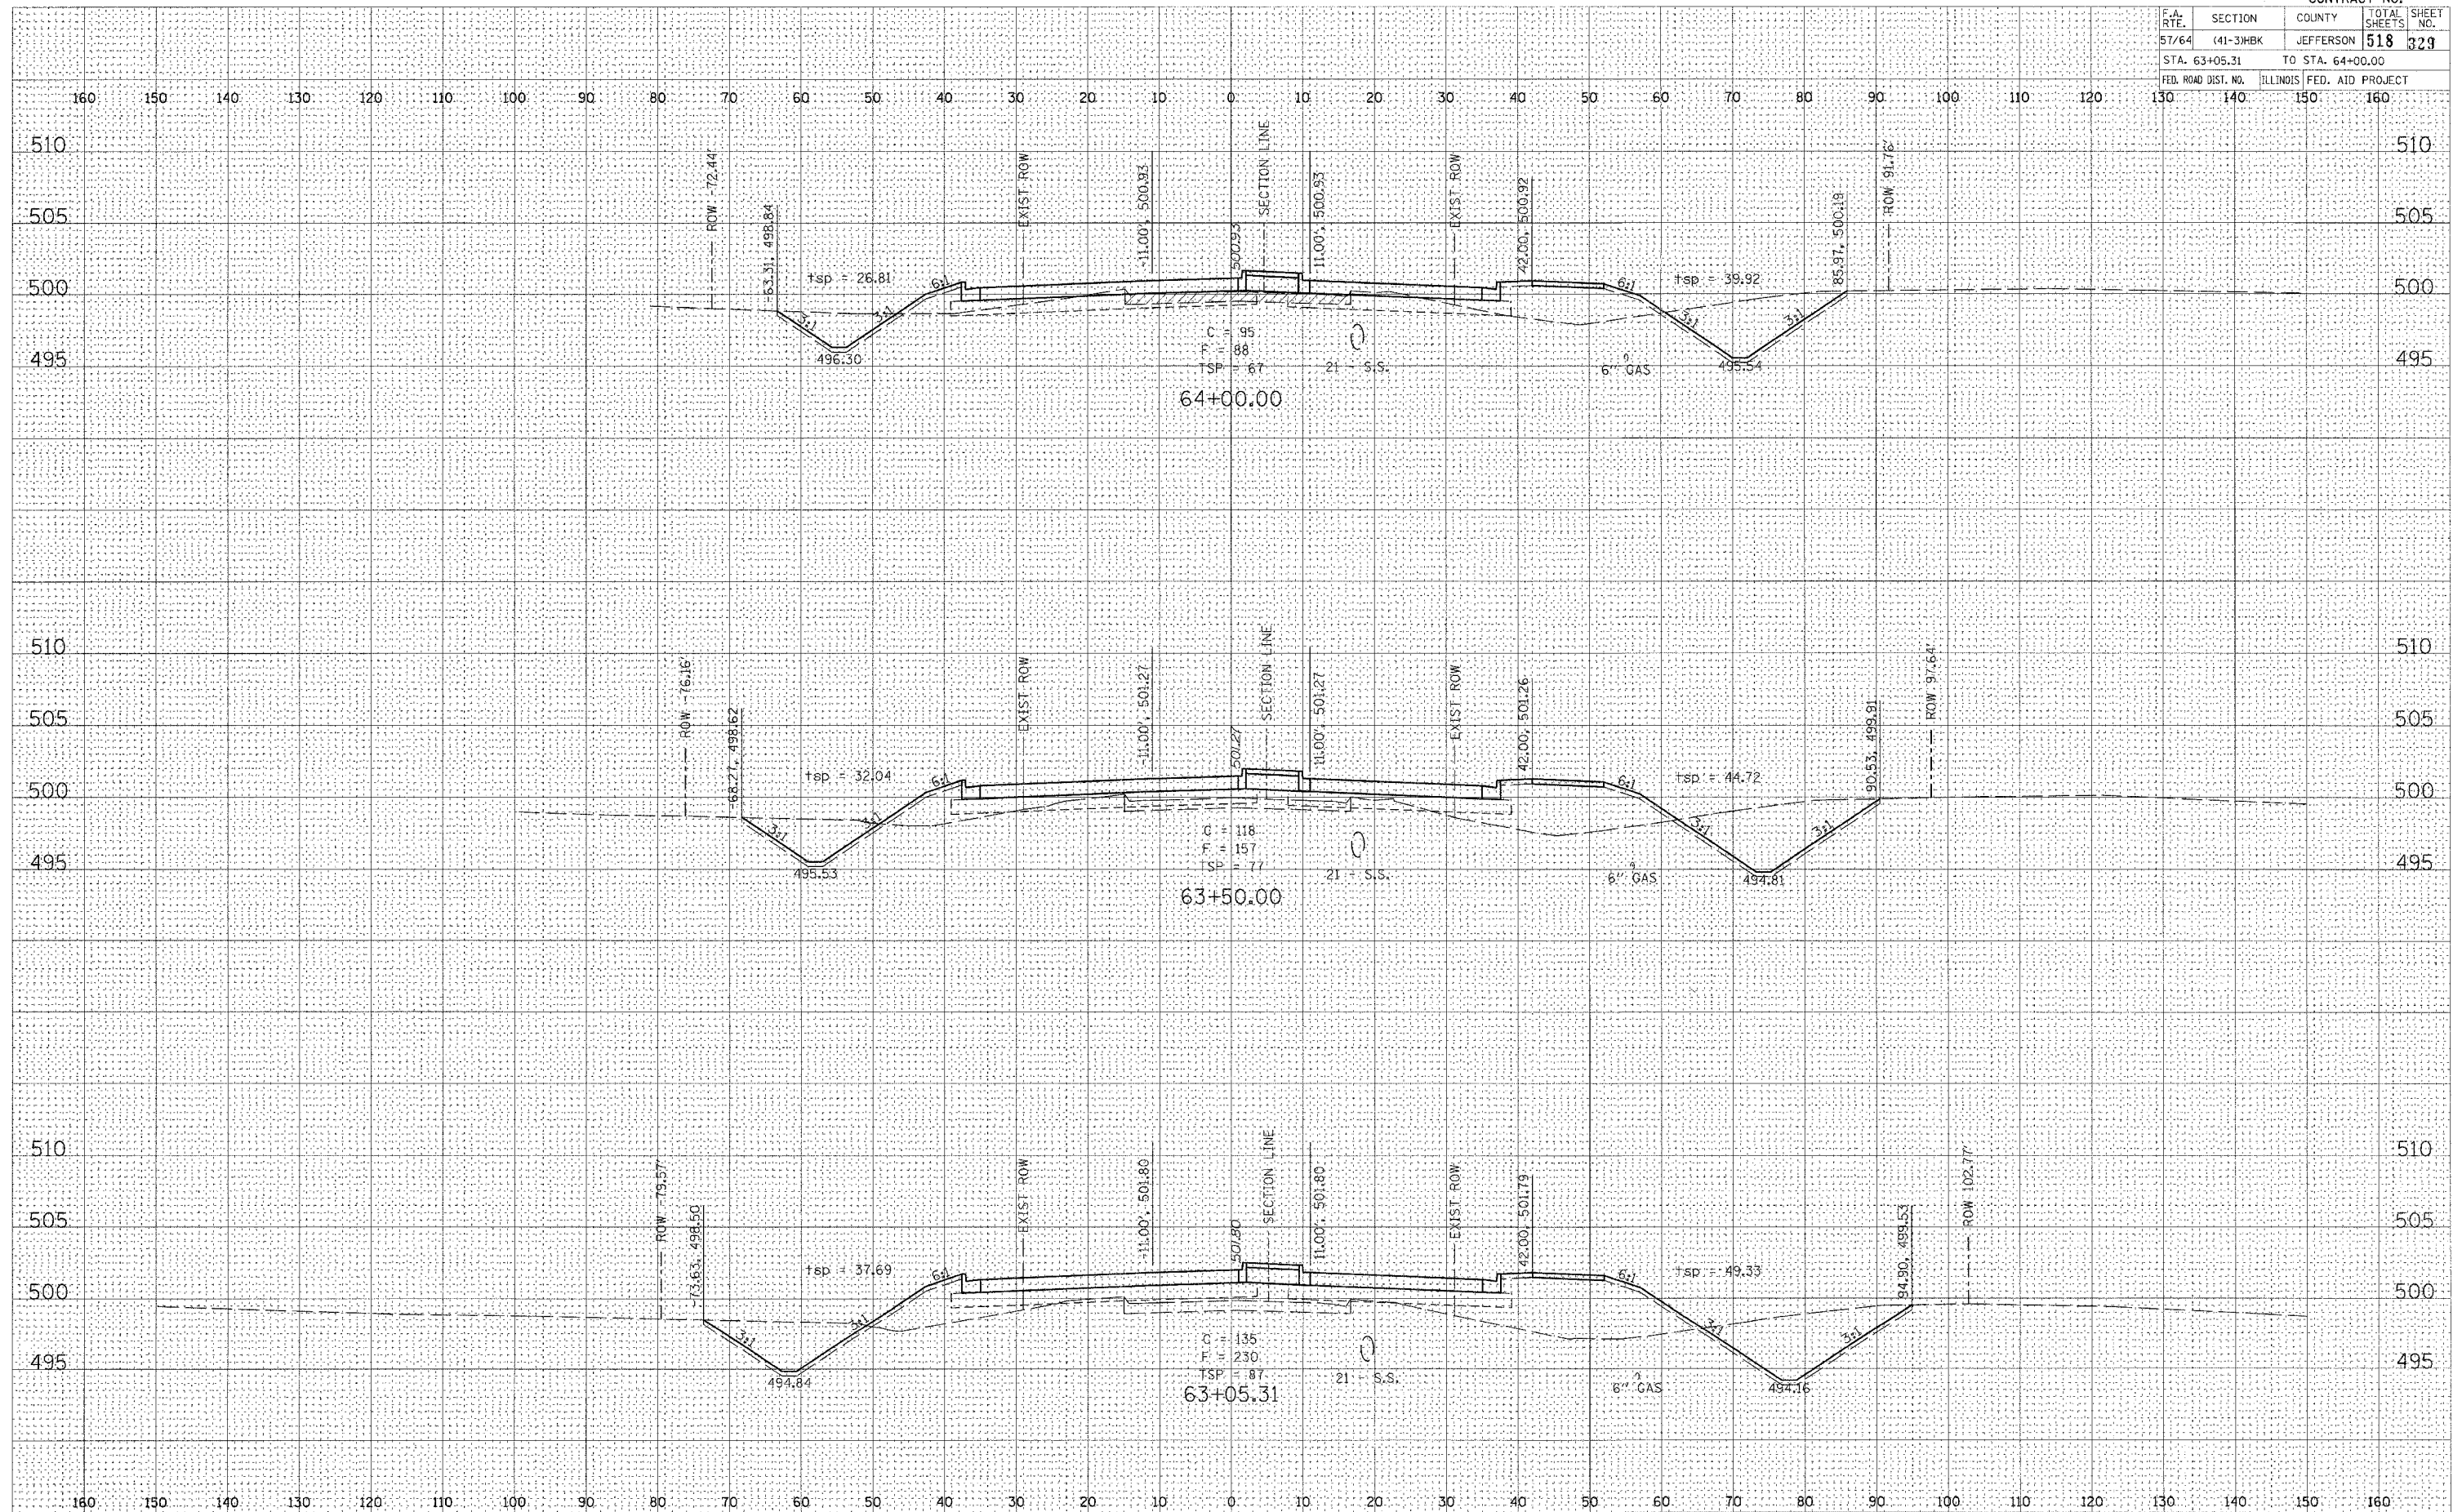[illegible]

ORIGINAL SURVEY	SURVEYED	BY	DATE
408702000	PLOTTED		
	TEMPLATE		
	AREAS		
	AREAS CHECKED		


```
PLOT DATE = 03/21/2007, 06:20 AM
FILE NAME = \\98jobs\98-2019\p10
PLOT SCALE = 10.0000' / IN.
USER NAME = Ket
```

CONTRACT NO.				
F.A. RTE.	SECTION	COUNTY	TOTAL SHEETS	SHEET NO.
57/64	(41-3)HBK	JEFFERSON	518	330
STA. 64+50.00		TO STA. 65+50.00		
FED. ROAD DIST. NO.		ILLINOIS	FED. AID PROJECT	

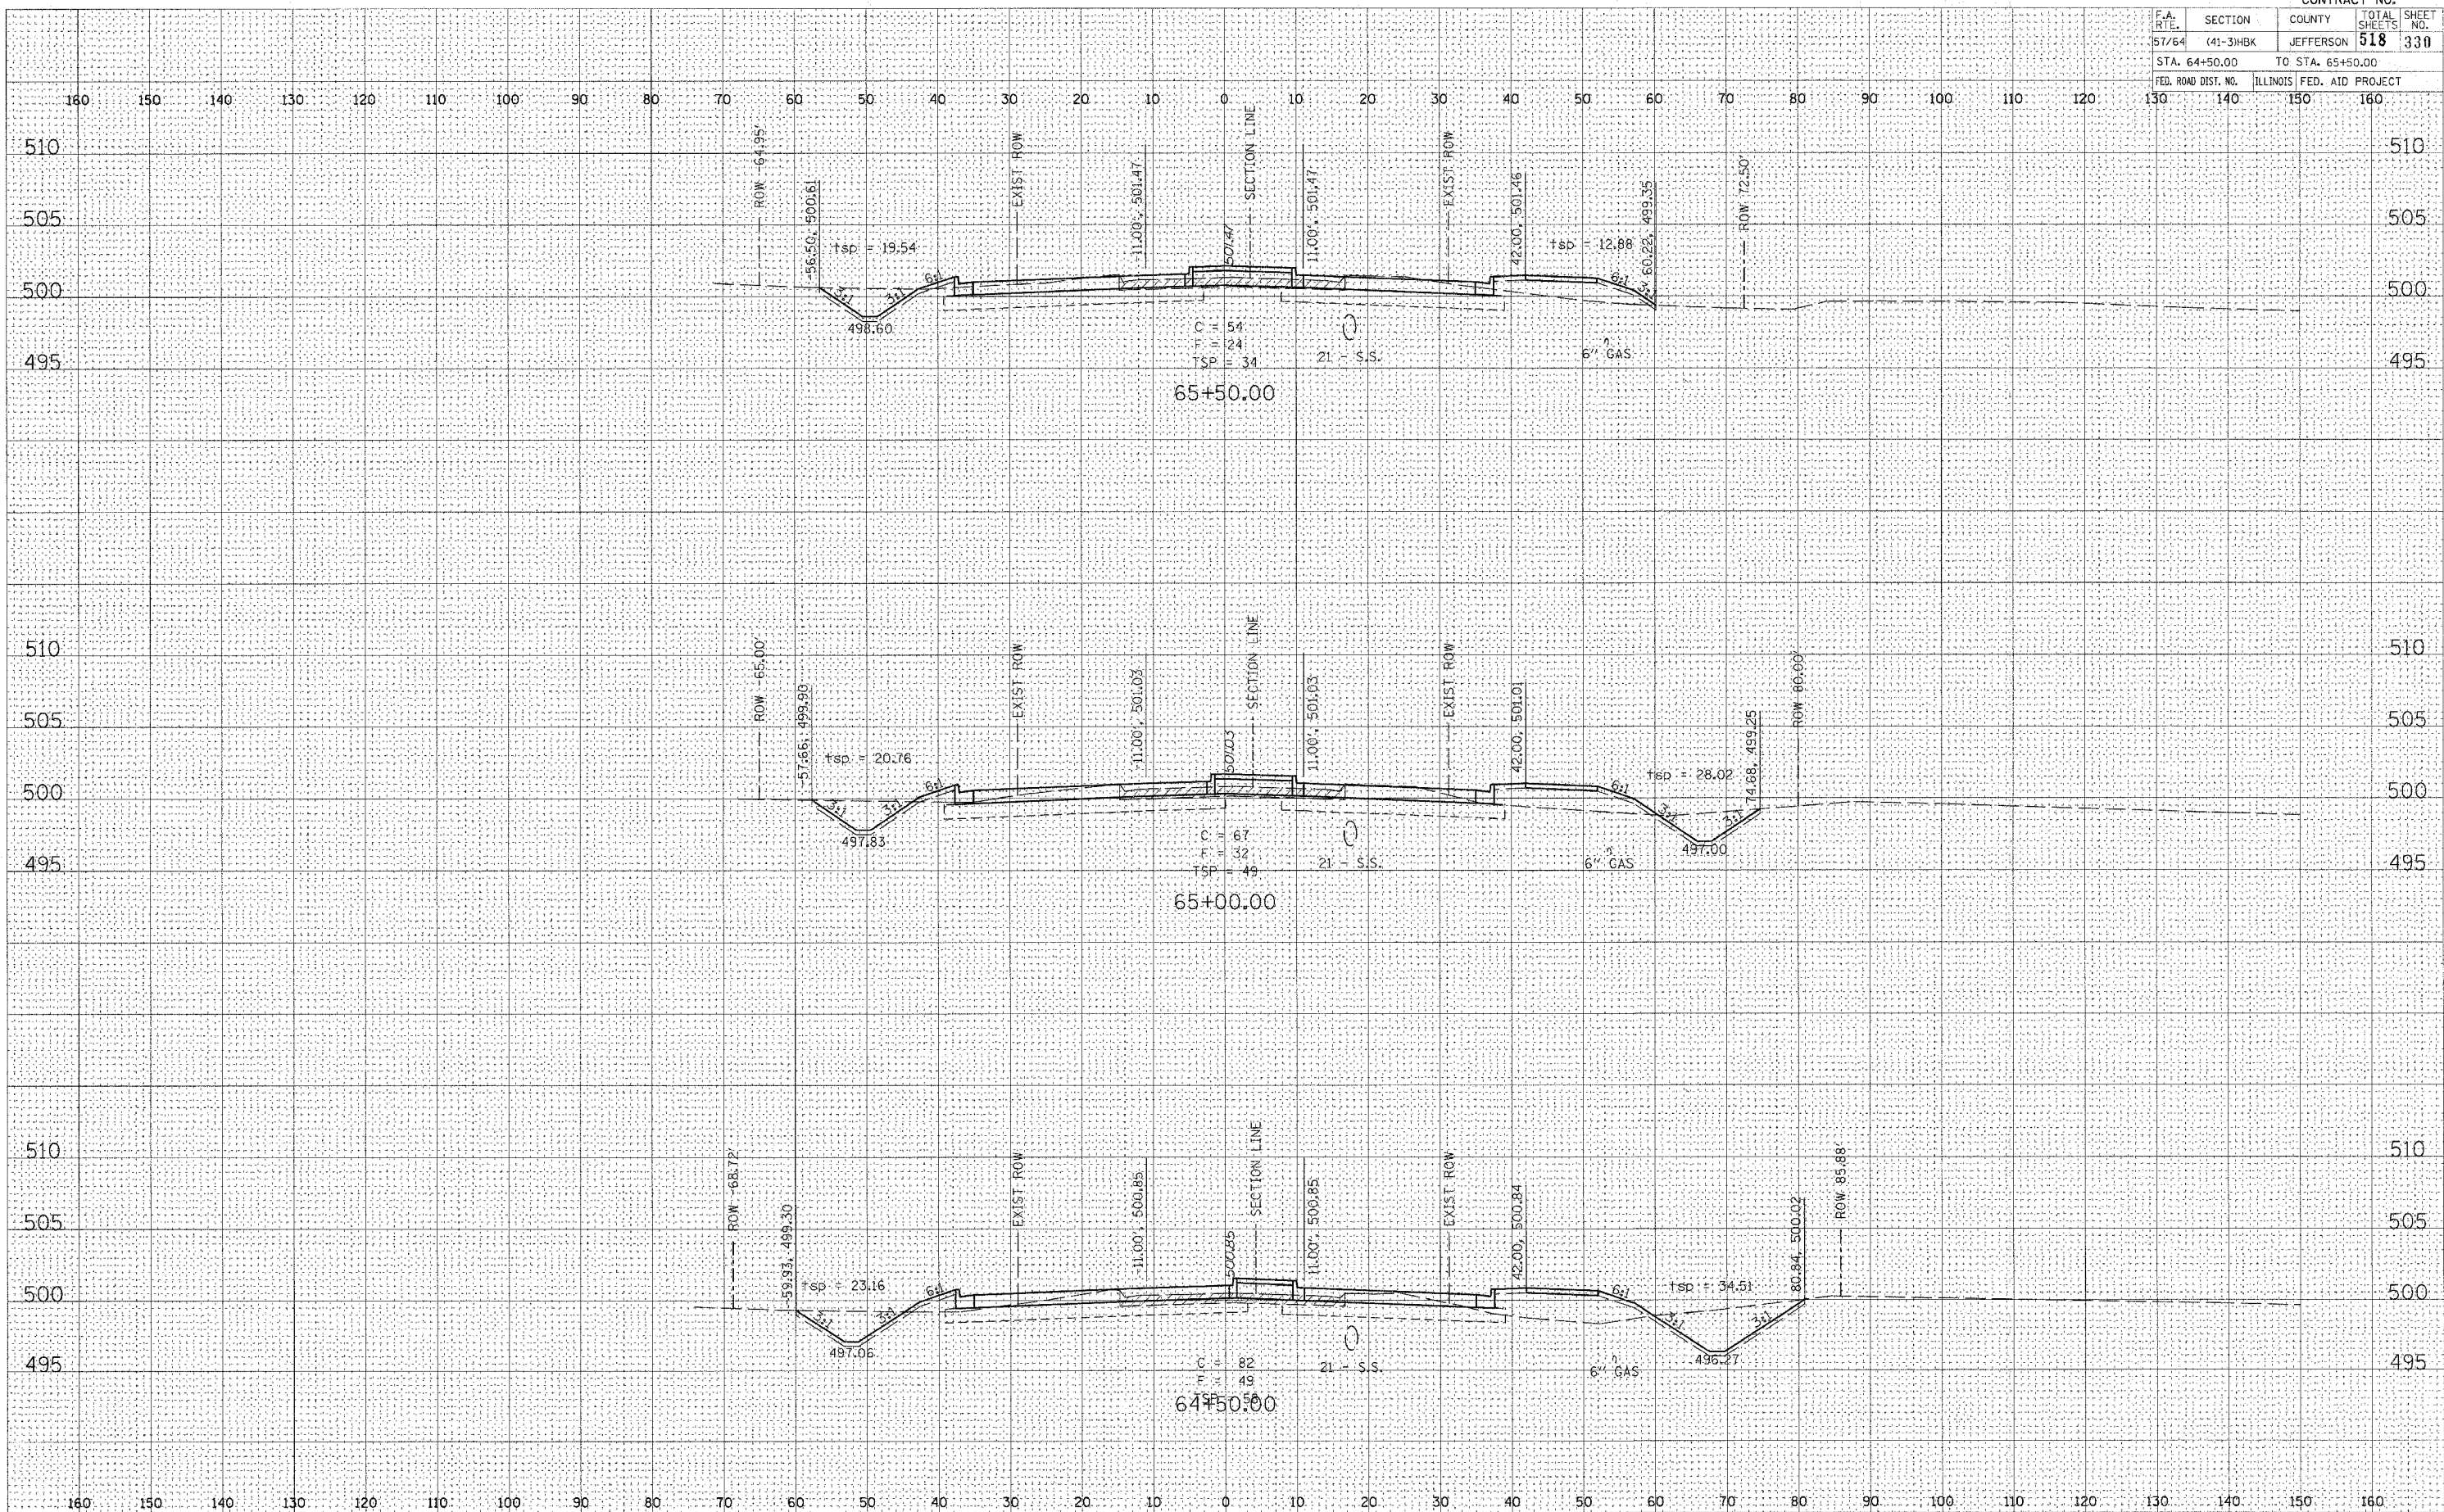

VETERANS MEMORIAL DRIVE

CONTRACT NO.				
F.A. RTE.	SECTION	COUNTY	TOTAL SHEETS	SHEET NO.
57/64	(41-3)HMK	JEFFERSON	518	331
STA. 66+00.00		TO STA. 67+00.00		
FED. ROAD DIST. NO.		ILLINOIS	FED. AID PROJECT	
130	140	150	160	

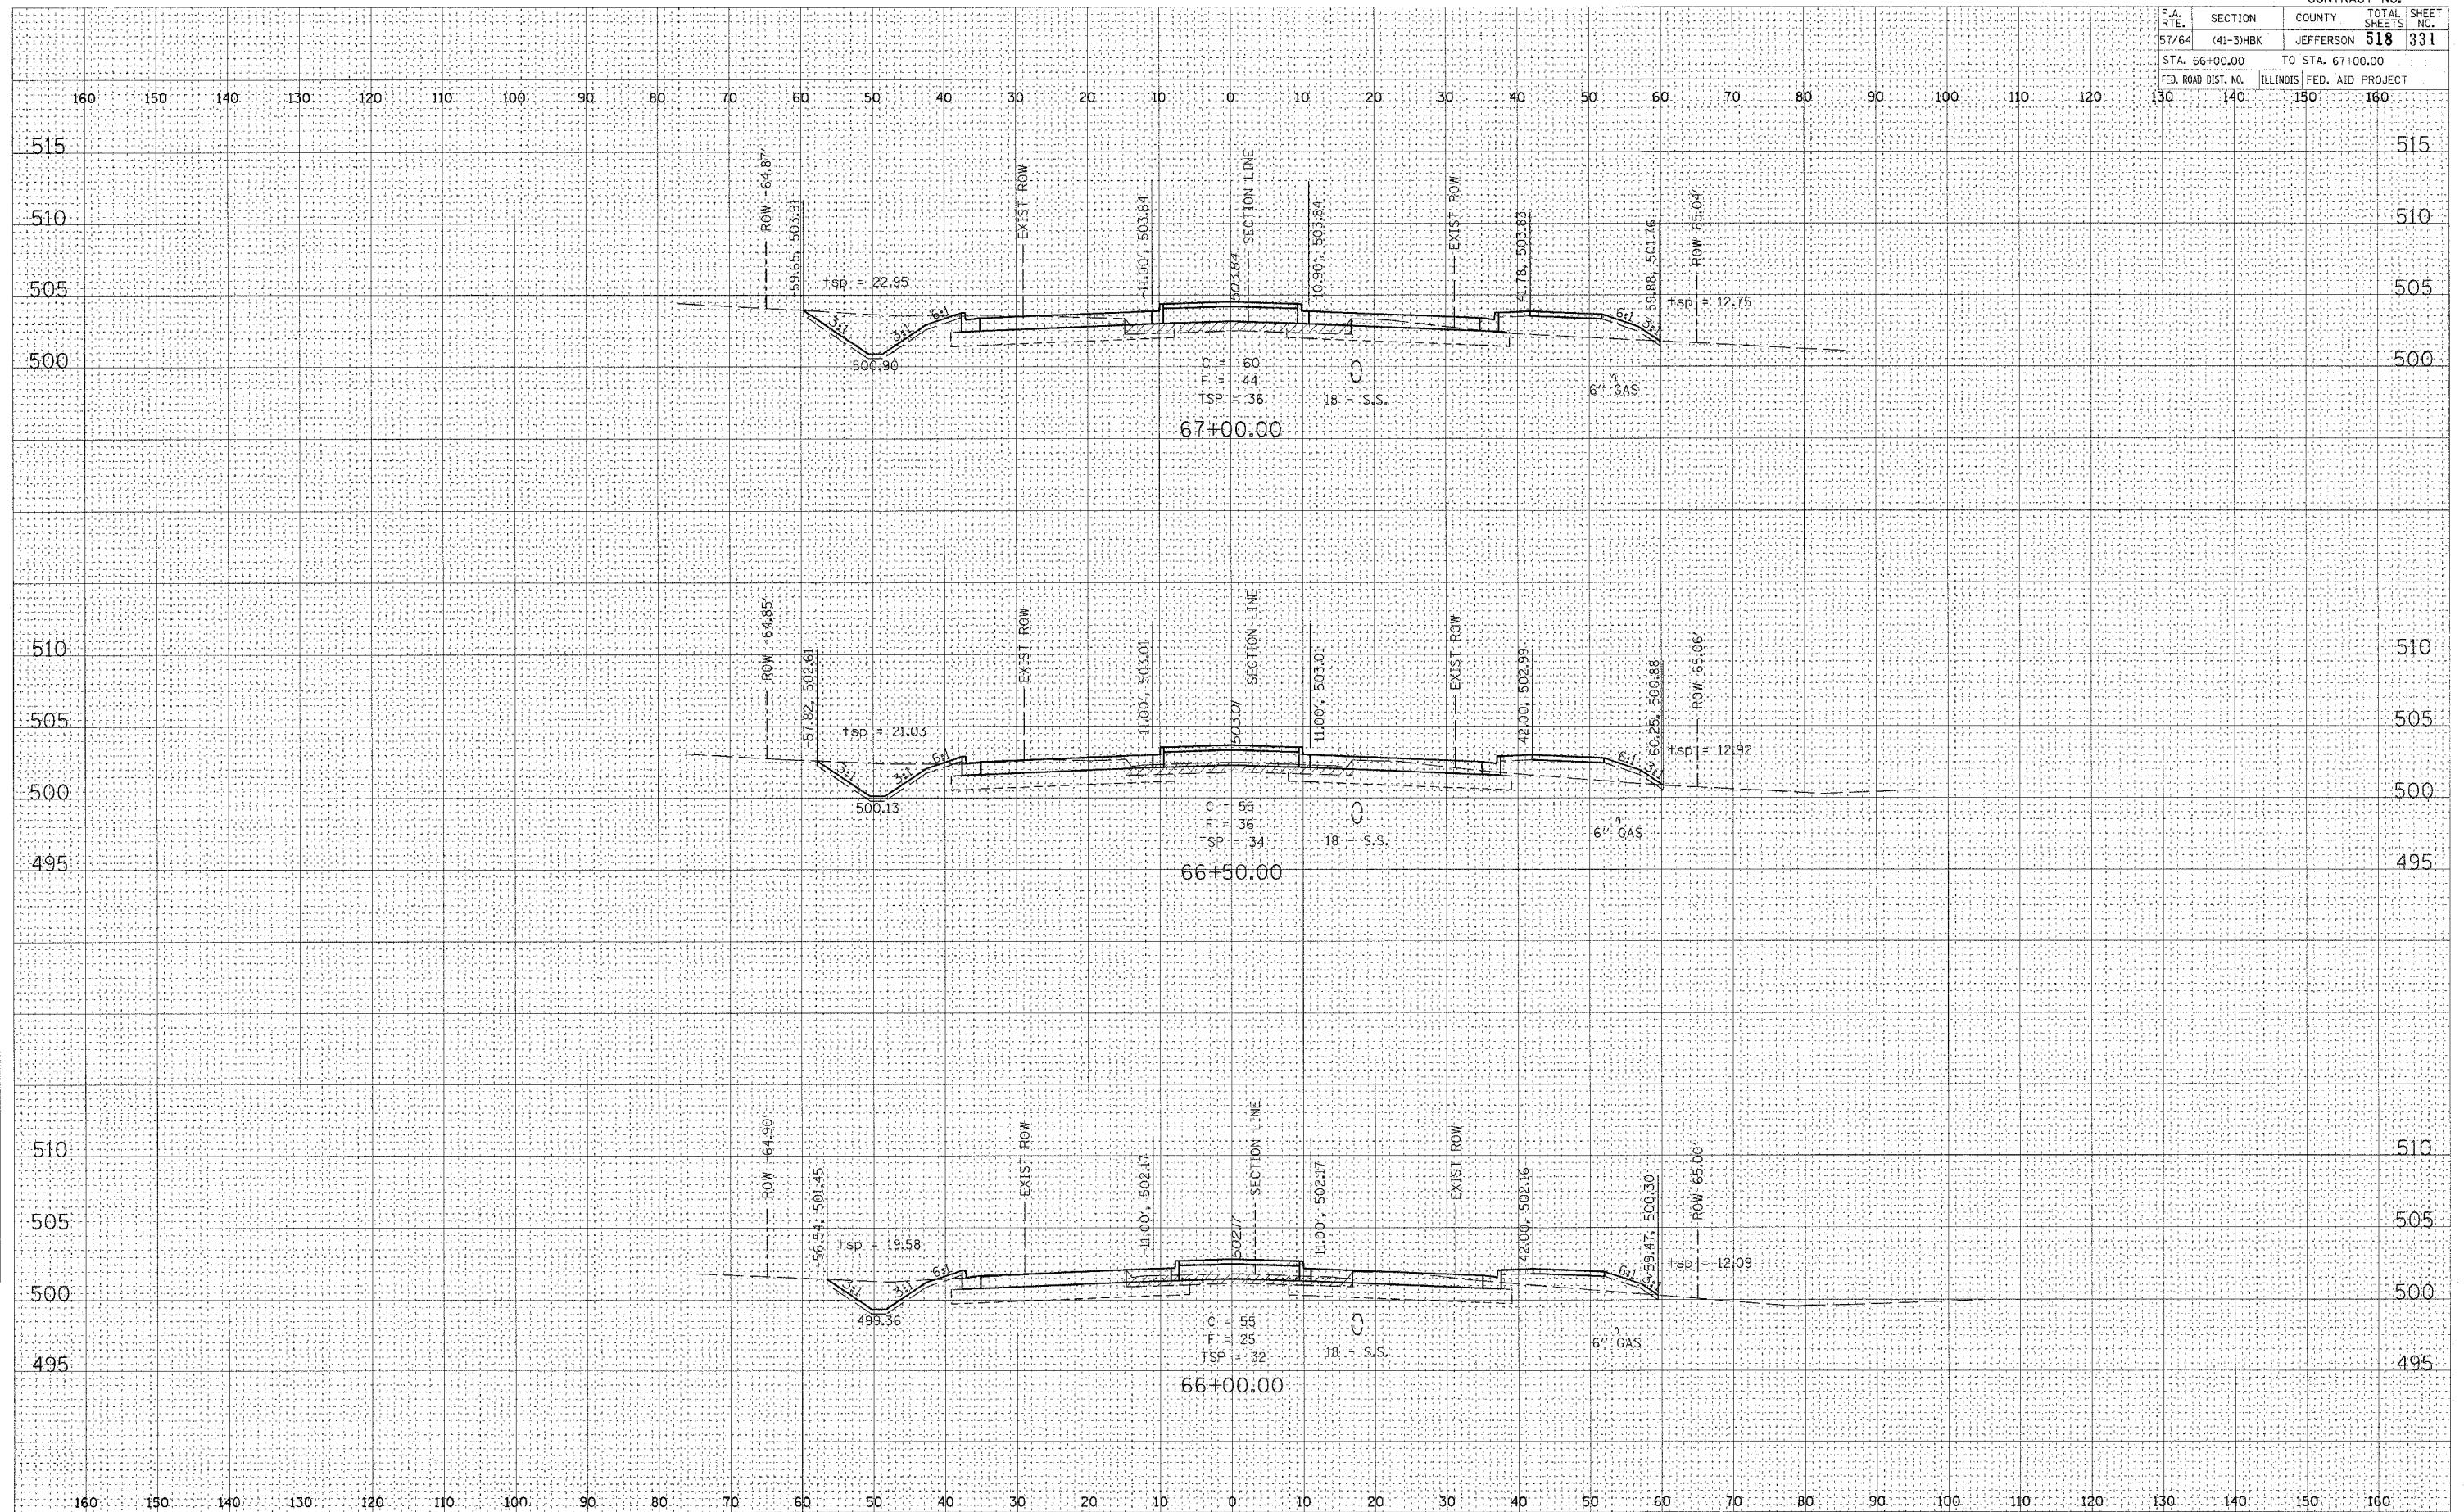

VETERANS MEMORIAL DRIVE

DATE	ST	ORIGINAL	SURVEYED	SURVEY	PLotted	TEMALE	AREAS	AREAS CHECKED	NO.

PLOT DATE = 03-21-2007, 06:20 AM
 FILE NAME = ii-98 jobs 19682191410001 sheet.c
 PLOT SCALE = 10.00000 / IN.
 USER NAME = Kat


FINAL SURVEY			BY	DATE
NOTE BOOK	SURVEYED			
	TEMPLATE			
	AREAS			
NO.	AREAS CHECKED			

FINAL SURVEY	SURVEYED PLOTTED	DATE
NO.	NO.	NO.
BY		
DATE		


ORIGINAL SURVEY	SURVEYED PLOTTED	DATE
NO.	NO.	NO.
BY		
DATE		


CONTRACT NO.			
F.A. RTE.	SECTION	COUNTY	TOTAL SHEET NO.
57/64	(41-3)HBK	JEFFERSON	518 332
STA. 67+50.00		TO STA. 68+50.00	
FED. ROAD DIST. NO.		ILLINOIS FED. AID PROJECT	

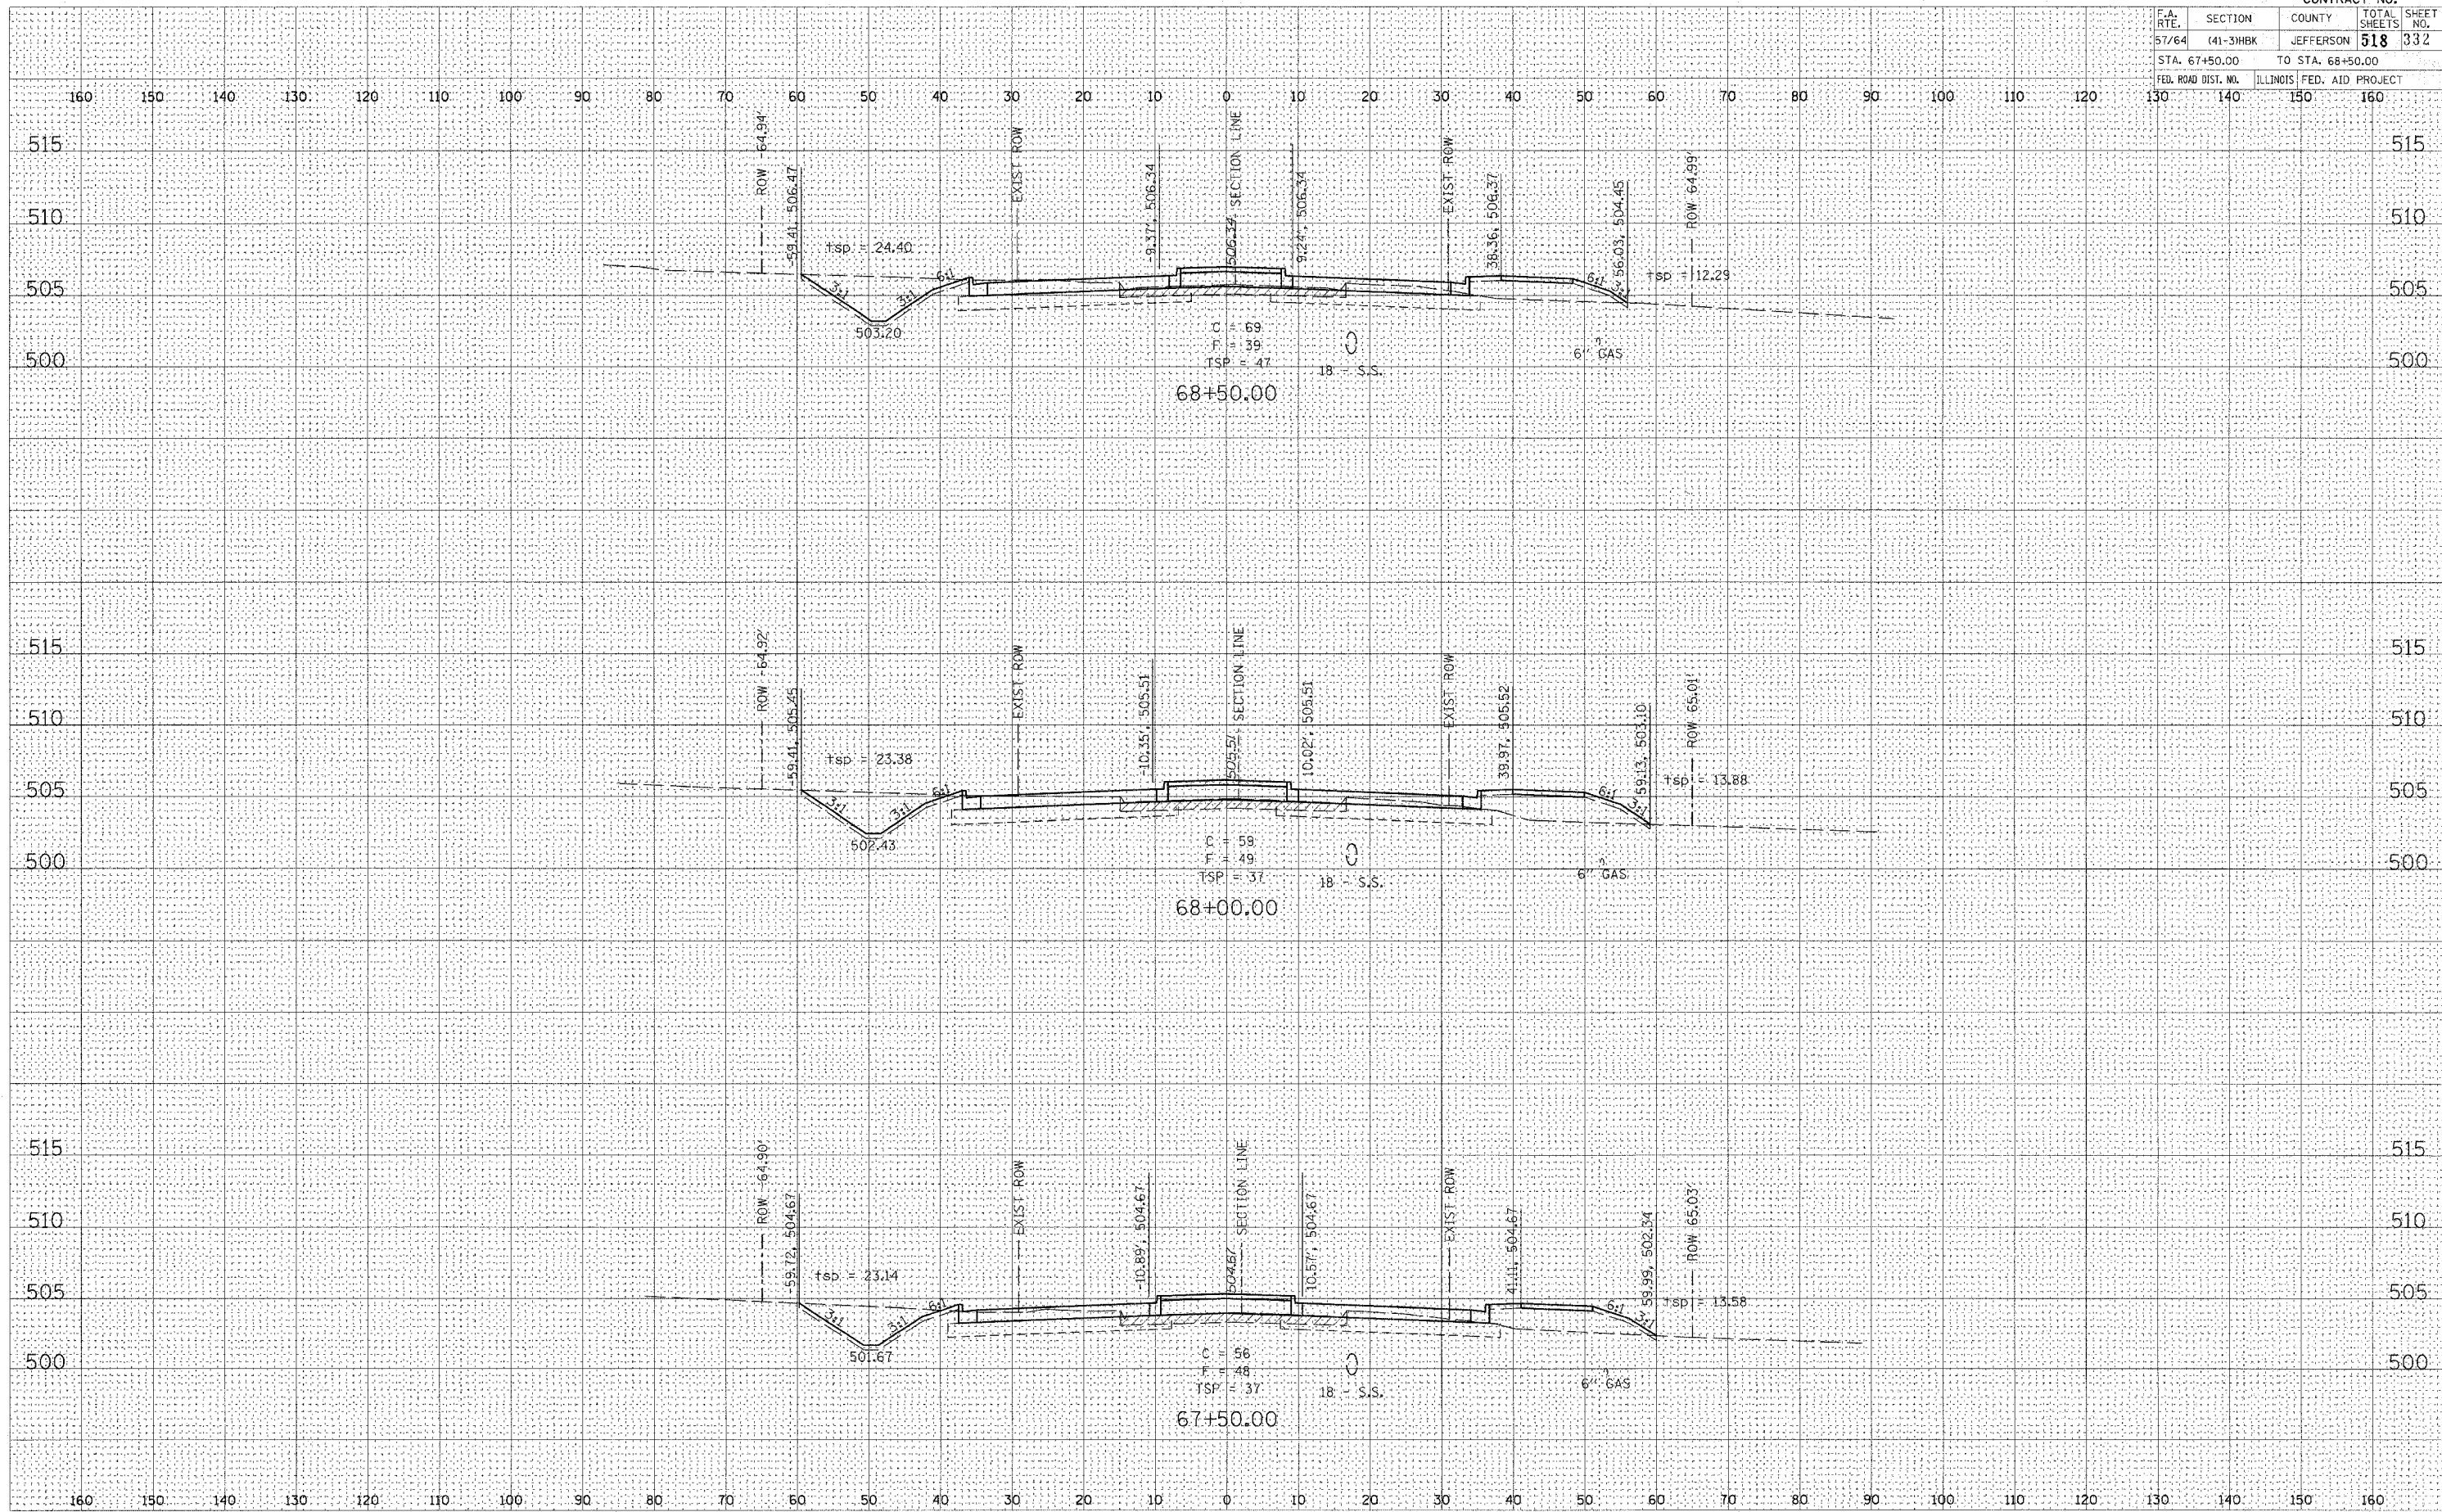


CONTRACT NO.				
F.A. RTE.	SECTION	COUNTY	TOTAL SHEETS	SHEET NO.
57/64	(41-3)HBK	JEFFERSON	518	333
STA. 69+00.00		TO STA. 70+00.00		
FED. ROAD DIST. NO.		ILLINOIS	FED. AID PROJECT	

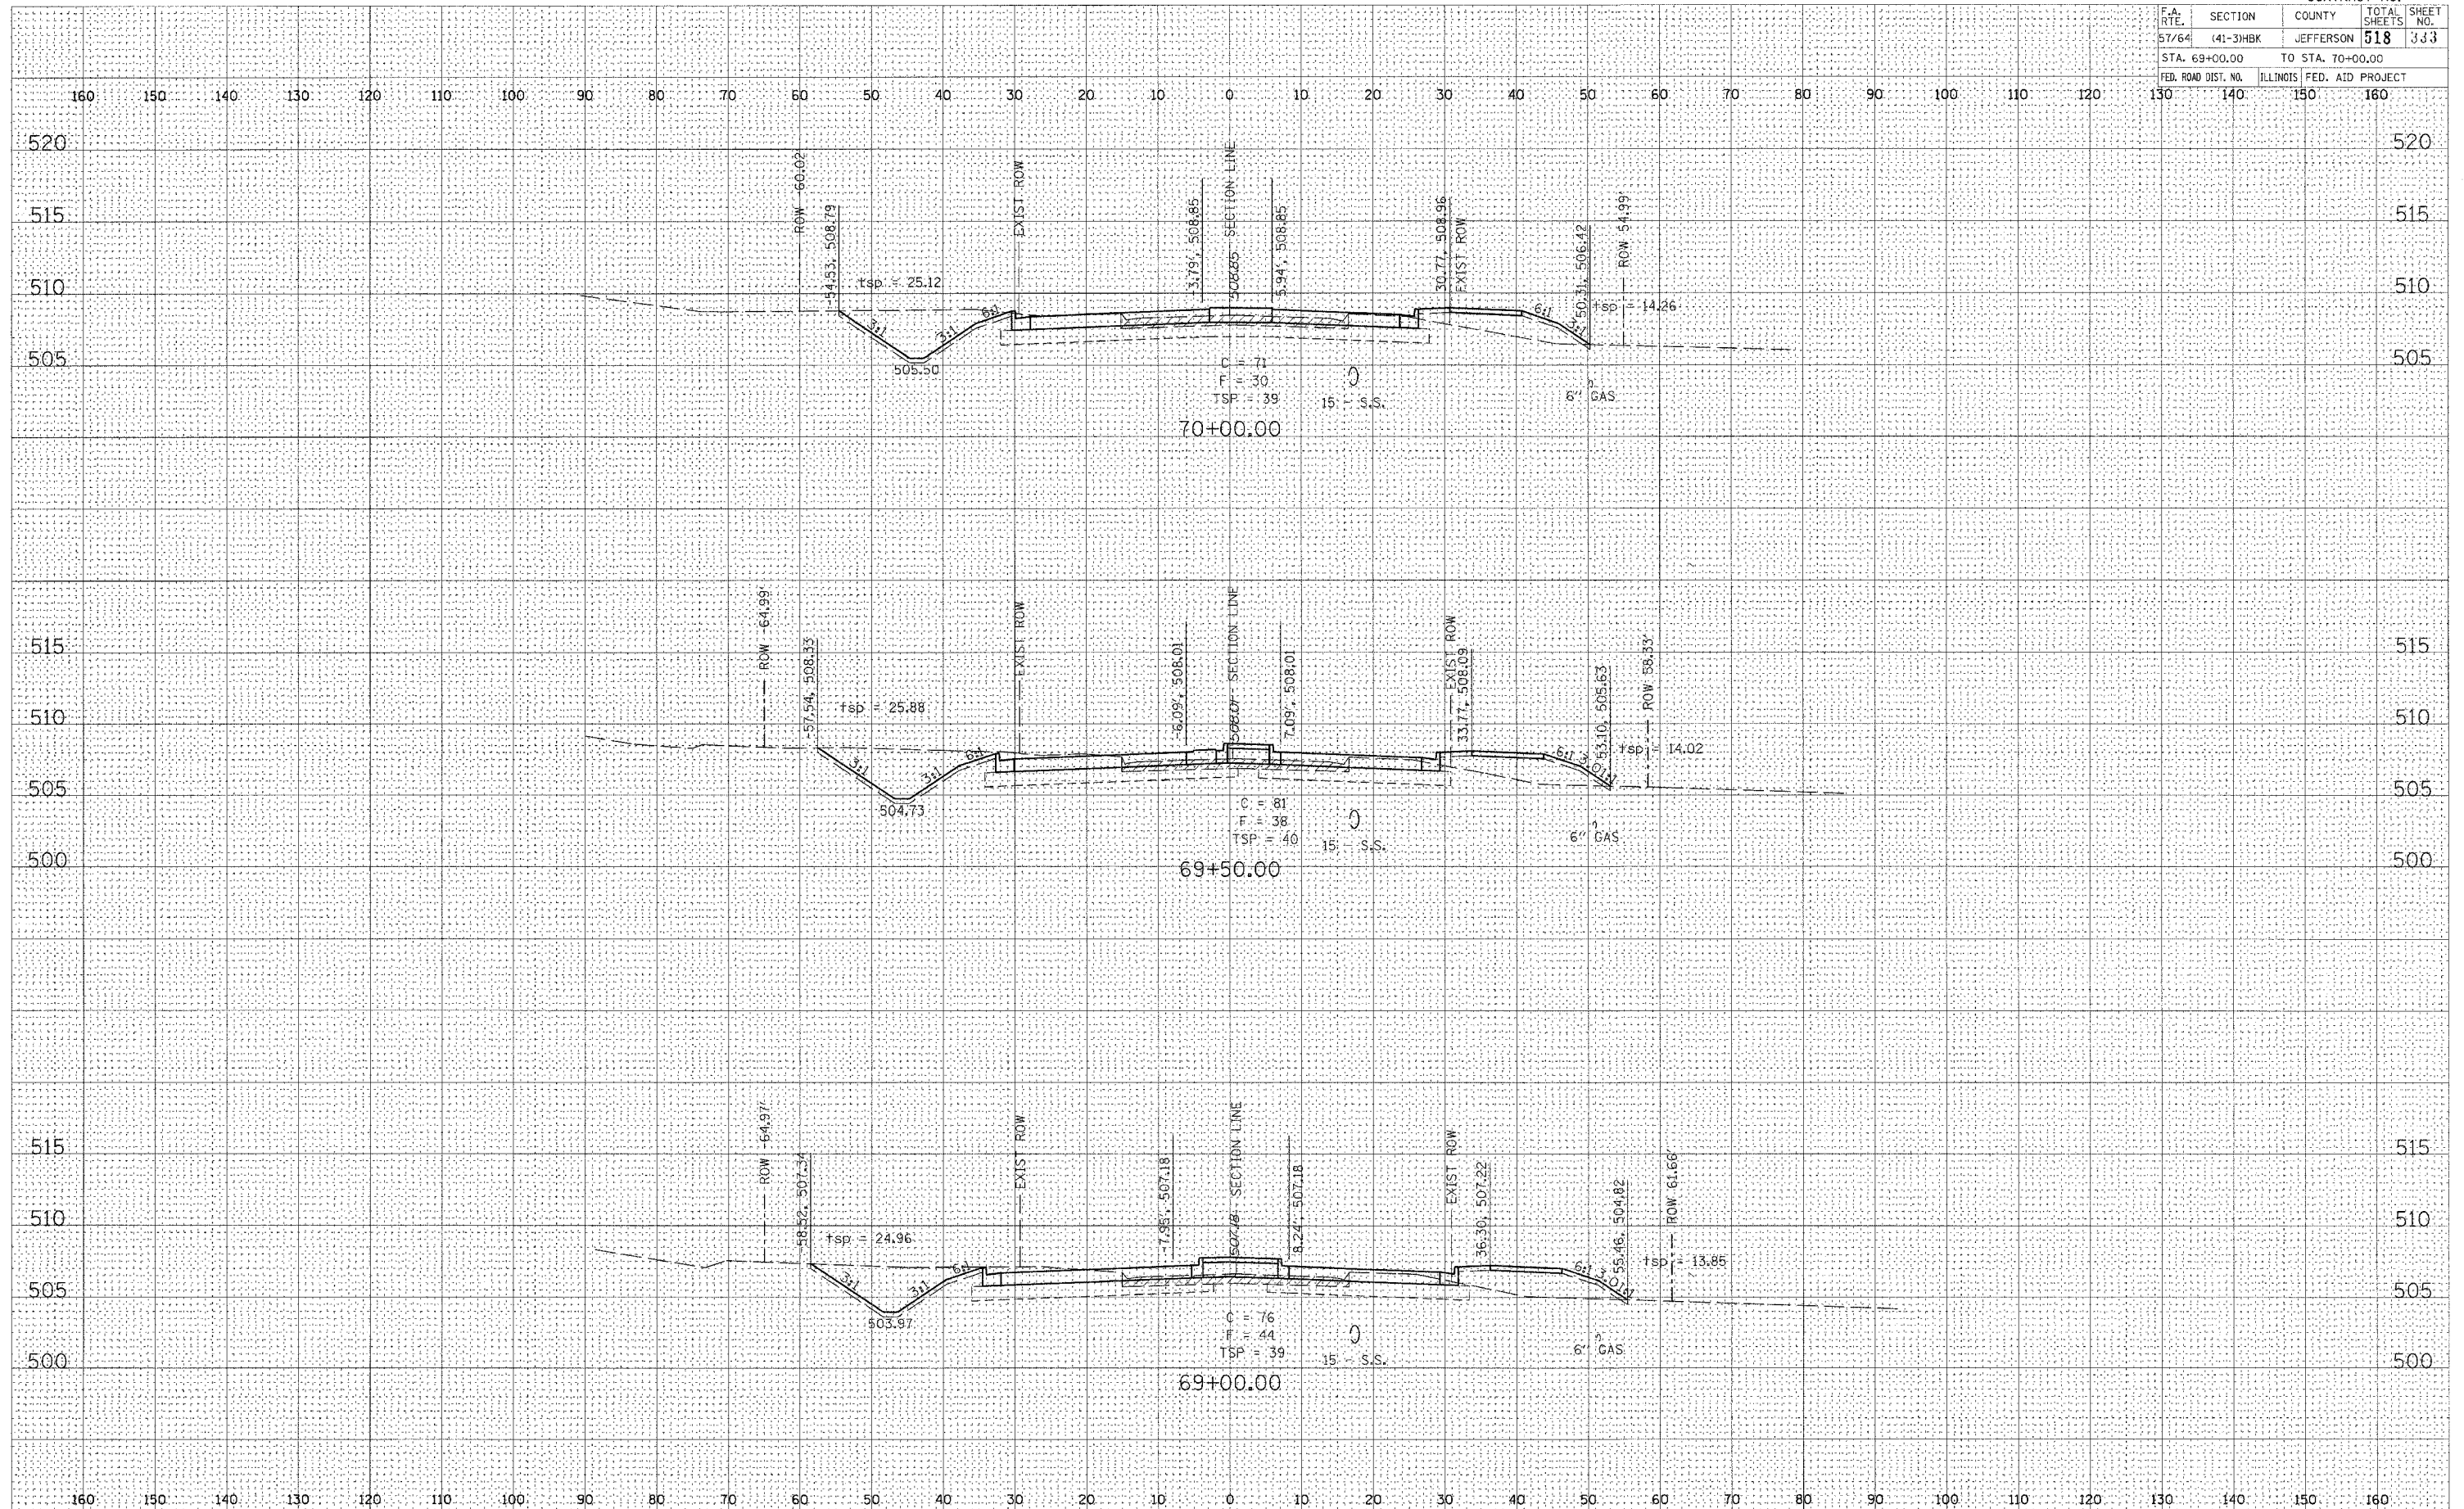


VETERANS MEMORIAL DRIVE

CONTRACT NO.				
F.A. RTE.	SECTION	COUNTY	TOTAL SHEETS	SHEET NO.
57/64	(41-3)HBK	JEFFERSON	518	334
STA. 70+50.00		TO STA. 71+50.00		
FED. ROAD DIST. NO.	ILLINOIS	FED. AID PROJECT		

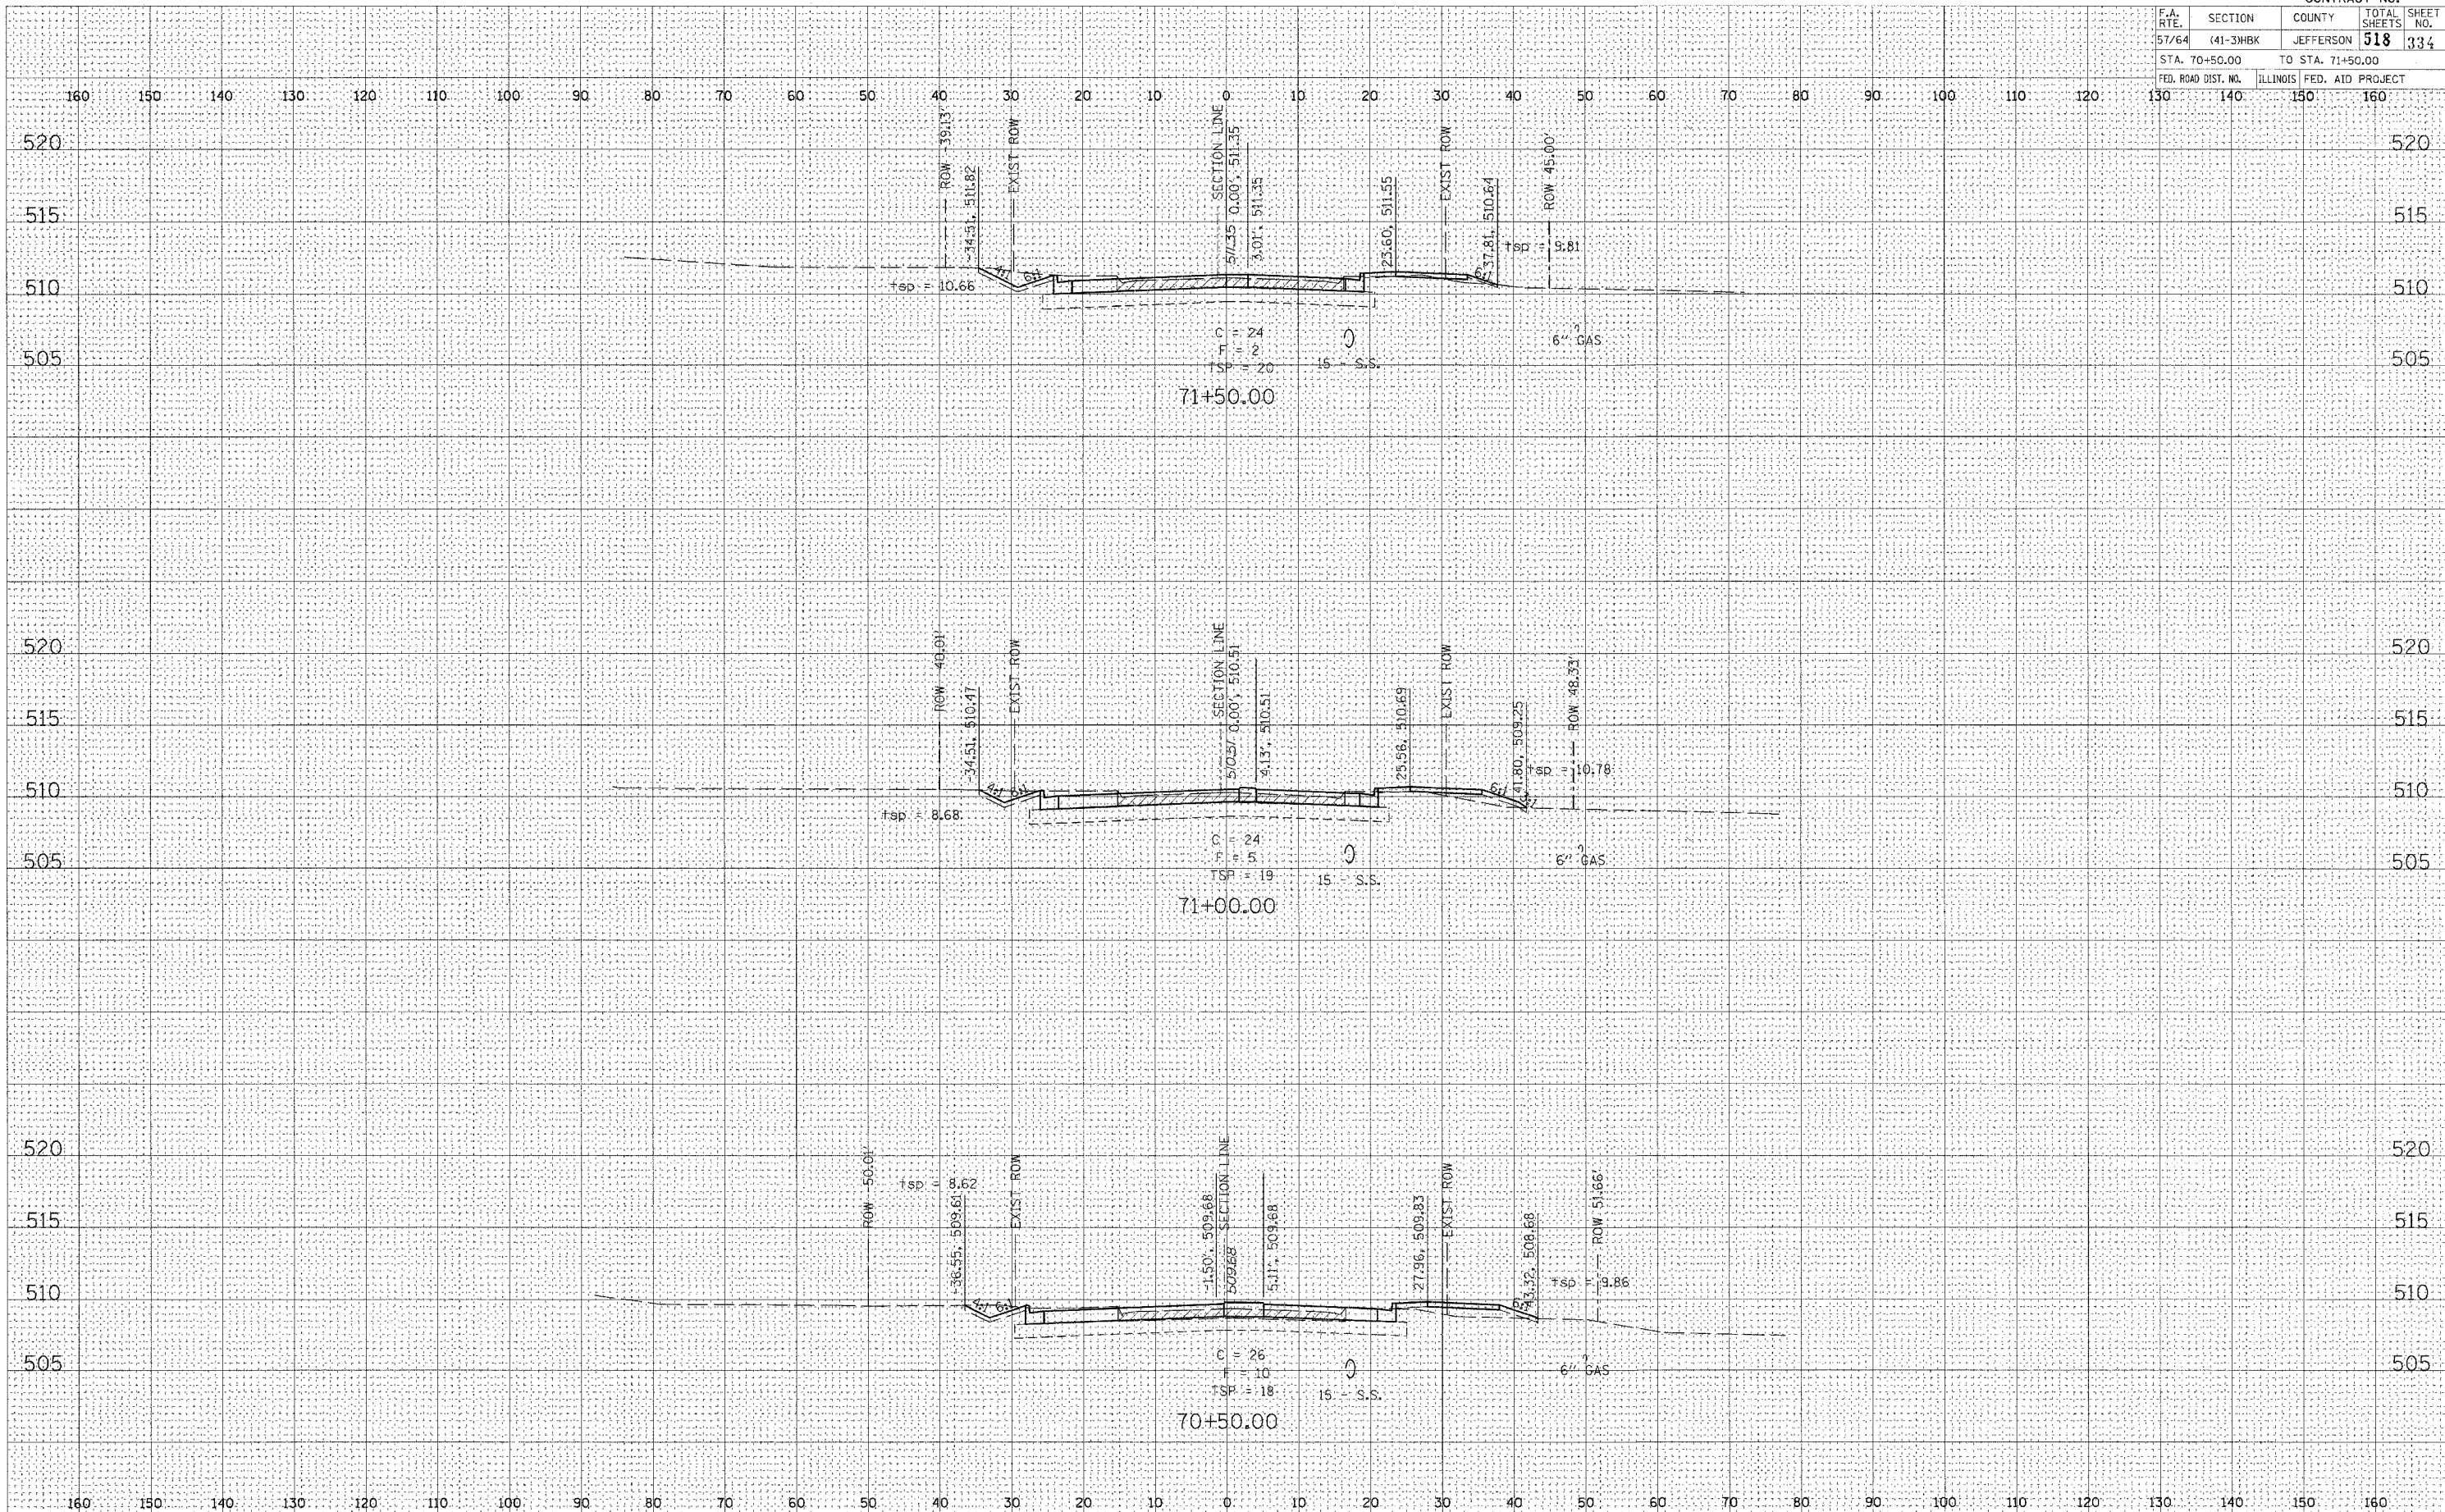

VETERANS MEMORIAL DRIVE

CONTRACT NO.				
F.A. RTE.	SECTION	COUNTY	TOTAL SHEETS	SHEET NO.
57/64	(41-3)HBK	JEFFERSON	518	335
STA. 72+00.00		TO STA. 73+00.00		
FED. ROAD DIST. NO.		ILLINOIS	FED. AID PROJECT	

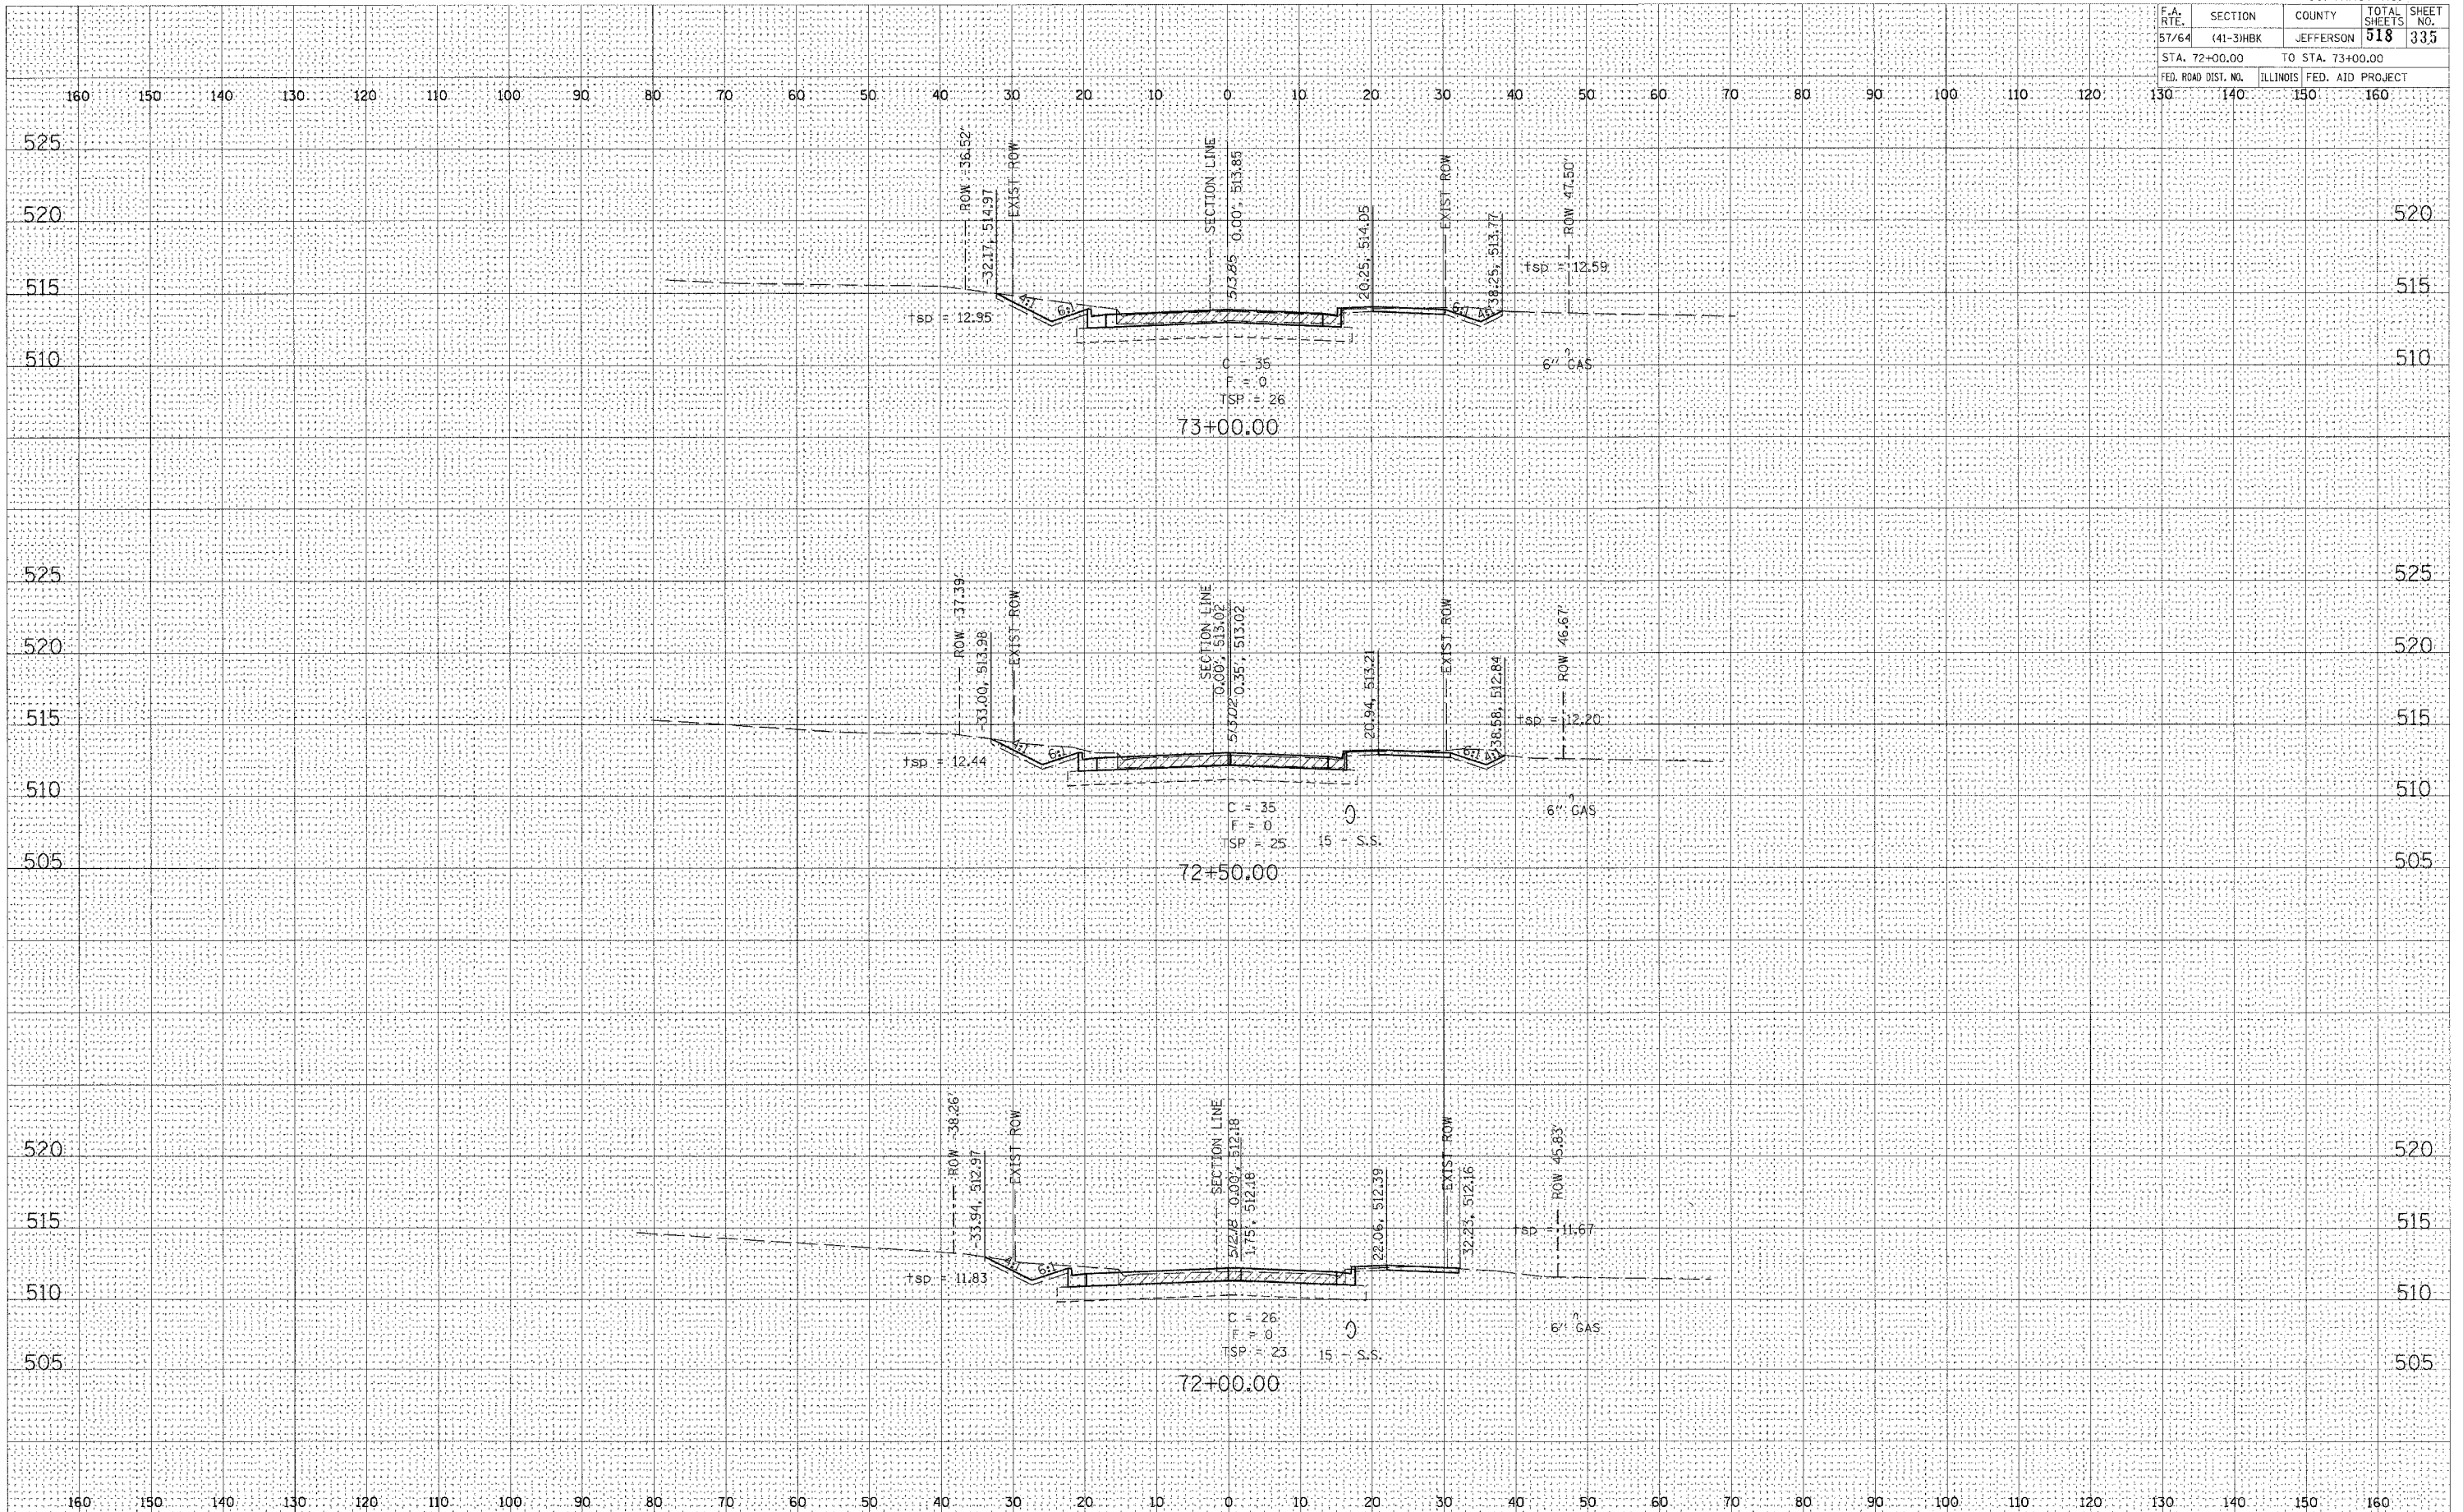


FINAL SURVEY	BY	DATE
SURVEYED		
PLOTTED		
NOTE BOOK		
NO.		

ORIGINAL SURVEY	BY	DATE
SURVEYED		
PLOTTED		
NOTE BOOK		
NO.		

PLOT DATE = 03/21/2007 09:20 AM
FILE NAME = I:\18 jobs\942019\road\sheet1.ctb
PLOT SCALE = 12.0000' / IN.
USER NAME = Ket

CONTRACT NO.				
F.A. RTE.	SECTION	COUNTY	TOTAL SHEETS	SHEET NO.
57/64	(41-3)HBK	JEFFERSON	518	336
STA. 73+50.00		TO STA. 74+13.88		
FED. ROAD DIST. NO.		ILLINOIS		FED. AID PROJECT

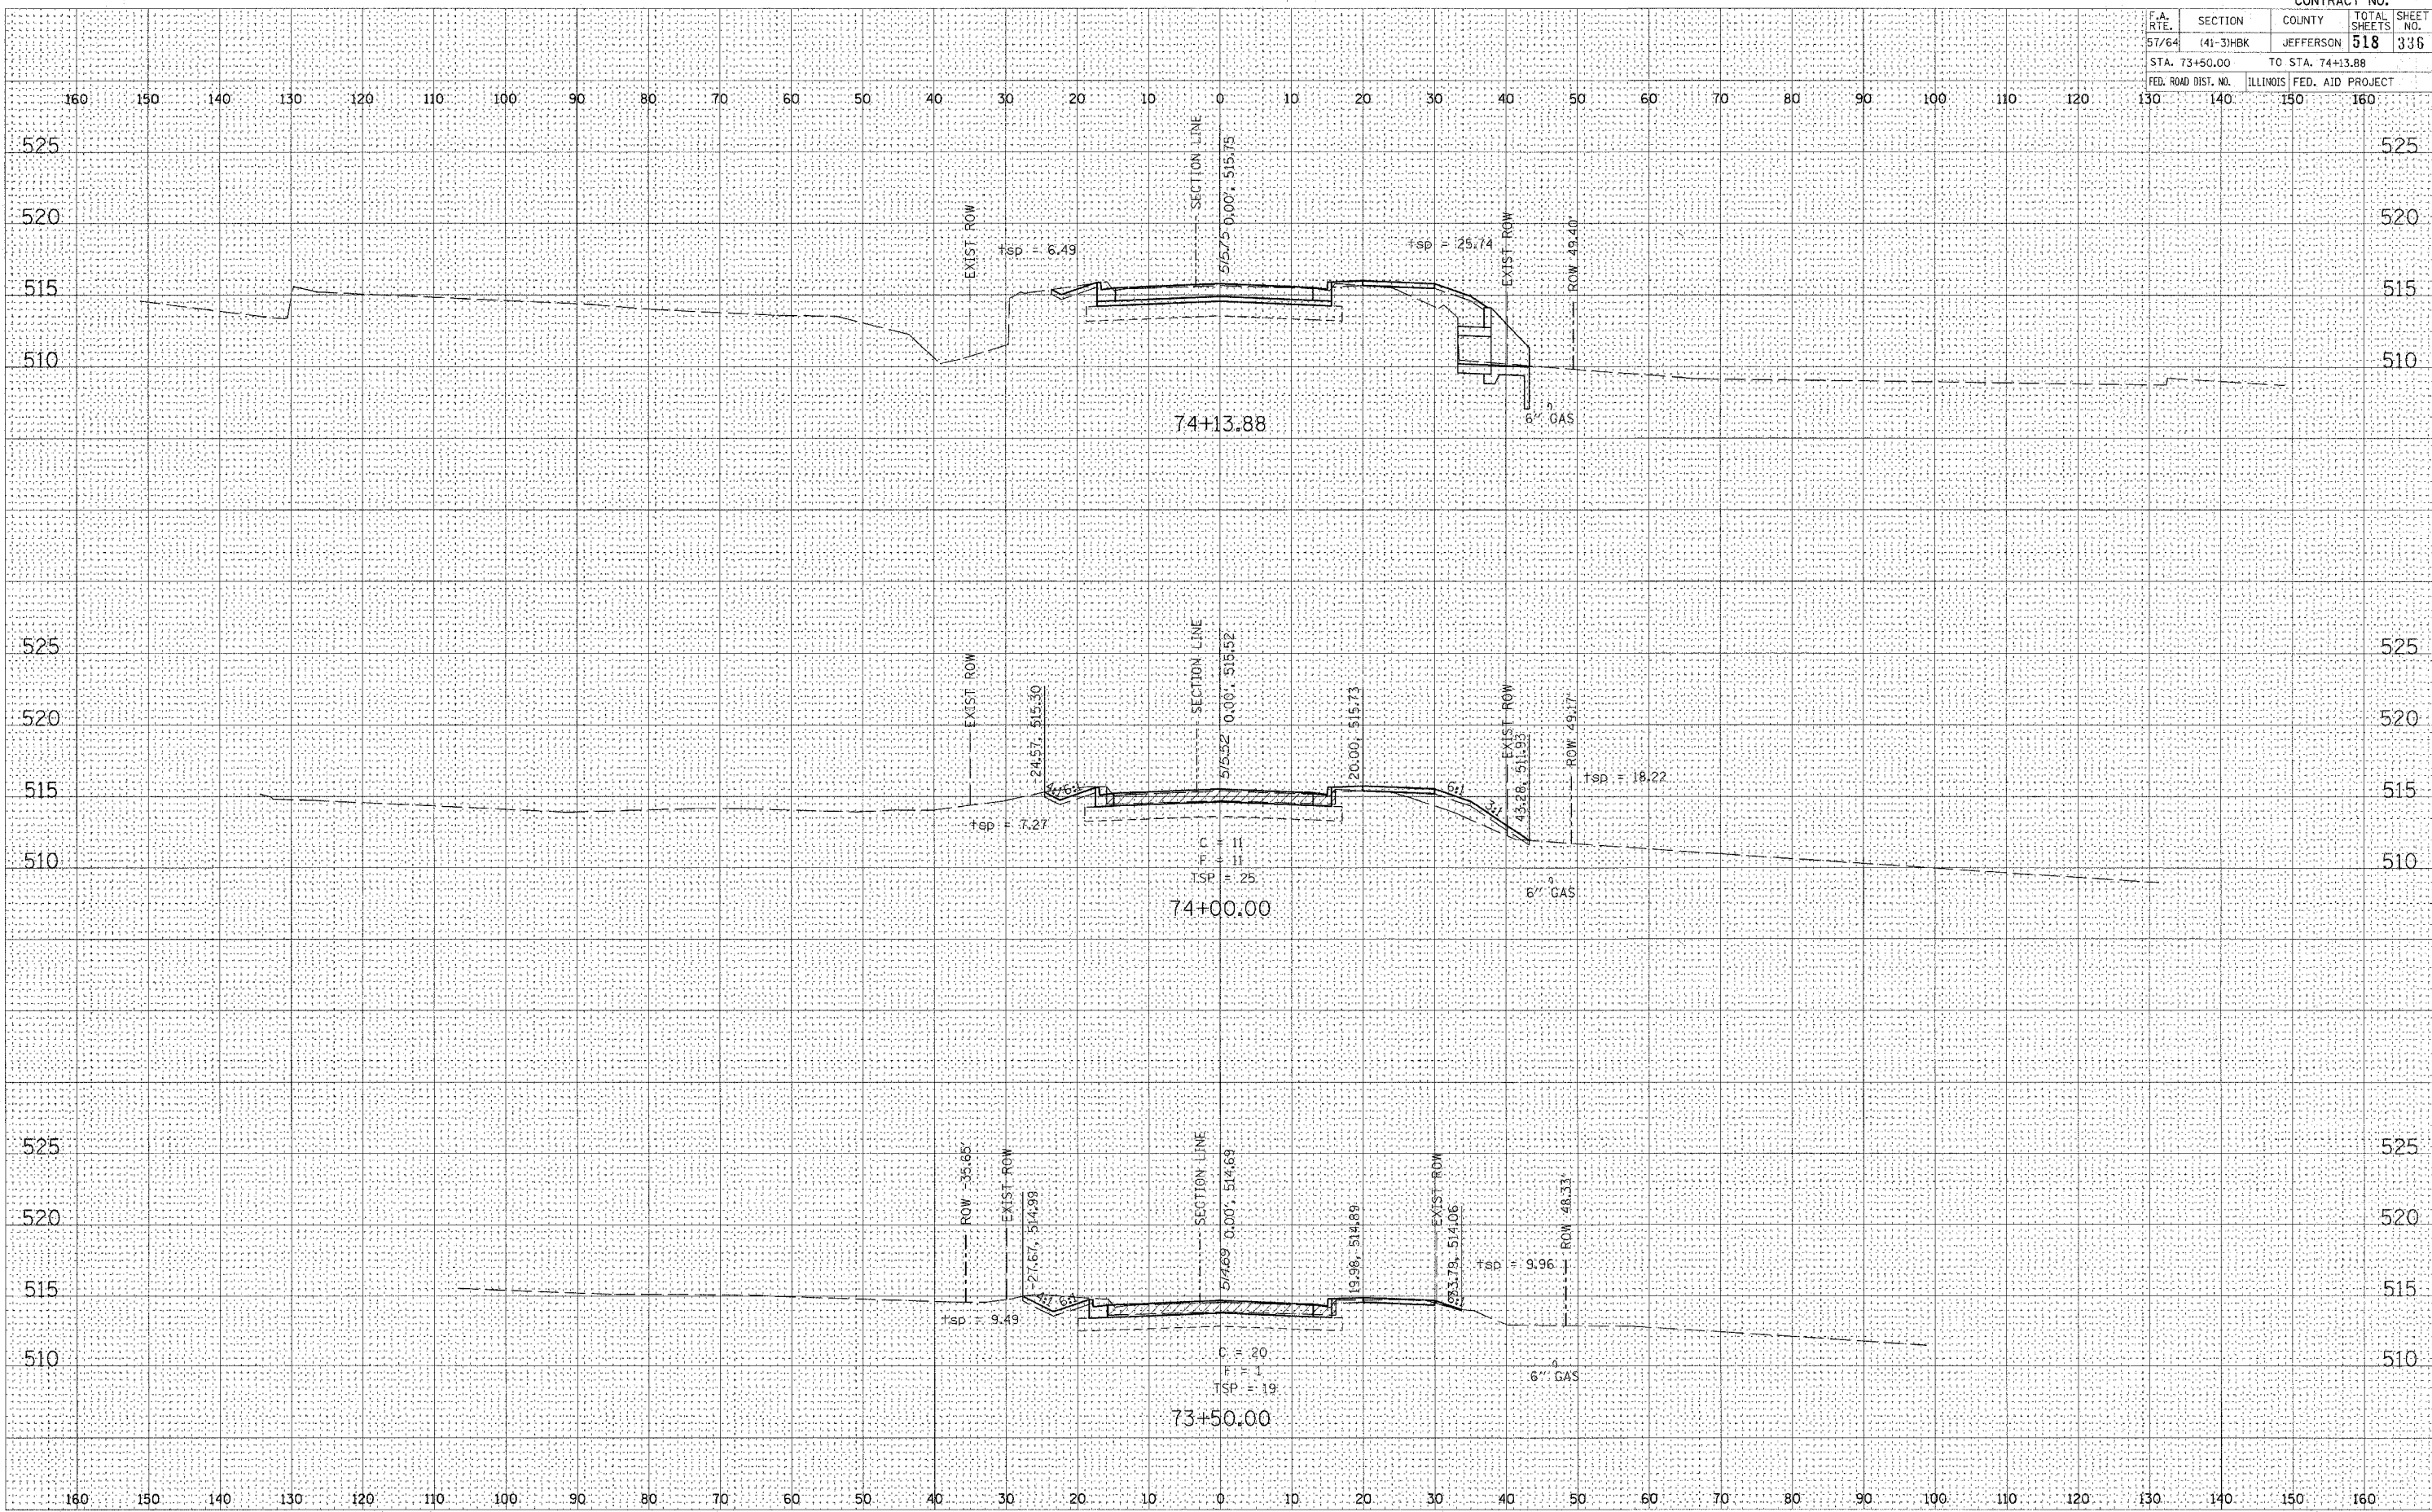


FINAL	SURVEYED	BY	DATE
SURVEY	PLOTTED		
NOTE BOOK	TEMPLATE		
NO.	AREAS CHECKED		

ORIGINAL	SURVEYED	BY	DATE
SURVEY	PLOTTED		
NOTE BOOK	TEMPLATE		
NO.	AREAS CHECKED		

FILE DATE = 03/21/2007 06:20 AM
USER NAME = jk
USER NAME = jk

CONTRACT NO.			
F.A. RTE.	SECTION	COUNTY	TOTAL SHEETS
57/64	(41-3)HBK	JEFFERSON	518
STA. 74+50.00		TO STA. 75+50.00	
FED. ROAD DIST. NO.		ILLINOIS FED. AID PROJECT	
130	140	150	160

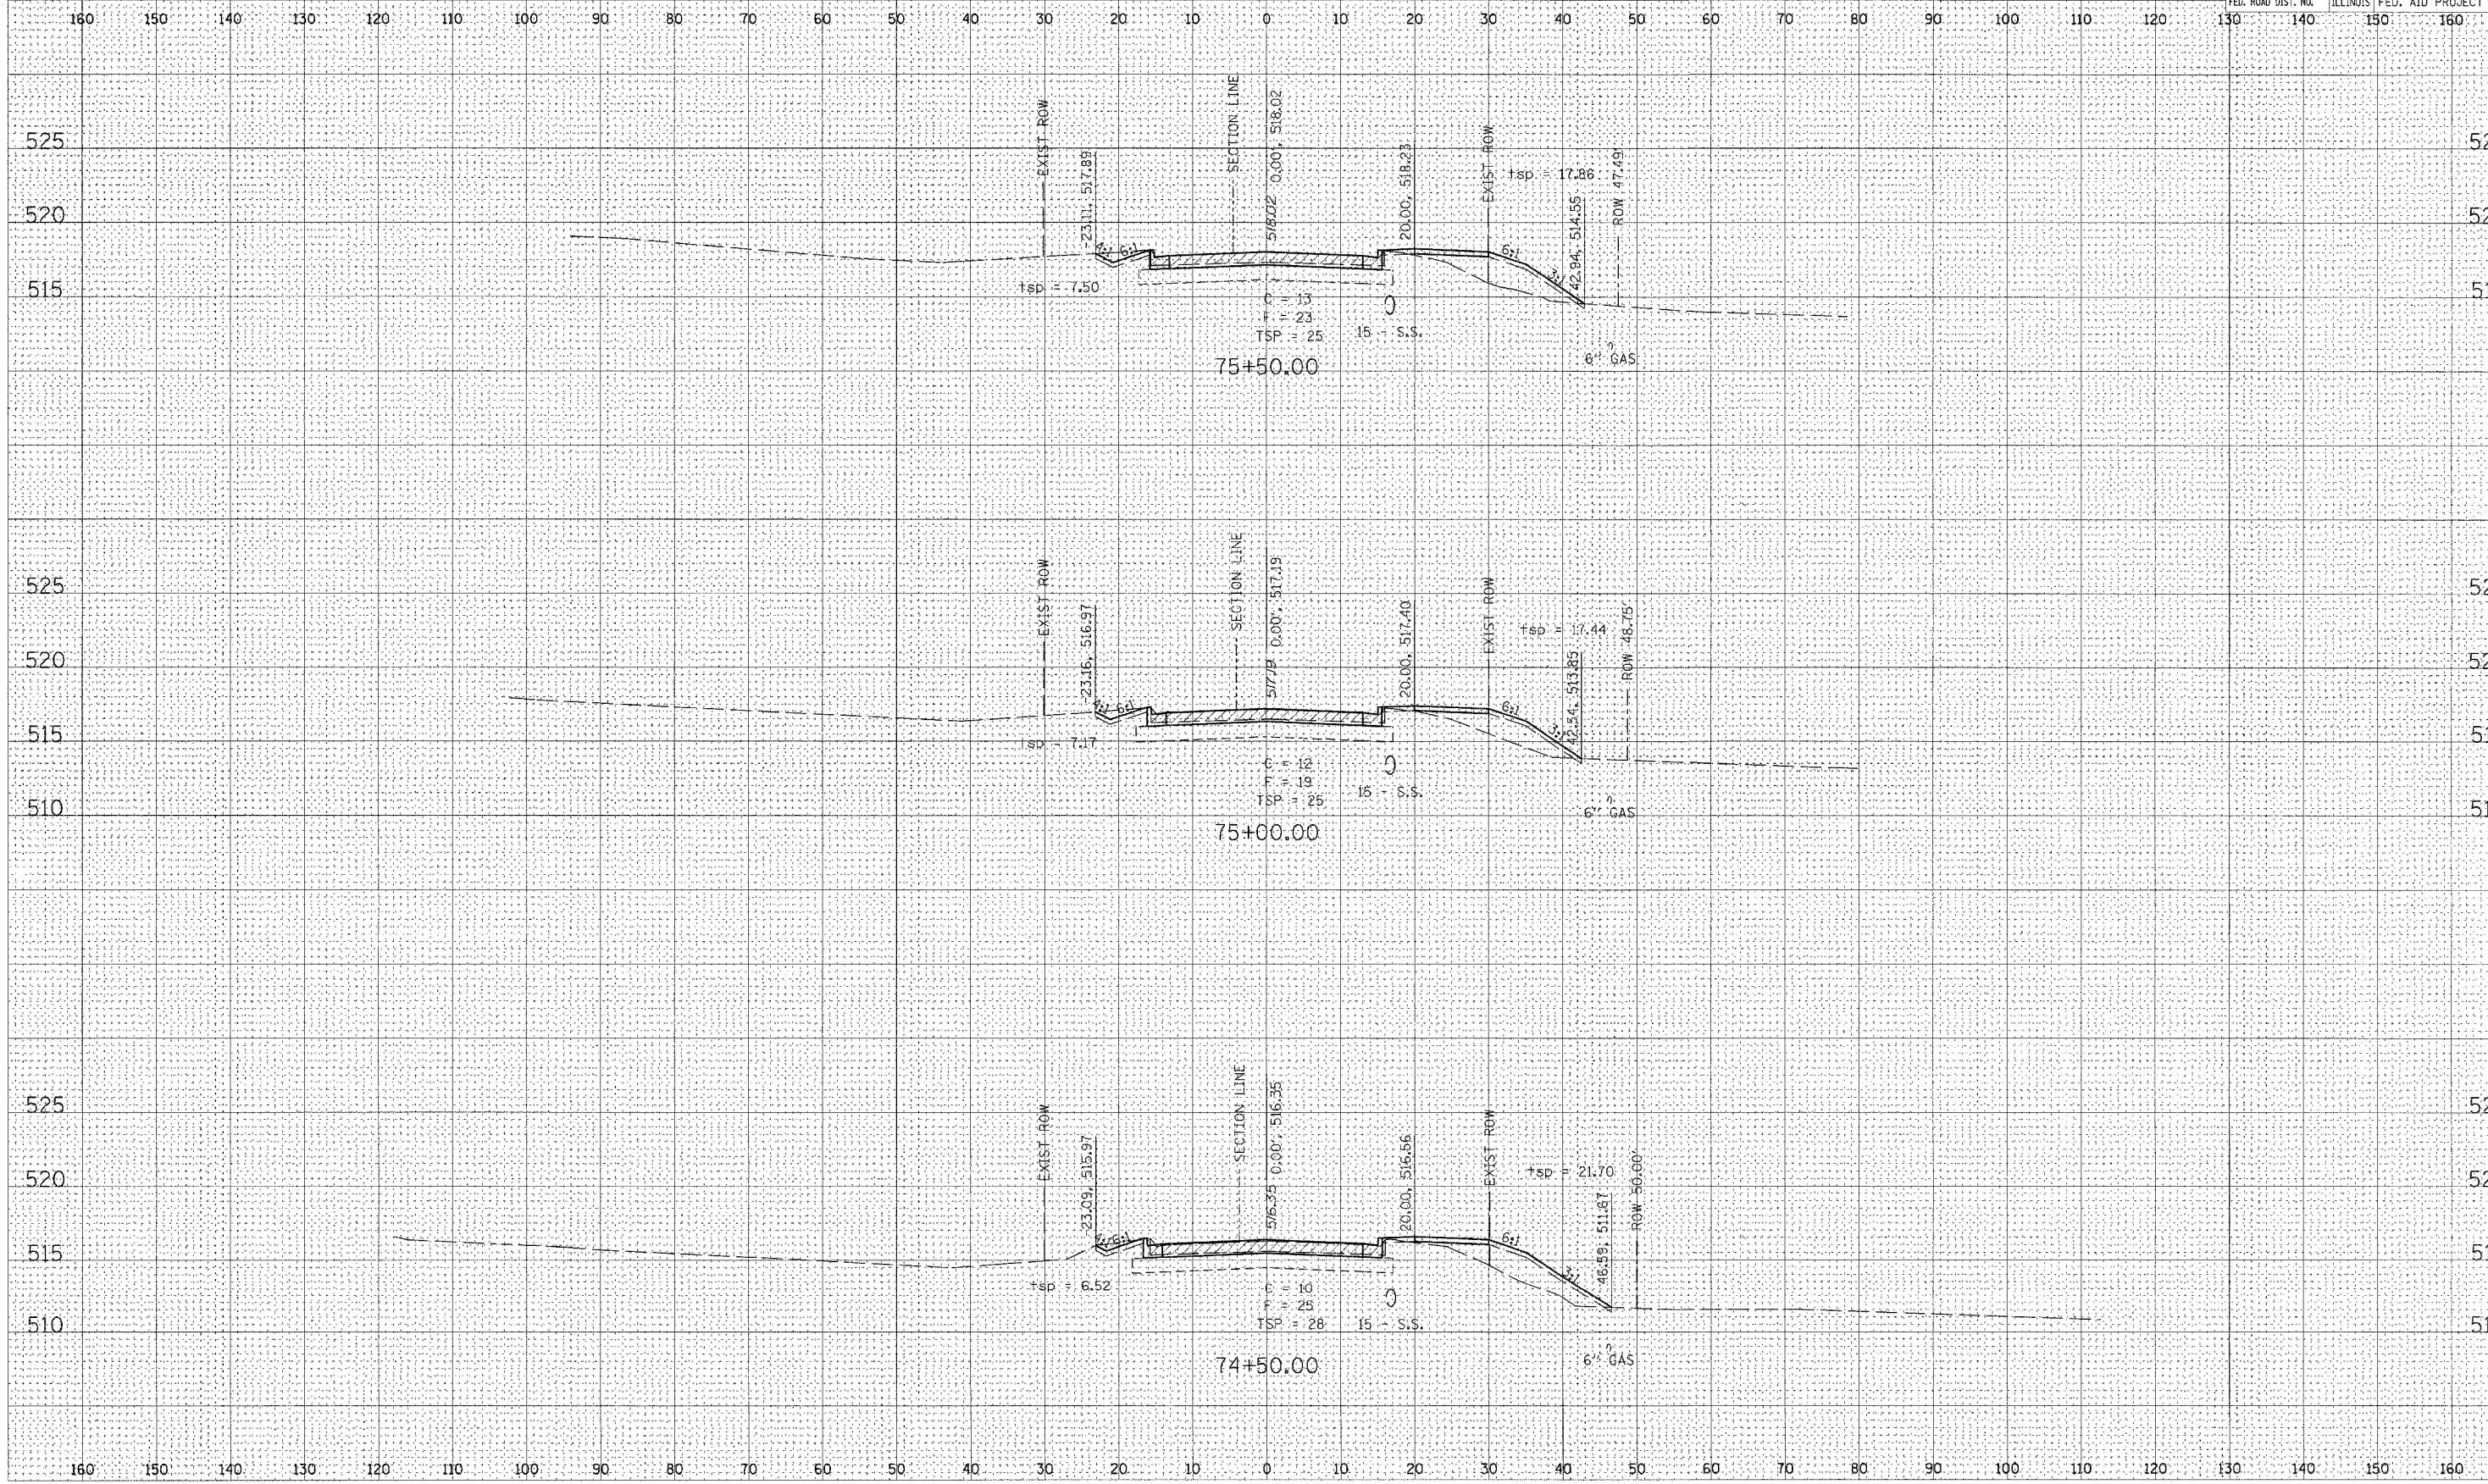

FINAL SURVEY	SURVEYED	BY _____	DATE _____
NOTE BOOK	PLOTTED _____		
	TEMPLATE _____		
	AREAS _____		
NO.	AREAS CHECKED _____		

[illegible]

10	CONTRACT NO. 98963
----	--------------------

LAYOUT
DRAWN
REVISED

REF 02/27/04
REF 02/27/04
M. J. M. 03/22/07


03/27/2007 02:26 PM
ASB jms\jms020704\road\3rd\103-405.dgn

OPTIONAL
SURVEY
PLOTTED
NOTE BOOK
AREAS CHECKED

BY
DATE

FINAL
SURVEY
NOTE BOOK
AREAS CHECKED

BY
DATE

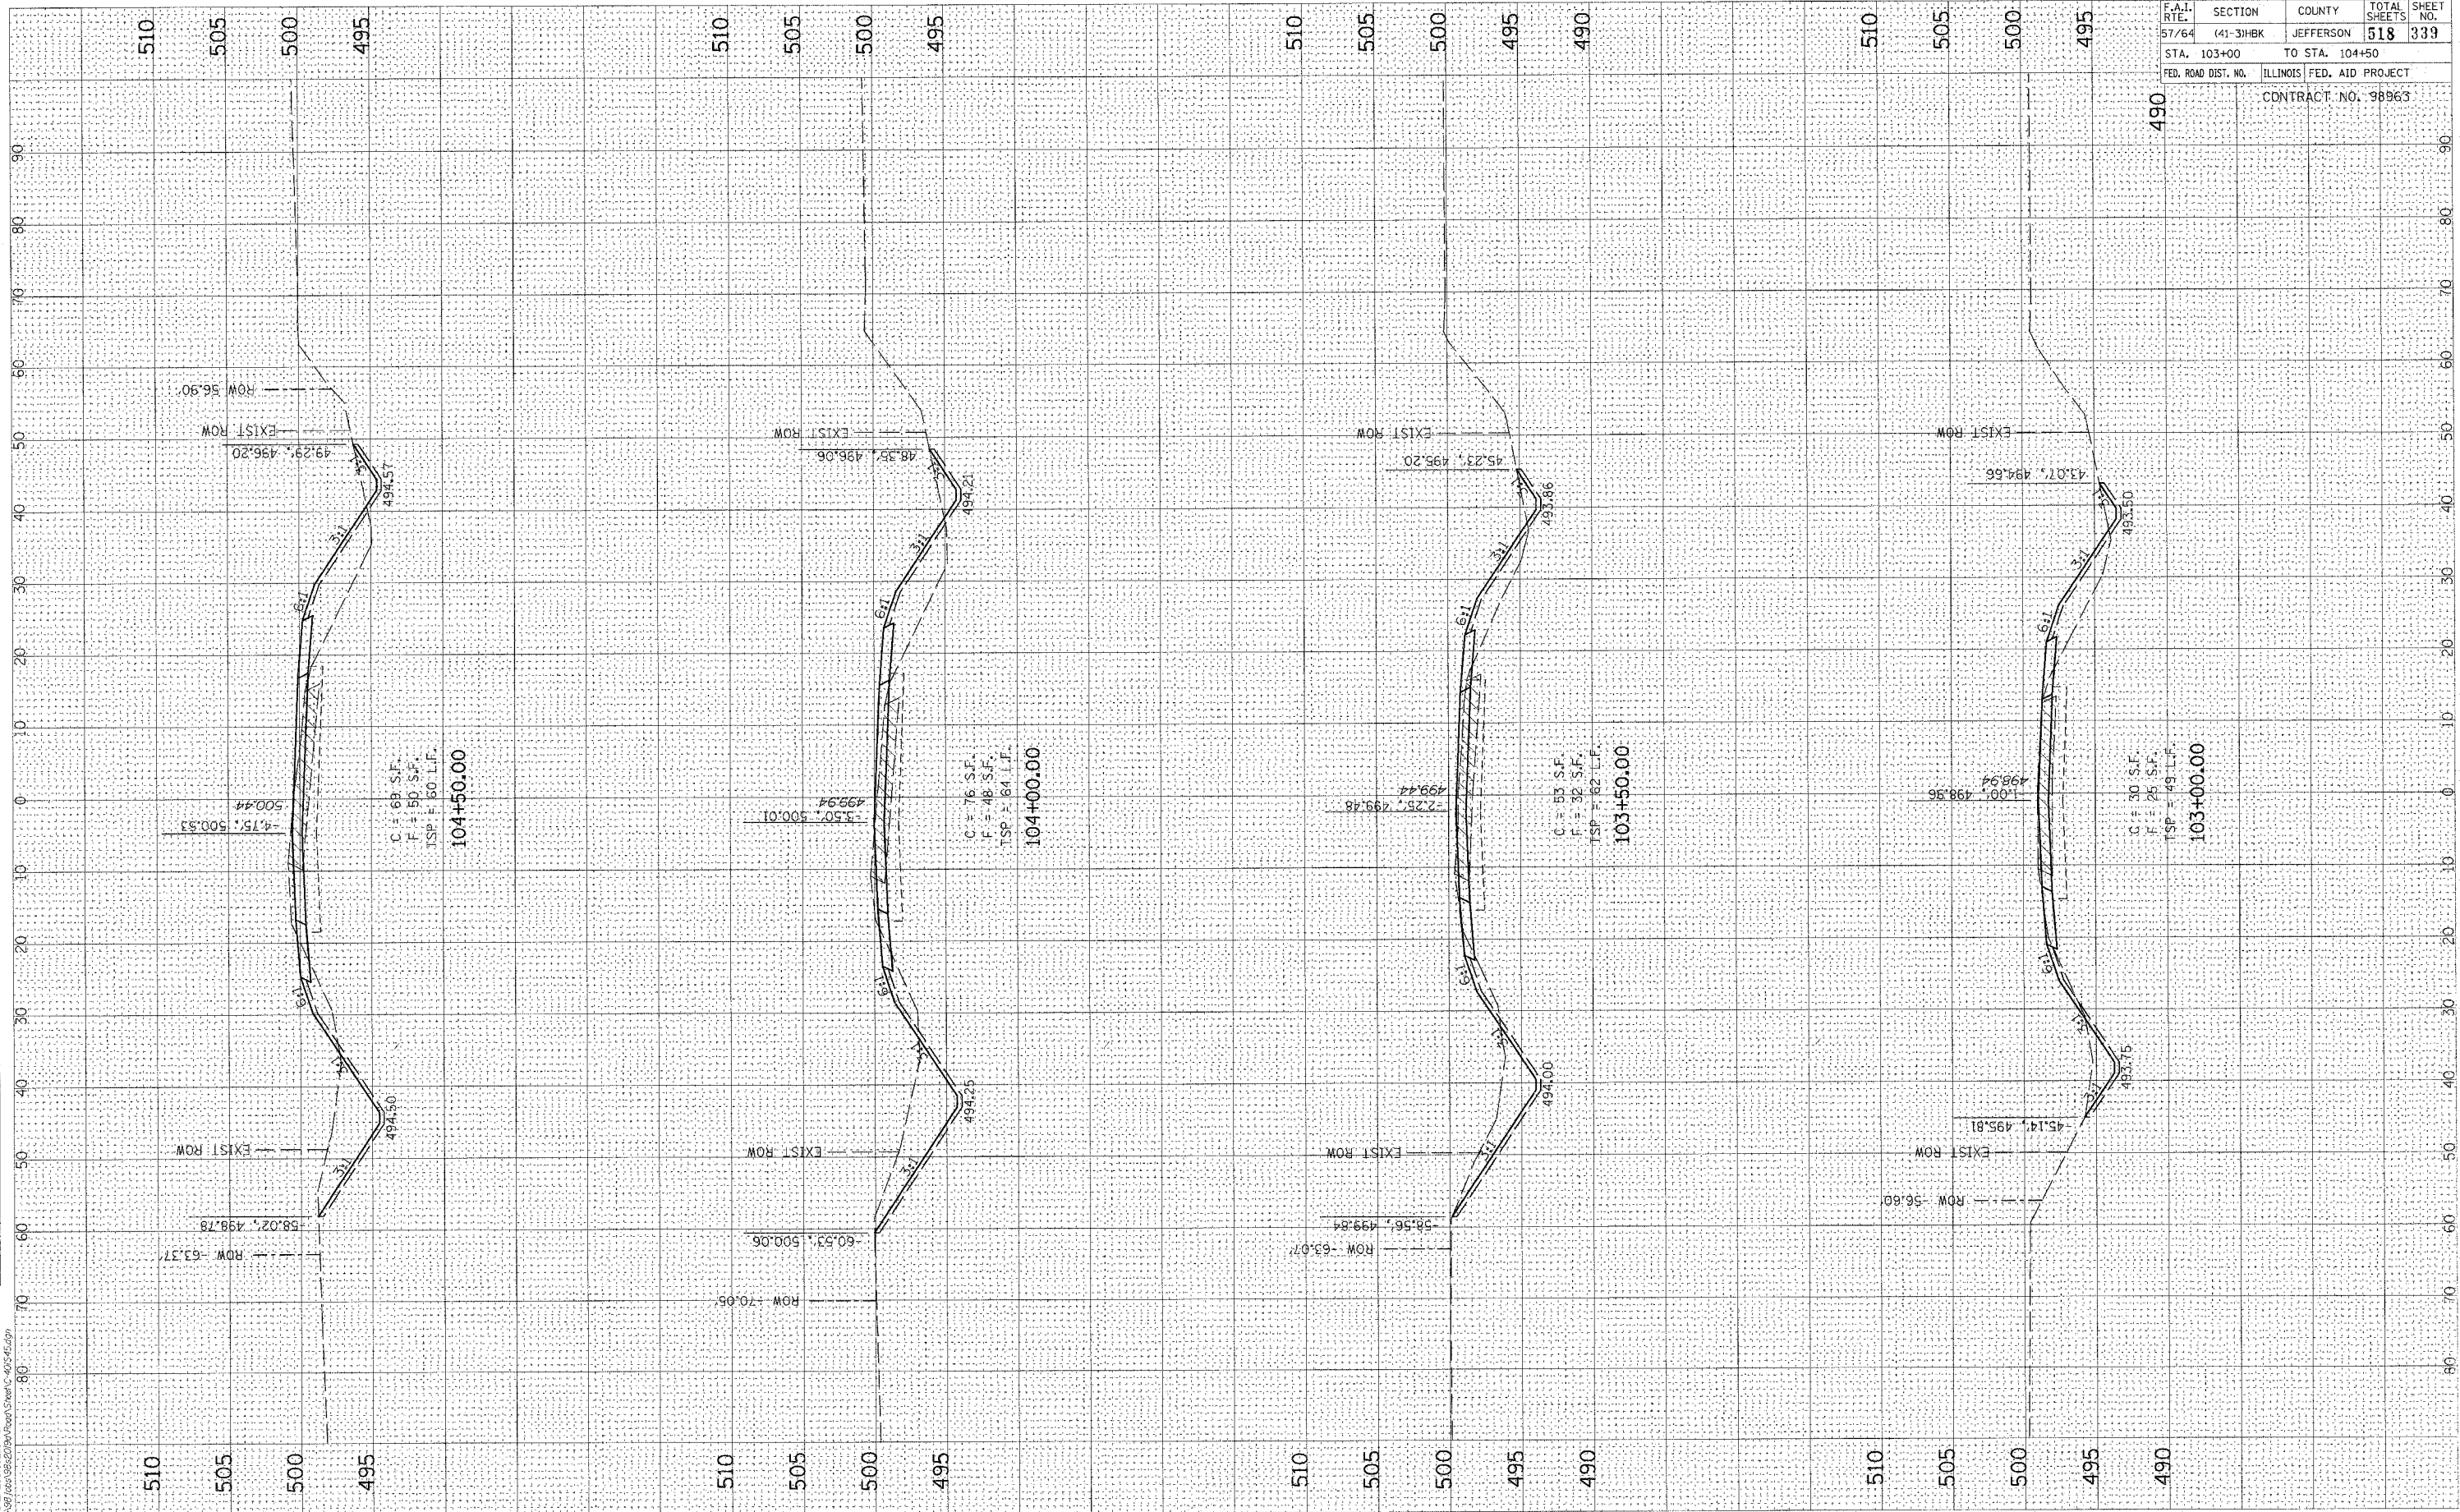


F.A.I. RTE.	SECTION	COUNTY	TOTAL SHEETS	SHEET NO.
57/64	(41-3)HBK	JEFFERSON	518	339
STA. 103+00 TO STA. 104+50				
FED. ROAD DIST. NO. ILLINOIS FED. AID PROJECT				
CONTRACT NO. 98963				

LAYOUT	KET	02/27/04
DRAWN	KET	02/27/04
REVIEWED	N.T.M.	03/22/07

02:56:00 PM 02/27/04
\\sbs\proj\02\0204\DrawSheet\DWG-45-46.dwg


ORIGINAL	DRAWING	DATE
SURVEY	PLOTTED	BY
NOTE BOOK	TEMPLATE	
AREAS	AREAS	
CHECKED	CHECKED	

FINAL	DRAWING	DATE
SURVEY	PLOTTED	BY
NOTE BOOK	TEMPLATE	
AREAS	AREAS	
CHECKED	CHECKED	


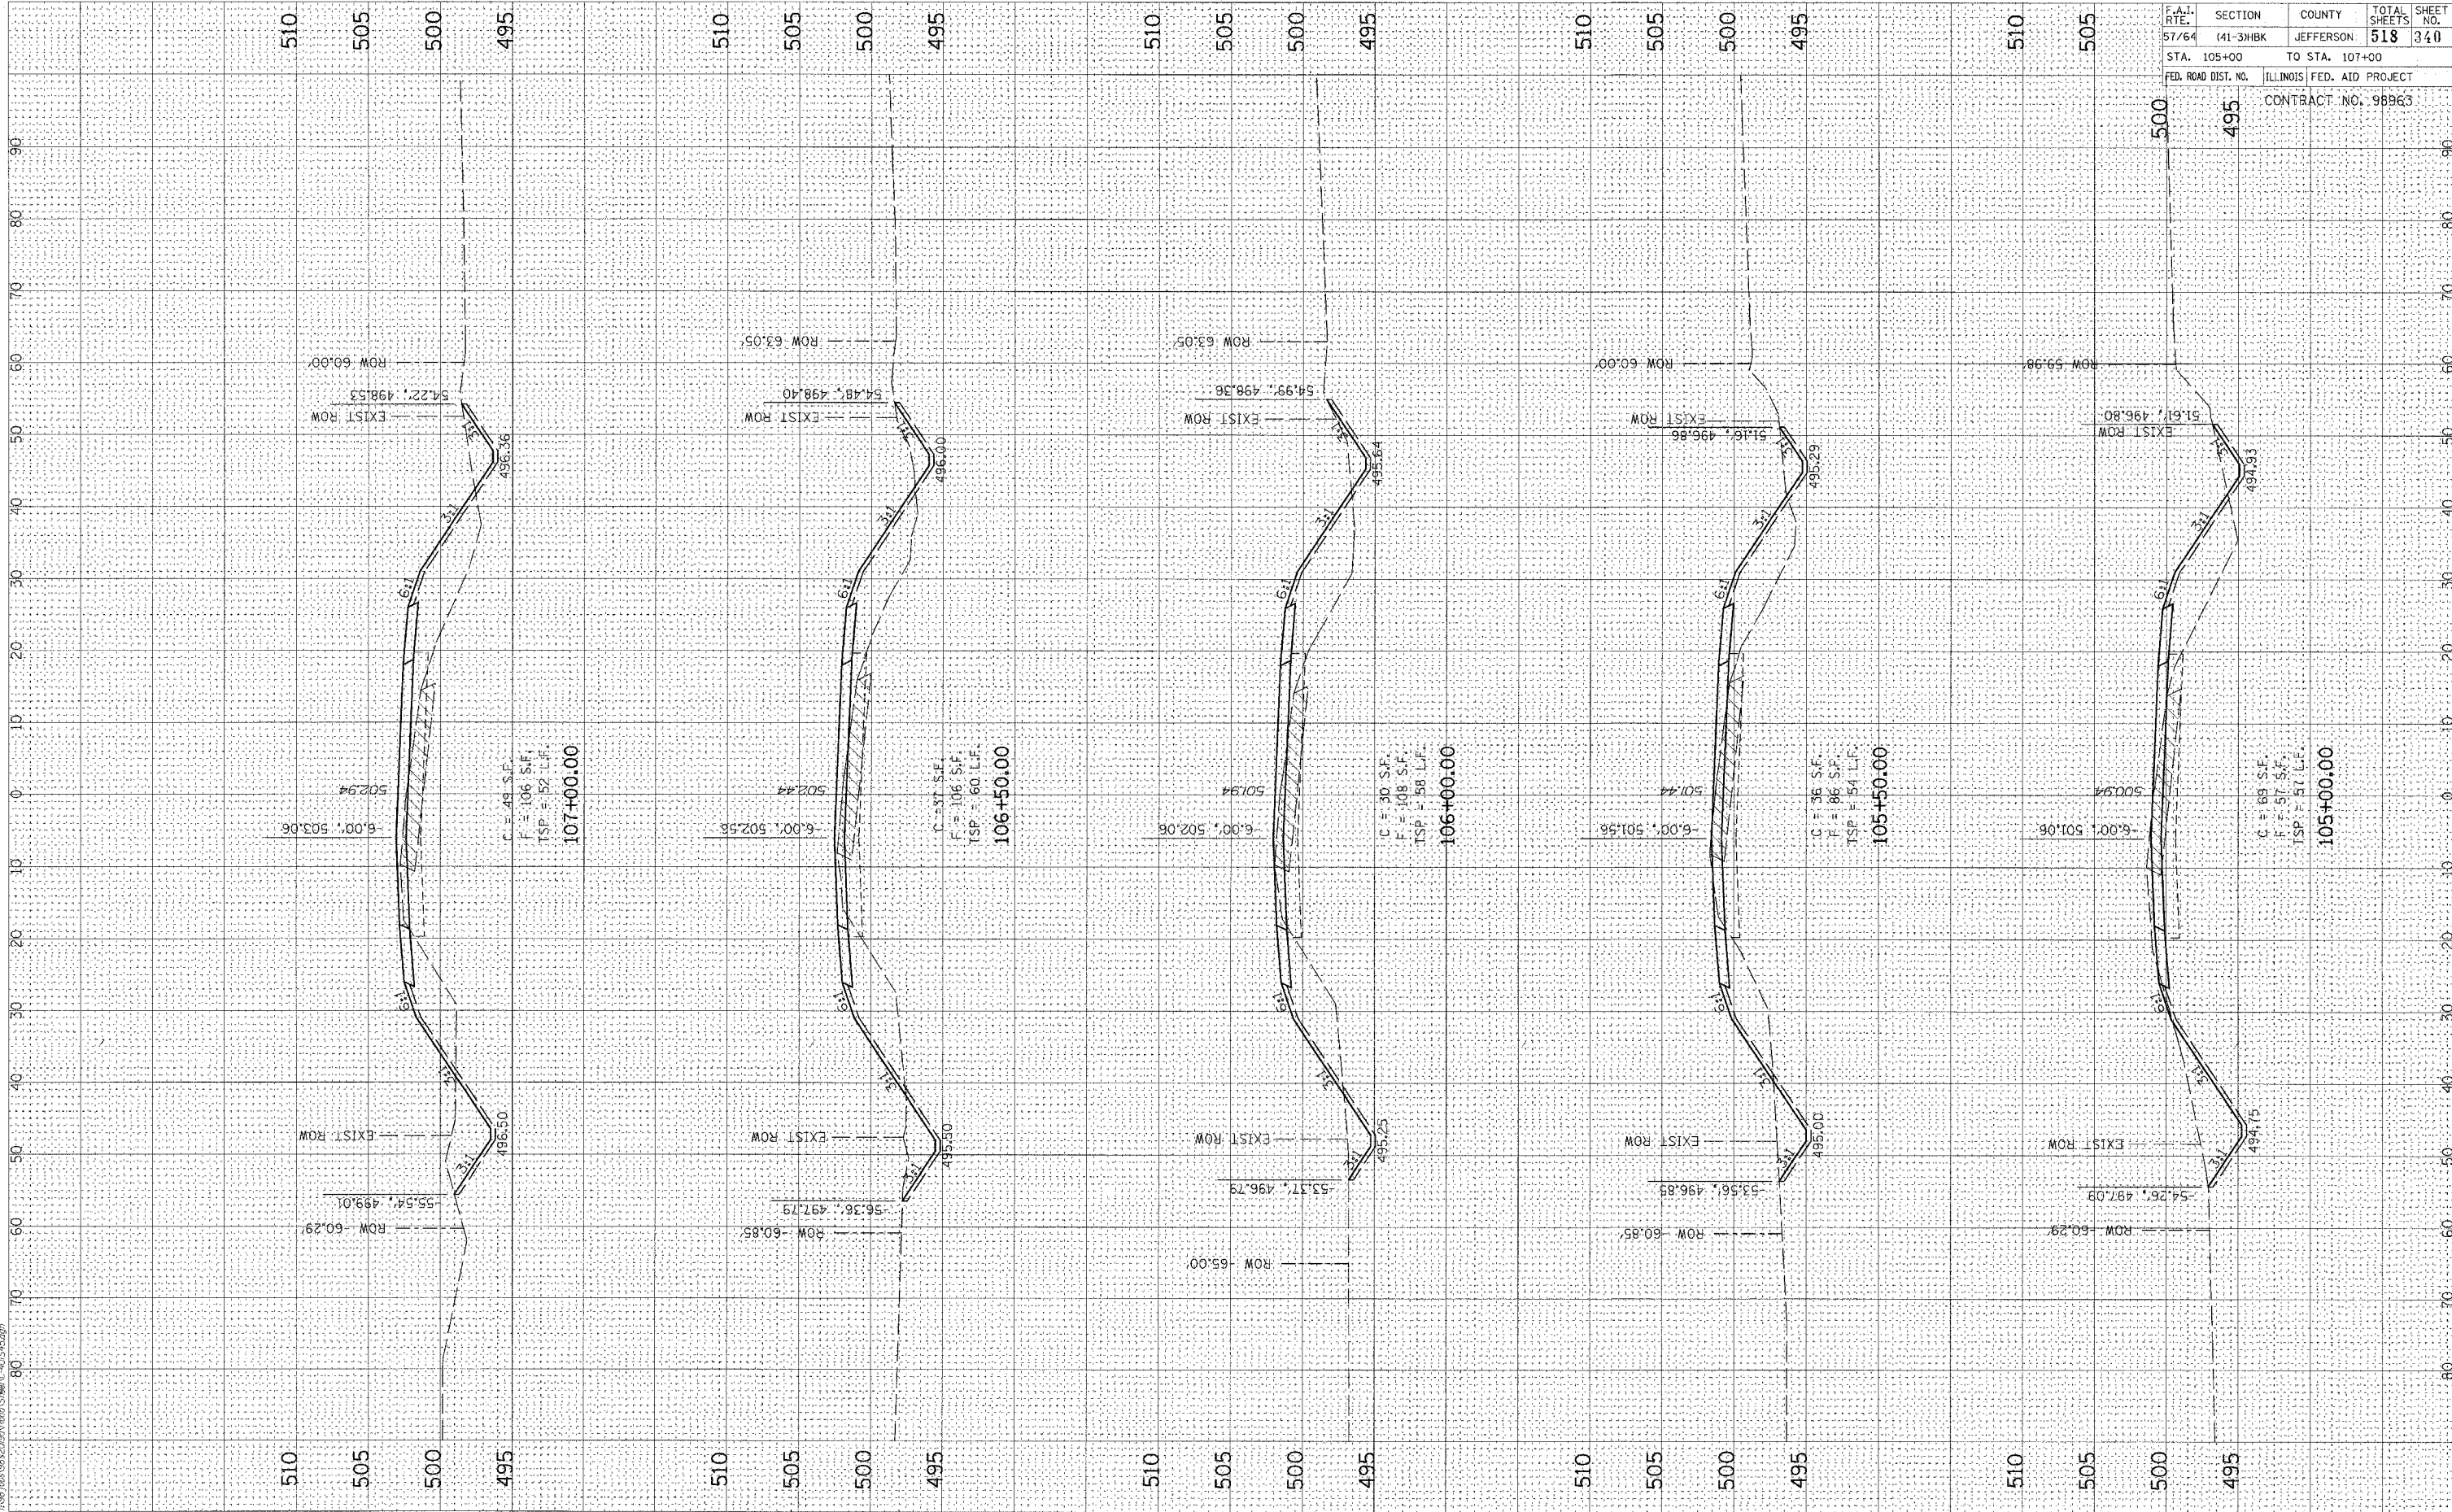


ORIGINAL SURVEY	SURVIVED	BY	DATE
NOTE BOOK	PLOTTED		
	TEMP. ME.		
	AREAS		
	AREAS CHECKED		

FINAL SURVEY		BY	DATE
NOTE BOOK	SURVEYED _____		
	PLOTTED _____		
	TEMPLATE _____		
	AREAS _____		
NO. _____	CHECKED _____		

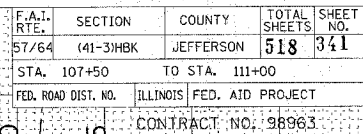


CONTRACT NO.				
F.A. RTE.	SECTION	COUNTY	TOTAL SHEETS	SHEET NO.
57/64	(41-3)HBK	JEFFERSON	518	343
STA. 193+00.00		TO STA. 193+60.00		
FED. ROAD DIST. NO.		ILLINOIS	FED. AID PROJECT	

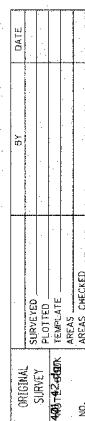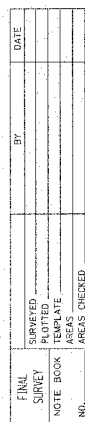

```

PLOT DATE = 03/21/2007, 06:20 AM
FILE NAME = i:\98jobs\98-20196\ro
PLOT SCALE = 10.0000' / IN.
USER NAME = Ket

```

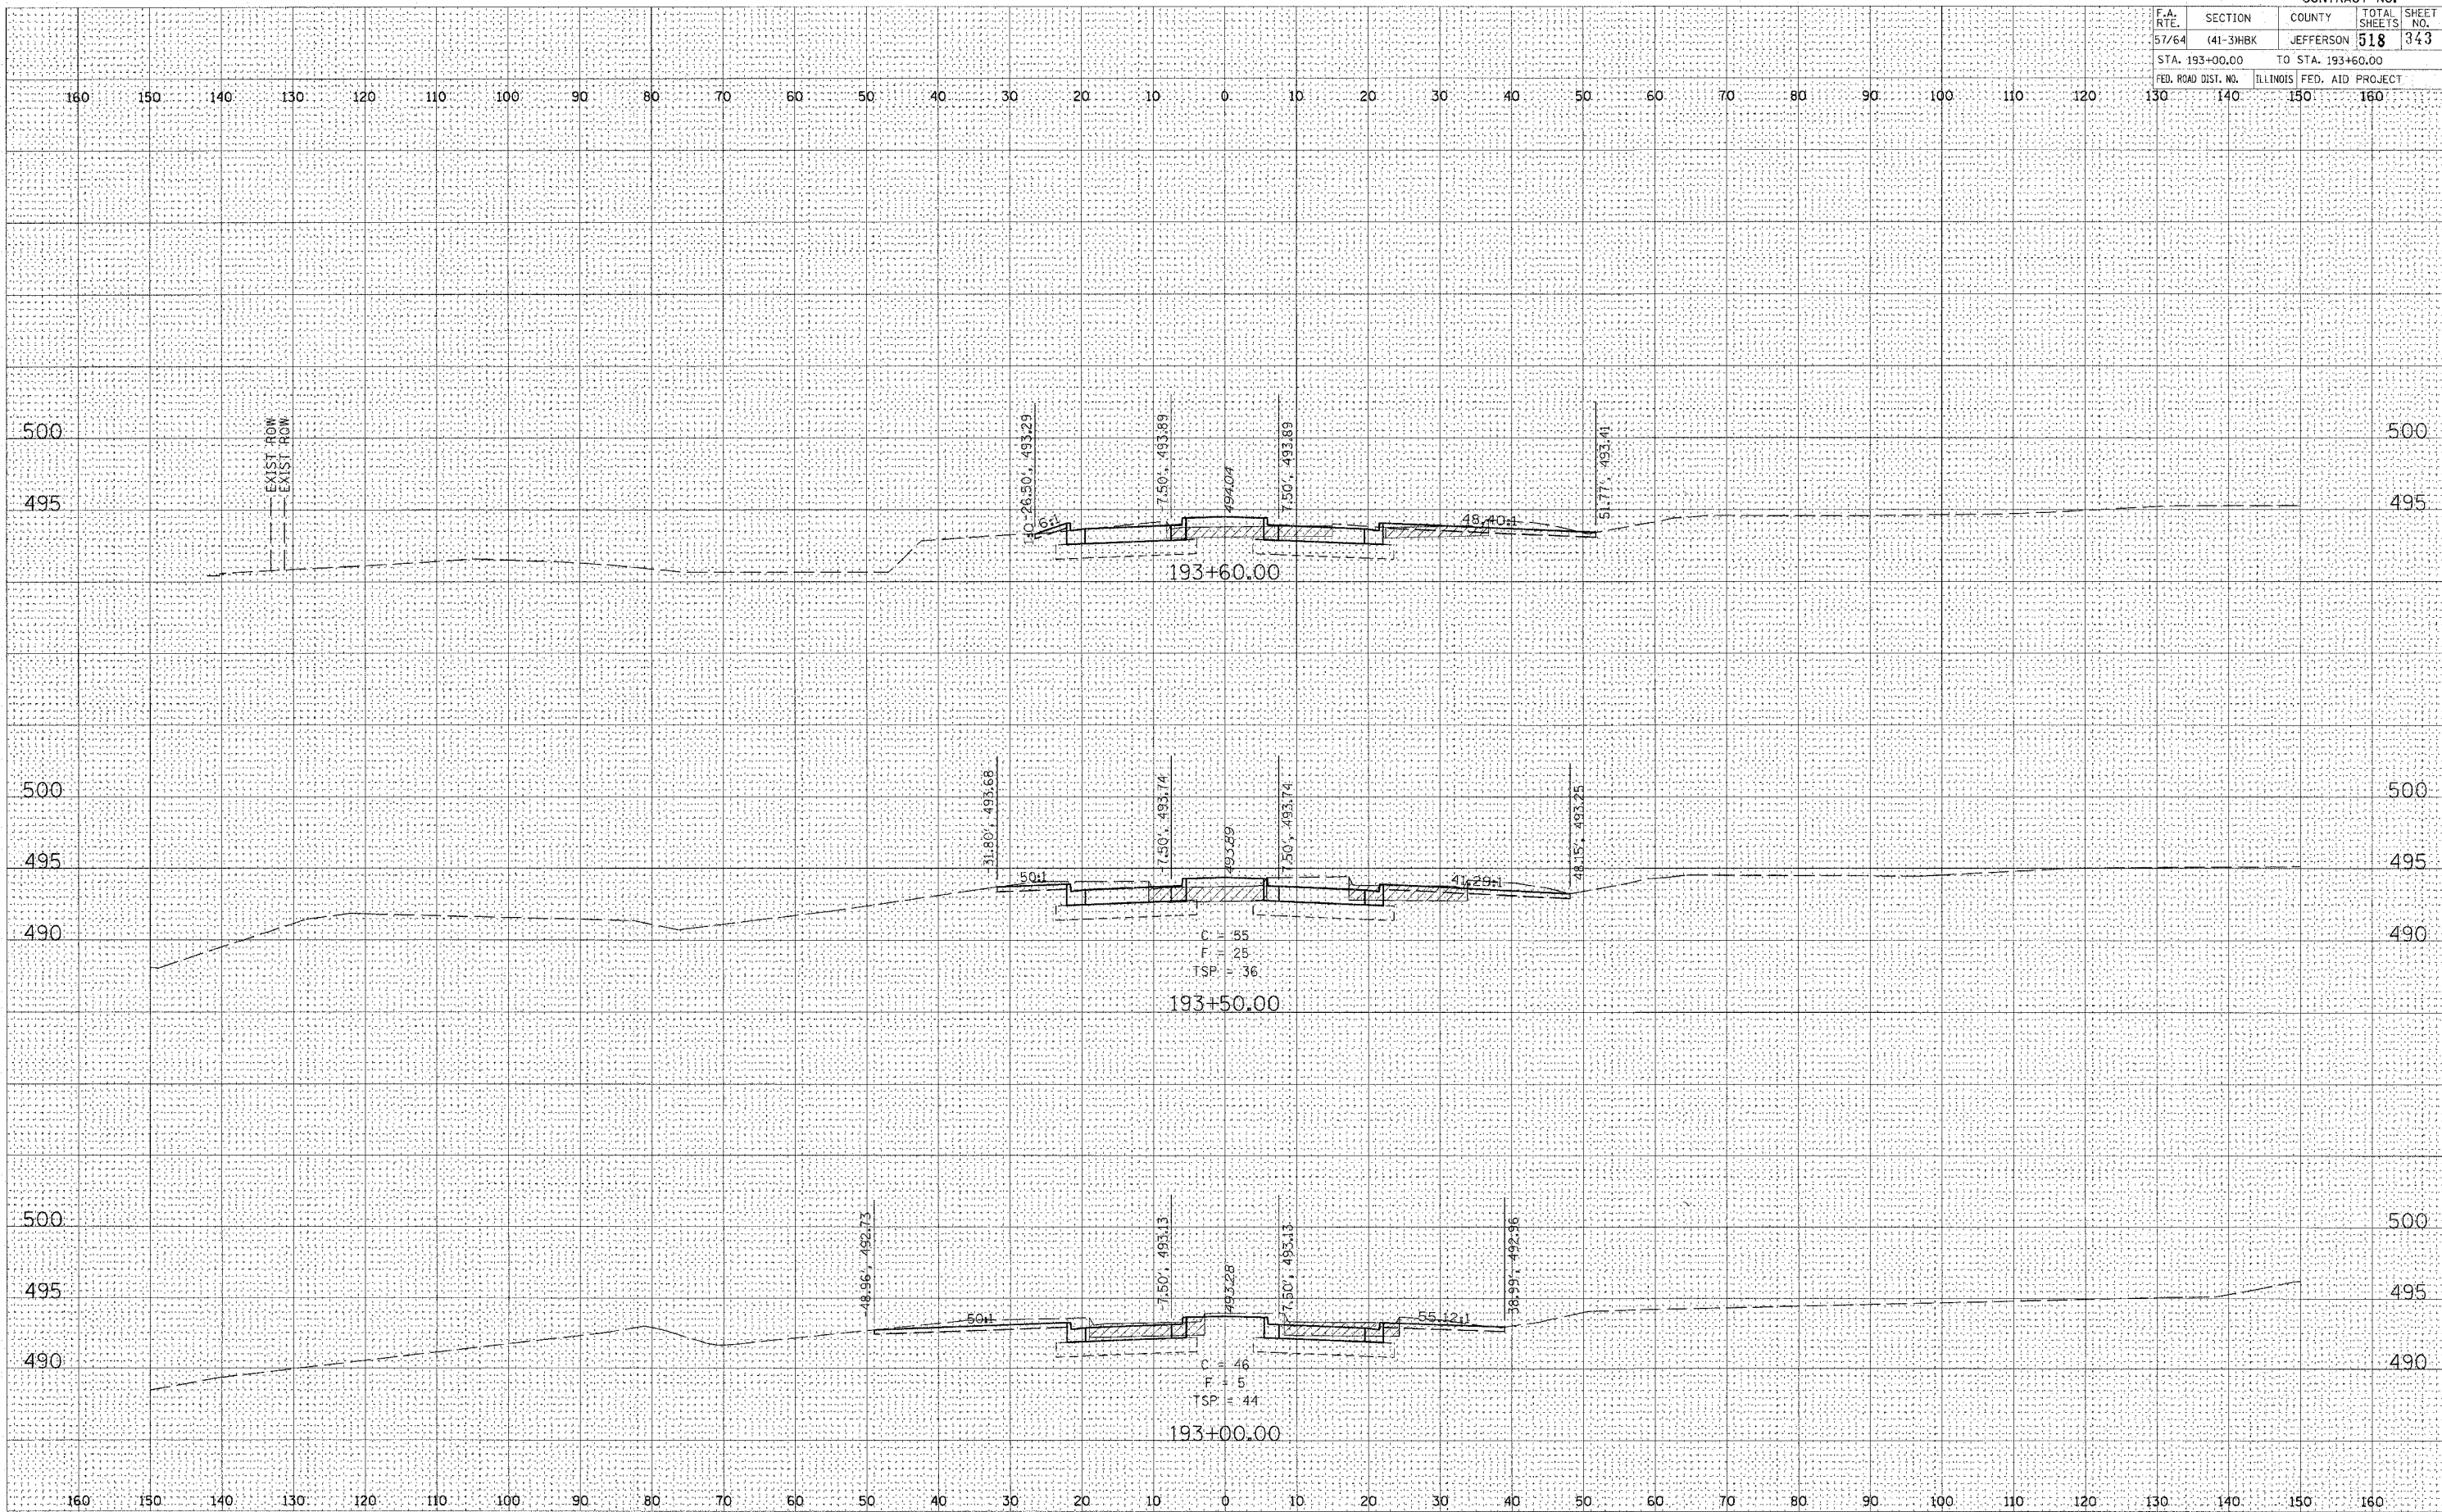


DATE	BY	SURVEYED	PLOTTED	DATE	BY
NO.		FINAL	NO.	NO.	NO.
		NO.			

DATE	BY	SURVEYED	PLOTTED	DATE	BY
NO.		ORIGINAL	NO.	NO.	NO.
		NO.			

PLOT DATE = 03/21/2007 06:20 AM
PLOT SCALE = 1" = 40' 10" / IN.
USER NAME = Kat

F.A. RTE.	SECTION	COUNTY	TOTAL SHEETS	SHEET NO.
57/64	(41-3)HBK	JEFFERSON	518	345
STA. 194+50.00		TO STA. 195+00.00		
FED. ROAD DIST. NO.		ILLINOIS FED. AID PROJECT		

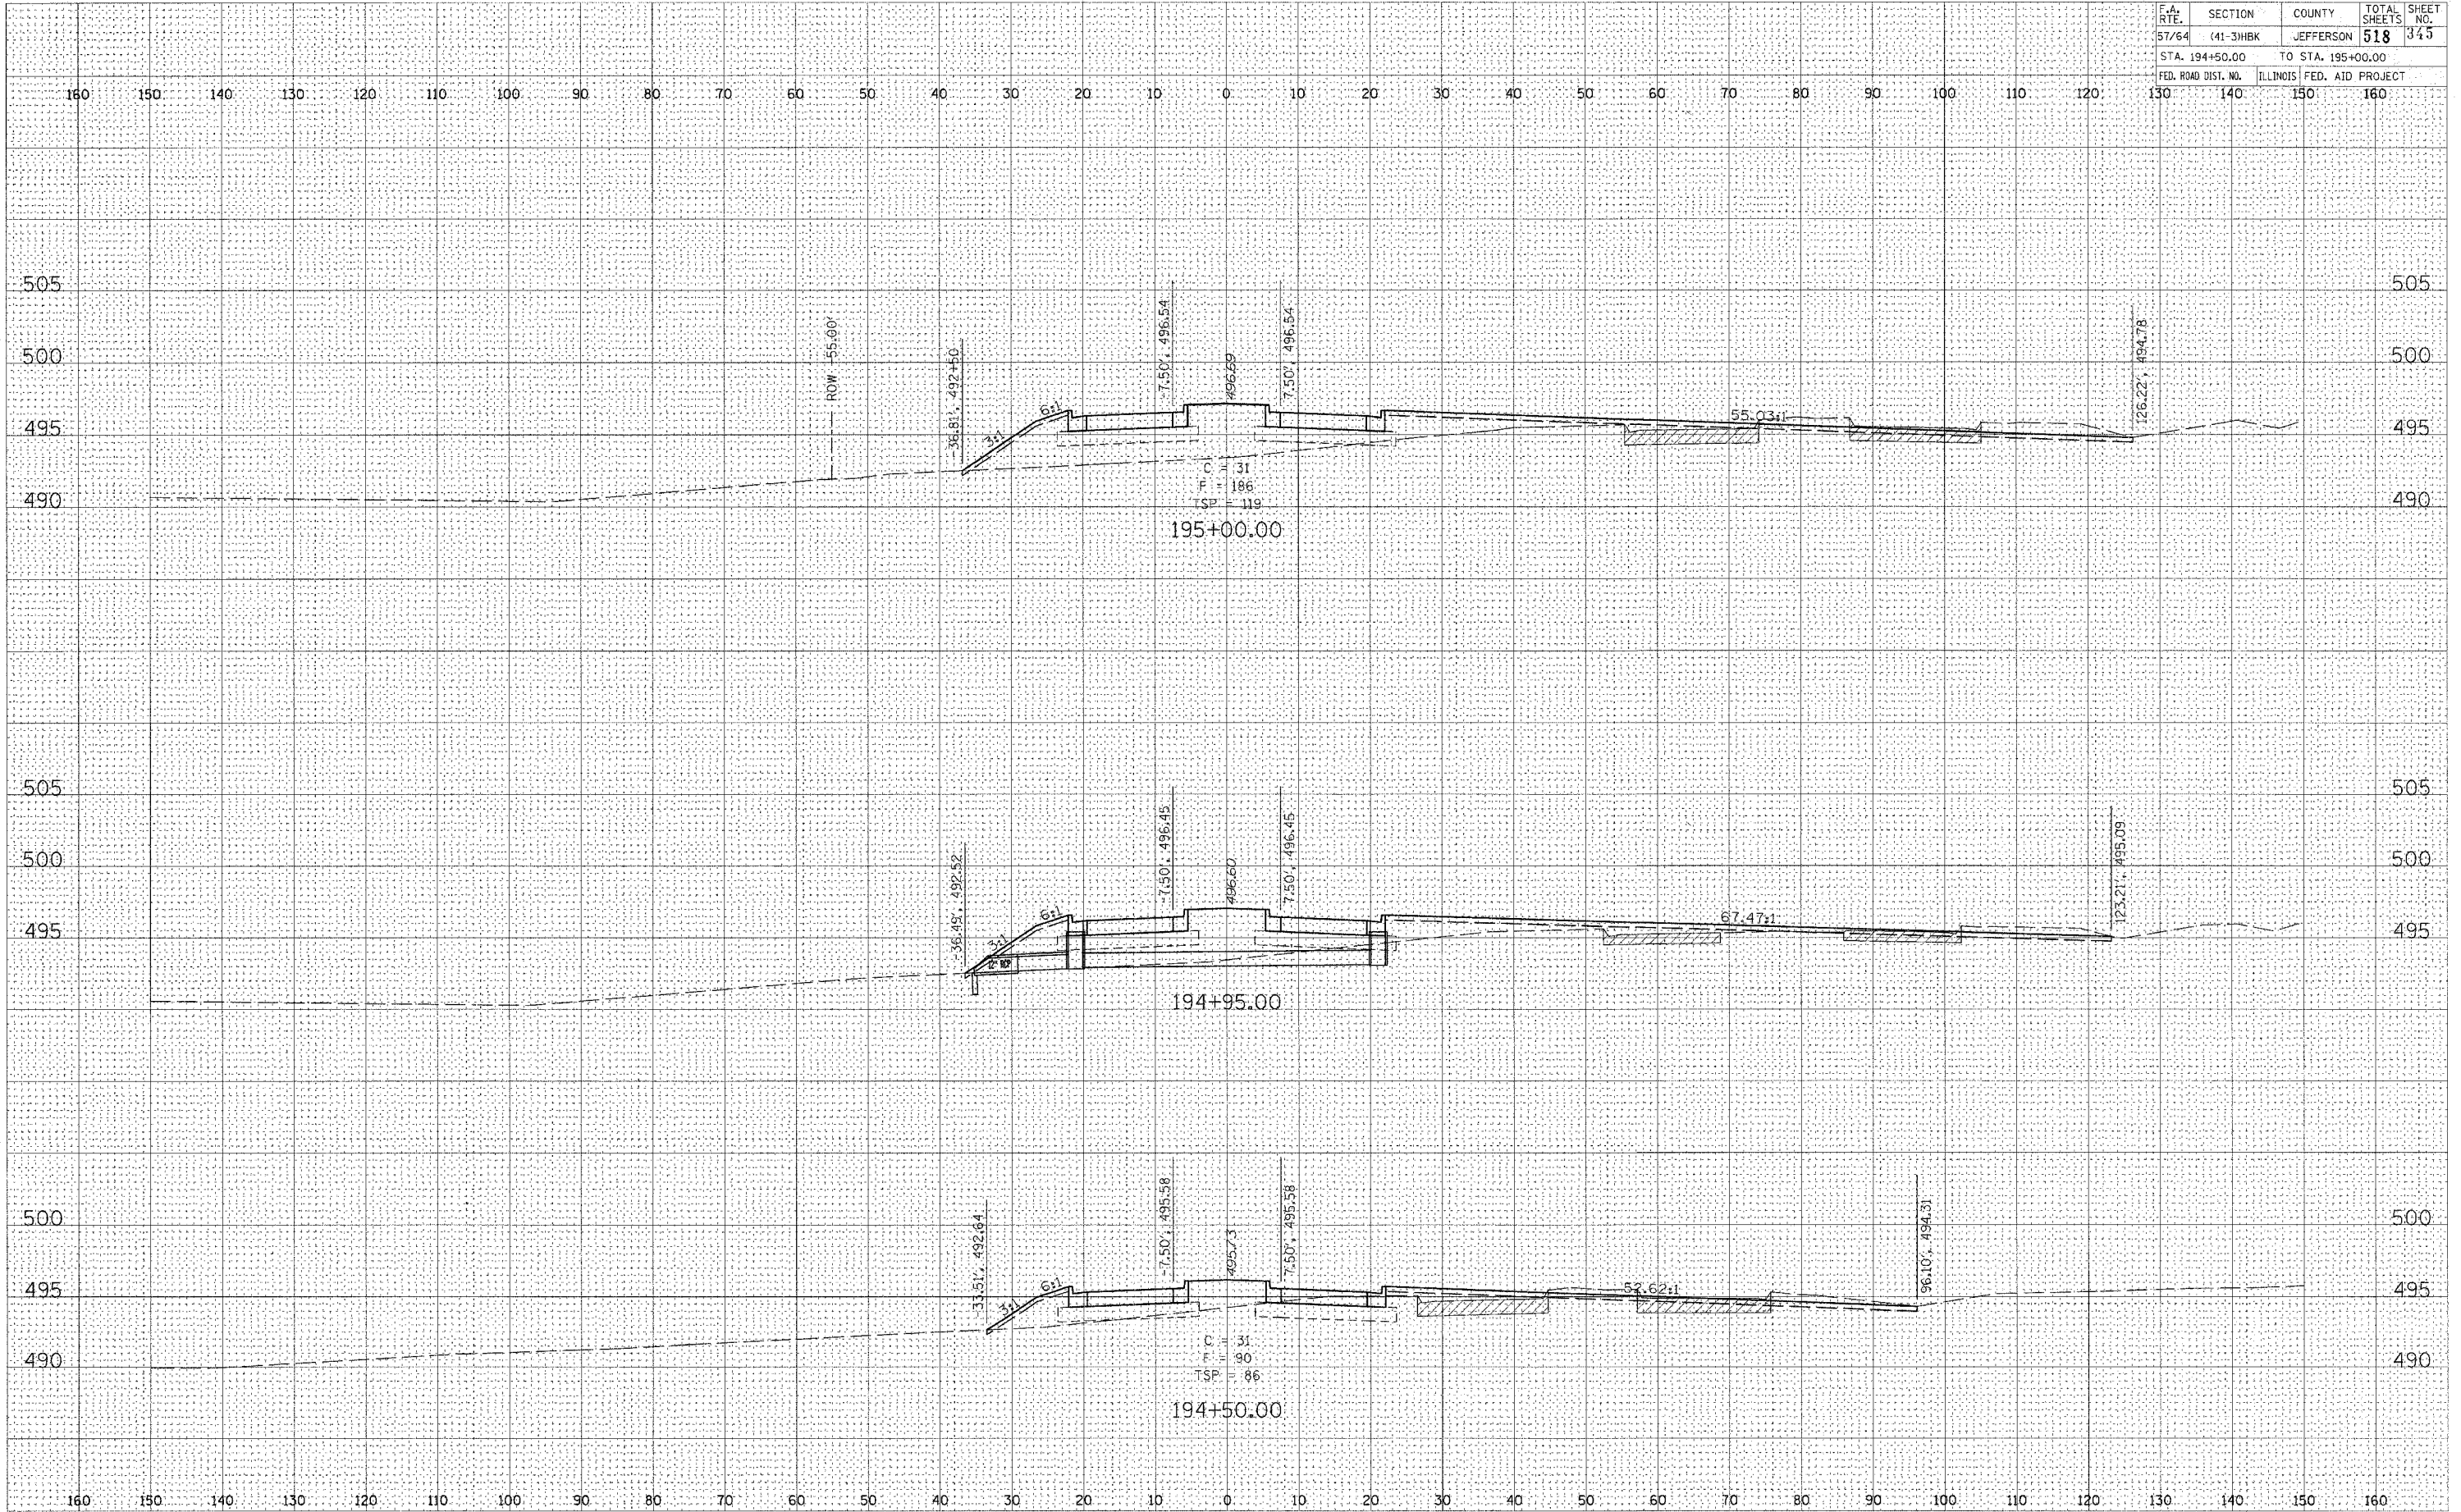


FINAL SURVEY	SURVEYED	DATE
NO.	BY	
	PLOTTED	
	TEMPLATE	
	AREAS CHECKED	


ORIGINAL SURVEY	SURVEYED	DATE
NO.	BY	
	PLOTTED	
	TEMPLATE	
	AREAS CHECKED	

PLOT DATE = 8/31/2007 06:21 AM
PLOT SCALE = 10.0000 / IN.
USER NAME = KET

F.A. RTE.	SECTION	COUNTY	TOTAL SHEETS	SHEET NO.
57/64	(41-3)HBK	JEFFERSON	518	346
STA. 195+65.70		TO STA. 196+19.16		
FED. ROAD DIST. NO.		ILLINOIS FED. AID PROJECT		

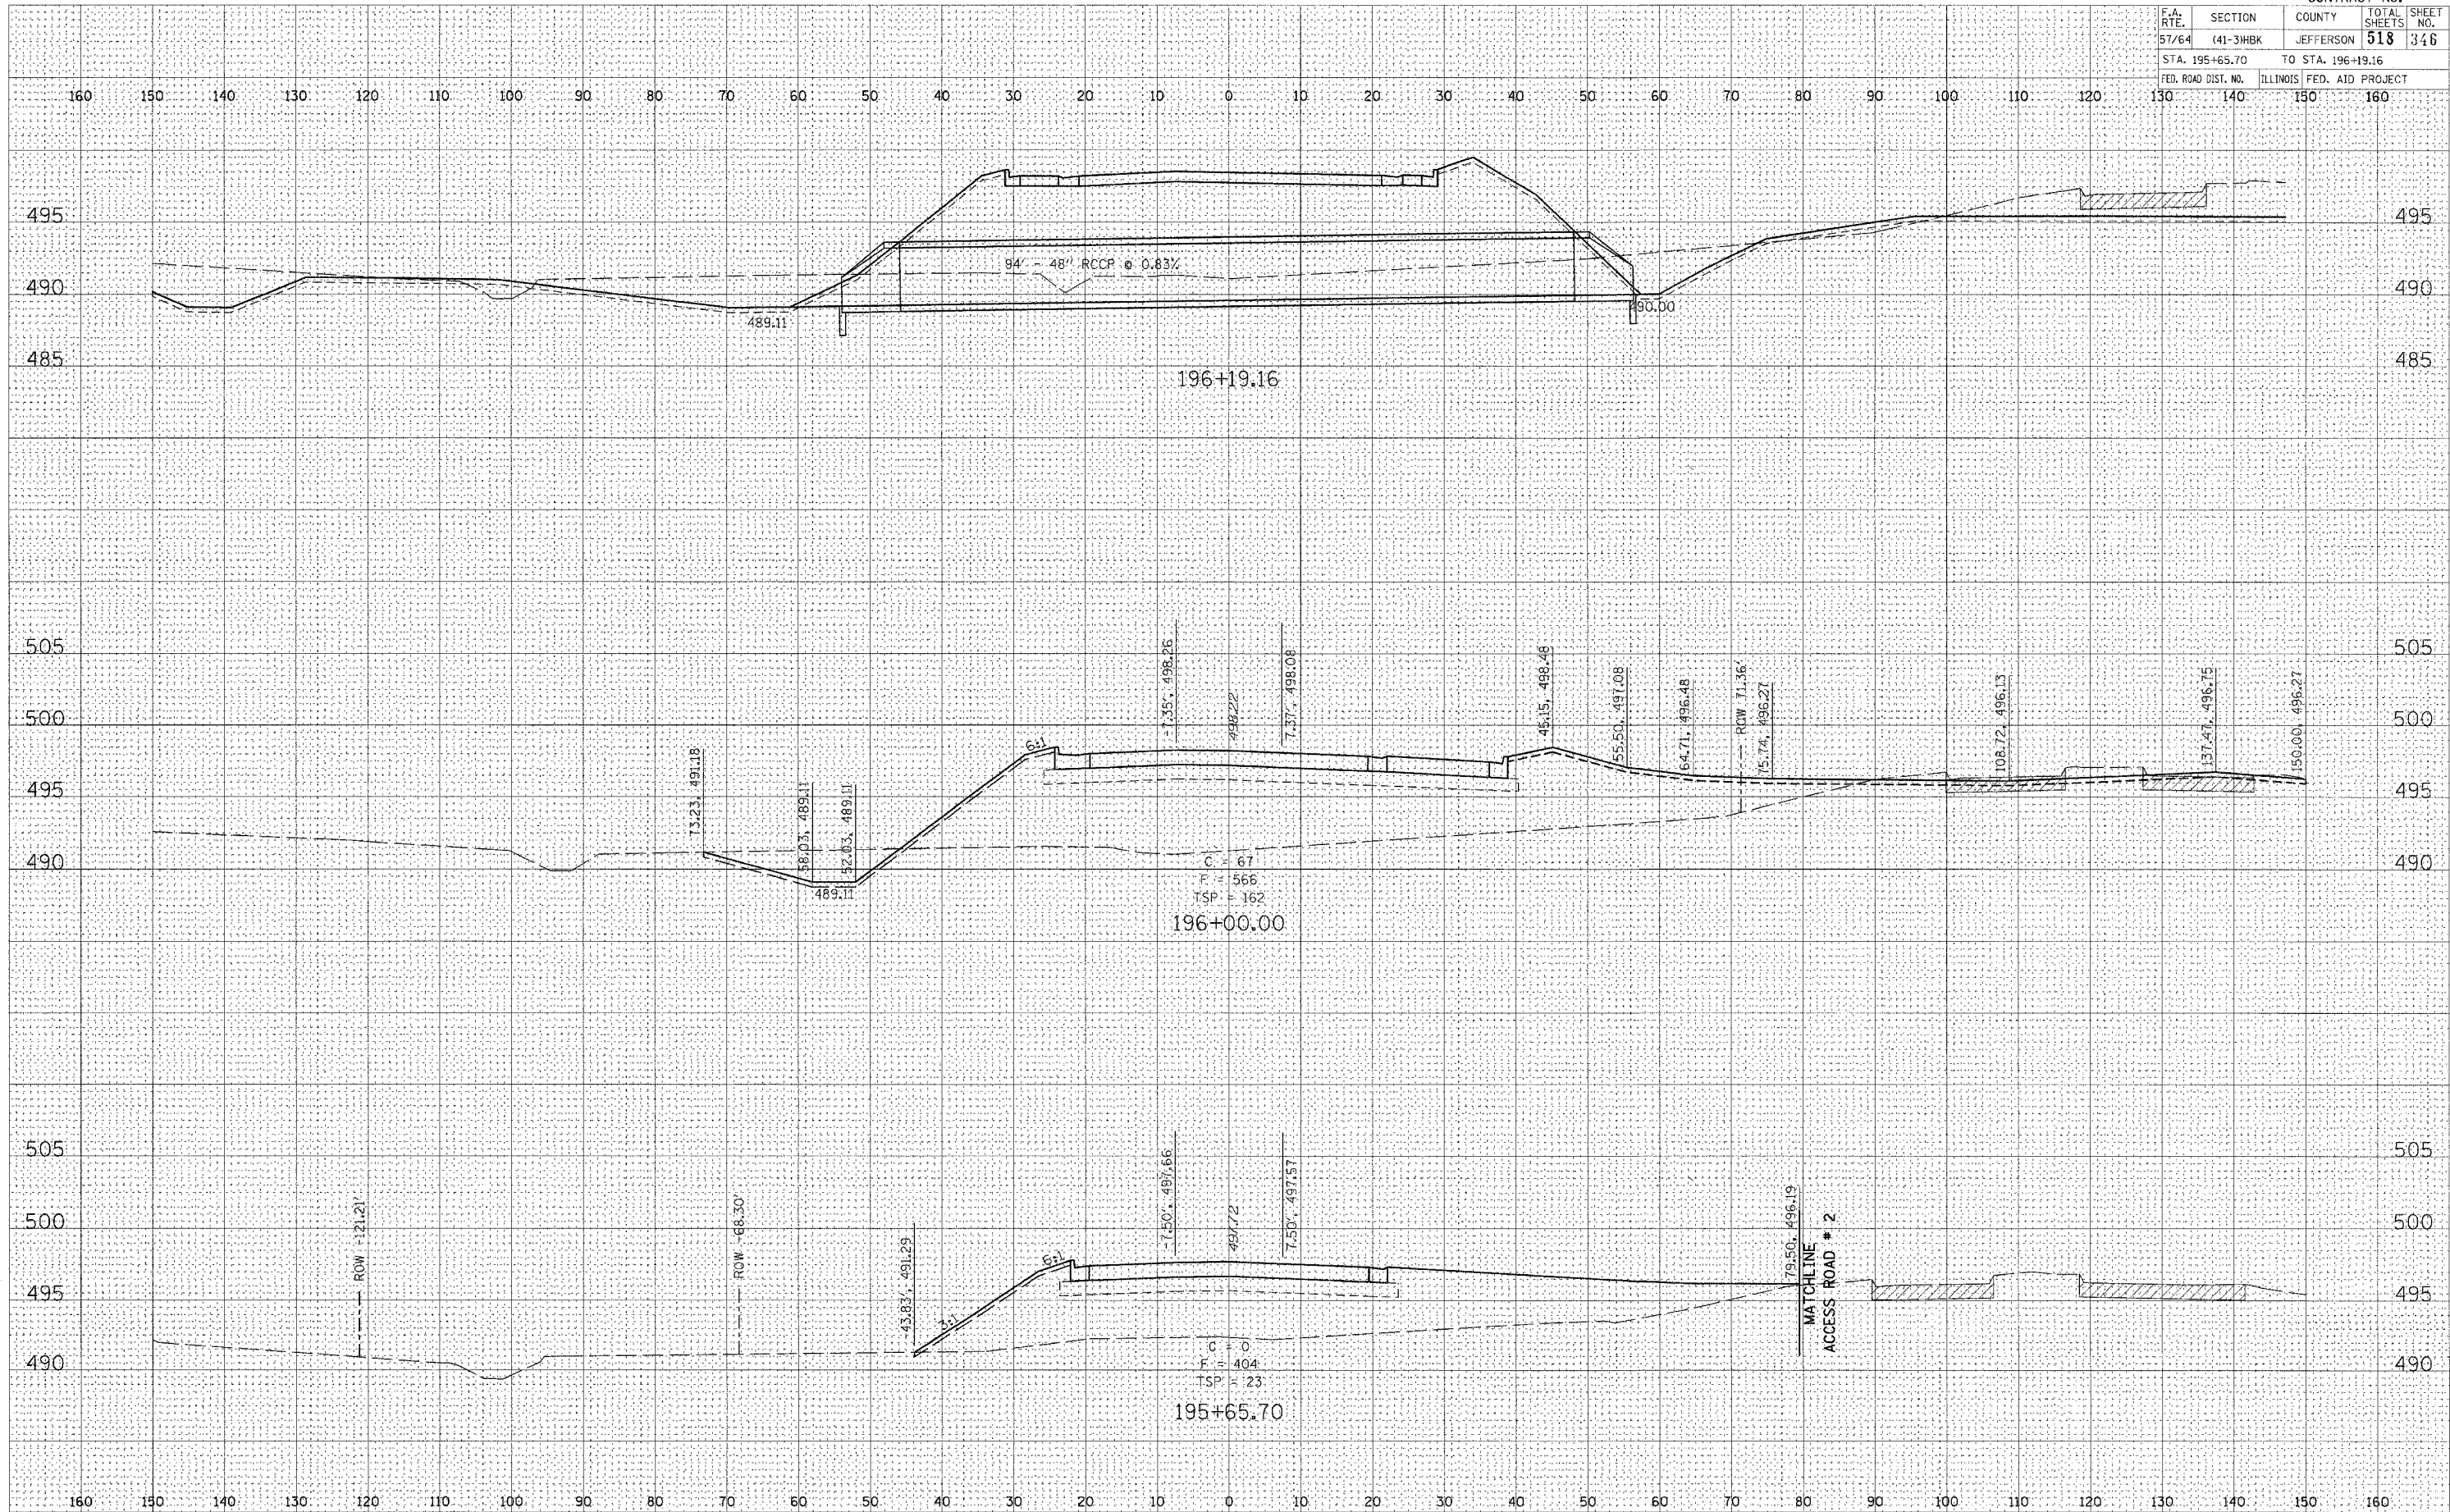

CONTRACT NO.				
F.A. RTE.	SECTION	COUNTY	TOTAL SHEETS	SHEET NO.
57/64	(41-3)HBK	JEFFERSON	518	347
STA. 196+50.00		TO STA. 196+70.17		
FED. ROAD DIST. NO.		ILLINOIS	FED. AID PROJECT	

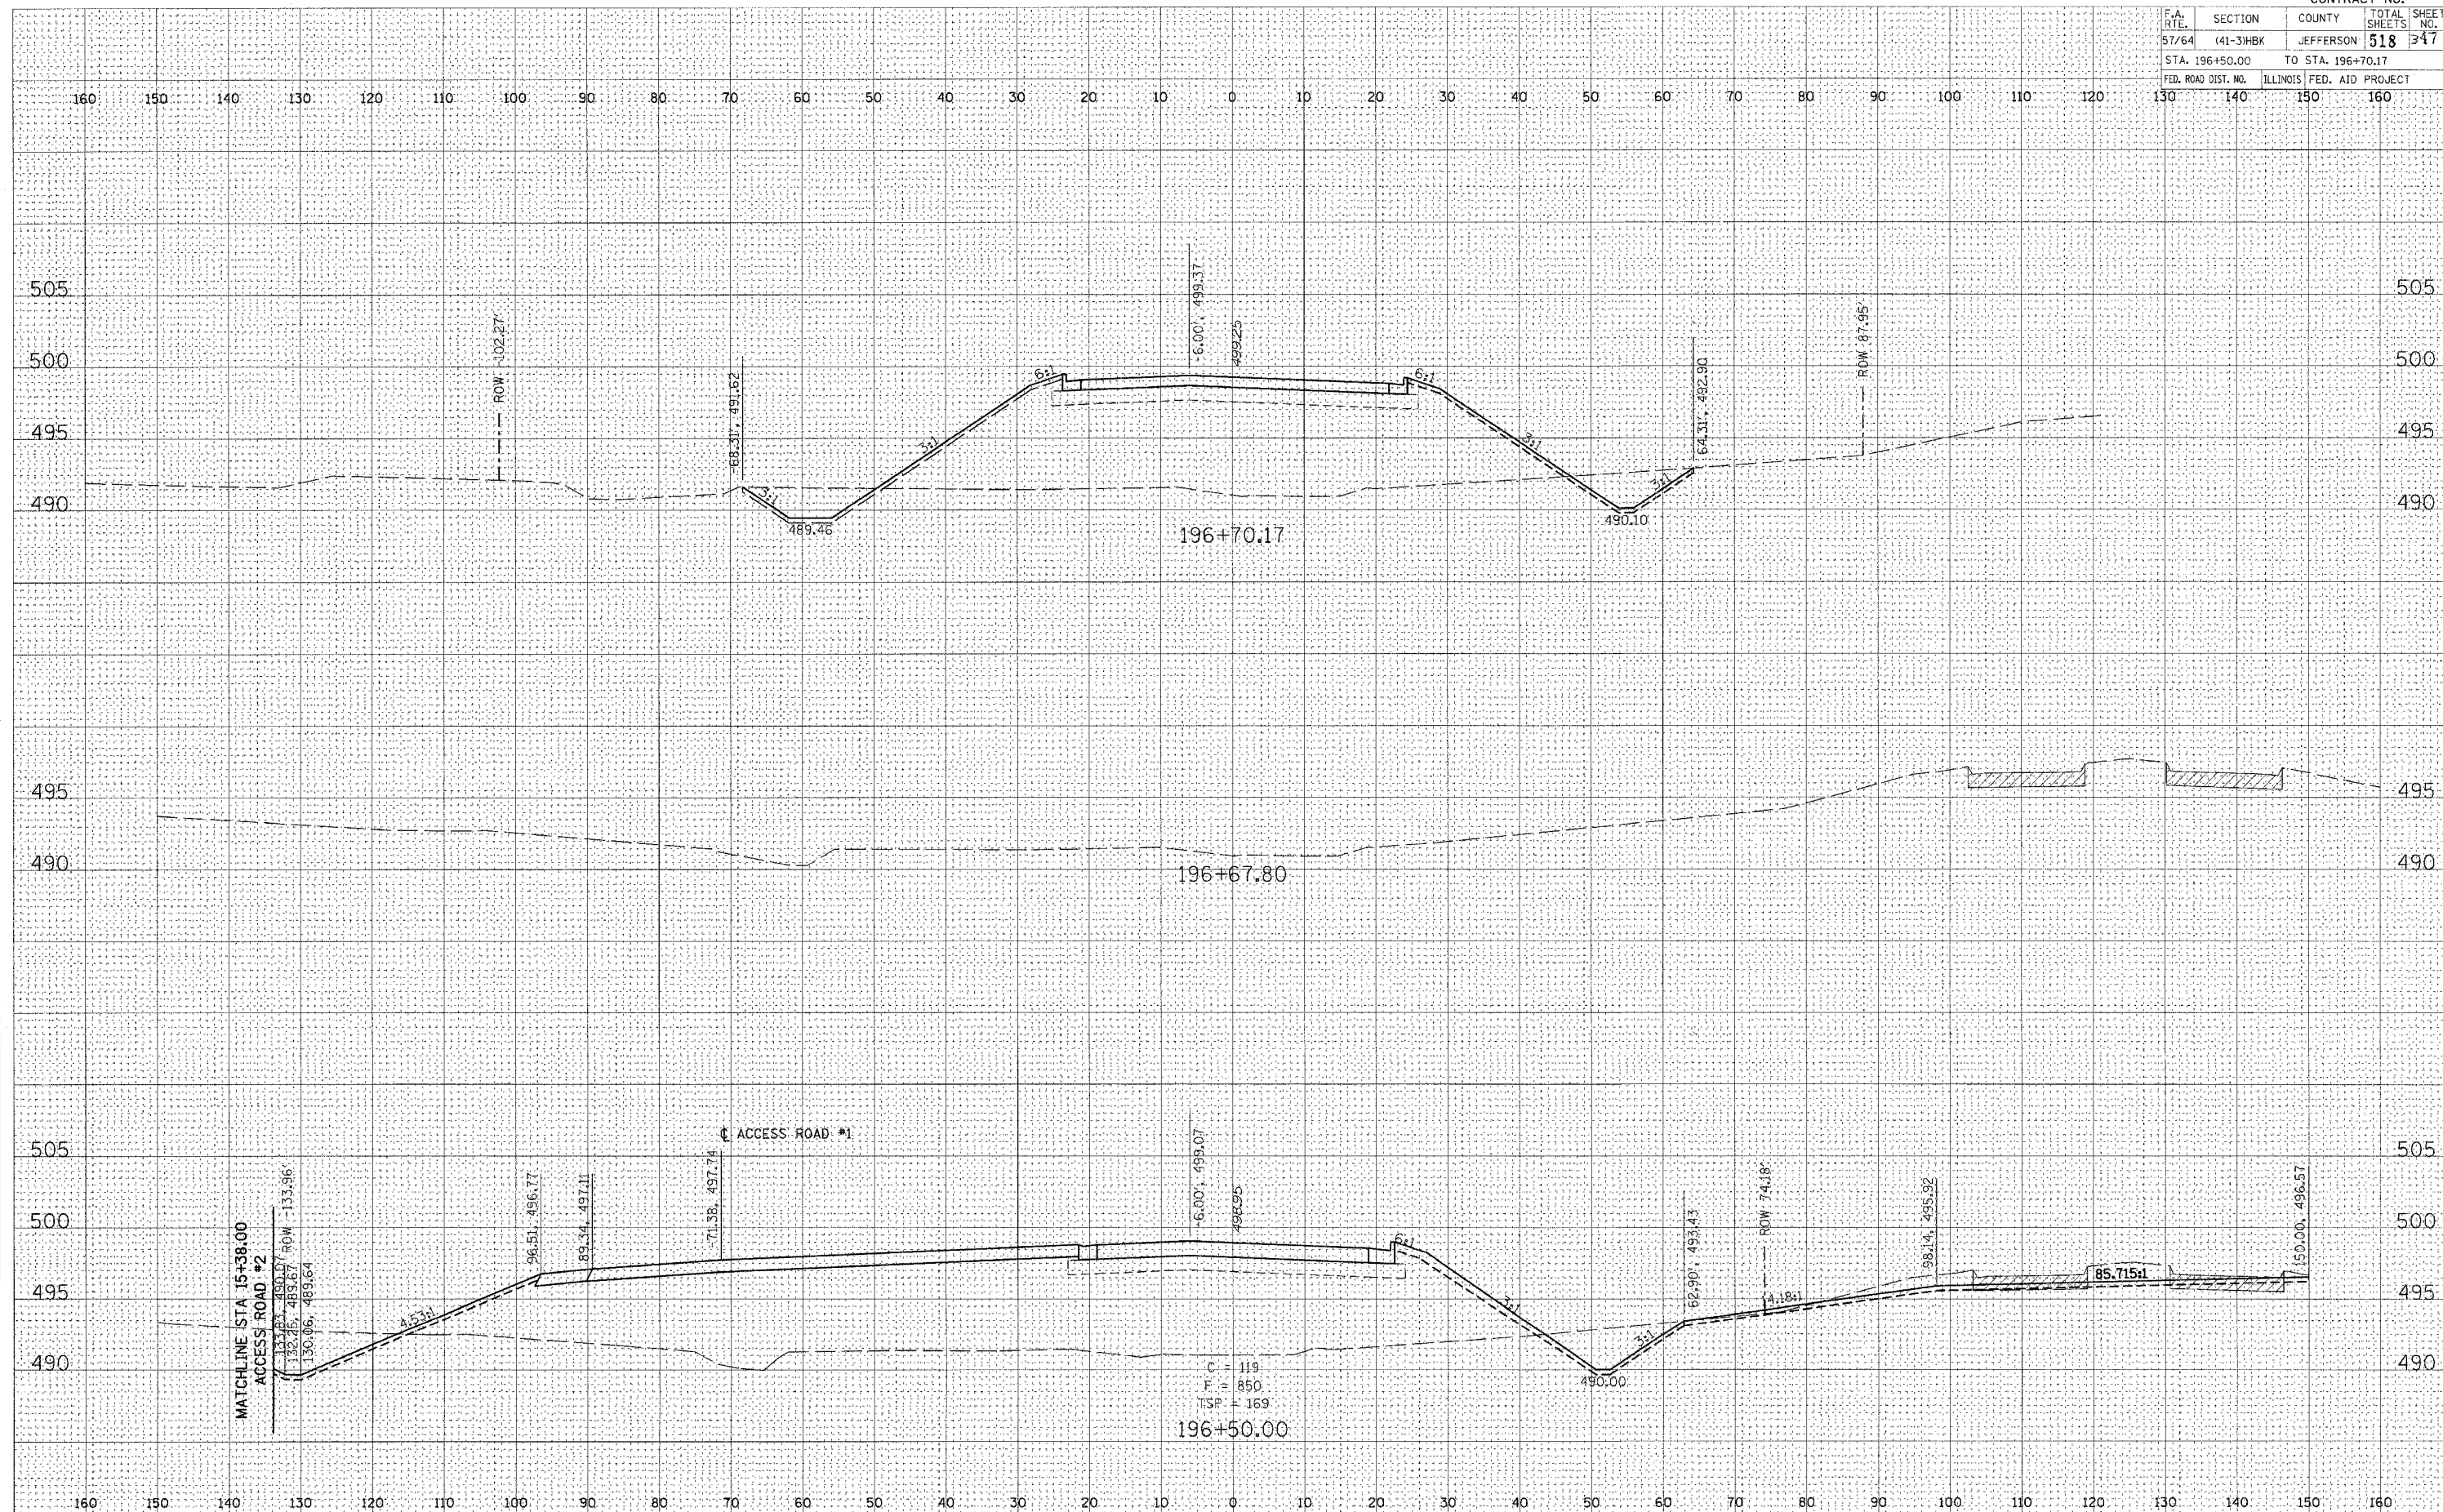


42ND STREET

FINAL SURVEY	SURVEYED	BY	DATE
NOTE BOOK	PLOTTED		
NO.	TEMPLATE		
	AREAS CHECKED		

ORIGINAL SURVEY	SURVEYED	BY	DATE
NOTE BOOK	PLOTTED		
NO.	TEMPLATE		
	AREAS CHECKED		

PLOT DATE = 03/21/2007 06:21 AM
PLOT BY = Rajan Vaidyanathan
PLOT SCALE = 1" = 100.000' / H
USER NAME = jst

CONTRACT NO.			
F.A. RT.	SECTION	COUNTY	TOTAL SHEETS
57/64	(41-3)HDK	JEFFERSON	518
STA. 197+50.00		TO STA. 198+00.00	349
FED. ROAD DIST. NO.		ILLINOIS	FED. AID PROJECT

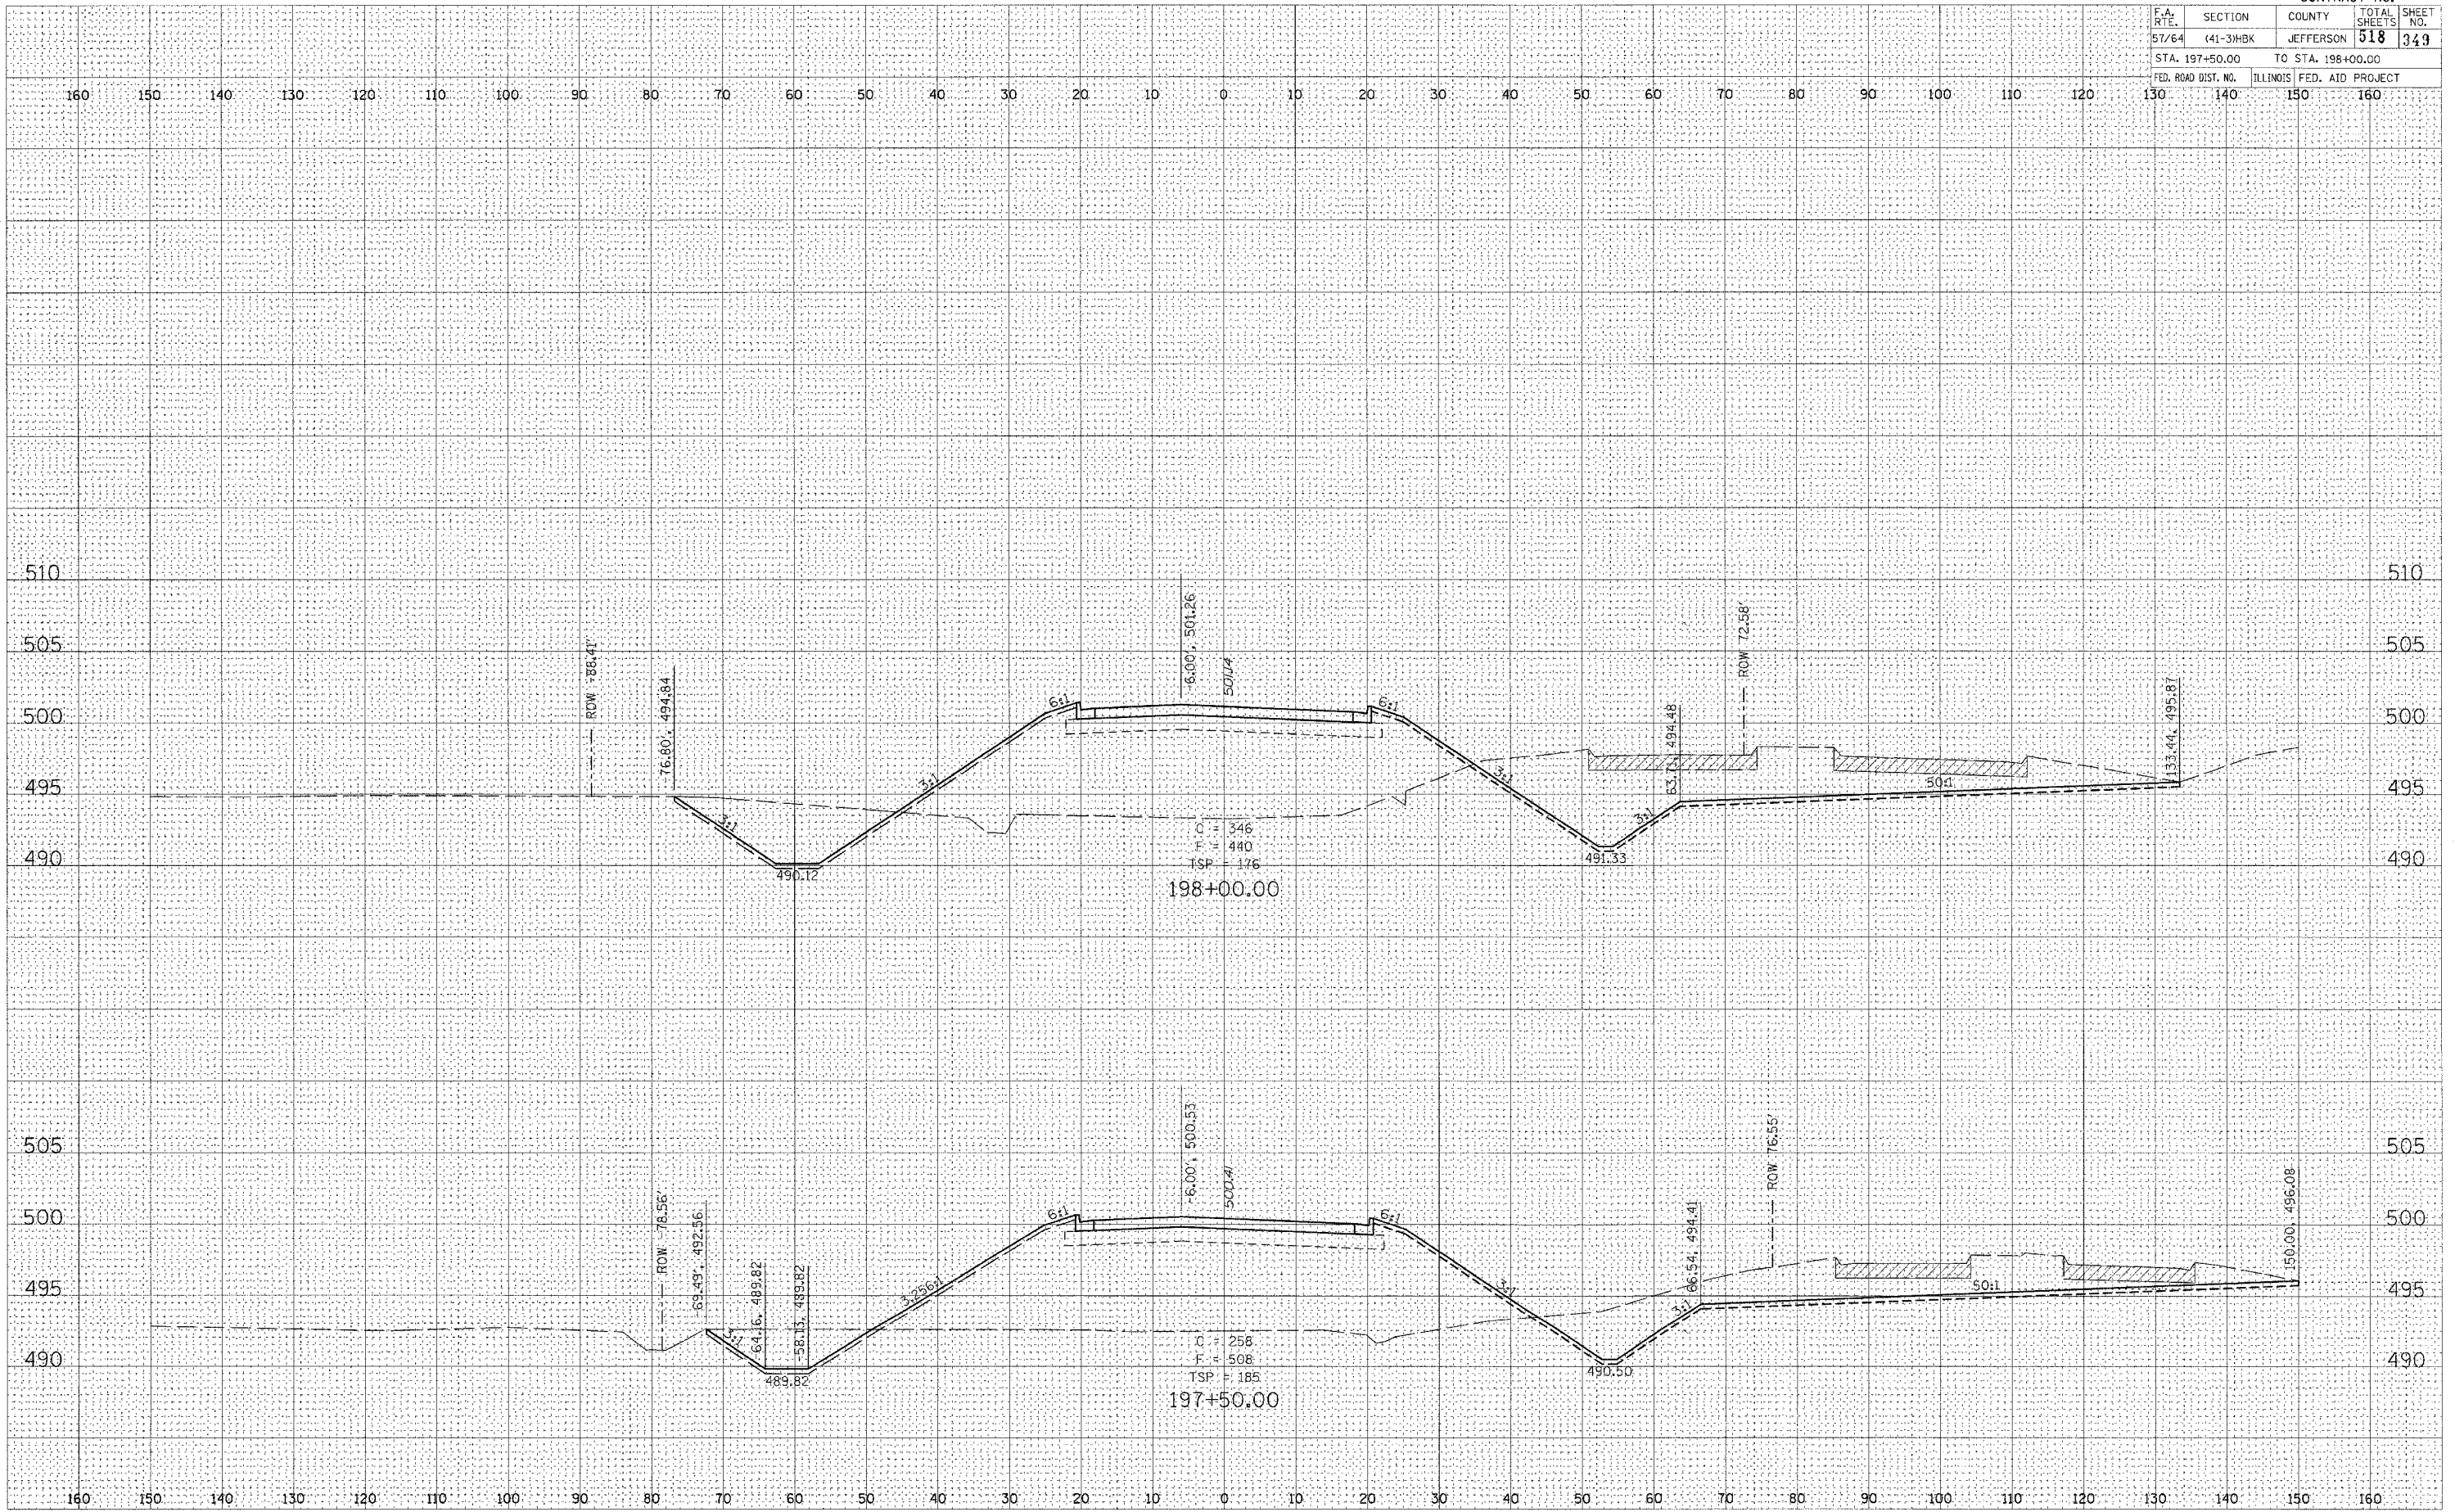


FINAL	SURVEYED	BY	DATE
SURVEY	PLOTTED		
NOTE BOOK	TEMPLATE		
NO.	AREAS CHECKED		


ORIGINAL	SURVEYED	BY	DATE
SURVEY	PLOTTED		
NOTE BOOK	TEMPLATE		
NO.	AREAS CHECKED		

PLOT DATE = 03/21/2007 06:21 AM
PLOT SCALE = 1" = 100.000' / IN.
USER NAME = Kst

CONTRACT NO.			
F.A. RTE.	SECTION	COUNTY	TOTAL SHEET NO.
57/64	(41-3)HBK	JEFFERSON	518 350
STA. 198+25.00		TO STA. 198+50.00	
FED. ROAD DIST. NO.		ILLINOIS FED. AID PROJECT	

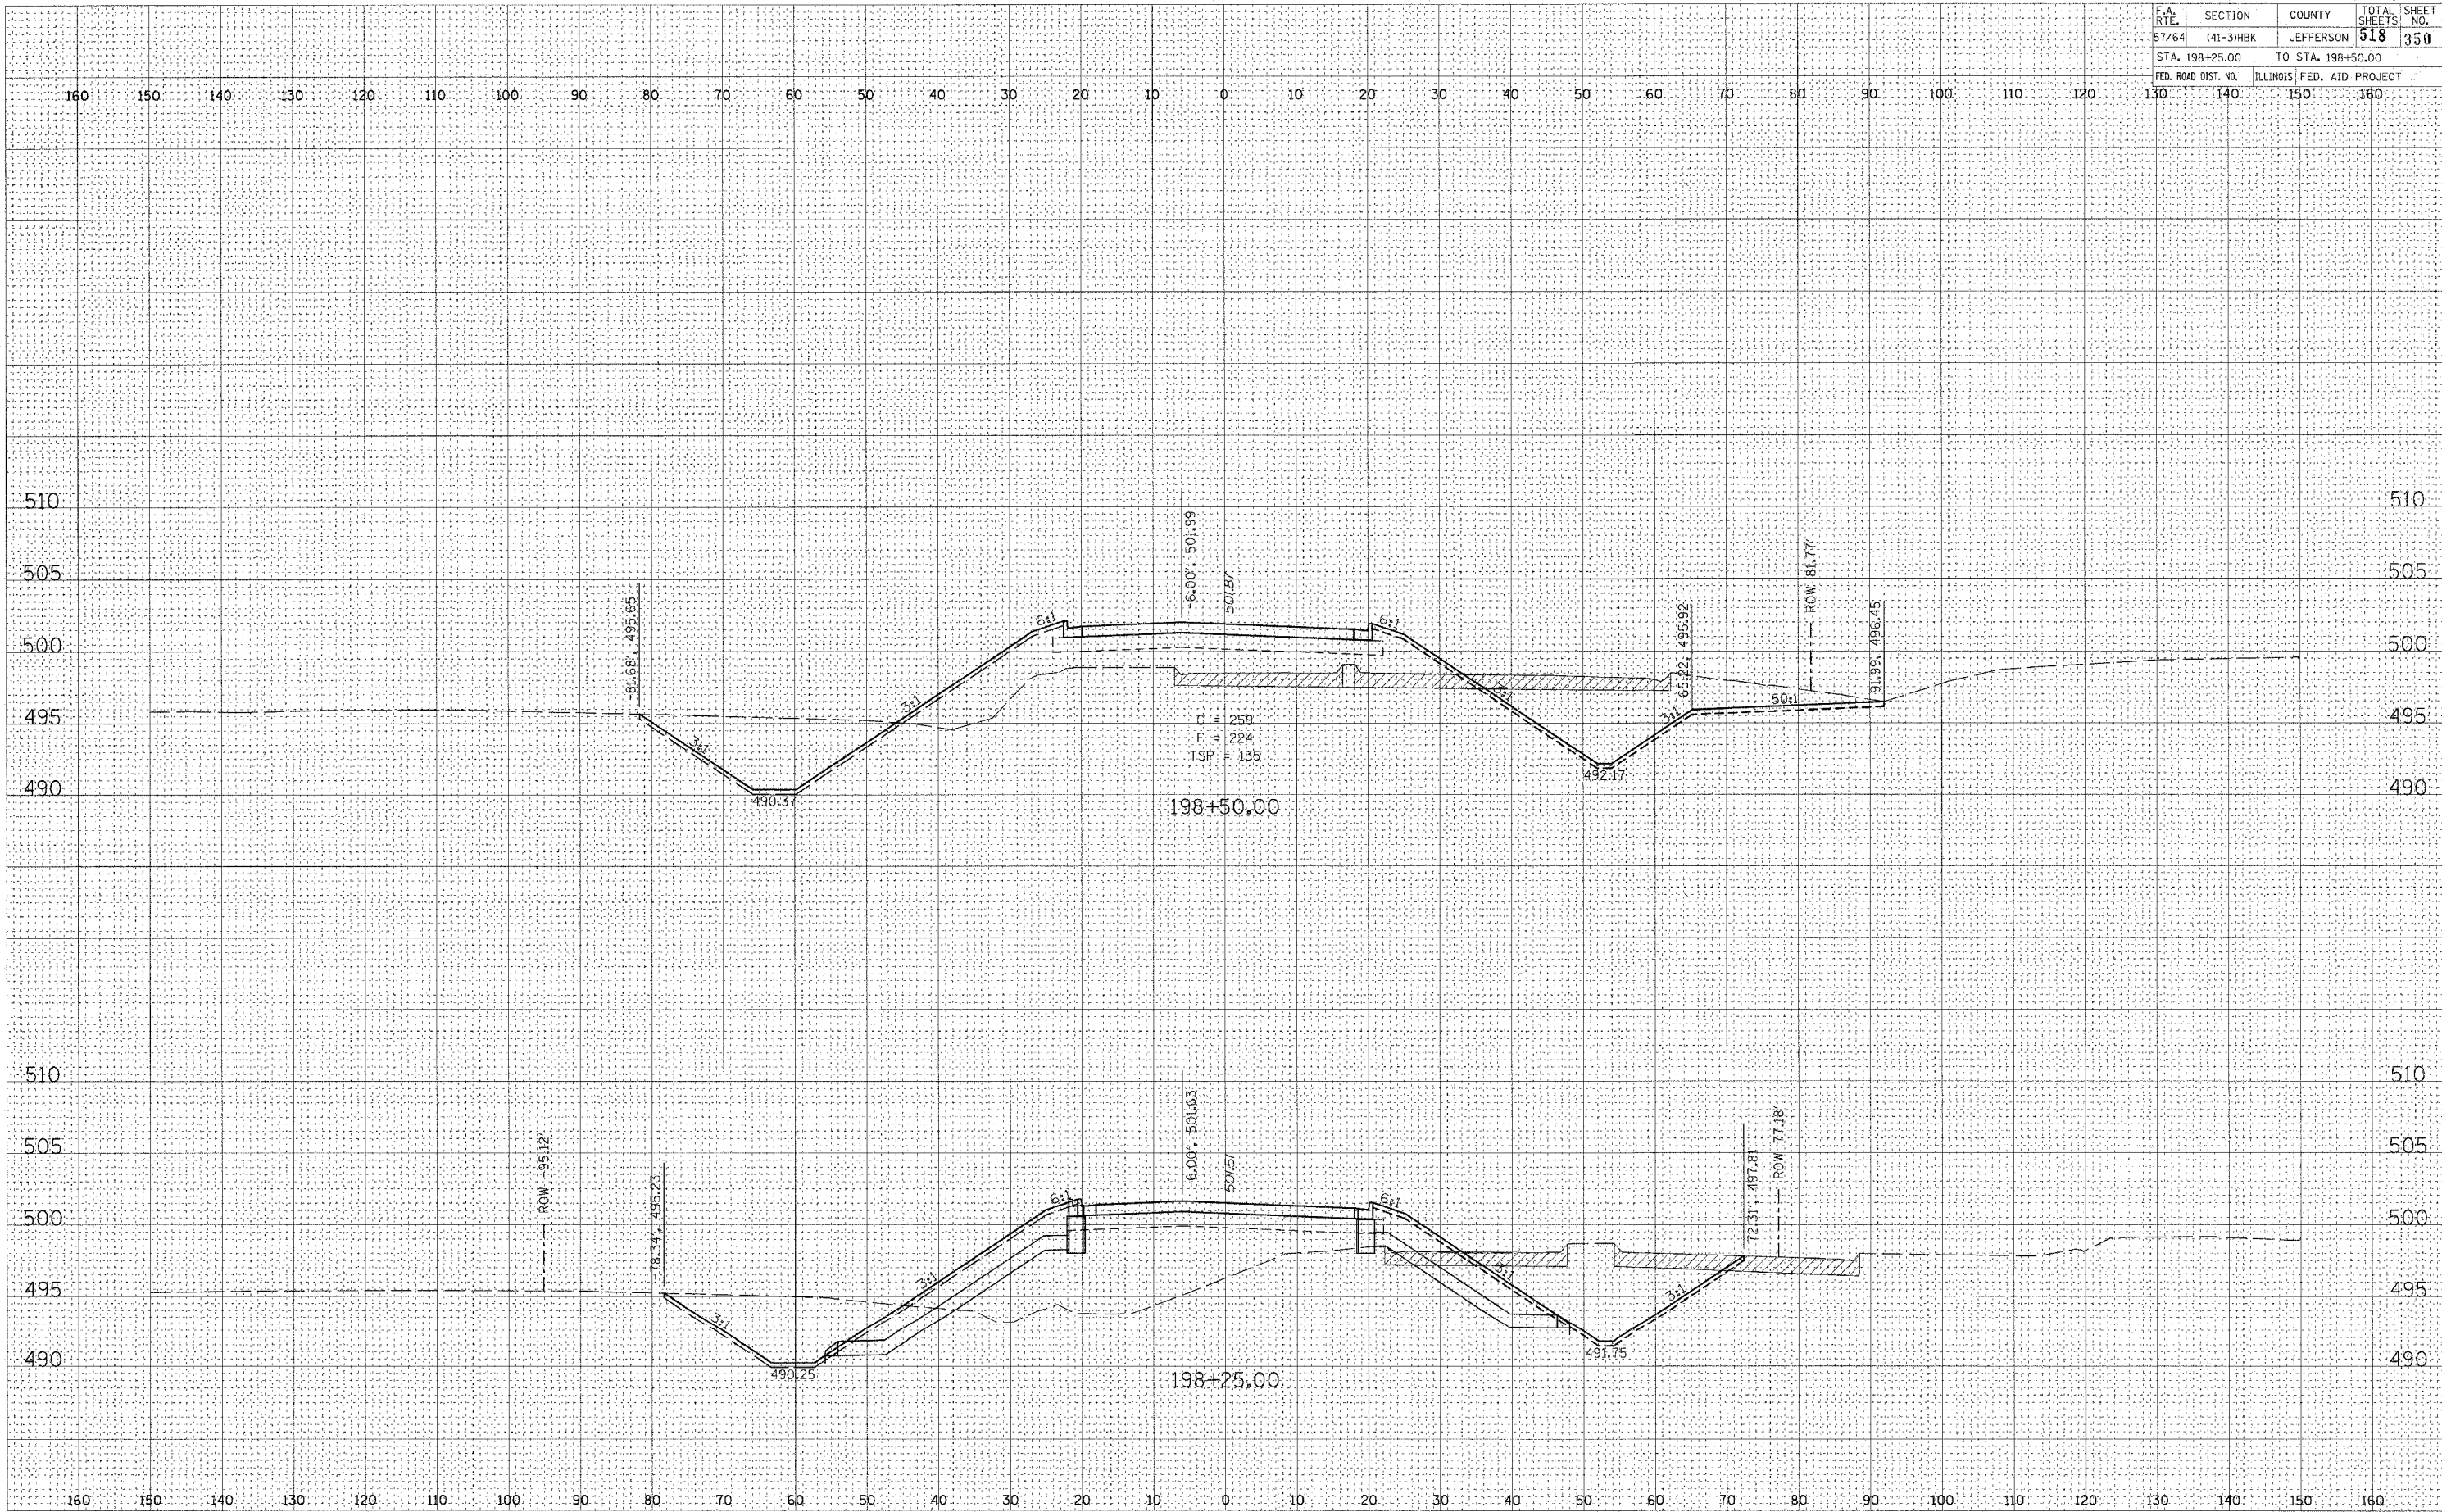

CONTRACT NO.				
F.A. RTE.	SECTION	COUNTY	TOTAL SHEETS	SHEET NO.
57/64	(41-3)HBK	JEFFERSON	518	351
STA. 199+00.00		TO STA. 201+00.00		
FED. ROAD DIST. NO.		ILLINOIS	FED. AID PROJECT	

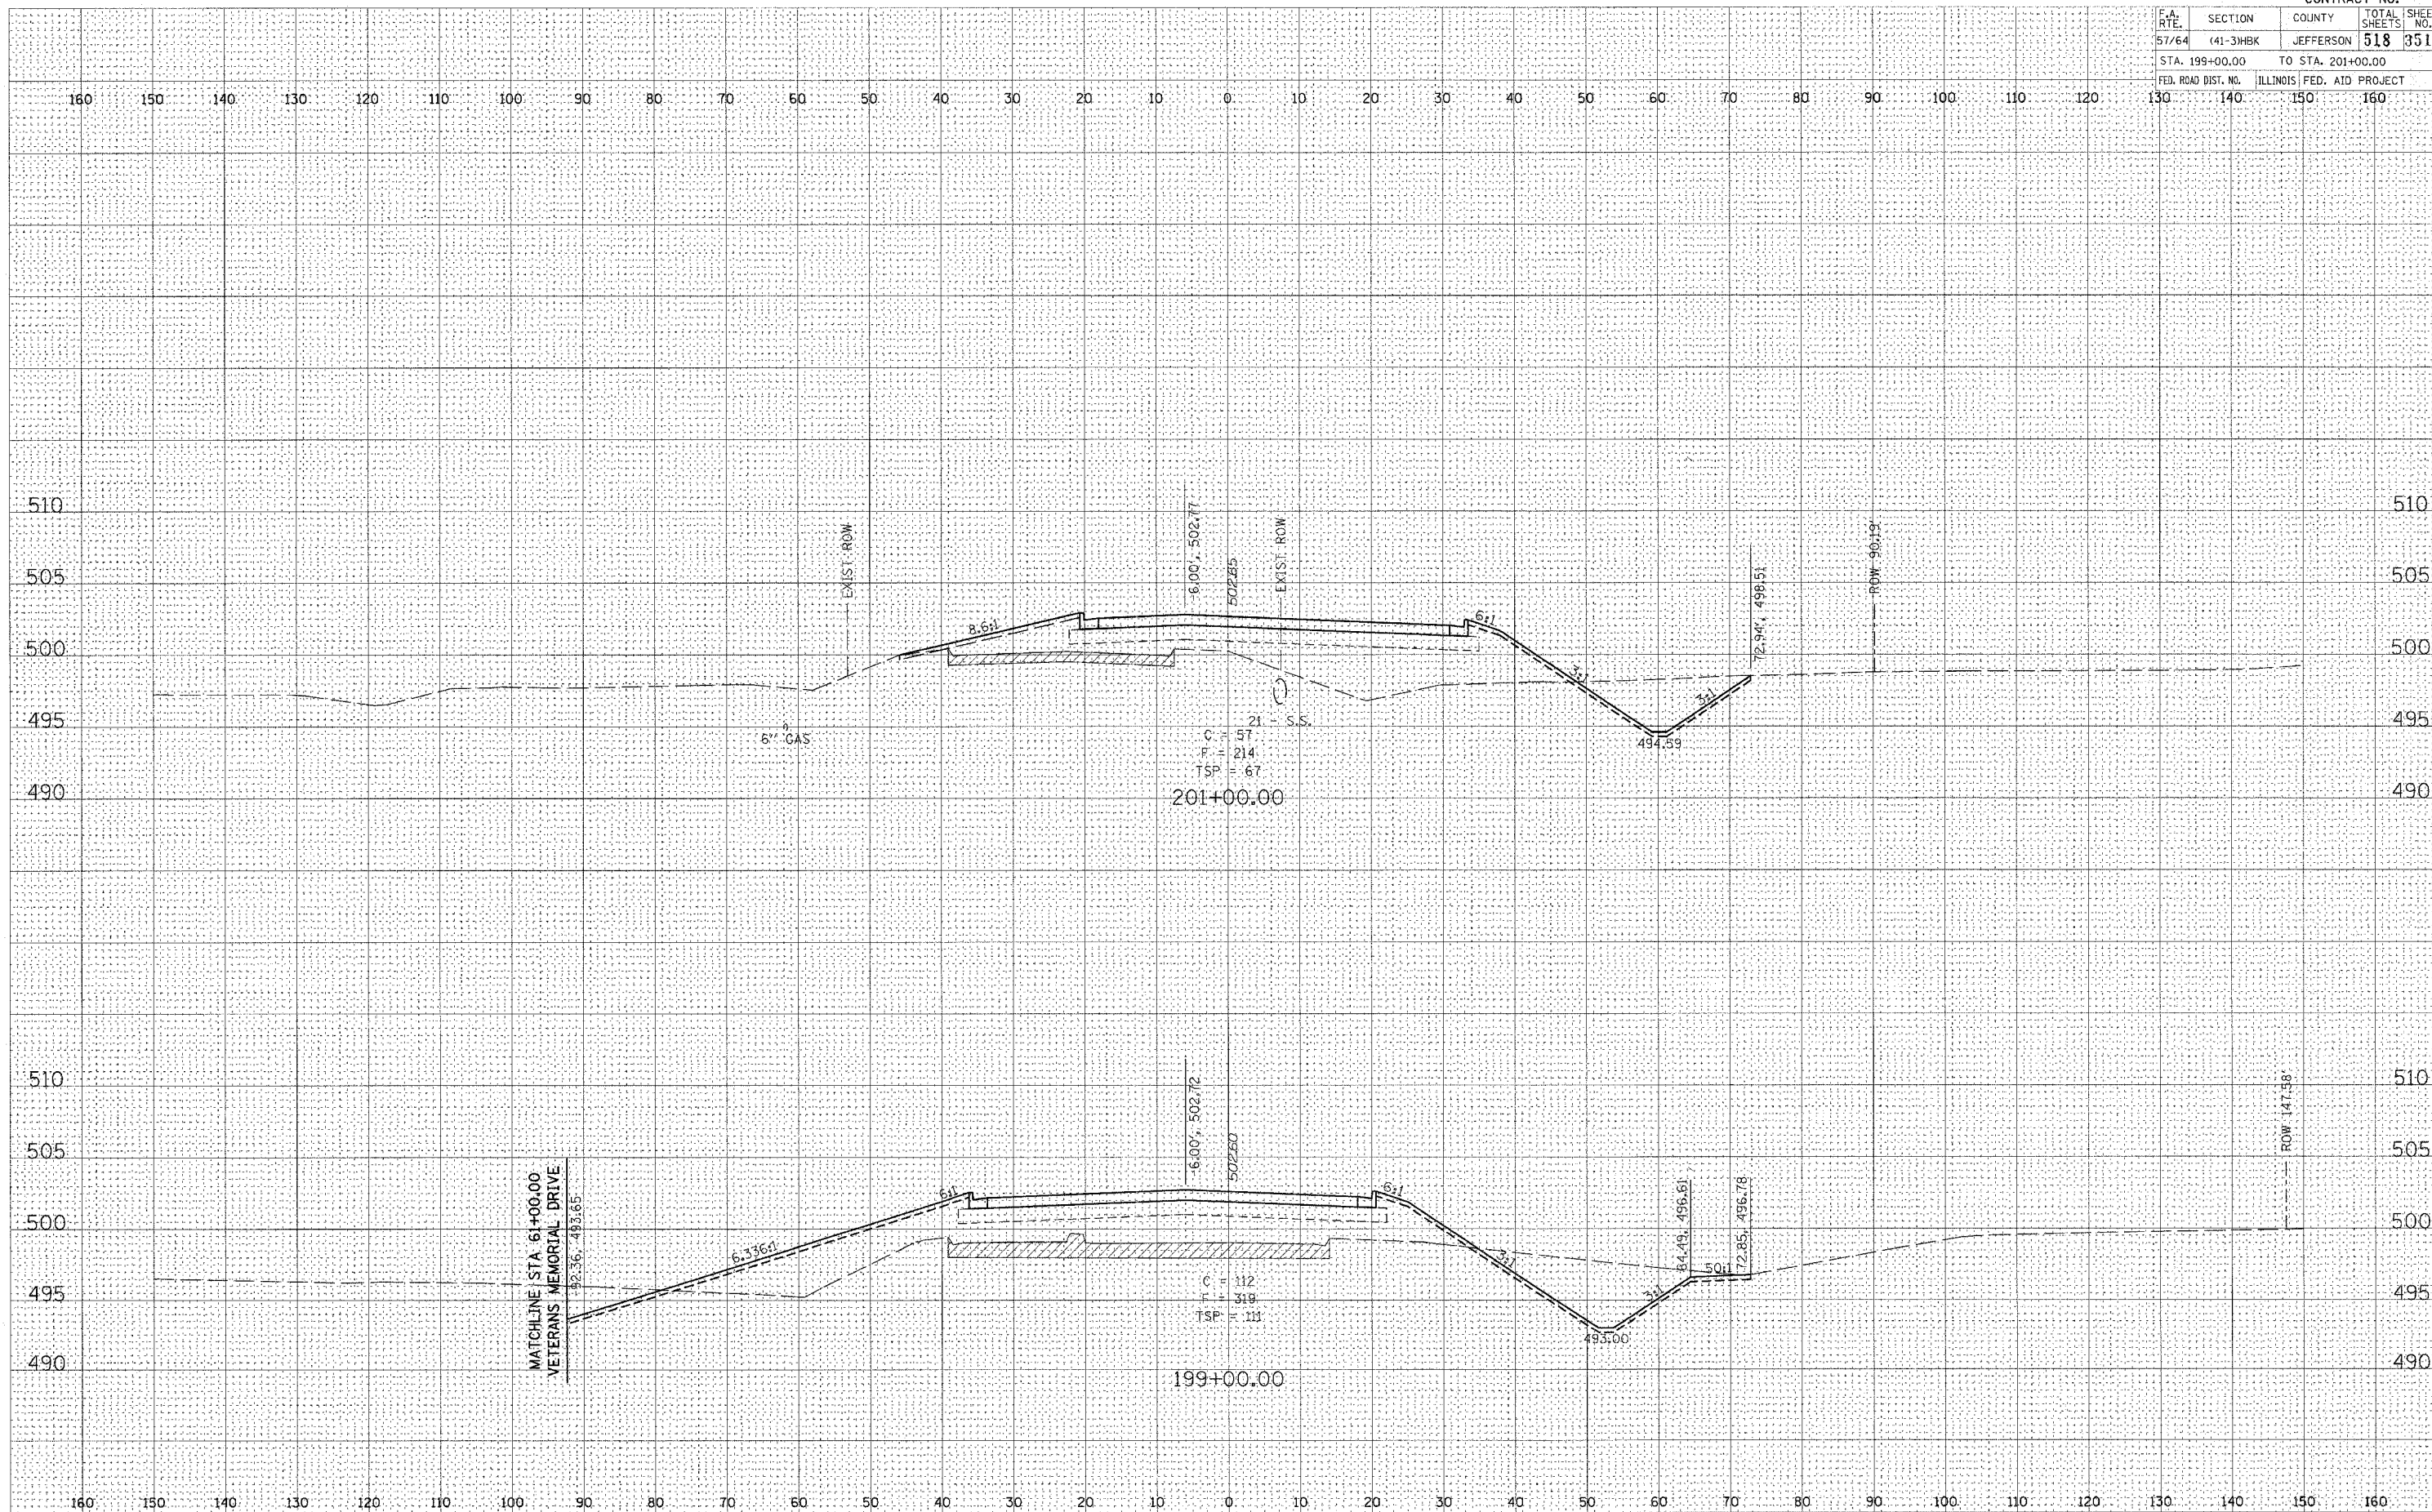


42ND STREET

FINAL	SURVEY	BY	DATE
SURVEY	SURVEY		
NOTE BOOK	PLOTTED		
NO.	TEMPLATE		
	AREAS CHECKED		

ORIGINAL	SURVEY	BY	DATE
SURVEY	SURVEY		
NOTE BOOK	PLOTTED		
NO.	TEMPLATE		
	AREAS CHECKED		

PLOT DATE = 03/21/2007 06:21 AM
 PLOT SCALE = 10.0000 / IN
 USER NAME = Kcs


CONTRACT NO.			
F.A. RTE.	SECTION	COUNTY	TOTAL SHEETS
57/64	(41-3)HBK	JEFFERSON	518
STA. 201+05.00	TO STA. 202+00.00		
FED. ROAD DIST. NO.	ILLINOIS	FED. AID PROJECT	

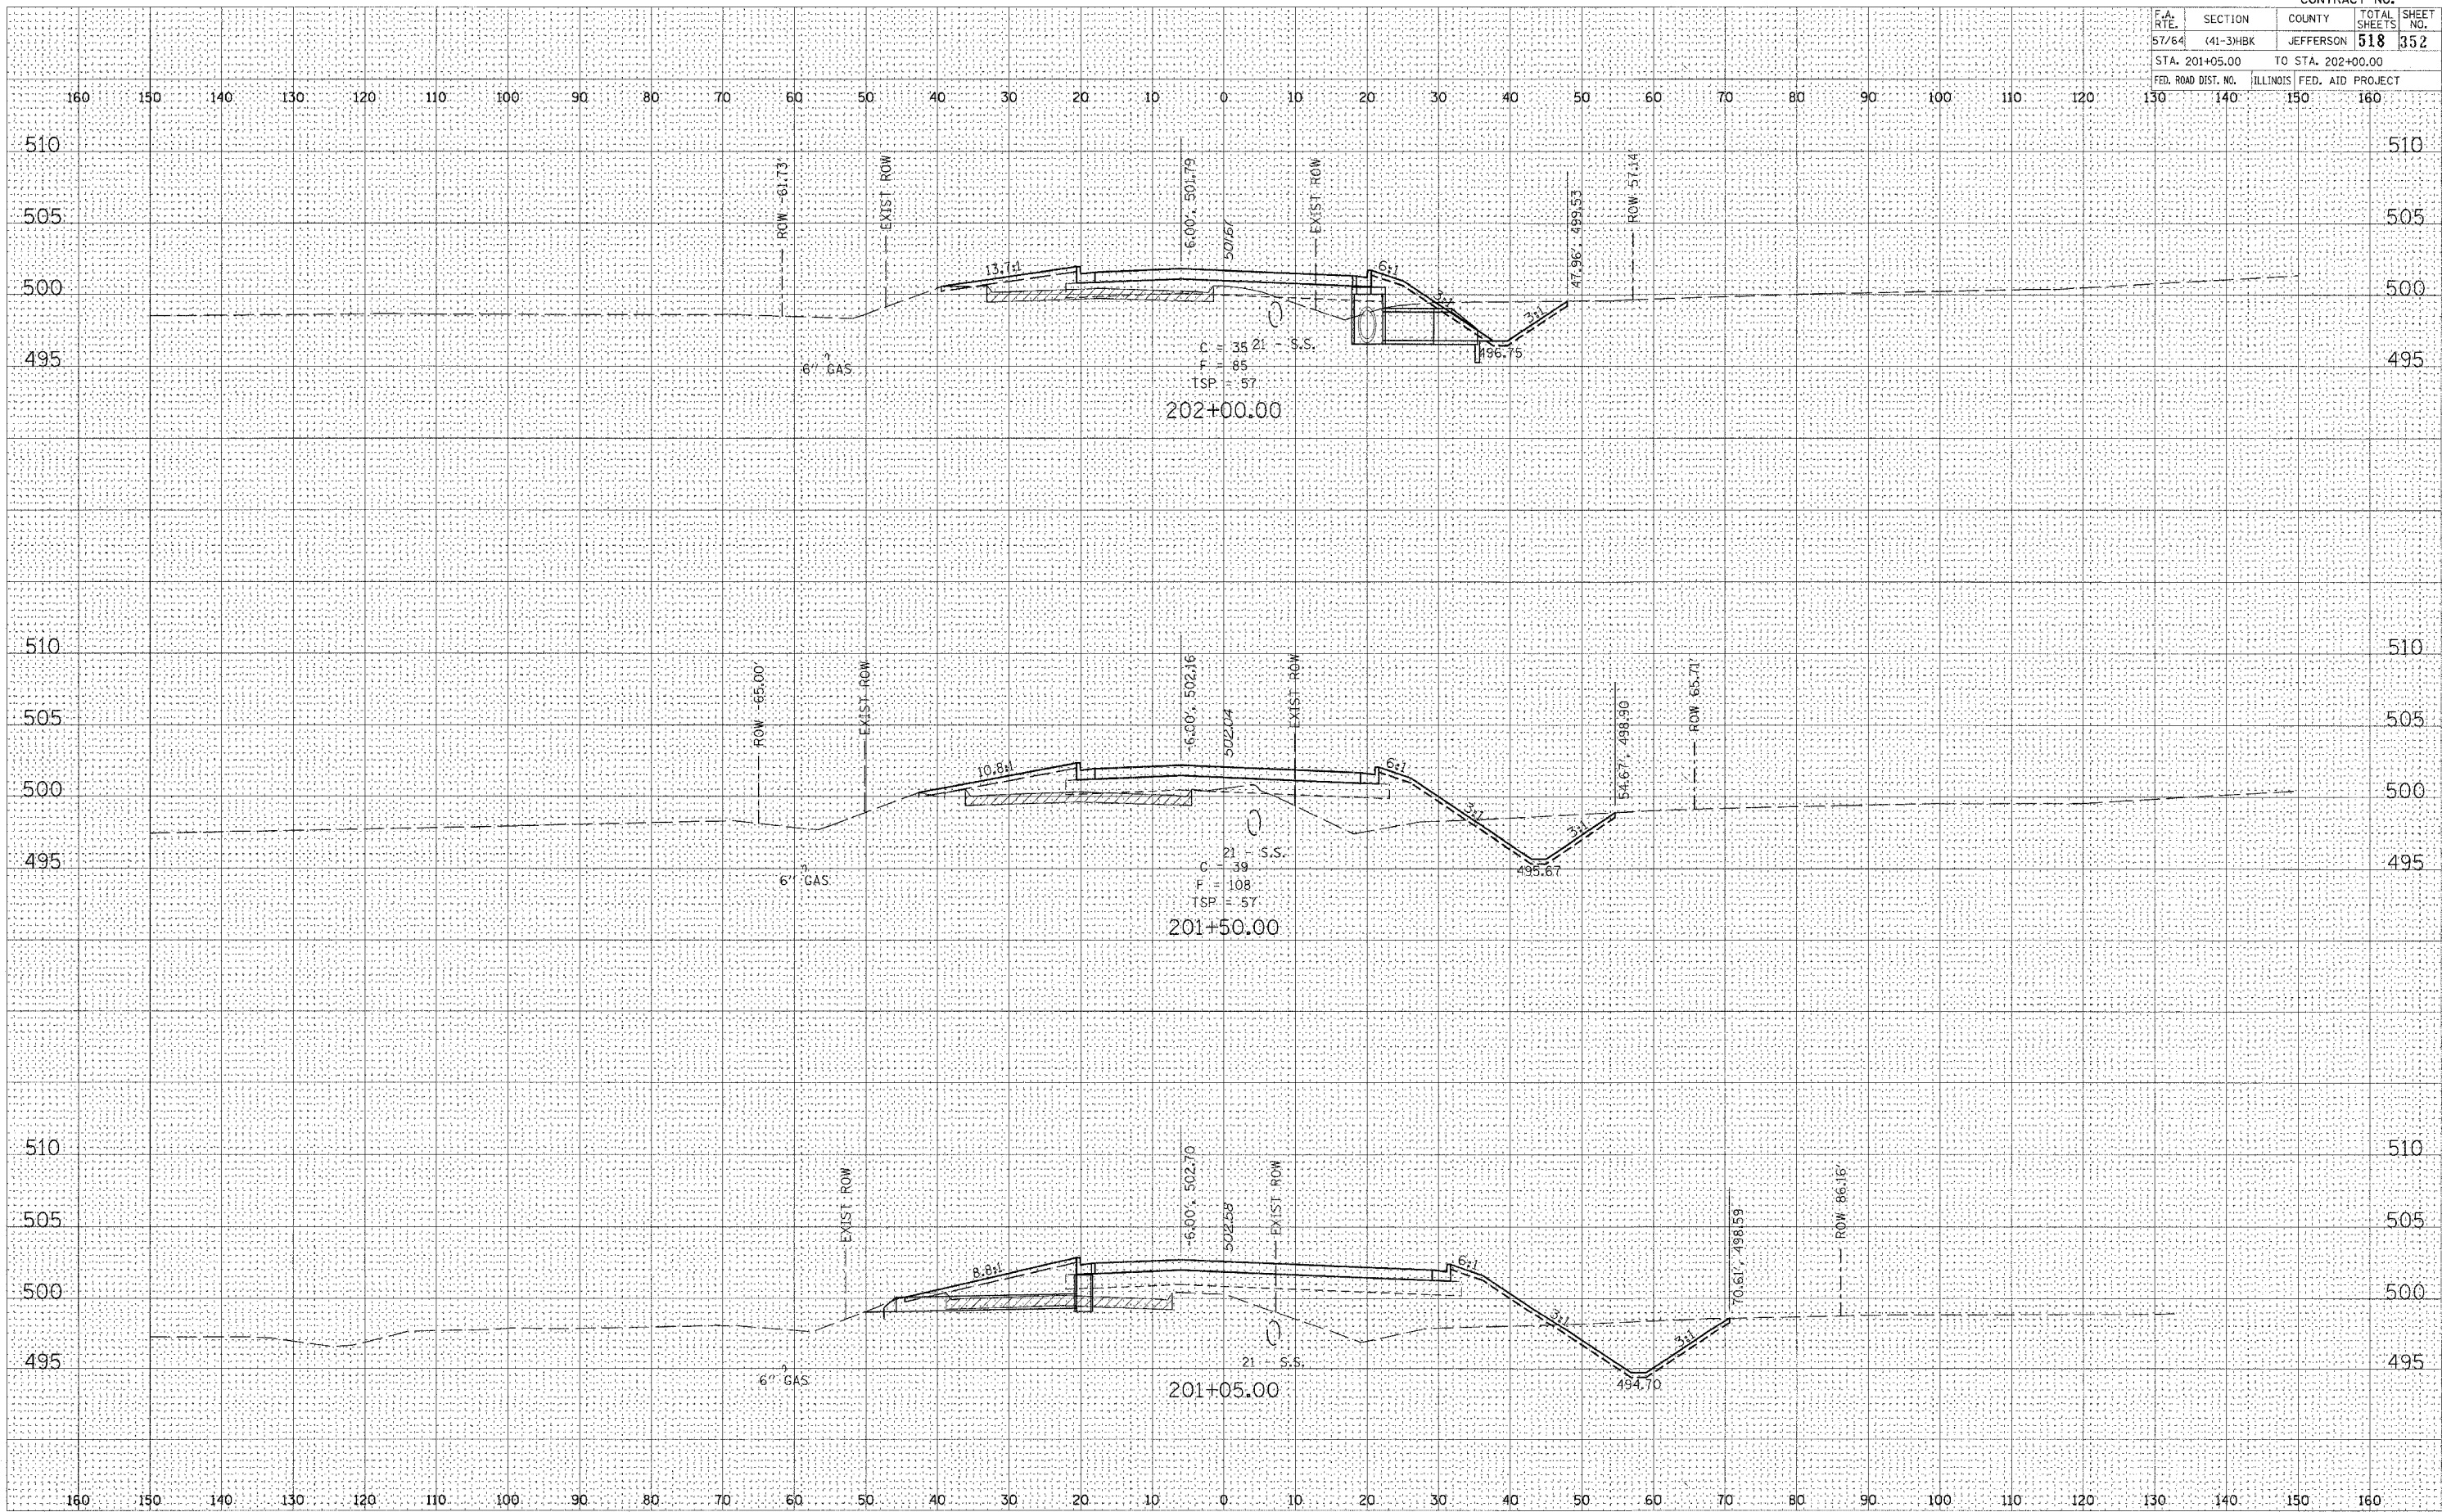

PLOT DATE = 03/21/2007 06:21 AM
PLOT SCALE = 10.0000' / IN.
USER NAME = Kcs

ORIGINAL	SURVEY	BY	DATE
NO.	NO.		
NO.	NO.		
NO.	NO.		

FINAL	SURVEY	BY	DATE
NO.	NO.		
NO.	NO.		
NO.	NO.		

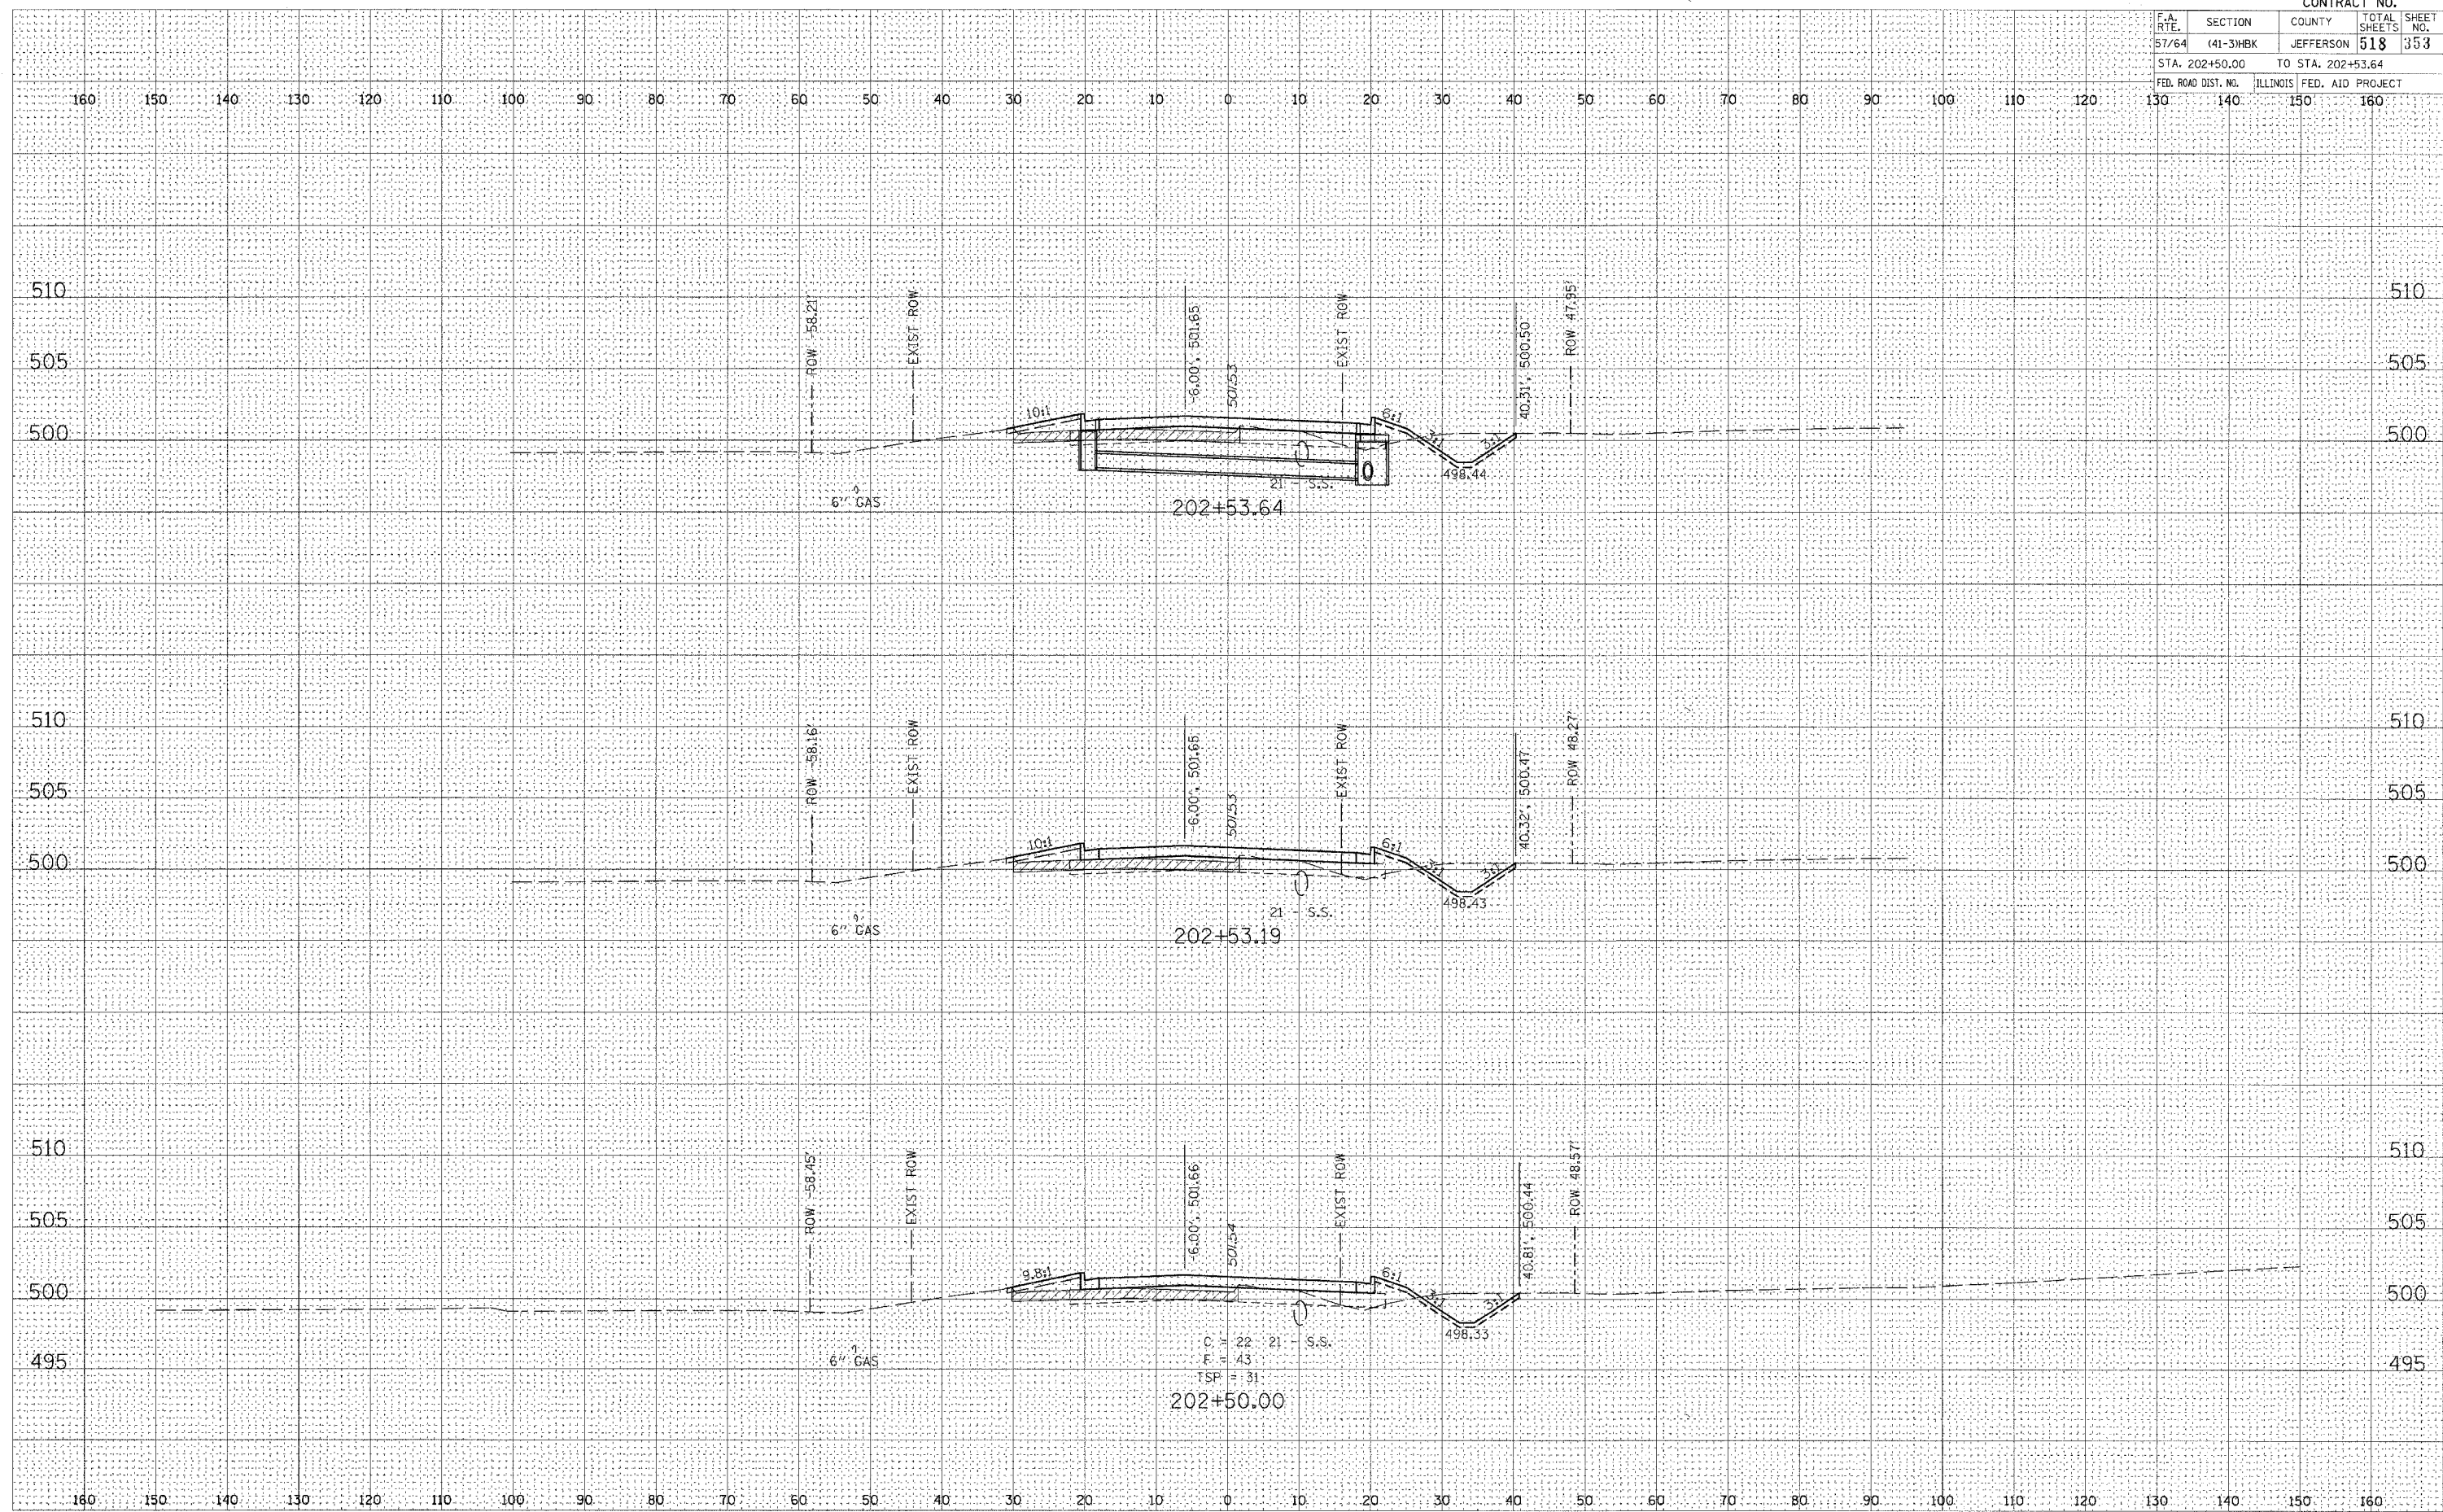


CONTRACT NO.			
F.A. RTE.	SECTION	COUNTY	TOTAL SHEETS
57/64	(41-3)HBK	JEFFERSON	518
STA. 202+50.00		TO STA. 202+53.64	
FED. ROAD DIST. NO.		ILLINOIS FED. AID PROJECT	

FINAL SURVEY	SURVEYED PLOTTED	BY	DATE
NO.	NO.		
AREAS CHECKED			

ORIGINAL SURVEY	SURVEYED PLOTTED	BY	DATE
NO.	NO.		
AREAS CHECKED			

PLOT DATE = 03/21/2007 06:21 AM
PLOT SCALE = 10.0000 / IN.
USER NAME = ket

CONTRACT NO.			
F.A. RTE.	SECTION	COUNTY	TOTAL SHEET NO.
57/64	(41-3)HBK	JEFFERSON	518 354
STA. 203+00.00		TO STA. 203+75.00	
FED. ROAD DIST. NO.		ILLINOIS FED. AID PROJECT	

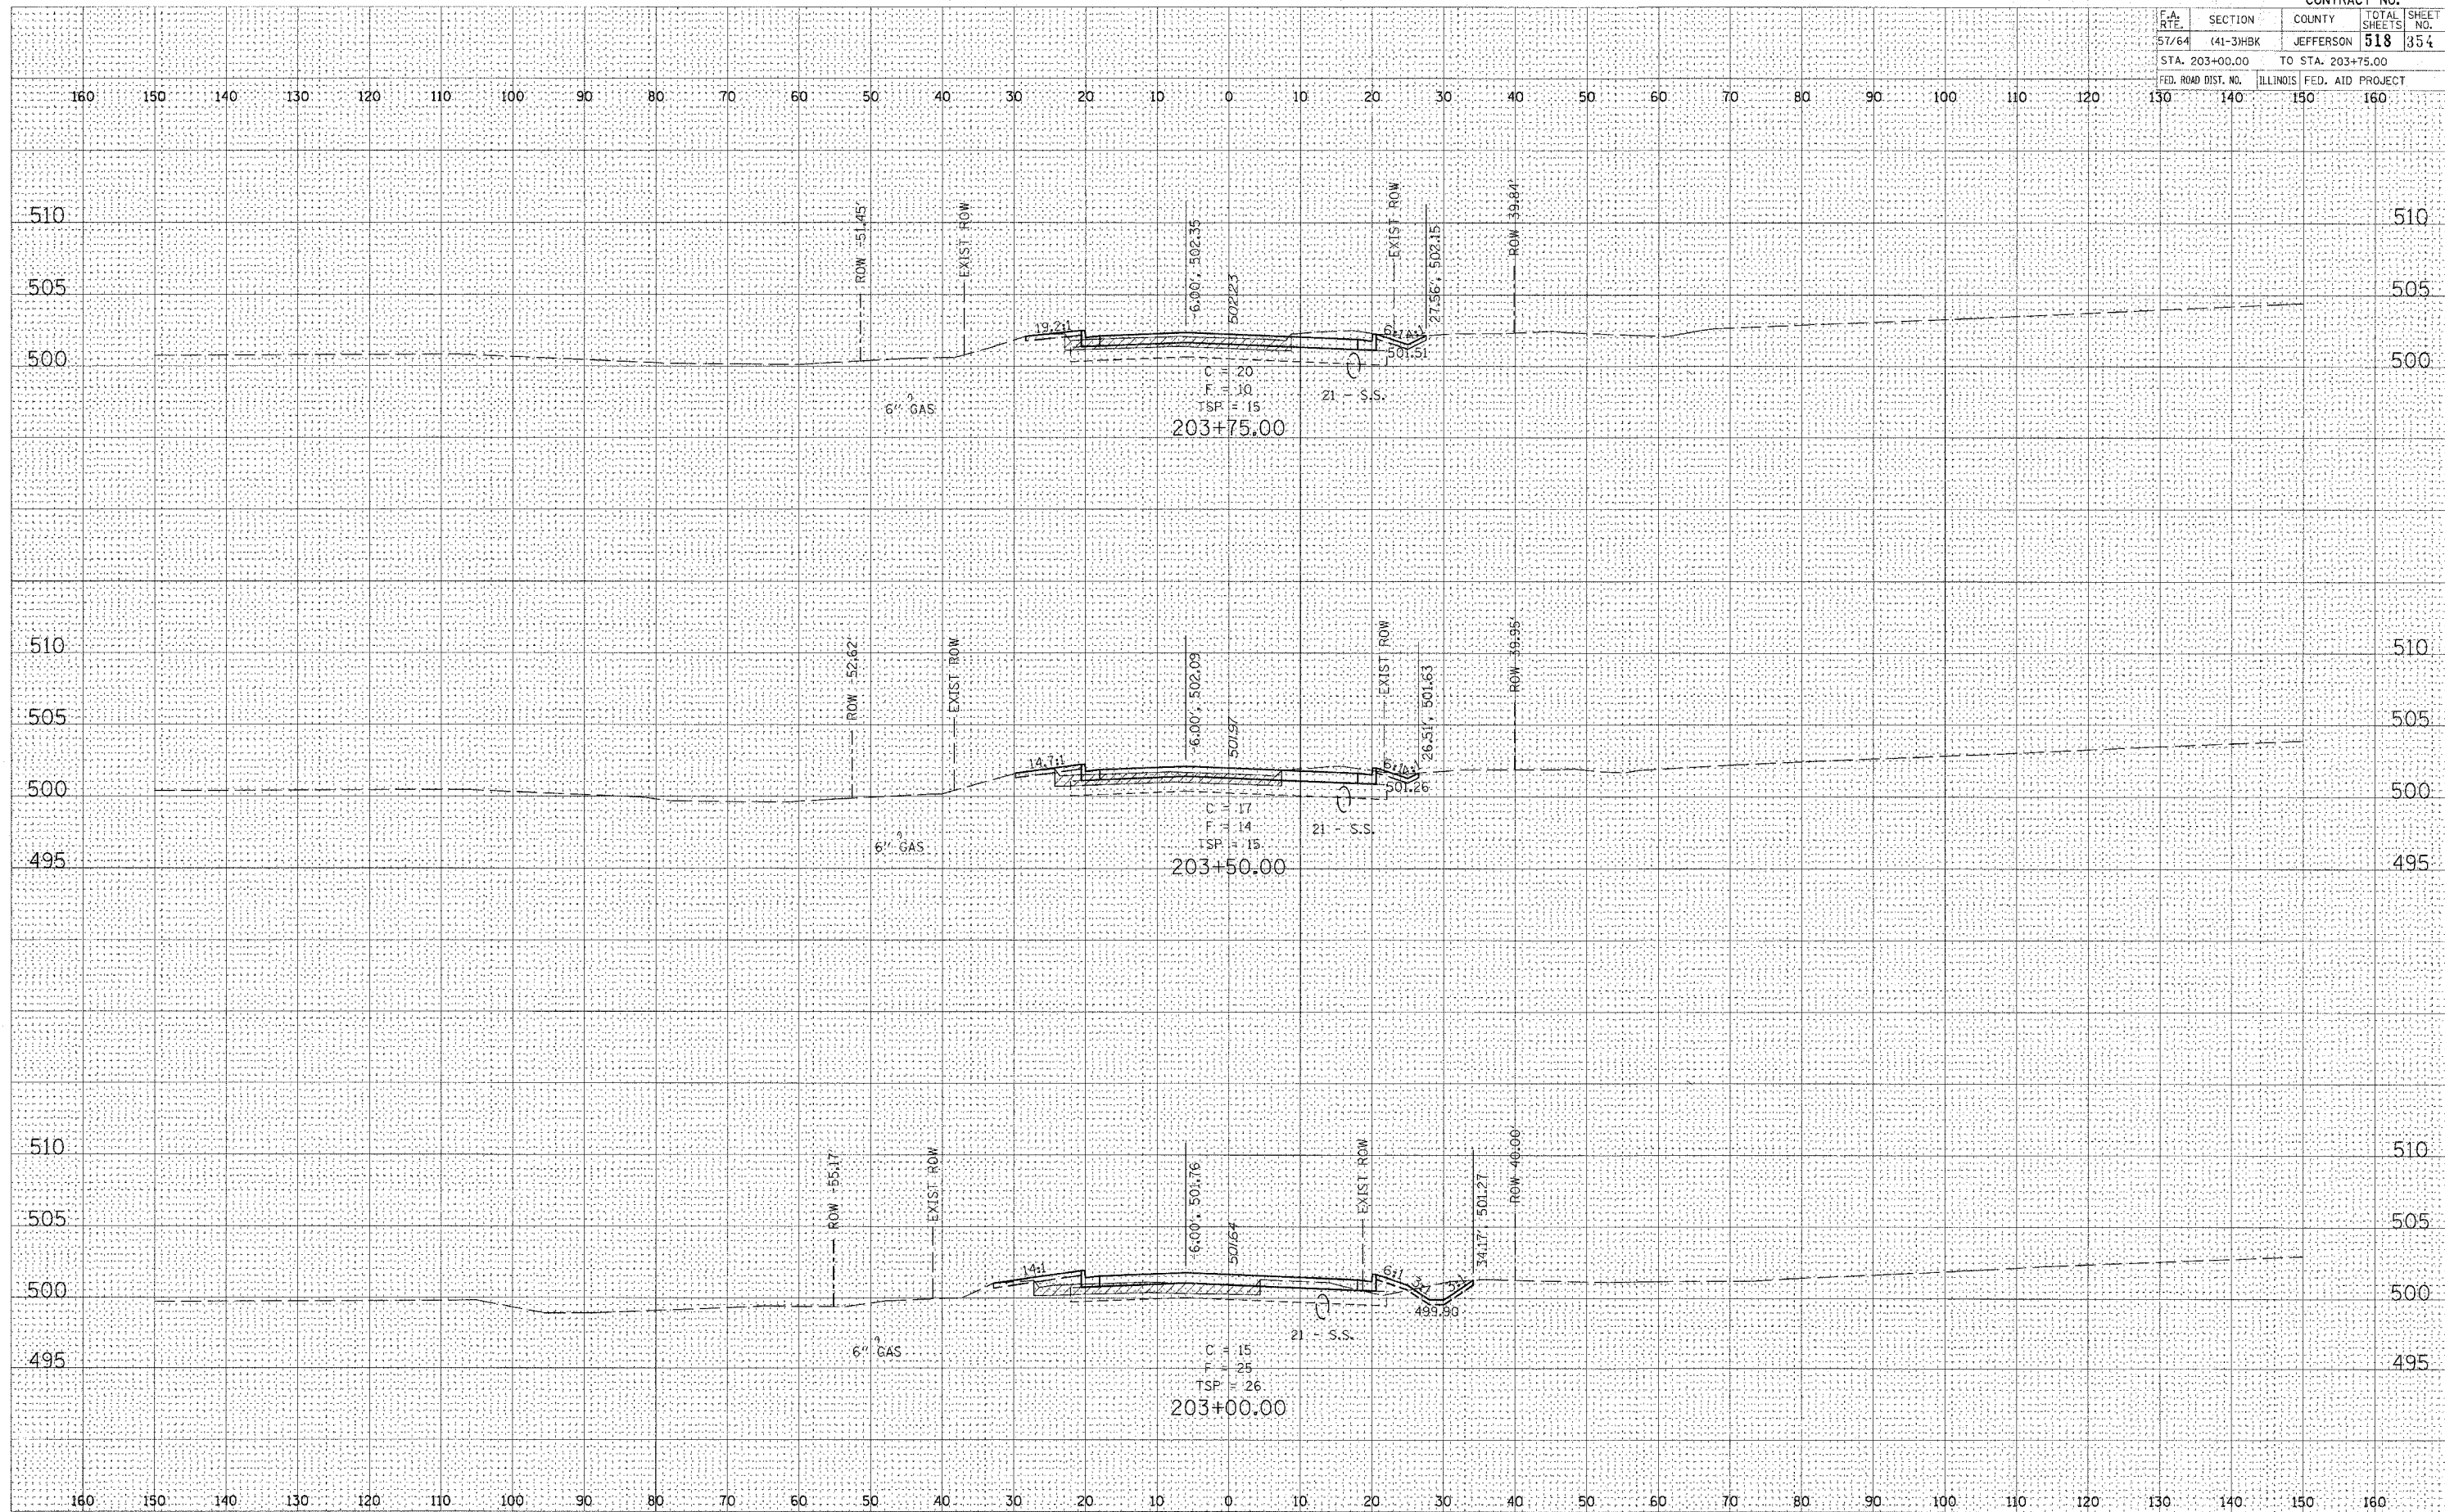


FINAL SURVEY	SURVEYED	BY	DATE
NOTE BOOK	PLOTTED		
NO.	TEMPLATE		
	AREAS CHECKED		

ORIGINAL SURVEY	SURVEYED	BY	DATE
NOTE BOOK	PLOTTED		
NO.	TEMPLATE		
	AREAS CHECKED		

PLOT DATE = 03/21/2007, 06:21 AM
PLOT SCALE = 1/4" = 100.00' / IN.
USER NAME = Kst

CONTRACT NO.				
F.A. RTE.	SECTION	COUNTY	TOTAL SHEETS	SHEET NO.
57/64	(41-3)HBK	JEFFERSON	518	355
STA. 204+00.00 TO STA. 205+00.00			ILLINOIS FED. AID PROJECT	

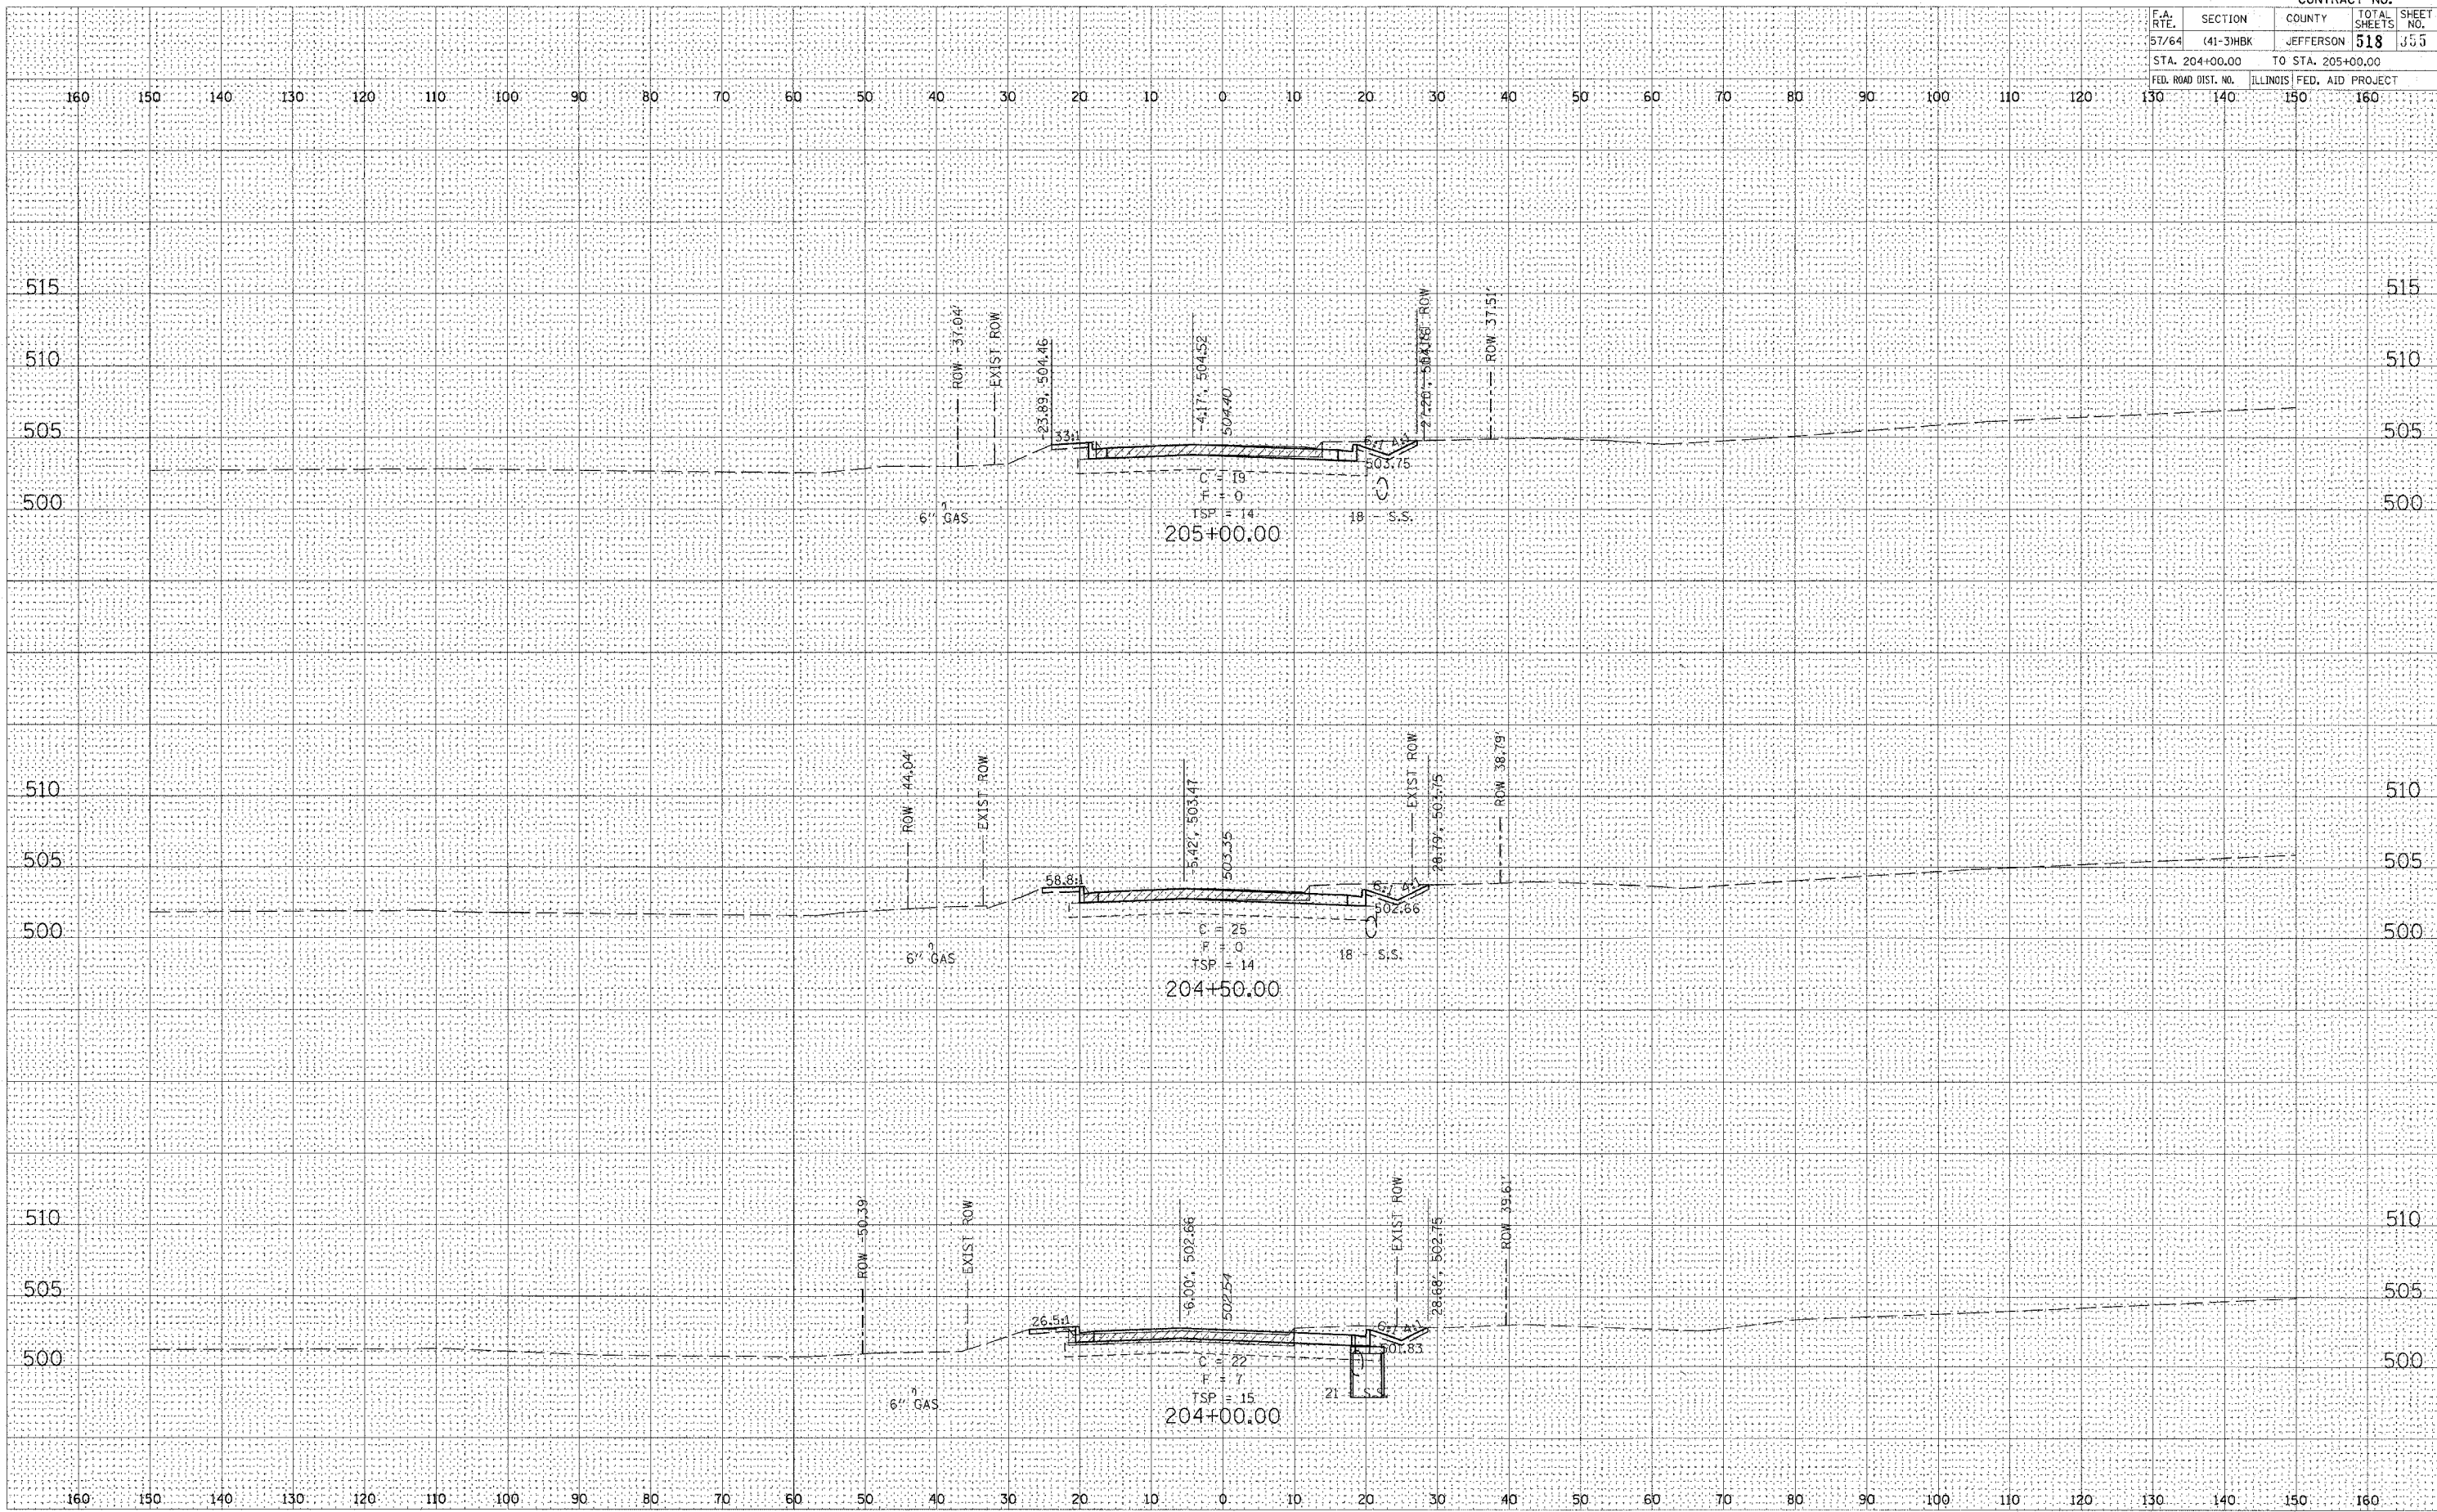


FINAL SURVEY	SURVEYED	BY	DATE
NOTE BOOK	PLOTTED		
NO.	DATE		
	AREAS CHECKED		

ORIGINAL SURVEY	SURVEYED	BY	DATE
FILE NAME	PLOTTED		
FILE SCALE	DATE		
USER NAME	AREAS CHECKED		

PLOT DATE = 03/21/2007 06:21 AM
FILE NAME = N:\98\982215\road\982215.dwg
PLOT SCALE = 1/8" = 10' / IN.
USER NAME = Vec

CONTRACT NO.				
F.A. RTE.	SECTION	COUNTY	TOTAL SHEETS	SHEET NO.
57/64	(41-3)HBK	JEFFERSON	518	356
STA. 205+50.00 TO STA. 206+02.10				
FED. ROAD DIST. NO.		ILLINOIS	FED. AID PROJECT	

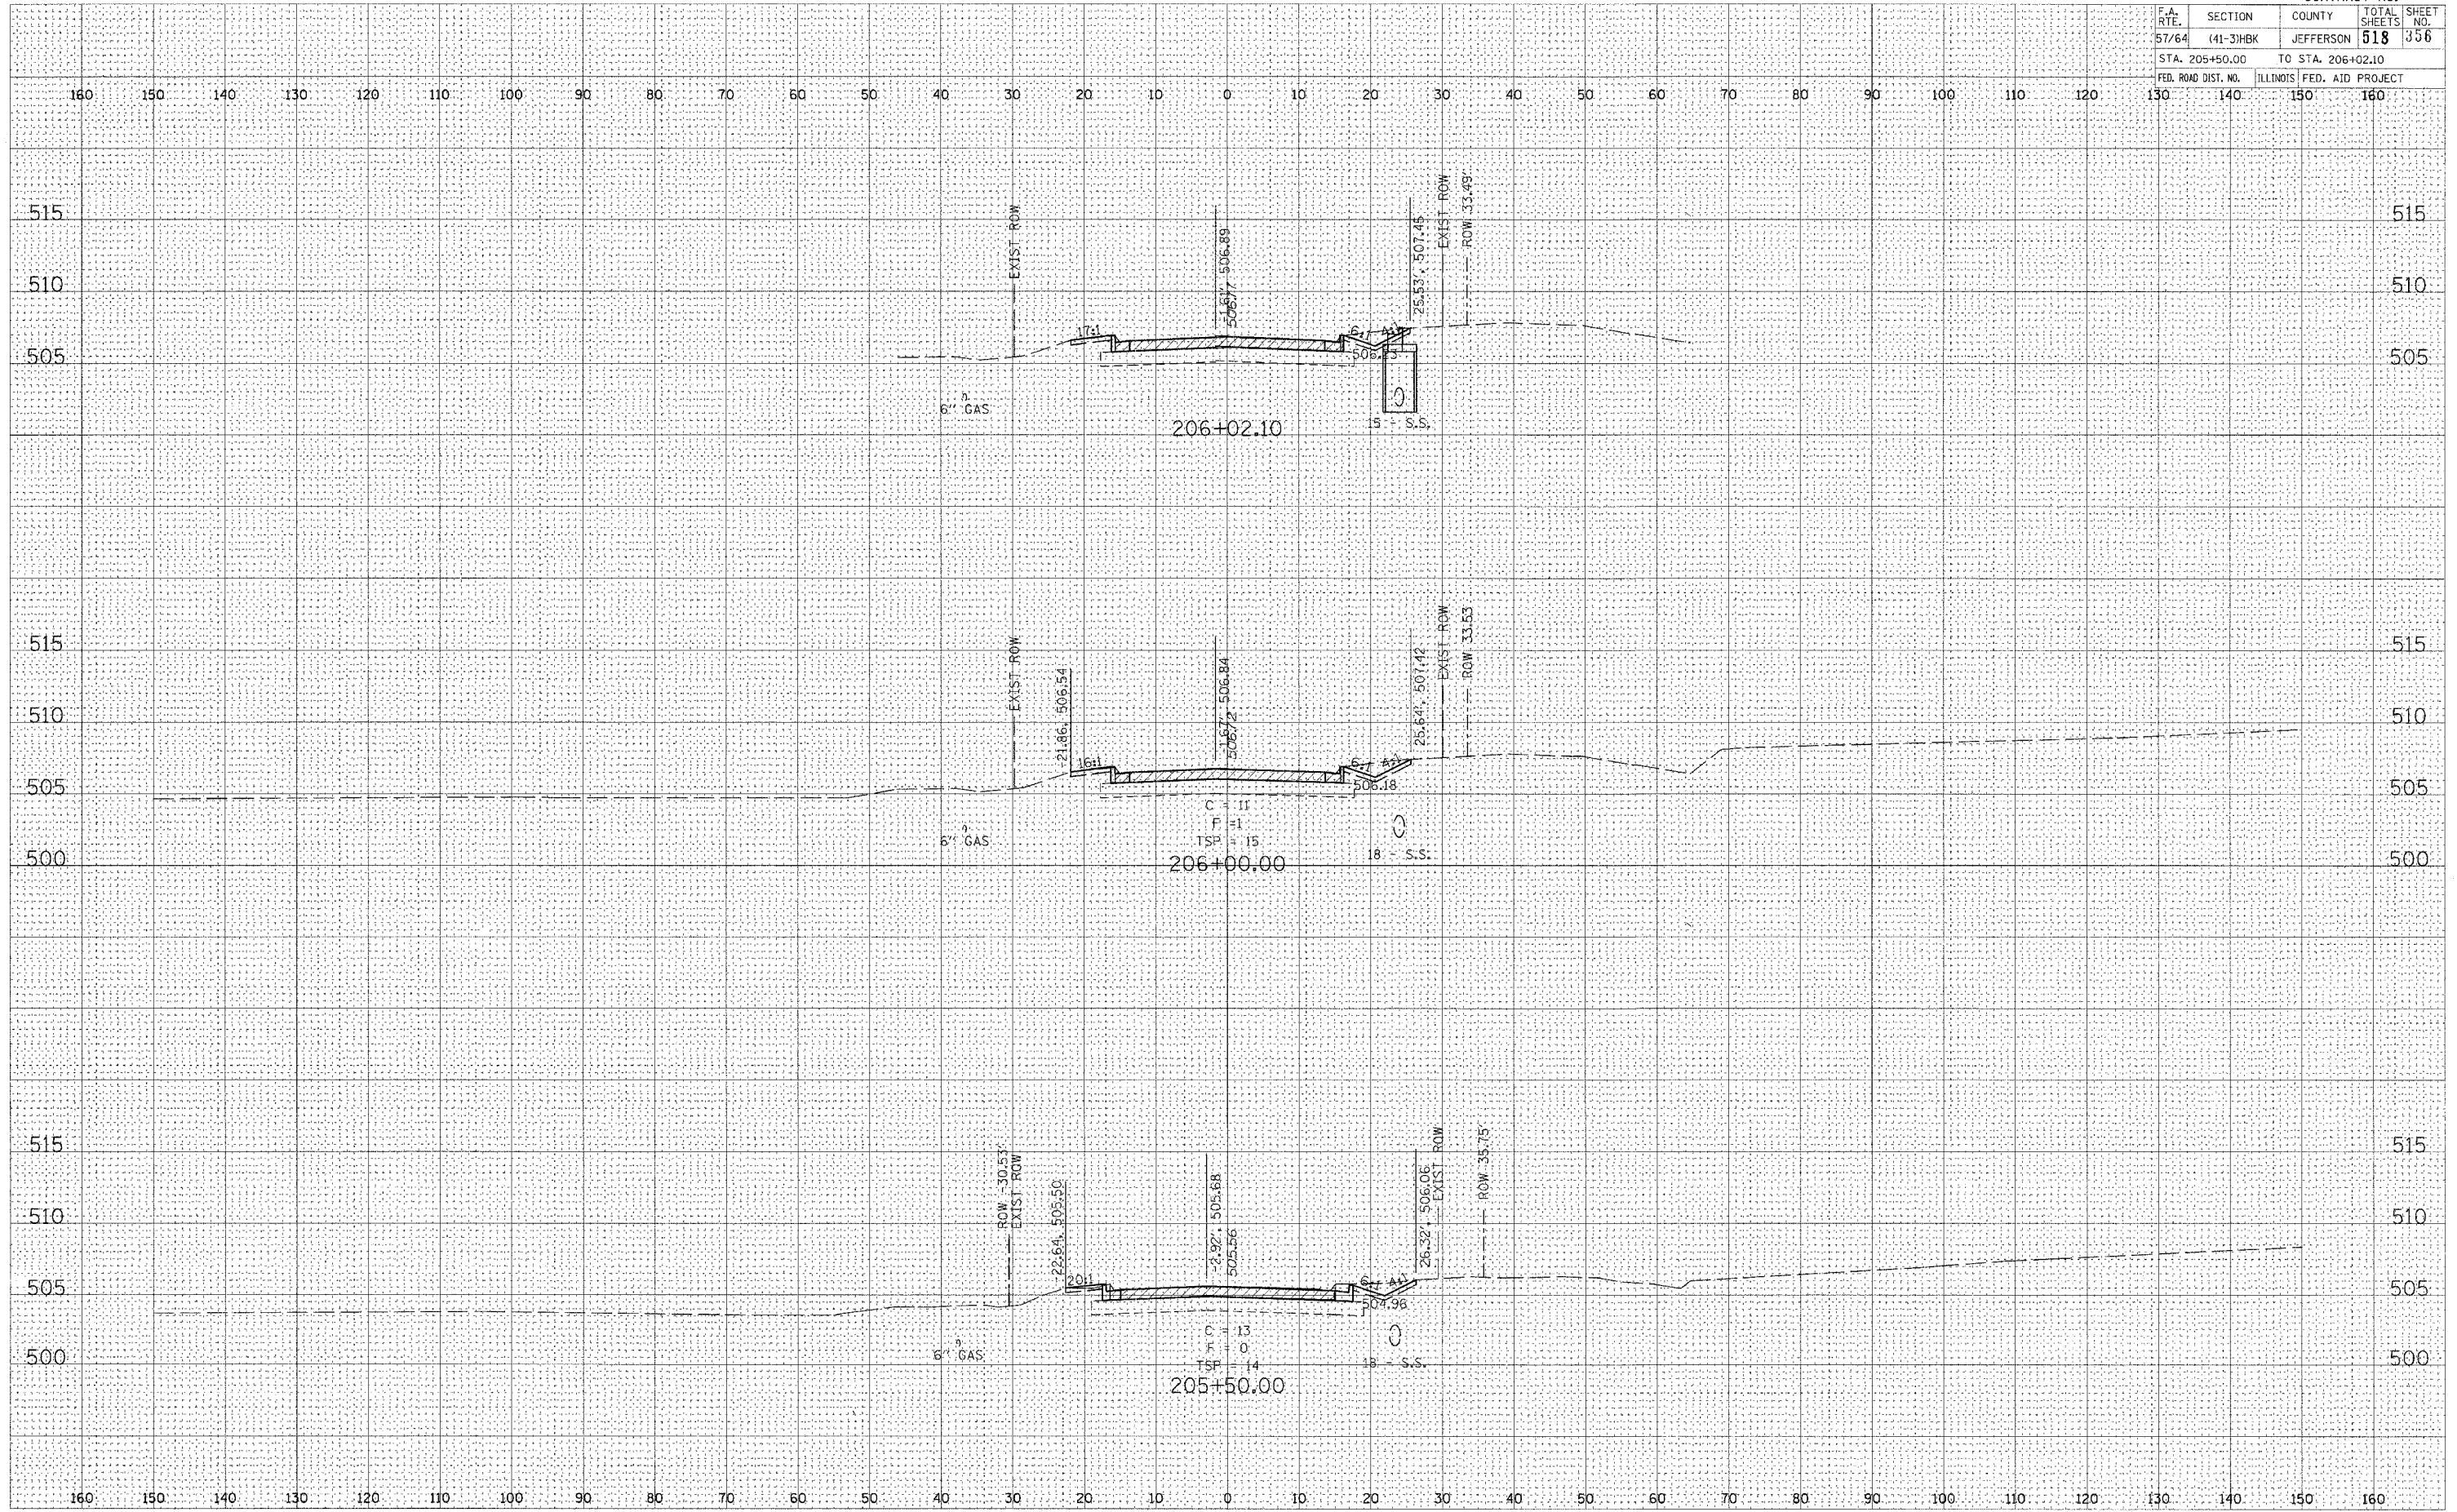


FINAL	SURVEYED	DATE
SURVEY	PLOTTED	BY
NOTE BOOK	TEMPLATE	
NO.	AREAS CHECKED	

ORIGINAL	SURVEYED	DATE
SURVEY	PLOTTED	BY
NOTE BOOK	TEMPLATE	
NO.	AREAS CHECKED	

PLOT DATE = 8/31/2007 06:21 AM
FILE NAME = H:\Road\2007\2007\Road\Sheet\42nd Street.dwg
PLOT SCALE = 1" = 40' / IN.
USER NAME = Not

CONTRACT NO.				
F.A. RTE.	SECTION	COUNTY	TOTAL SHEETS	SHEET NO.
57/64	(41-3)HBK	JEFFERSON	518	357
STA. 206+50.00 TO STA. 207+29.72				
FED. ROAD DIST. NO.			ILLINOIS FED. AID PROJECT	

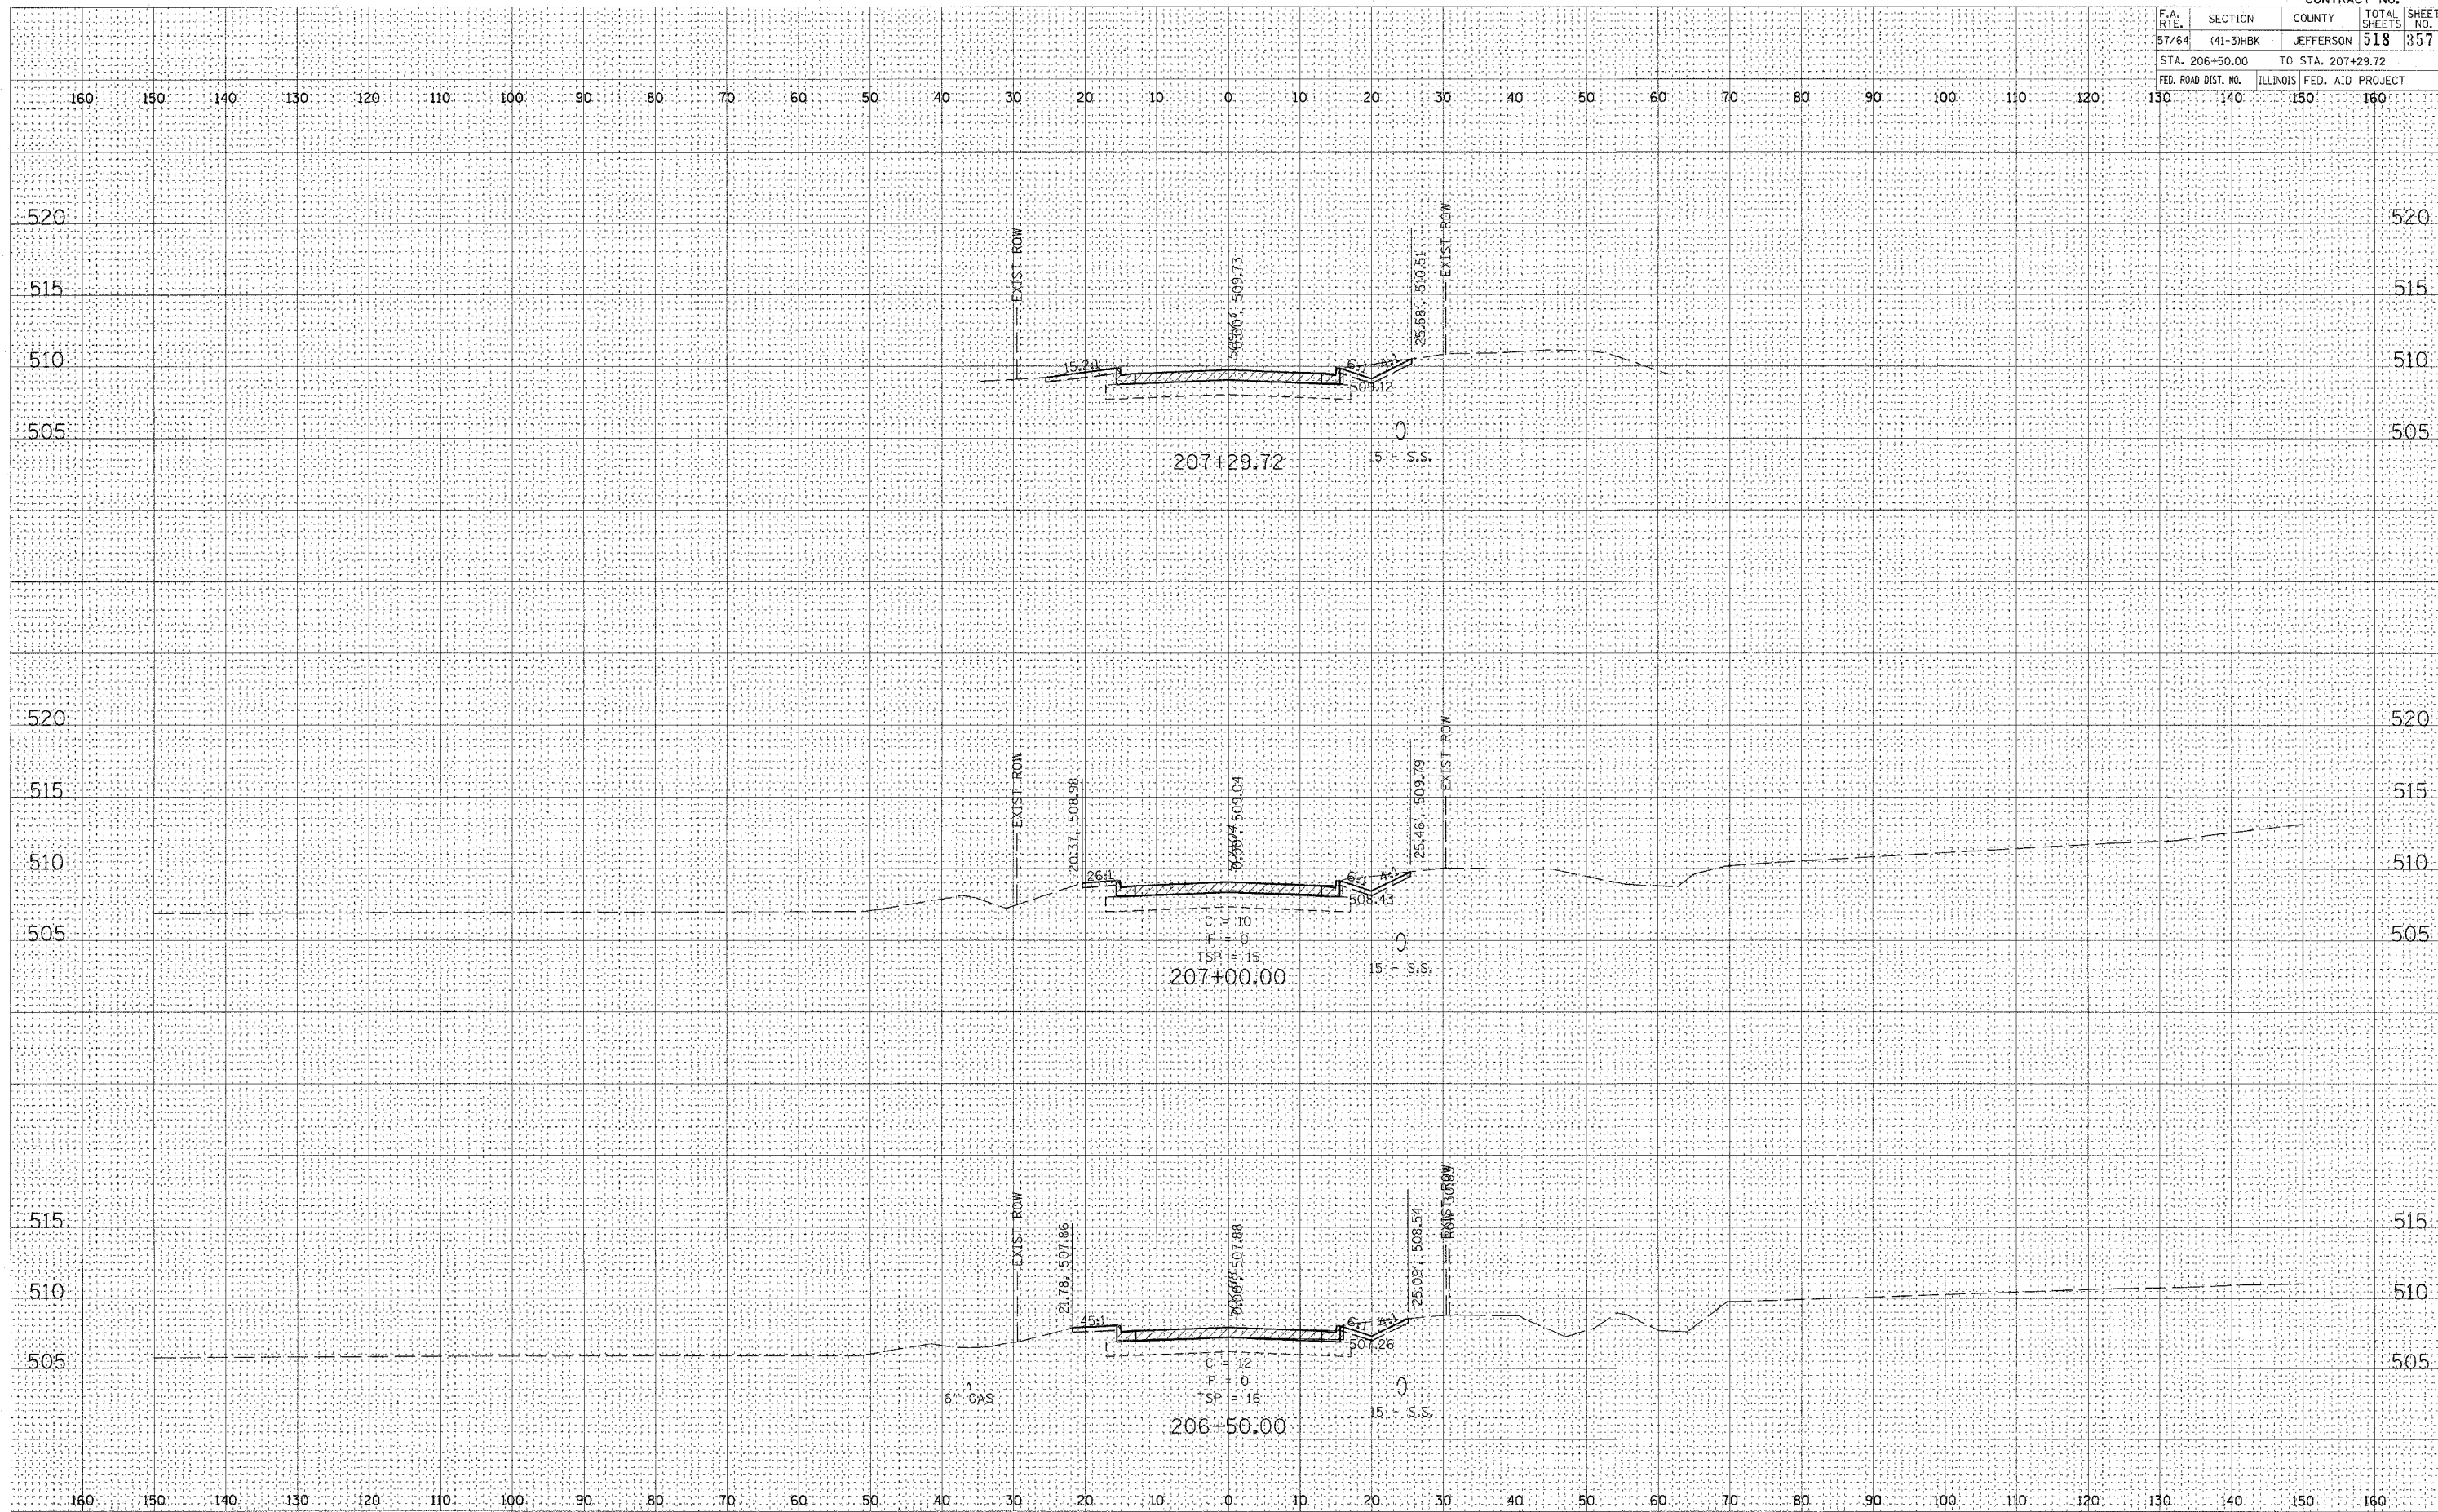


FINAL SURVEY	SURVEYED	BY	DATE
NOTE BOOK	PLOTTED		
NO.	TEMPLATE		
	AREAS CHECKED		

ORIGINAL SURVEY	SURVEYED	BY	DATE
NOTE BOOK	PLOTTED		
NO.	TEMPLATE		
	AREAS CHECKED		


PLOT DATE = 03/21/2007 06:21 AM
PLOT SCALE = 10.0000 / IN
USER NAME = Kst

CONTRACT NO.			
F.A. RTE.	SECTION	COUNTY	TOTAL SHEETS
57/64	(41-3)HBK	JEFFERSON	518
STA. 207+32.15		TO STA. 207+50.00	
FED. ROAD DIST. NO.		ILLINOIS FED. AID PROJECT	

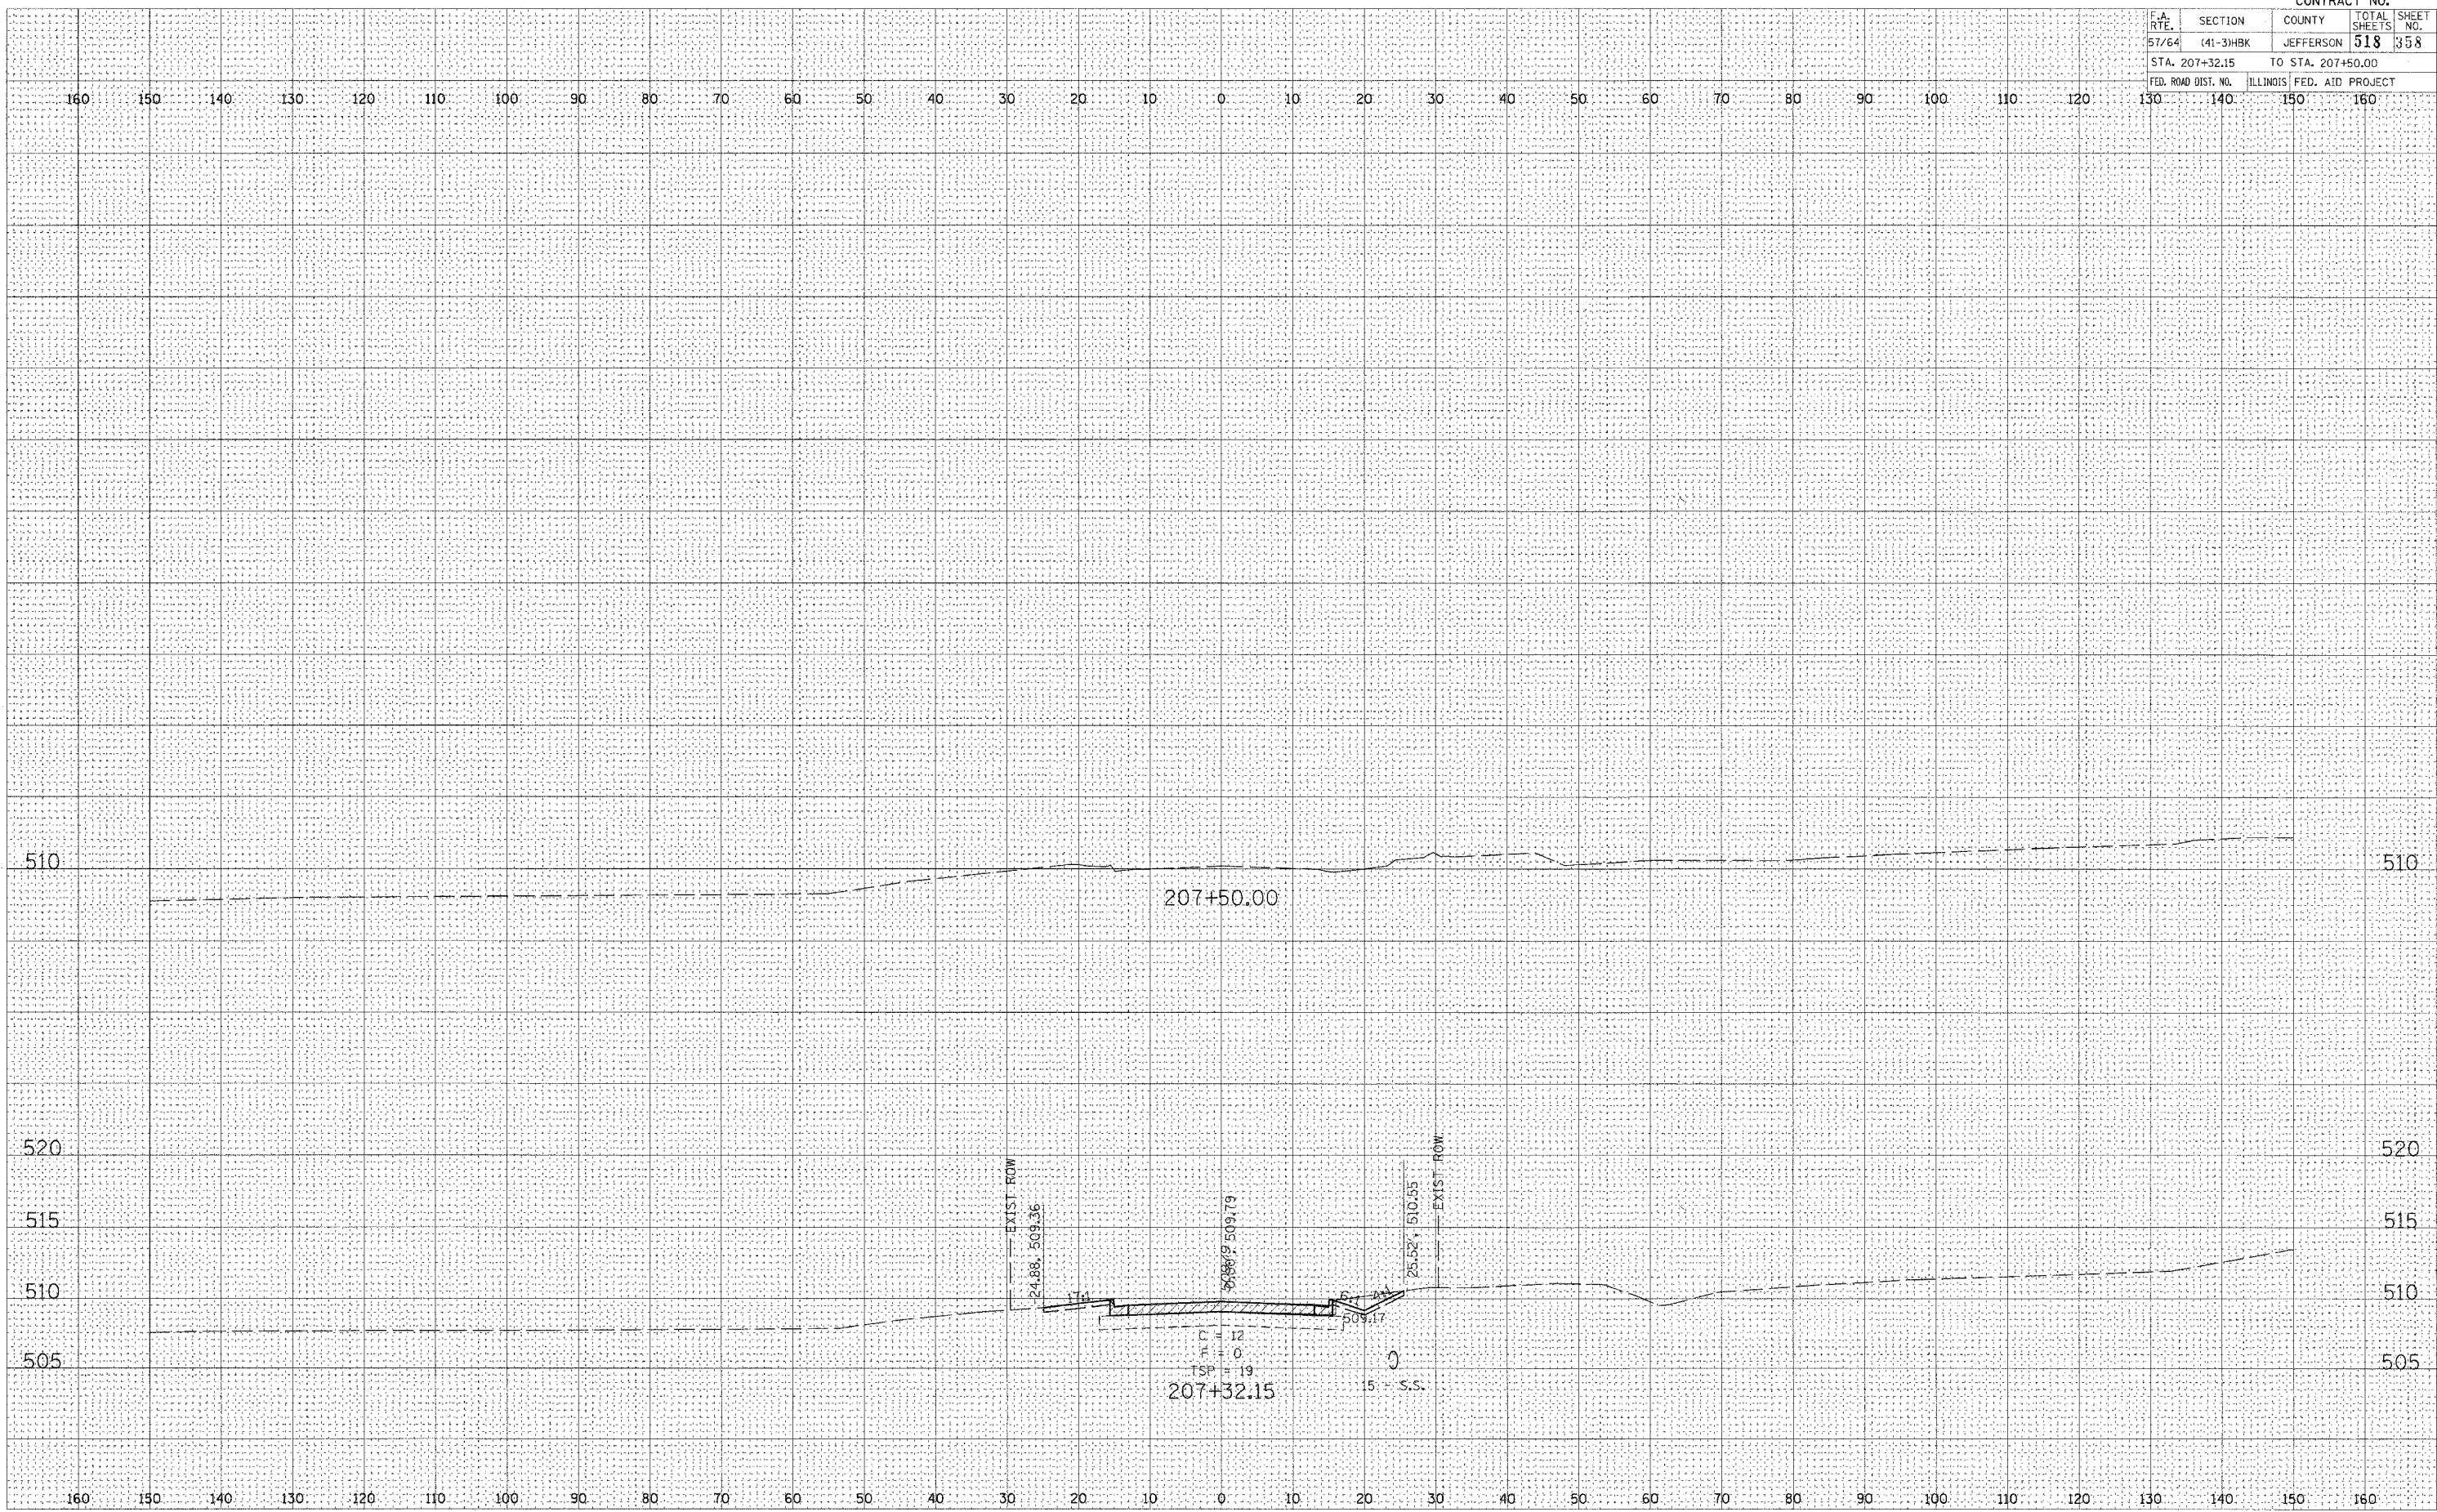


F.A.I. RTE.	SECTION	COUNTY	TOTAL SHEETS	SHEET NO.
57/64	(41-3)HBK	JEFFERSON	518	360
STA. 302+50.00		TO STA. 303+00.00		
FED. ROAD DIST. NO.		ILLINOIS FED. AID PROJECT		

FINAL SURVEY	DESIGNED PLOTTED	BY	DATE
NOTE BOOK	TEMPLATE		
AREAS	AREAS CHECKED		

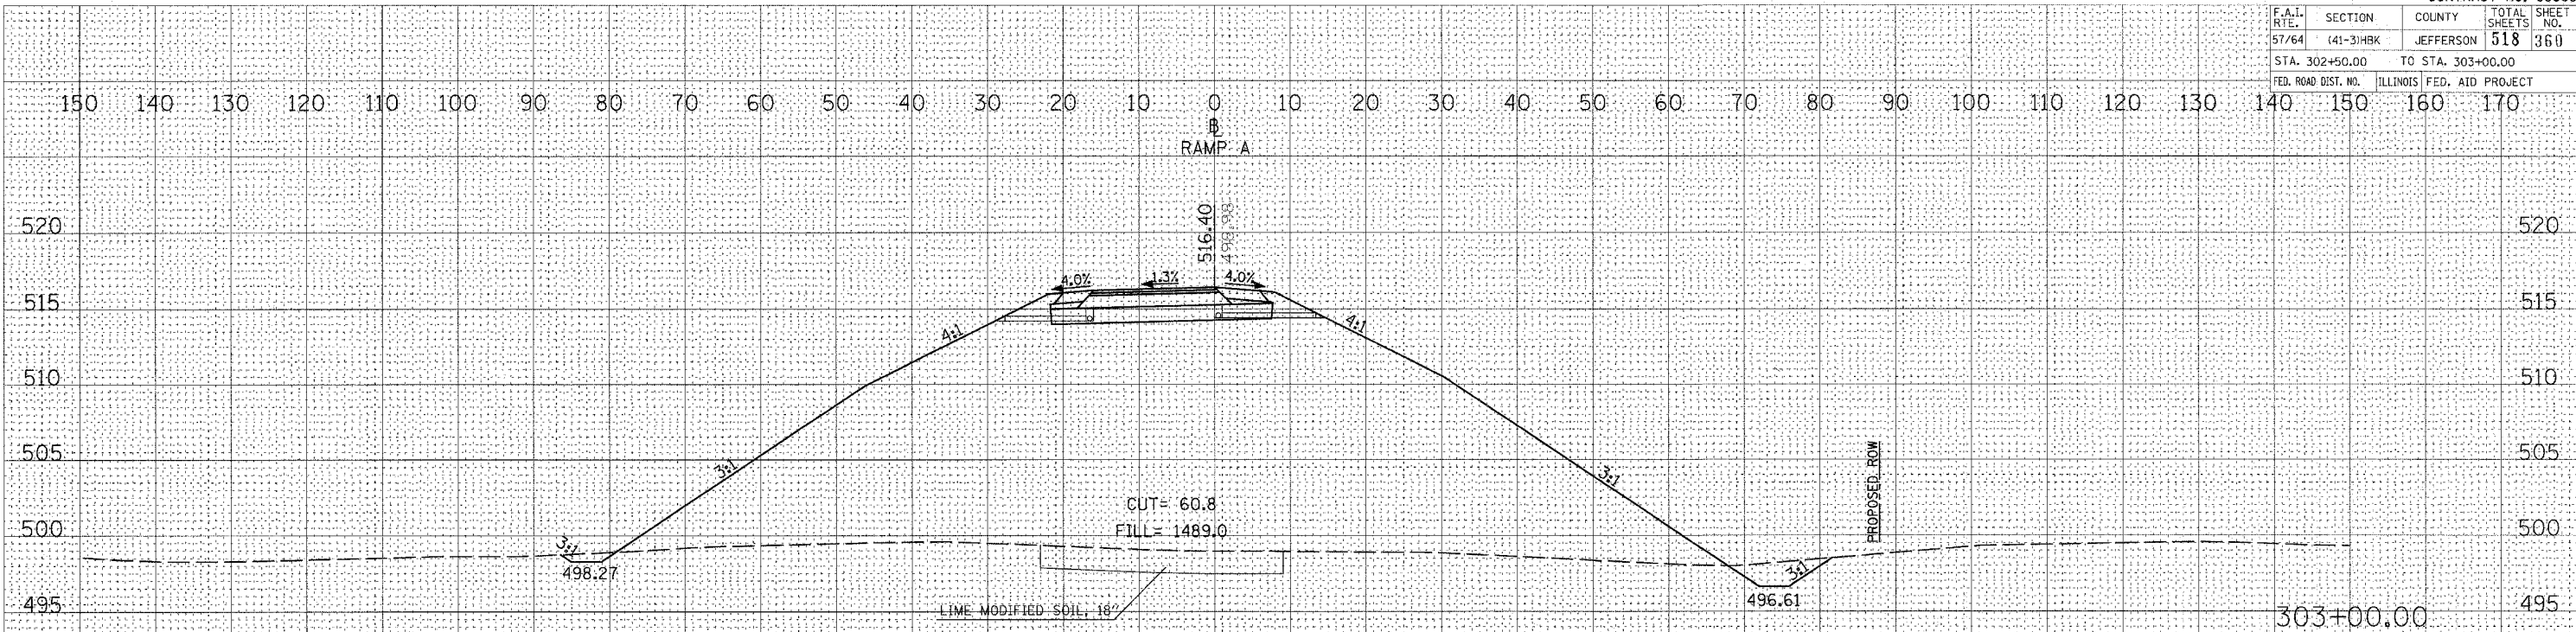


ORIGINAL SURVEY	DESIGNED PLOTTED	BY	DATE
NOTE BOOK	TEMPLATE		
AREAS	AREAS CHECKED		

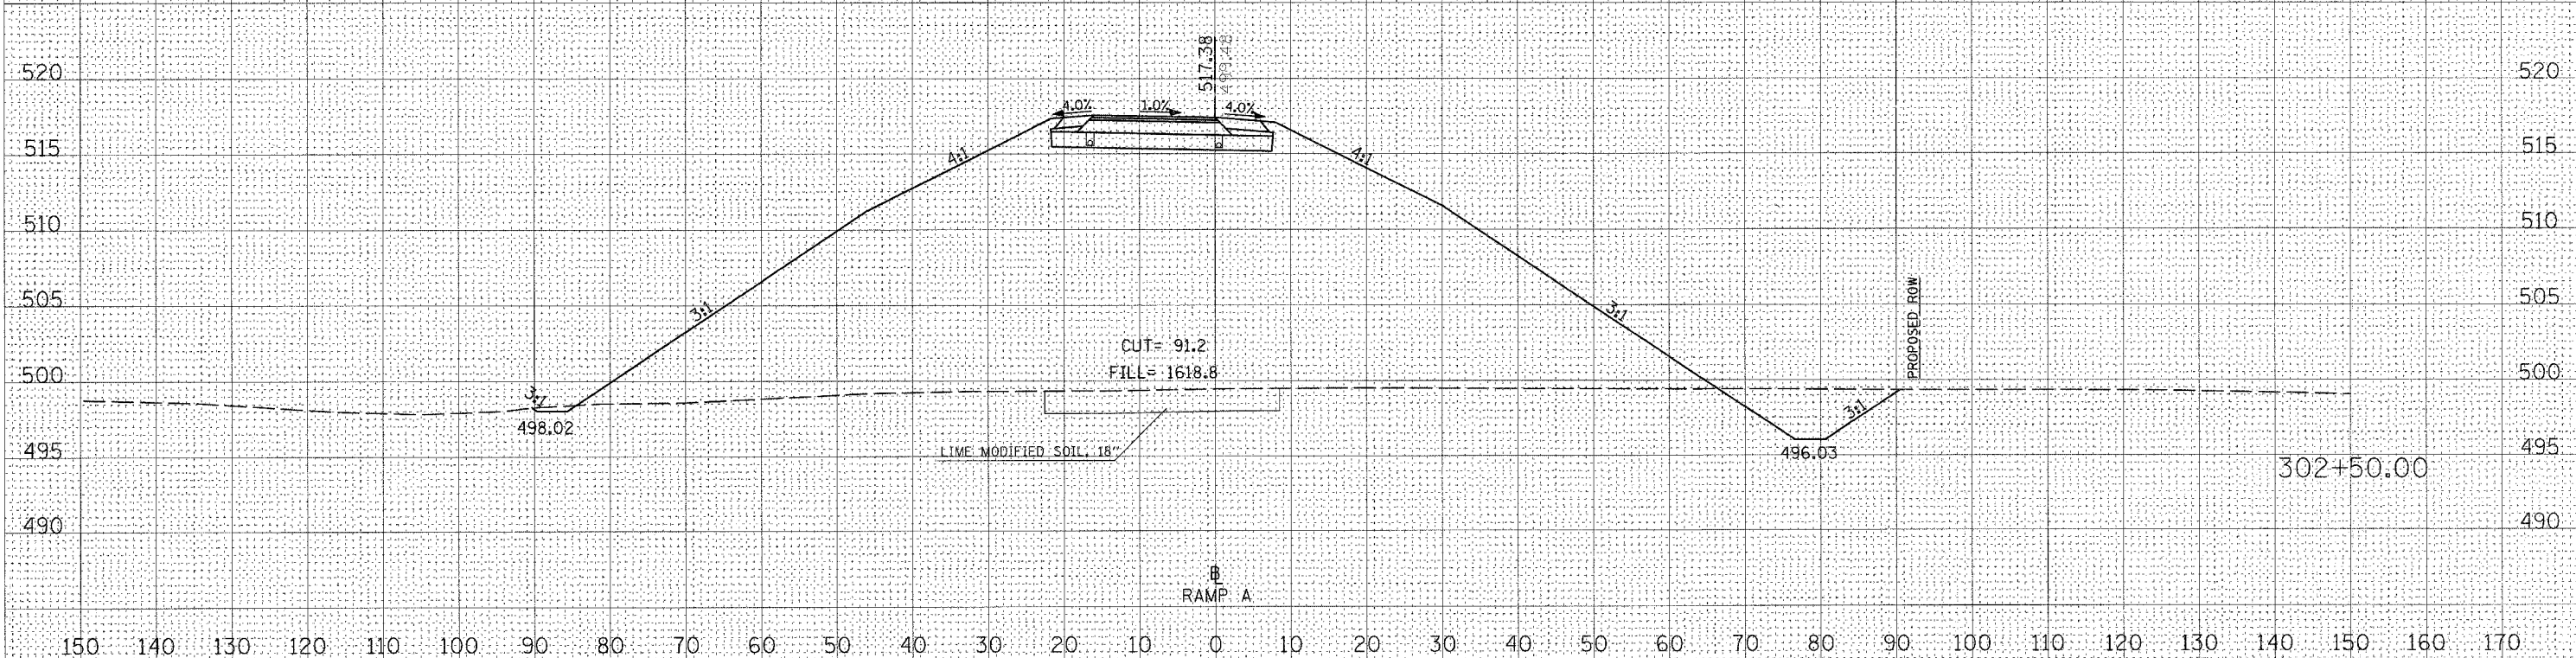

PLOT DATE = 03/22/2007 11:44 AM
FILE NAME = N:\98963\562\2015\DOT RAMP\A\PROPOSED.RAMP
PLOT SCALE = 1/8\"/>

CROSS SECTIONS - PROPOSED RAMP A

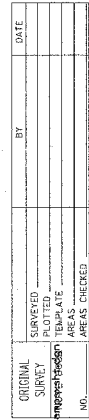

```

PLOT DATE = 03/22/2007, 11:44 AM
FILE NAME = I:\98Jobs\98s2019\ID
PLOT SCALE = 10.0000 ' / IN.
USER NAME = Ket

```


CROSS SECTIONS – PROPOSED RAMP A

F.A.I. RTE.	SECTION	COUNTY	TOTAL SHEETS	SHEET NO.
57/64	(41-3)HBK	JEFFERSON	518	362
STA. 305+00.00		TO STA. 306+00.00		
FED. ROAD DIST. NO.		ILLINOIS FED. AID PROJECT		


FINAL SURVEY	SURVEYED PLOTTED	DATE
NOTE BOOK	TEMPLATE	
NO.	AREAS CHECKED	

ORIGINAL SURVEY	SURVEYED PLOTTED	DATE
FILE NAME	TEMPLATE	
USER NAME	AREAS CHECKED	

PLOT DATE = 03/22/2007 11:45 AM
FILE NAME = I:\98963\98963\DOT RAMPS - 98963.dgn
USER NAME = KAT

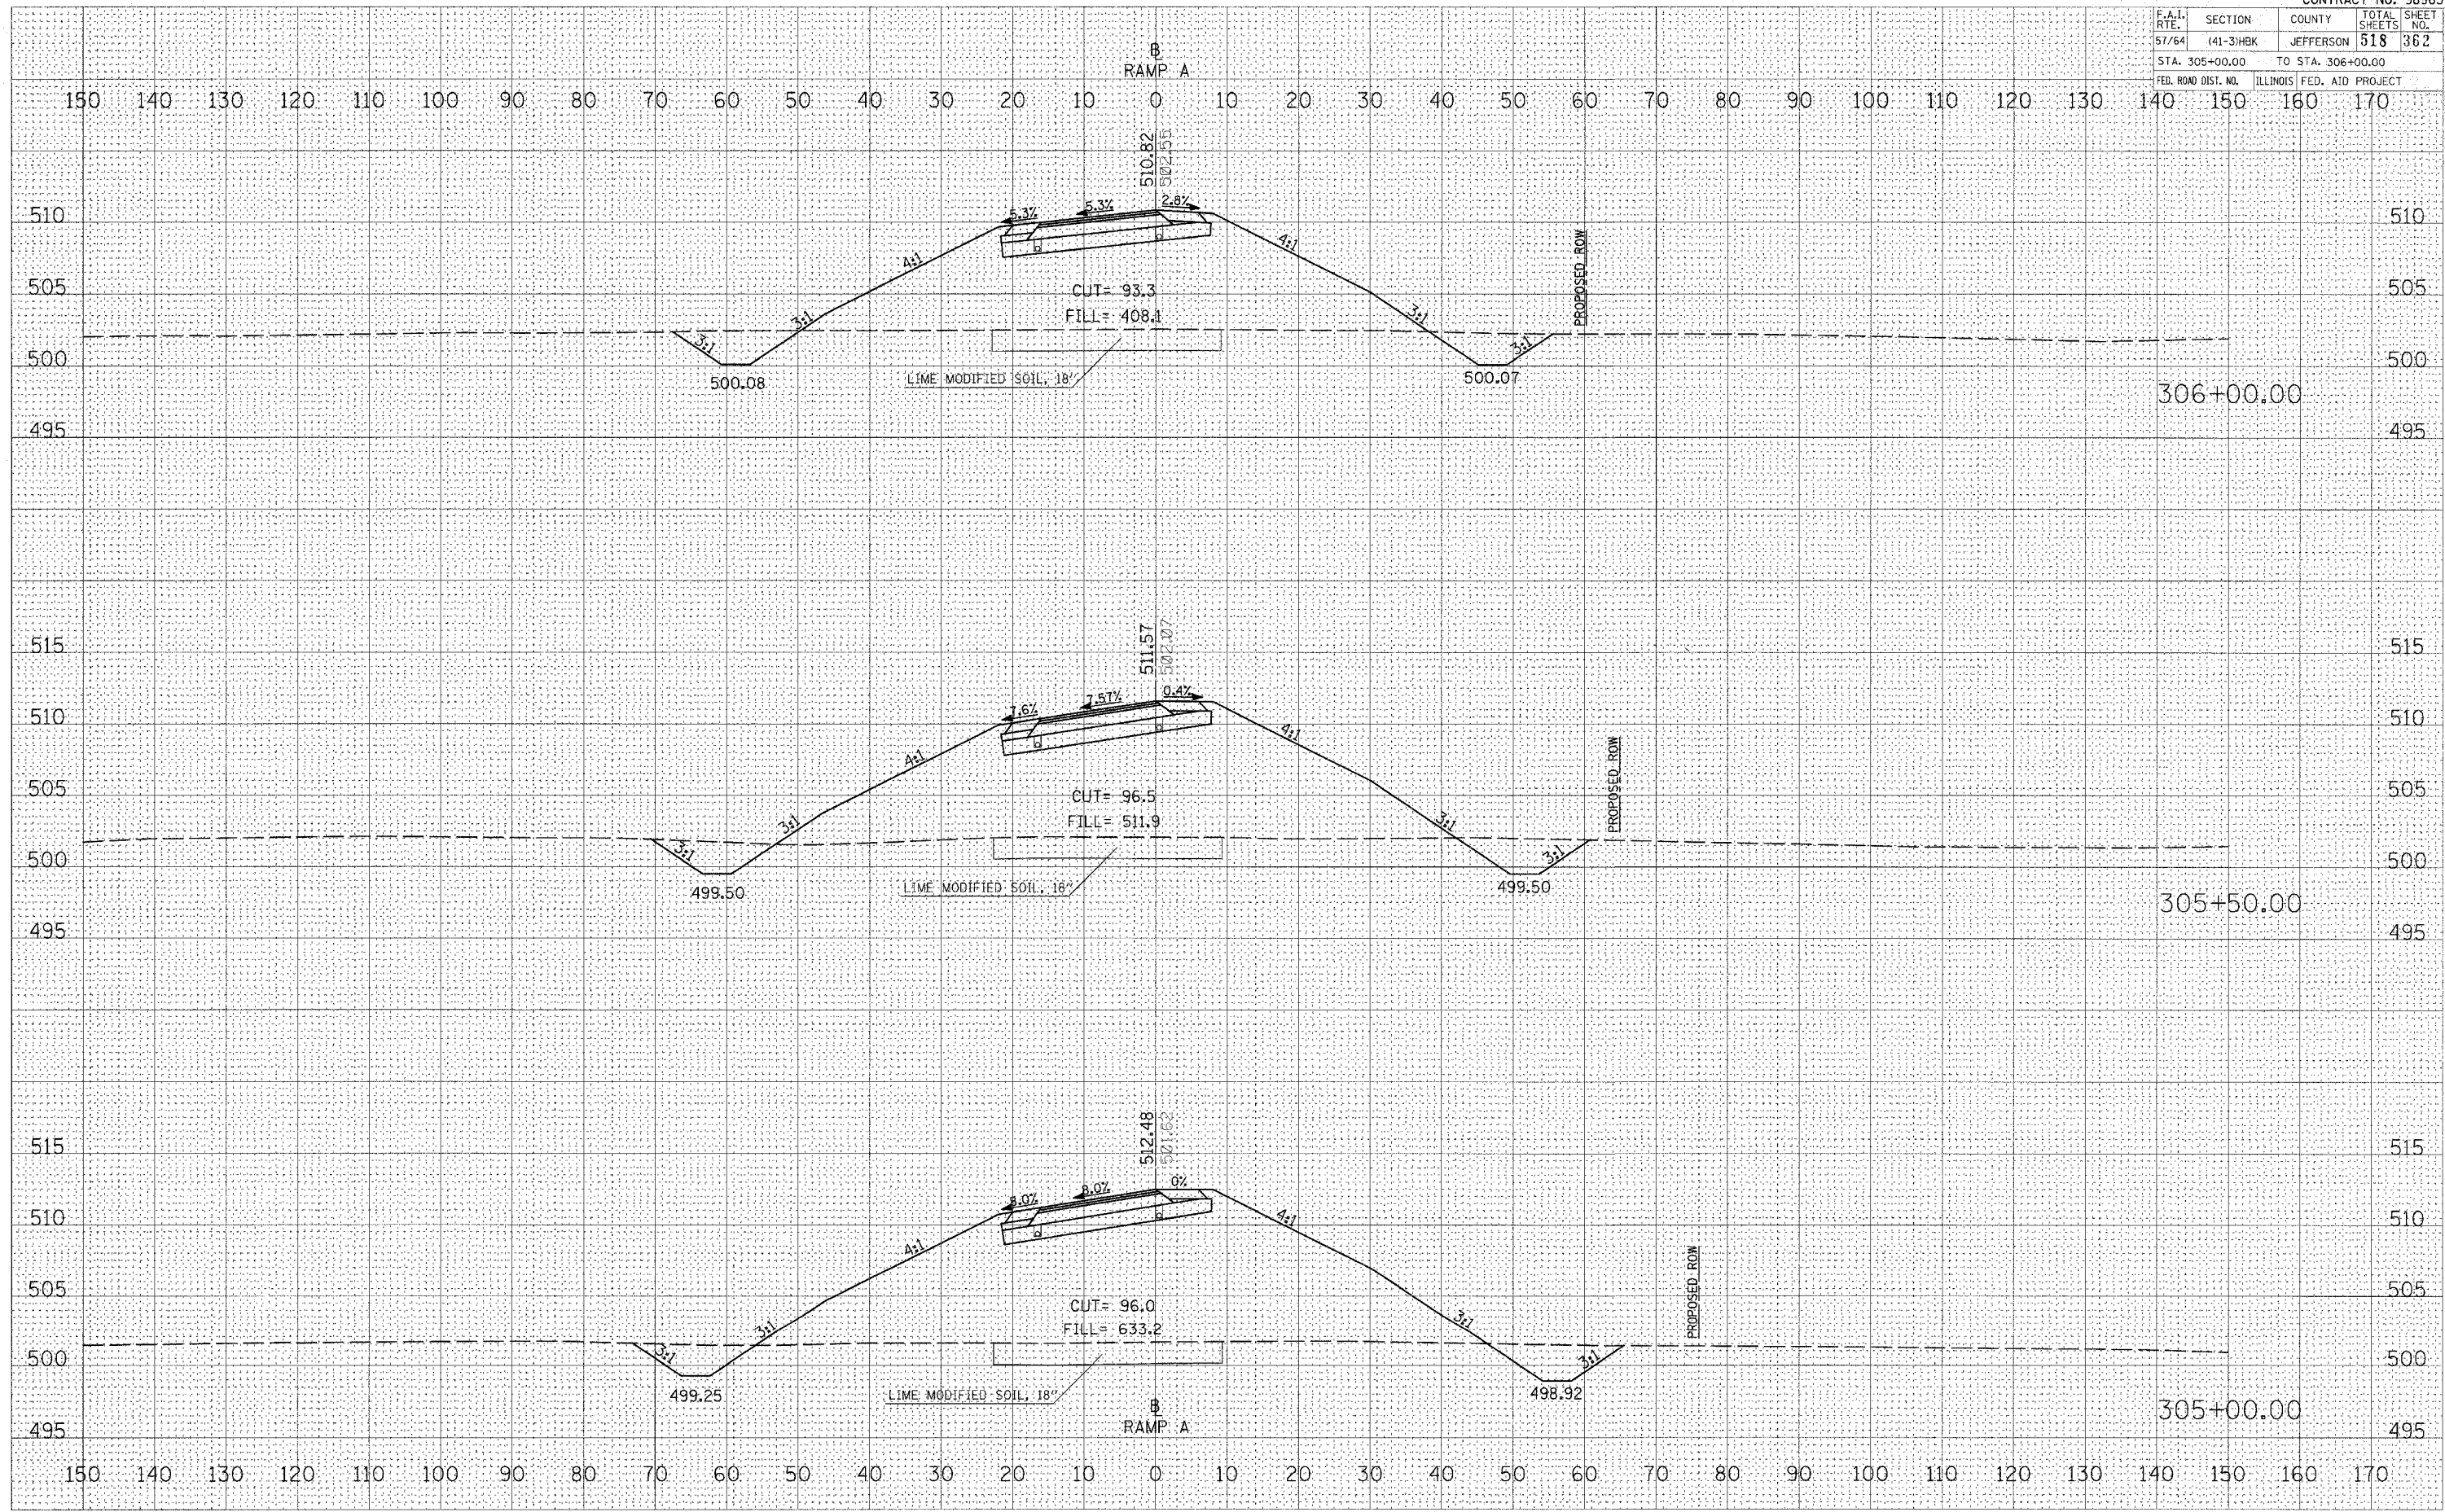

CROSS SECTIONS - PROPOSED RAMP A

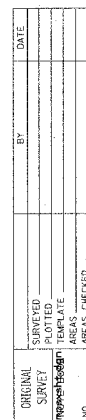


```
PLOT DATE = 03/22/2007, 11:45 AM
FILE NAME = I:\98.jobs\98e2019a\ID
PLOT SCALE = 10.0000' / IN.
USER NAME = Ket
```

CROSS SECTIONS – PROPOSED RAMP A



```
PLOT DATE = 03/22/2007, 11:45 AM
FILE NAME = I:\98jobs\98s2019\DOT RAMPS\
PLOT SCALE = 10.0000' / IN.
USER NAME = Ket
```

CROSS SECTIONS – PROPOSED RAMP A

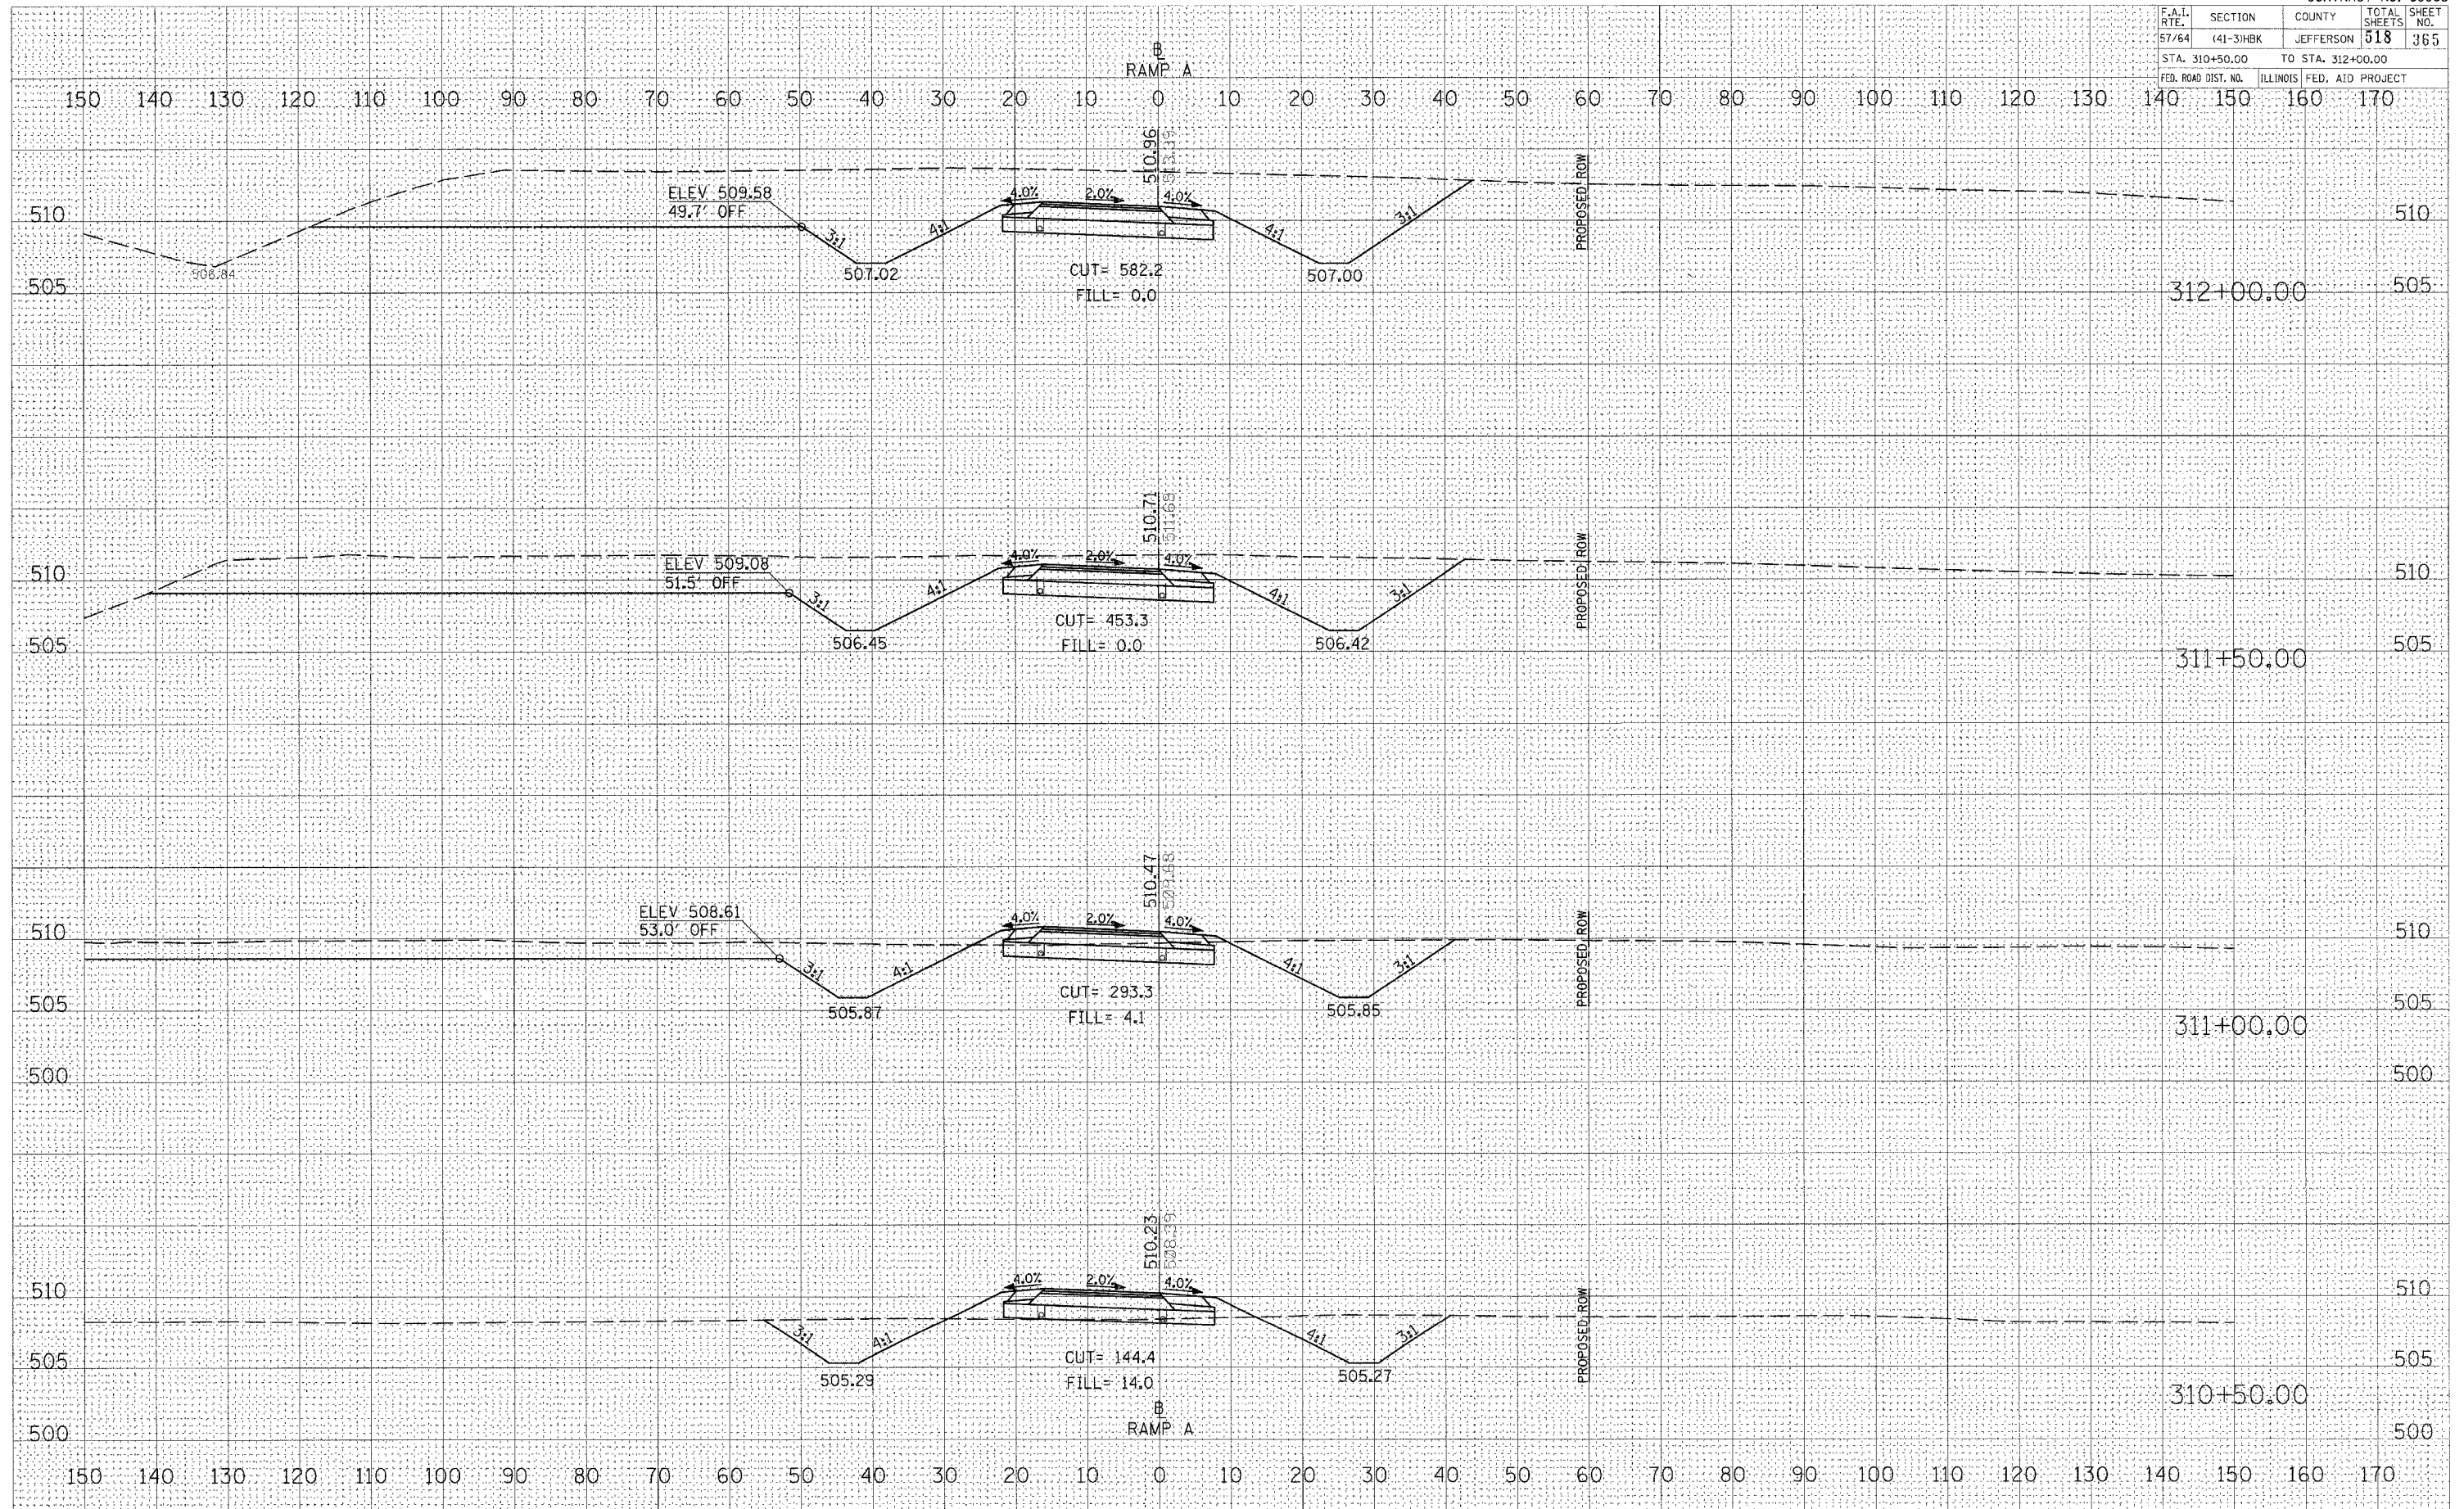

CROSS SECTIONS – PROPOSED RAMP A


NO.	AREAS CHECKED	_____
NOTE BOOK	AREAS	_____
	TEMPLATE	_____
	PLOTTED	_____
FINAL SURVEY	SURVEYED	_____

ORIGINAL	SURVEYED	DATE
SURVEY	PLOTTED	
	TEMPLATE	
	AREAS	
	AREAS CHECKED	
NO. _____		

```

PLOT DATE   = 03/22/2007, 11:45 AM
FILE NAME    = I:\98Jobs\98s2019s\ID
PLOT SCALE   = 10.0000 ' / IN.
USER NAME    = Ket


```

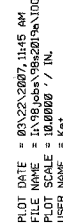

CROSS SECTIONS – PROPOSED RAMP A

F.A.I. RTE.	SECTION	COUNTY	TOTAL SHEETS	SHEET NO.
57/64	(41-3)HBK	JEFFERSON	518	367
STA. 314+50.00			TO STA. 315+50.00	
FED. ROAD DIST. NO.			ILLINOIS FED. AID PROJECT	

FINAL	SURVEY	DATE
NOTE BOOK	TEMPLATE	
NO.	AREAS CHECKED	

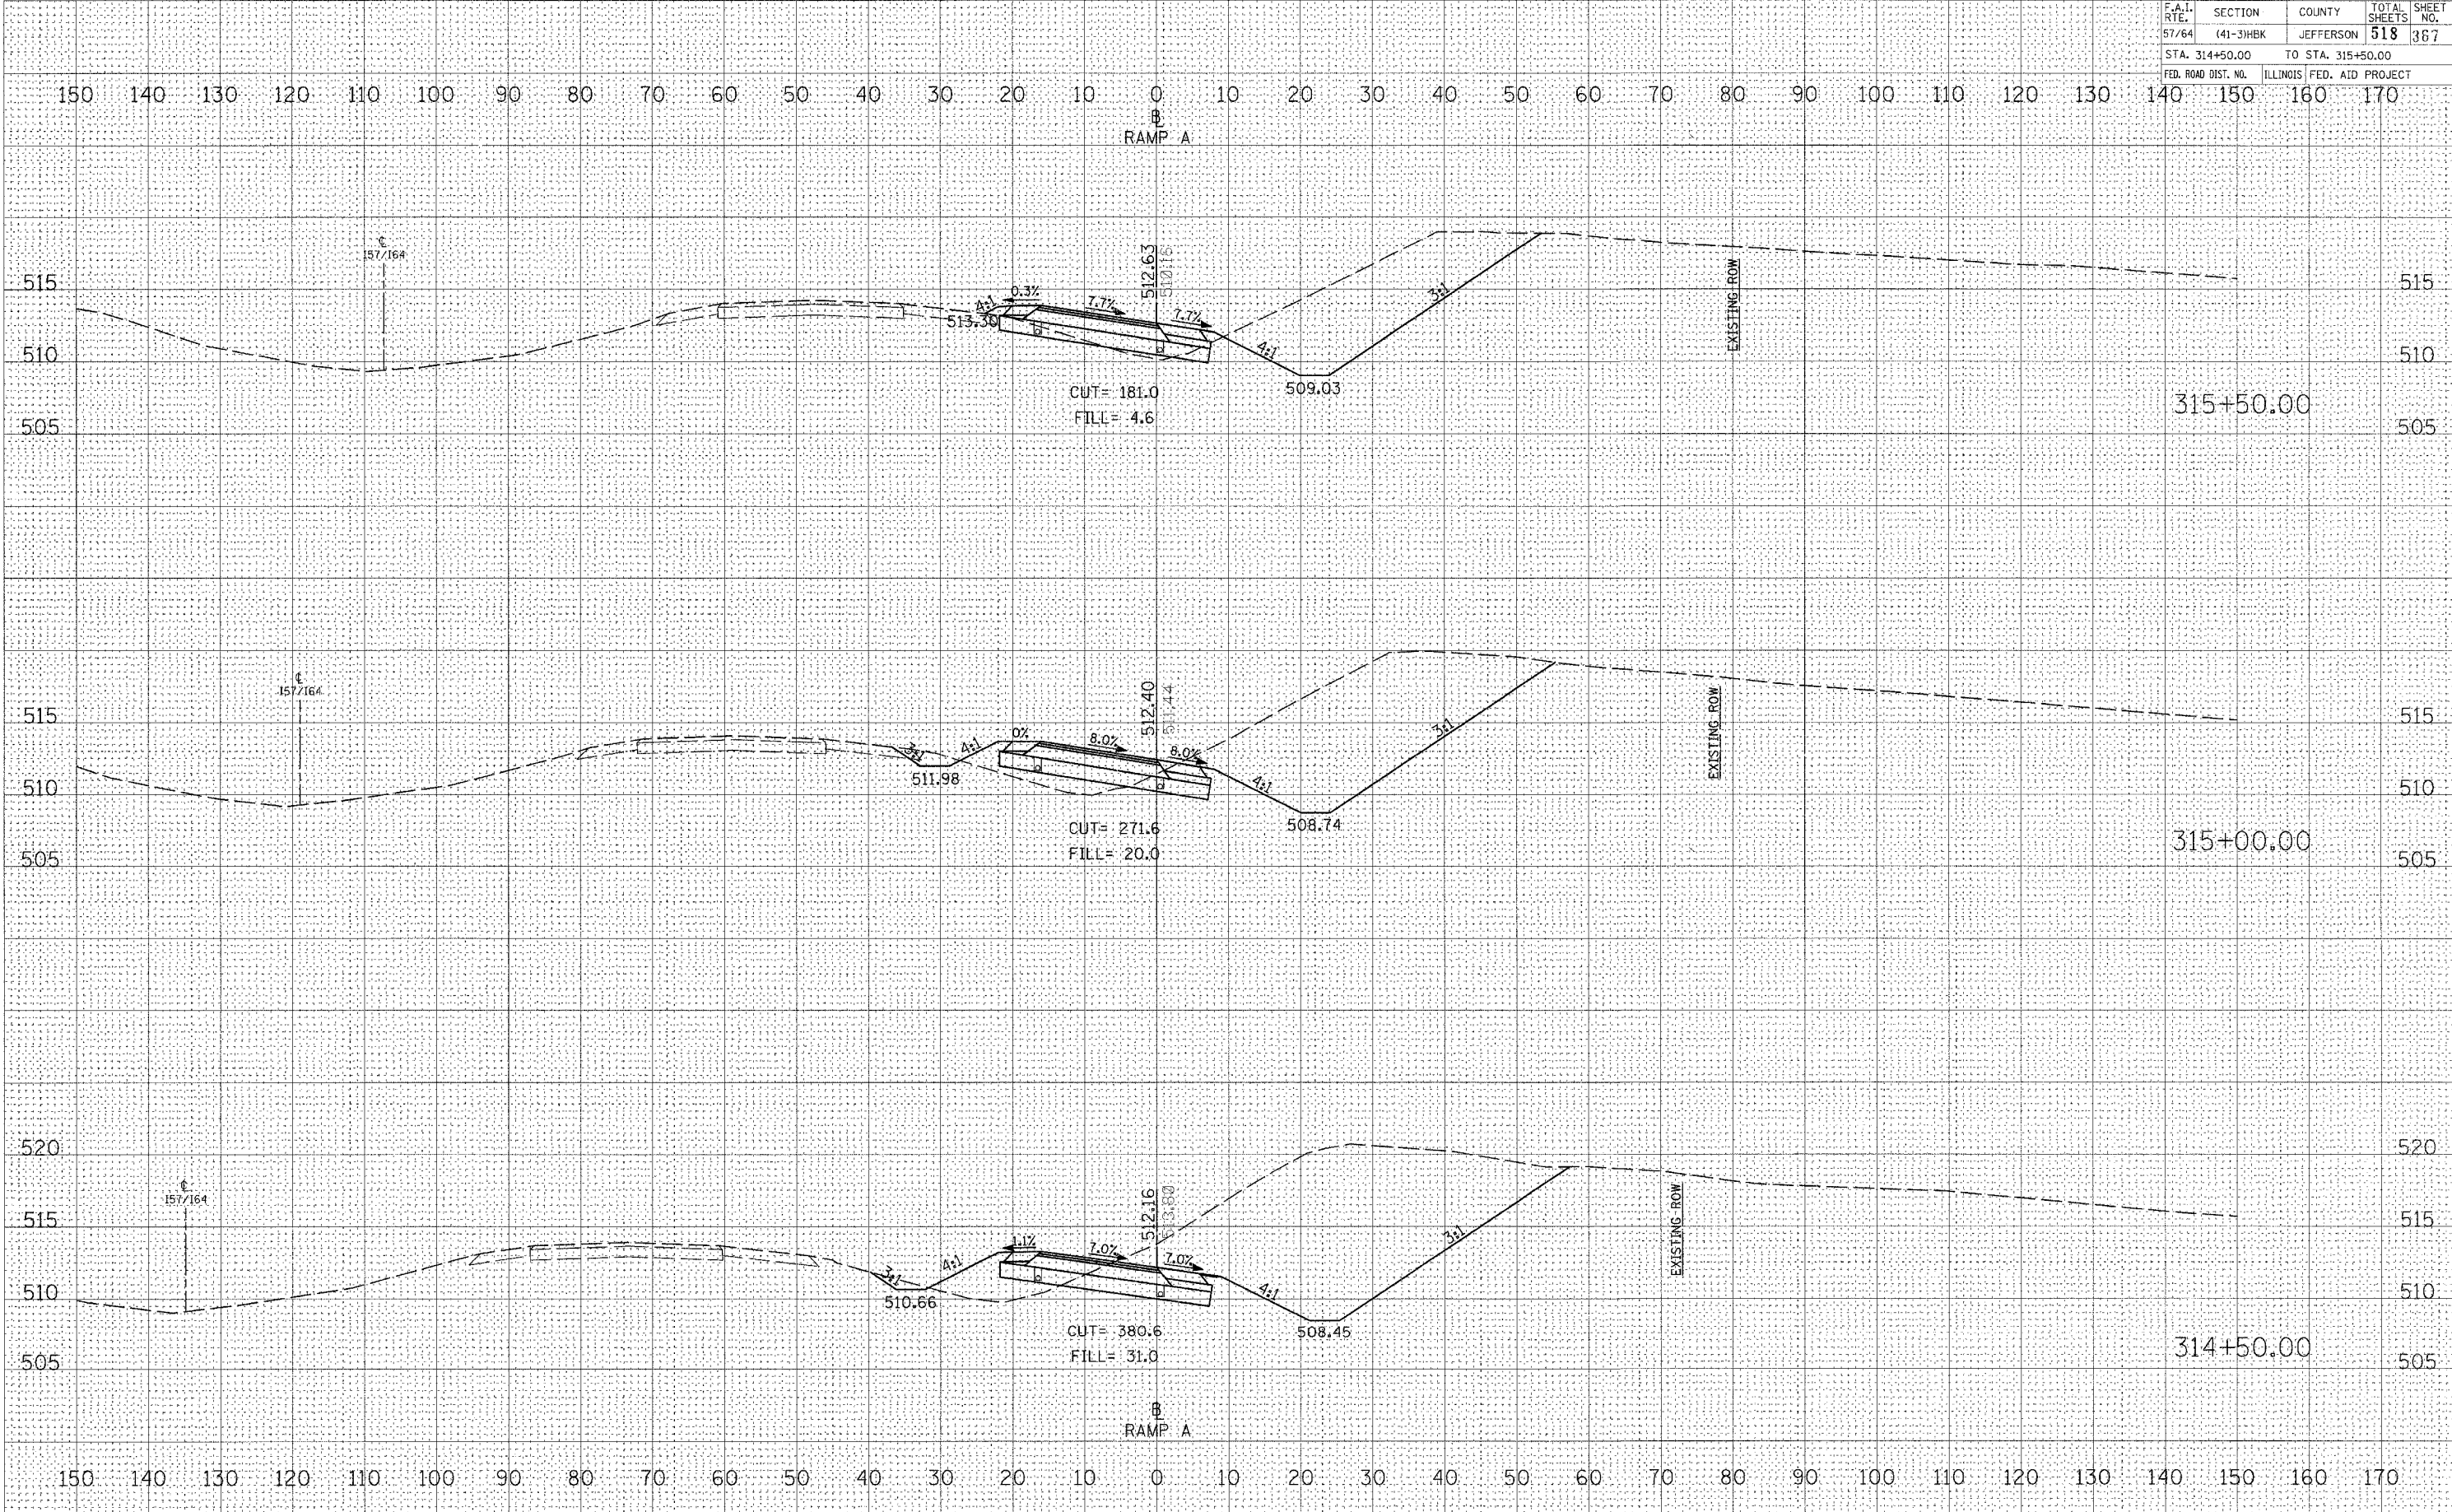


ORIGINAL	SURVEY	DATE
NOTE BOOK	TEMPLATE	
NO.	AREAS CHECKED	

PLOT DATE = 03/22/2007 11:45 AM

CROSS SECTIONS - PROPOSED RAMP A

CONTRACT NO. 98963				
F.A.I. RTE.	SECTION	COUNTY	TOTAL SHEETS	SHEET NO.
57/64	(41-3)HBK	JEFFERSON	518	168
STA. 316+00.00		TO STA. 317+00.00		
FED. ROAD DIST. NO.		ILLINOIS FED. AID PROJECT		


DATE	BY	DATE	BY
FINAL SURVEY	SURVEYED	PLOTTED	PLOTTED
NOTE BOOK	NOTE BOOK	TEMPLATE	TEMPLATE
NO.	NO.	NO.	NO.

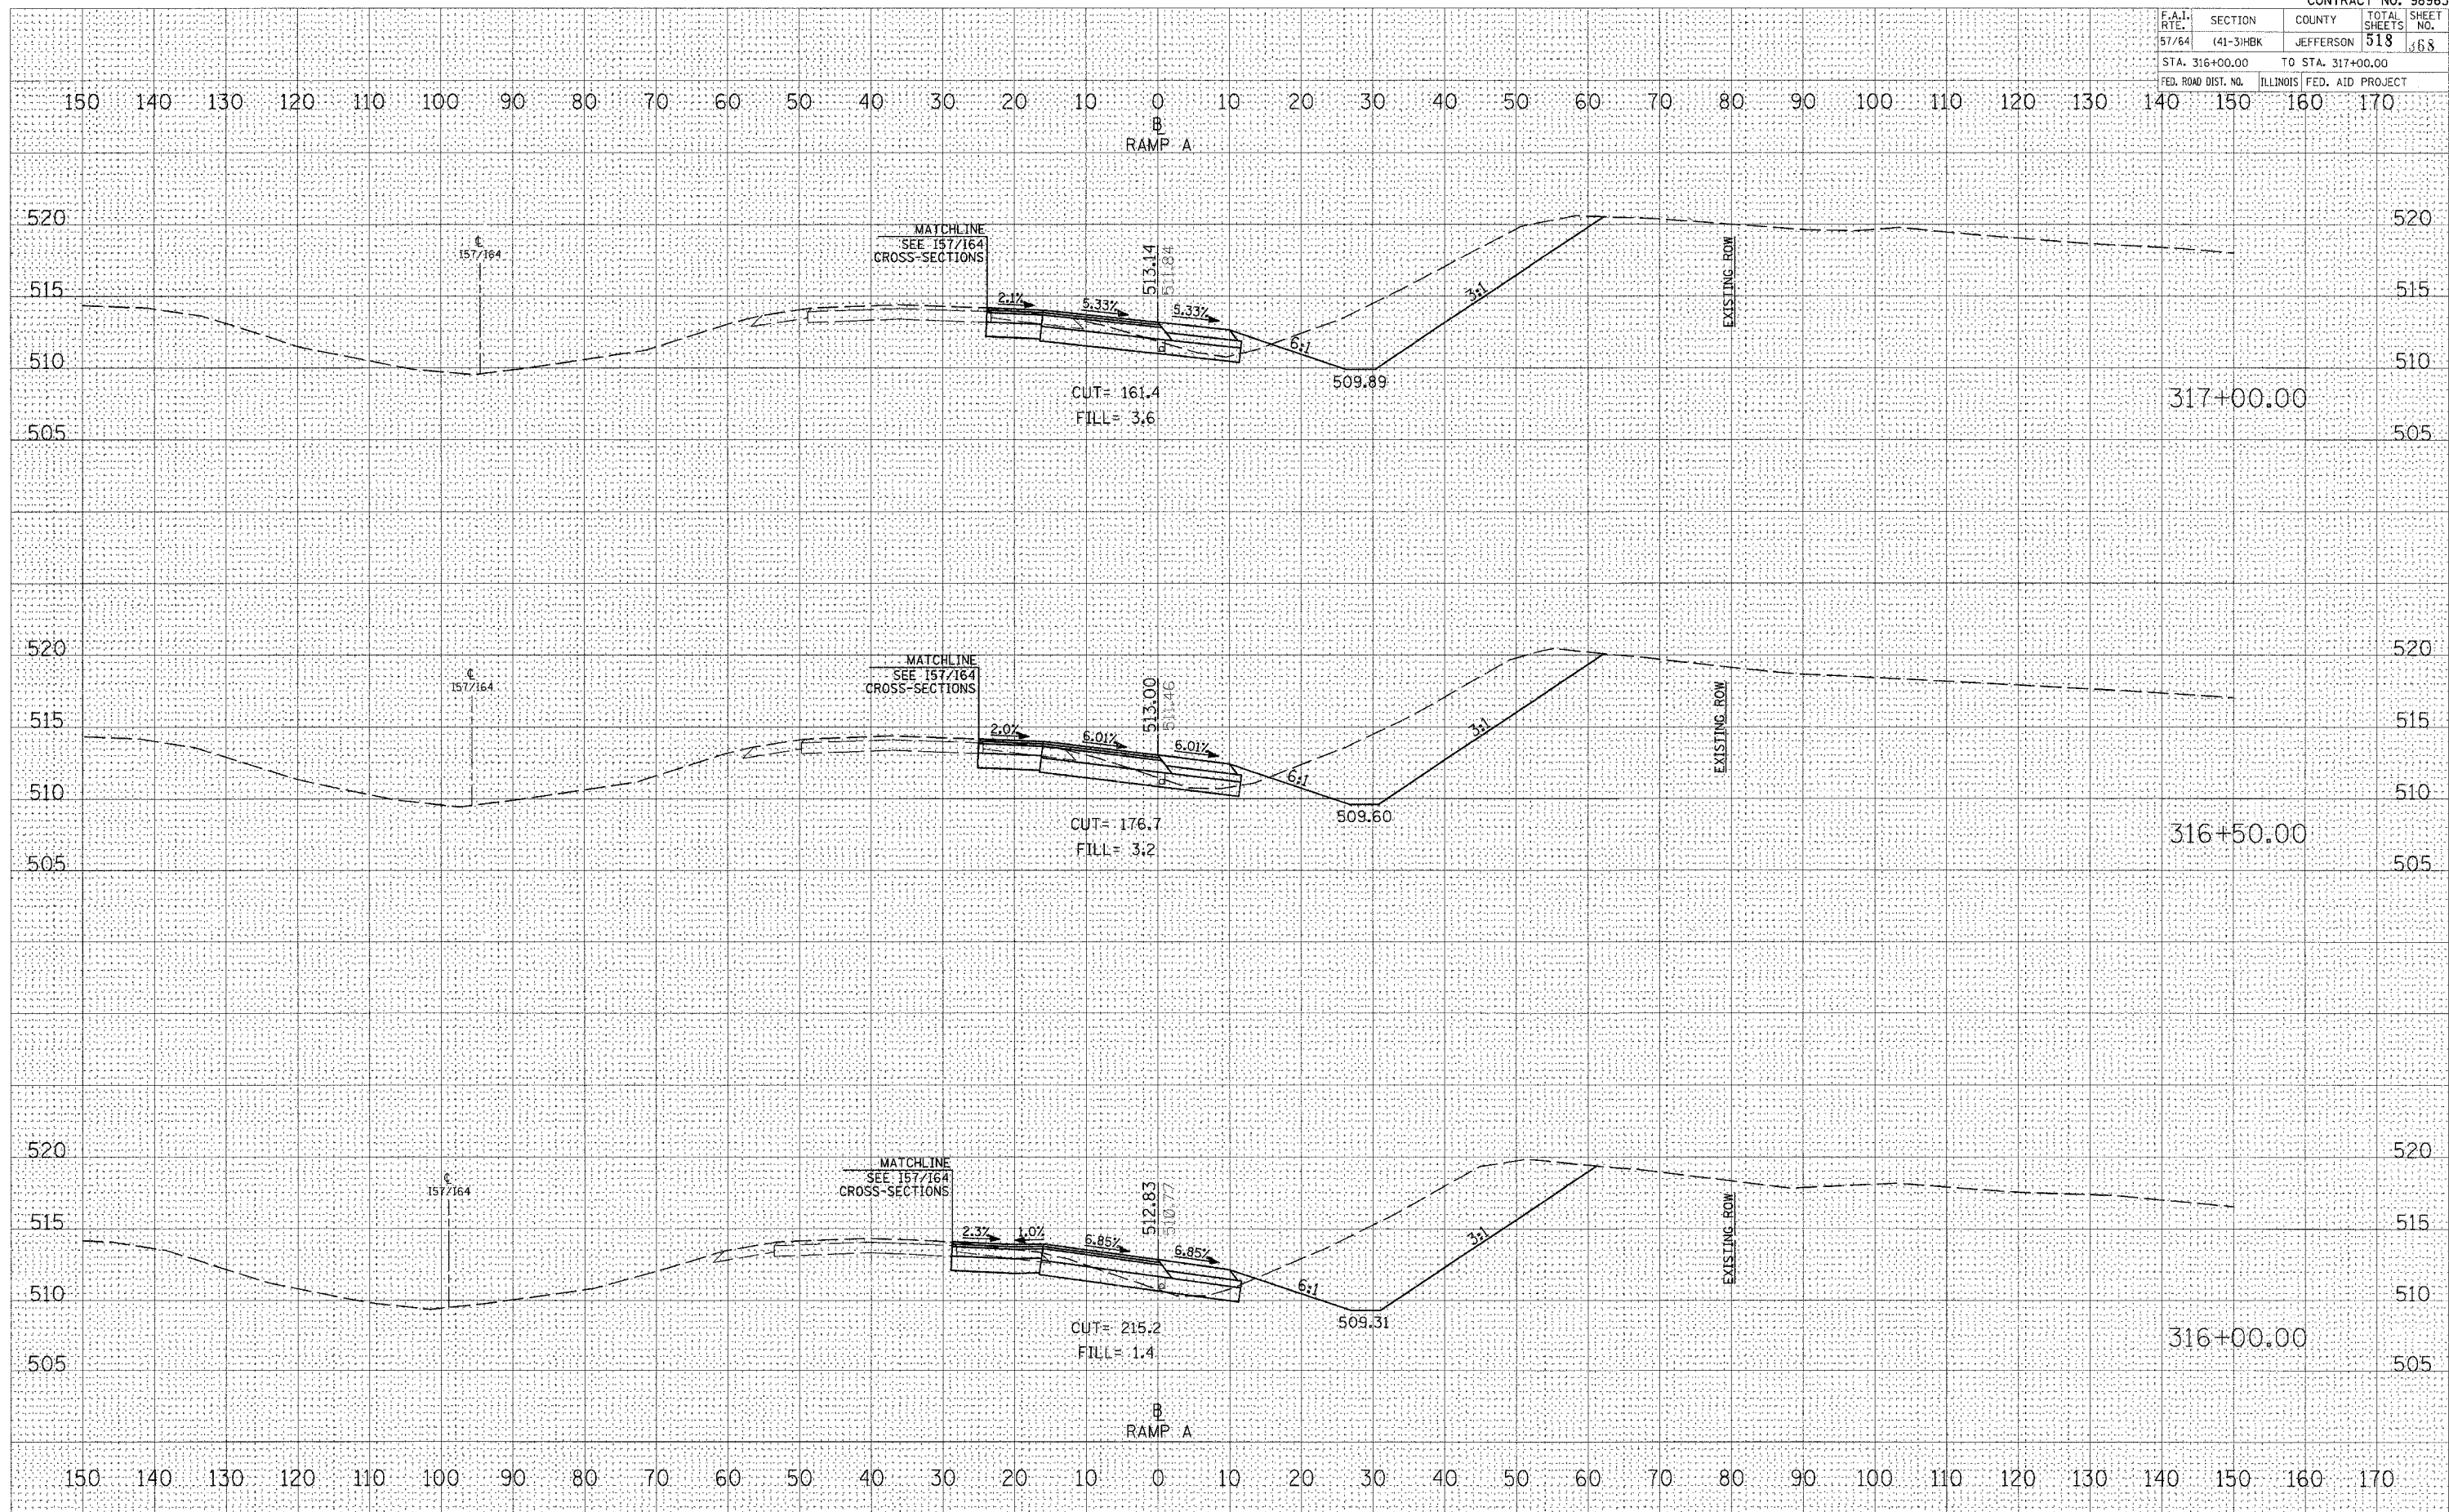

DATE	BY	DATE	BY
ORIGINAL SURVEY	SURVEYED	PLOTTED	PLOTTED
NOTE BOOK	NOTE BOOK	TEMPLATE	TEMPLATE
NO.	NO.	NO.	NO.

PLOT DATE = 03-22-2007 11:45 AM
 FILE NAME = I:\Jefferson\98963\98963.DWG
 PLOT SCALE = 1"=40' (Horizontal) 1"=4' (Vertical)
 USER NAME = jk

CROSS SECTIONS - PROPOSED RAMP A

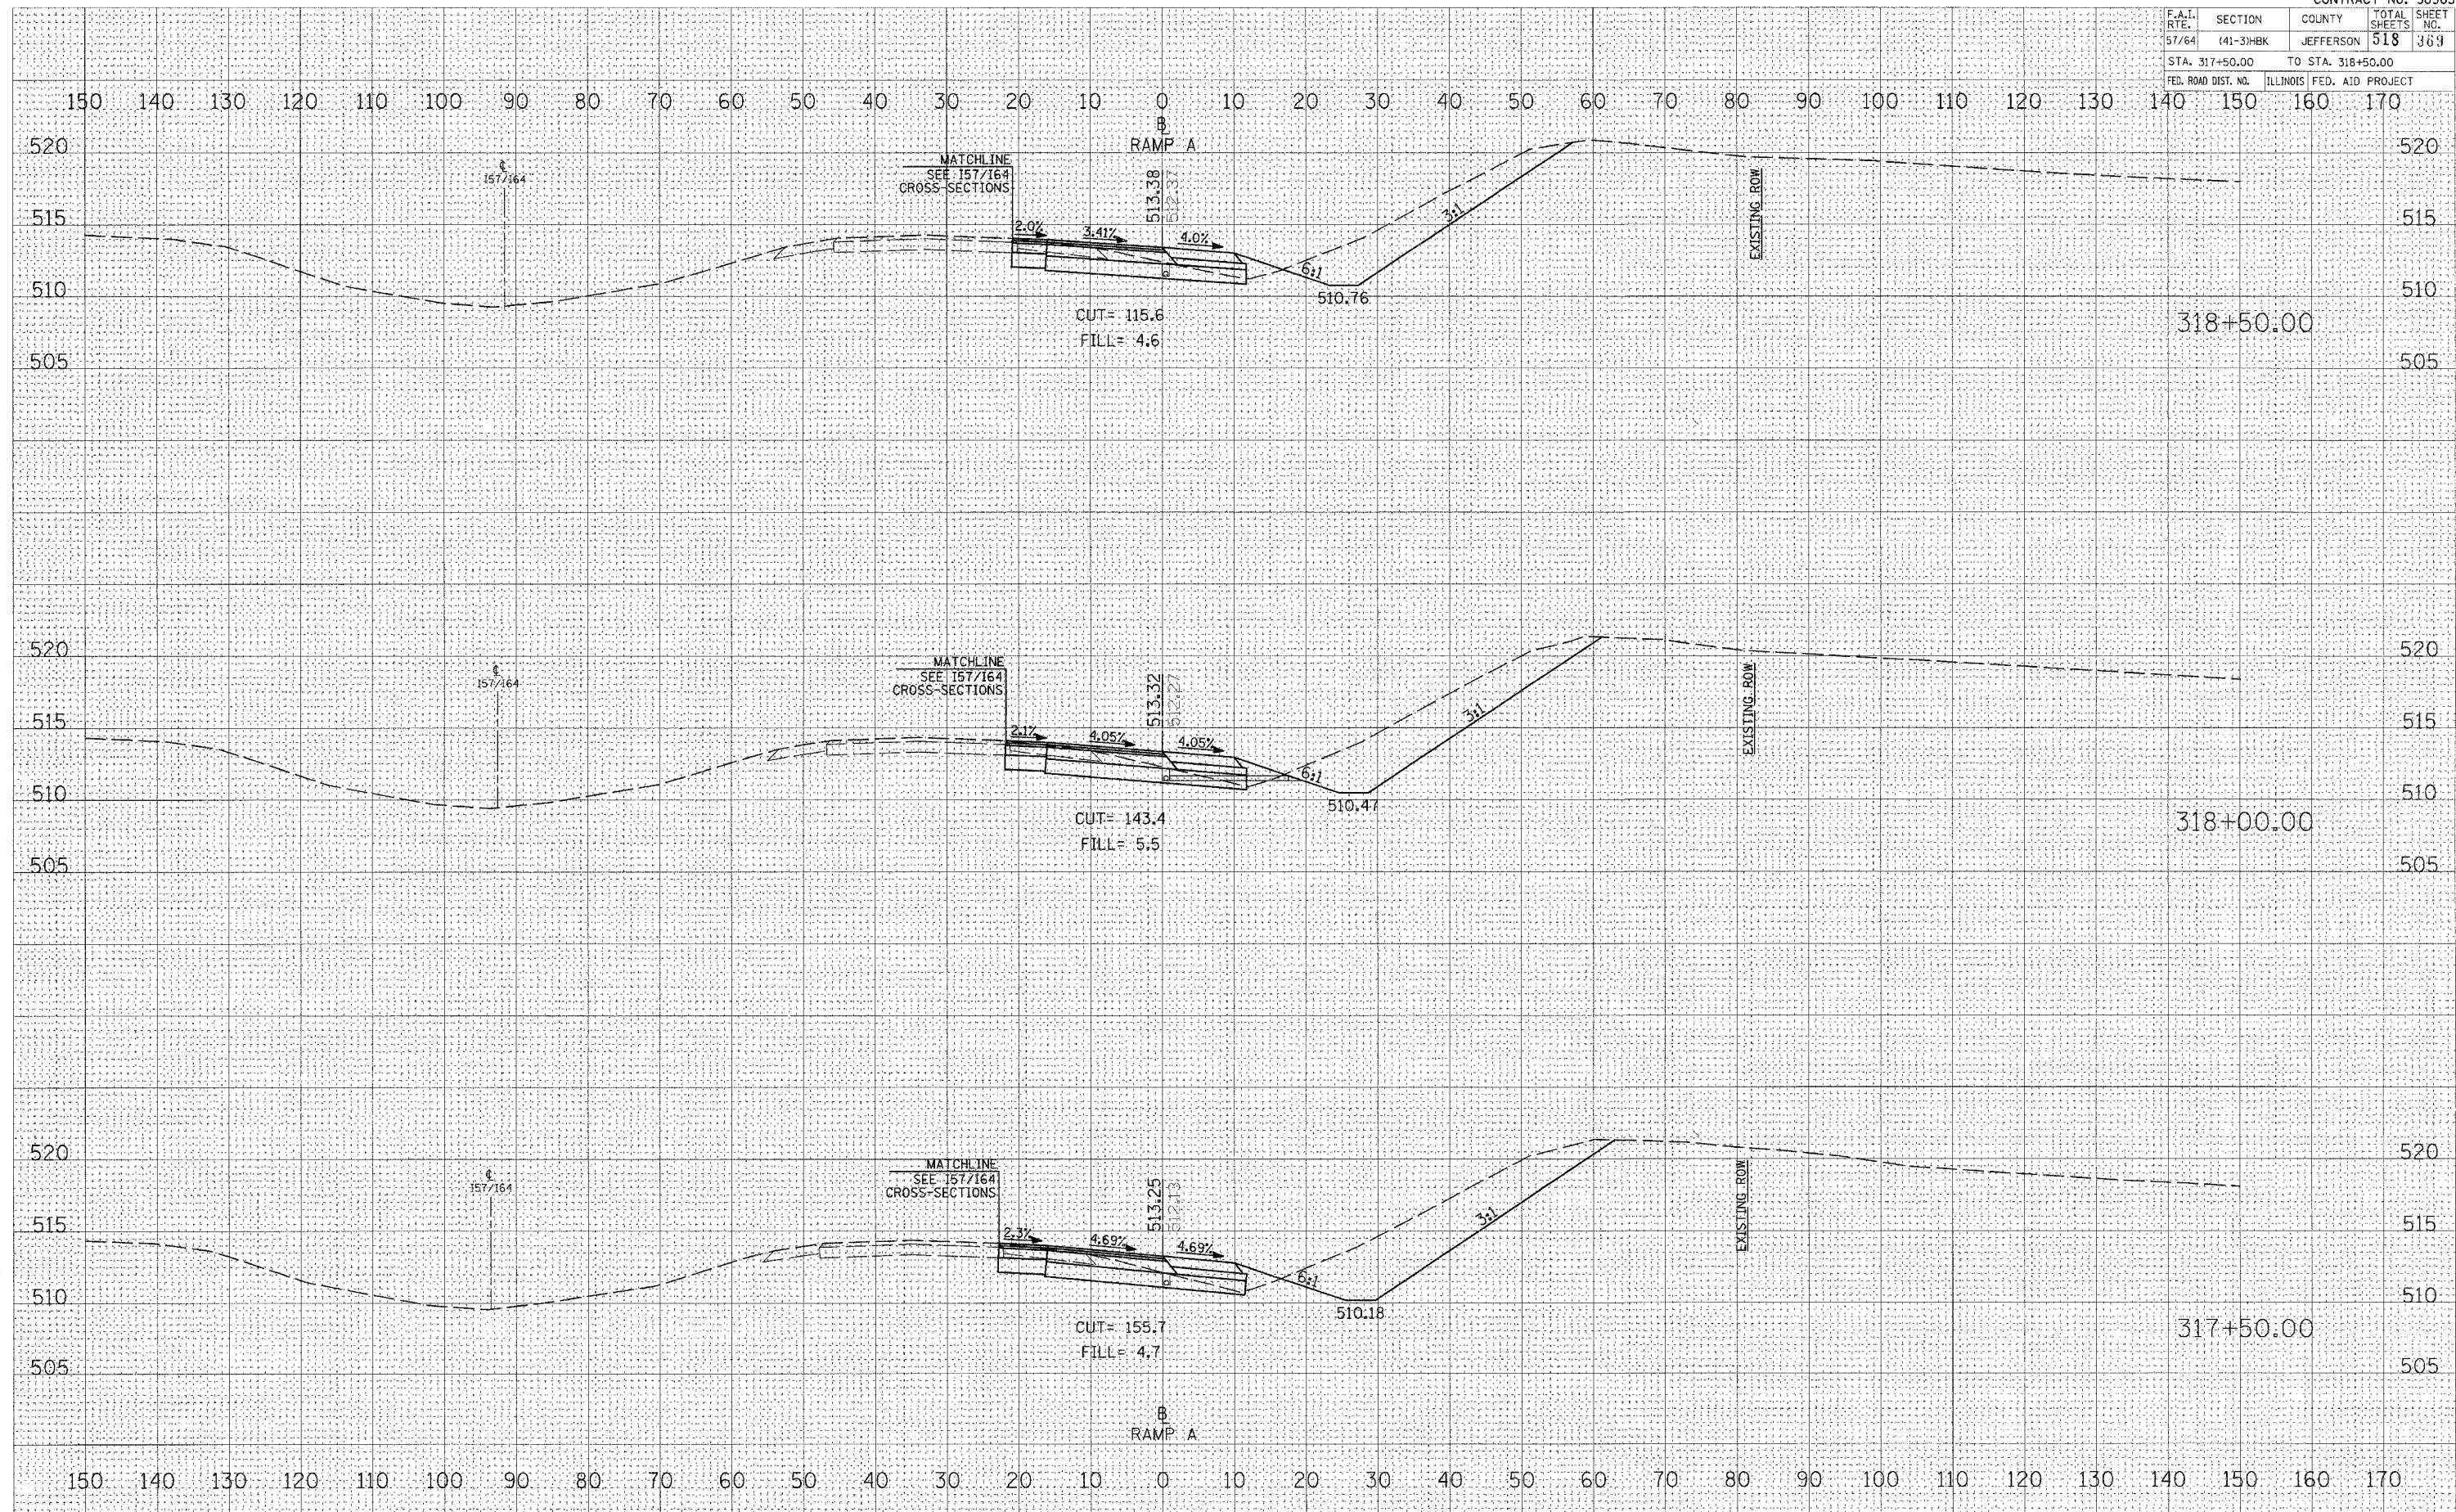

CROSS SECTIONS – PROPOSED RAMP A

FINAL SURVEY	SURVEYED		BY	DATE
	PLOTTED			
NOTE BOOK	TEMPLATE			
	AREAS			

ORIGINAL	BY	DATE
SURVEYED _____		
PLOTTED _____		
TEMPLATE _____		
AREAS _____		

```
PLOT DATE = 03/22/2007, 11:45 AM
FILE NAME = I:\98Jobs\98s2019\IDOC
PLOT SCALE = 10.0000' / IN.
USER NAME = ket
```

CONTRACT NO. 98963				
F.A.L. RTE.	SECTION	COUNTY	TOTAL SHEETS	SHEET NO.
57/64	(41-3)HBK	JEFFERSON	518	370
STA. 319+00.00		TO STA. 320+50.00		
FED. ROAD DIST. NO.		ILLINOIS FED. AID PROJECT		

FINAL SURVEY	SURVEYED	DATE
NO. 1	BY	
NO. 2	BY	
ORIGINAL SURVEY	SURVEYED	BY	DATE
NO. 1			
NO. 2			
F.A.I. RTE.	SECTION	COUNTY	TOTAL SHEETS	SHEET NO.
57/64	(41-3)HBK	JEFFERSON	518	371
STA. 321+00.00		TO STA. 322+00.00		
FED. ROAD DIST. NO.		ILLINOIS FED. AID PROJECT		

FINAL SURVEY	SURVEYED PLOTTED	DATE
NO.	NO.	
AREAS CHECKED		

ORIGINAL SURVEY	SURVEYED PLOTTED	DATE
NO.	NO.	
AREAS CHECKED		

PLOT DATE: 03/22/2007 11:45 AM
FILE NAME: I:\Projects\98963\1601001 RAMP A.dwg
PLOT SCALE: 1"=40' (1/4"=10')

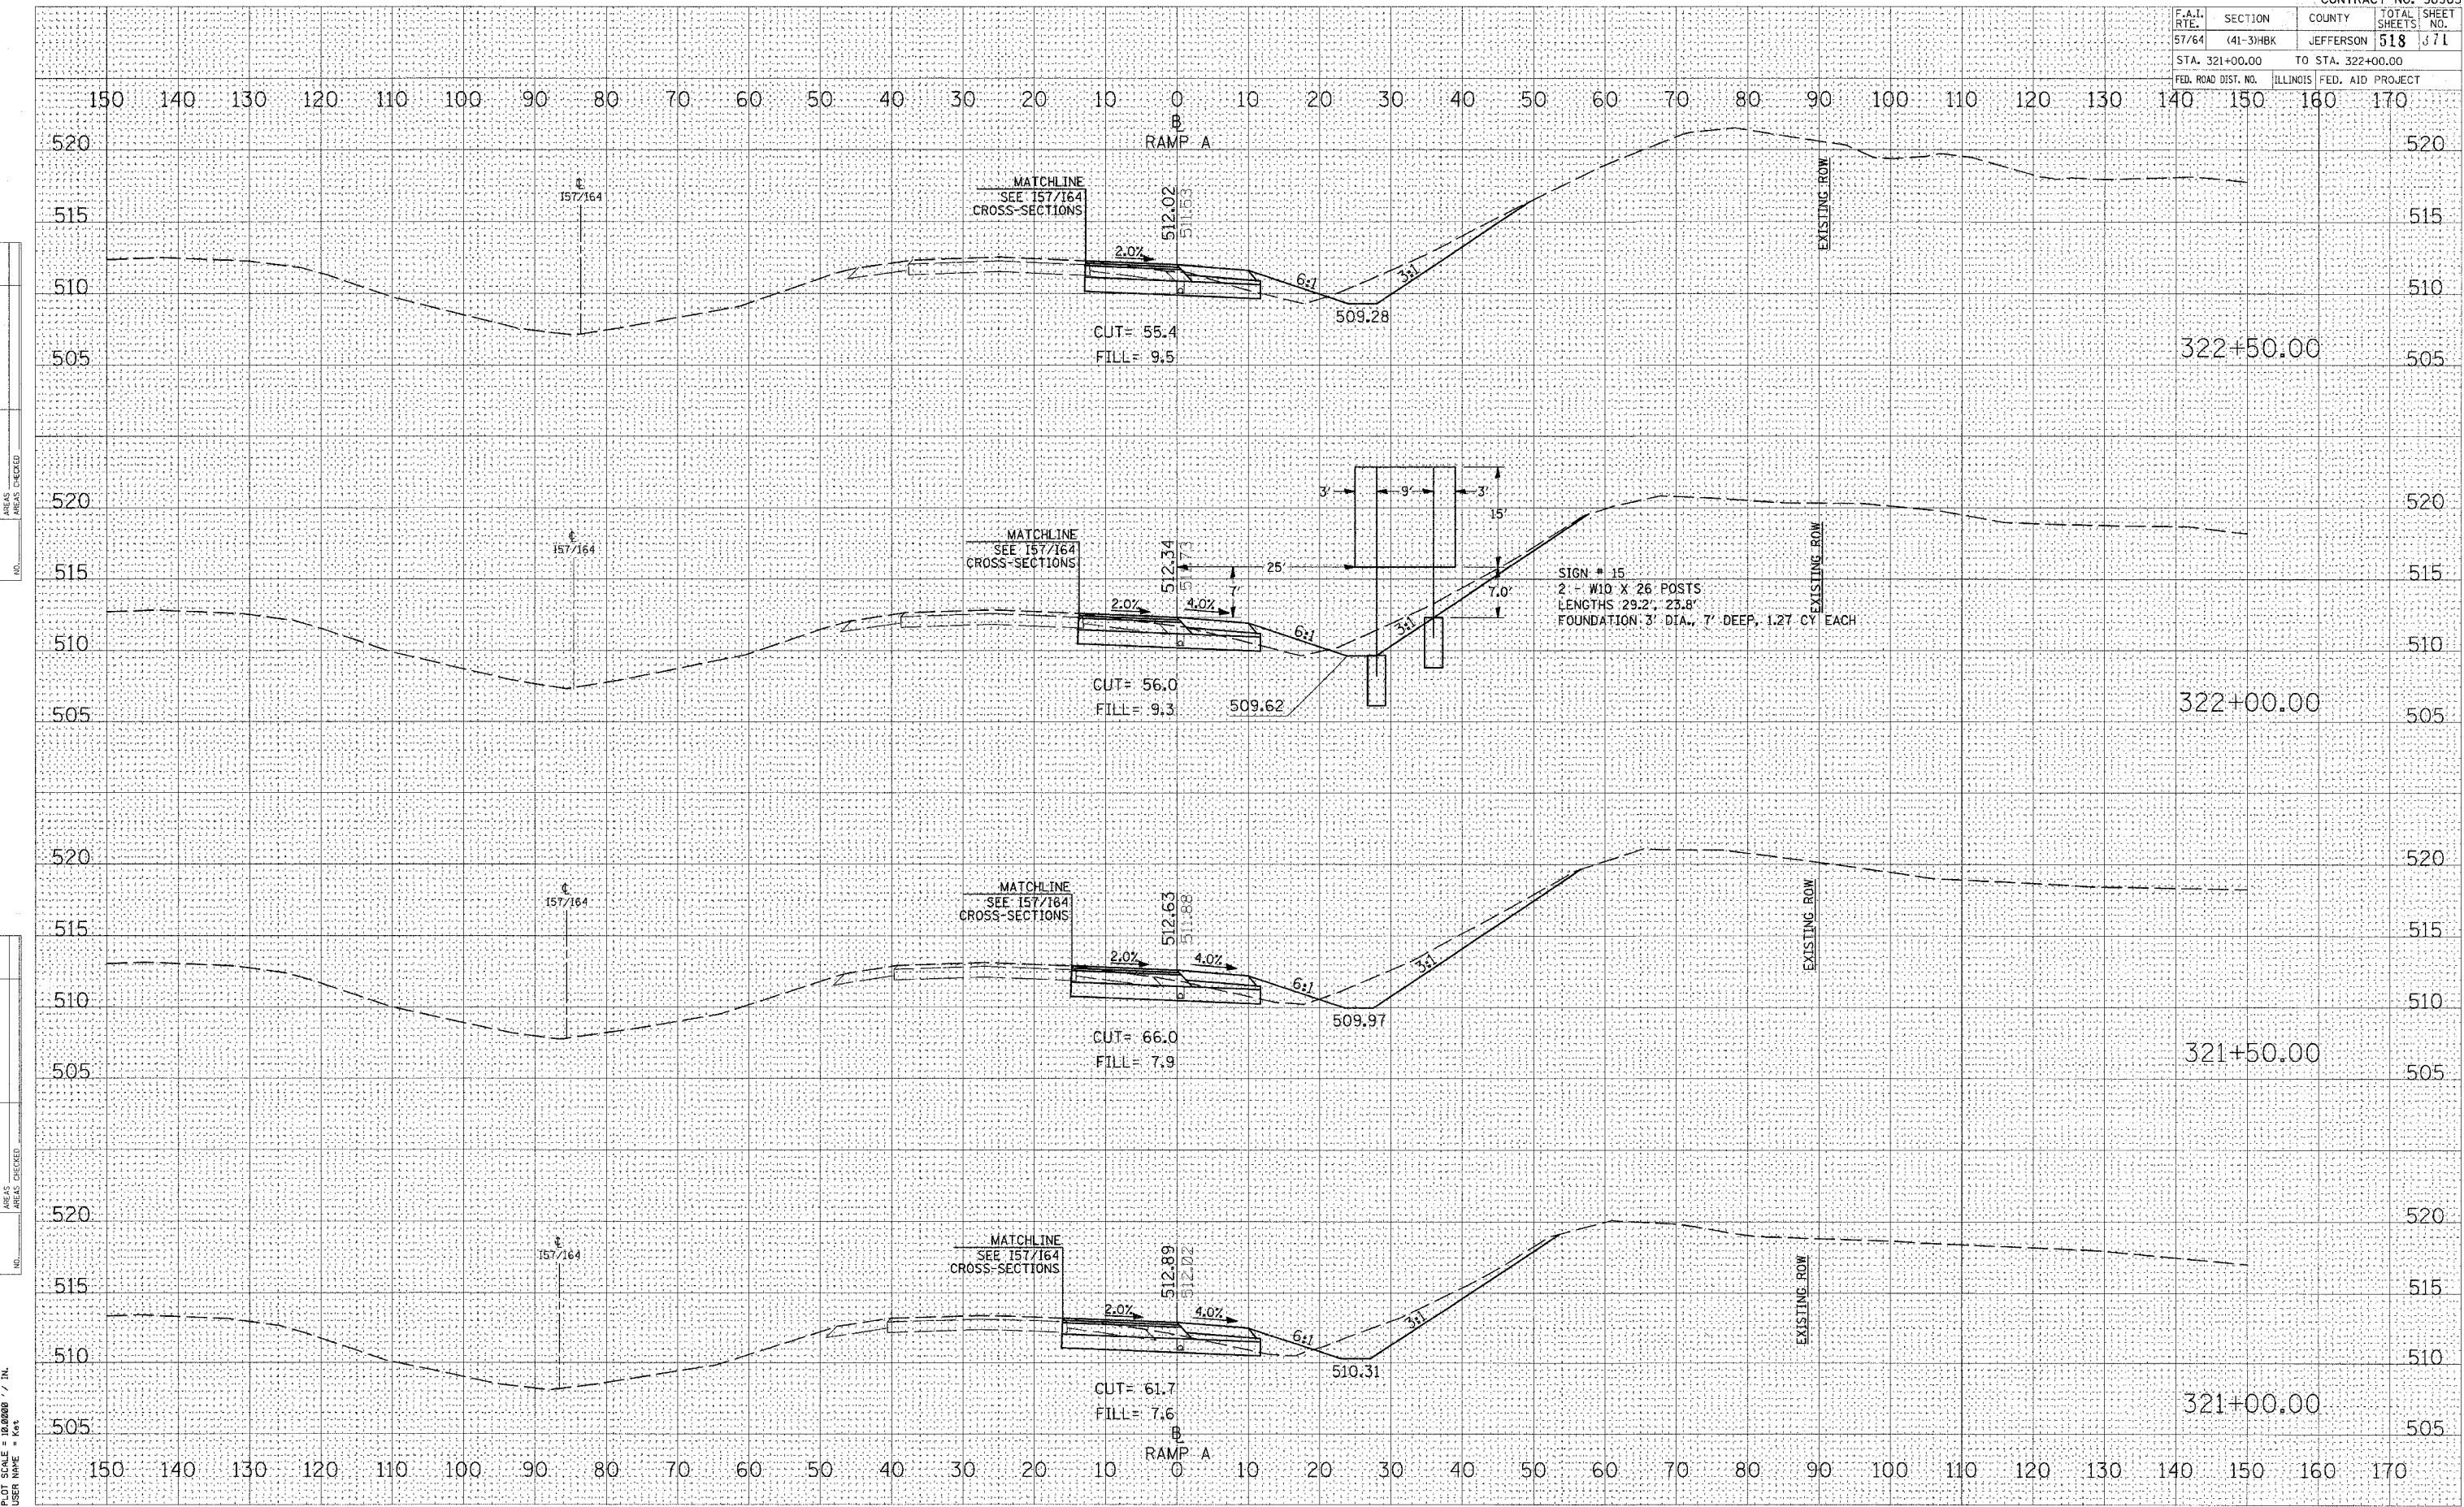


CROSS SECTIONS - PROPOSED RAMP A

F.A.I. RTE.	SECTION	COUNTY	TOTAL SHEETS	SHEET NO.
57/64	(41-3)HBK	JEFFERSON	518	372
STA. 400+00.00 TO STA. 401+50.00				
FED. ROAD DIST. NO. ILLINOIS FED. AID PROJECT				


FINAL SURVEY	DATE
NO.	
BY	
APPROVED	
DATE	
NO.	

ORIGINAL SURVEY	DATE
NO.	
BY	
APPROVED	
DATE	
NO.	

PLOT DATE = 03/22/2007 11:45 AM
USER NAME = ksc

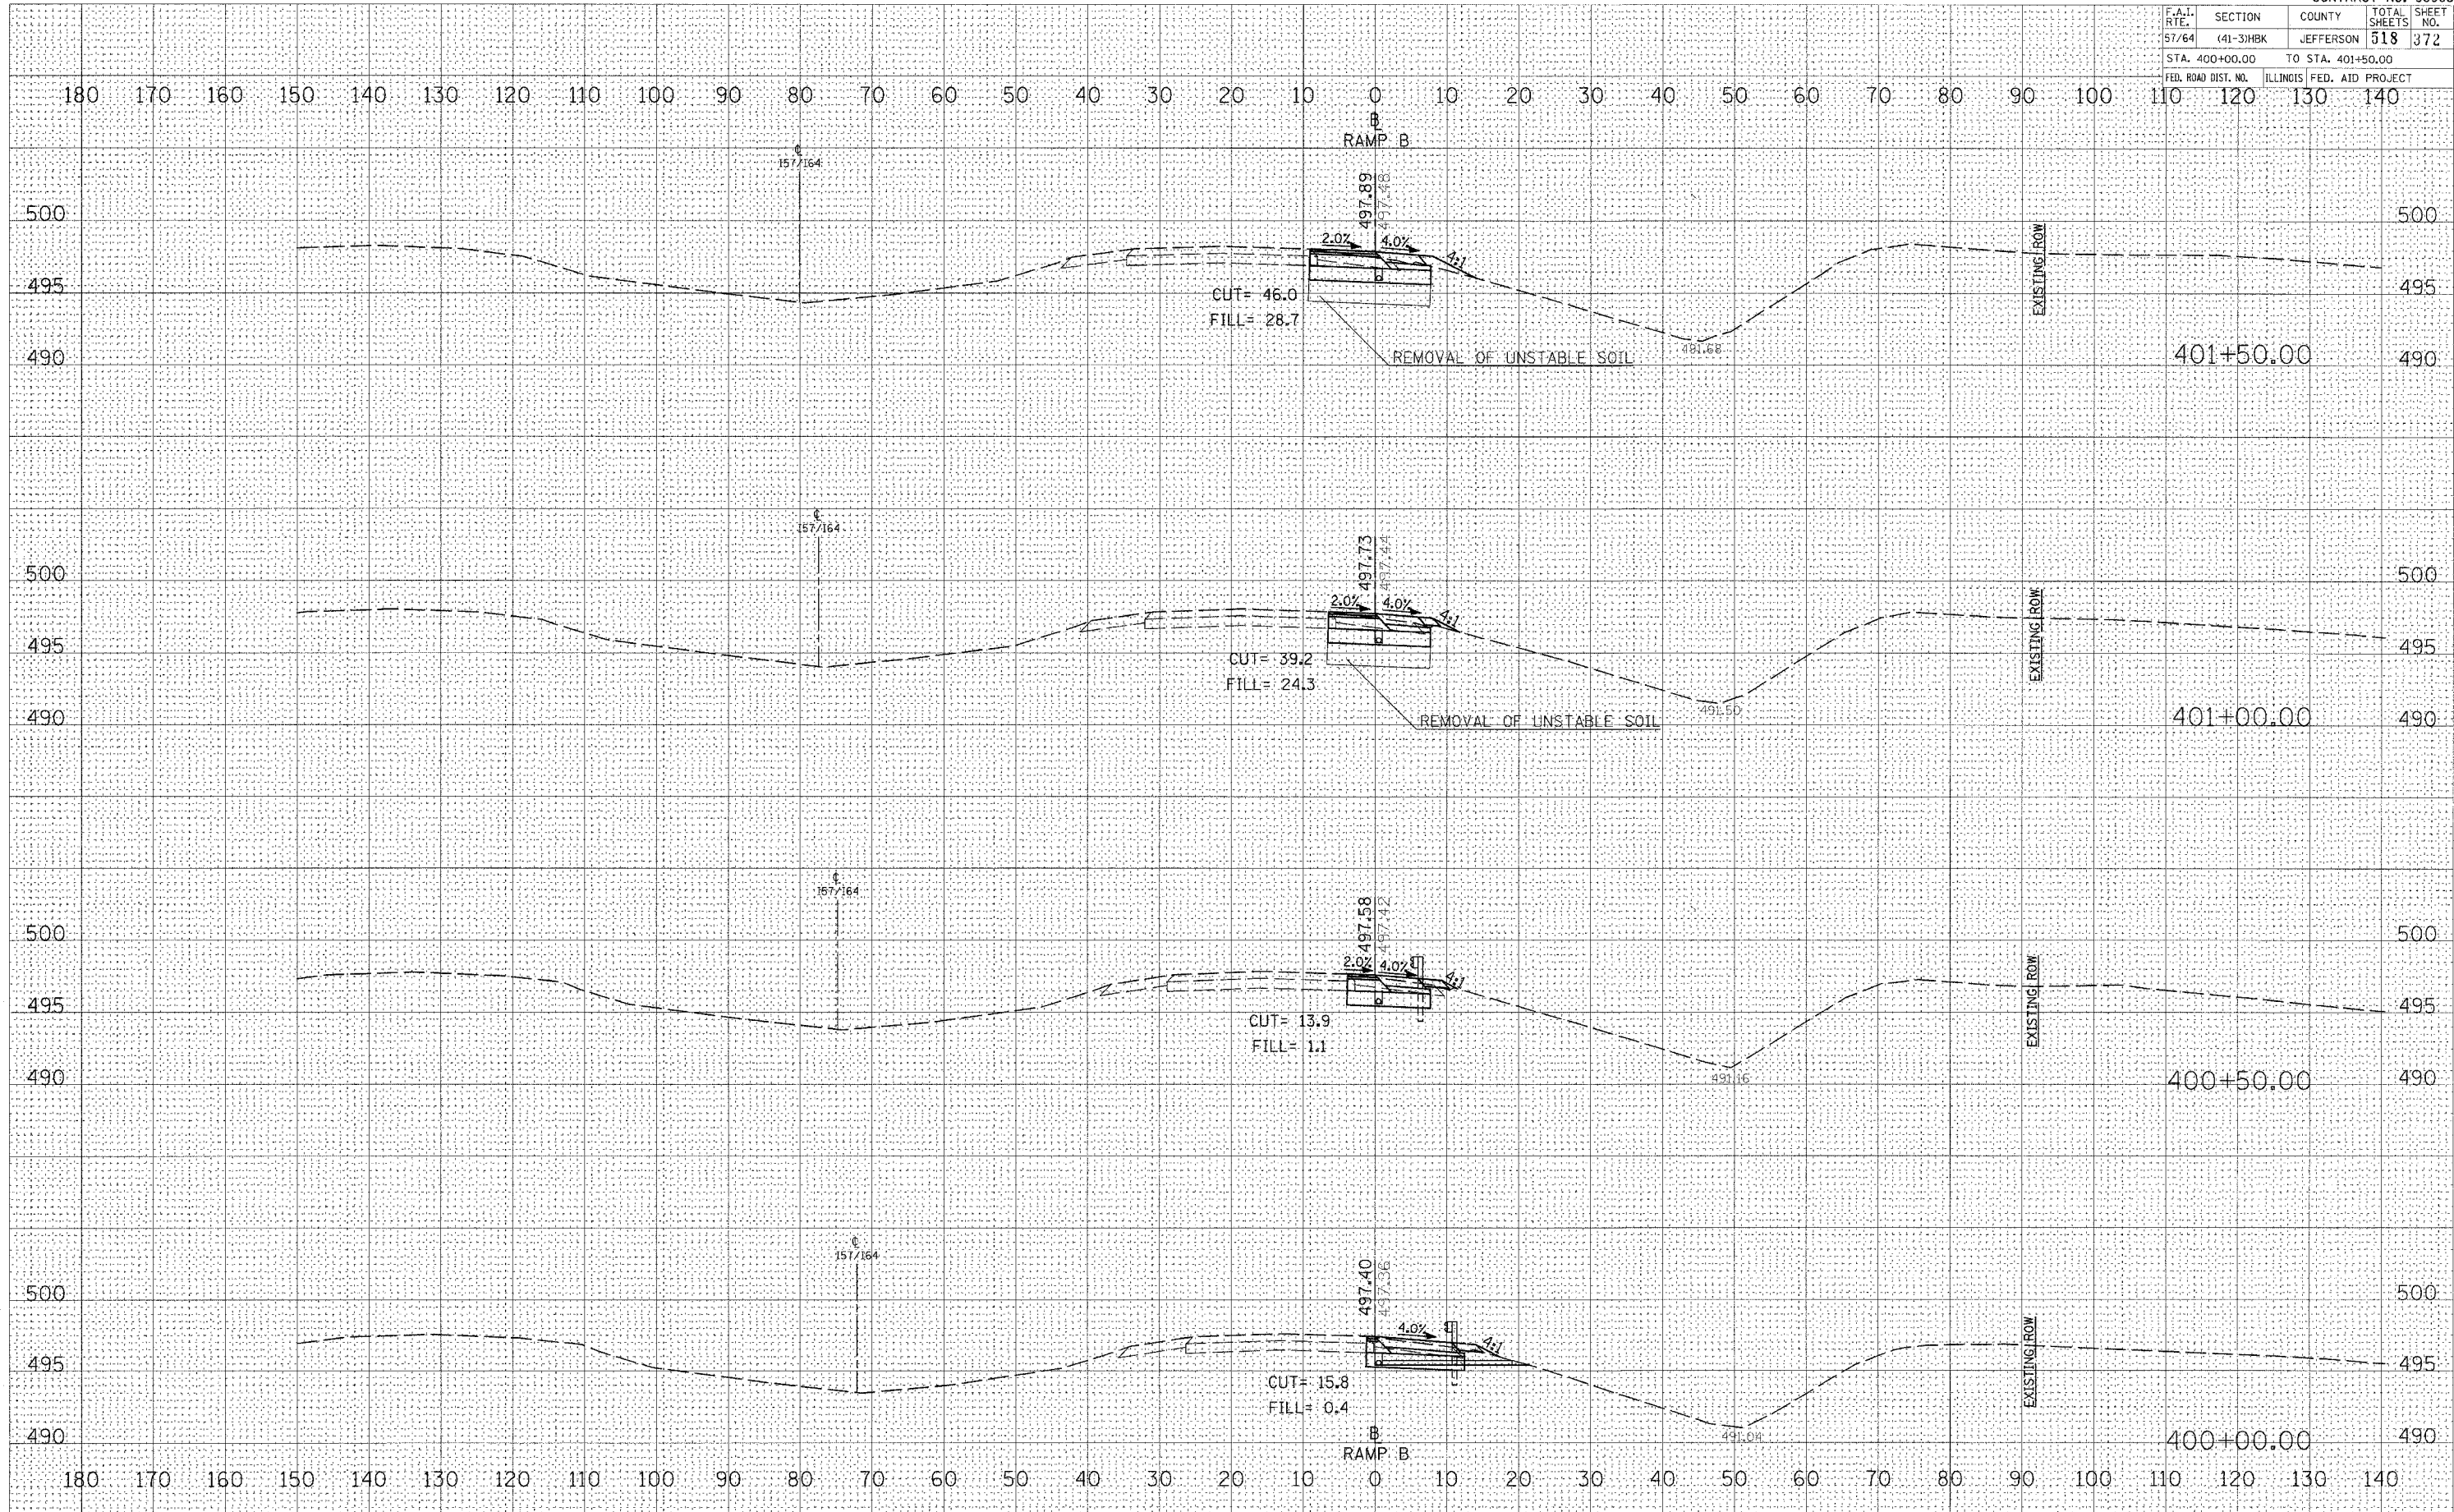


CROSS SECTIONS - PROPOSED RAMP B

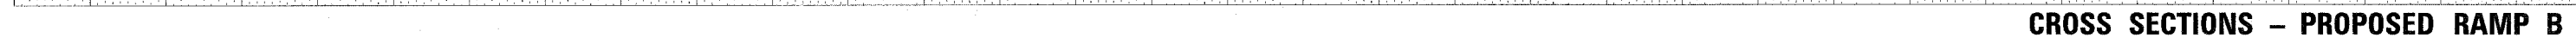


ORIGINAL SURVEY	SURVEYED BY	DATE
Plotted		
Template		
Areas		
Areas checked		
NO		

```
PLOT DATE = 03/22/2007, 11:45 AM
FILE NAME = I:\98Jobs\98s2019a\ID0
PLOT SCALE = 10.0000 ' / IN.
USER NAME = ket.
```

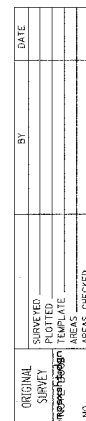

```
PLOT DATE = 03\22\2007, 11:45 AM
FILE NAME = I:\98joba\98e2019o\ID
PLOT SCALE = 10.0000 ' / IN.
USER NAME = Kst
```

CROSS SECTIONS - PROPOSED RAMP B

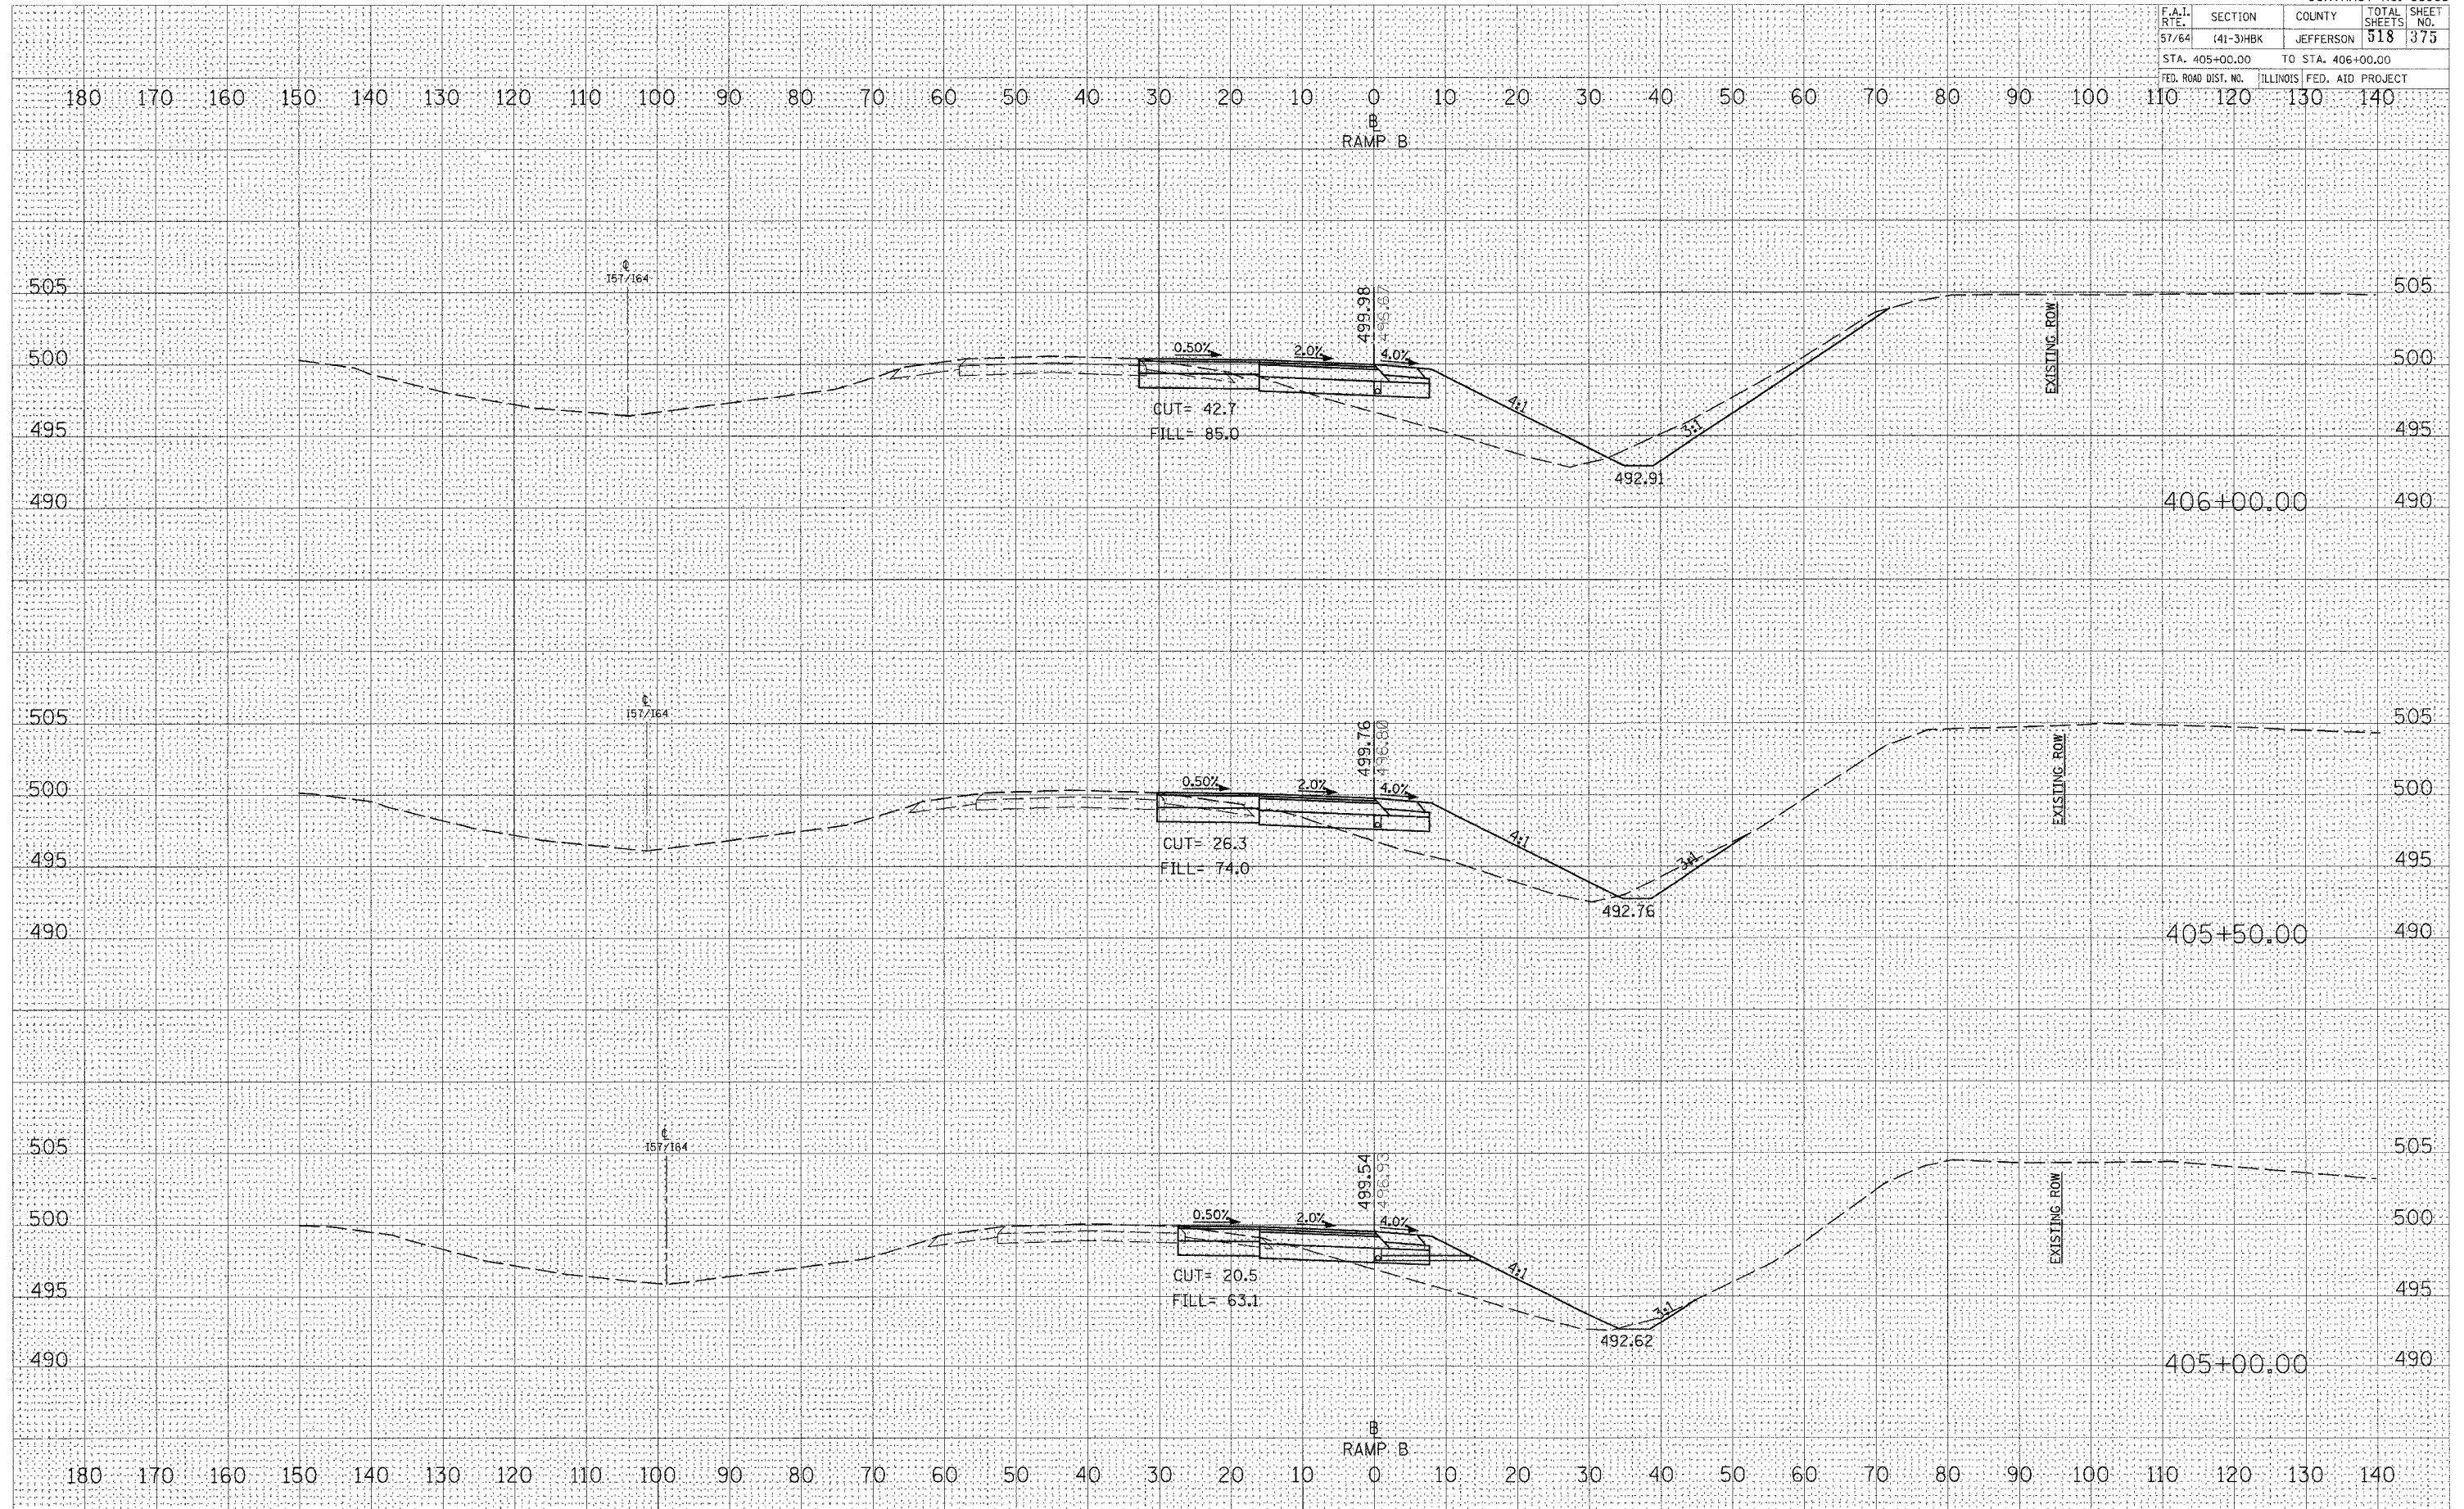

CROSS SECTIONS – PROPOSED RAMP B

FINAL SURVEY	SURVEYED	DATE
NOTE BOOK	PLOTTED	
	TEMPLATE	
NO.	AREAS	
	AREAS CHECKED	

ORIGINAL SURVEY	NO. _____		AREAS CHECKED _____	
	AREAS _____		AREAS _____	
	PLOTTED _____		PLOTTED _____	
	SURVEYED _____		SURVEYED _____	

```

PLOT DATE = 03/22/2007, 11:45 AM
FILE NAME = I:\98Jobs\98s2019\ID0
PLOT SCALE = 10.0000 ' / IN.
USER NAME = Ket

```




CROSS SECTIONS – PROPOSED RAMP B

F.A.I. RTE.	SECTION	COUNTY	TOTAL SHEETS	SHEET NO.
57/64	41-3HBK	JEFFERSON	518	377
STA. 408+00.00 TO STA. 409+00.00				
FED. ROAD DIST. NO. ILLINOIS FED. AID PROJECT				


FINAL SURVEY	SURVEYED DATE	BY
NOTE BOOK	NO.	
TEMPLATE	AREAS	DELETED

ORIGINAL SURVEY	SURVEYED DATE	BY
NOTE BOOK	NO.	
TEMPLATE	AREAS	DELETED


PLOT DATE = 03/22/2007 11:45 AM

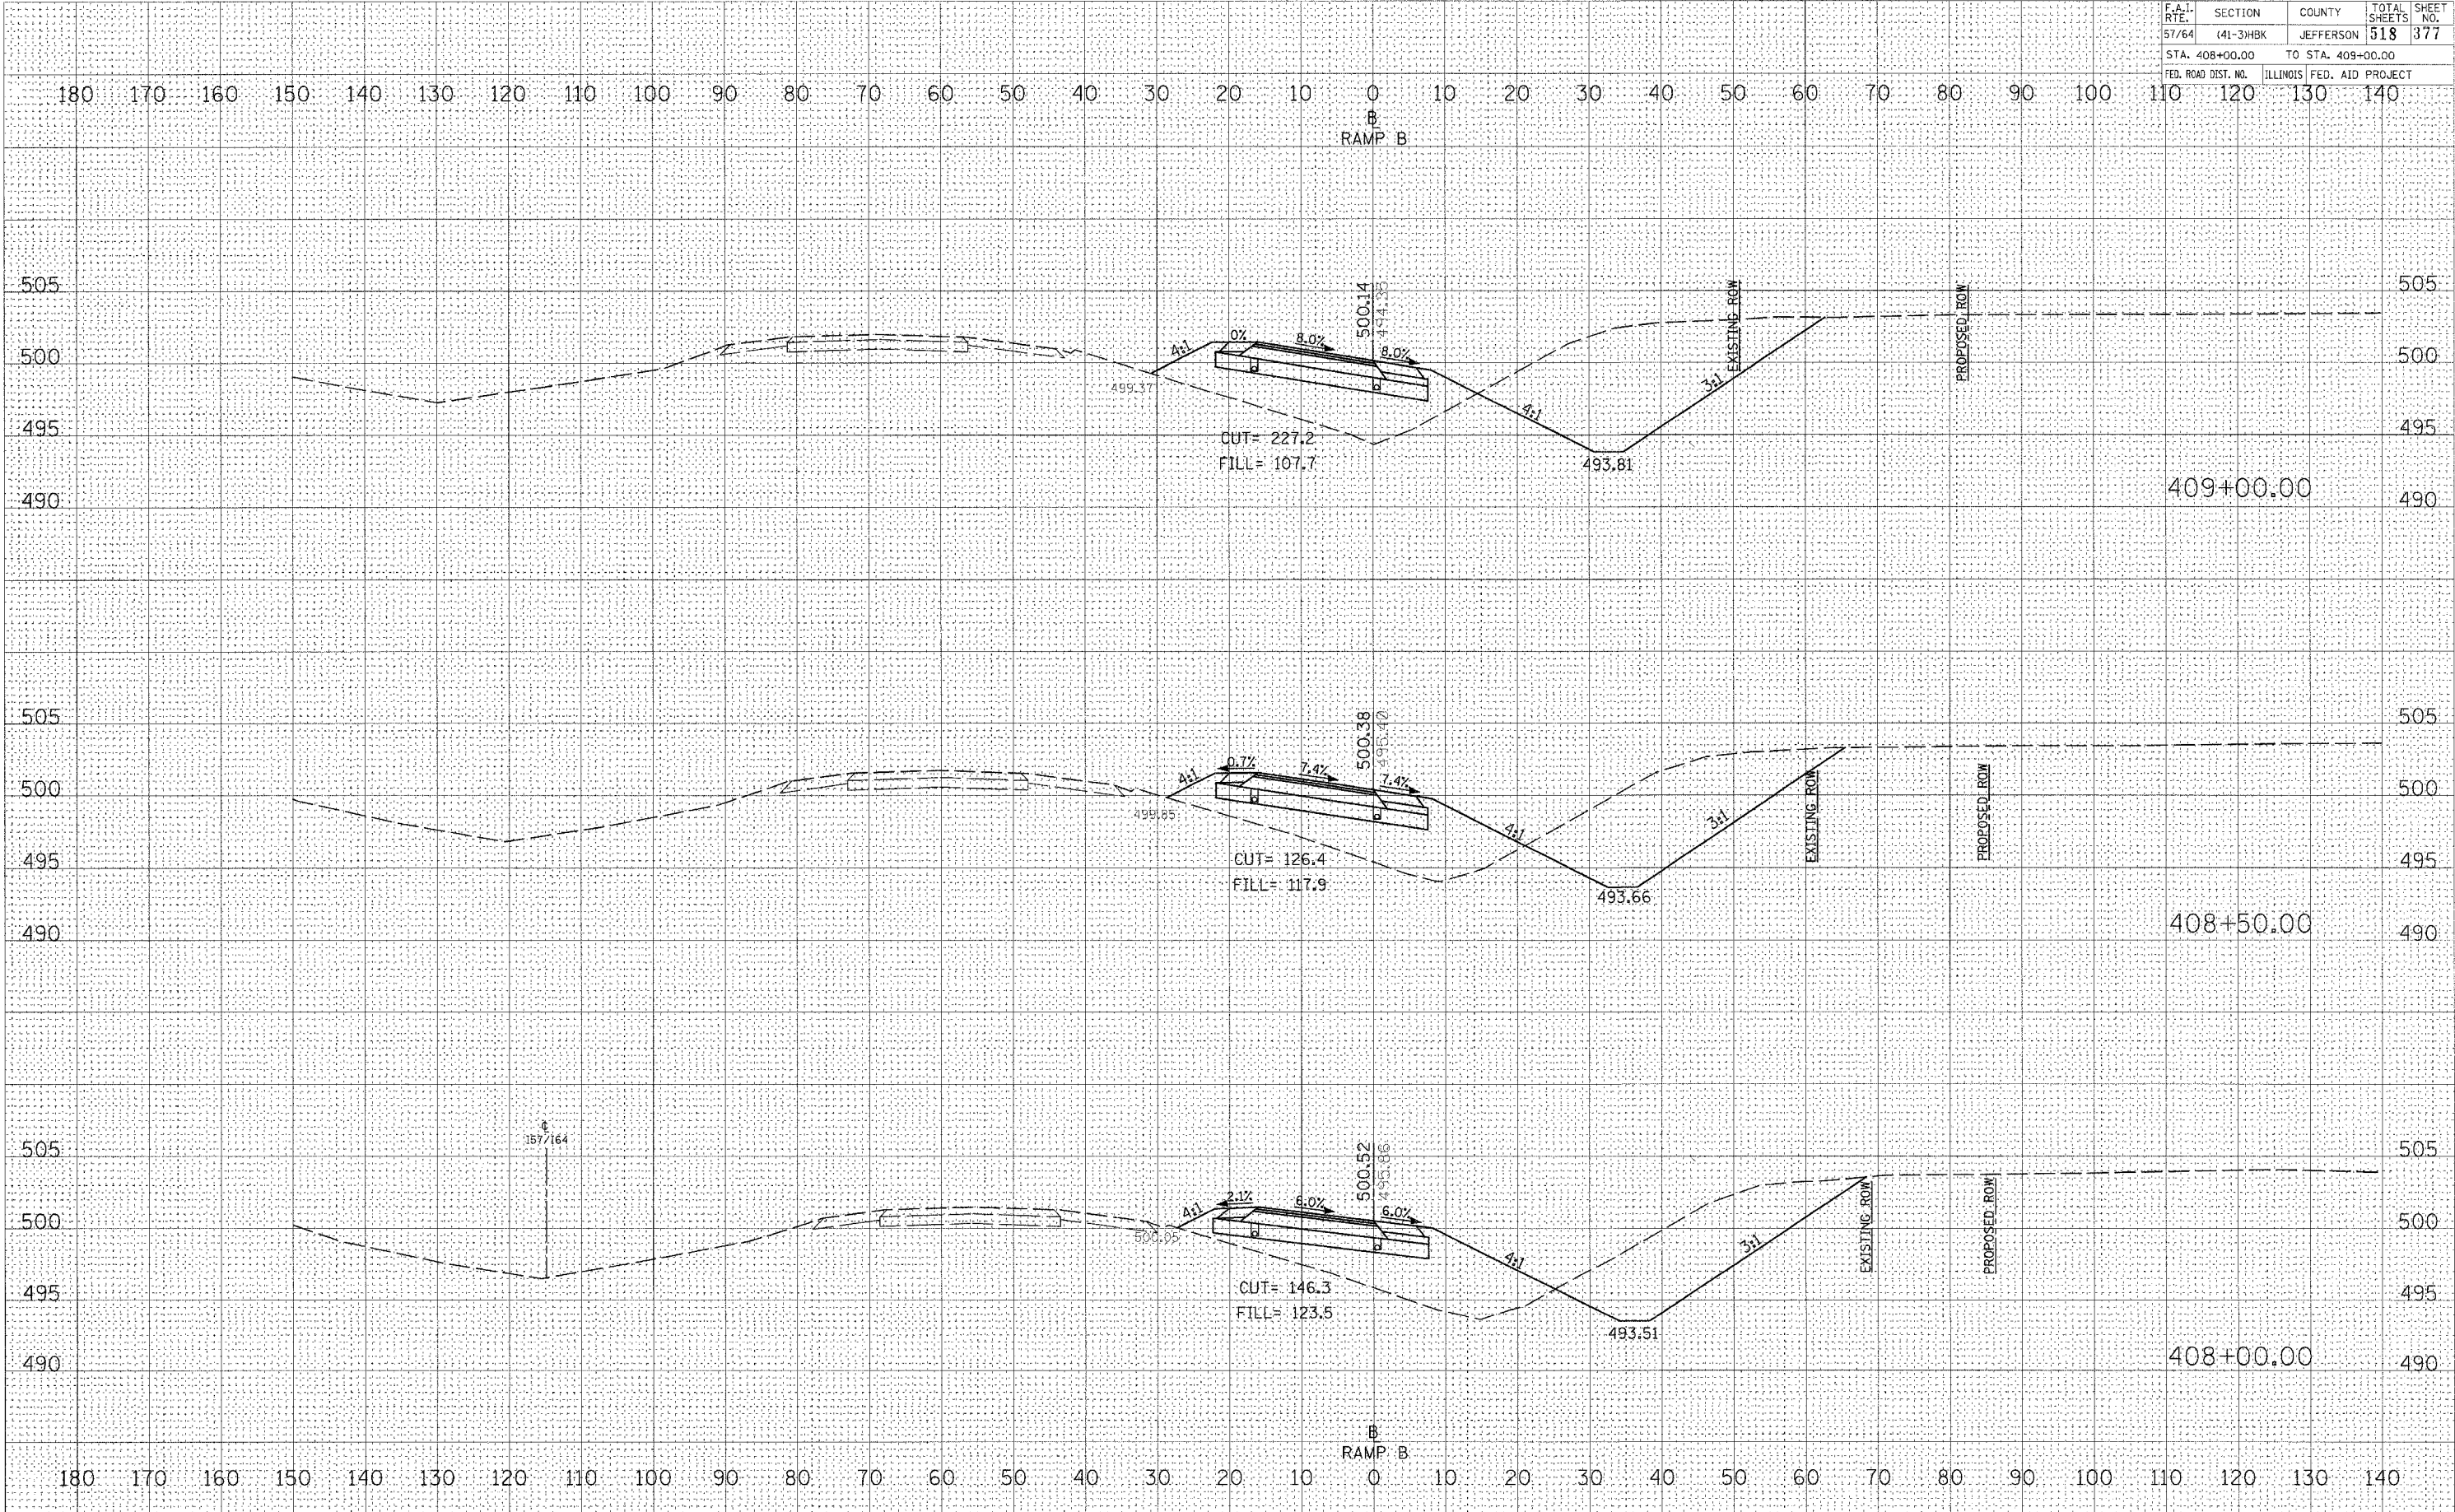

CROSS SECTIONS - PROPOSED RAMP B

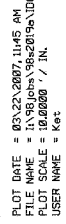

CROSS SECTIONS – PROPOSED RAMP B

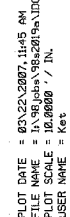


CROSS SECTIONS – PROPOSED RAMP B

F.A.T. RTE.	SECTION	COUNTY	TOTAL SHEETS	SHEET NO.
57/64	(41-3)HBK	JEFFERSON	518	380
STA. 412+50.00 TO STA. 413+50.00			ILLINOIS FED. AID PROJECT	

FINAL SURVEY	DATE
NO.	
SURVEYED	BY
NOTE BOOK	
TEMPLATE	
AREAS	
AREAS CHECKED	

ORIGINAL SURVEY	DATE
NO.	
SURVEYED	BY
NOTE BOOK	
TEMPLATE	
AREAS	
AREAS CHECKED	

PLOT DATE = 03/22/2007 11:45 AM

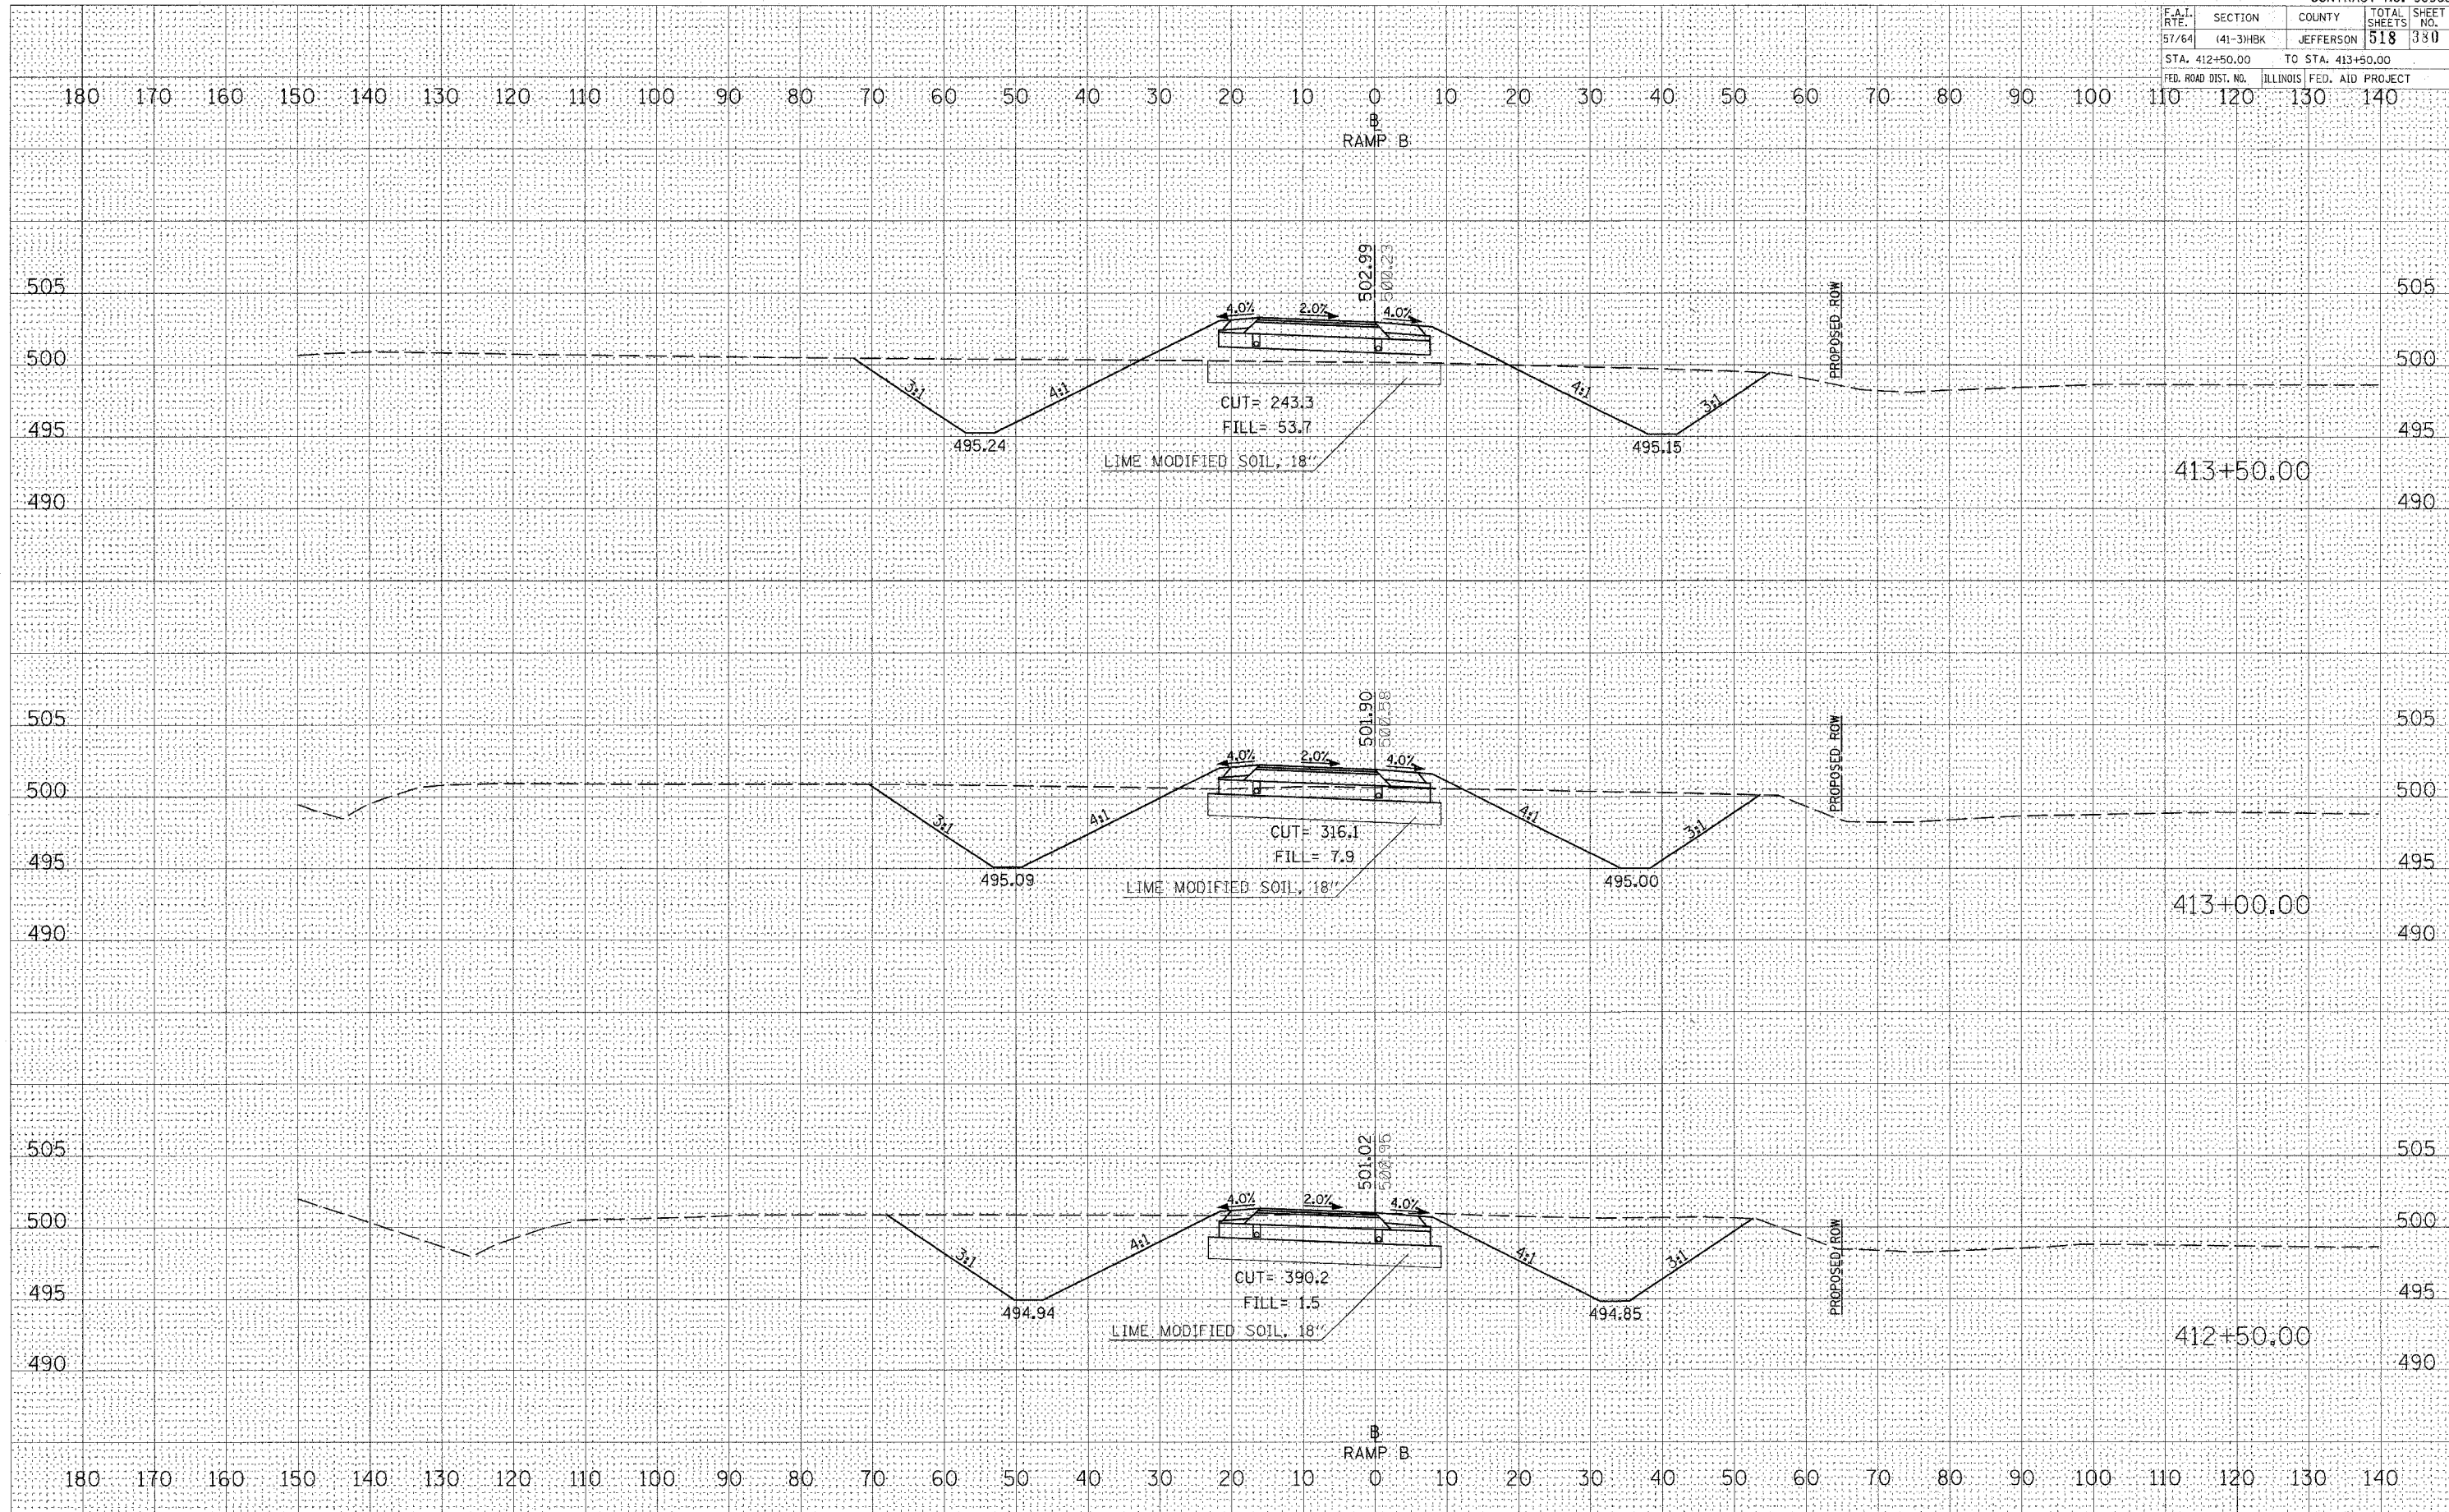


CROSS SECTIONS - PROPOSED RAMP B

F.A.I. RTE.	SECTION	COUNTY	TOTAL SHEETS	SHEET NO.
57/64	(41-3)HBK	JEFFERSON	518	381
STA. 414+00.00 TO STA. 415+00.00				
FED. ROAD DIST. NO. ILLINOIS FED. AID PROJECT				


FINAL SURVEY	SURVEYED	BY	DATE
NOTE BOOK	PLOTTED		
NO.	TEMPLATE		
	AREAS CHECKED		

ORIGINAL SURVEY	SURVEYED	BY	DATE
NOTE BOOK	PLOTTED		
NO.	TEMPLATE		
	AREAS CHECKED		

PLOT DATE = 03/22/2007 11:45 AM
FILE NAME = I:\98963\98963\DOT RAMP B\98963.DWG
USER NAME = test

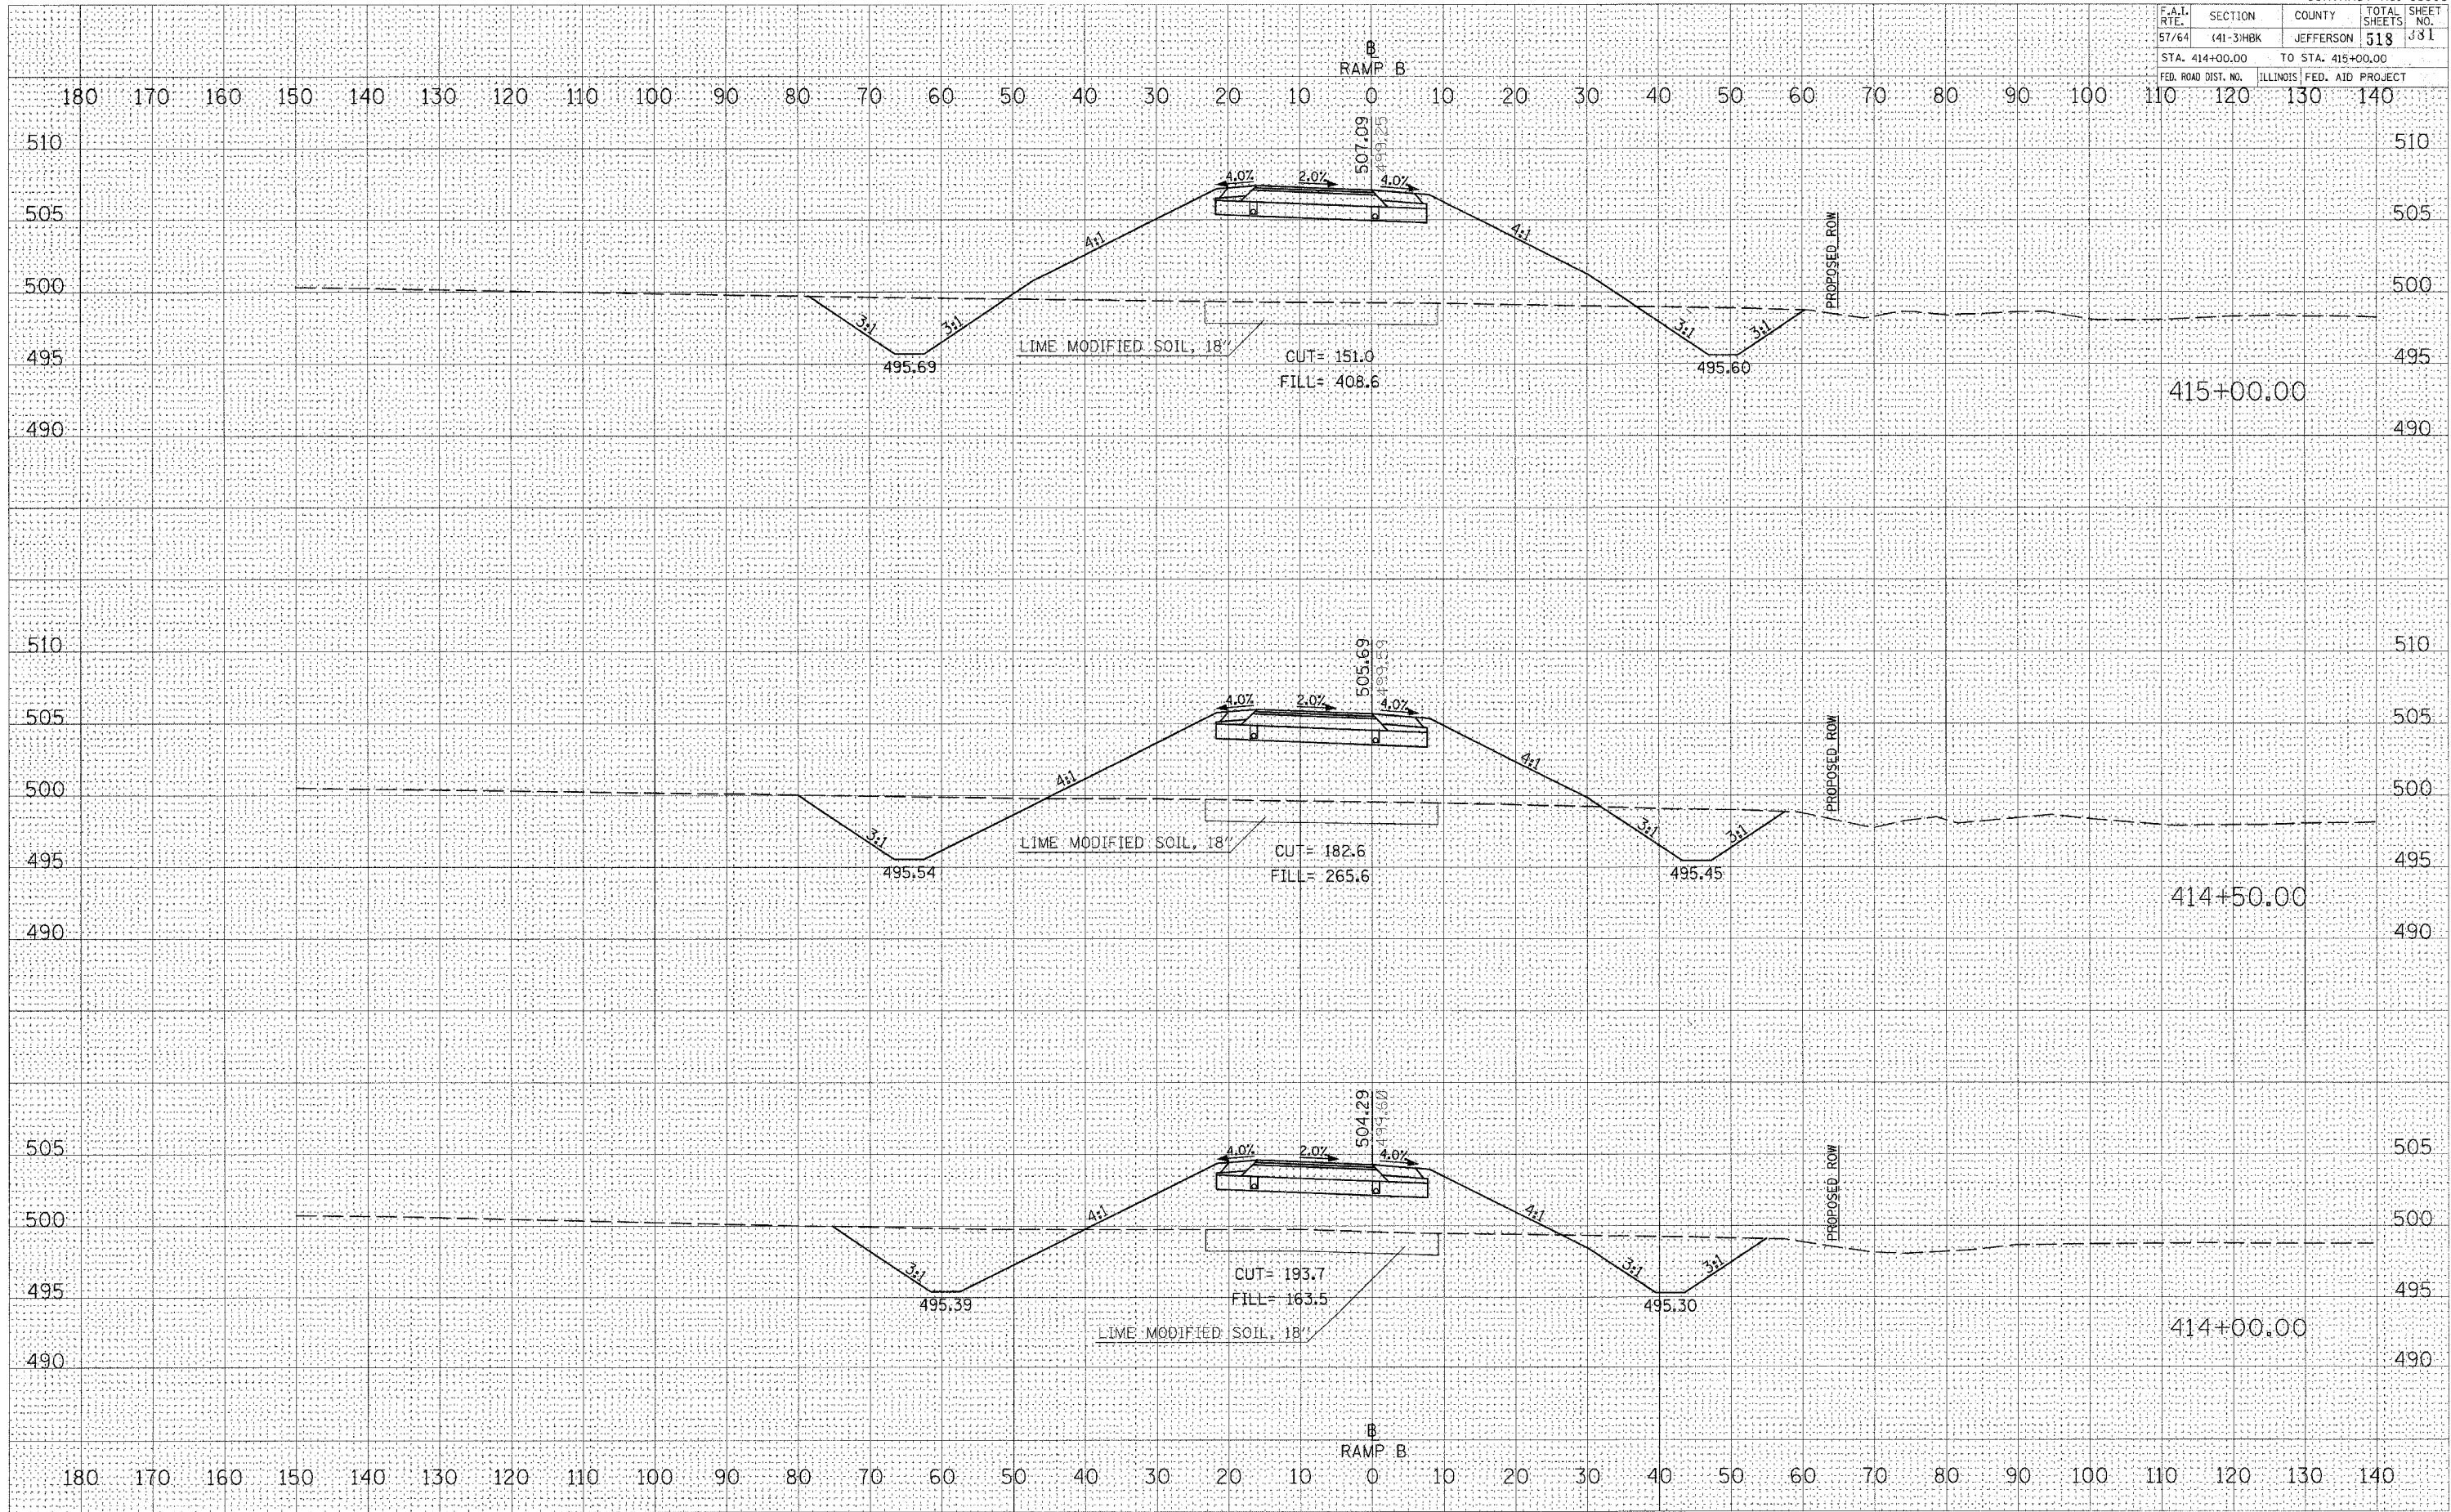

CROSS SECTIONS - PROPOSED RAMP B

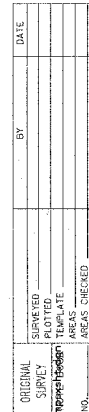

```

PLOT DATE = 03/22/2007, 11:45 AM
FILE NAME = I:\98jobs\98s2019\ID
PLOT SCALE = 10.0000 ' / IN.
USER NAME = Ket

```


CROSS SECTIONS – PROPOSED RAMP B

CONTRACT NO. 98963				
F.A.I. RTE.	SECTION	COUNTY	TOTAL SHEETS	SHEET NO.
57/64	(41-3)HBK	JEFFERSON	518	383
STA. 417+00.00		TO STA. 418+00.00		
FED. ROAD DIST. NO.		ILLINOIS FED. AID PROJECT		

FINAL SURVEY	SURVEYED PLOTTED	DATE
NOTE BOOK	TEMPLATE	
NO.	AREA CHECKED	

ORIGINAL SURVEY	SURVEYED PLOTTED	DATE
FILE NAME	TEMPLATE	
USER NAME	AREA CHECKED	

PLOT DATE = 03-22-2007 11:45 AM
FILE NAME = I:\Bj\john\518\2010\DOT RAMP'S - Proposed\B.jpg
USER NAME = 10260 / JN

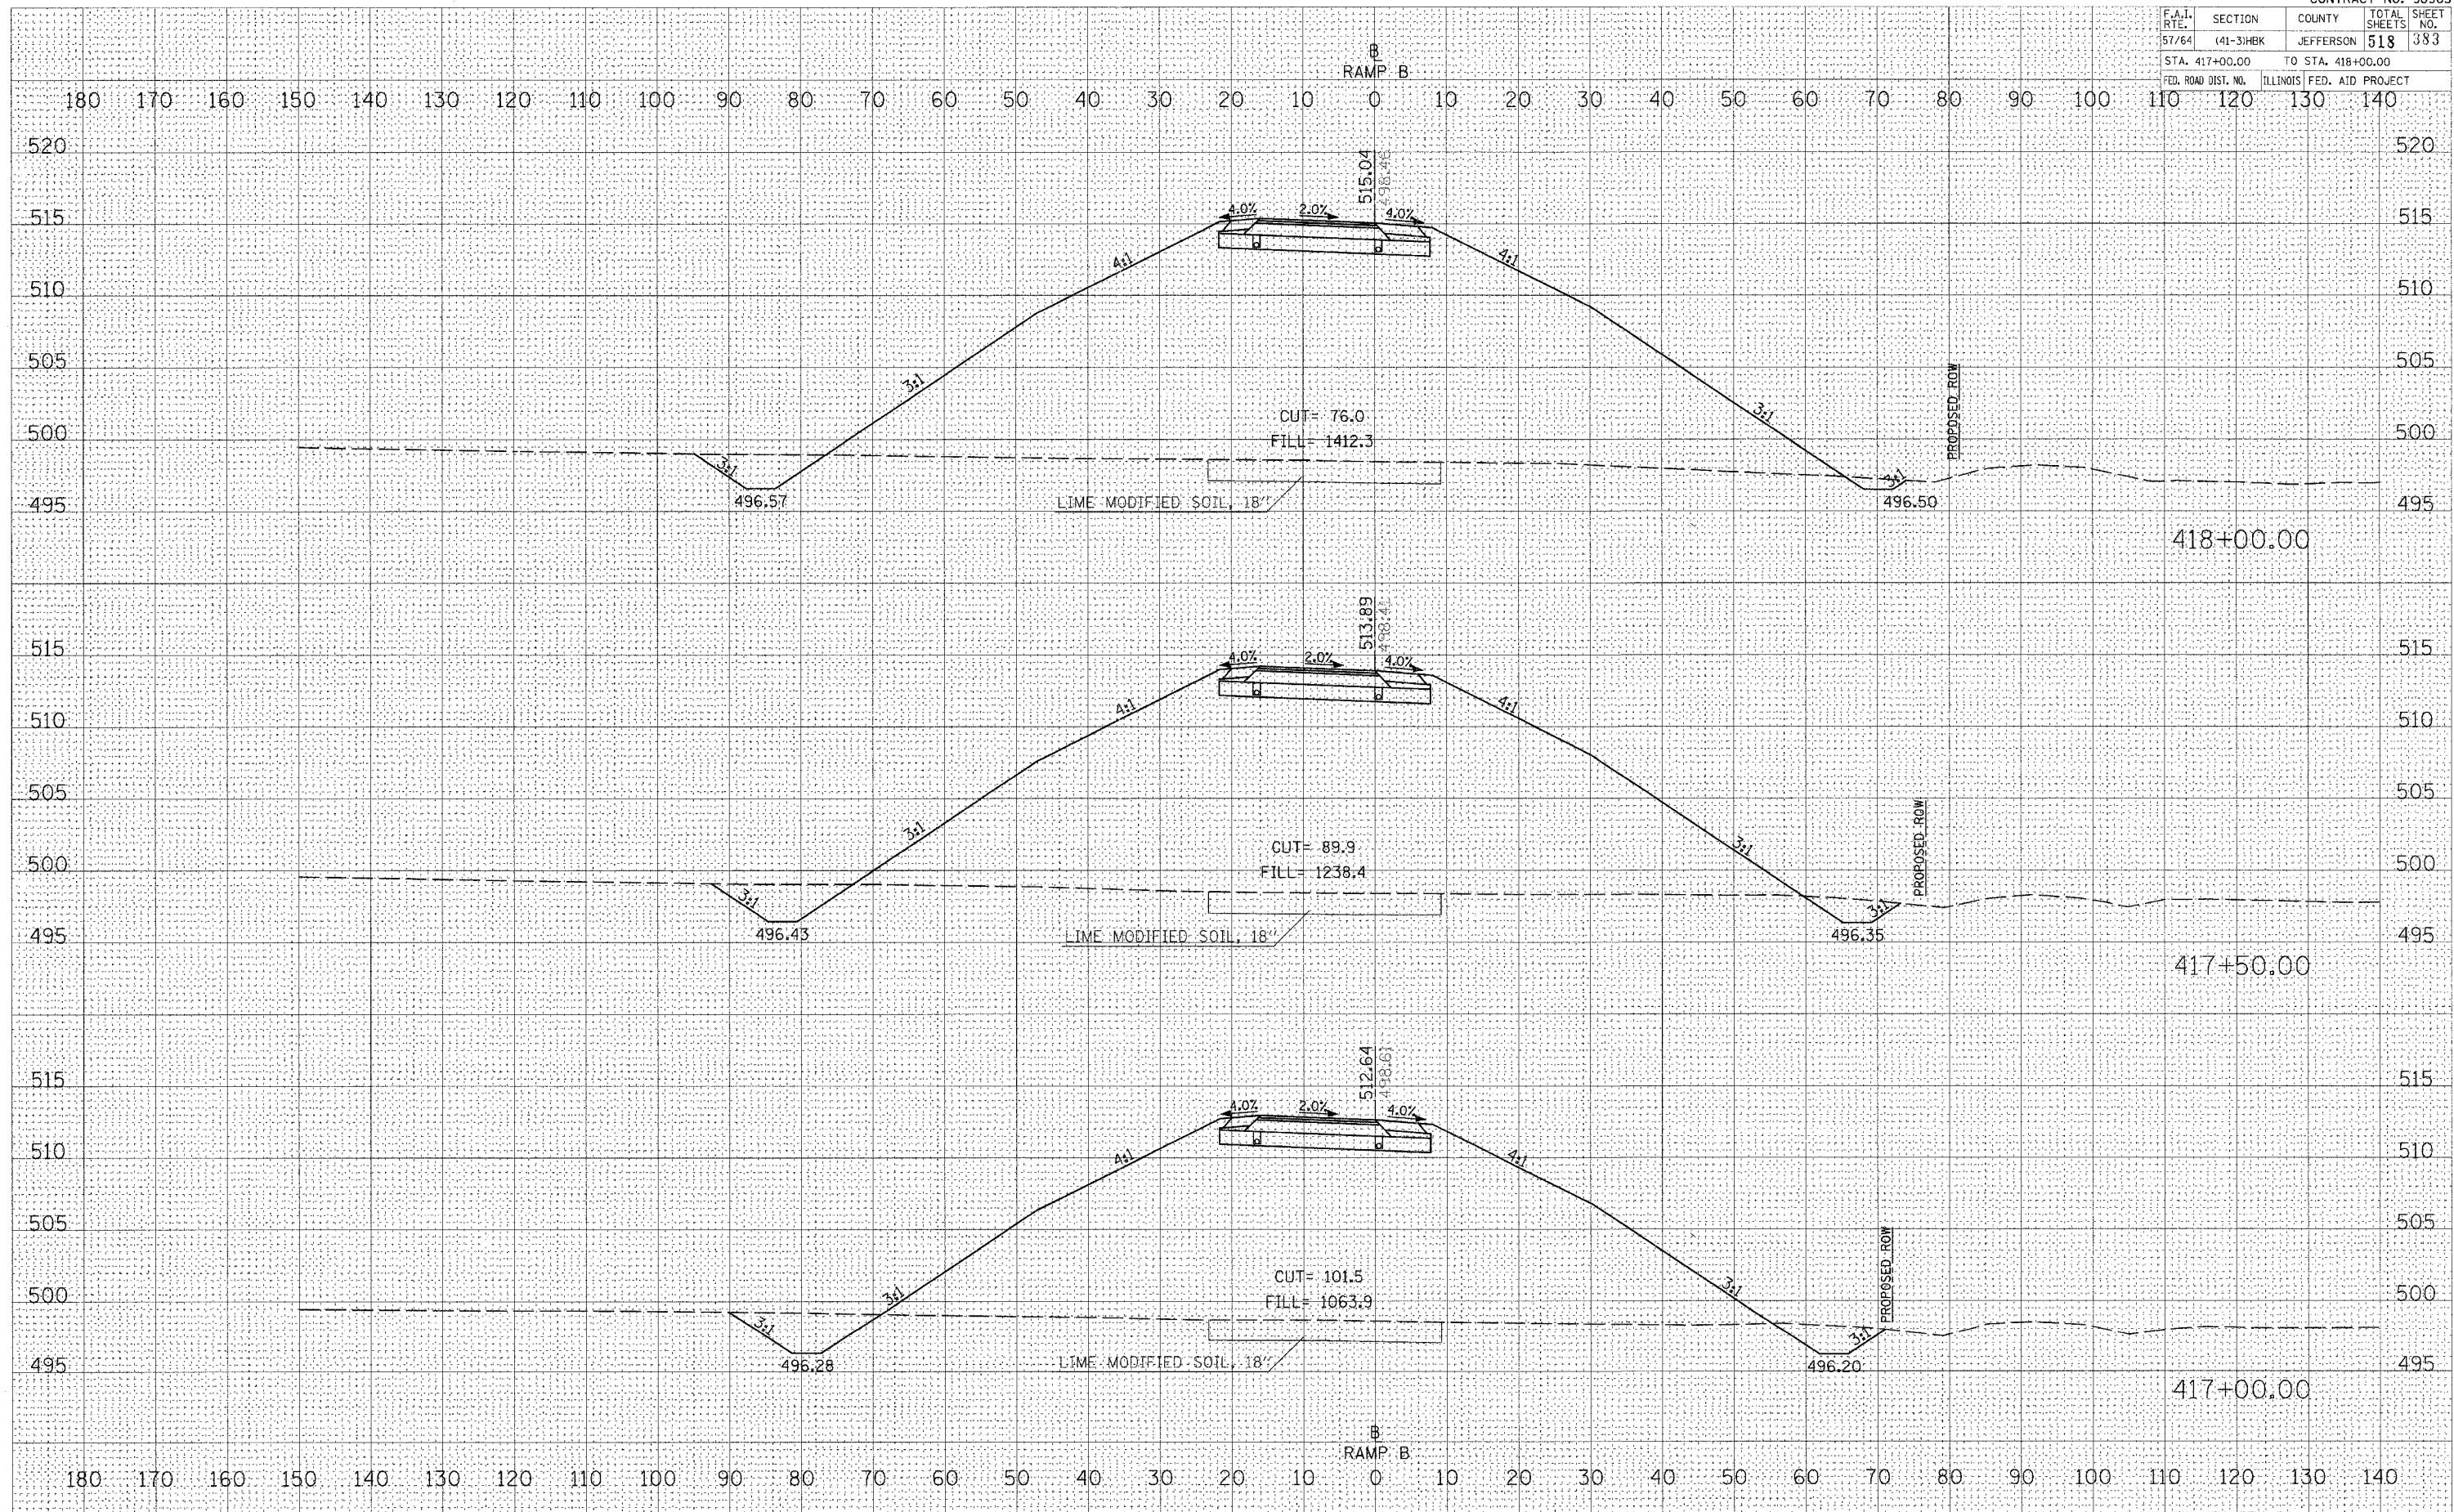

CROSS SECTIONS - PROPOSED RAMP B



```
PLOT DATE = 03/22/2007, 11:45 AM
FILE NAME = I:\98.jobs\98s2019a\ID
PLOT SCALE = 10.0000 / IN.
USER NAME = Ket
```


CROSS SECTIONS – PROPOSED RAMP B

F.A.I. RTE.	SECTION	COUNTY	TOTAL SHEETS	SHEET NO.
57/64	(41-3)HBK	JEFFERSON	518	385
STA. 420+00.00		TO STA. 420+50.00		
FED. ROAD DIST. NO.		ILLINOIS FED. AID PROJECT		

FINAL SURVEY	SURVEYED	BY	DATE
NOTE BOOK	PLOTTED		
NO.	TEMPLATE		
	AREAS CHECKED		

ORIGINAL SURVEY	SURVEYED	BY	DATE
FILE NAME	PLOTTED		
USER NAME	TEMPLATE		
	AREAS CHECKED		

PLOT DATE = 05/22/2007 11:45 AM
FILE NAME = J:\98963\98963\4100T RAMP'S - 518\385.dwg
USER NAME = JAC

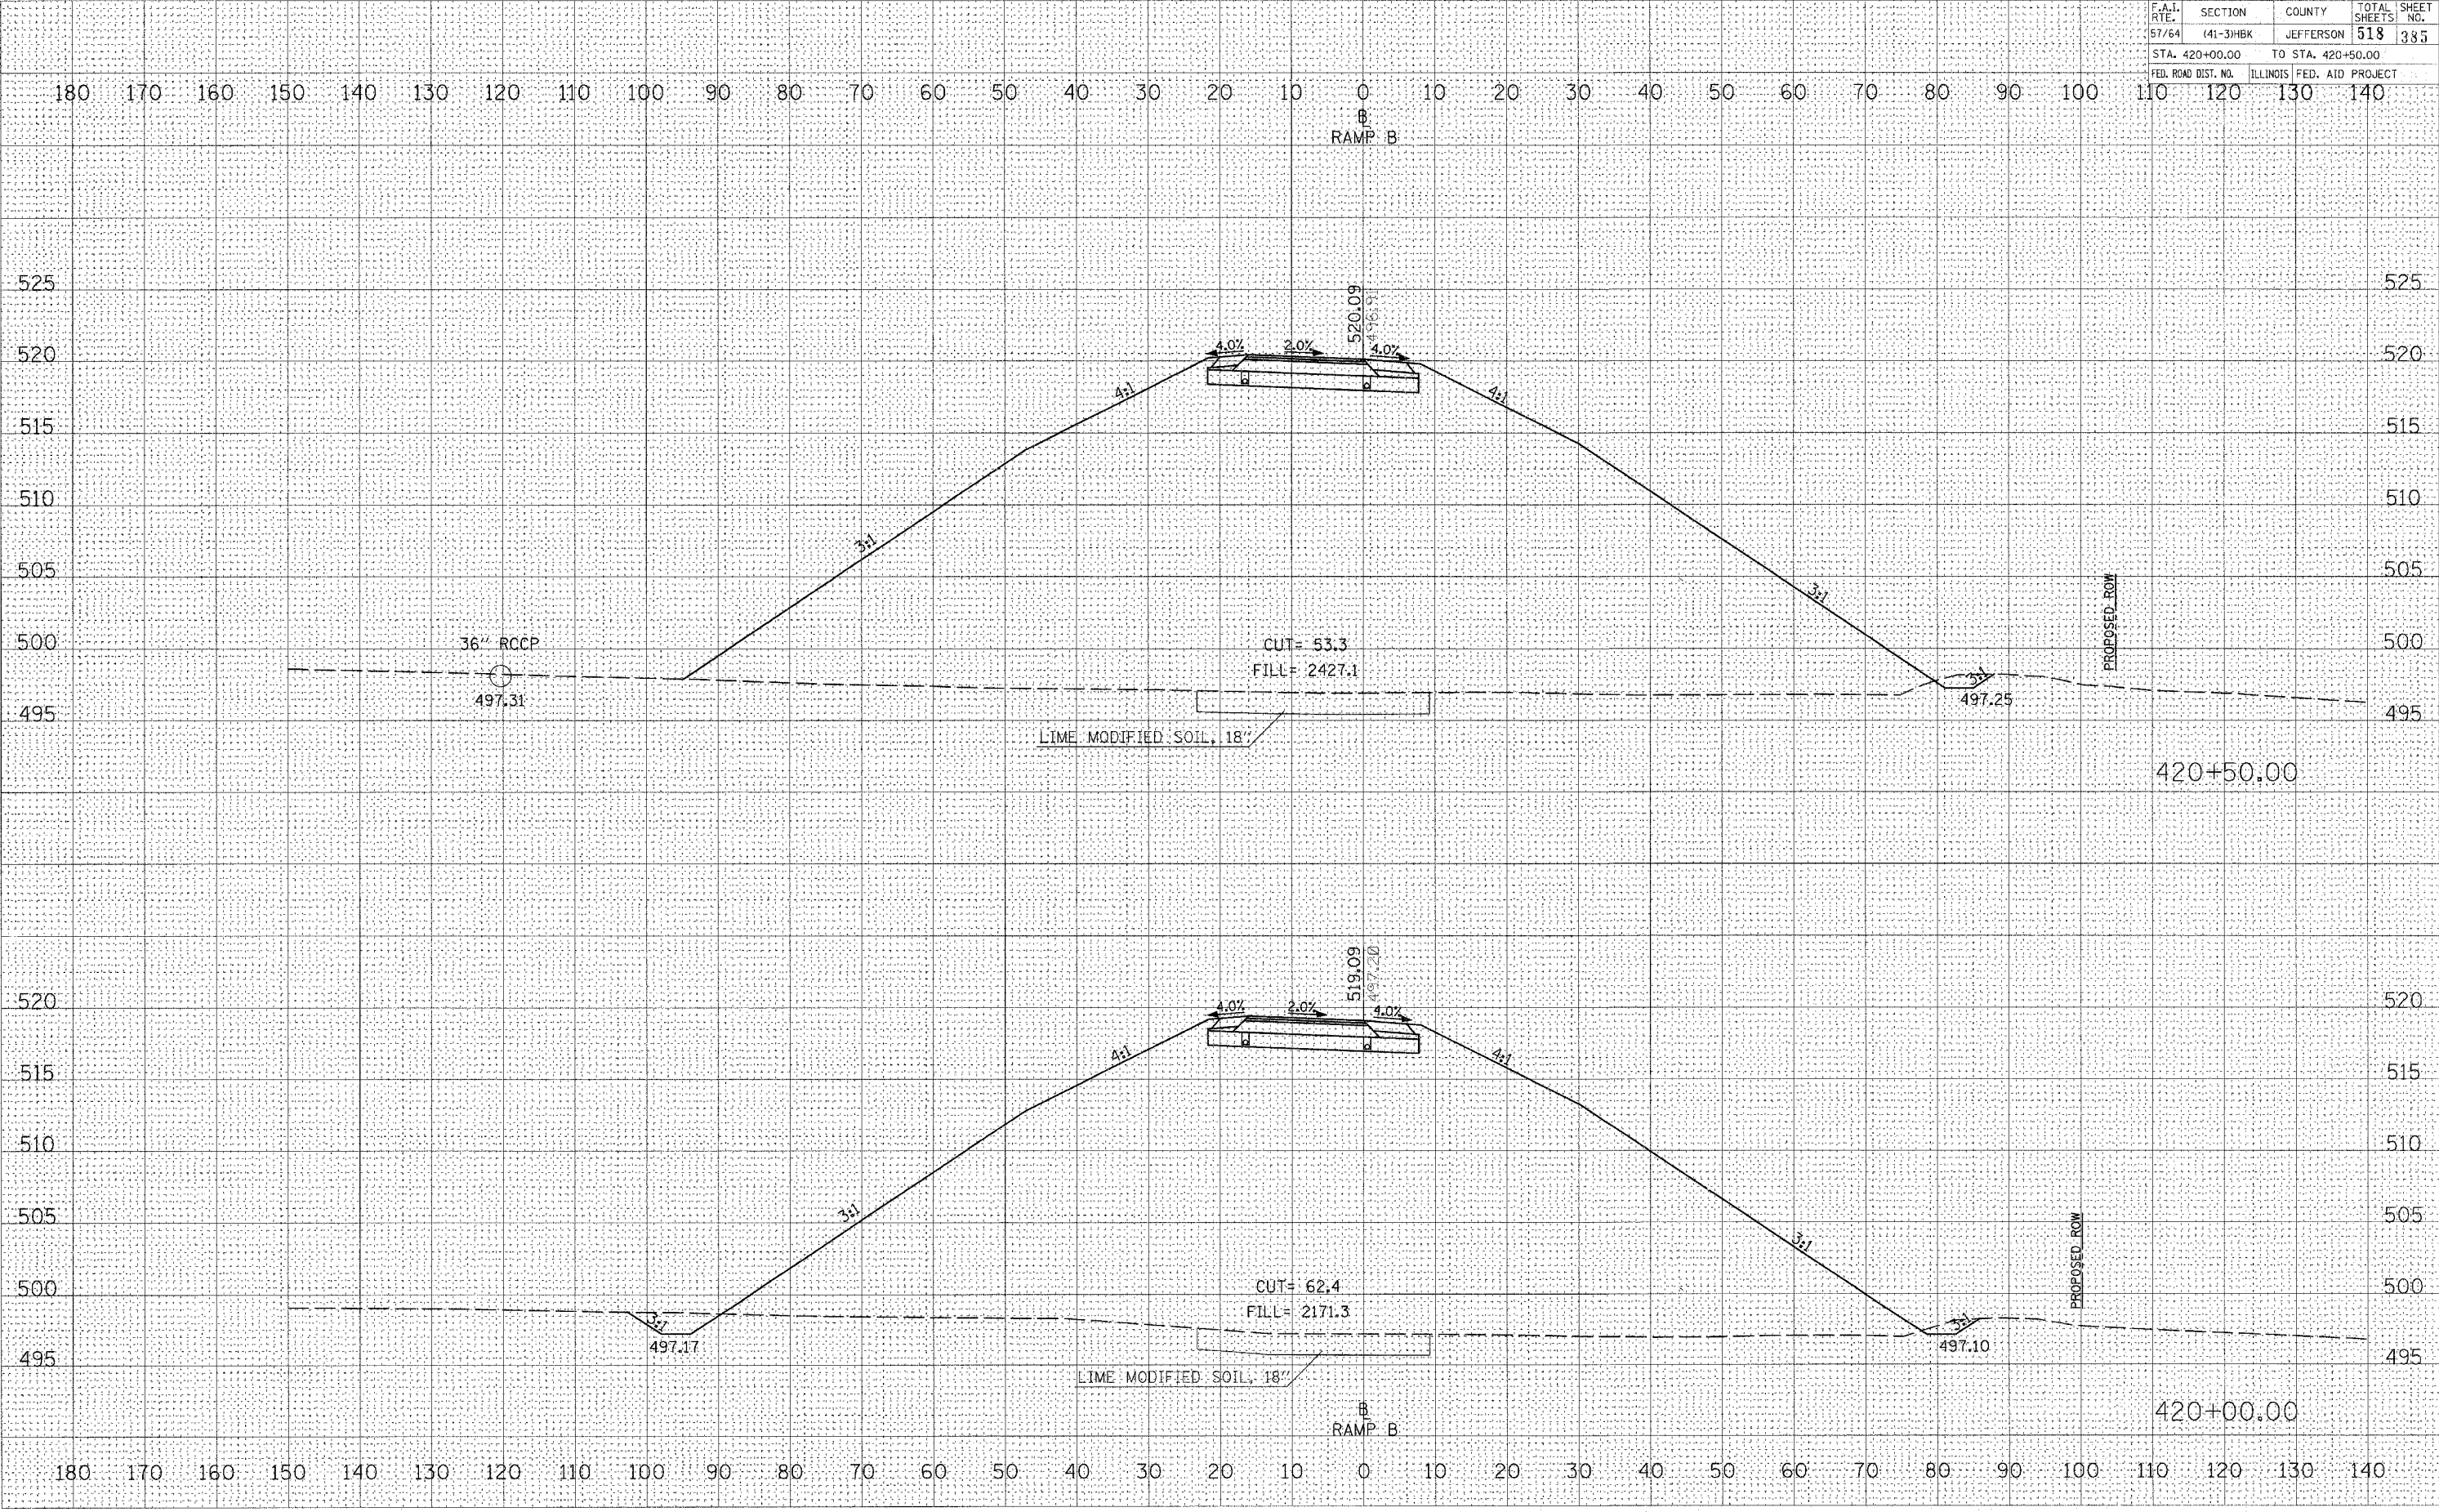


CROSS SECTIONS - PROPOSED RAMP B

F.A.I. RTE.	SECTION	COUNTY	TOTAL SHEETS	SHEET NO.
57/64	(41-3)HBK	JEFFERSON	518	387
STA. 500+00.00		TO STA. 501+00.00		
FED. ROAD DIST. NO.		ILLINOIS FED. AID PROJECT		

FINAL SURVEY	SURVED	BY	DATE
NOTE BOOK	TEMPLATE		
NO.	AREAS CHECKED		

ORIGINAL SURVEY	SURVED	BY	DATE
NOTE BOOK	TEMPLATE		
NO.	AREAS CHECKED		

PLOT DATE = 03/22/2007 11:48 AM
FILE NAME = I:\98963\98963\DOT RAMP C\DOT RAMP C.dwg
PLOT SCALE = 1/8" = 100' / IN.
USER NAME = ket

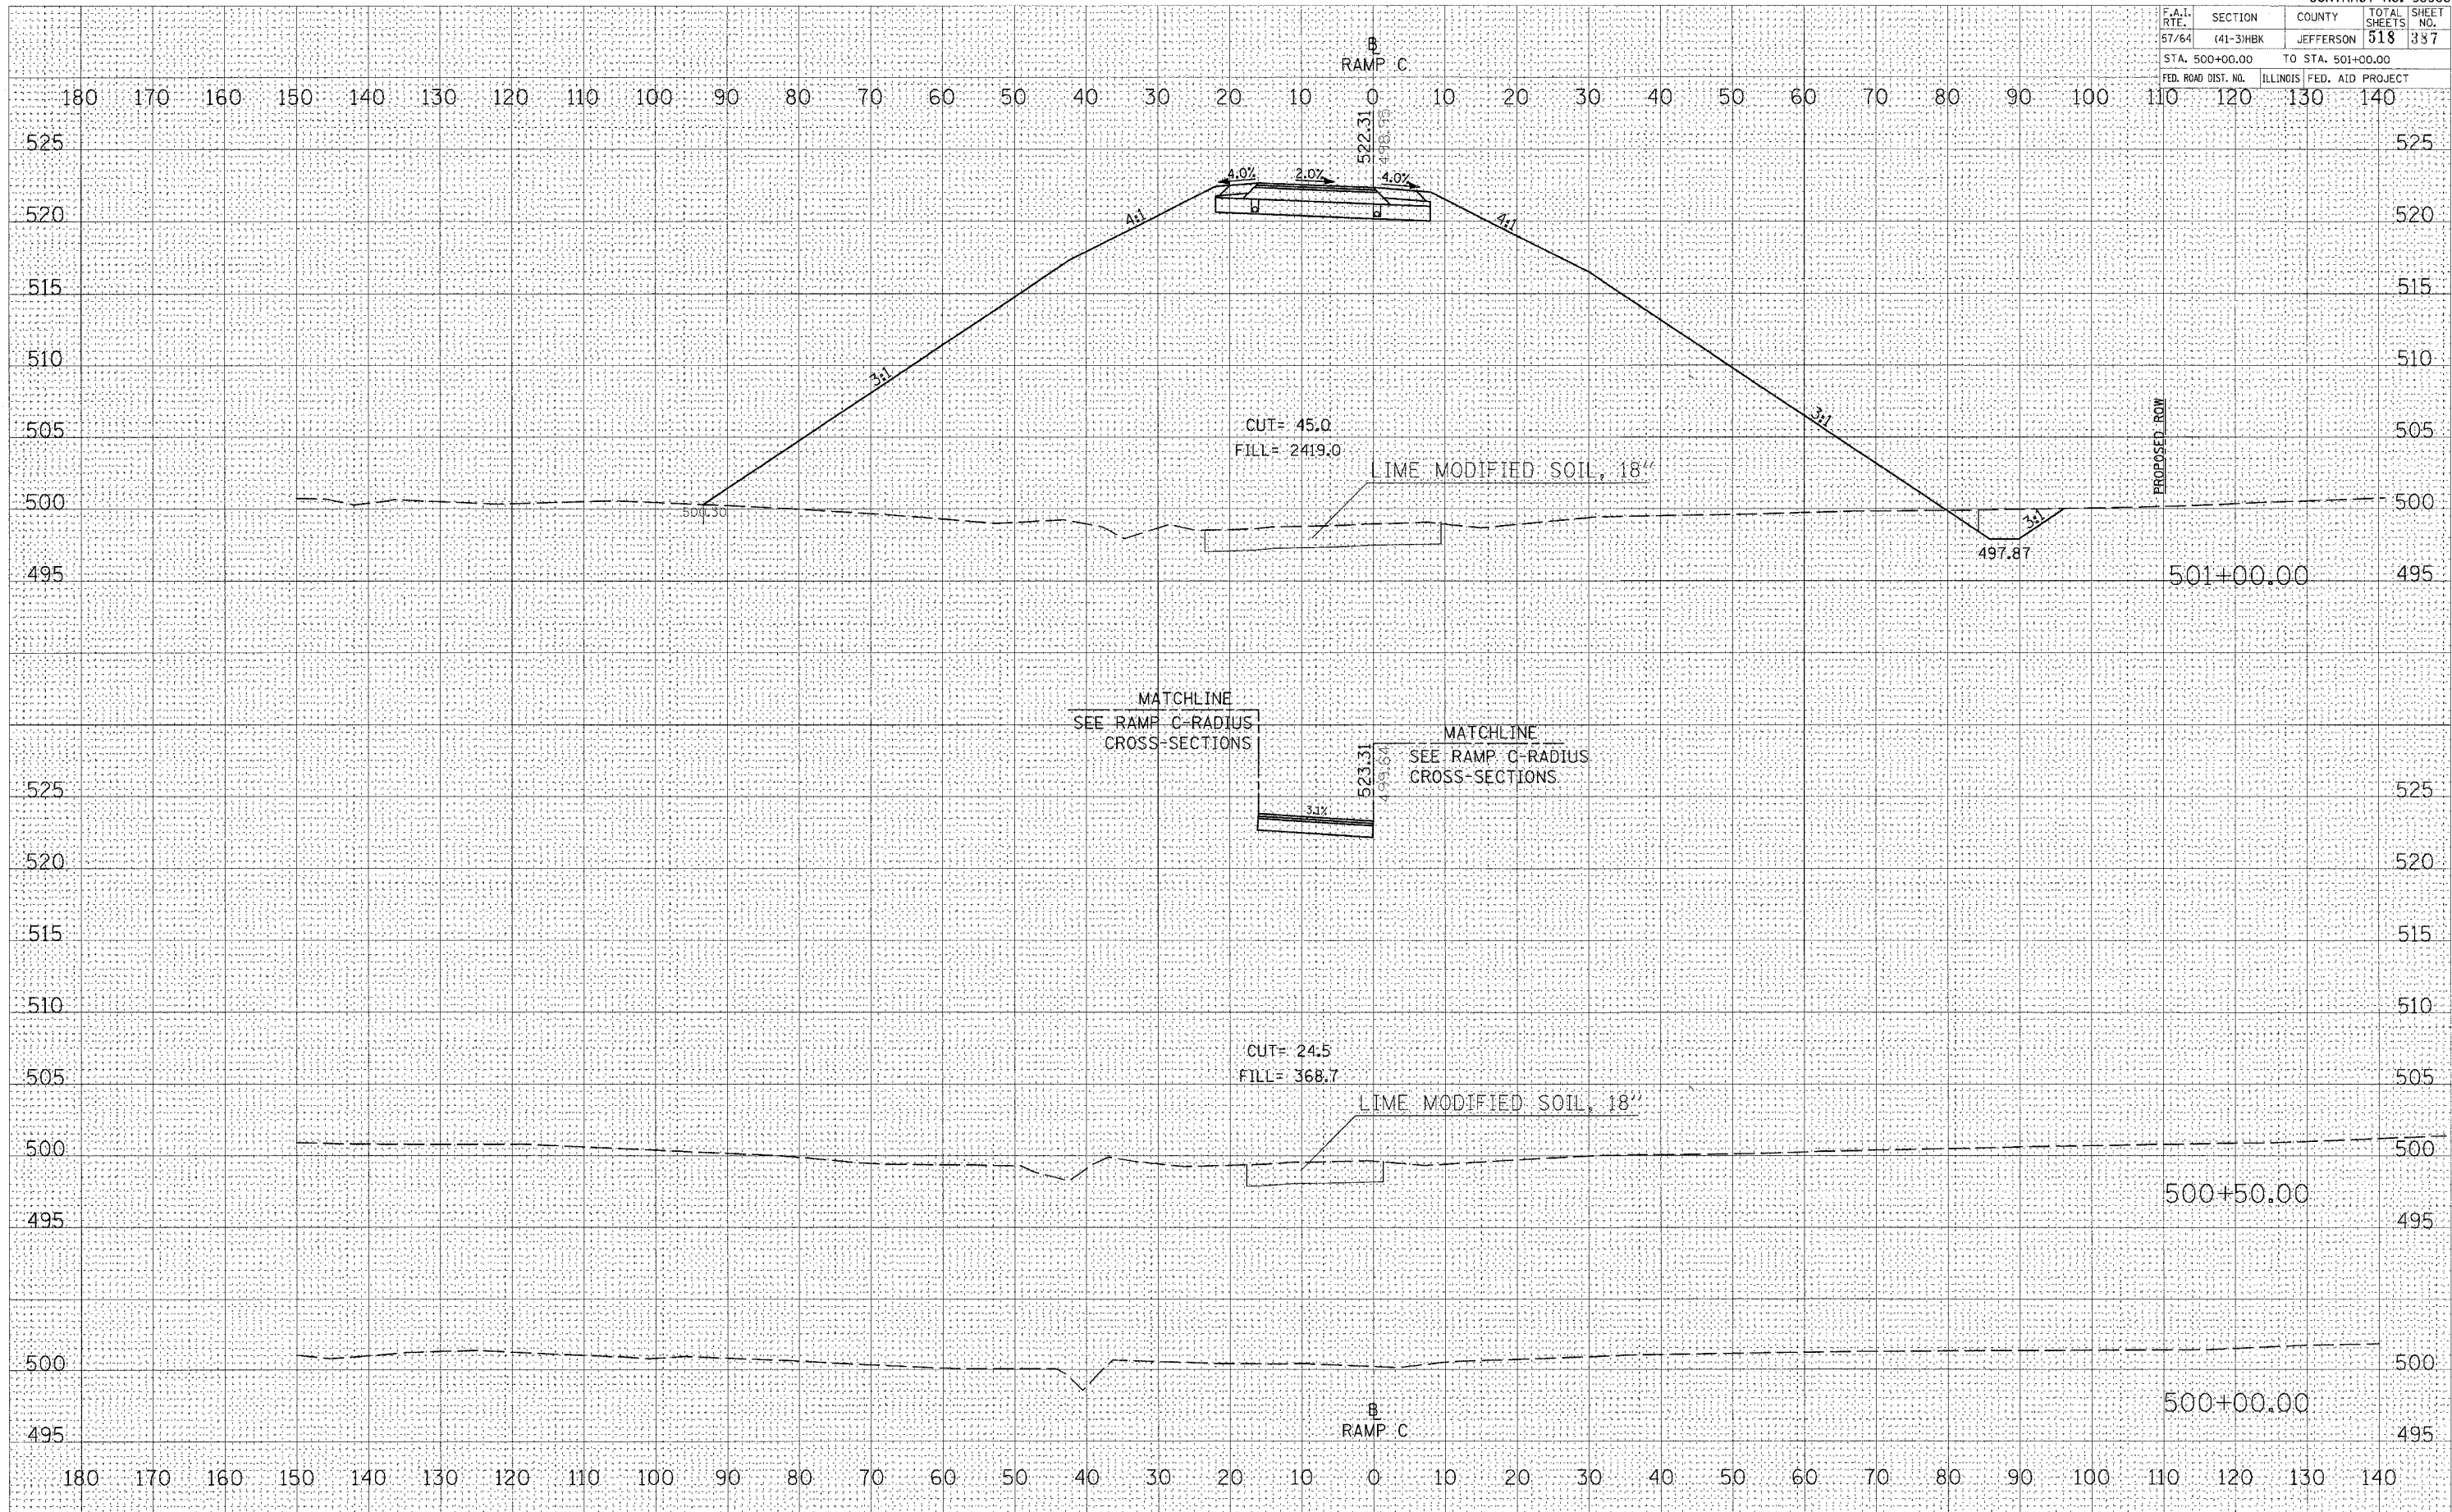


CROSS SECTIONS - PROPOSED RAMP C

F.A.I. RTE.	SECTION	COUNTY	TOTAL SHEETS	SHEET NO.
57/64	41-3H8K	JEFFERSON	518	388
STA. 501+50.00 TO STA. 502+00.00			ILLINOIS FED. AID PROJECT	

FINAL SURVEY	SURVEYED	DATE
NOTE BOOK	PLOTTED	BY
NO.	TEMPLATE	
	AREAS	
	AREAS CHECKED	

ORIGINAL SURVEY	SURVEYED	DATE
NOTE BOOK	PLOTTED	BY
NO.	TEMPLATE	
	AREAS	
	AREAS CHECKED	

PLOT DATE = 03/22/2007 11:48 AM
FILE NAME = I:\98963\98963\DOT RAMP C\98963.DWG
PLOT SCALE = 1/8" = 10' / IN.
USER NAME = ksc

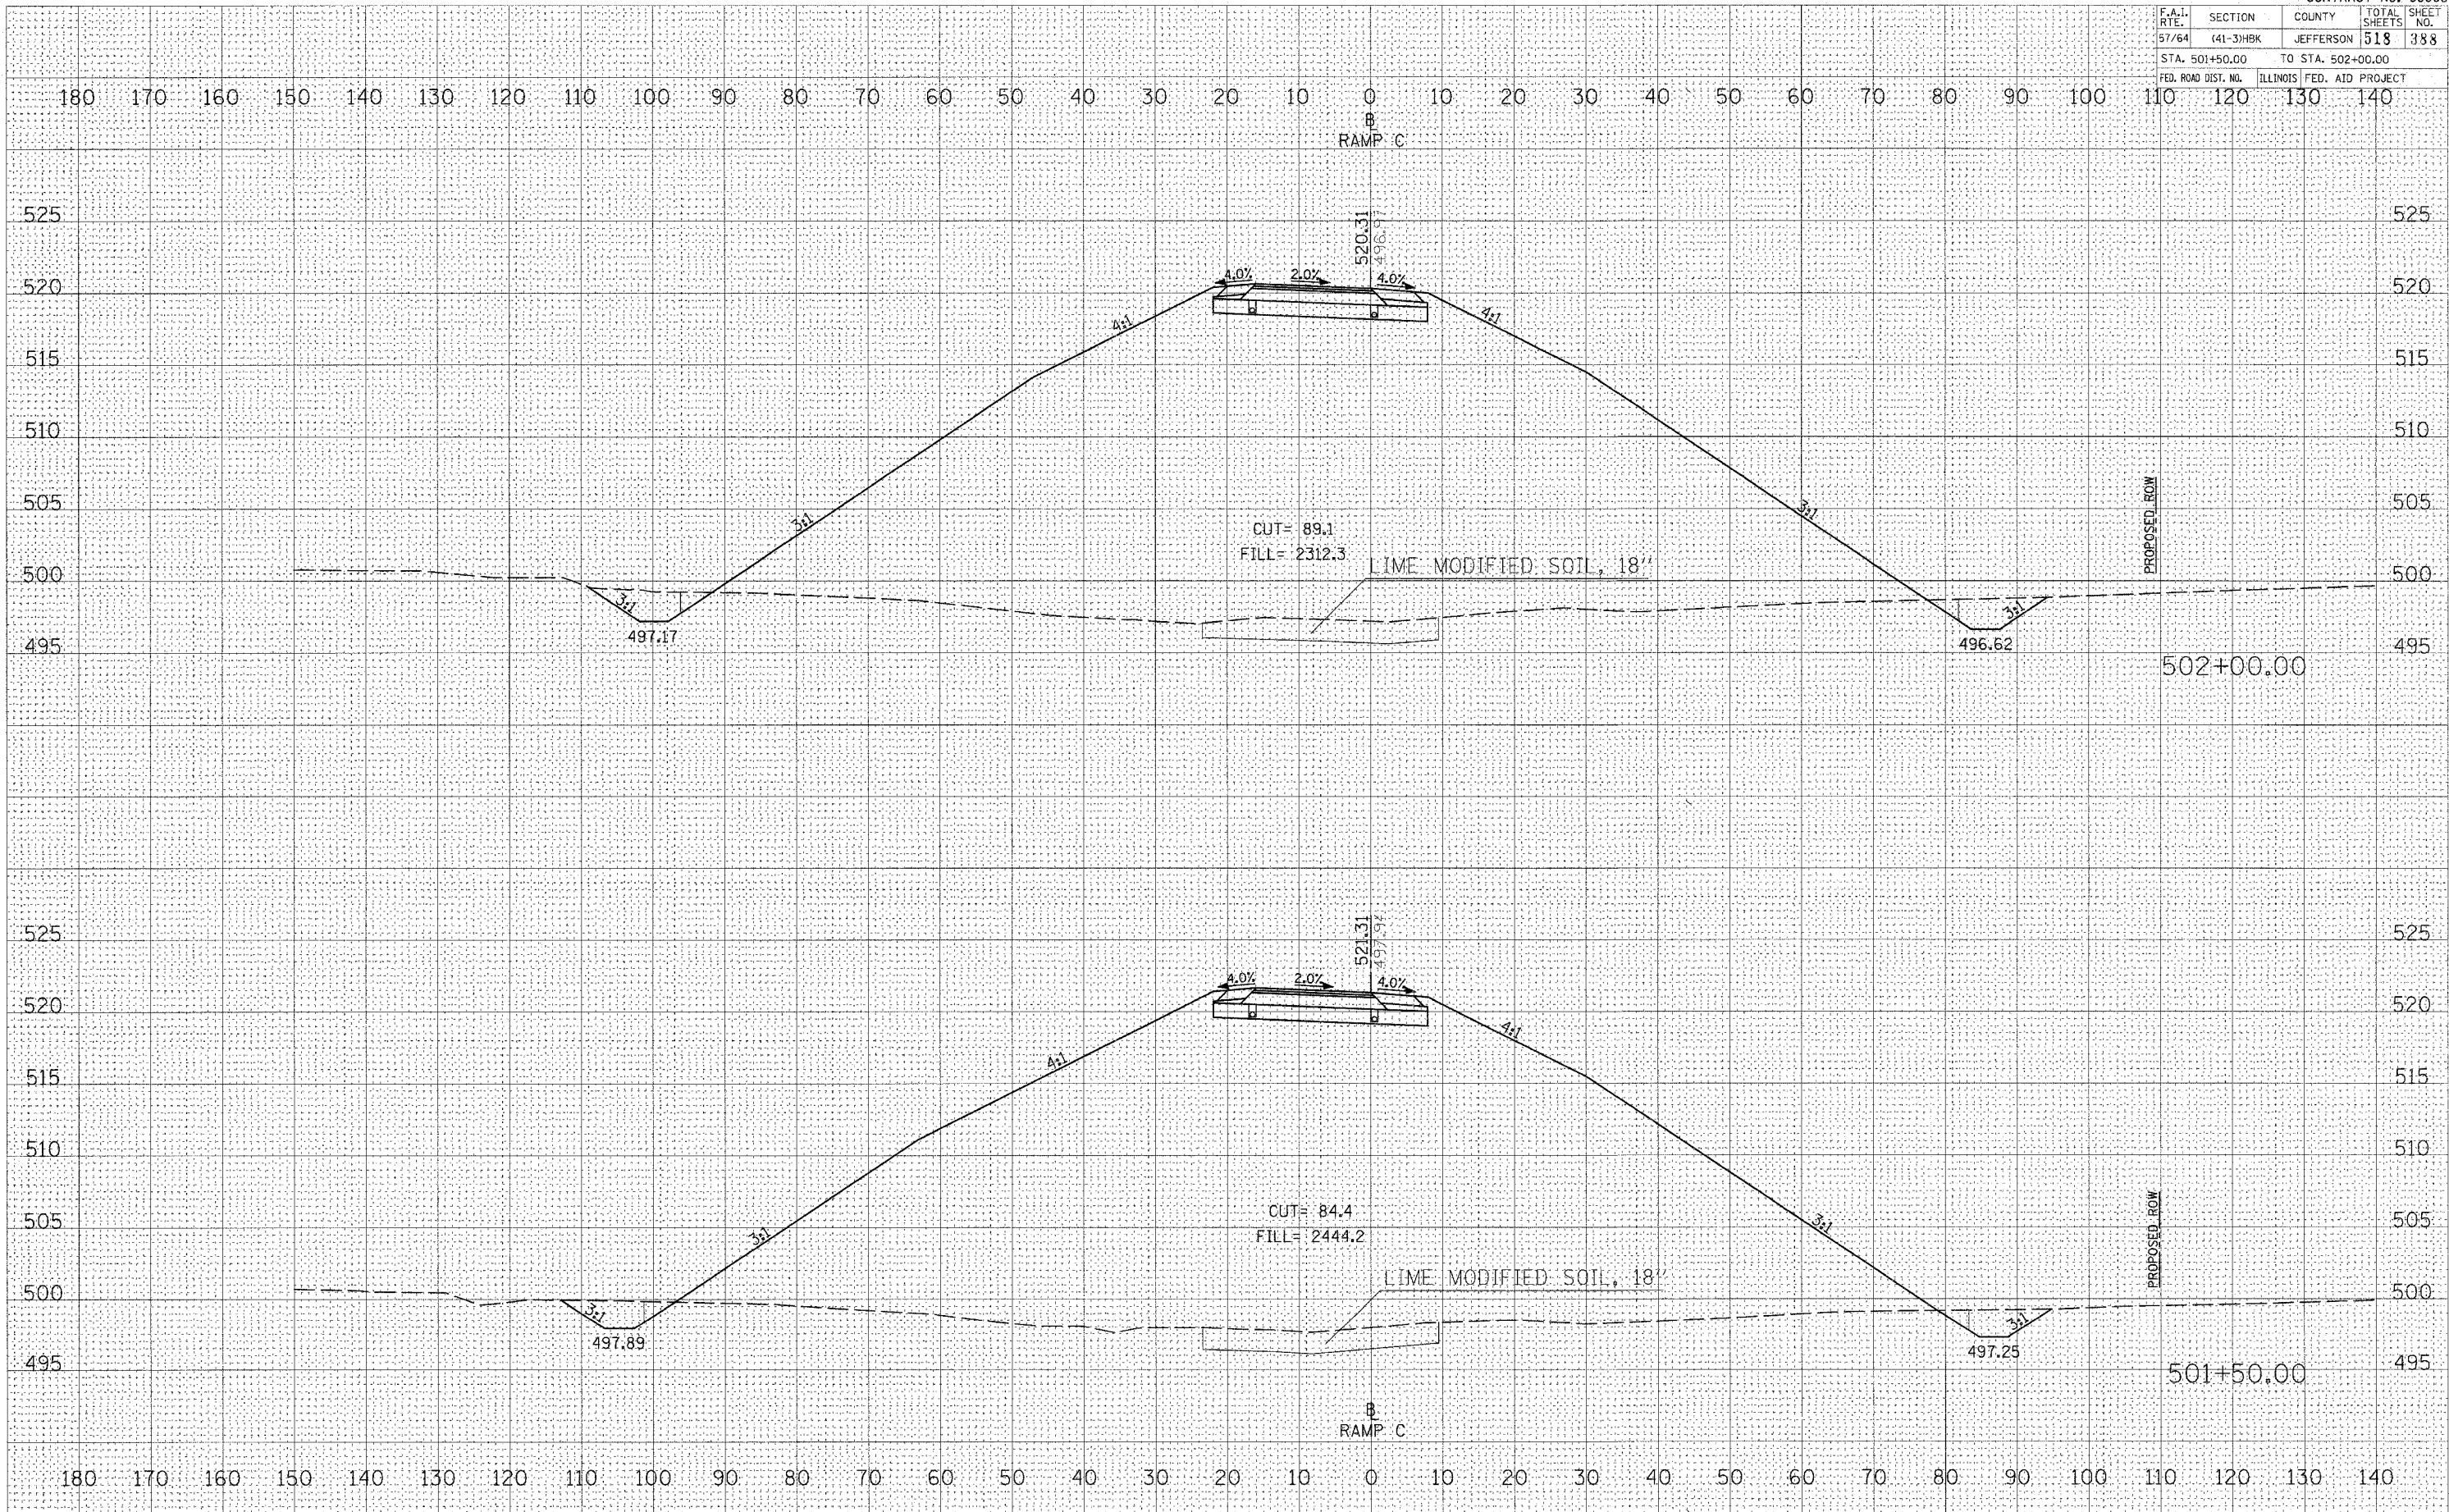

CROSS SECTIONS - PROPOSED RAMP C




CROSS SECTIONS – PROPOSED RAMP C

F.A.I. RTE.	SECTION	COUNTY	TOTAL SHEETS	SHEET NO.
57/64	(41-3)HBK	JEFFERSON	518	390
STA. 503+50.00 TO STA. 504+00.00			ILLINOIS FED. AID PROJECT	

FINAL	SURVEYED	DATE
NOTE BOOK	TEMPLATE	
AREAS	CHECKED	
NO.		

ORIGINAL	SURVEYED	DATE
NOTE BOOK	TEMPLATE	
AREAS	CHECKED	
NO.		


PLOT DATE = 03/22/2007 11:48 AM
FILE NAME = H:\98963\98963.DOT
PLOT SCALE = 10.0000' / IN.
USER NAME = KAC

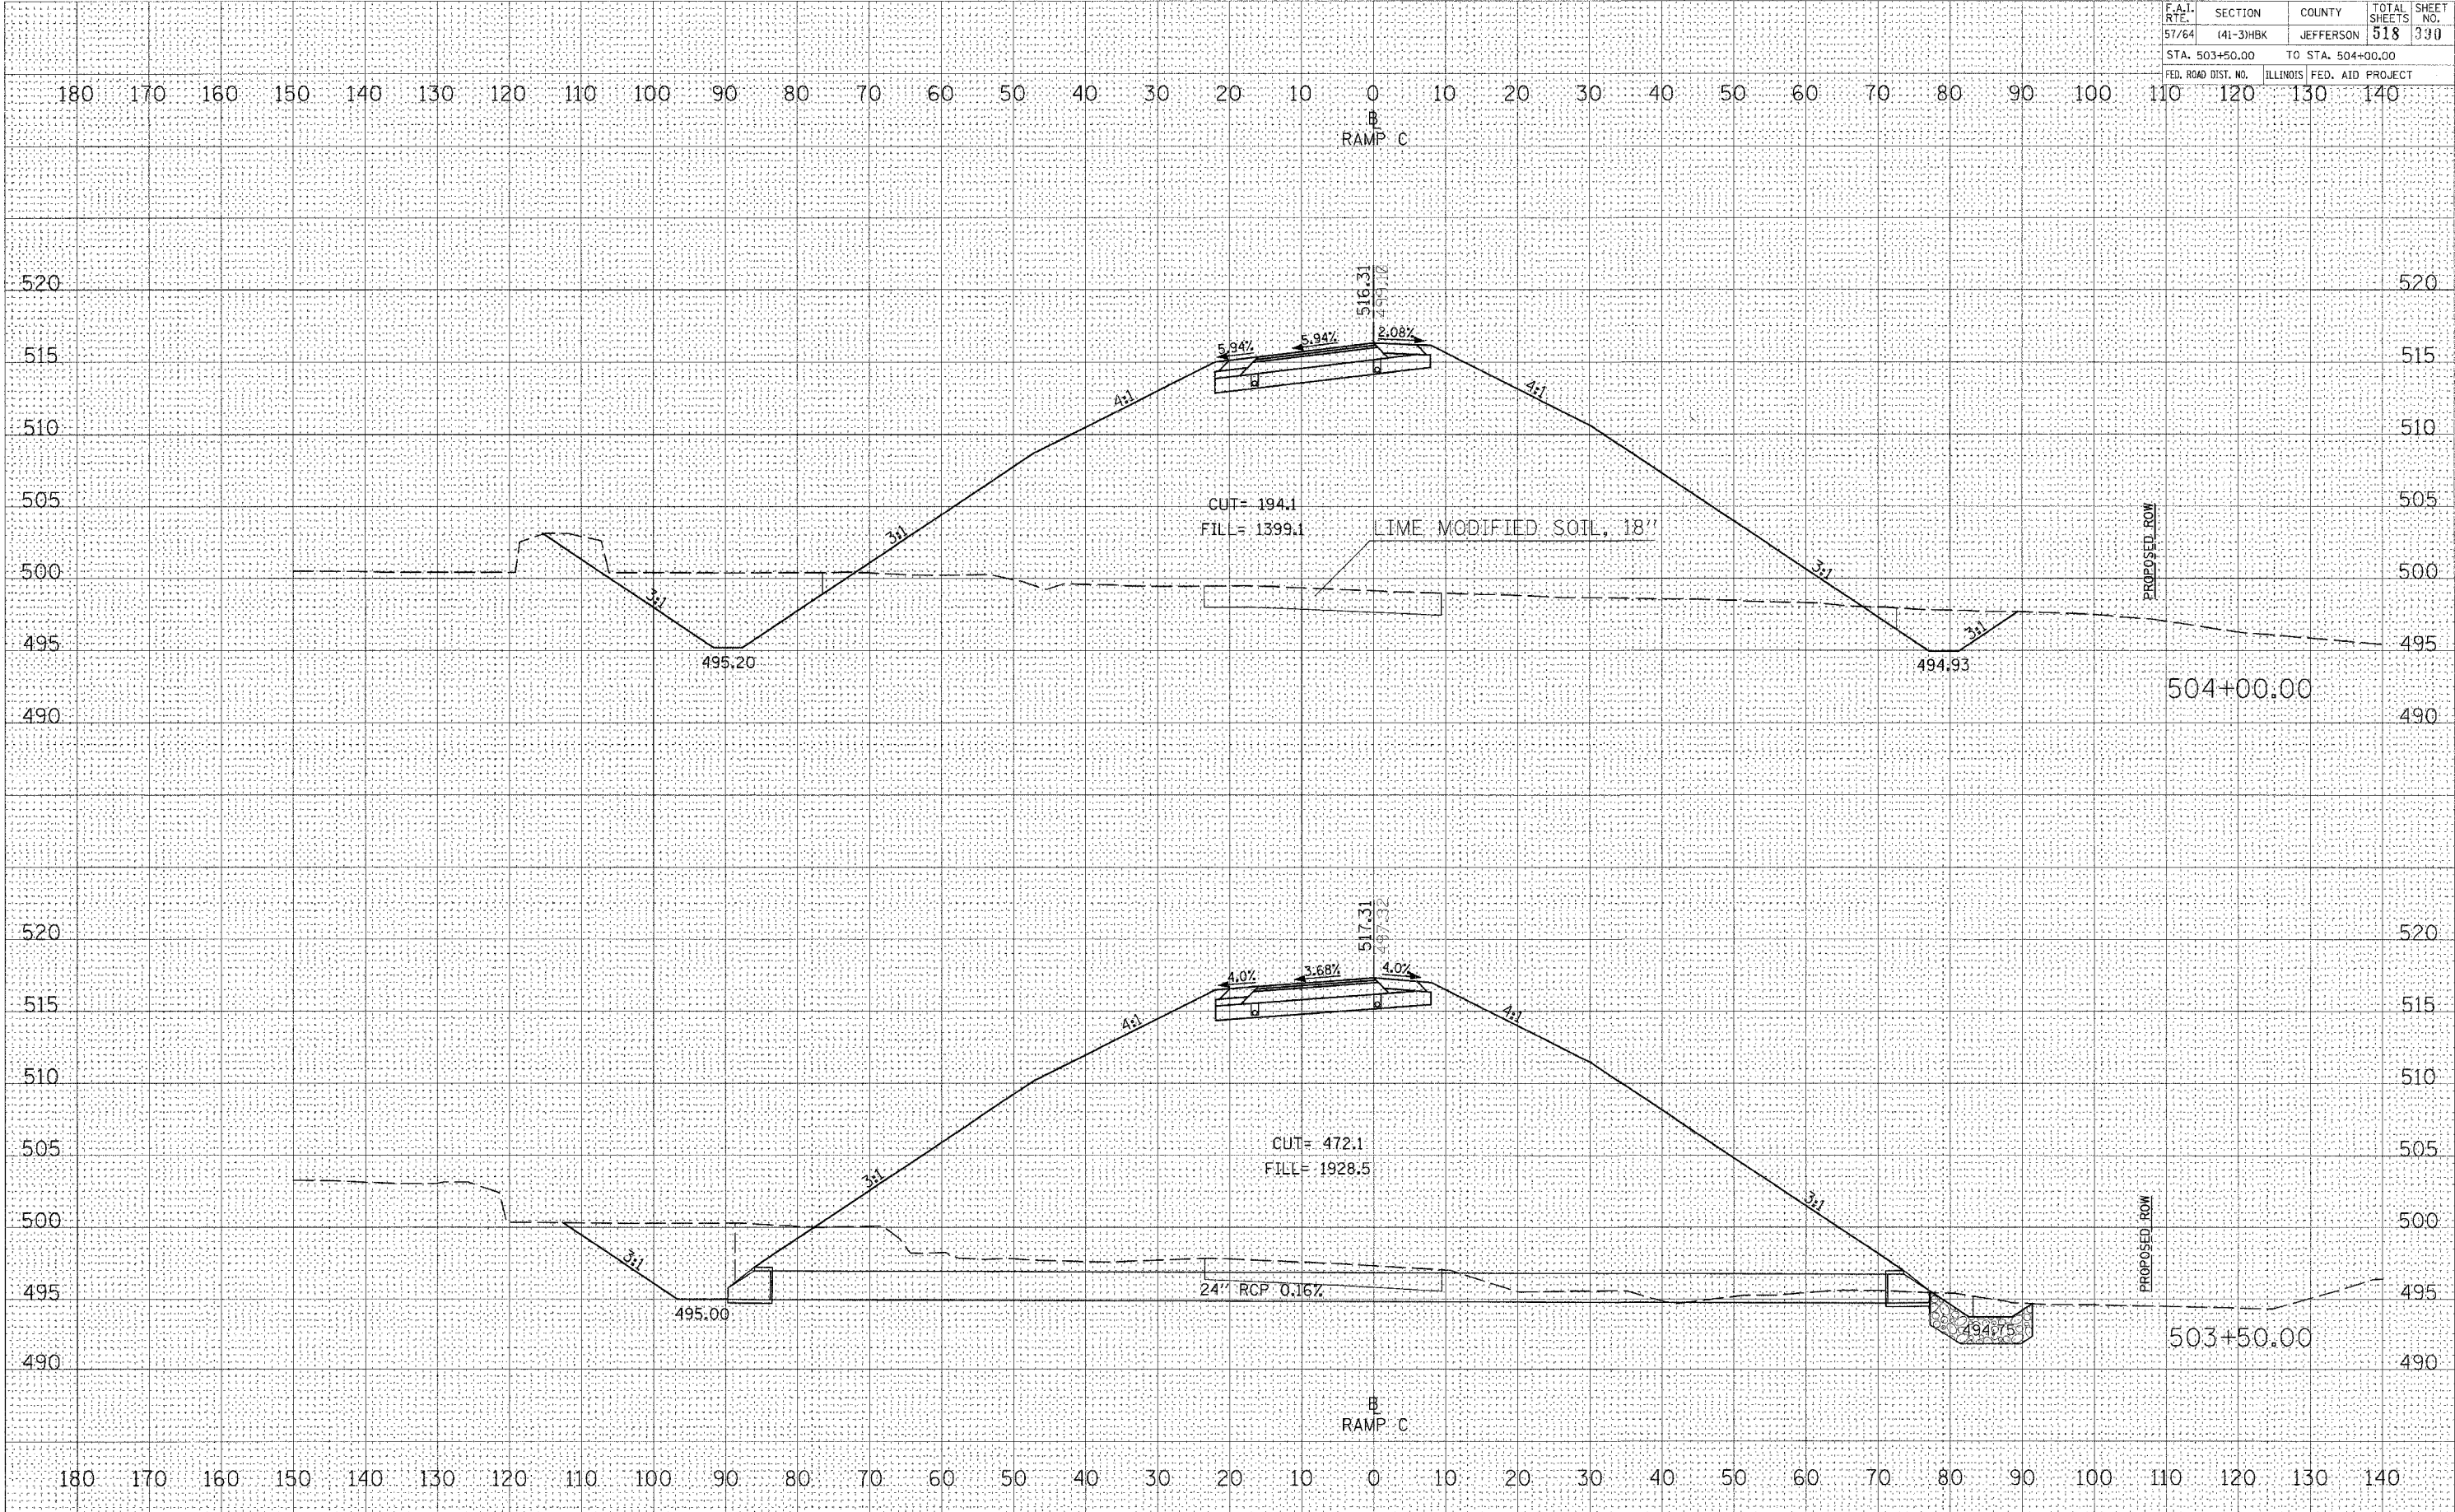

CROSS SECTIONS - PROPOSED RAMP C

F.A.I. RTE.	SECTION	COUNTY	TOTAL SHEETS	SHEET NO.
57/64	(41-3)HBK	JEFFERSON	518	391
STA. 504+50.00		TO STA. 505+00.00		
FED. ROAD DIST. NO.		ILLINOIS FED. AID PROJECT		

FINAL SURVEY	SURVEYED PLOTTED	BY	DATE
NOTE BOOK	TEMPLATE		
NO.	AREA CHECKED		

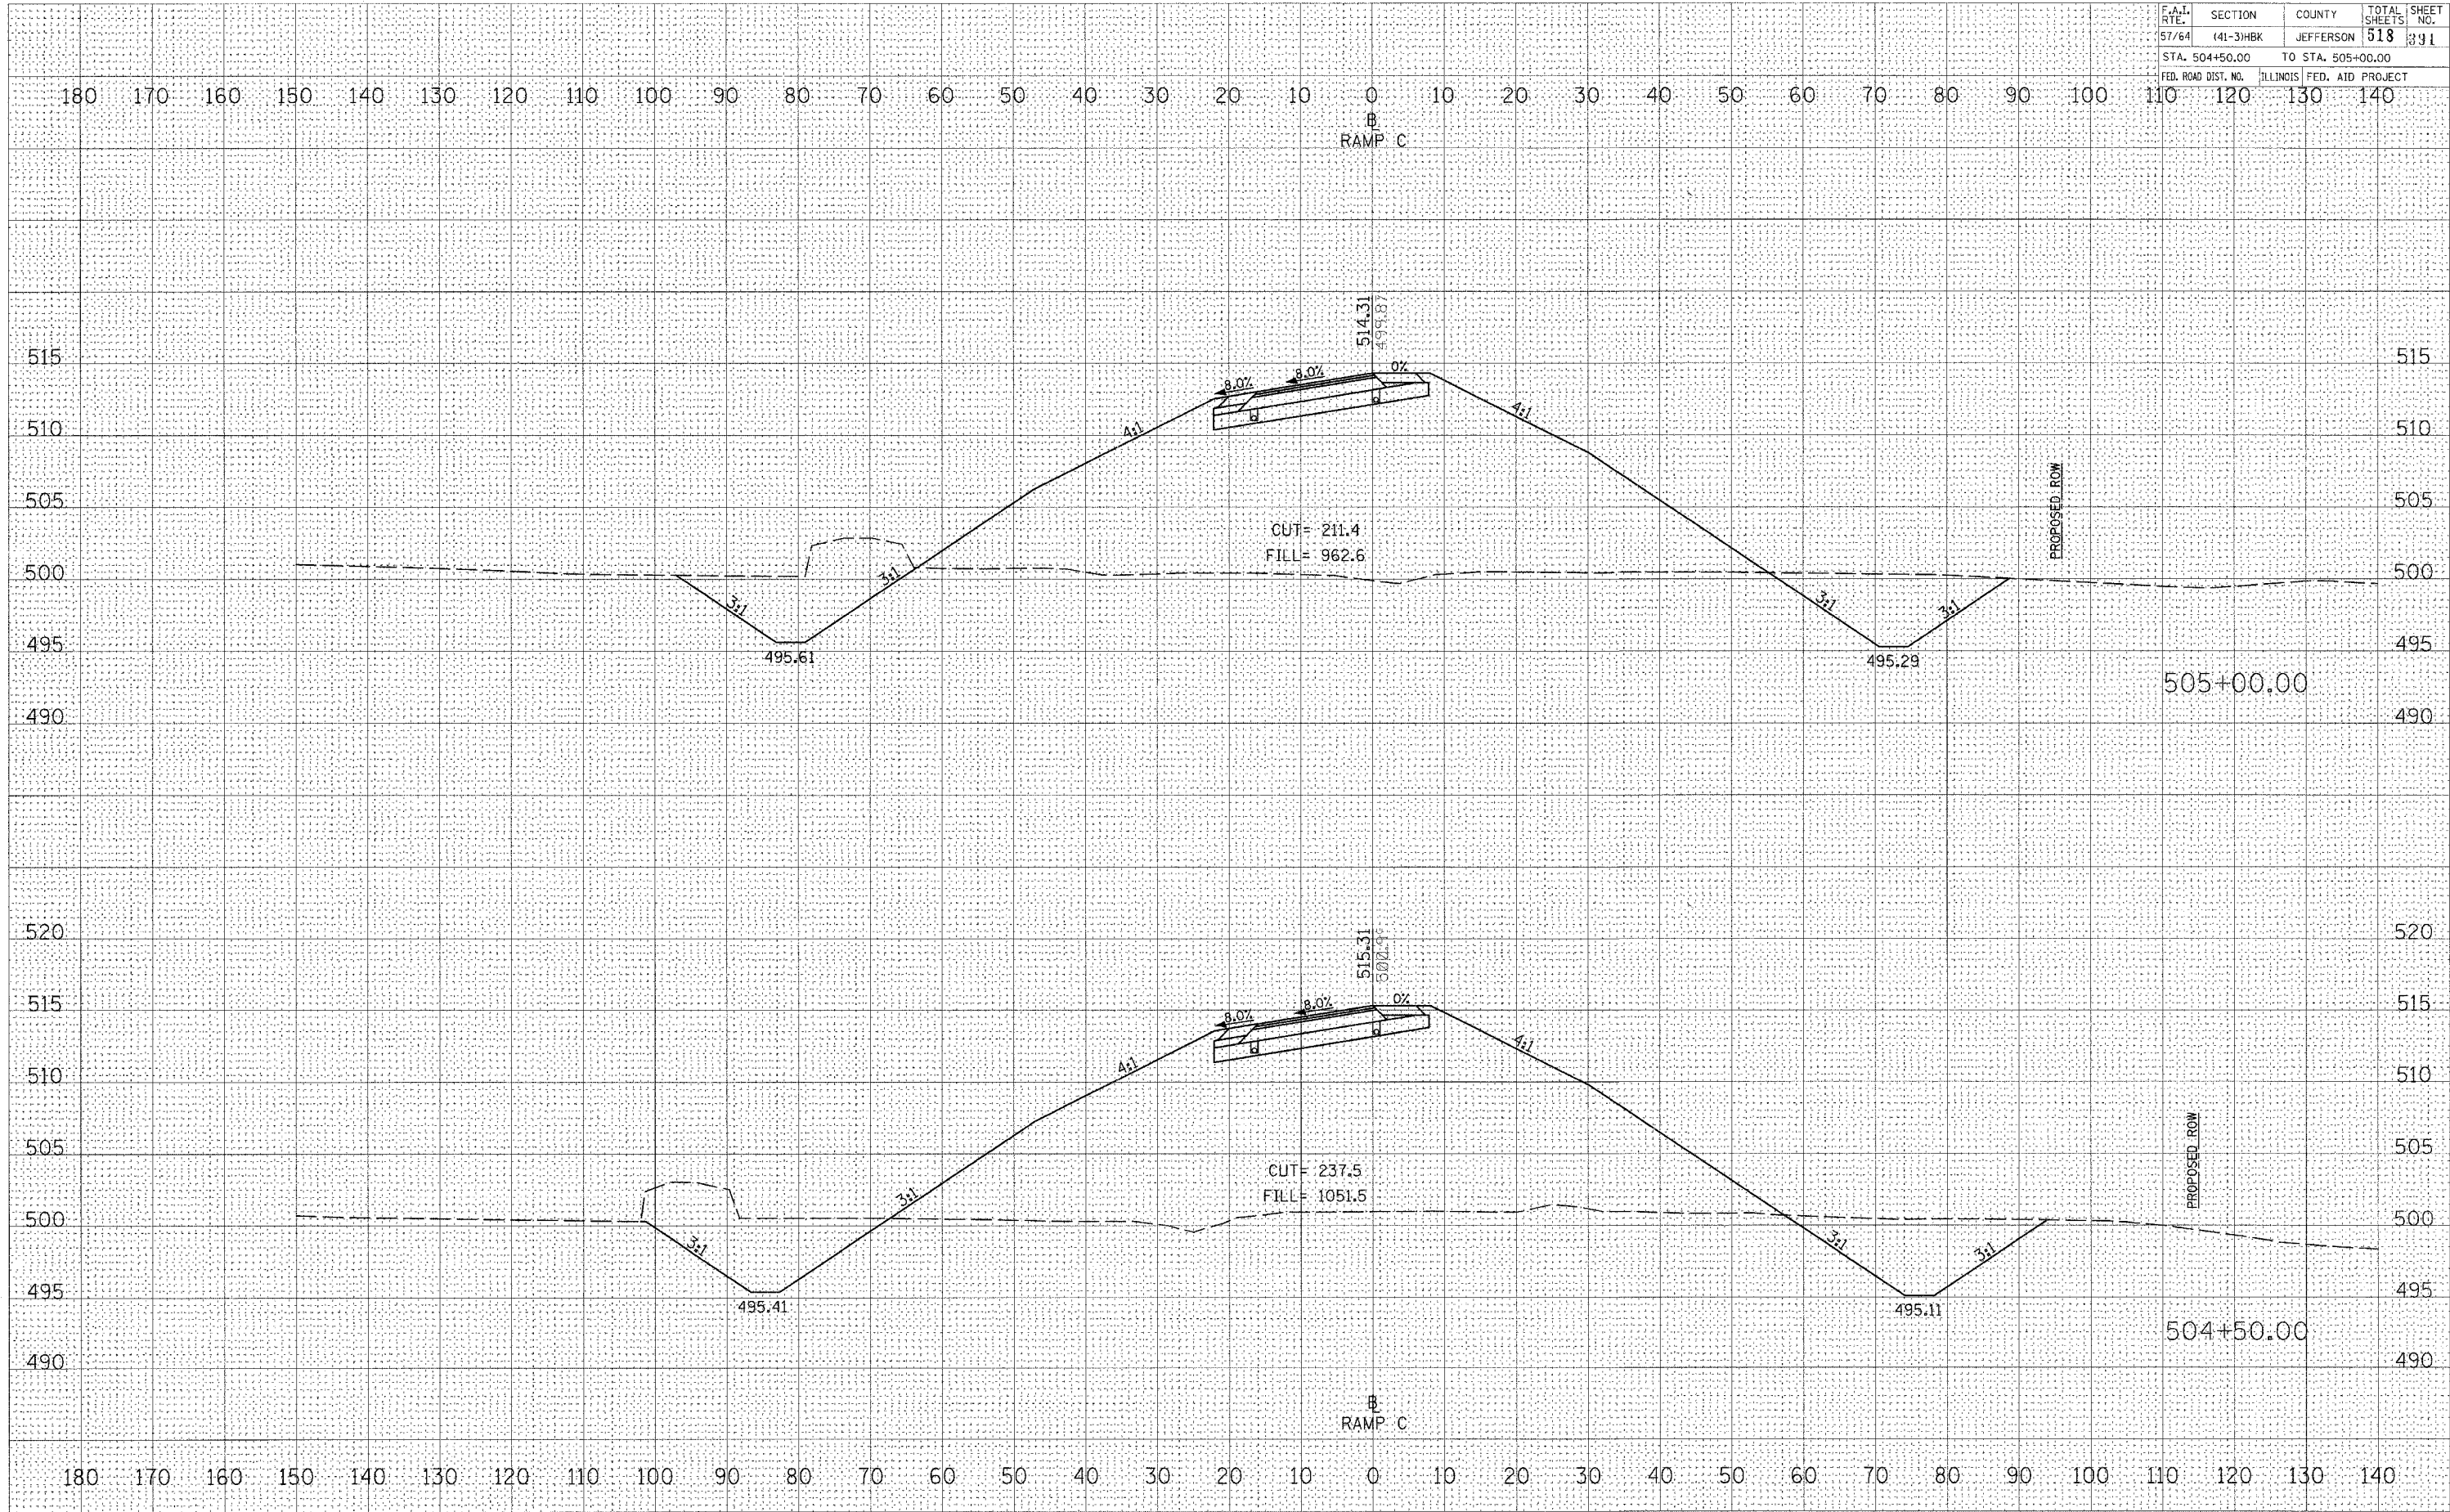

ORIGINAL SURVEY	SURVEYED PLOTTED	BY	DATE
NOTE BOOK	TEMPLATE		
NO.	AREA CHECKED		

PLOT DATE = 03/22/2007 11:48 AM


CROSS SECTIONS - PROPOSED RAMP C

F.A.I. RTE.	SECTION	COUNTY	TOTAL SHEETS	SHEET NO.
57/64	(41-3)HBK	JEFFERSON	518	392
STA. 505+50.00		TO STA. 506+00.00		
FED. ROAD DIST. NO.		ILLINOIS FED. AID PROJECT		

FINAL SURVEY	SURVEYED	BY	DATE
NOTE BOOK	PLOTTED		
NO.	TEMPLATE		
	AREAS CHECKED		

ORIGINAL SURVEY	SURVEYED	BY	DATE
NO.	PLOTTED		
	TEMPLATE		
	AREAS CHECKED		

PLOT DATE = 03/22/2007 11:48 AM
FILE NAME = I:\98963\98963\DOT RAMP C\98963\DOT RAMP C.DWG
USER NAME = KAT

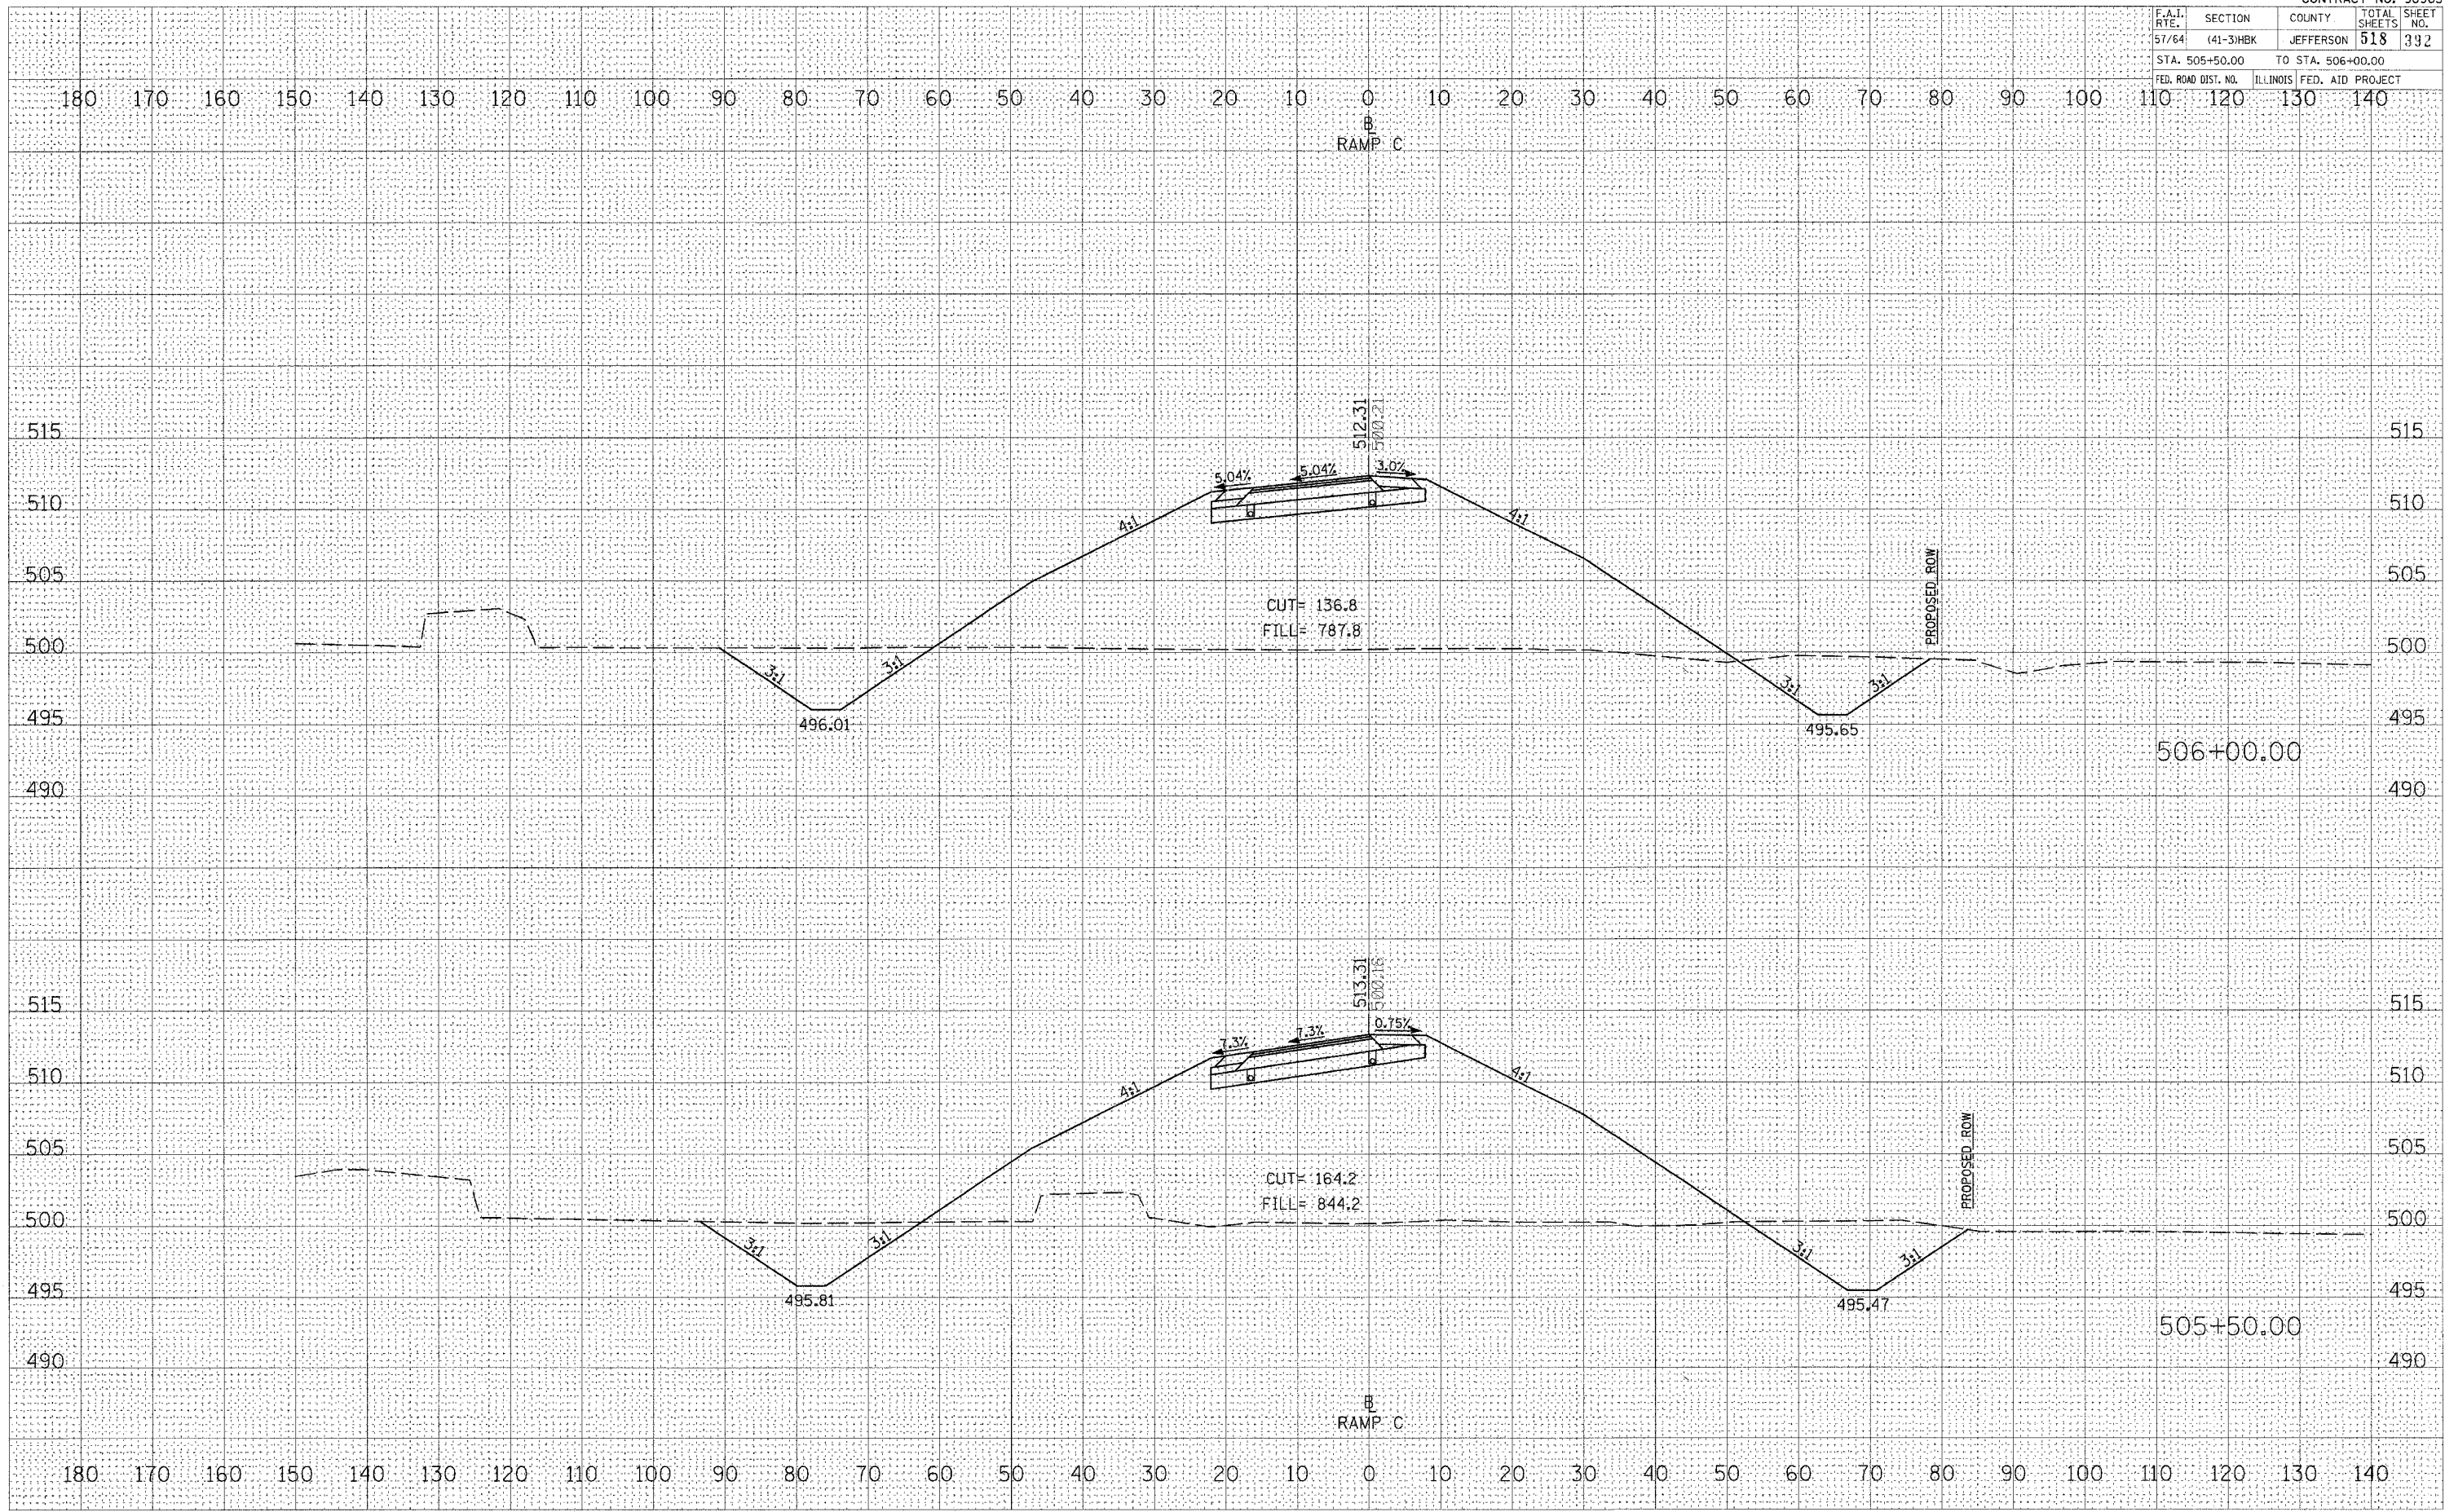


CROSS SECTIONS - PROPOSED RAMP C

F.A.I. RTE.	SECTION	COUNTY	TOTAL SHEETS	SHEET NO.
FED. ROAD DIST. NO.		ILLINOIS FED. AID PROJECT		


FINAL SURVEY	SURVEYED	BY	DATE
	NOTE BOOK		
	TEMPLATE		
	AREAS		
NO.	CHECKED		

ORIGINAL SURVEY	SURVEYED	BY	DATE
	NOTE BOOK		
	TEMPLATE		
	AREAS		
NO.	CHECKED		

PLOT DATE = 03/22/2007 11:48 AM
FILE NAME = I:\98jobs\982013a\DOT RAMP C\PROPOSED.RMP
PLOT SCALE = 0.0000 / IN.
USER NAME = kst

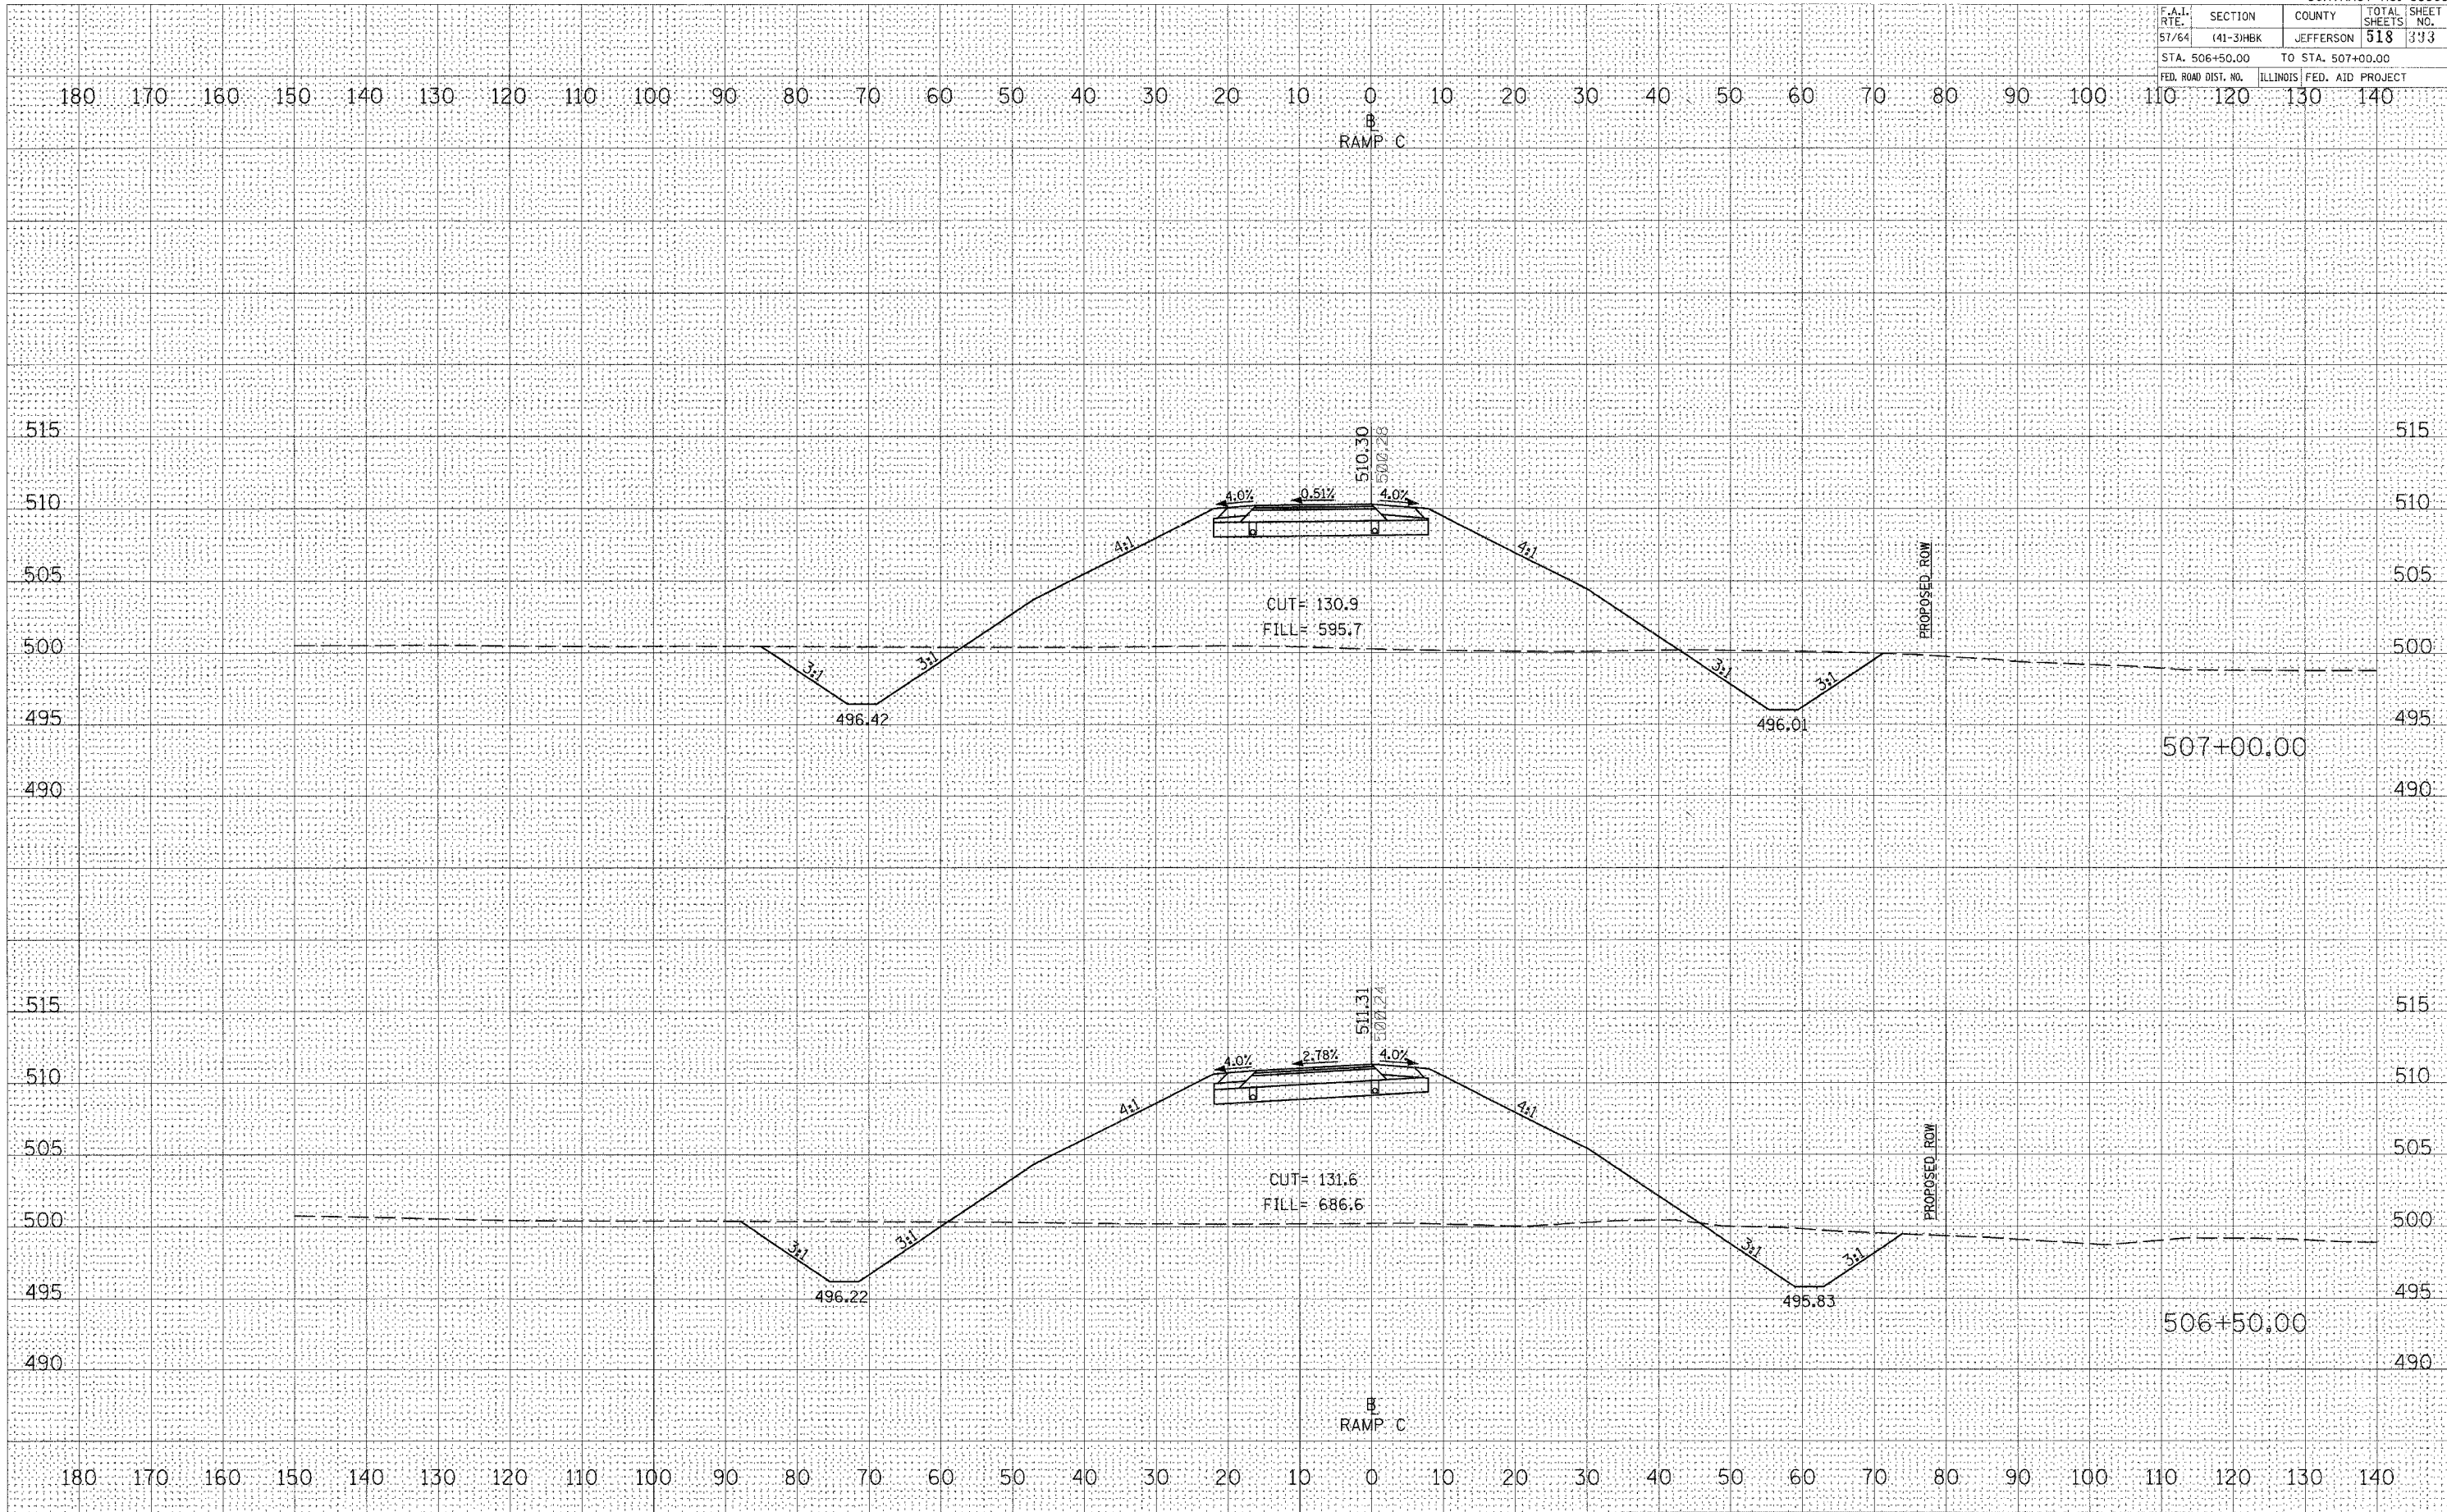

CROSS SECTIONS - PROPOSED RAMP C

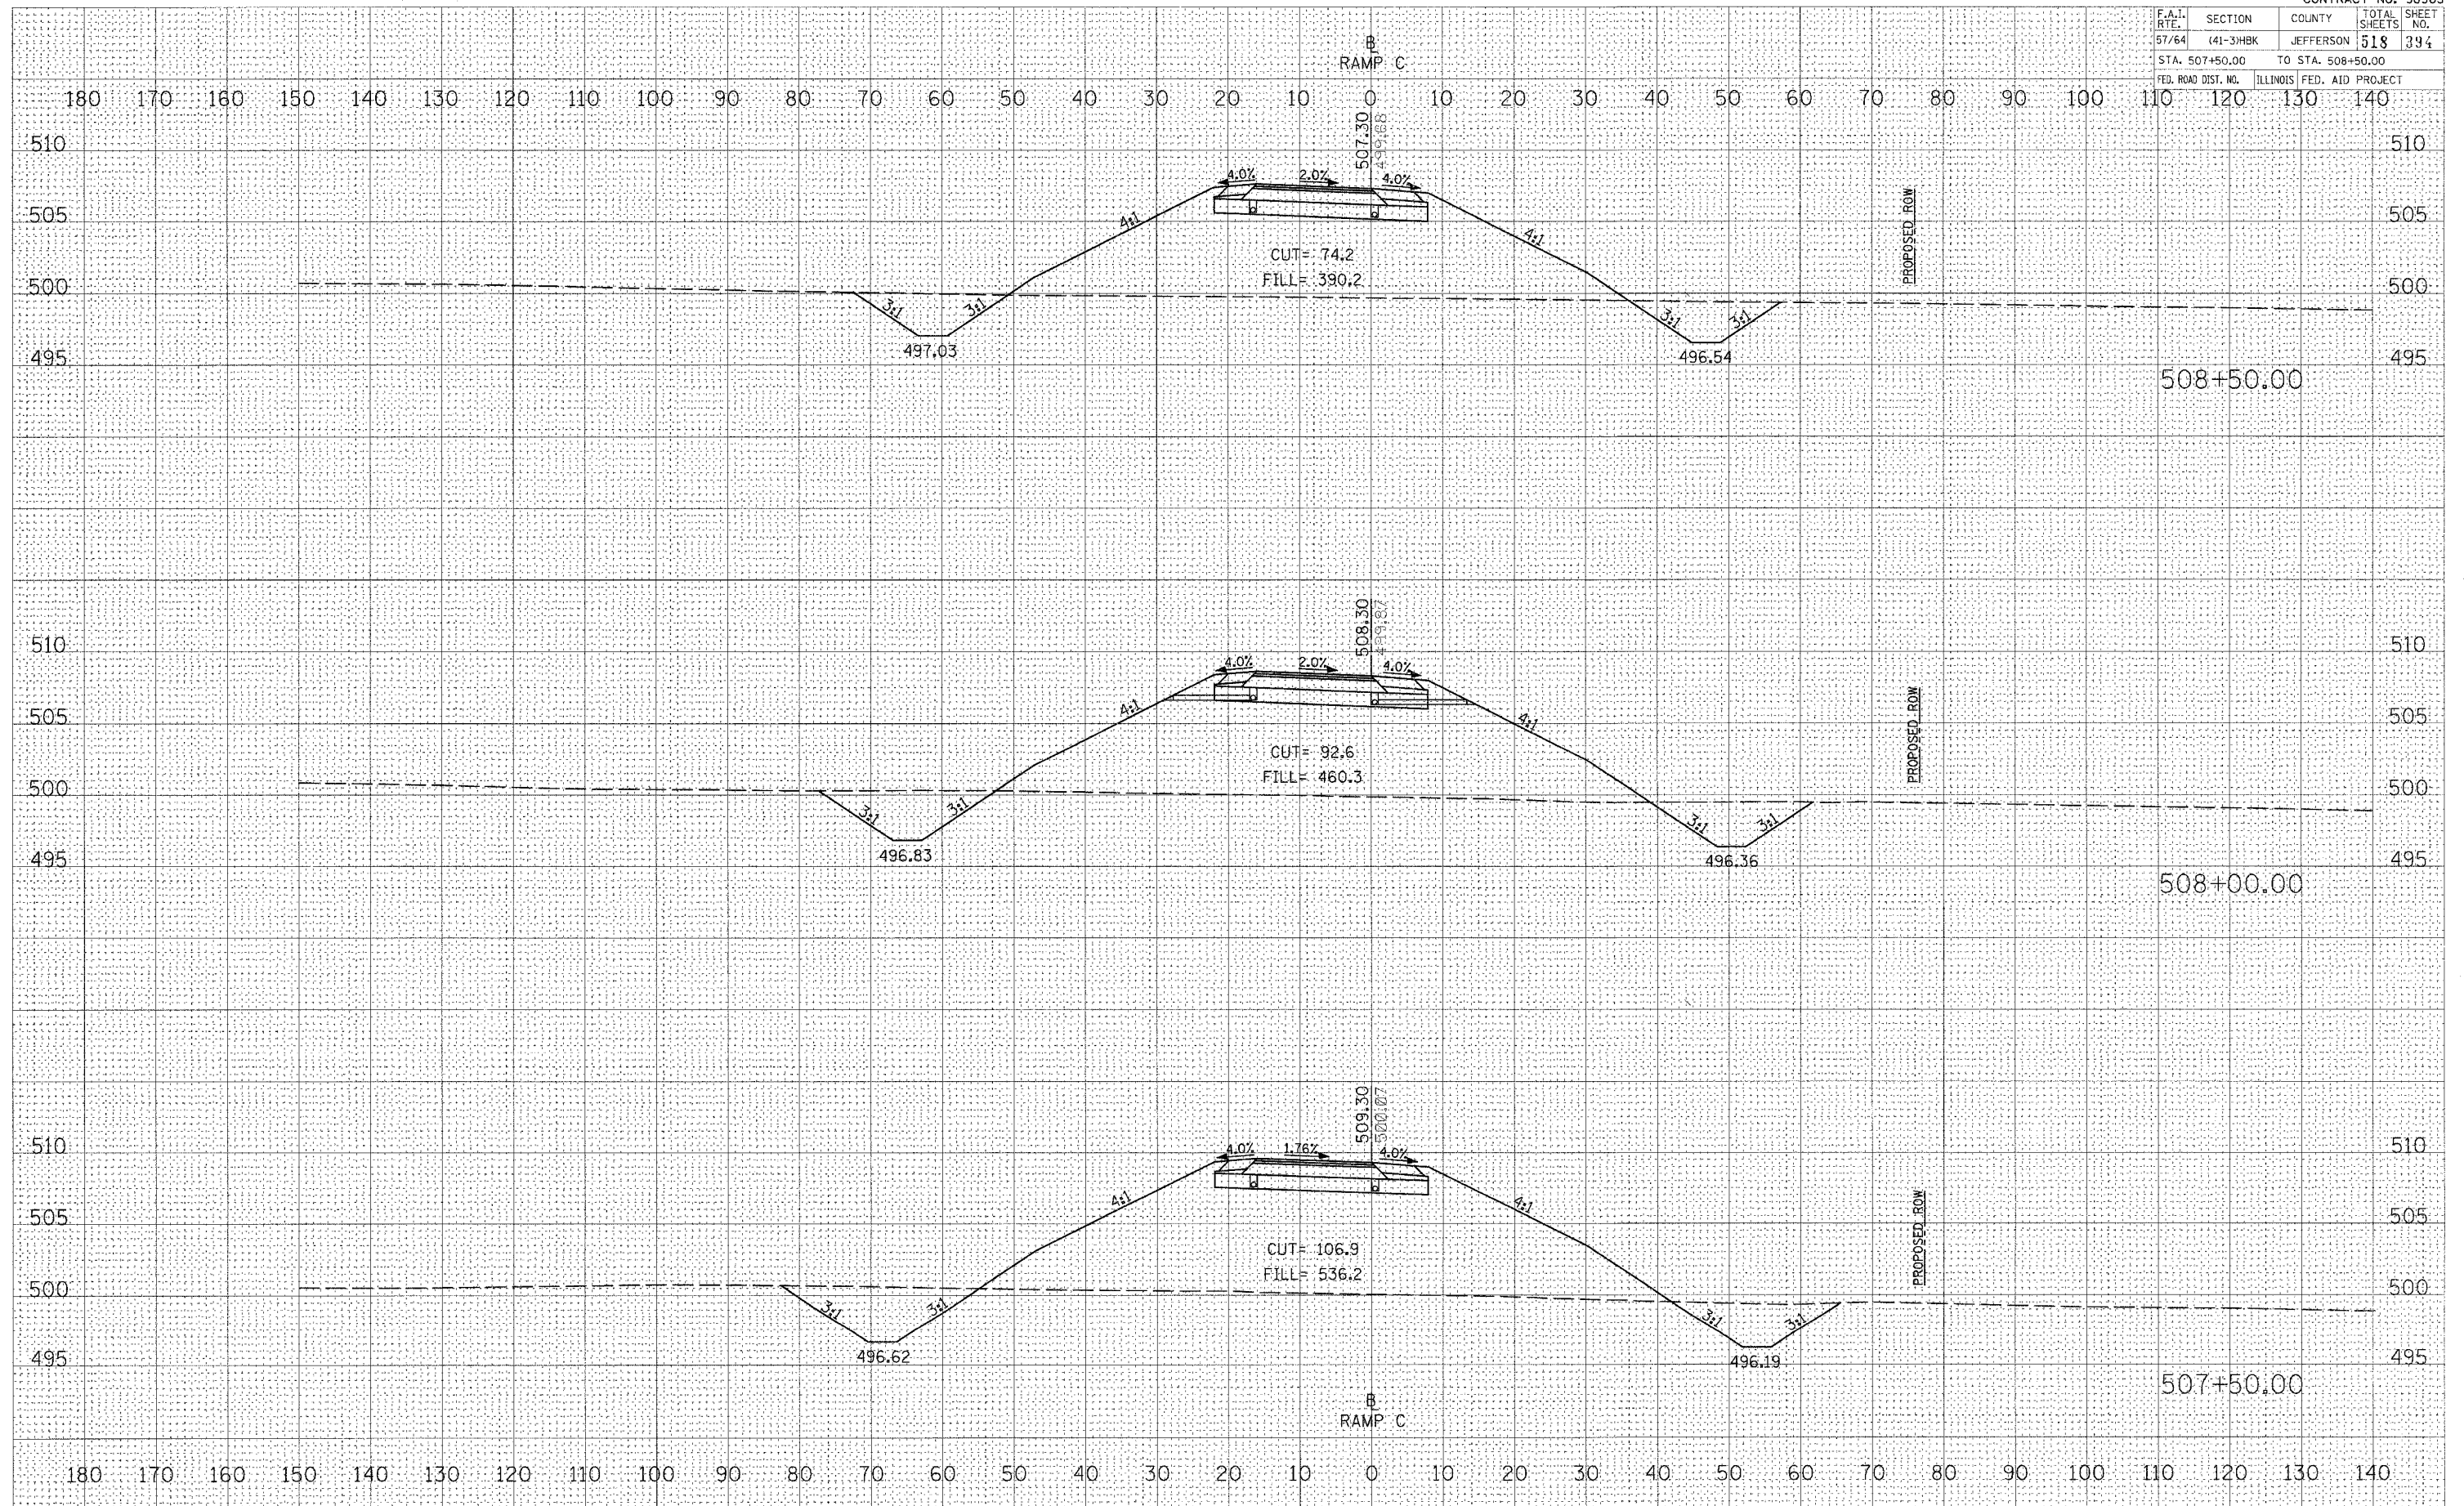

CROSS SECTIONS – PROPOSED RAMP C

FINAL SURVEY	SURVEYED _____ PLOTTED _____ TEMPLATE _____ AREAS _____ AREAS CHECKED _____	DATE _____ BY _____
	NOTE BOOK	
	NO.	

NO.	DATE	BY	DATE
ORIGINAL SURVEY			
REMOVED FROM TEMPLATE			
AREAS			
AREAS CHECKED			

```

PLOT DATE = 03\22\2007, 11:48 AM
FILE NAME = I:\98.jobs\98s2019a\ID0
PLOT SCALE = 10.0000 ' / IN.
USER NAME = Ket

```




```

PLOT DATE = 03/22/2007, 11:48 AM
FILE NAME = I:\98jobs\98s20190\100
PLOT SCALE = 10.0000 ' / IN.
USER NAME = kst

```


CROSS SECTIONS - PROPOSED RAMP C

PLOT DATE = 03/22/2007 11:48 AM
FILE NAME = I:\S\Jaha\982919\DOT MAPS\Proposed\982919.DOT MAPS
USER NAME = JAH
DATE =
BY =
NO. =

ORIGINAL SURVEY
SURVEYED
PLOTTED
AREA CHECKED
NO.

FINAL SURVEY
SURVEYED
PLOTTED
NOTE BOOK
AREA CHECKED
NO.

DATE
BY

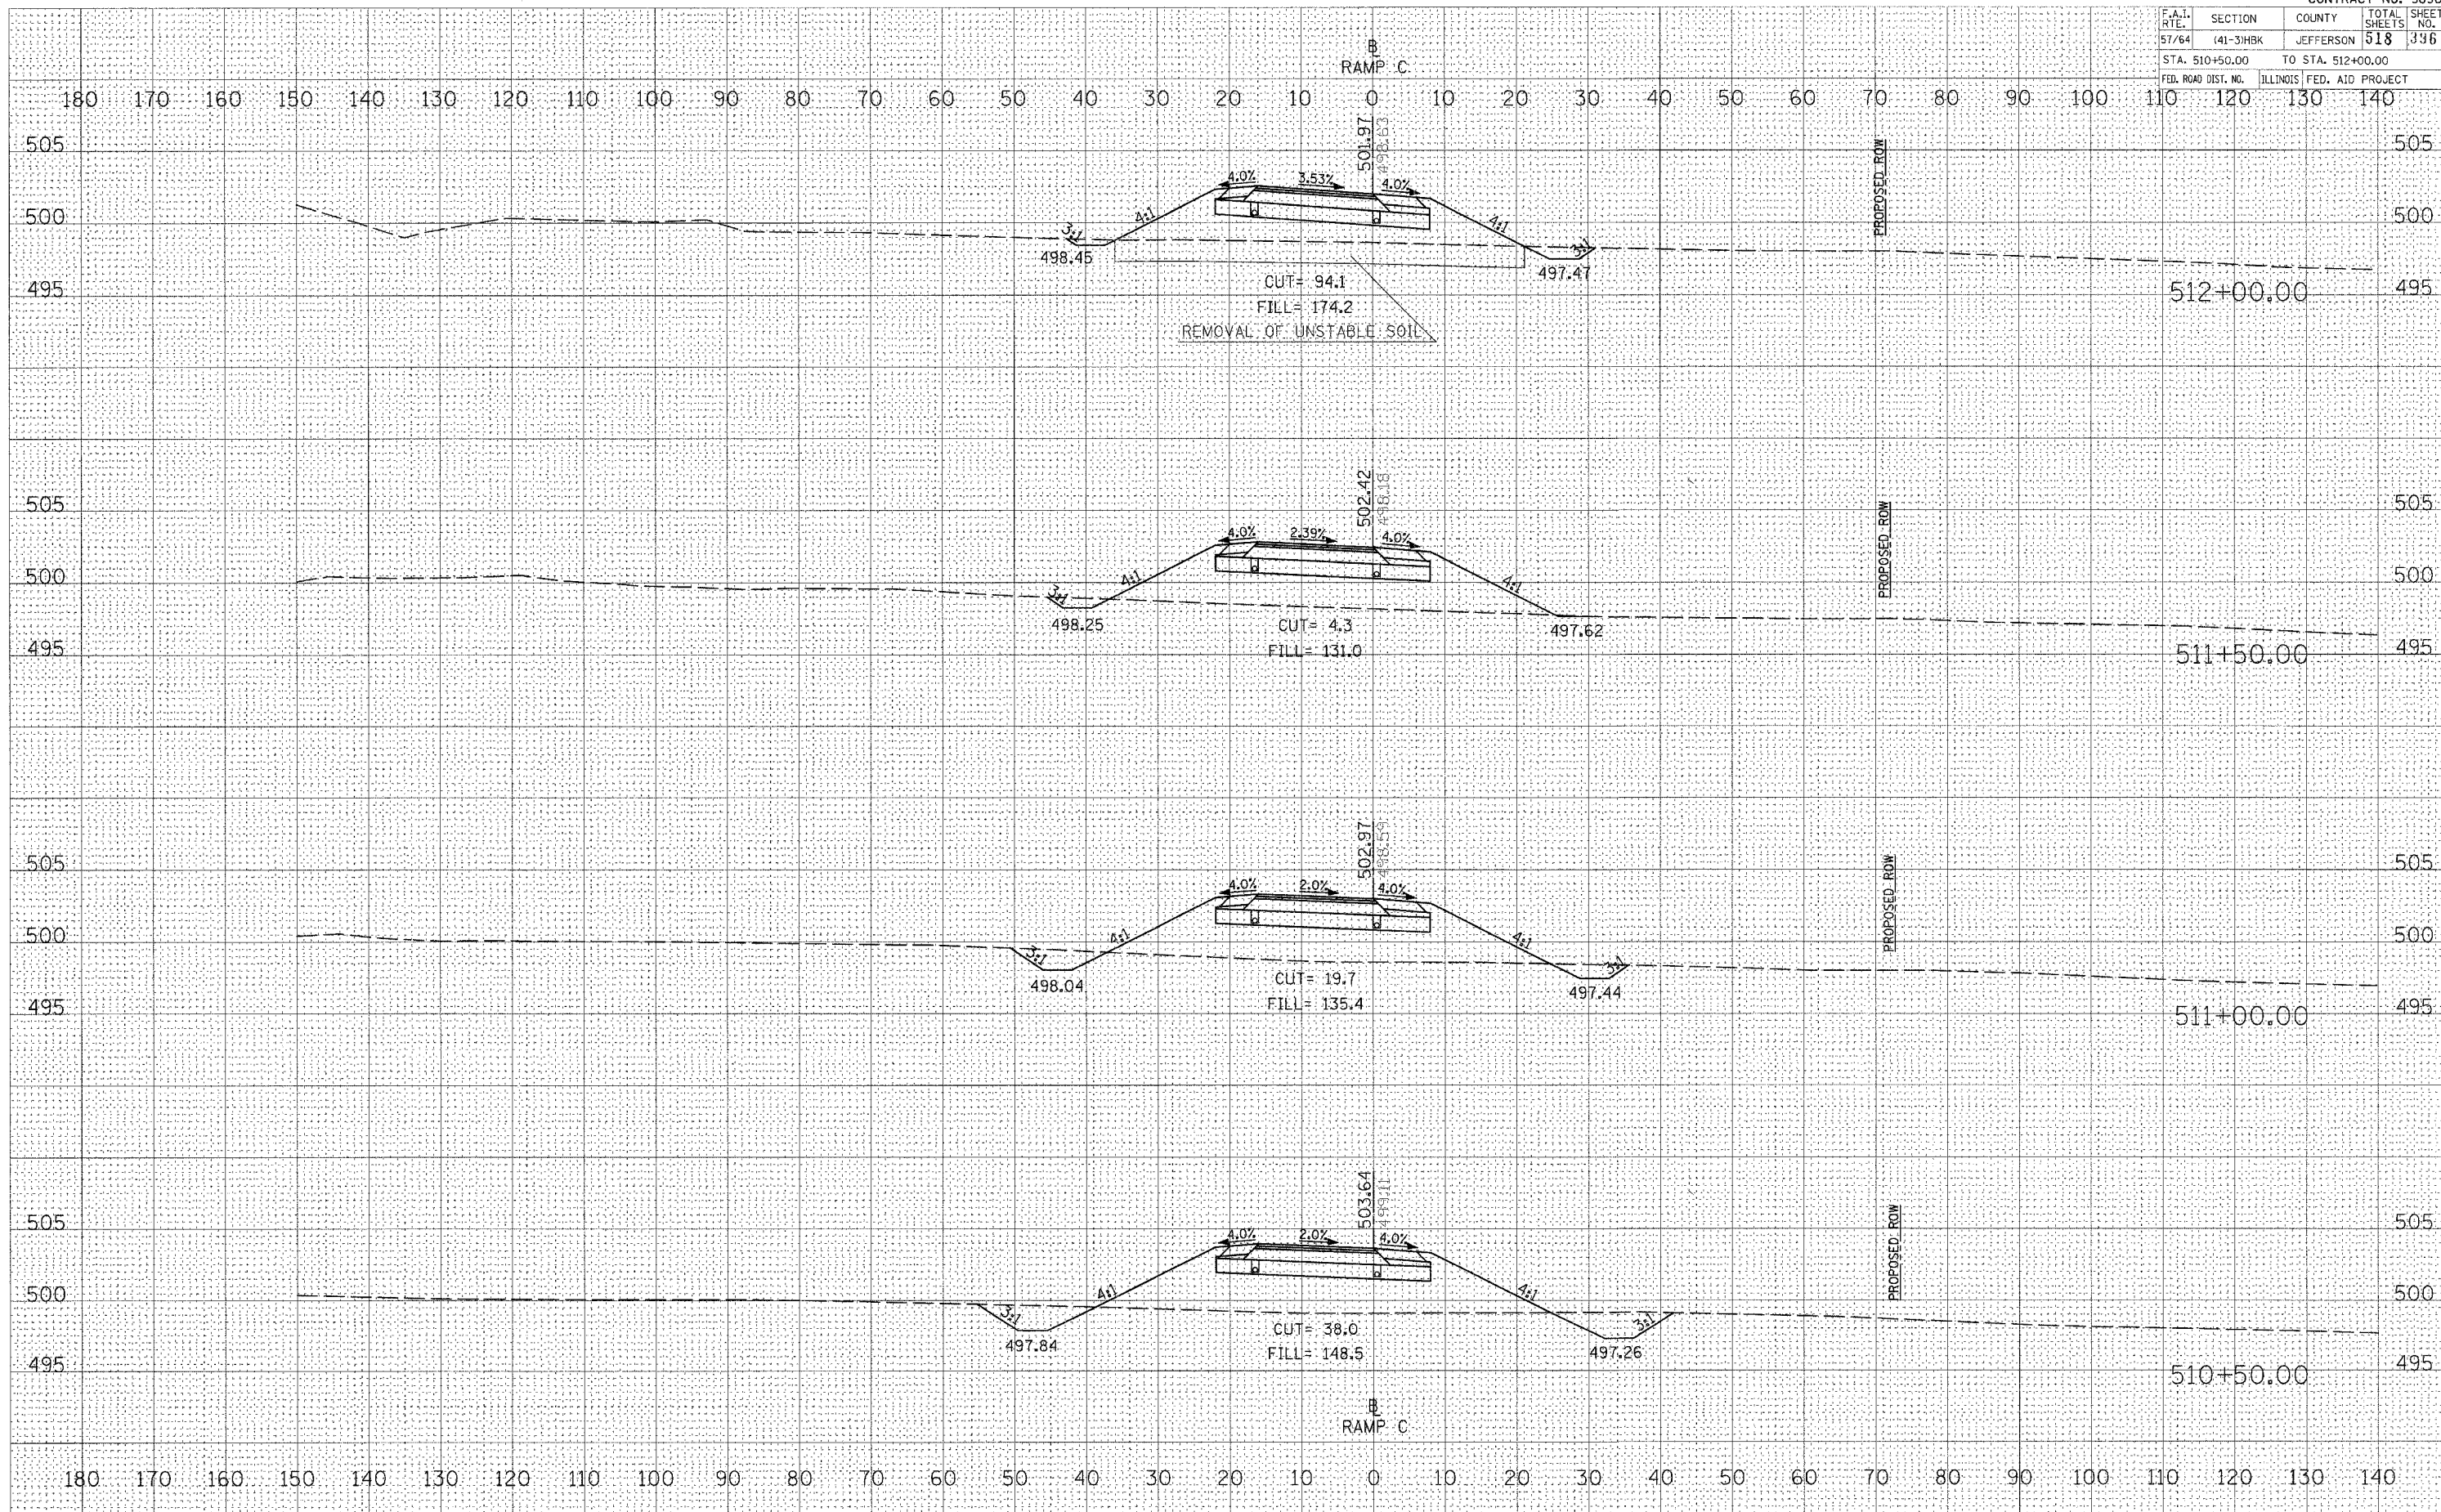

CROSS SECTIONS - PROPOSED RAMP C


CONTRACT NO. 98963				
F.A.I. RTE.	SECTION	COUNTY	TOTAL SHEETS	SHEET NO.
57/64	(41-3)HBK	JEFFERSON	518	396
STA. 510+50.00		TO STA. 512+00.00		
FED. ROAD DIST. NO.		ILLINOIS FED. AID PROJECT		

F.A.I. RTE.	SECTION	COUNTY	TOTAL SHEETS	SHEET NO.
57/64	(41-3)HBK	JEFFERSON	518	397
STA. 512+50.00		TO STA. 514+00.00		
FED. ROAD DIST. NO.		ILLINOIS FED. AID PROJECT		

FINAL	SURVEY	DATE
NO.	AREA CHECKED	

ORIGINAL	SURVEY	DATE
NO.	AREA CHECKED	

PLOT DATE = 03/22/2007 11:48 AM
PLOT NAME = I:\Projects\98963\DOT RAMP C\98963.DWG
PLOT SCALE = 1" = 40' / 1" = 160'
USER NAME =

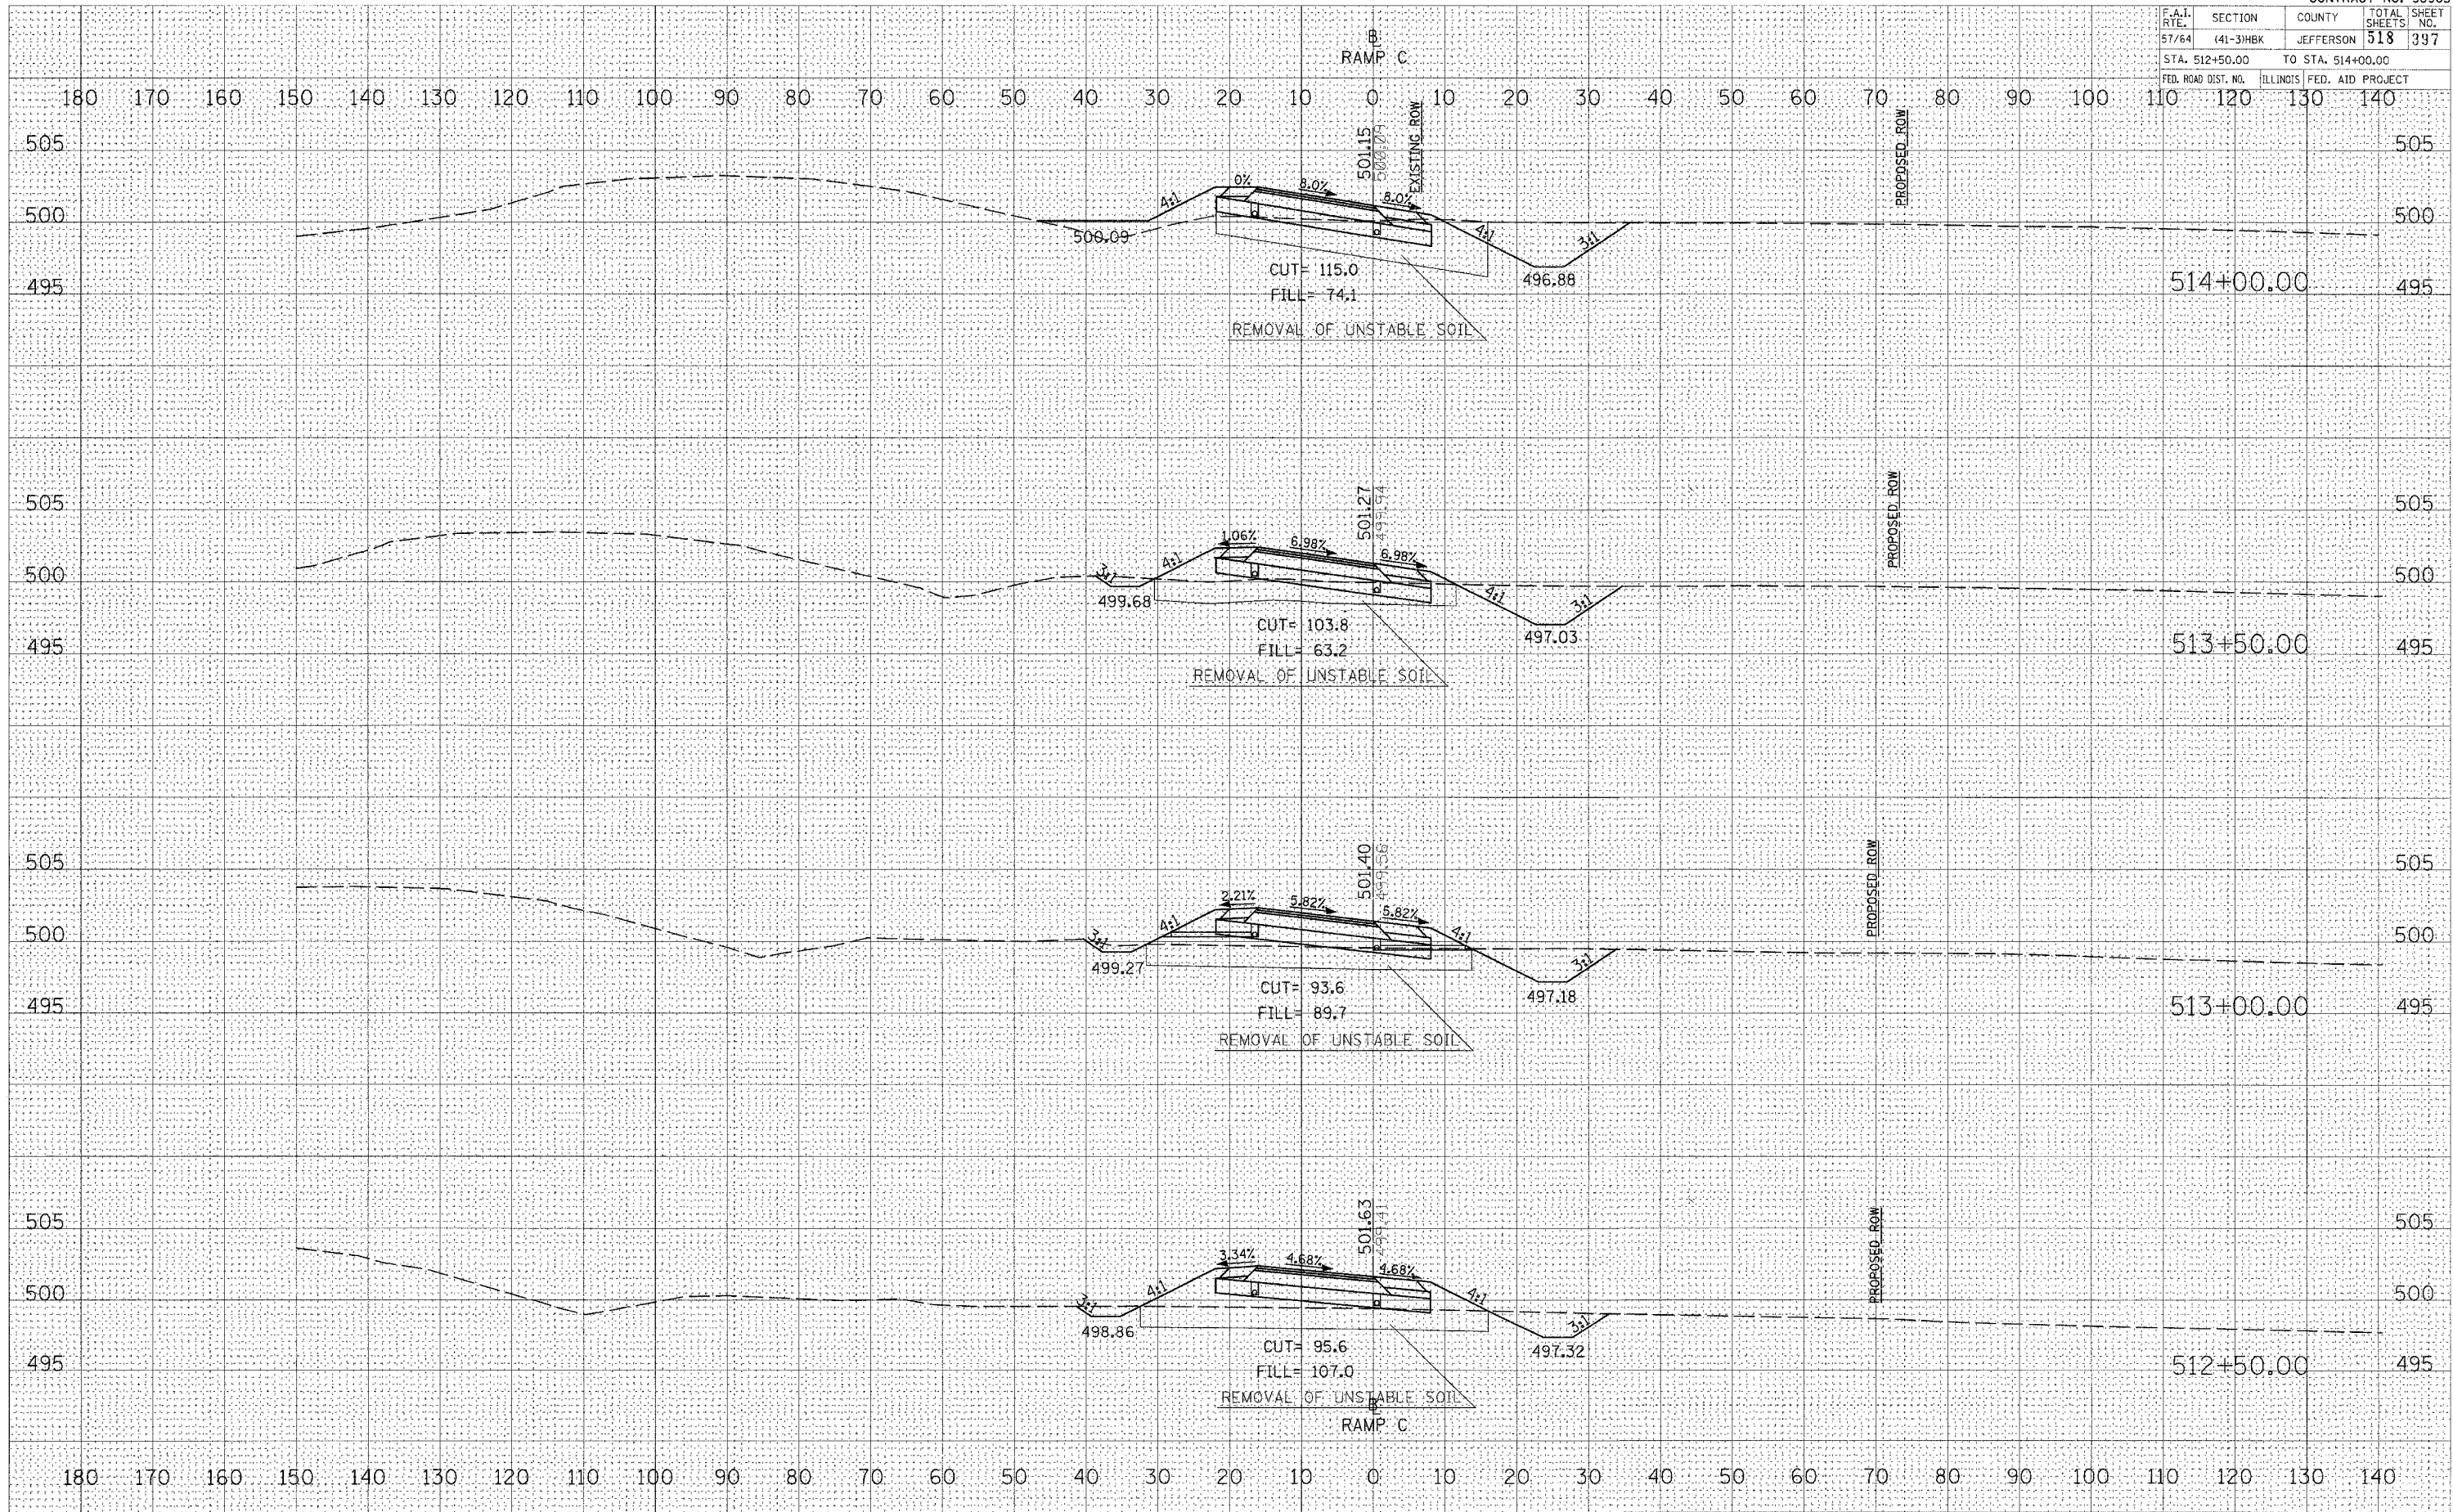


CROSS SECTIONS - PROPOSED RAMP C

F.A.I. RTE	SECTION	COUNTY	TOTAL SHEETS	SHEET NO.
57/64	(41-3)HBK	JEFFERSON	518	338
STA. 514+50.00		TO STA. 516+00.00		
FED. ROAD DIST. NO.		ILLINOIS FED. AID PROJECT		

FINAL SURVEY	DATE
SURVEYED	BY
NOTE BOOK	
NO.	


ORIGINAL SURVEY	DATE
SURVEYED	BY
NOTE BOOK	
NO.	

PLOT DATE = 03/22/2007 11:48 AM
 FILE NAME = I:\98\98a\98a2015a\DOT RAMP C\PROPOSED\98a2015a DOT RAMP C.dwg
 PLOT SCALE = 1/8" = 10' / IN.
 USER NAME = acf

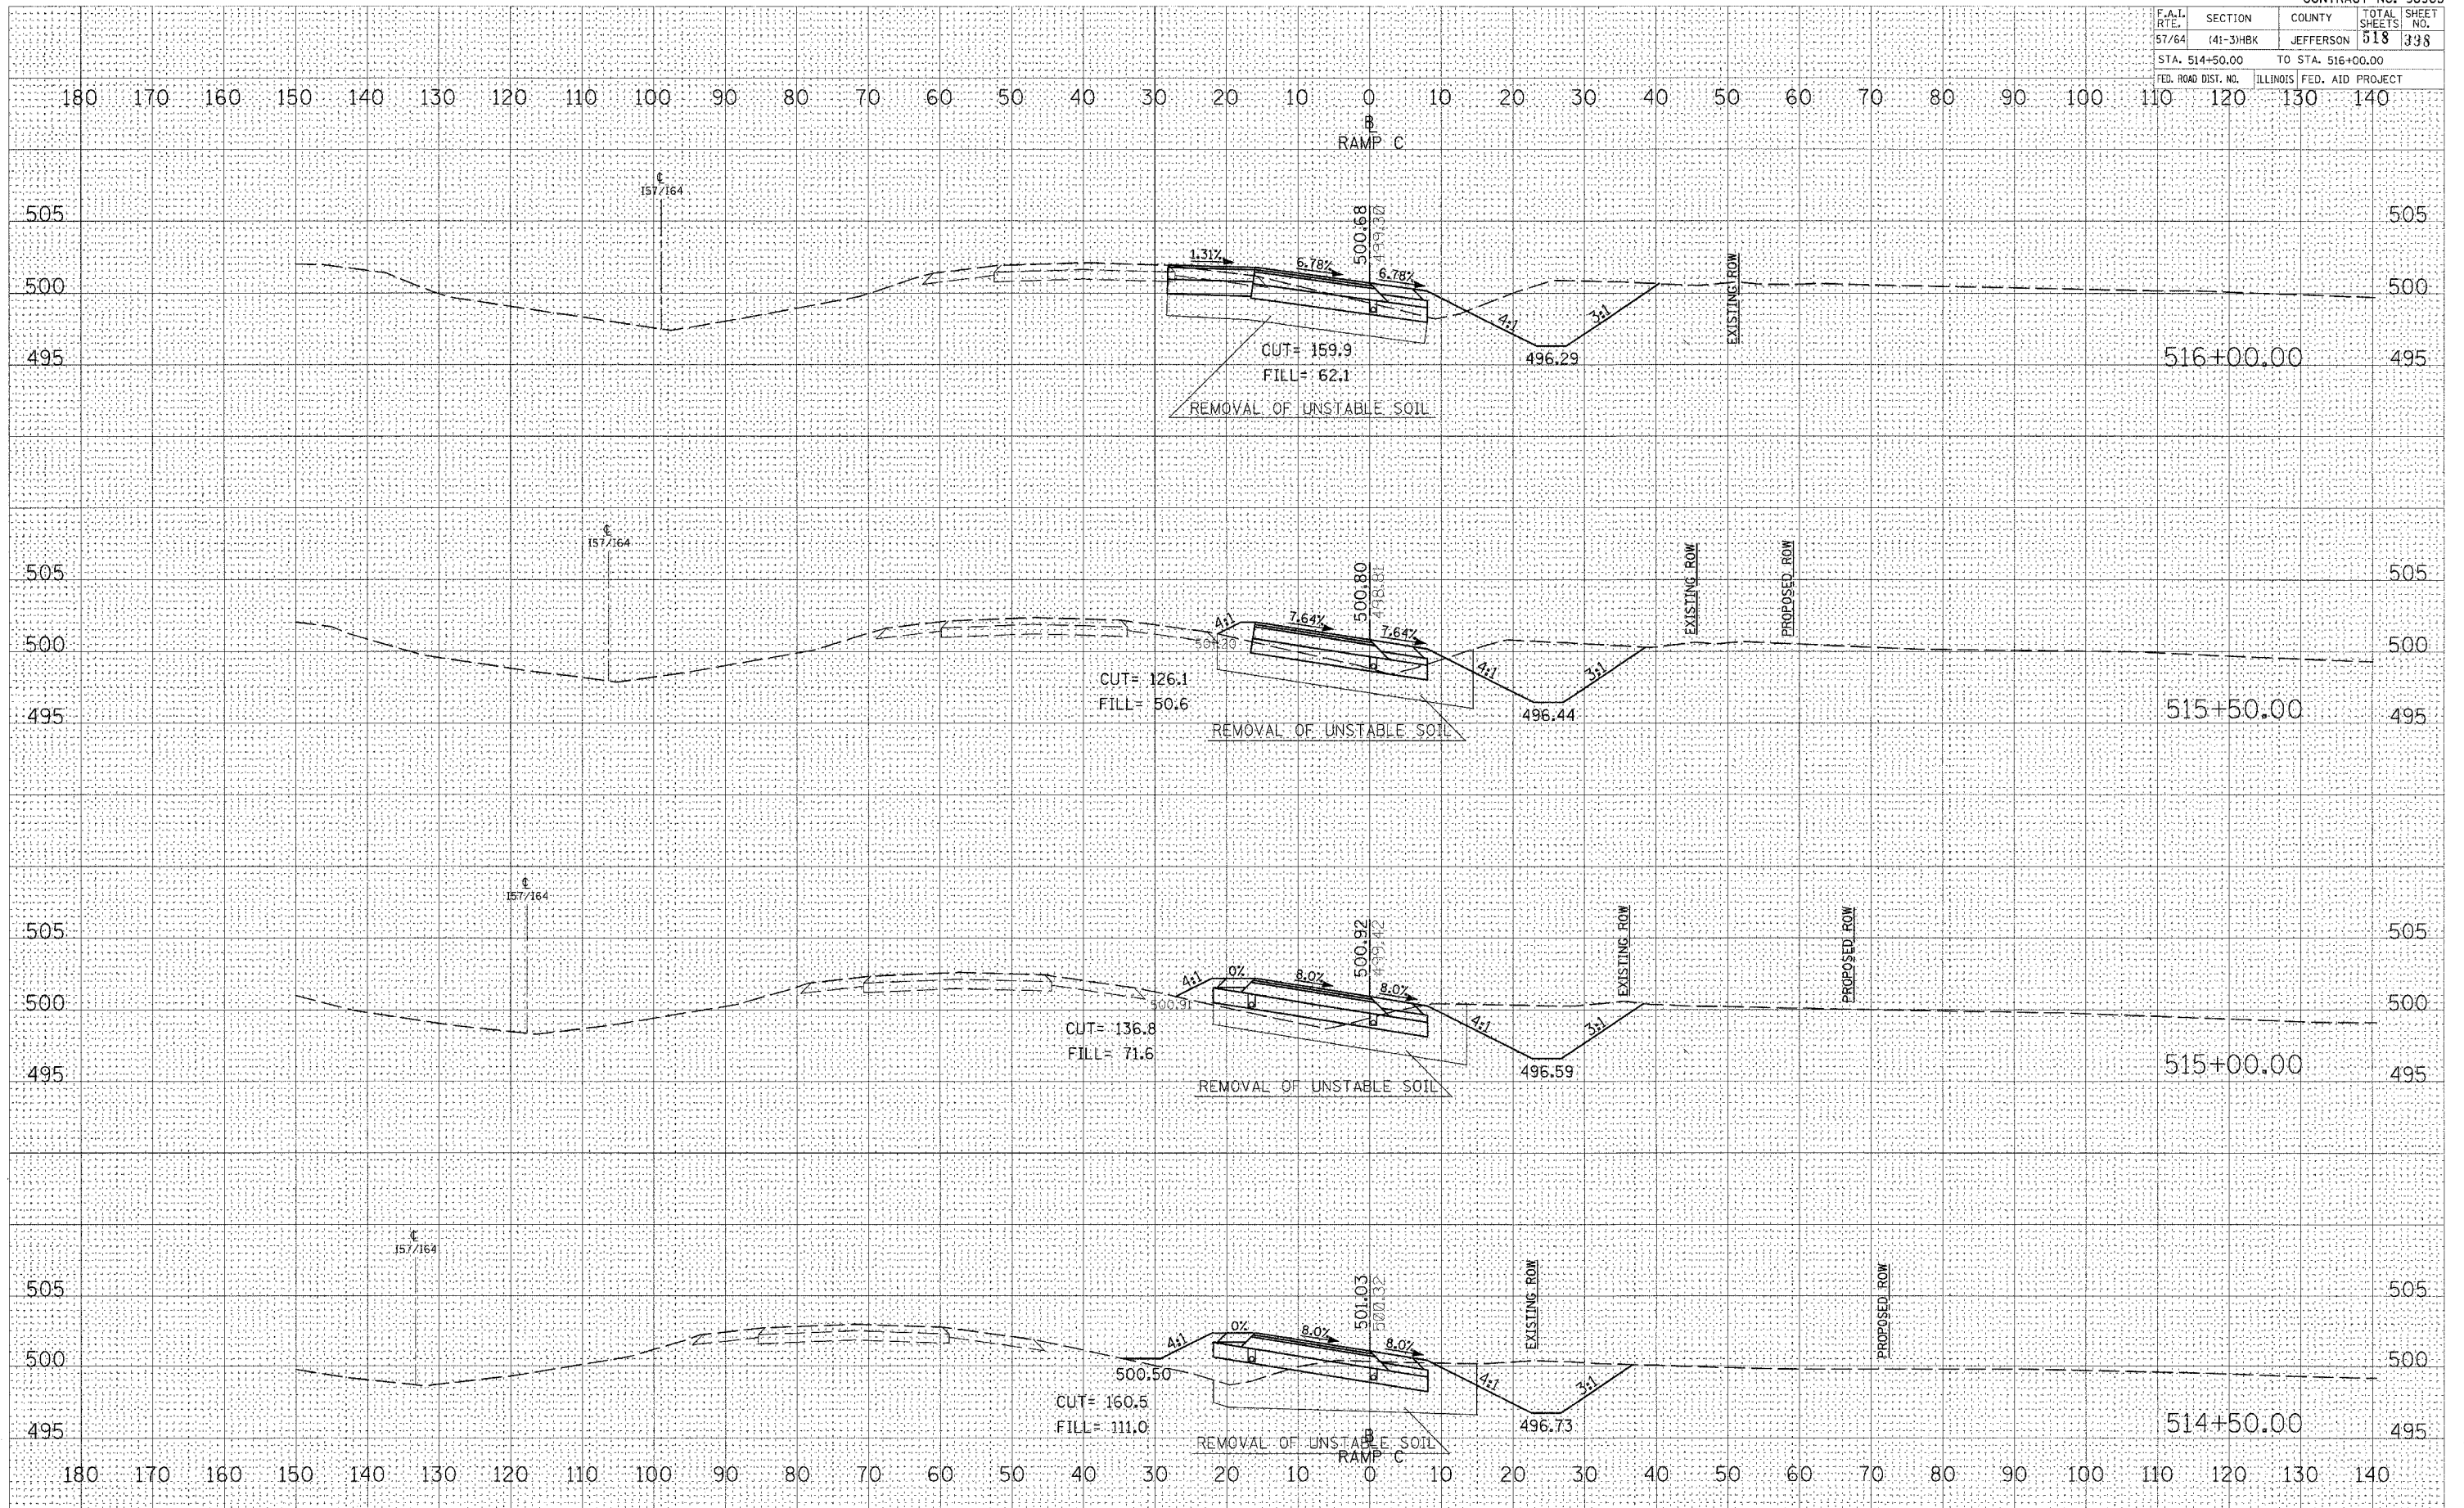

CROSS SECTIONS - PROPOSED RAMP C

F.A.I. RTE.	SECTION	COUNTY	TOTAL SHEETS	SHEET NO.
57/64	(41-3)HBK	JEFFERSON	518	399
STA. 516+50.00 TO STA. 518+00.00				
FED. ROAD DIST. NO. ILLINOIS FED. AID PROJECT				

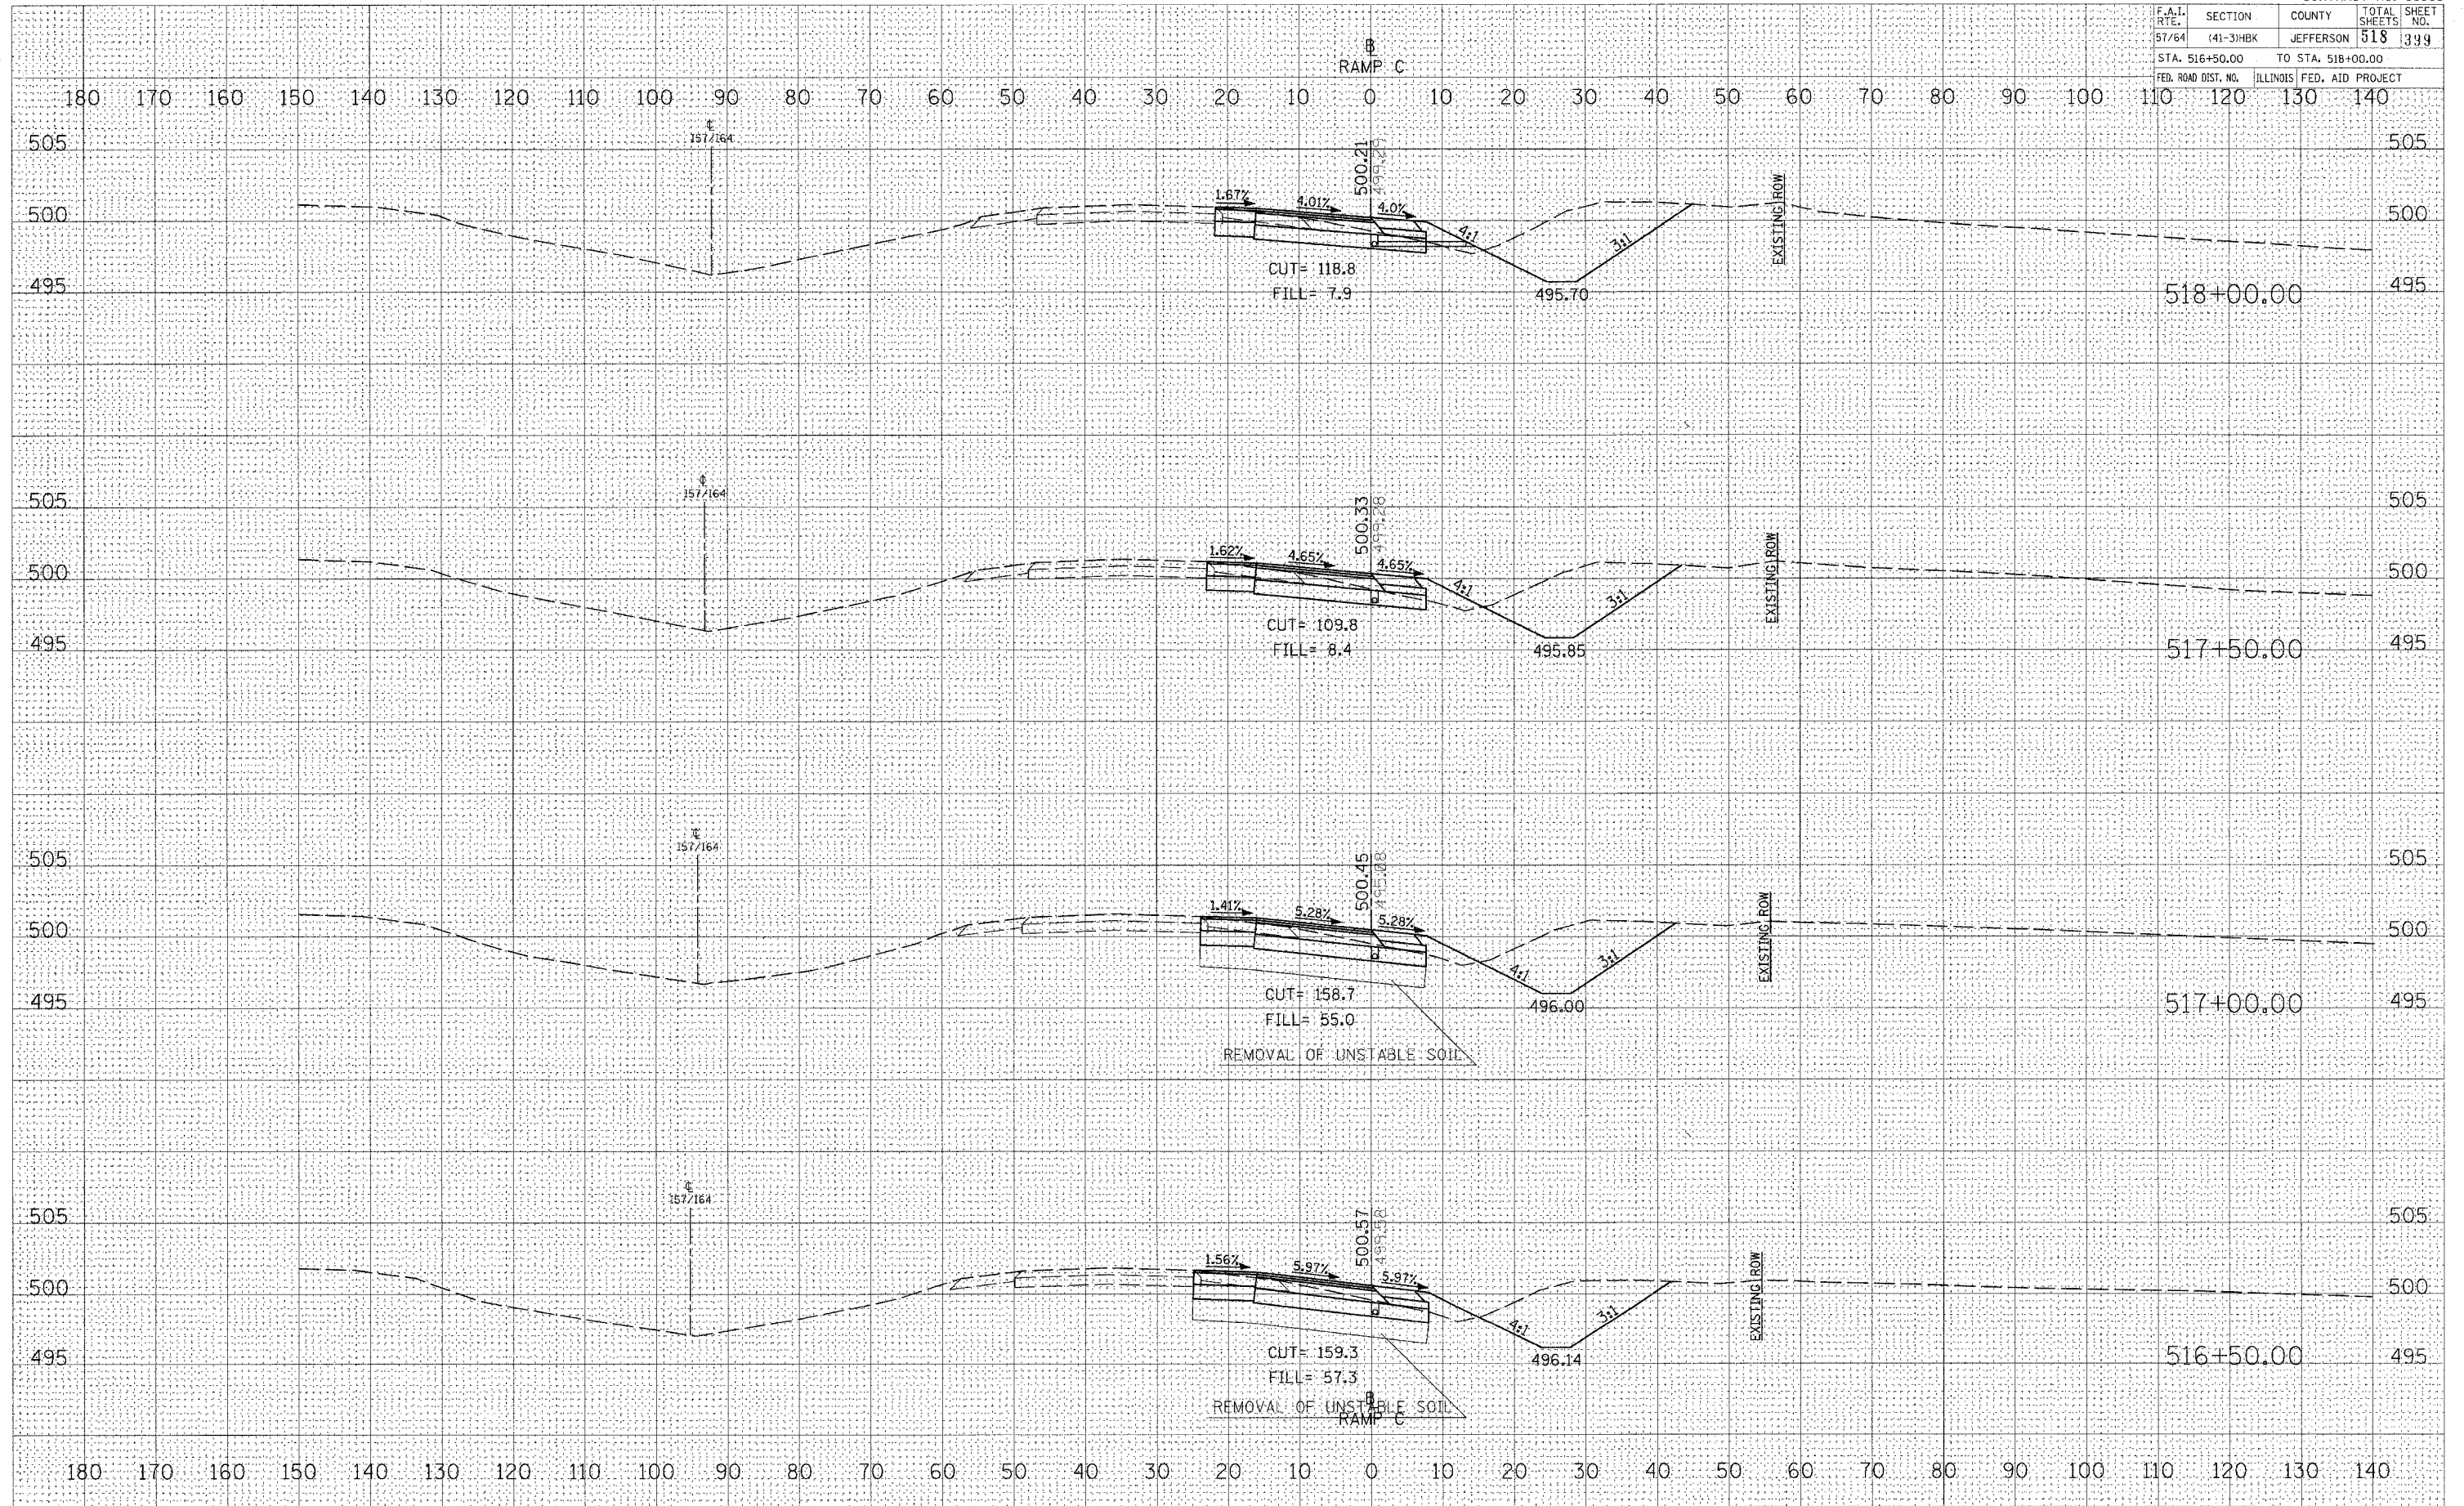

CROSS SECTIONS - PROPOSED RAMP C

FINAL	DATE
SURVEY	
NOTE BOOK	
AREA	
AREAS CHECKED	

ORIGINAL	DATE
SURVEY	
NOTE BOOK	
AREA	
AREAS CHECKED	

PLOT DATE = 03/22/2007 11:48 AM
FILE NAME = I:\98963\98963-201% UDOT RAMP C - Proposed.dwg
PLOT SCALE = 10.0000 / IN.
USER NAME = Kgt

