PART OF SEC. 35, T42N, R12E OF THE 3RD P.M., COOK COUNTY, ILLINOIS

CONTRACT NO. 62635

F.A.U. RTE.	SECTION	COUNTY	TOTAL SHEETS	SHEET NO.
VAR.	2003-067I	VARIOUS	27	16
STA.	TO STA.			
FED. ROAD DIST. NO.	ILLINOIS	FED. AID PROJECT		

PARCEL No.	OWNER	TOTAL HOLDINGS (ACRES)	PART TAKEN (ACRES)	PREVIOUSLY DEDICATED (ACRES)	REMAINDER	EASEMENT AREA (ACRES)	PERMANENT INDEX NUMBER	PURPOSE OF EASEMENT	ACQUIRED BY
1FQ0103PE	RENEE D. CARDELLA TRUST AND LINDA J. ENRIGHT TRUST	0.090	0.000	0.000	0.090	0.003 (132 SQ. FT.)	04-35-400-014	PERMANENT	
1FQ0104PE	VILLAGE OF GLENVIEW	0.641	0.000	0.000	0.641	0.056	04-35-400-016	PERMANENT	
1FQ0105PE	CHRIS E. KRUGER	0.139	0.000	0.000	0.139	0.008 (346 SQ. FT.)	04-35-400-004	PERMANENT	
1FQ0106PE	KRAFT FOODS HOLDINGS INC.	18.705	0.000	0.000	18.705	0.015 (654 SQ. FT.)	04-35-402-012	PERMANENT	
1FQ0107PE	THE CONDOMINIUM ASSOCIATION AT THE CLOISTERS	2.470	0.000	0.000	2.470	0.018 (772 SQ. FT.)	04-35-401-011-1001 THRU 1072	PERMANENT	

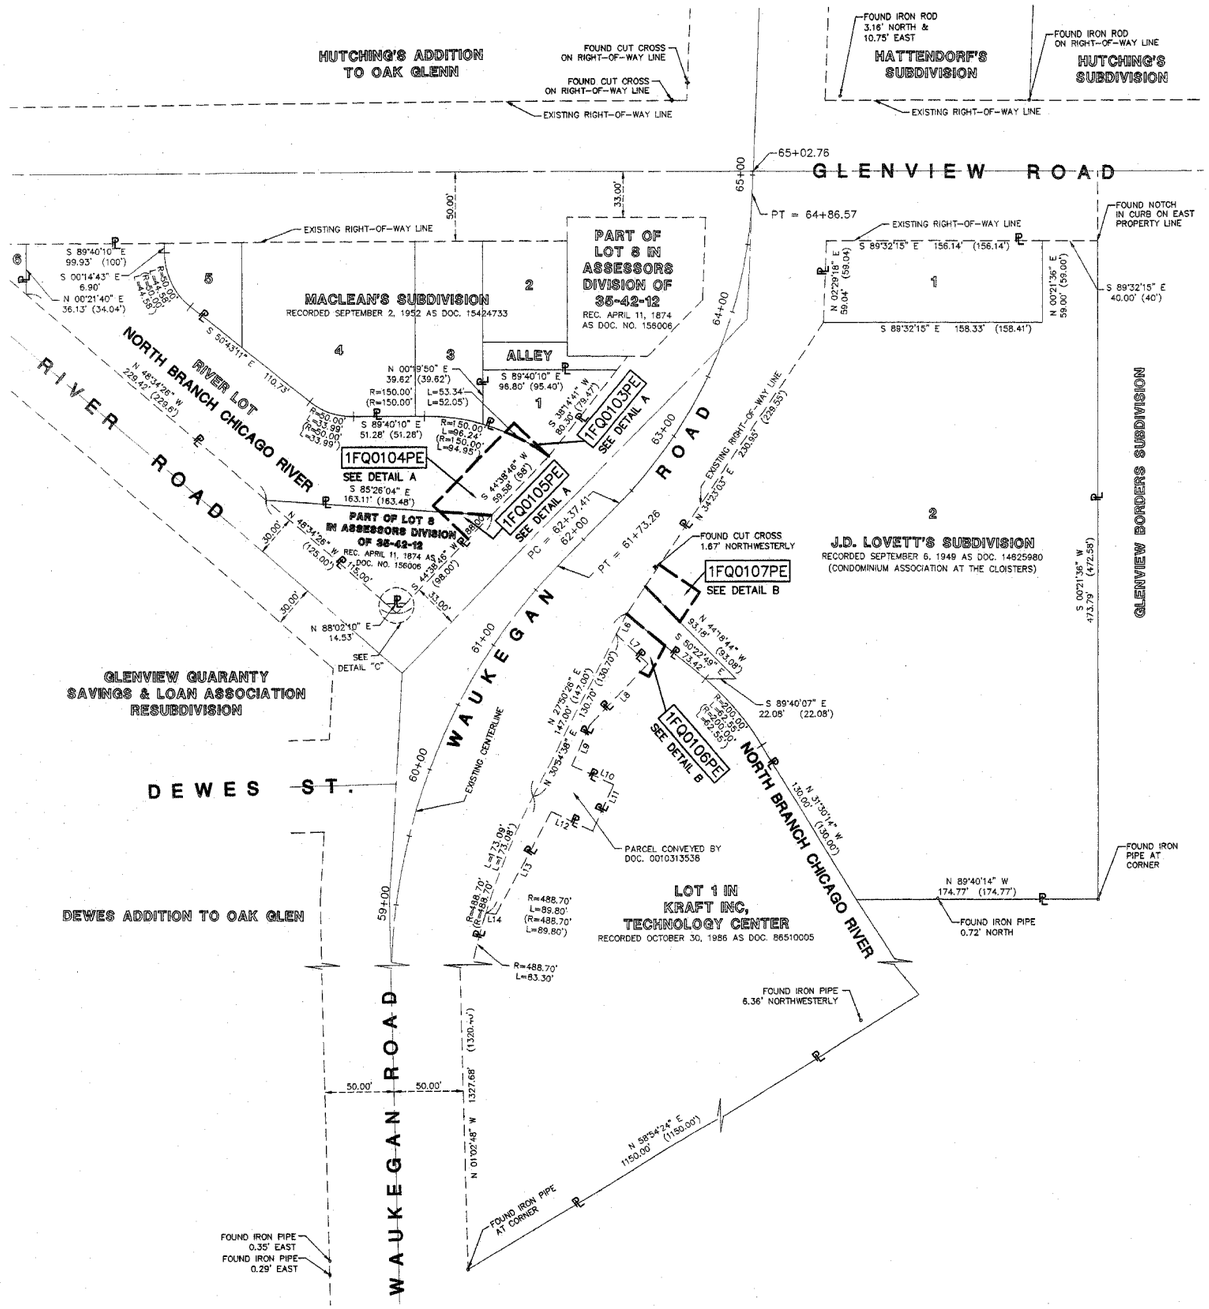

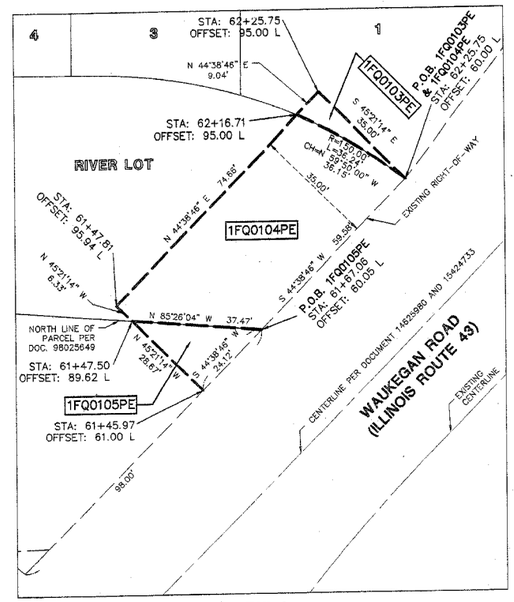

DETAIL A
SCALE: 1" = 20'

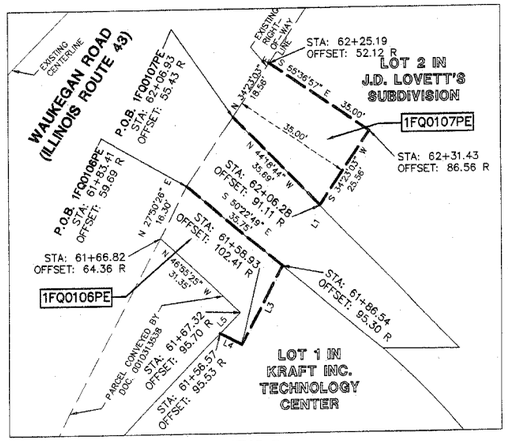

DETAIL B
SCALE: 1" = 20'

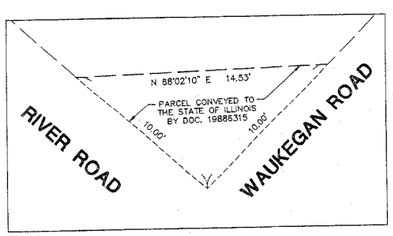

DETAIL C
SCALE: 1" = 4'

LEGEND

N

SECTION CORNER

QUARTER SECTION CORNER

SECTION LINE
QUARTER SECTION LINE
QUARTER, QUARTER SECTION LINE
PLATTED LOT LINE
PROPERTY (DEED) LINE
APL — APPARENT PROPERTY LINE
CENTERLINE
EXISTING RIGHT OF WAY LINE
PROPOSED RIGHT OF WAY LINE
PROPOSED EASEMENT
129.32' — MEASURED DIMENSION
129.32'(COMP.) — COMPUTED DIMENSION
( ) — RECORD DATA

EXISTING BUILDING

- IRON ROD SET
- IRON PIPE OR ROD FOUND
- + CUT CROSS FOUND OR SET
- T1, T2, T3 — **THESE STAKES REFERENCE FOUND OR SET MONUMENTATION.** SET 5/8 INCH IRON ROD FLUSHED WITH GROUND TO TIE FOUND IRON STAKE. IDENTIFIED BY COLORED PLASTIC CAP BEARING SURVEYORS REGISTRATION NUMBER.
- BT1, BT2, BT3 — **THESE STAKES, IN CULTIVATED AREAS, REFERENCE FOUND OR SET MONUMENTATION.** BURIED 5/8 INCH IRON ROD 20 INCHES BELOW GROUND TO TIE FOUND IRON STAKE. IDENTIFIED BY COLORED PLASTIC CAP BEARING SURVEYORS REGISTRATION NUMBER.
- ■ — **STAKING OF PROPOSED RIGHT OF WAY.** SET DIVISION OF HIGHWAYS SURVEY MARKER TO MONUMENT THE POSITION SHOWN. IDENTIFIED BY INSCRIPTION DATA AND SURVEYORS REGISTRATION NUMBER.
- ■ M — **STAKING OR PROPOSED RIGHT OF WAY IN CULTIVATED AREAS.** BURIED 5/8 INCH METAL ROD 20 INCHES BELOW GROUND TO MARK FUTURE SURVEY MARKER POSITION. IDENTIFIED BY COLOR PLASTIC CAP BEARING SURVEYORS REGISTRATION NUMBER.
- PERMANENT SURVEY MARKER, I D O T STD. 2135 (TO BE SET BY OTHERS)
- □ — RIGHT OF WAY STAKING PROPOSED TO BE SET.
- ☼ — LIGHT STANDARD
- P.O.B. = POINT OF BEGINNING
- PK NAIL SET
- o REPLACED AFTER CONSTRUCTION

STATE OF ILLINOIS)
)SS
COUNTY OF LAKE)

I, TIMOTHY J. MURPHY, DO HEREBY DECLARE THAT I HAVE SURVEYED THE PLAT OF HIGHWAYS SHOWN HEREON IN SECTION 35, TOWNSHIP 42 NORTH RANGE 12 EAST OF THE THIRD PRINCIPAL MERIDIAN, LAKE COUNTY, ILLINOIS; THAT THE SURVEY IS TRUE AND COMPLETE AS SHOWN TO THE BEST OF MY KNOWLEDGE AND BELIEF; THAT THE PLAT CORRECTLY REPRESENTS SAID SURVEY; THAT ALL MONUMENTS FOUND AND ESTABLISHED ARE OF PERMANENT QUALITY AND OCCUPY THE POSITIONS SHOWN THEREON AND THAT THE MONUMENTS ARE SUFFICIENT TO ENABLE THE SURVEY TO BE RETRACED. MADE FOR THE DEPARTMENT OF TRANSPORTATION, STATE OF ILLINOIS.

DATED AT VERNON HILLS, ILLINOIS THIS 13TH DAY OF JANUARY, A.D., 2006.

Timothy J. Murphy

ILLINOIS PROFESSIONAL LAND SURVEYOR No. 2870, EXPIRES NOVEMBER 30, 2006

TIMOTHY J. MURPHY
ILLINOIS PROFESSIONAL LAND SURVEYOR NO. 2870
VERNON HILLS, ILLINOIS

DETAIL "B" LINE TABLE		
LINE	BEARING	LENGTH
L1	S 34°23'03" W	14.91'
L3	S 27°50'26" W	25.21'
L4	N 62°08'34" W	7.11'
L5	N 44°17'32" E	8.31'

LINE TABLE				
	MEASURE		RECORD	
LINE	BEARING	LENGTH	BEARING	LENGTH
L6	S 27°50'26" W	16.30'	S 30°54'38" W	16.30'
L7	S 46°55'25" E	31.35'	S 43°51'13" E	31.35'
L8	S 44°17'32" W	60.92'	S 46°08'47" W	60.92'
L9	S 25°00'14" W	31.17'	S 26°51'29" W	31.17'
L10	S 64°59'46" E	33.27'	S 63°08'31" E	33.27'
L11	S 25°00'14" W	36.62'	S 26°51'29" W	36.62'
L12	N 64°59'46" W	32.86'	N 63°08'31" W	32.86'
L13	S 28°59'03" W	82.82'	S 30°50'18" W	82.82'
L14	N 84°34'16" W	7.44'	N 75°24'25" W	7.34'

REVISION DATE	DESCRIPTION	BY
01/13/06	REVISED PARCEL LIMITS AND OWNERS	SSG
12/19/05	REVISED PER IDOT REVIEW – TEMPORARY TO PERMANENT EASEMENTS	RYP
05/24/05	REVISED PER IDOT REVIEW	RYP

R.O.W. PLAT — NOTEBOOK NO. — MADE — CHECKED — INKED — DATE — BY

Jan 13, 2006 - 12:00 Dwg Name: P:\Mar\D077 Projects\SB17\dwg\Sun\Final Drawings\Plat of Highways\I3-ID077-SB17.dwg Updated By: RProjects

IDOT7 SB17 – 3424

MANHARD CONSULTING LTD.
ENGINEERS · SURVEYORS · PLANNERS
800 WOODLANDS PARKWAY VERNON HILLS, IL 60061
PH: 847/634-5550 FAX: 847/634-0085

PLAT OF HIGHWAYS
STATE OF ILLINOIS
DEPARTMENT OF TRANSPORTATION
WAUKEGAN ROAD (IL ROUTE 43)

SECTION: OVER BRIDGE — COOK COUNTY
PROJECT — JOB NO. R-91-007-05
STATION 61+56.57 — TO STATION 62+25.75
SCALE: 1" = 50' — SHEET 6 OF 9

BUREAU OF LAND ACQUISITION
201 WEST CENTER COURT
SCHAUMBURG, ILLINOIS 60196

RECORDING: RECORDED ON — AS DOCUMENT NO.