


FINAL SURVEY	SURVEYED	BY	DATE
	PLOTTED		
	NOTE BOOK		
	NO.		

ORIGINAL SURVEY	SURVEYED	BY	DATE
	PLOTTED		
	NOTE BOOK		
	NO.		

2/21/2006

c:\projects\ep02804\consu11\ssn78126-2.dgn

F.A. RTE.	SECTION	COUNTY	TOTAL SHEETS	SHEET NO.
311	1 N & TS	KENDALL	174	101
STA. 86+16.5		TO STA. 86+50		
FED. ROAD DIST. NO. 7		ILLINOIS FED. AID PROJECT		

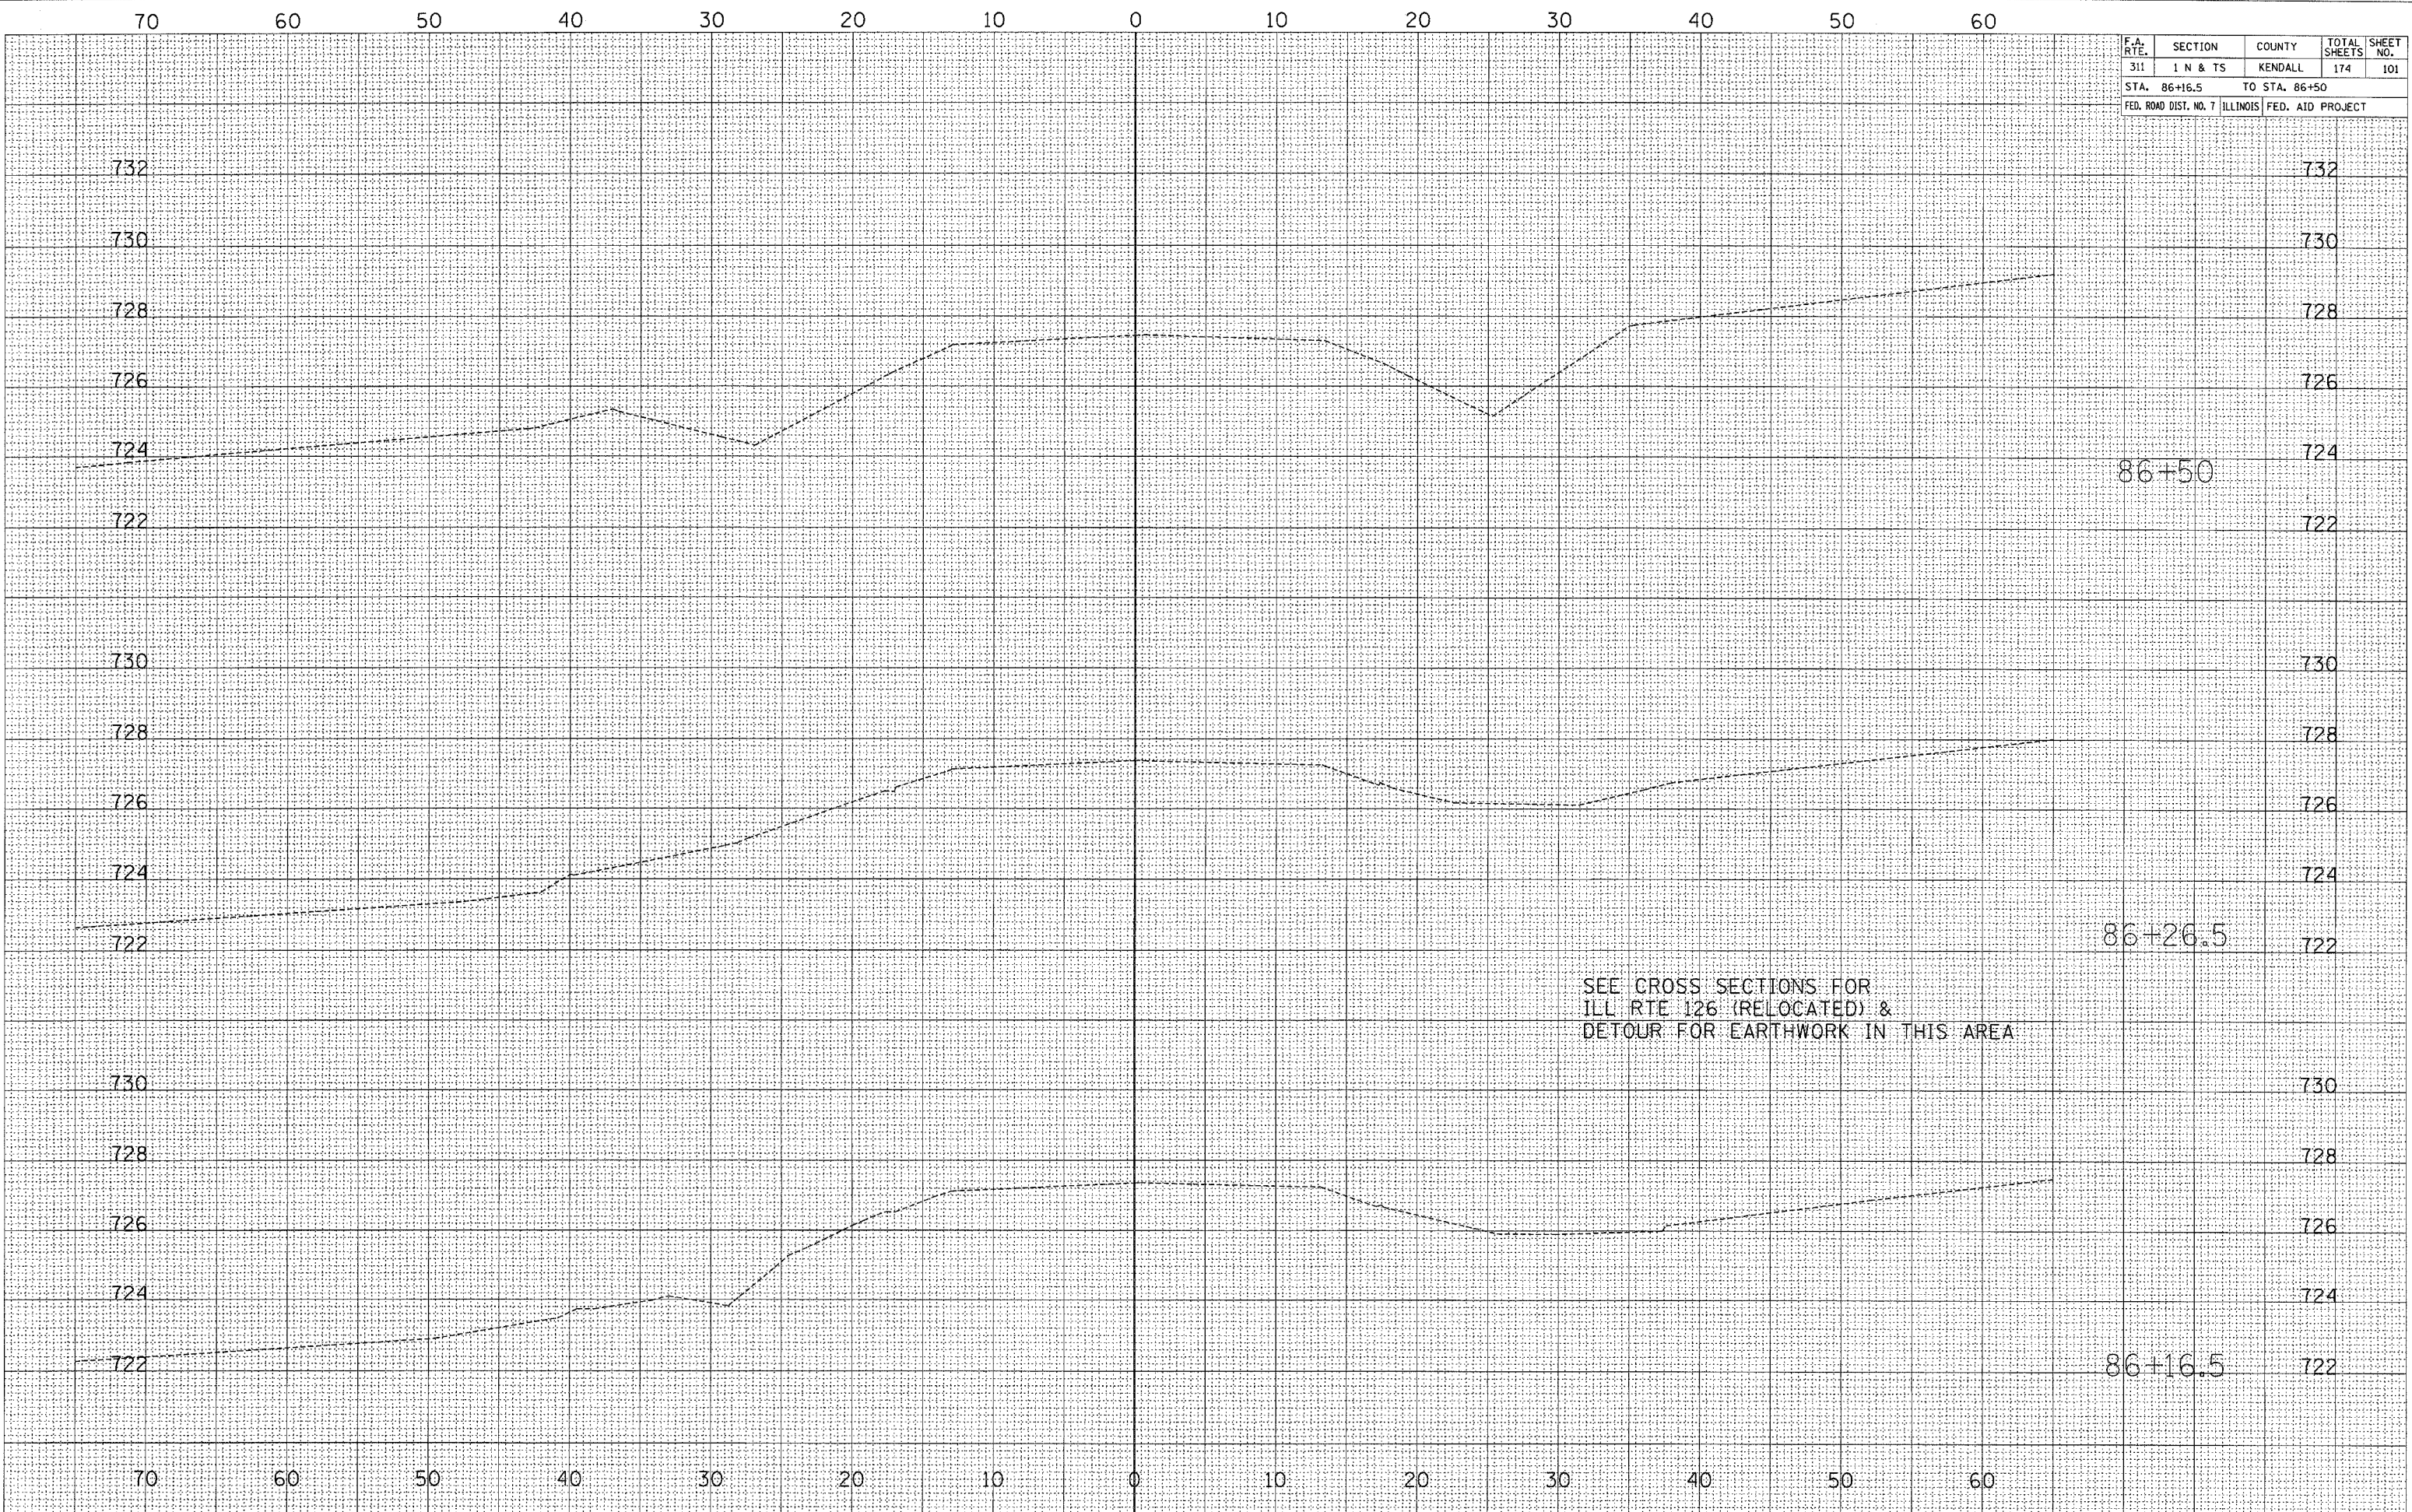


F.A. RTE.	SECTION	COUNTY	TOTAL SHEETS	SHEET NO.
311	1 N & TS	KENDALL	174	102
STA. 87+00			TO STA. 88+00	
FED. ROAD DIST. NO. 7		ILLINOIS	FED. AID PROJECT	

FINAL SURVEY	SURVEYED	BY	DATE
NOTE BOOK	DATE		
NO.	TEMP. PLATE		
	AREAS		
	AREAS CHECKED		

ORIGINAL SURVEY	SURVEYED	BY	DATE
NOTE BOOK	DATE		
NO.	TEMP. PLATE		
	AREAS		
	AREAS CHECKED		

2/21/2006
c:\projects\ep02804\consul\1\ssb\726-2.dwg

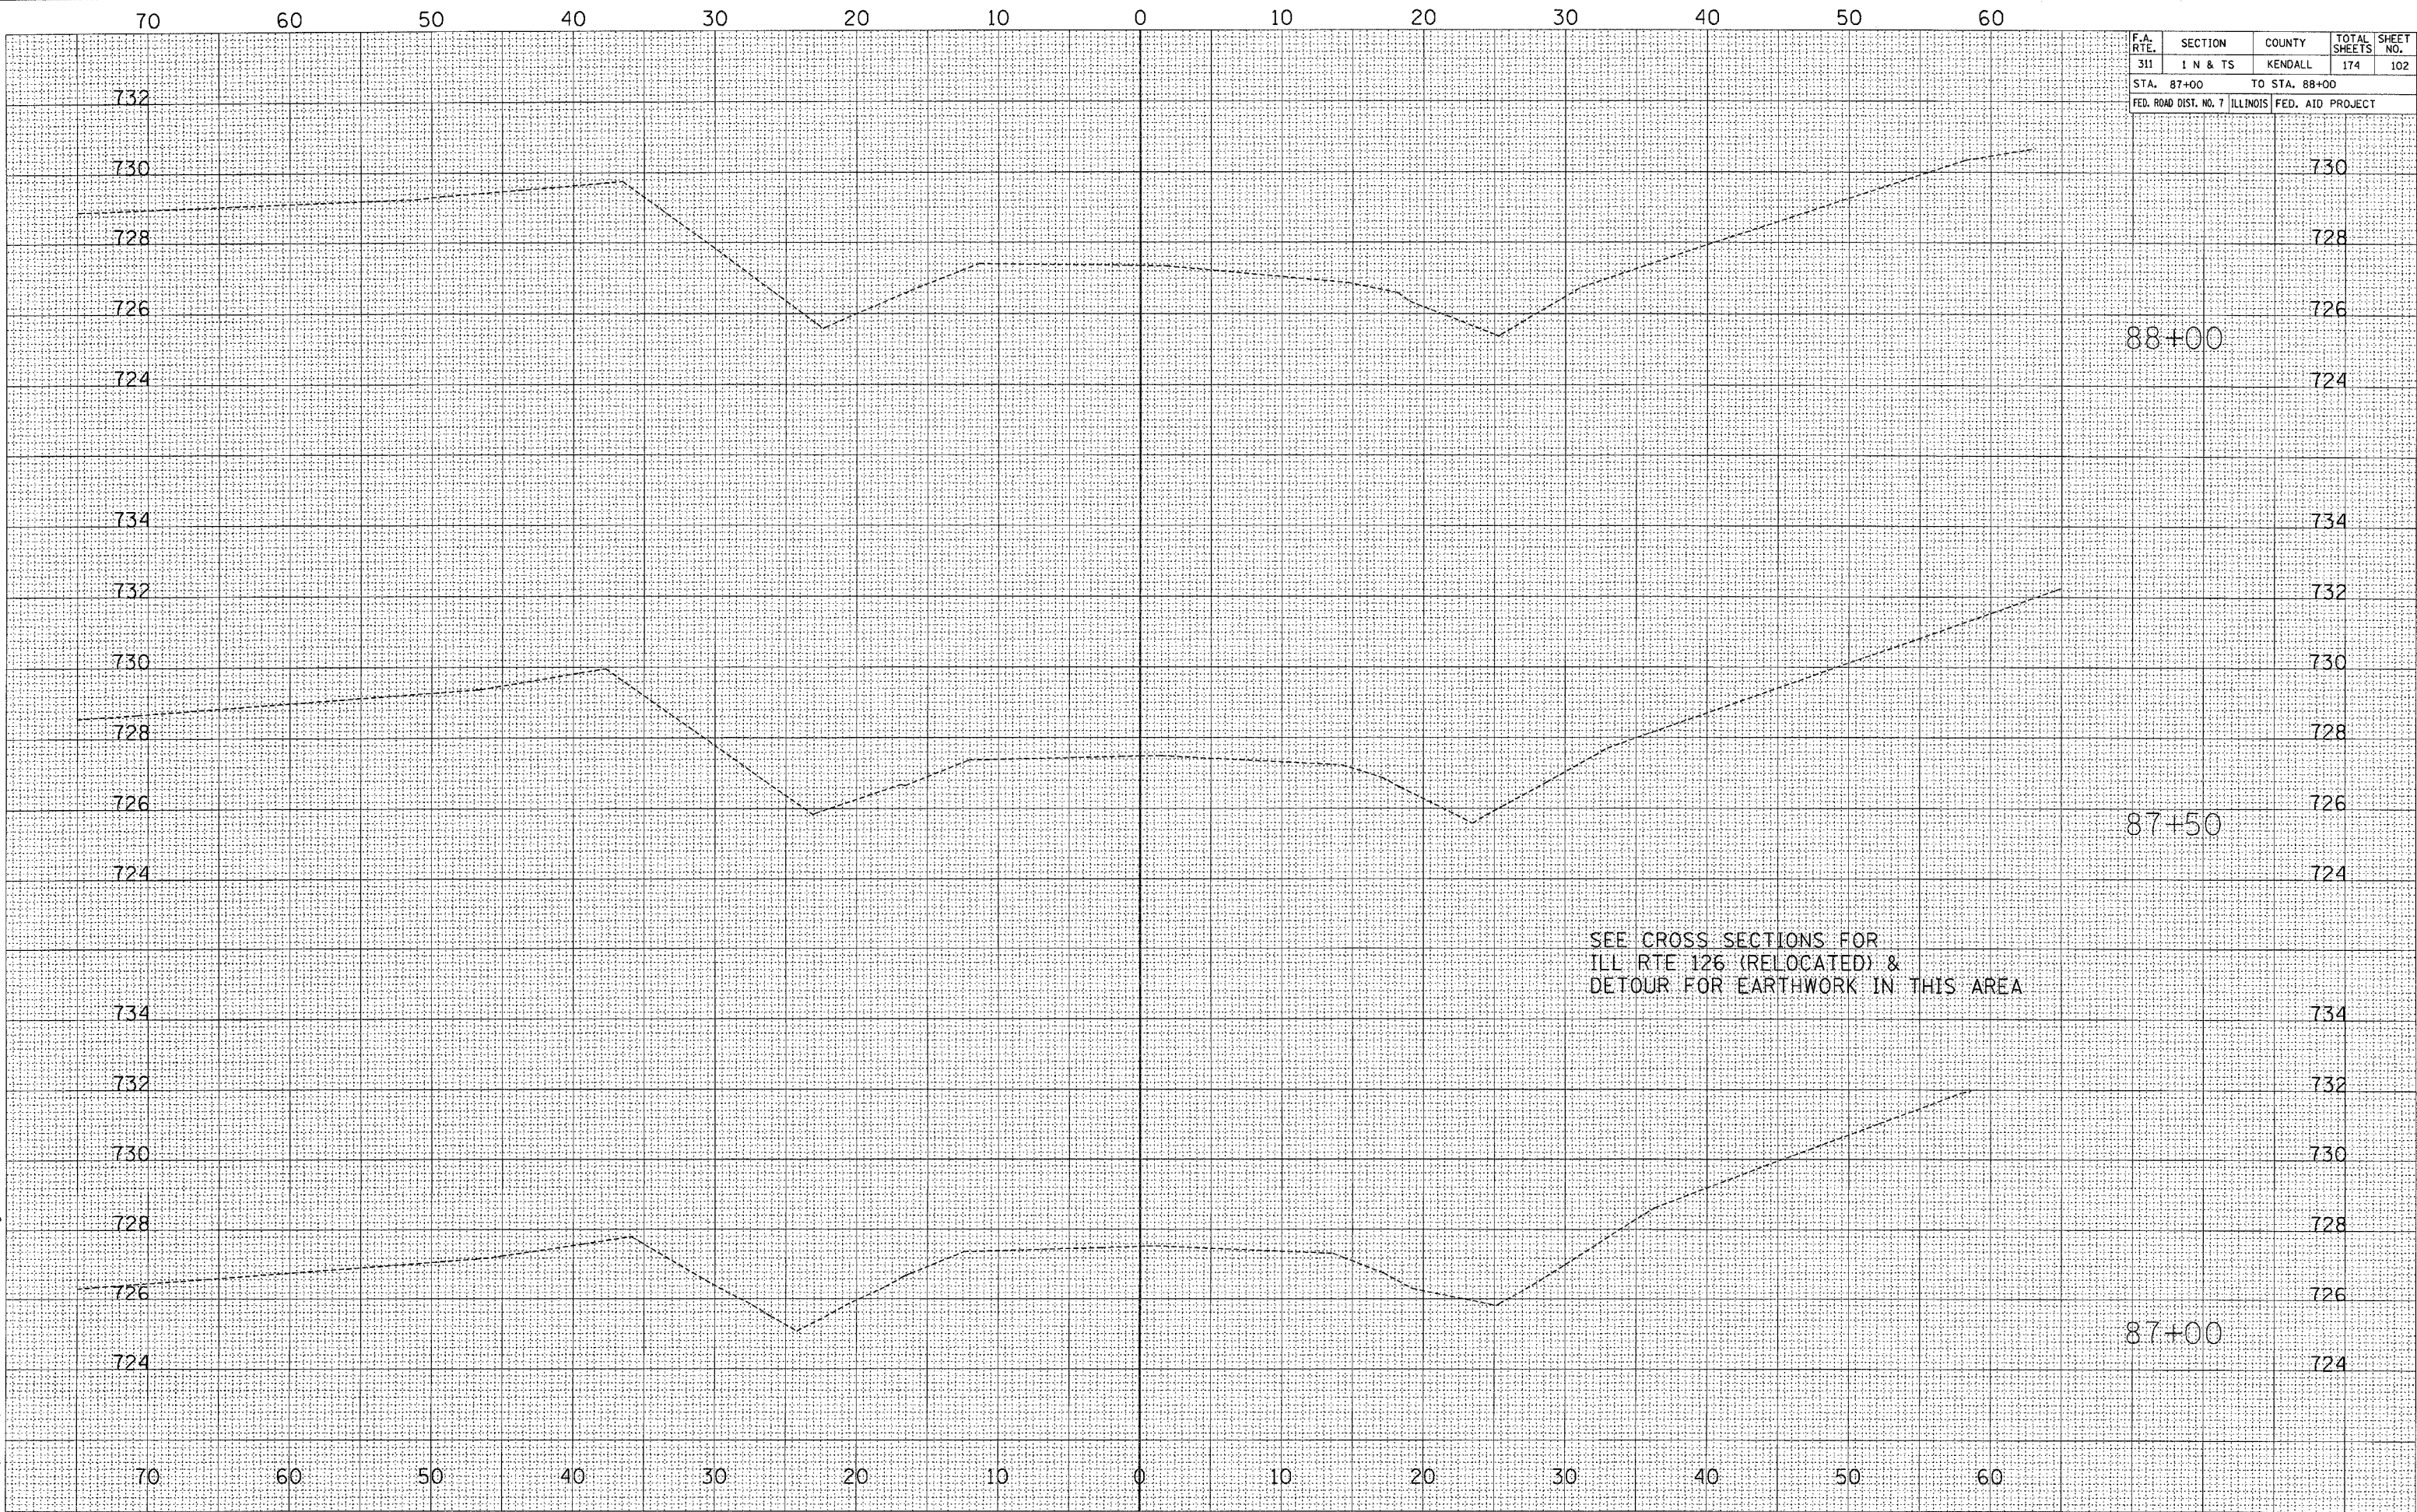


F.A. RTE.	SECTION	COUNTY	TOTAL SHEETS	SHEET NO.
311	1 N & TS	KENDALL	174	103
STA. 88+50			TO STA. 89+00	
FED. ROAD DIST. NO. 7		ILLINOIS	FED. AID PROJECT	

FINAL SURVEY	SURVEYED	BY	DATE
NOTE BOOK	FIELD		
NO.	TEMP. DATE		
	AREAS		
	CHECKED		

ORIGINAL SURVEY	SURVEYED	BY	DATE
NOTE BOOK	FIELD		
NO.	TEMP. DATE		
	AREAS		
	CHECKED		

2/21/2006

c:\projects\ep02804\consu\1\ssn\8126-2.dgn

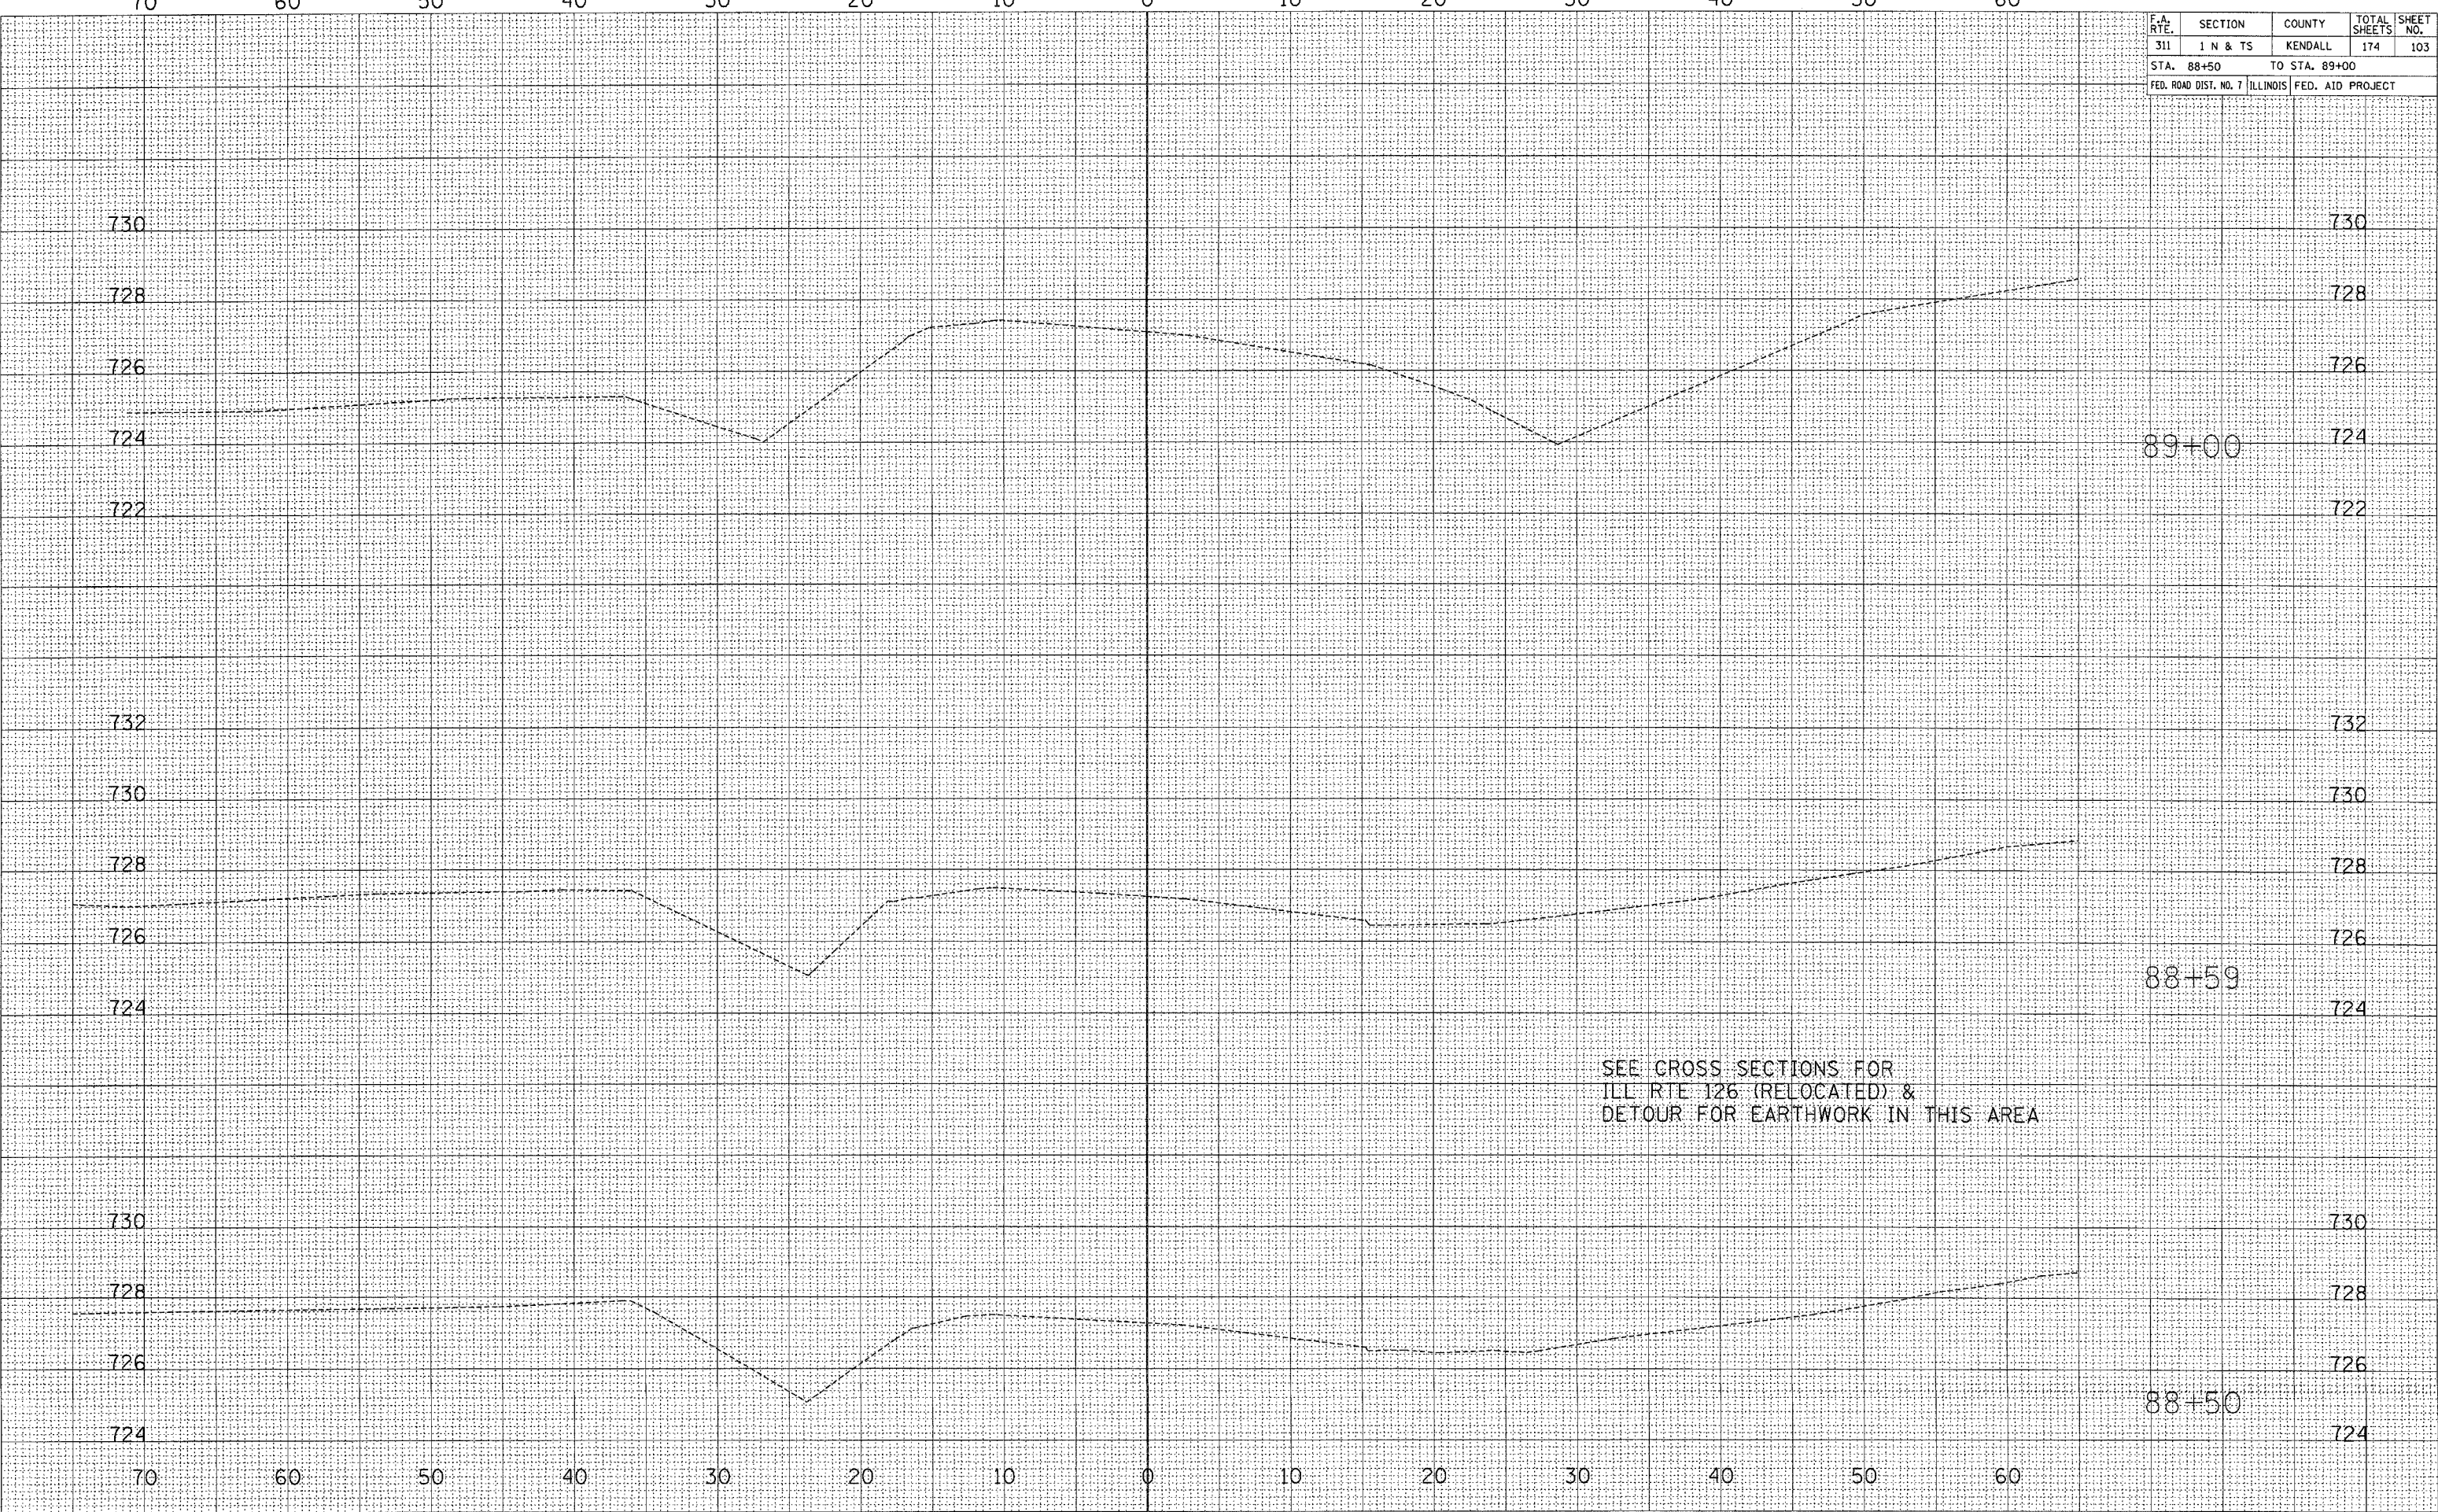


FINAL	SURVEYED	BY	DATE
SURVEY	PLOTTED		
NOTE BOOK	DATE		
NO.	AREAS CHECKED		

ORIGINAL	SURVEYED	BY	DATE
SURVEY	PLOTTED		
NOTE BOOK	DATE		
NO.	AREAS CHECKED		


2/21/2006

c:\projects\ep02604\consu\1\sheet\8 126-Z.dgn

F.A. RTE.	SECTION	COUNTY	TOTAL SHEETS	SHEET NO.
311	1 N & TS	KENDALL	174	104
STA. 89+50		TO STA. 90+00		
FED. ROAD DIST. NO. 7		ILLINOIS FED. AID PROJECT		

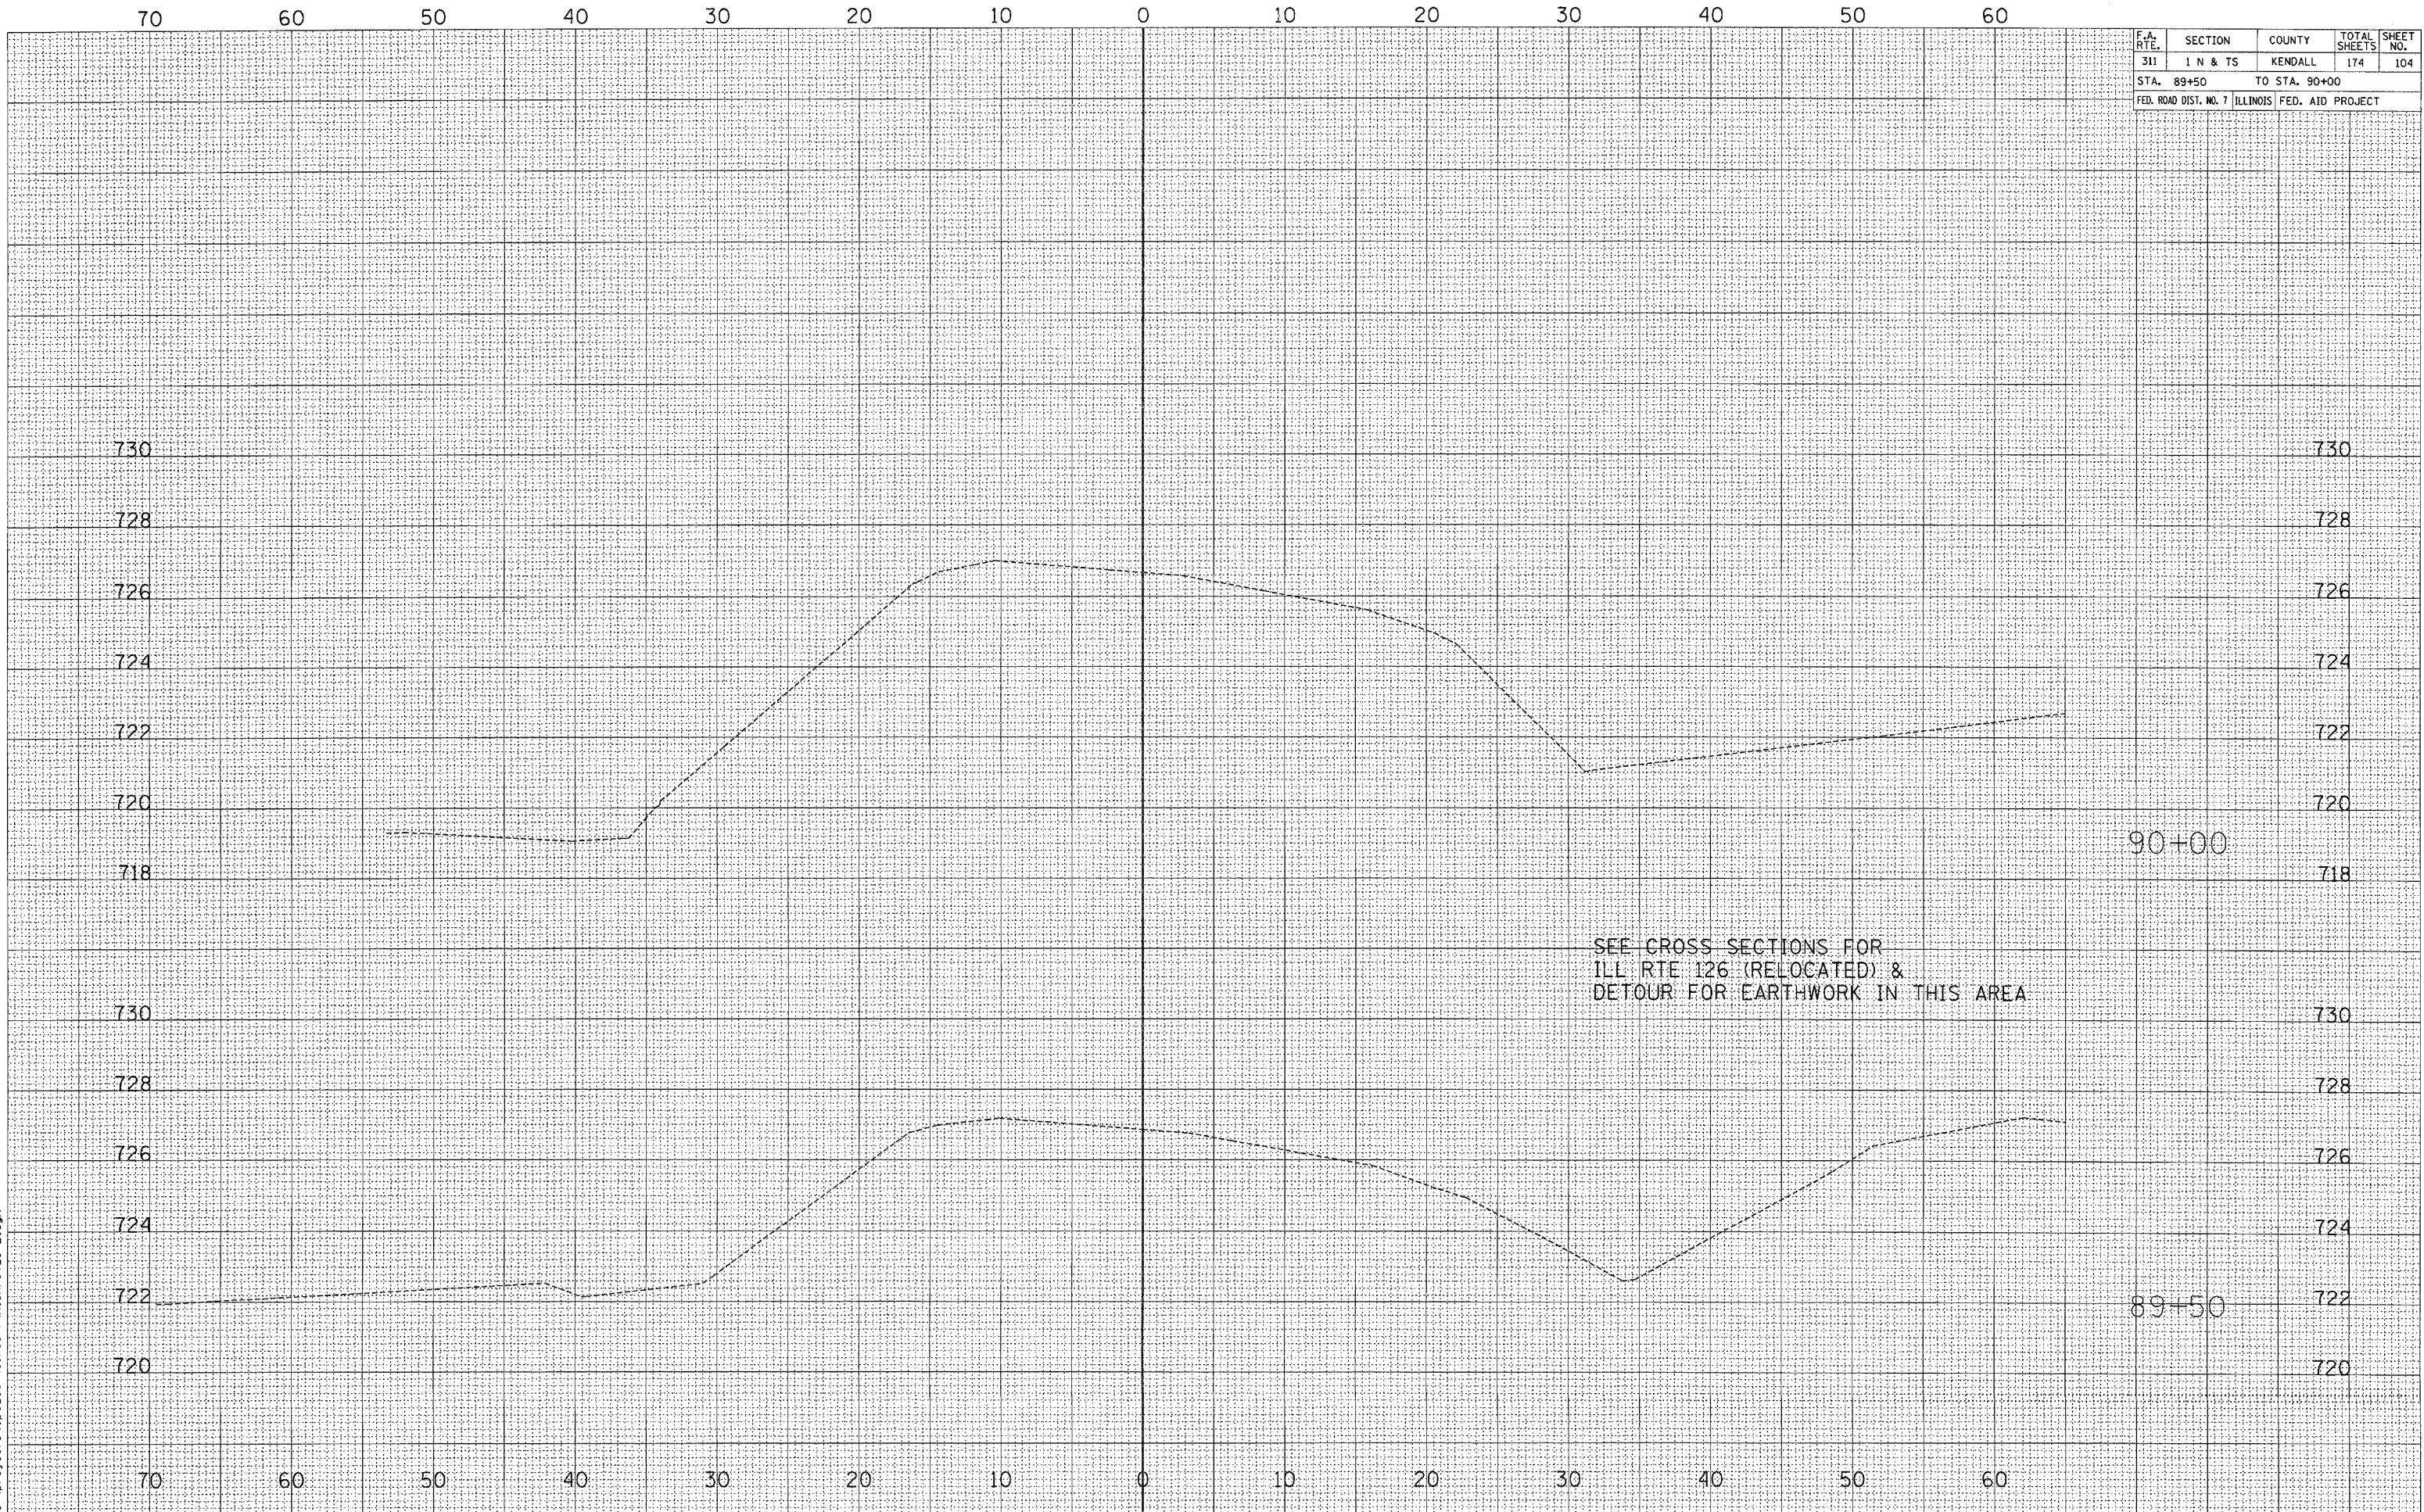

F.A. RTE.	SECTION	COUNTY	TOTAL SHEETS	SHEET NO.
311	1 N & TS	KENDALL	174	105
STA. 90+50 TO STA. 91+50				
FED. ROAD DIST. NO. 7		ILLINOIS	FED. AID PROJECT	

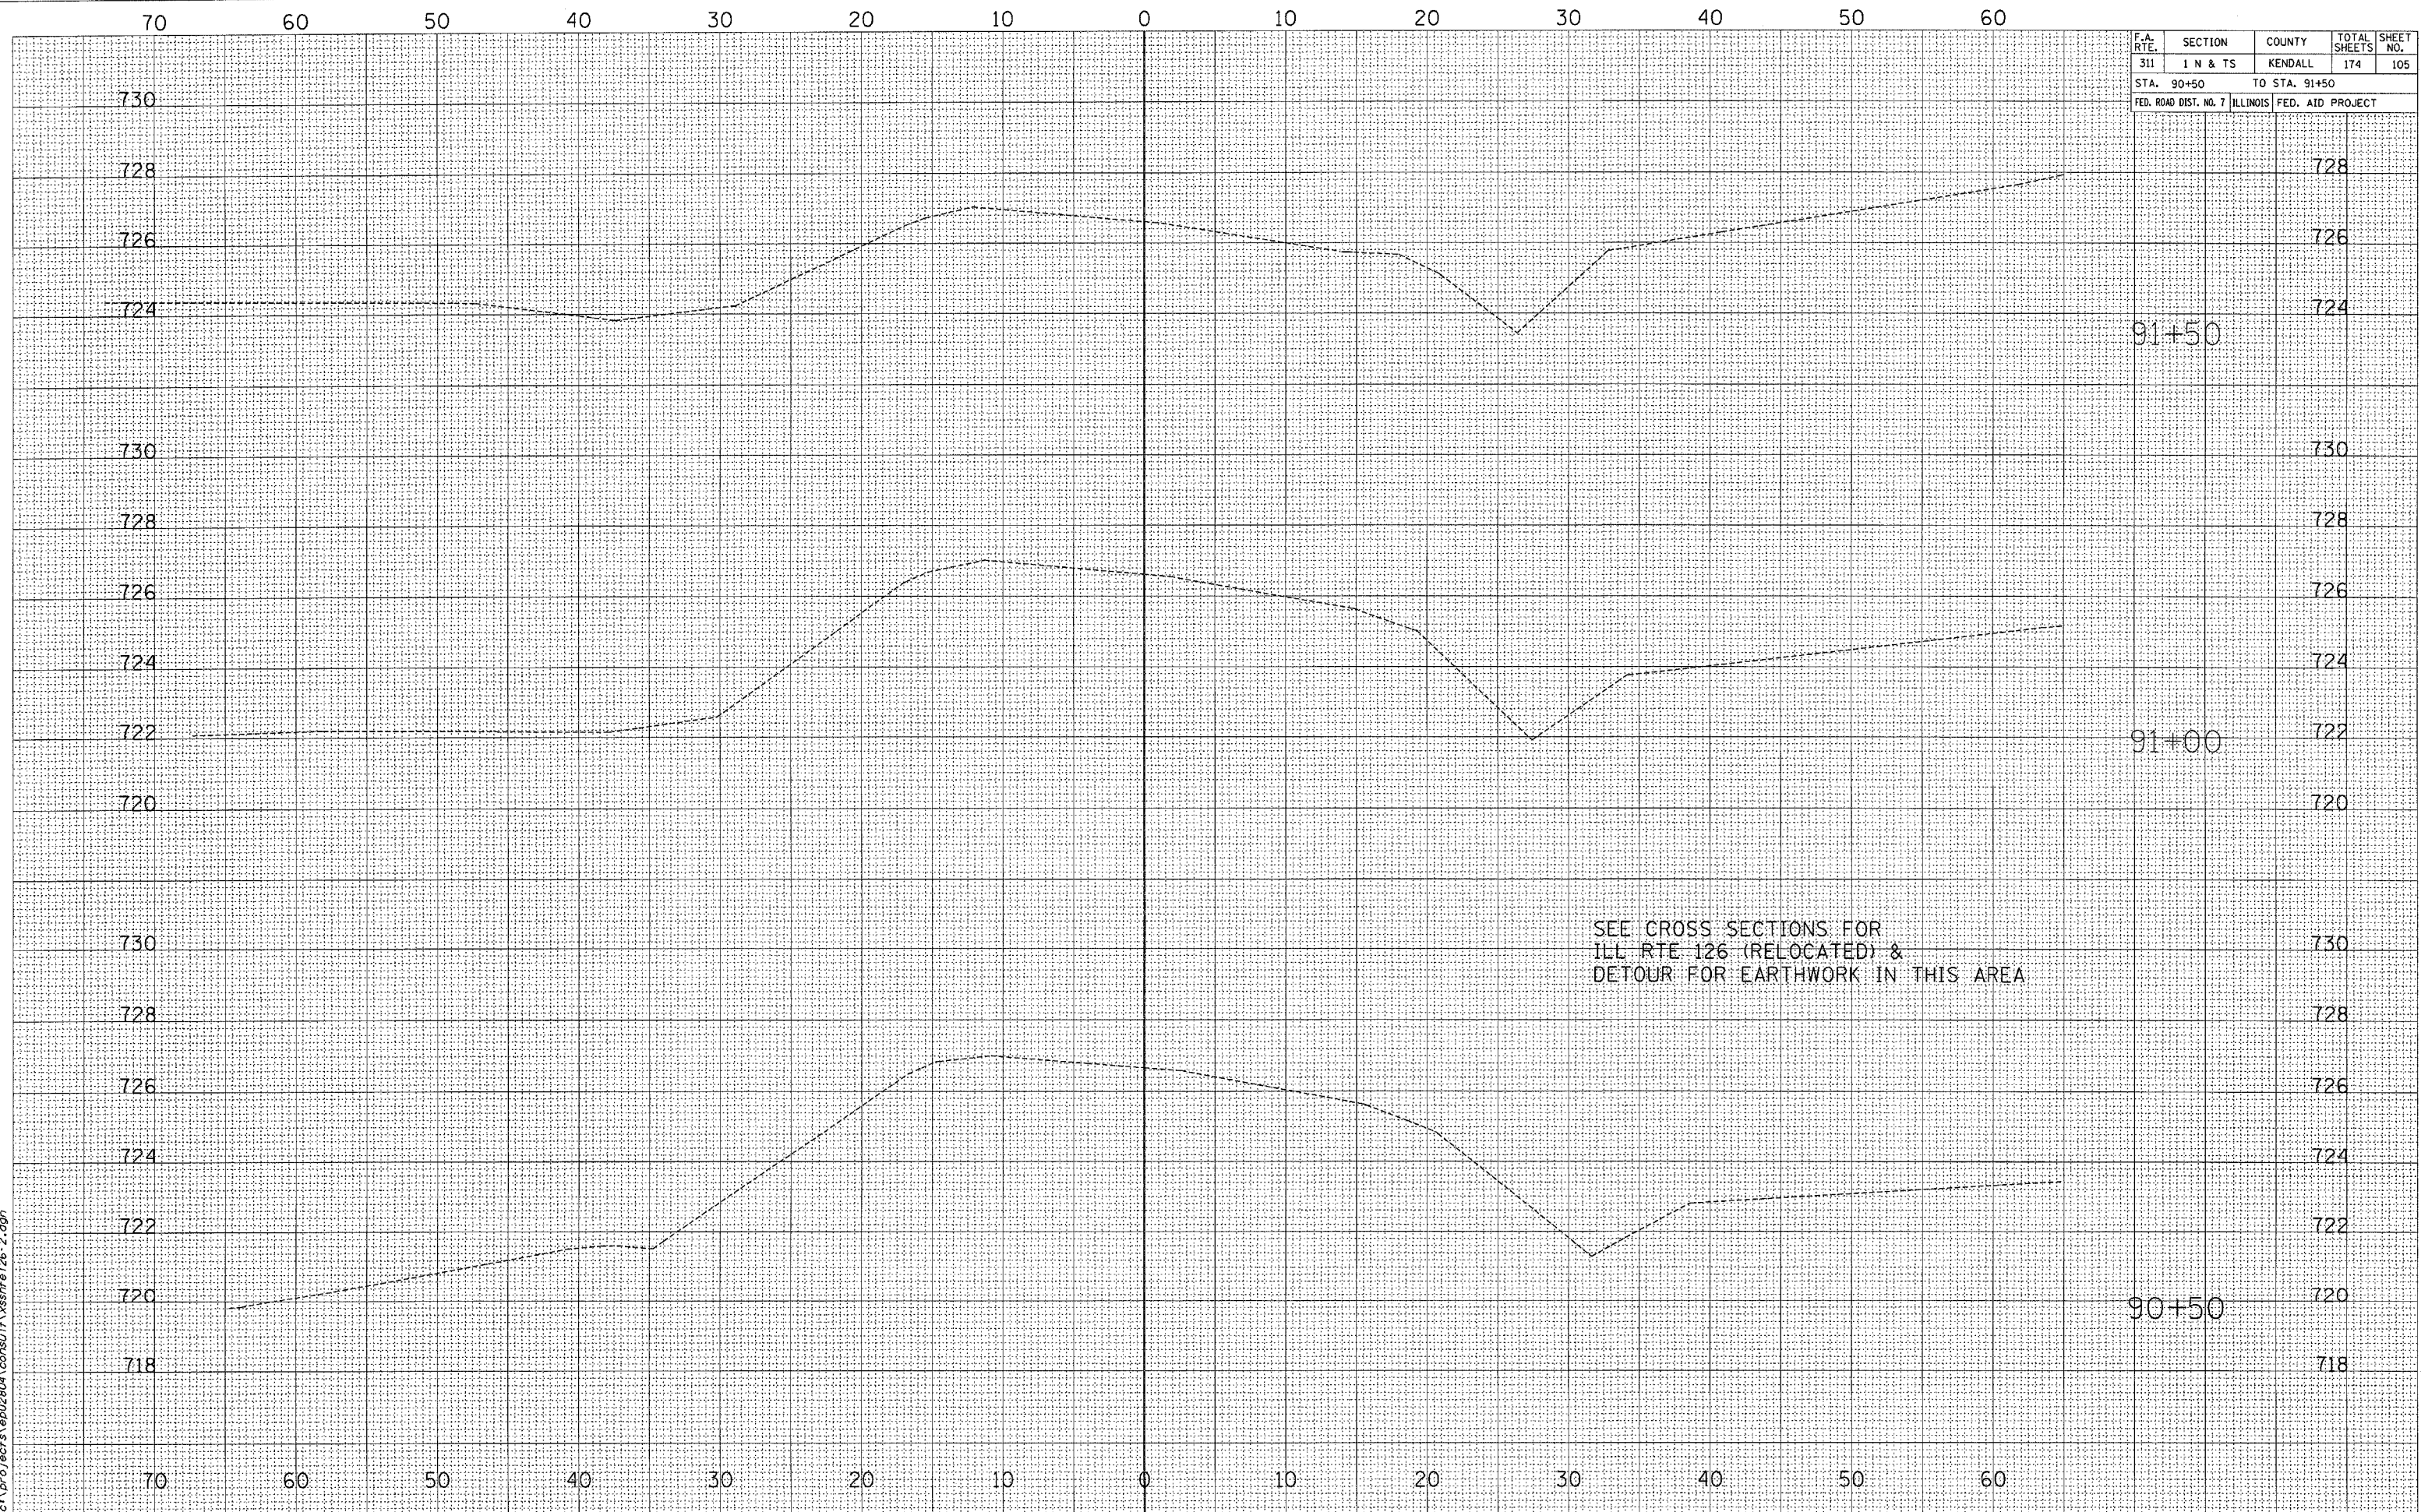

FAS 2312 (IL 126)

2/21/2006

NO.	AREA
e126-2.dgn	

--	--

- CHECKED


BY	DATE
SURVEYED	
PLOTTED	
NOTE BOOK	
AREAS CHECKED	

BY	DATE
CHAMLIN	
LAC	
ARR	
SURVEYED	
PLOTTED	
NOTE BOOK	
AREAS CHECKED	

2/21/2006

c:\projects\0602804\cons\11\sssh\726-2.dgn

F.A. RTE.	SECTION	COUNTY	TOTAL SHEETS	SHEET NO.
311	I N & TS	KENDALL	174	106
STA. 91+72		TO STA. 92+50		
FED. ROAD DIST. NO. 7		ILLINOIS FED. AID PROJECT		

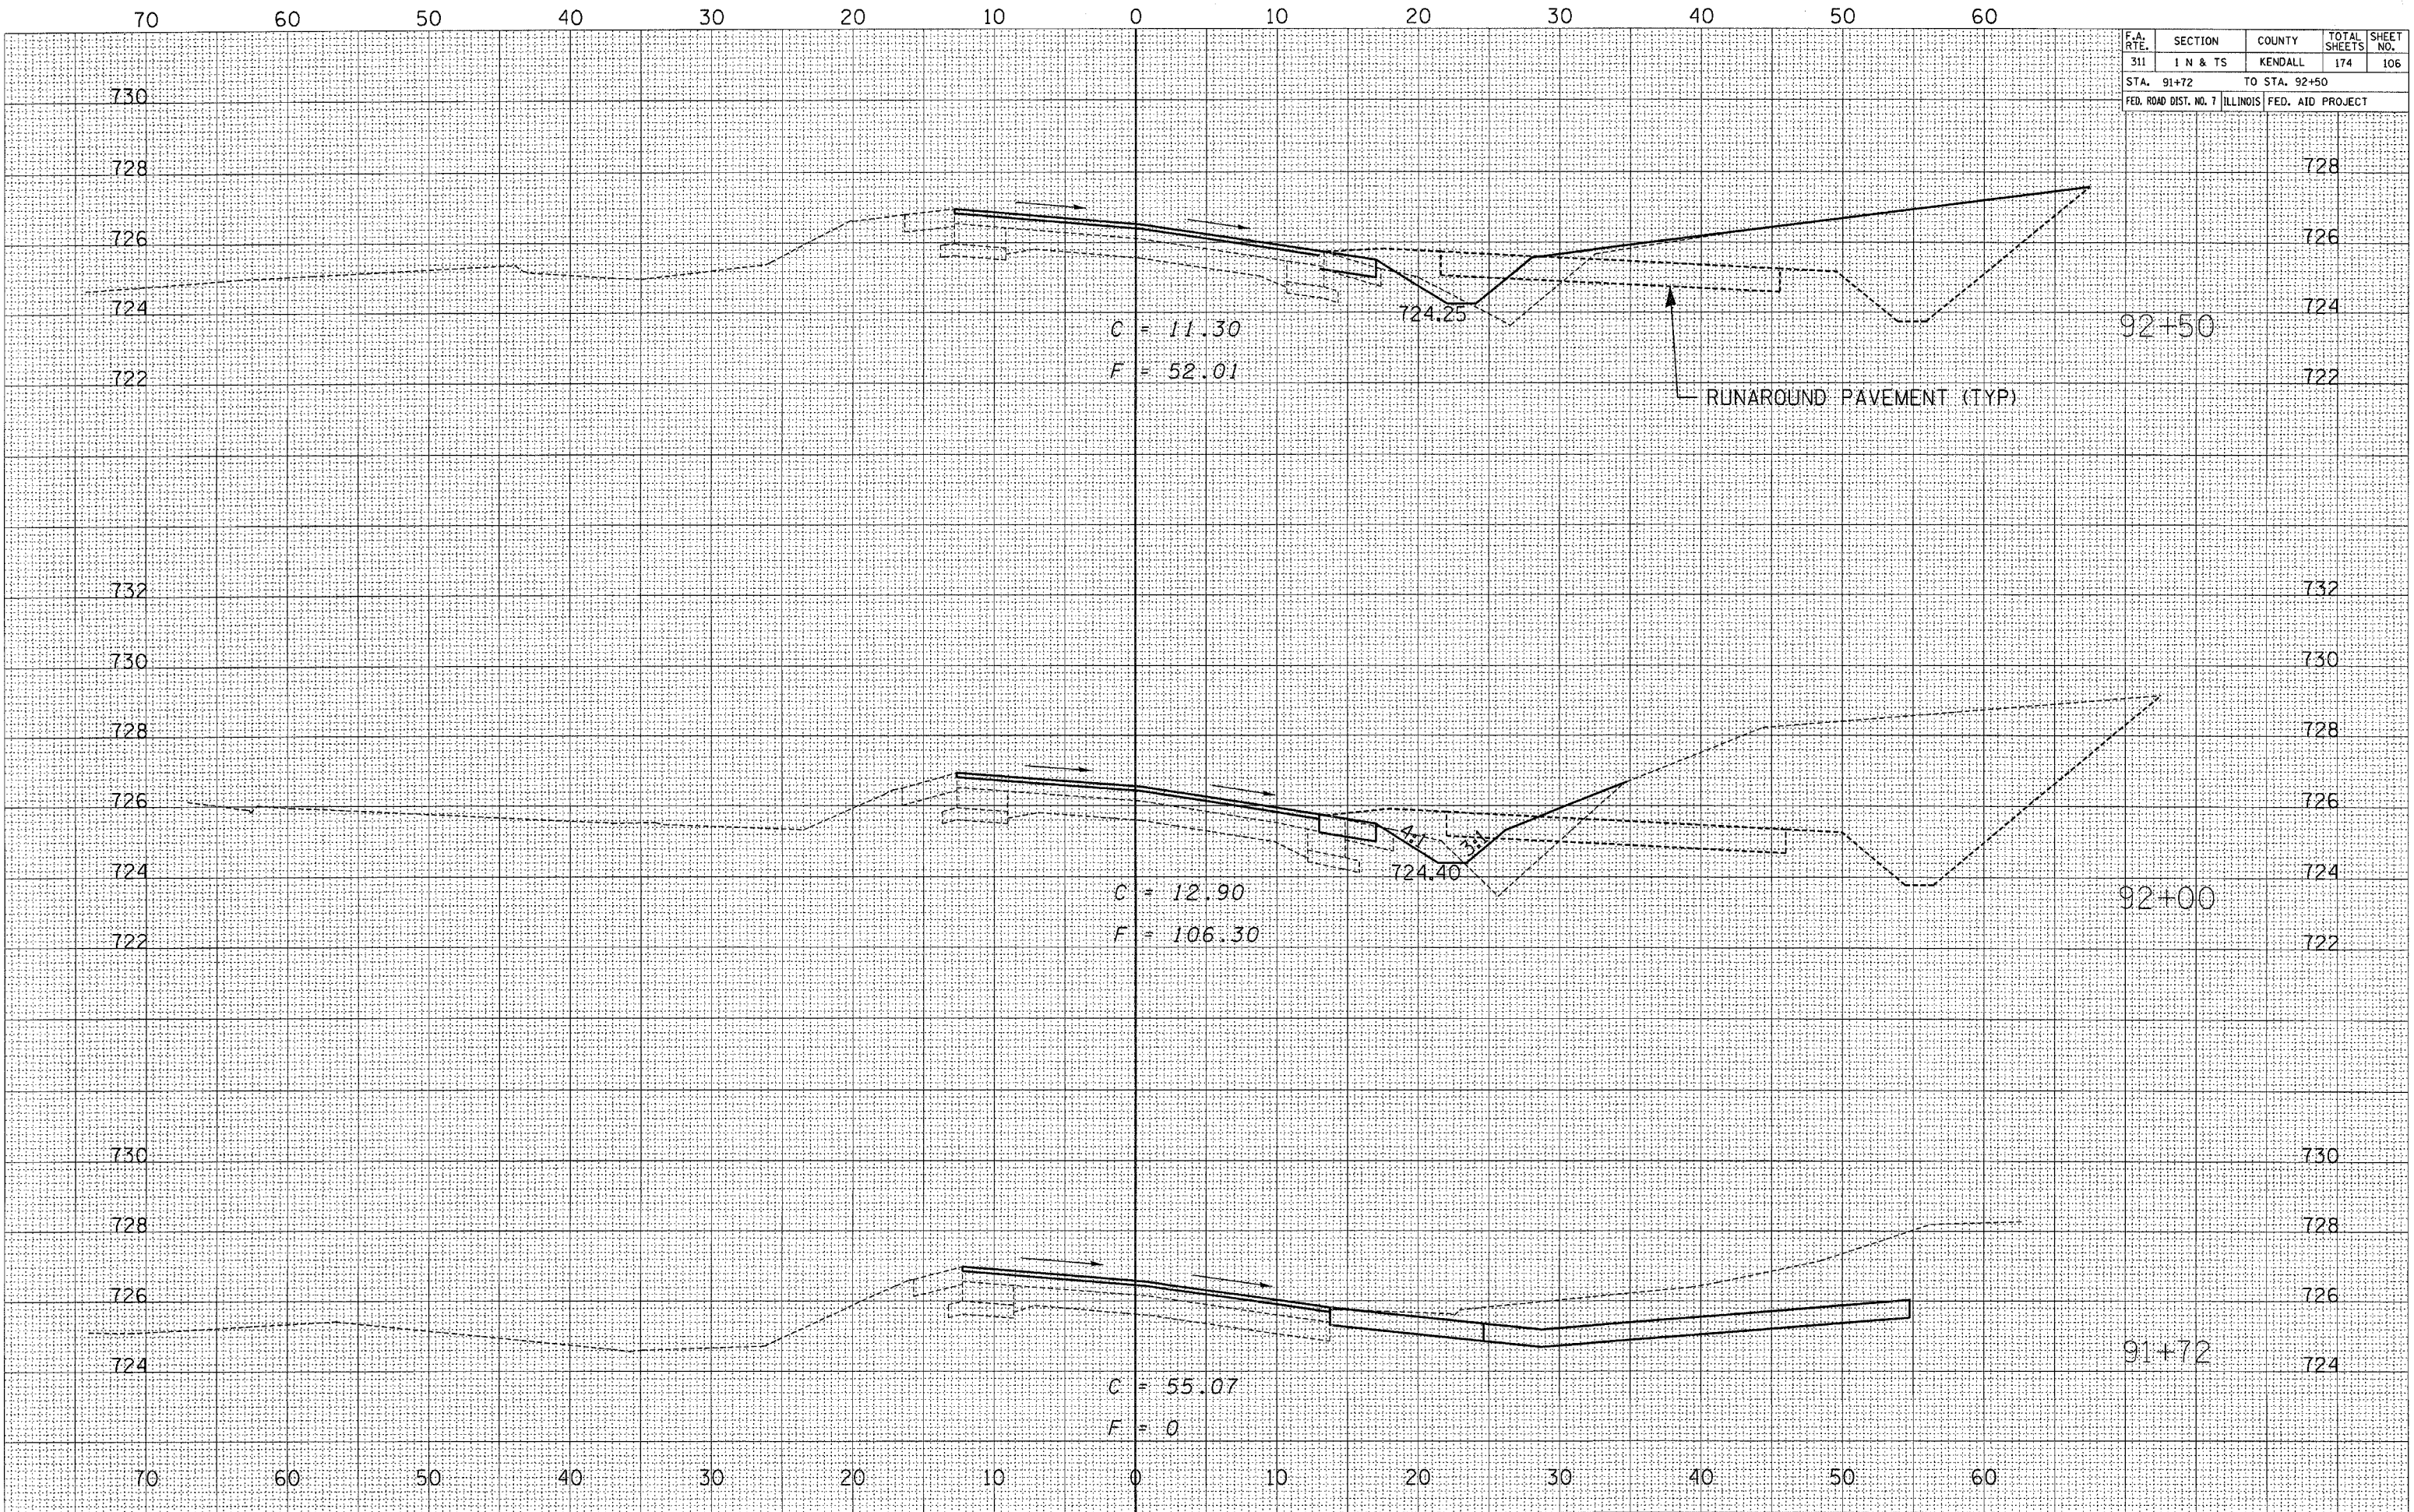


DATE	BY	FINAL SURVEY	SURVEYED	PLOTTED	TEMPLATE	NO.	AREAS CHECKED

DATE	BY	ORIGINAL SURVEY	SURVEYED	PLOTTED	TEMPLATE	NO.	AREAS CHECKED

2/23/2006

c:\projects\9902804\consul\1\sheet\126-2.dgn

F.A. RTE.	SECTION	COUNTY	TOTAL SHEETS	SHEET NO.
311	1 N & TS	KENDALL	174	107
STA. 93+00 TO STA. 94+00				
FED. ROAD DIST. NO. 7 ILLINOIS FED. AID PROJECT				

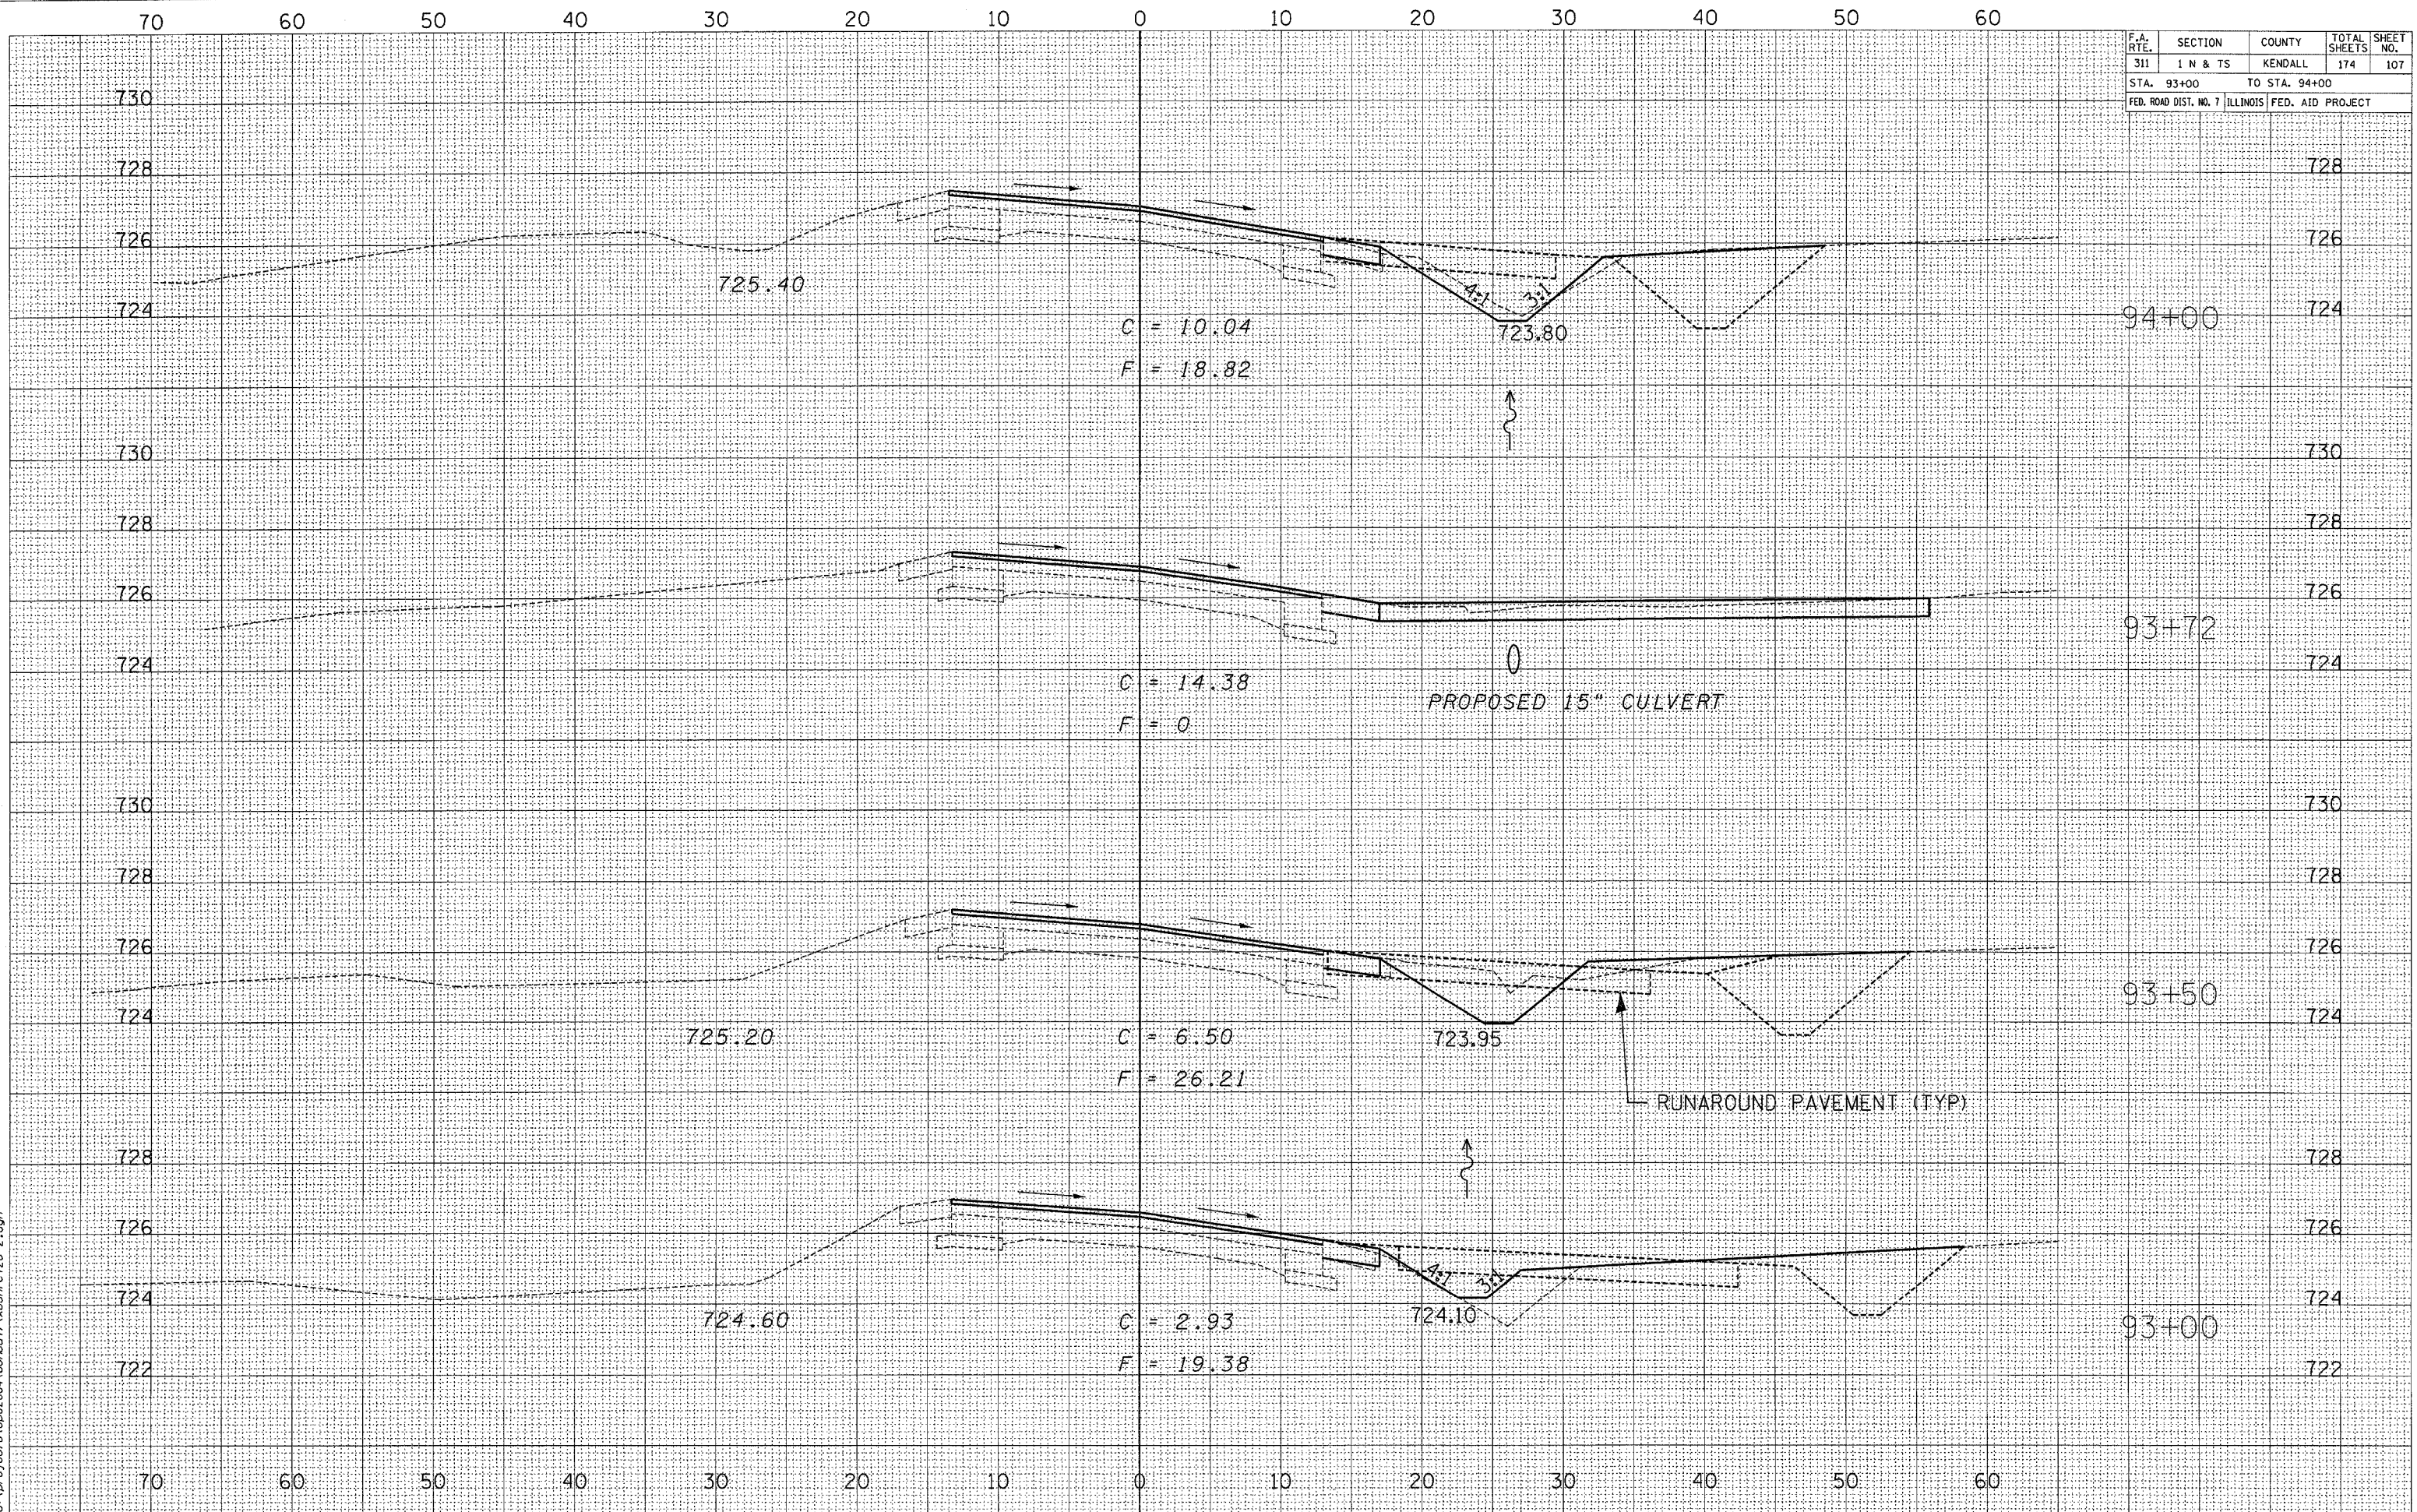


F.A. RTE.	SECTION	COUNTY	TOTAL SHEETS	SHEET NO.
311	1 N & TS	KENDALL	174	108
STA. 94+27 TO STA. 95+00				
FED. ROAD DIST. NO. 7 ILLINOIS FED. AID PROJECT				

FINAL SURVEY	BY	DATE
SURVEYED		
PLOTTED		
NOTE BOOK		
AREAS CHECKED		
NO.		

ORIGINAL SURVEY	BY	DATE
SURVEYED		
PLOTTED		
NOTE BOOK		
AREAS CHECKED		
NO.		

2/21/2006

c:\projects\ep02804\consu11\ssht16 126-2.dgn

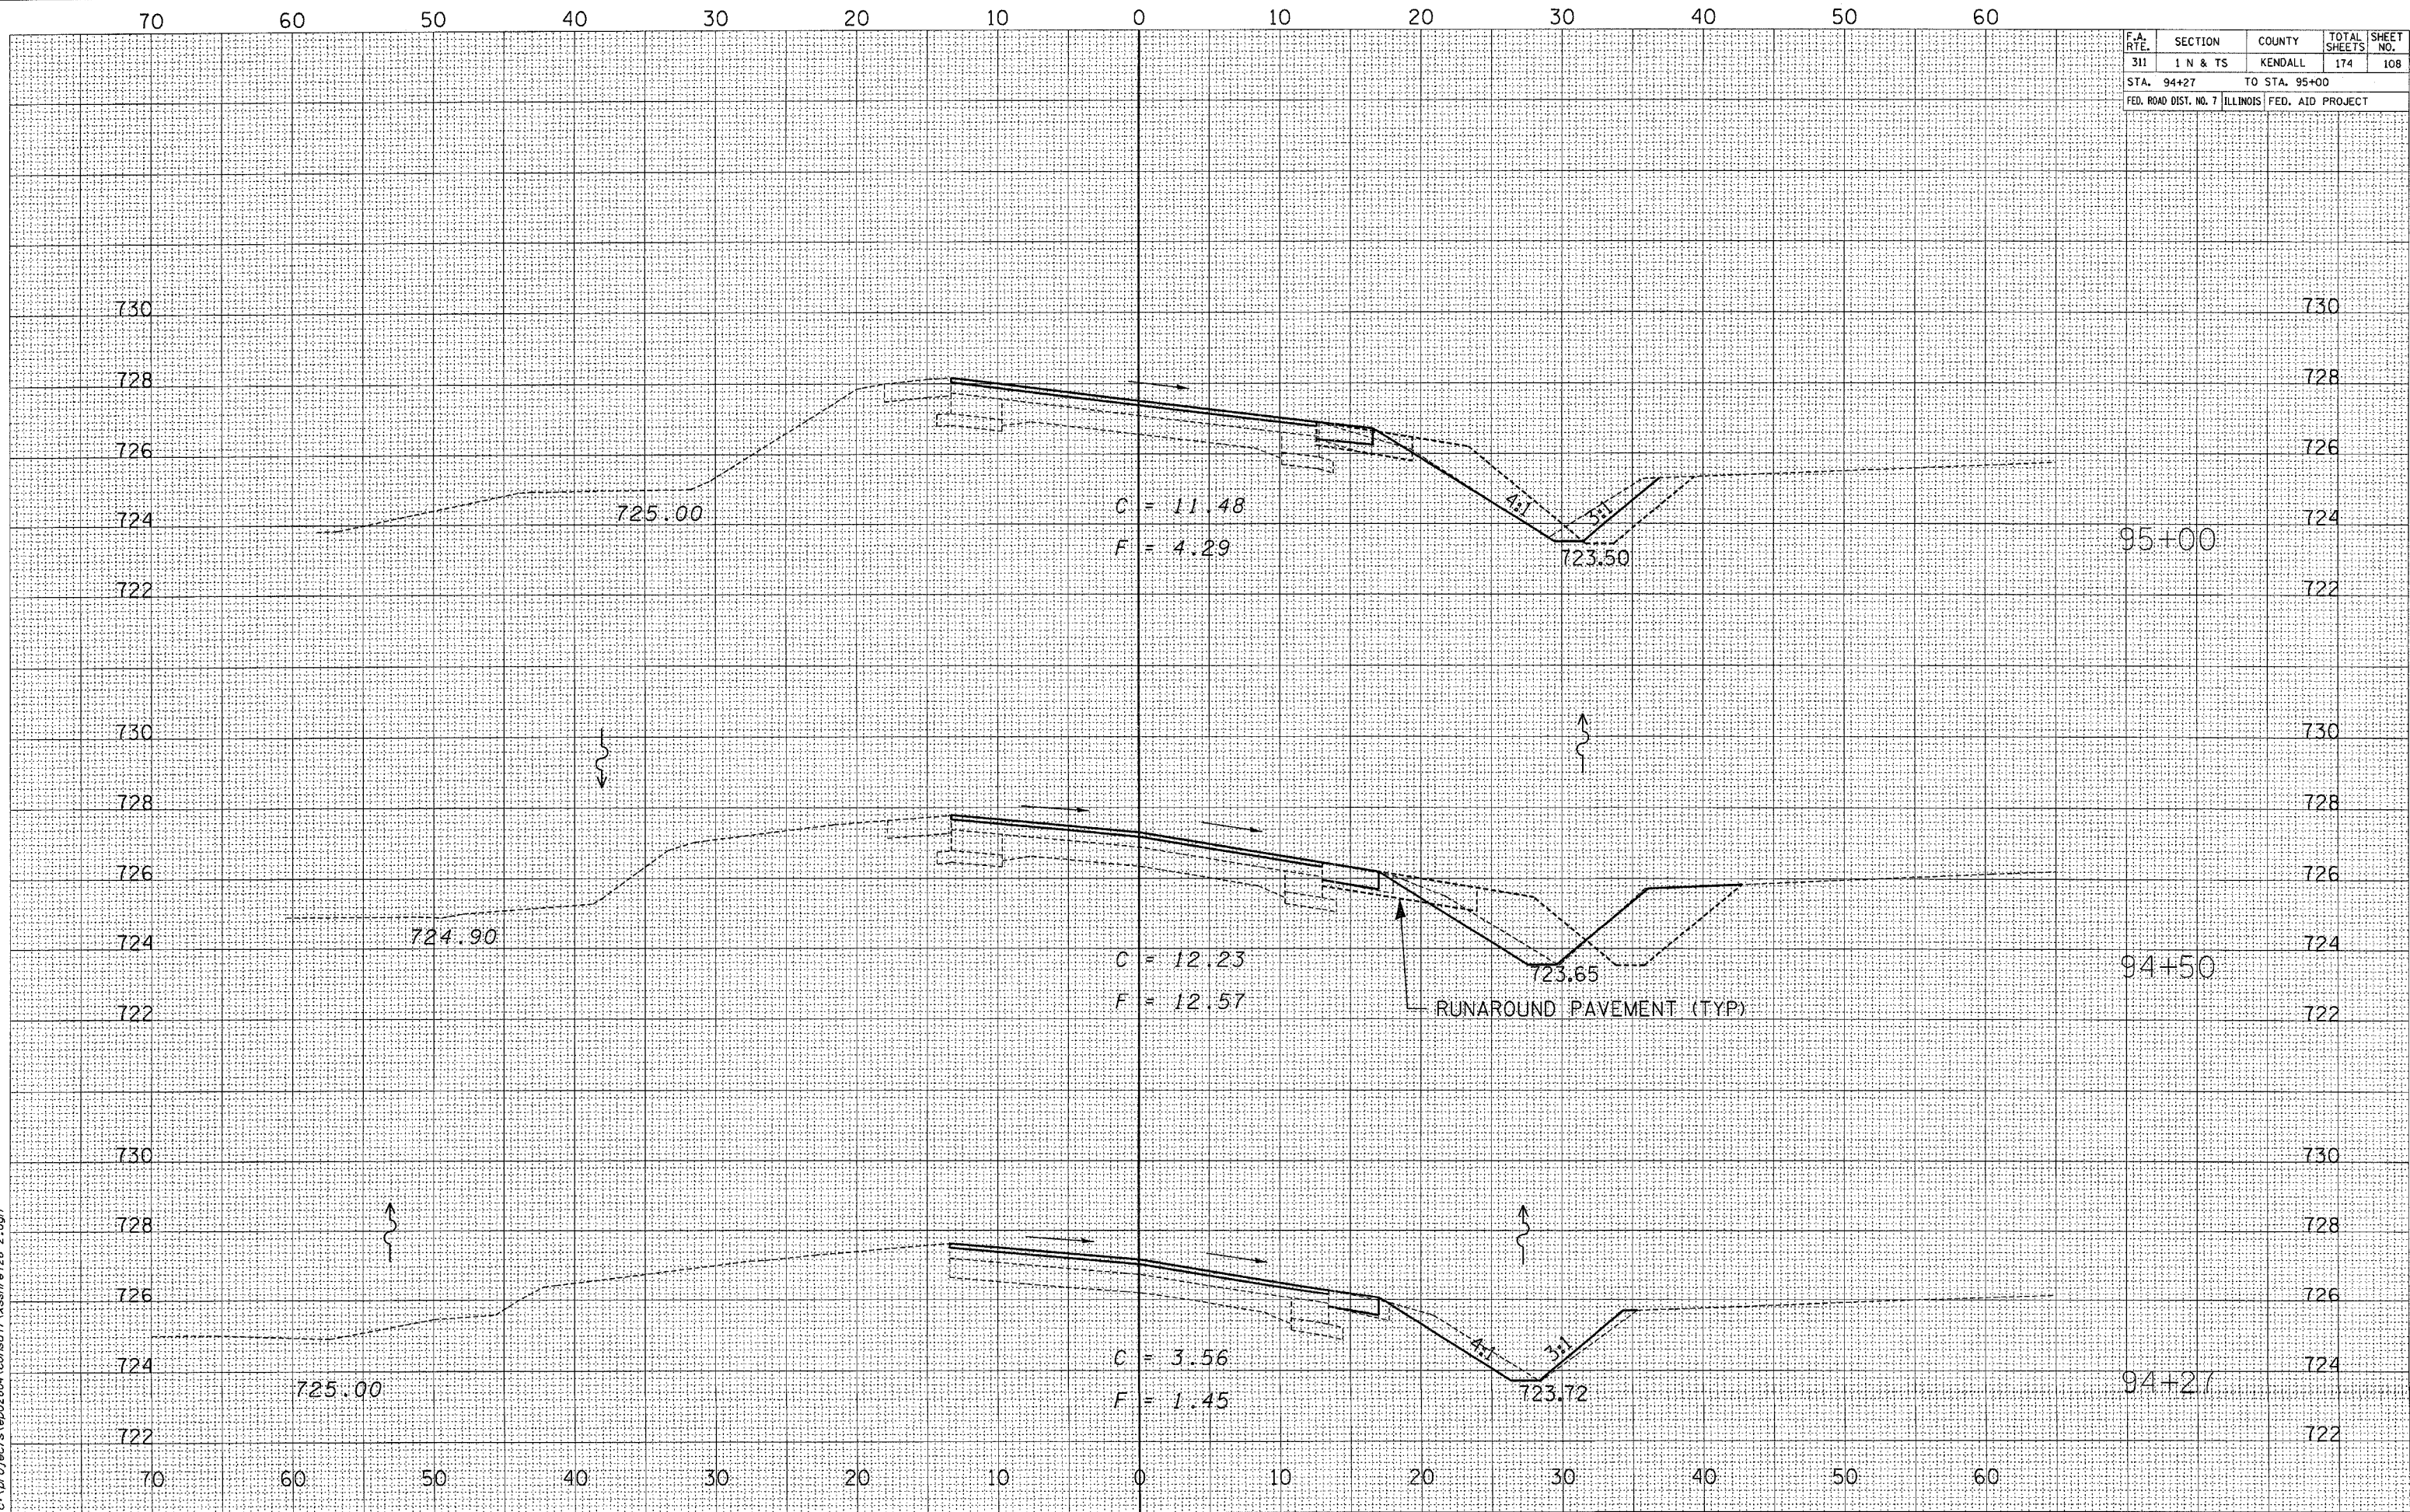


F.A. RTE.	SECTION	COUNTY	TOTAL SHEETS	SHEET NO.
311	1 N & TS	KENDALL	174	109
STA. 95+50		TO STA. 96+00		
FED. ROAD DIST. NO. 7		ILLINOIS FED. AID PROJECT		

FINAL SURVEY	SURVEYED	BY	DATE
NO.	NO.		
	NOTE BOOK		
	PLATTED		
	TEMPLATE		
	AREAS CHECKED		

ORIGINAL SURVEY	SURVEYED	BY	DATE
NO.	NO.		
	NOTE BOOK		
	PLATTED		
	TEMPLATE		
	AREAS CHECKED		

2/23/2006
c:\projects\ep02804\consu11\assht6126-2.dgn

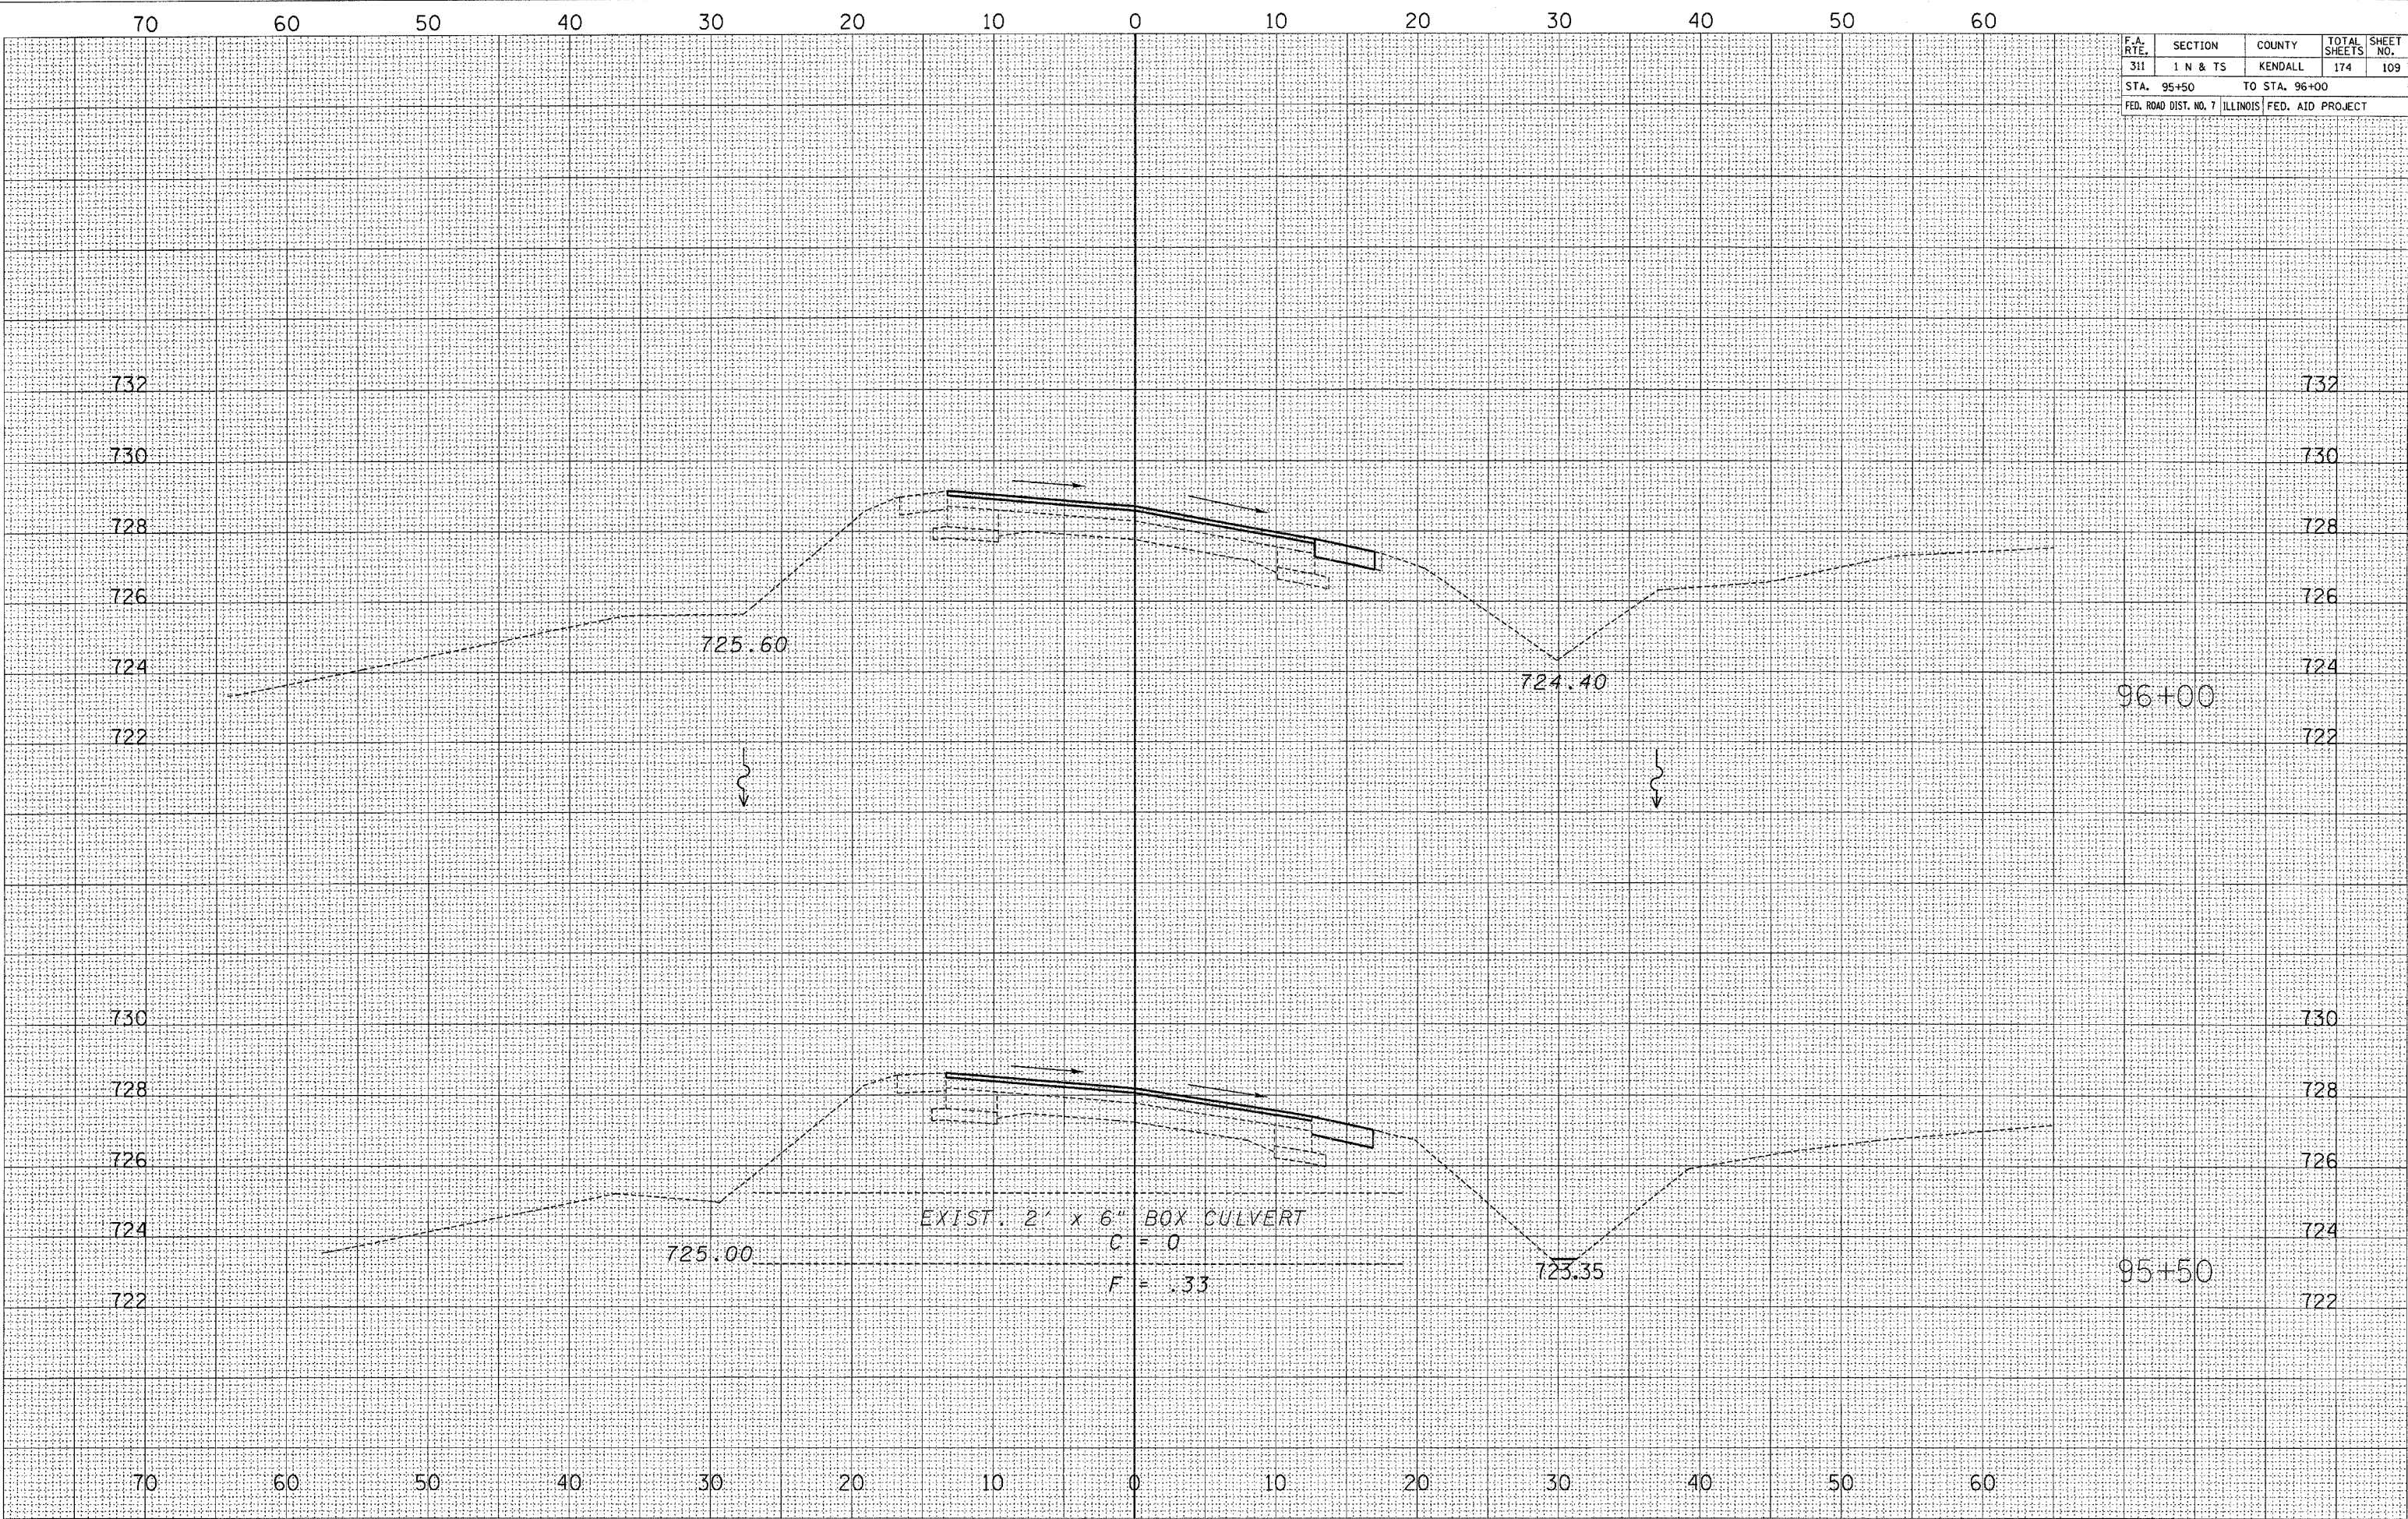


FINAL	BY	DATE
SURVEYED		
PLOTTED		
NOTE BOOK		
NO.		

ORIGINAL	BY	DATE
SURVEYED		
PLOTTED		
NOTE BOOK		
NO.		

2/21/2006
c:\projects\ep02804\consu\1\ xes\126-2.dgn

F.A. RTE.	SECTION	COUNTY	TOTAL SHEETS	SHEET NO.
311	1 N & TS	KENDALL	174	110
STA. 96+50 TO STA. 97+50				
FED. ROAD DIST. NO. 7 ILLINOIS FED. AID PROJECT				

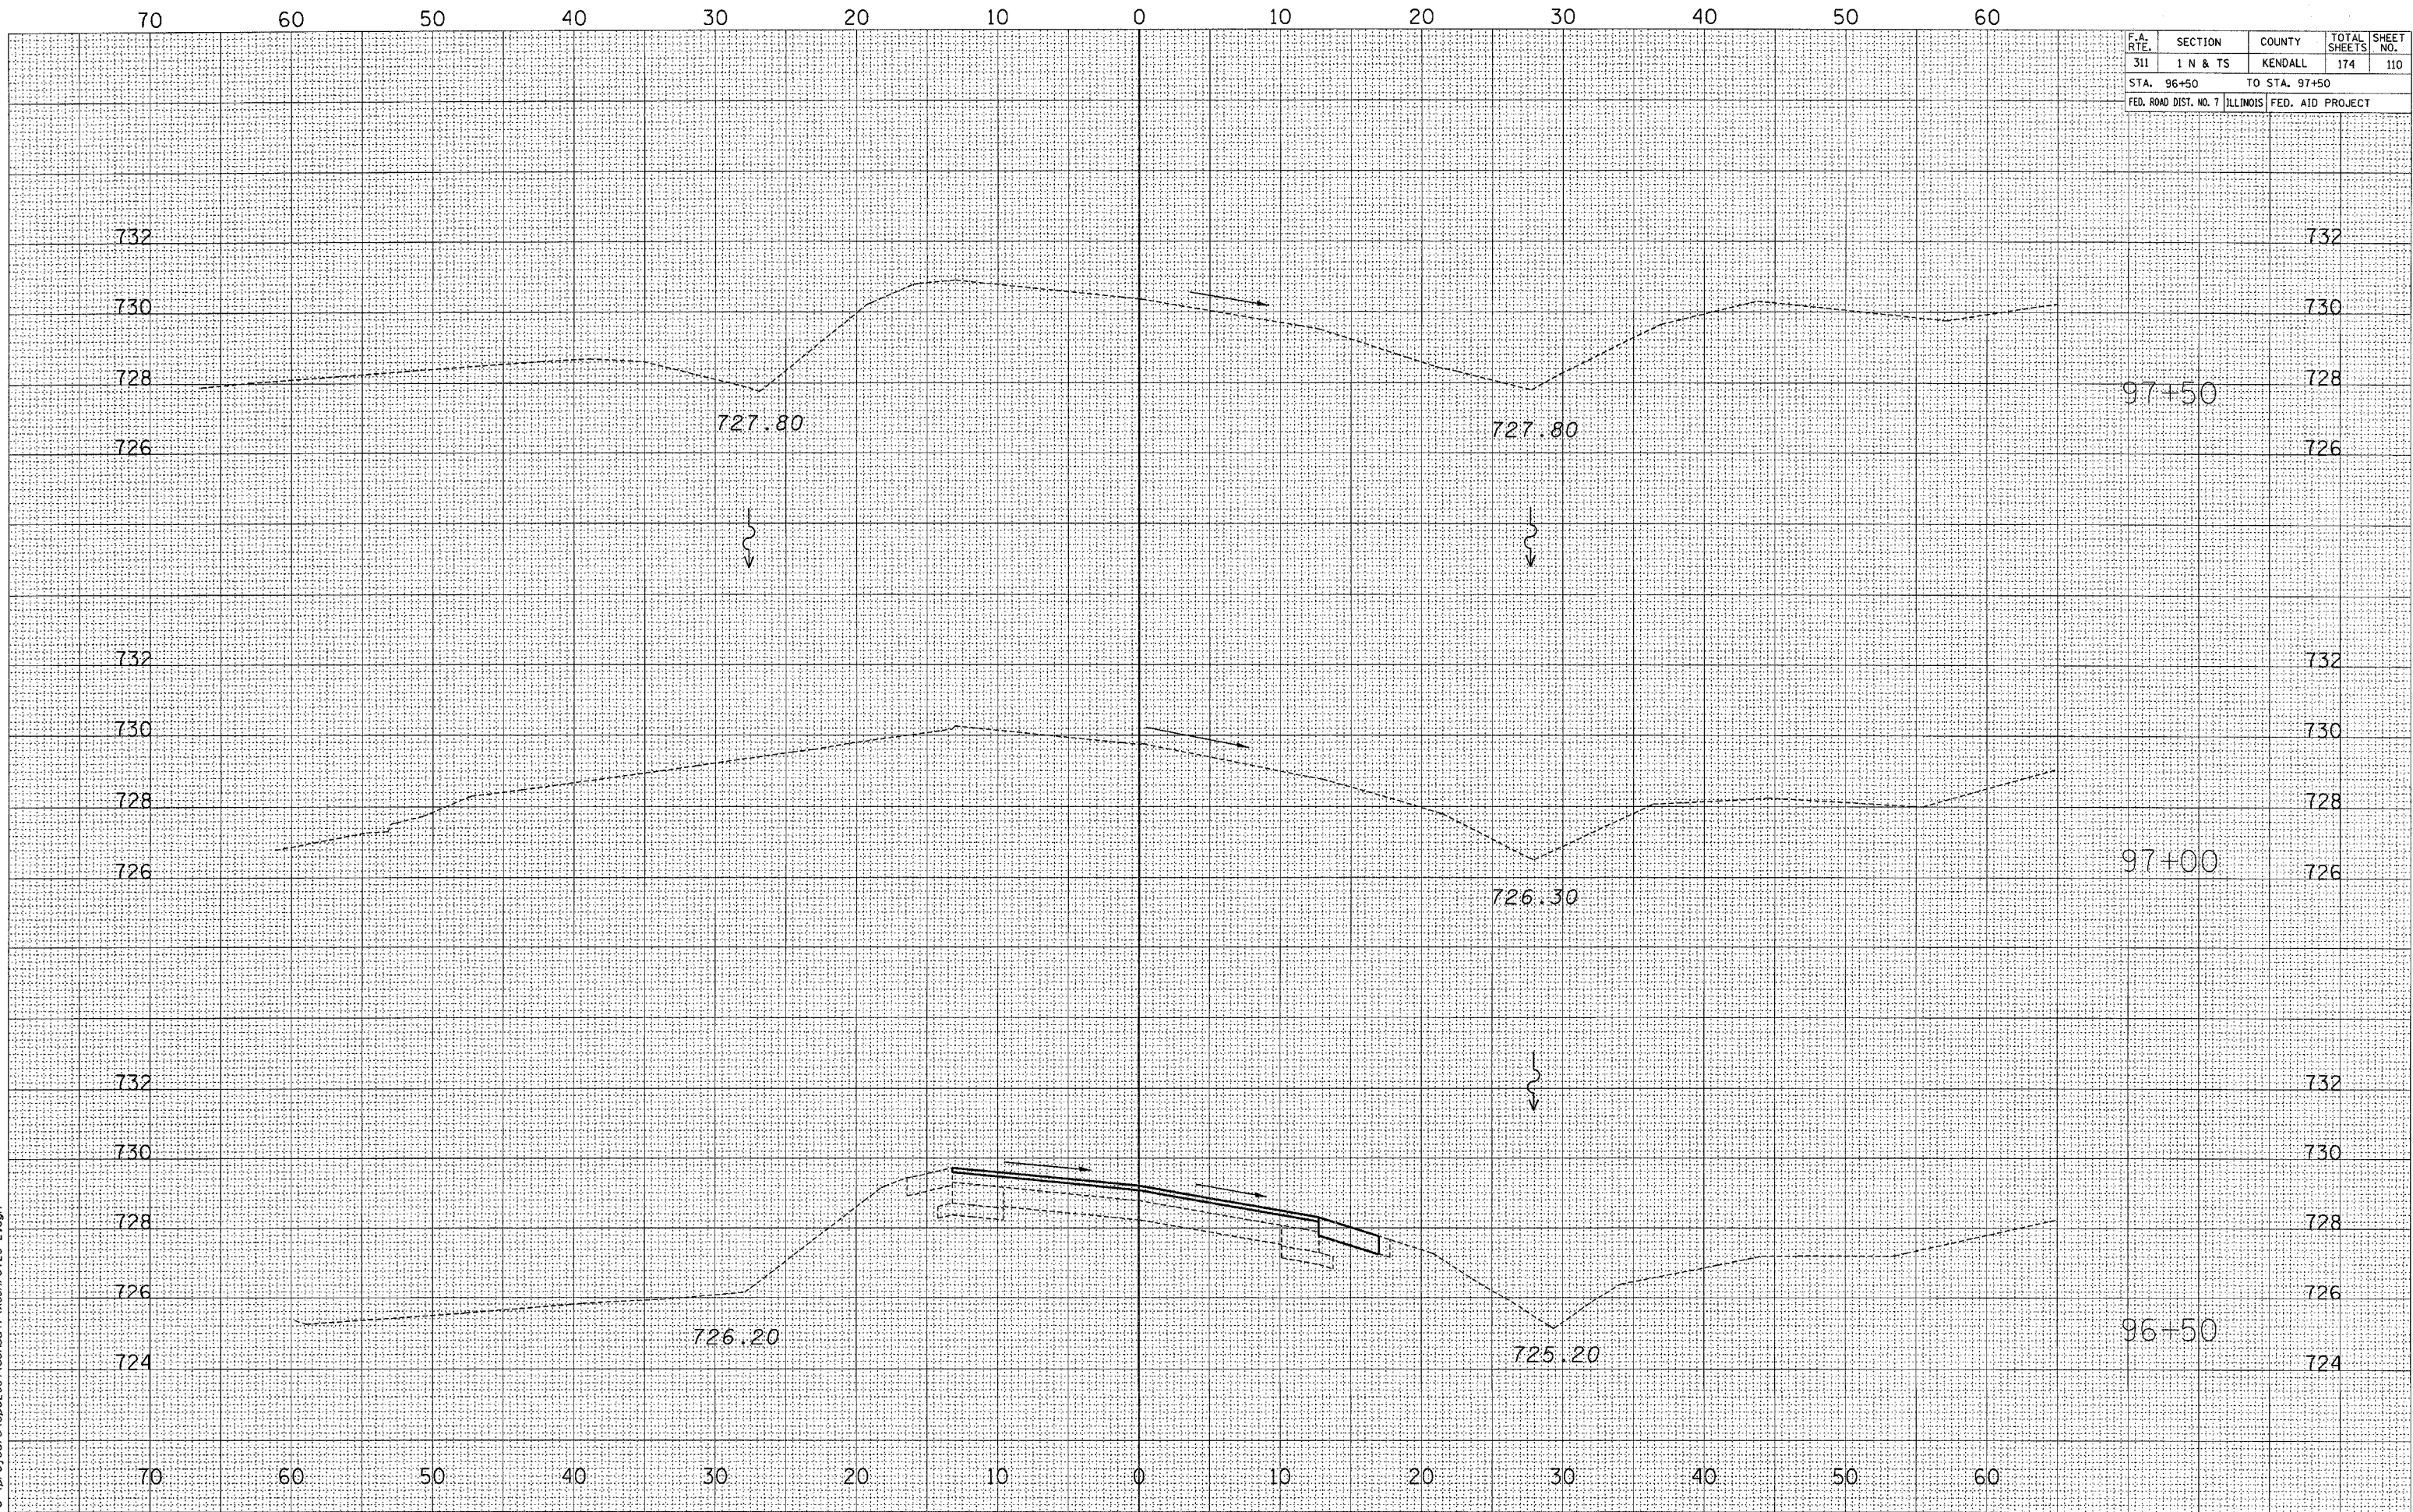


FINAL	BY	DATE
SURVEY		
NOTED		

ORIGINAL	BY	DATE
SURVEY		
NOTED		

2/21/2006
c:\projects\ep02804\consu\1\ssst\76-2.dgn

F.A. RTE.	SECTION	COUNTY	TOTAL SHEETS	SHEET NO.
311	1 N & TS	KENDALL	174	111
STA. 98+00 TO STA. 99+00				
FED. ROAD DIST. NO. 7 ILLINOIS FED. AID PROJECT				

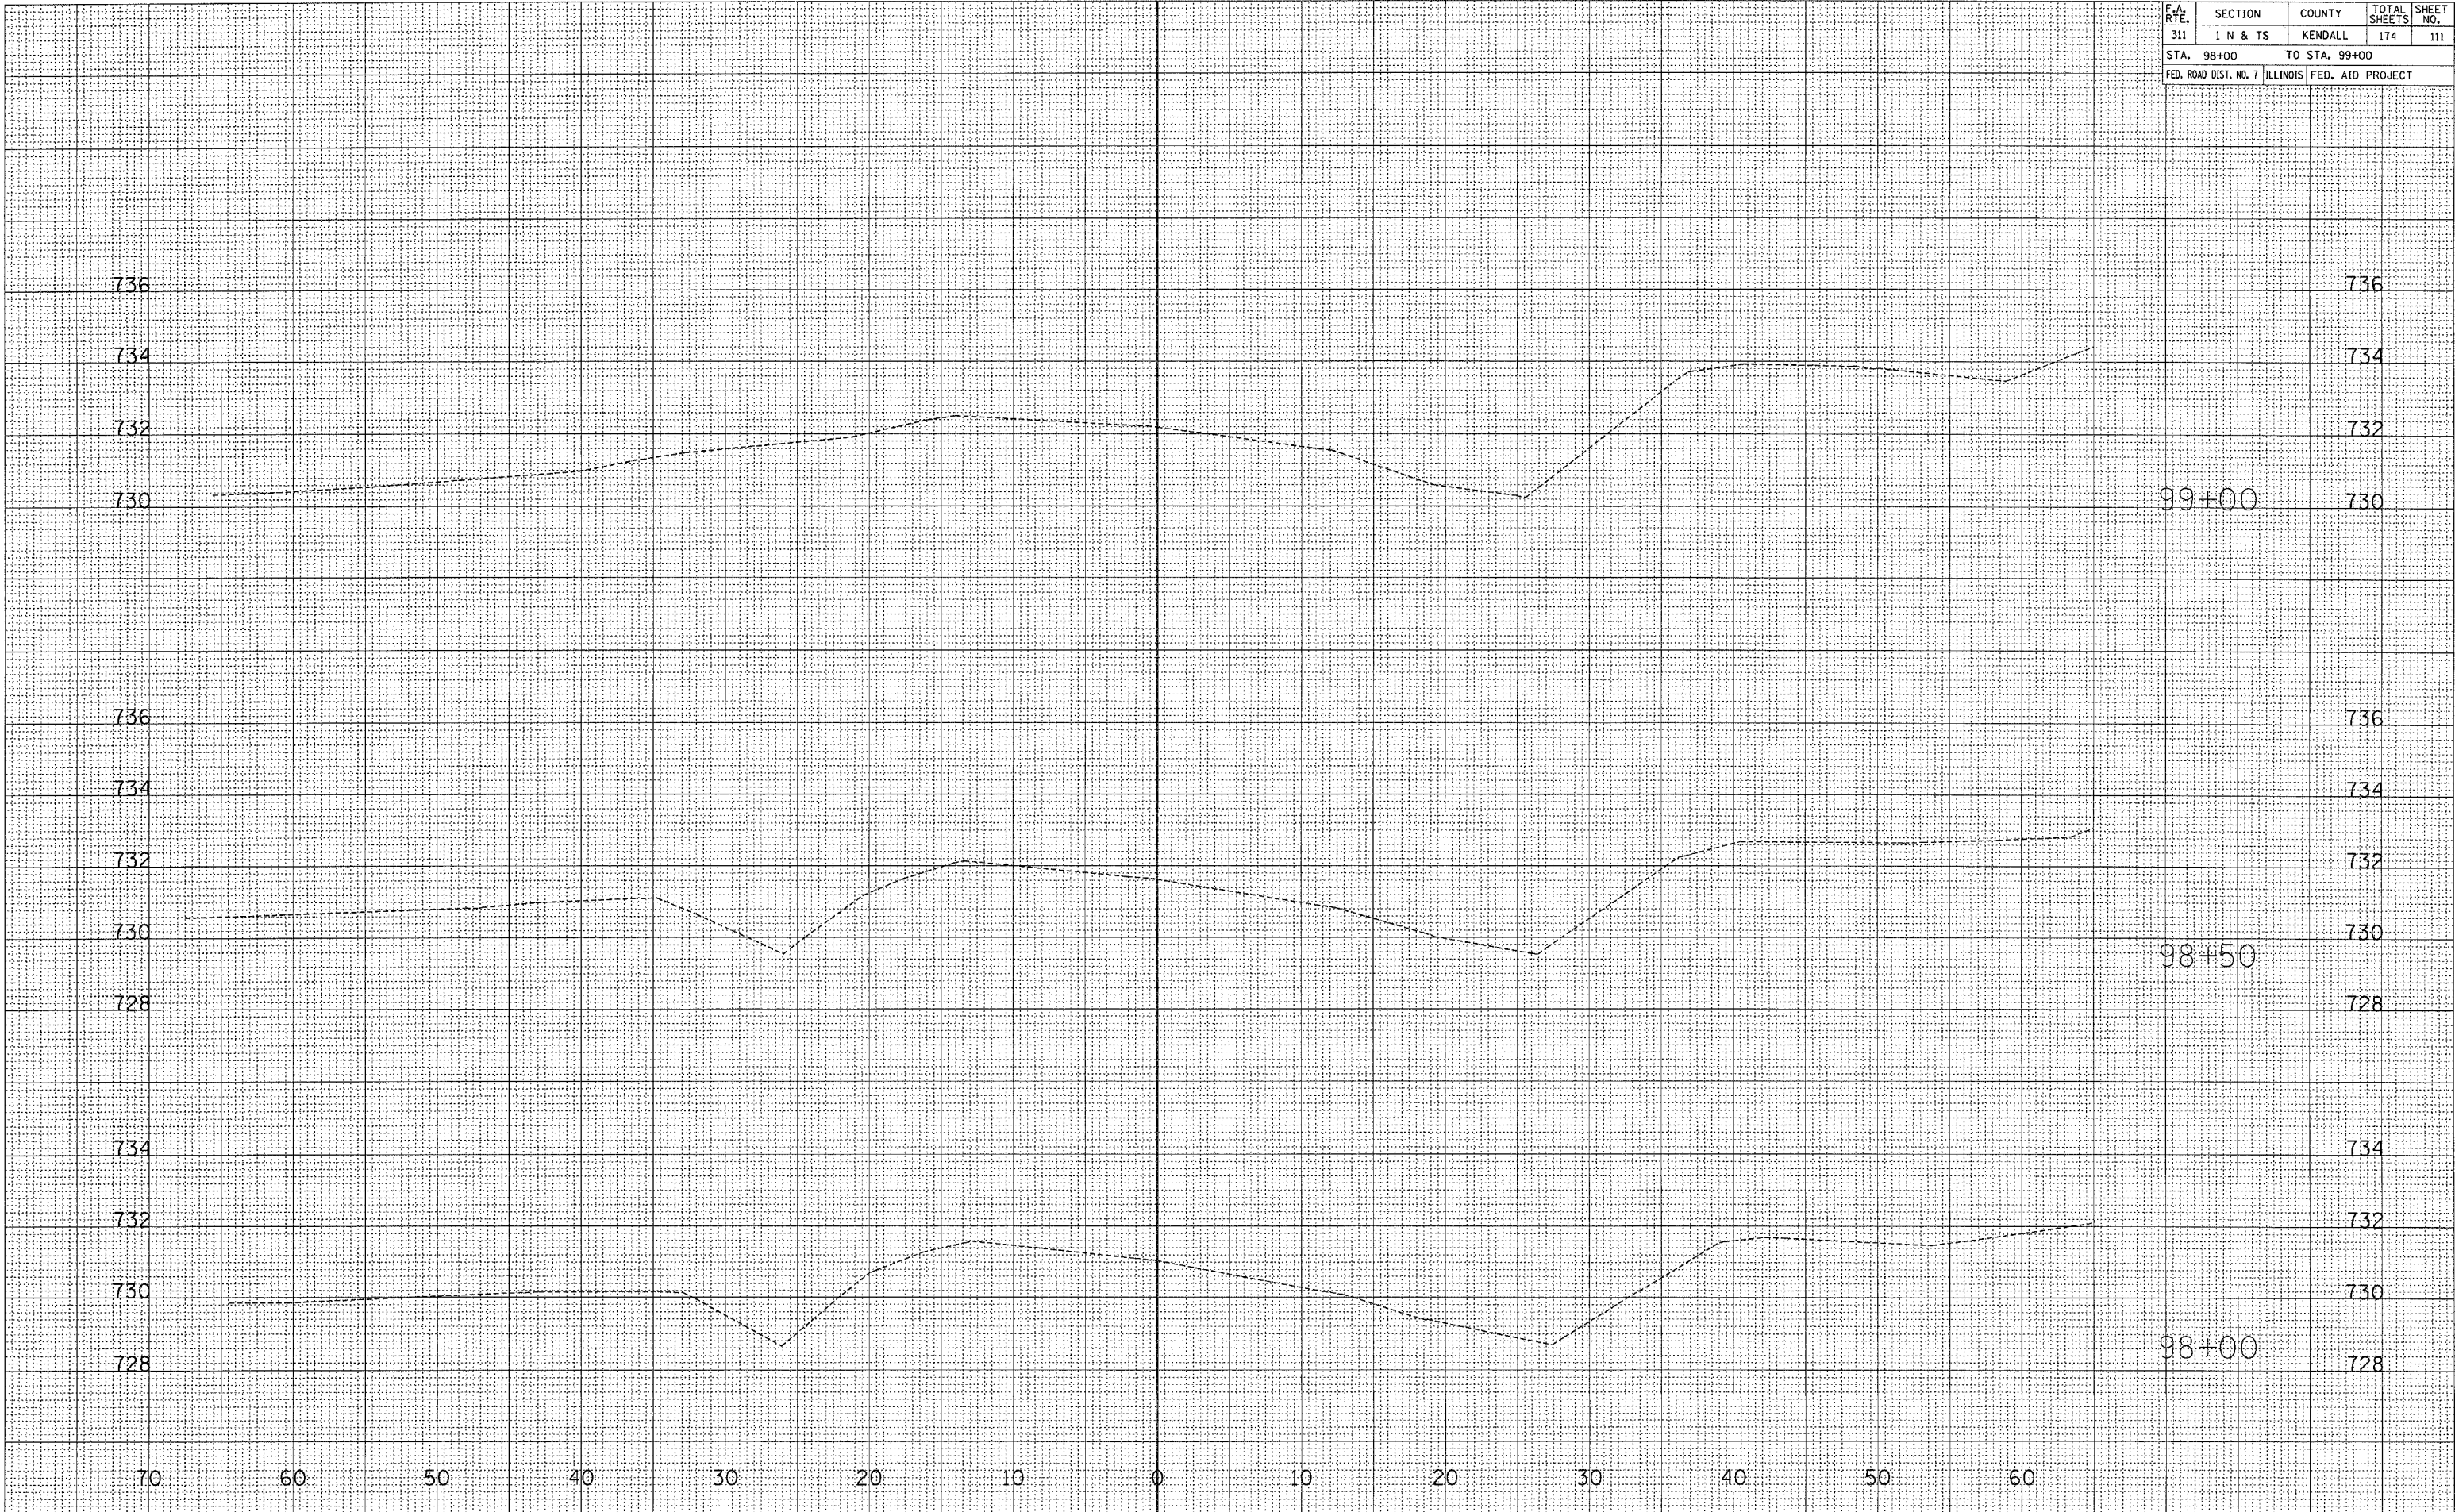


F.A. RTE.	SECTION	COUNTY	TOTAL SHEETS	SHEET NO.
311	1 N & TS	KENDALL	174	112
STA. 99+50		TO STA. 100+00		
FED. ROAD DIST. NO. 7		ILLINOIS	FED. AID PROJECT	

FINAL SURVEY	SURVEYED	BY	DATE
NOTE BOOK	NO. _____		
AREAS CHECKED			

ORIGINAL SURVEY	SURVEYED	BY	DATE
NOTE BOOK	NO. _____		
AREAS CHECKED			


2/21/2006
c:\p\objects\ep02804\consu\1\ssn\16\126-2-1087

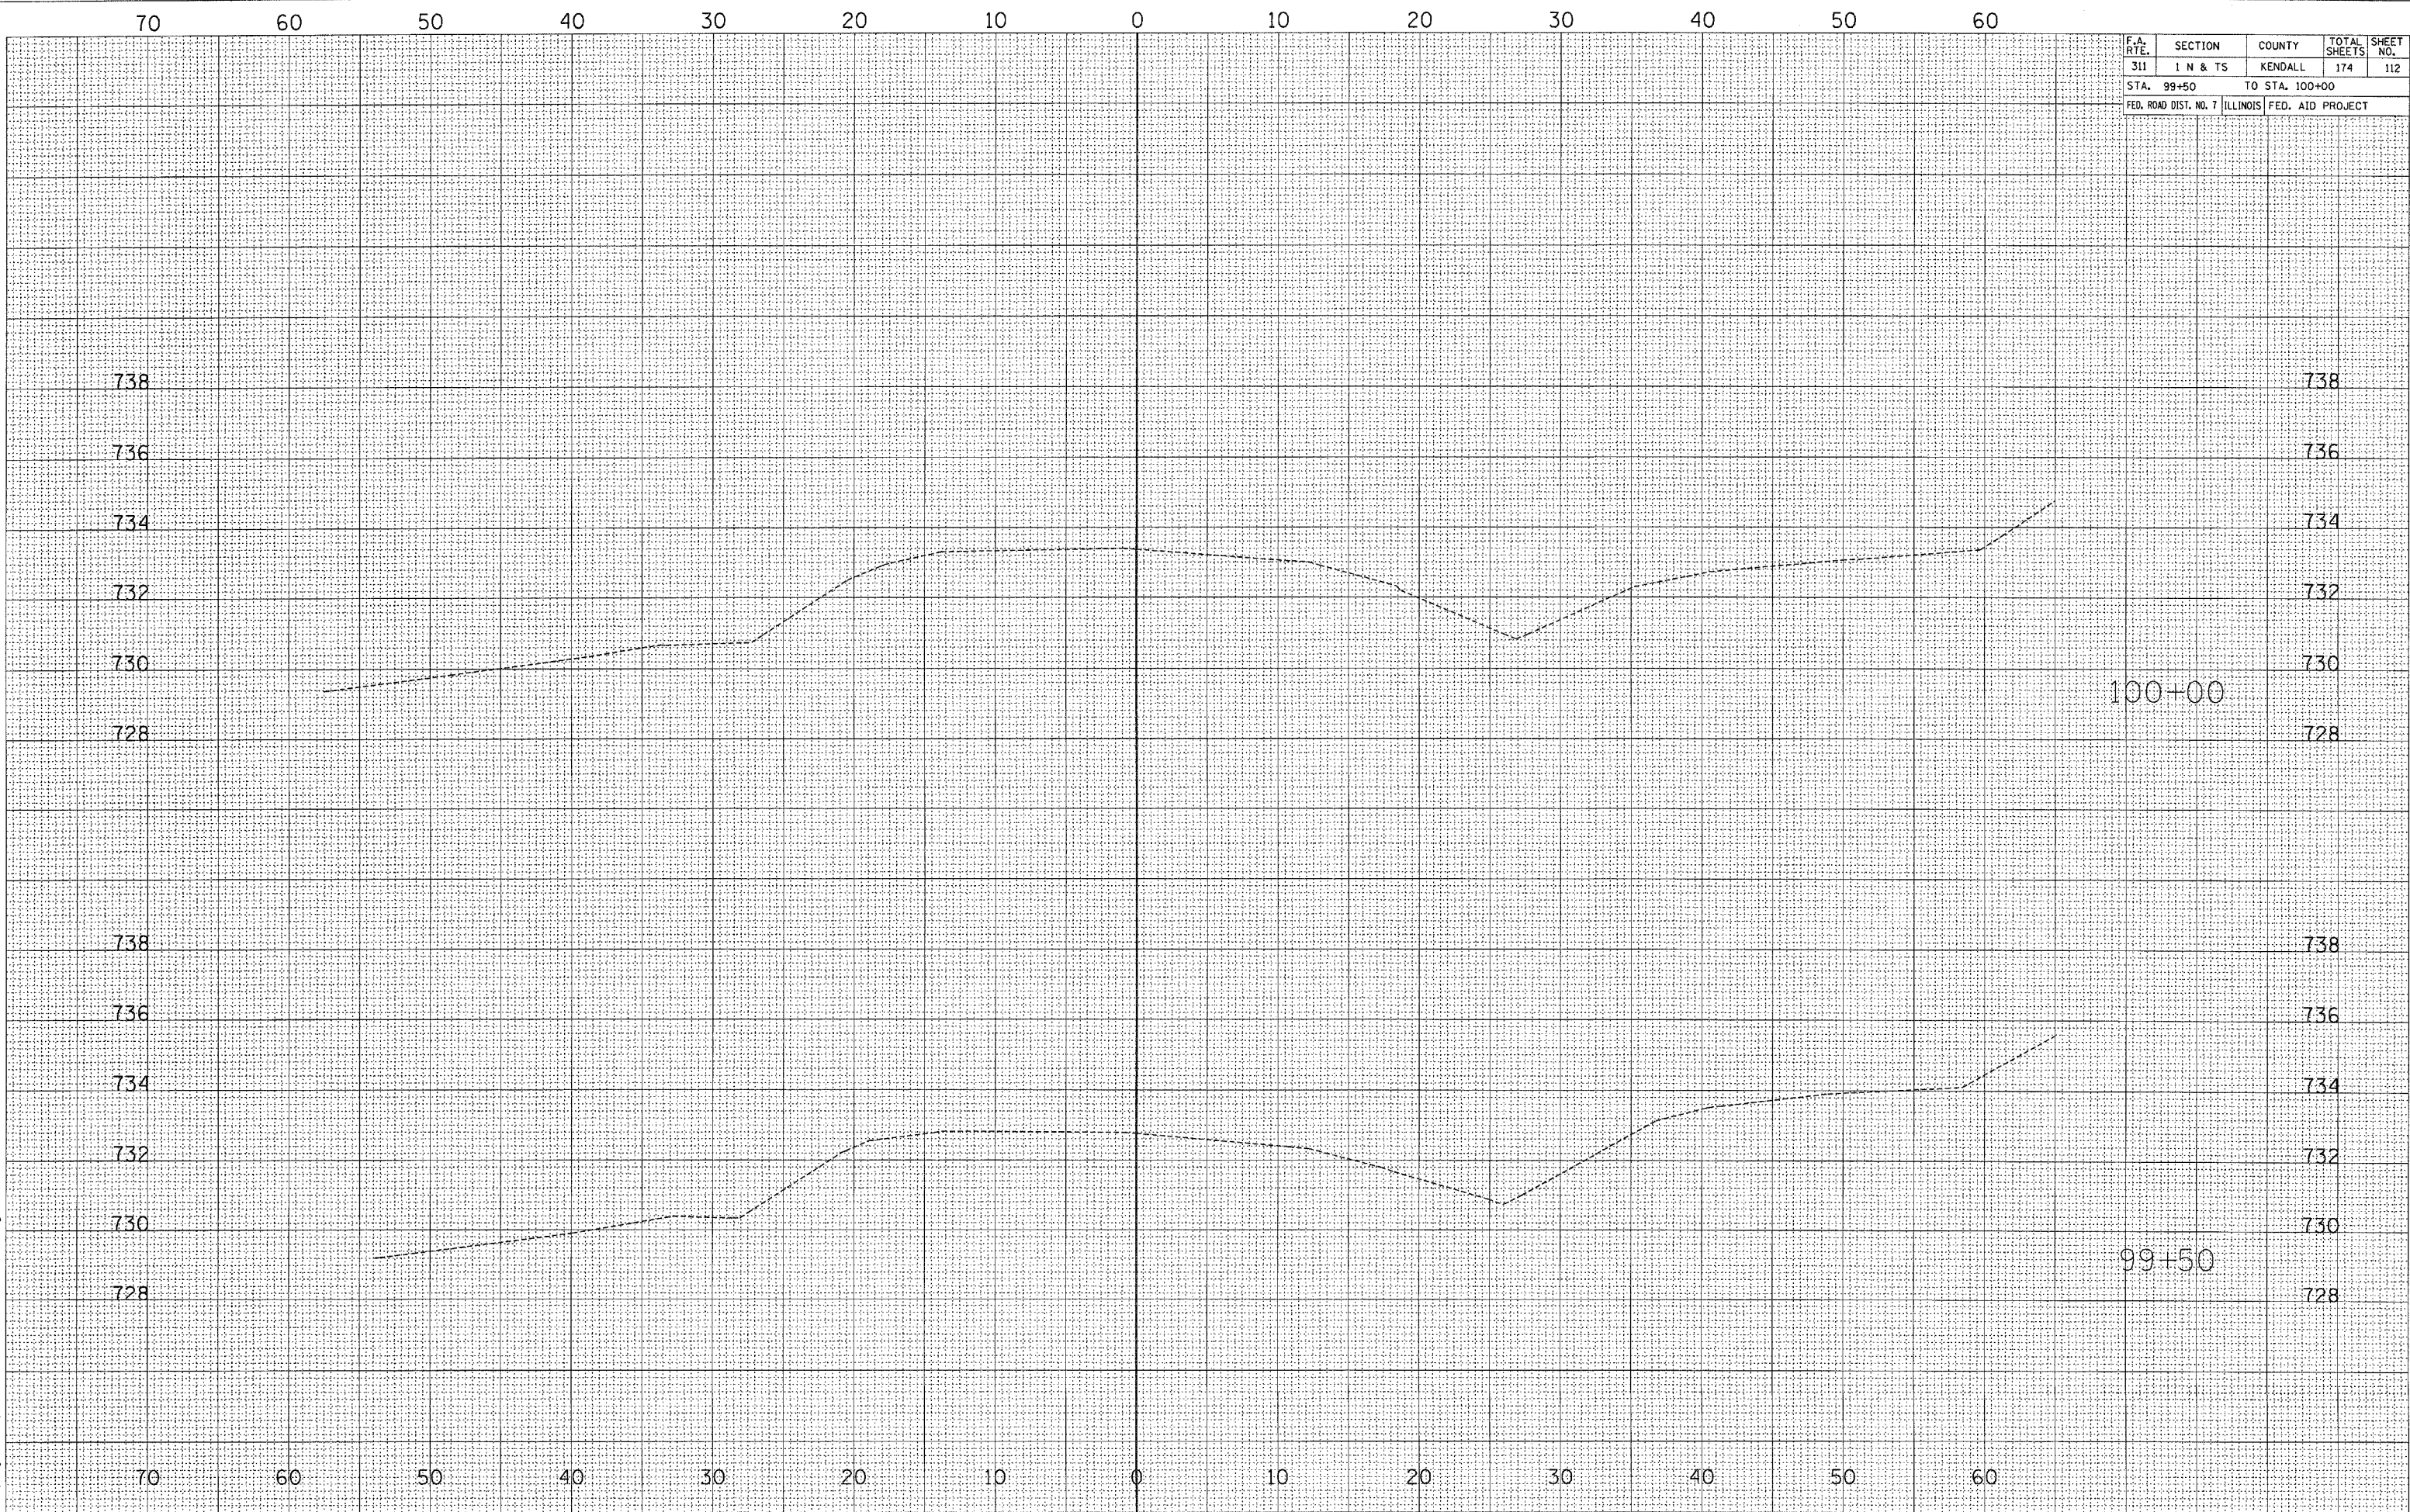

FINAL	SURVEYED	BY	DATE
SURVEY	PLOTTED		
NOTE BOOK	TEMPLATE		
NO.	AREAS CHECKED		

ORIGINAL	SURVEYED	BY	DATE
SURVEY	PLOTTED	CHAMIN	8/04
NOTE BOOK	TEMPLATE	LAL	9/04
NO.	AREAS CHECKED	ABR	12/04

F.A. RTE.	SECTION	COUNTY	TOTAL SHEETS	SHEET NO.
311	I N & TS	KENDALL	174	113
STA. 100+50		TO STA. 100+93		
FED. ROAD DIST. NO. 7		ILLINOIS FED. AID PROJECT		

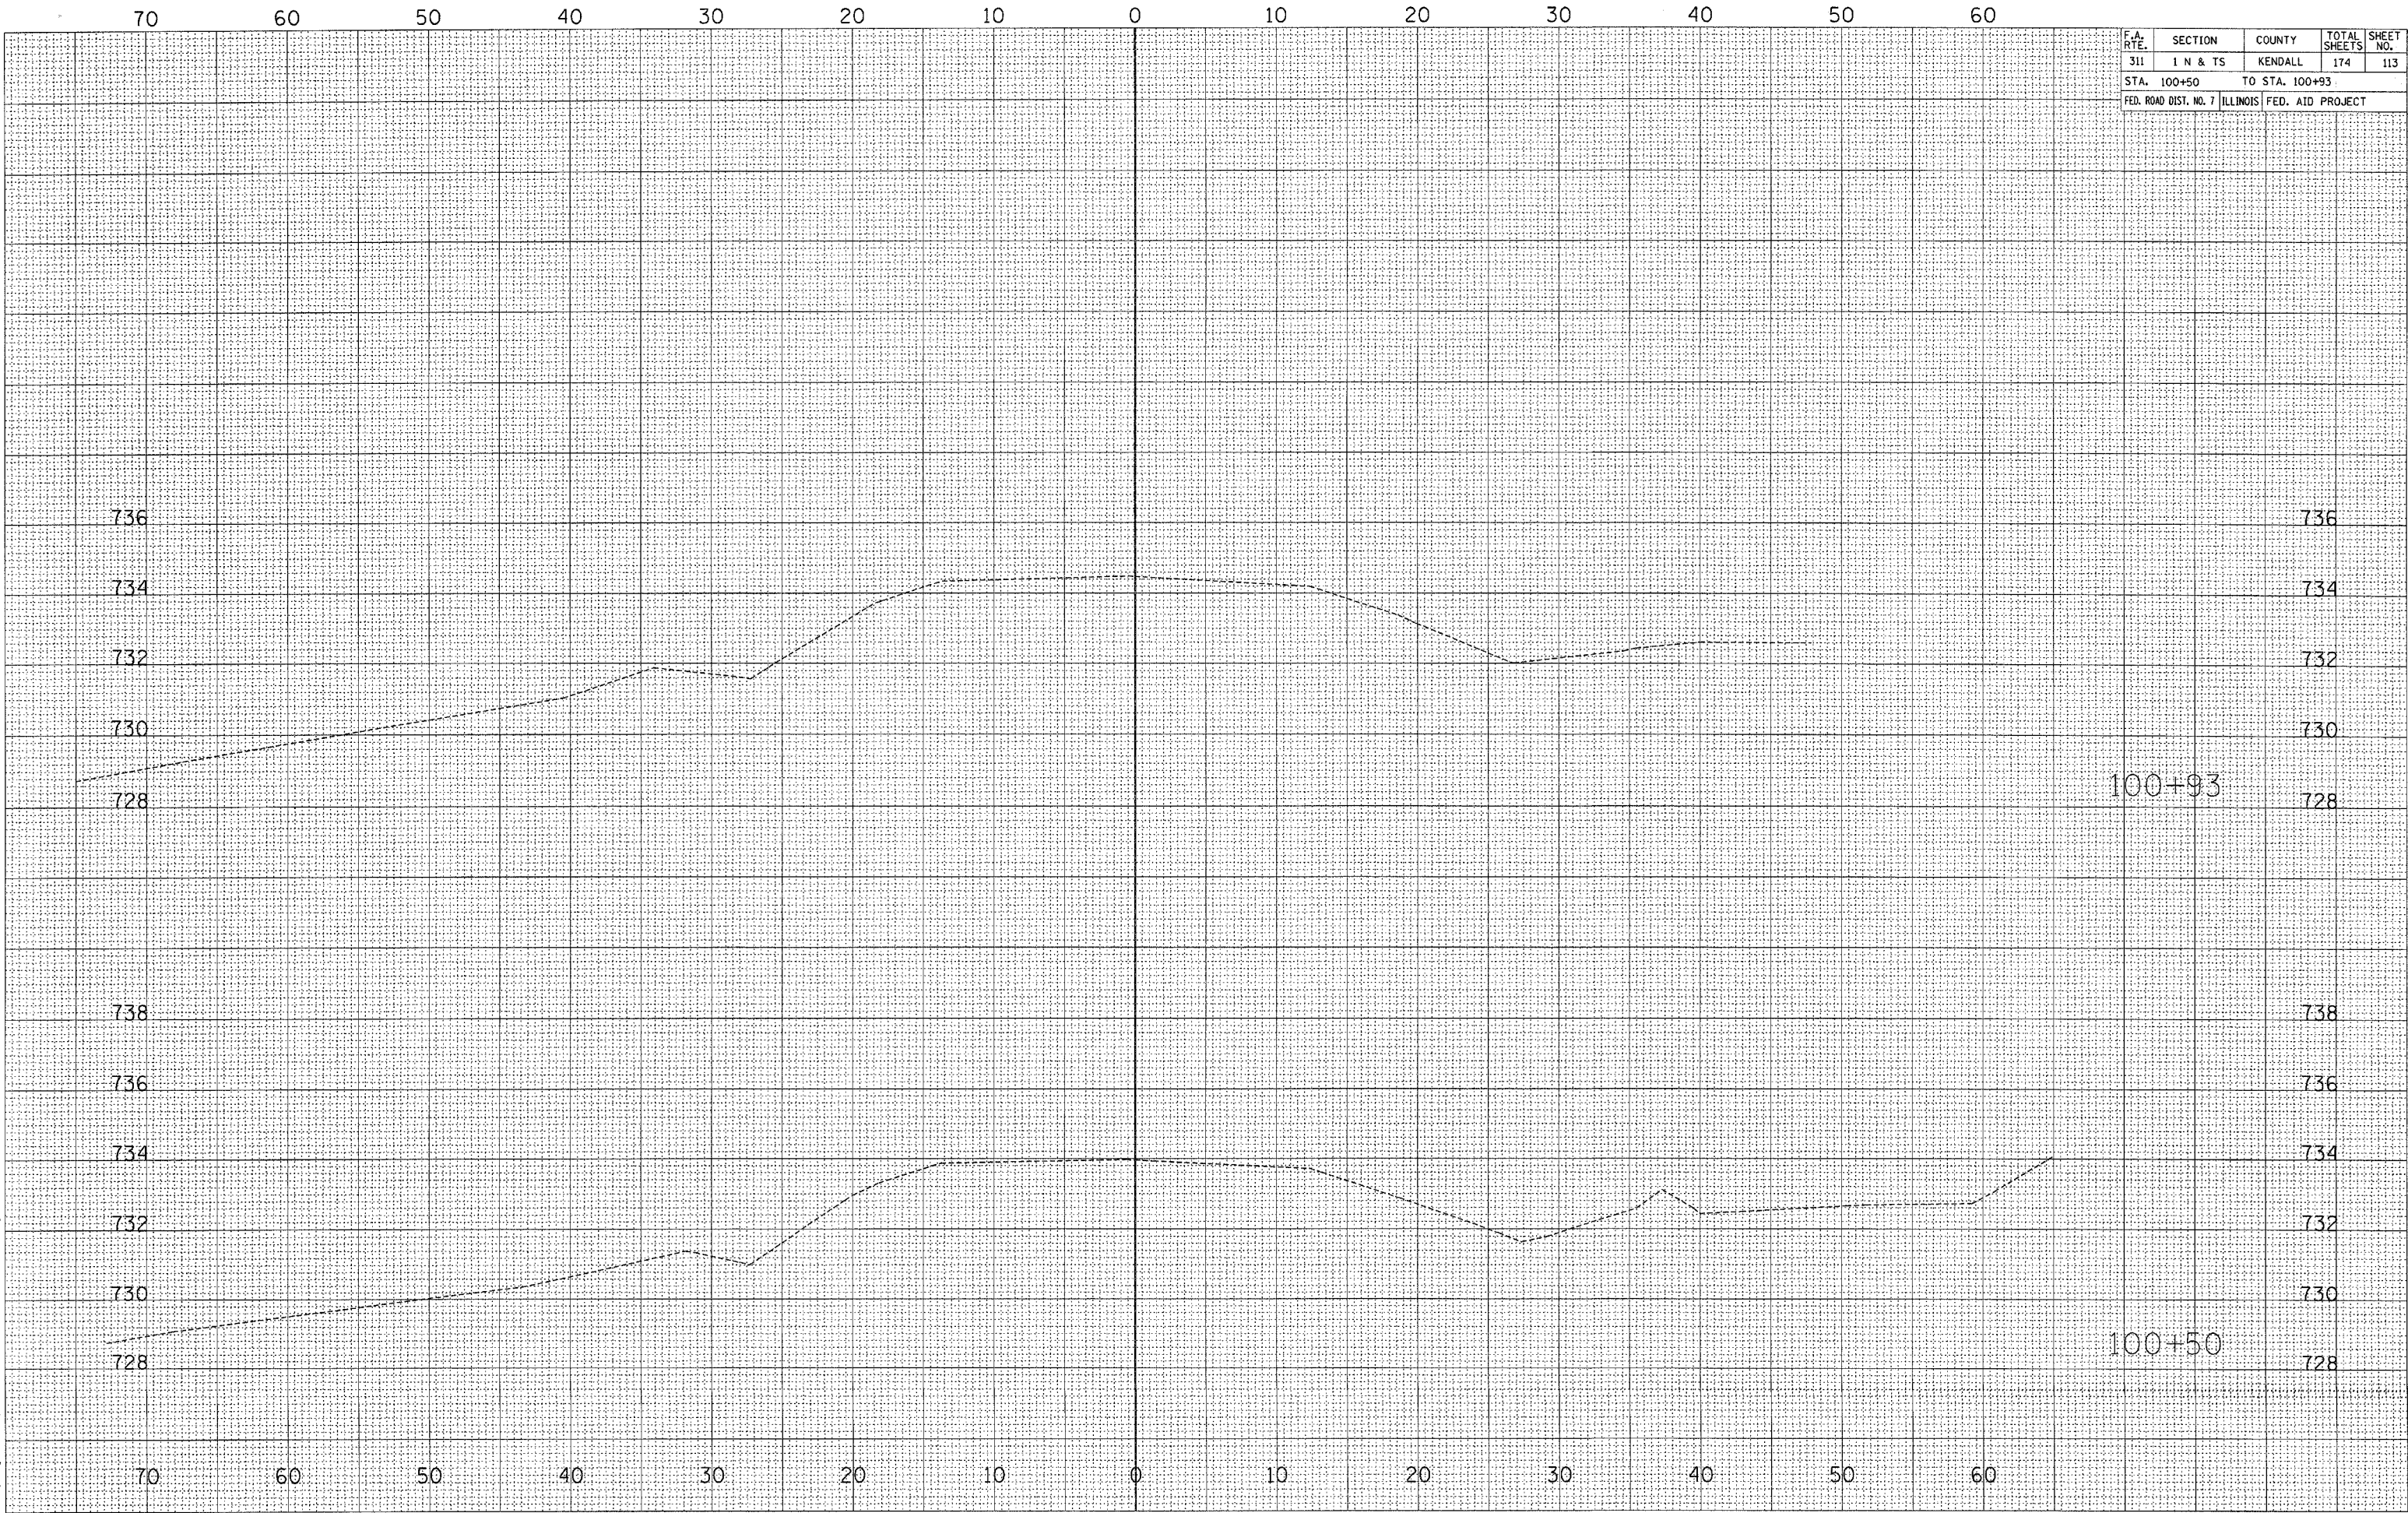


DATE	BY
12/52	

FINAL SURVEY	SURVEYED PLOTTED TEMPLATE AREAS _____ AREAS CHECKED _____	BY _____ DATE _____
NOTE BOOK		
NOL.		

ORIGINAL SURVEY	BY CHAMLIN		DATE 8/04
NOTE BOOK	SURVEYED	LAG	9/04
	PLOTTED	ARR	12/04
	AREAS		
	AREAS CHECKED		

c:\projects\ep02804\consult\XSShfe77.dgn

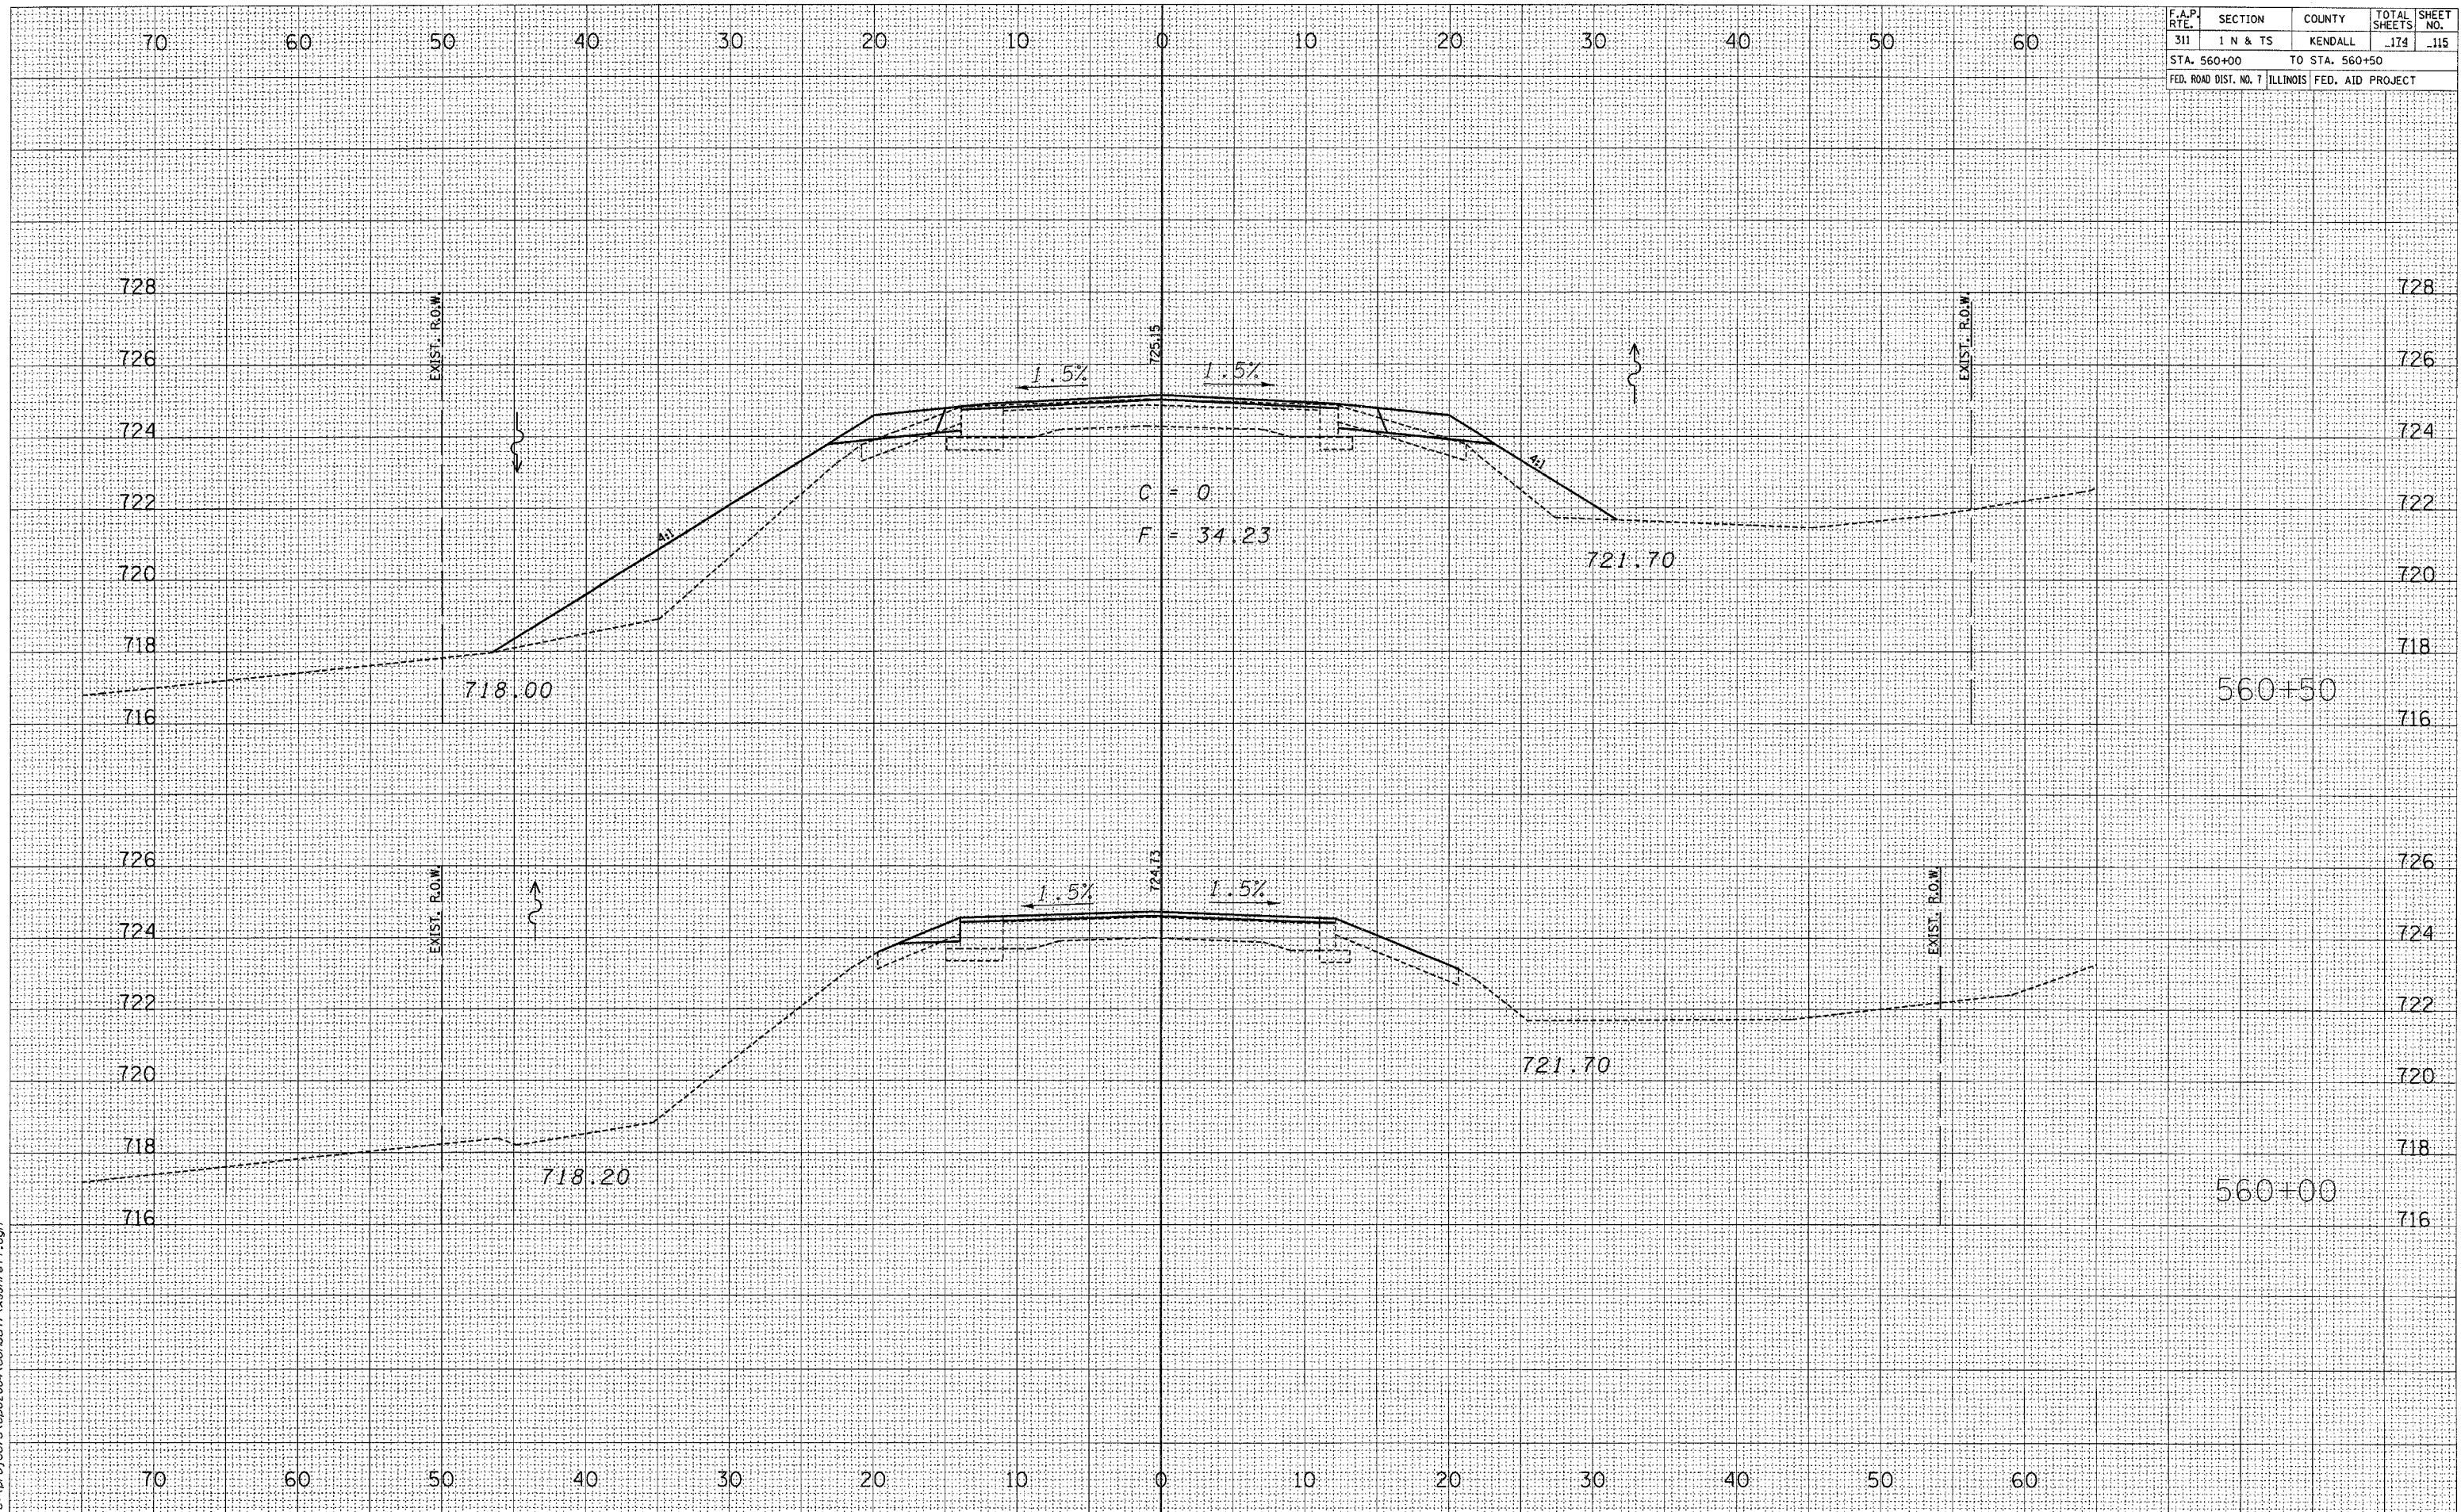


FINAL	SURVEYED	BY	DATE
SURVEY	PLOTTED		
NOTE BOOK	REMARKS		
NO.	AREAS CHECKED		

ORIGINAL	SURVEYED	BY	DATE
SURVEY	PLOTTED	CHAMLIN	8/24
NOTE BOOK	AREAS	LEG	9/24
NO.	AREAS CHECKED		12/04

2/21/2006

c:\projects\ep02804\consu11\ssn7171.dgn

F.A.P. RTE.	SECTION	COUNTY	TOTAL SHEETS	SHEET NO.
311	1 N & TS	KENDALL	119	118
STA. 561+00		TO STA. 561+50		
FED. ROAD DIST. NO. 7		ILLINOIS FED. AID PROJECT		

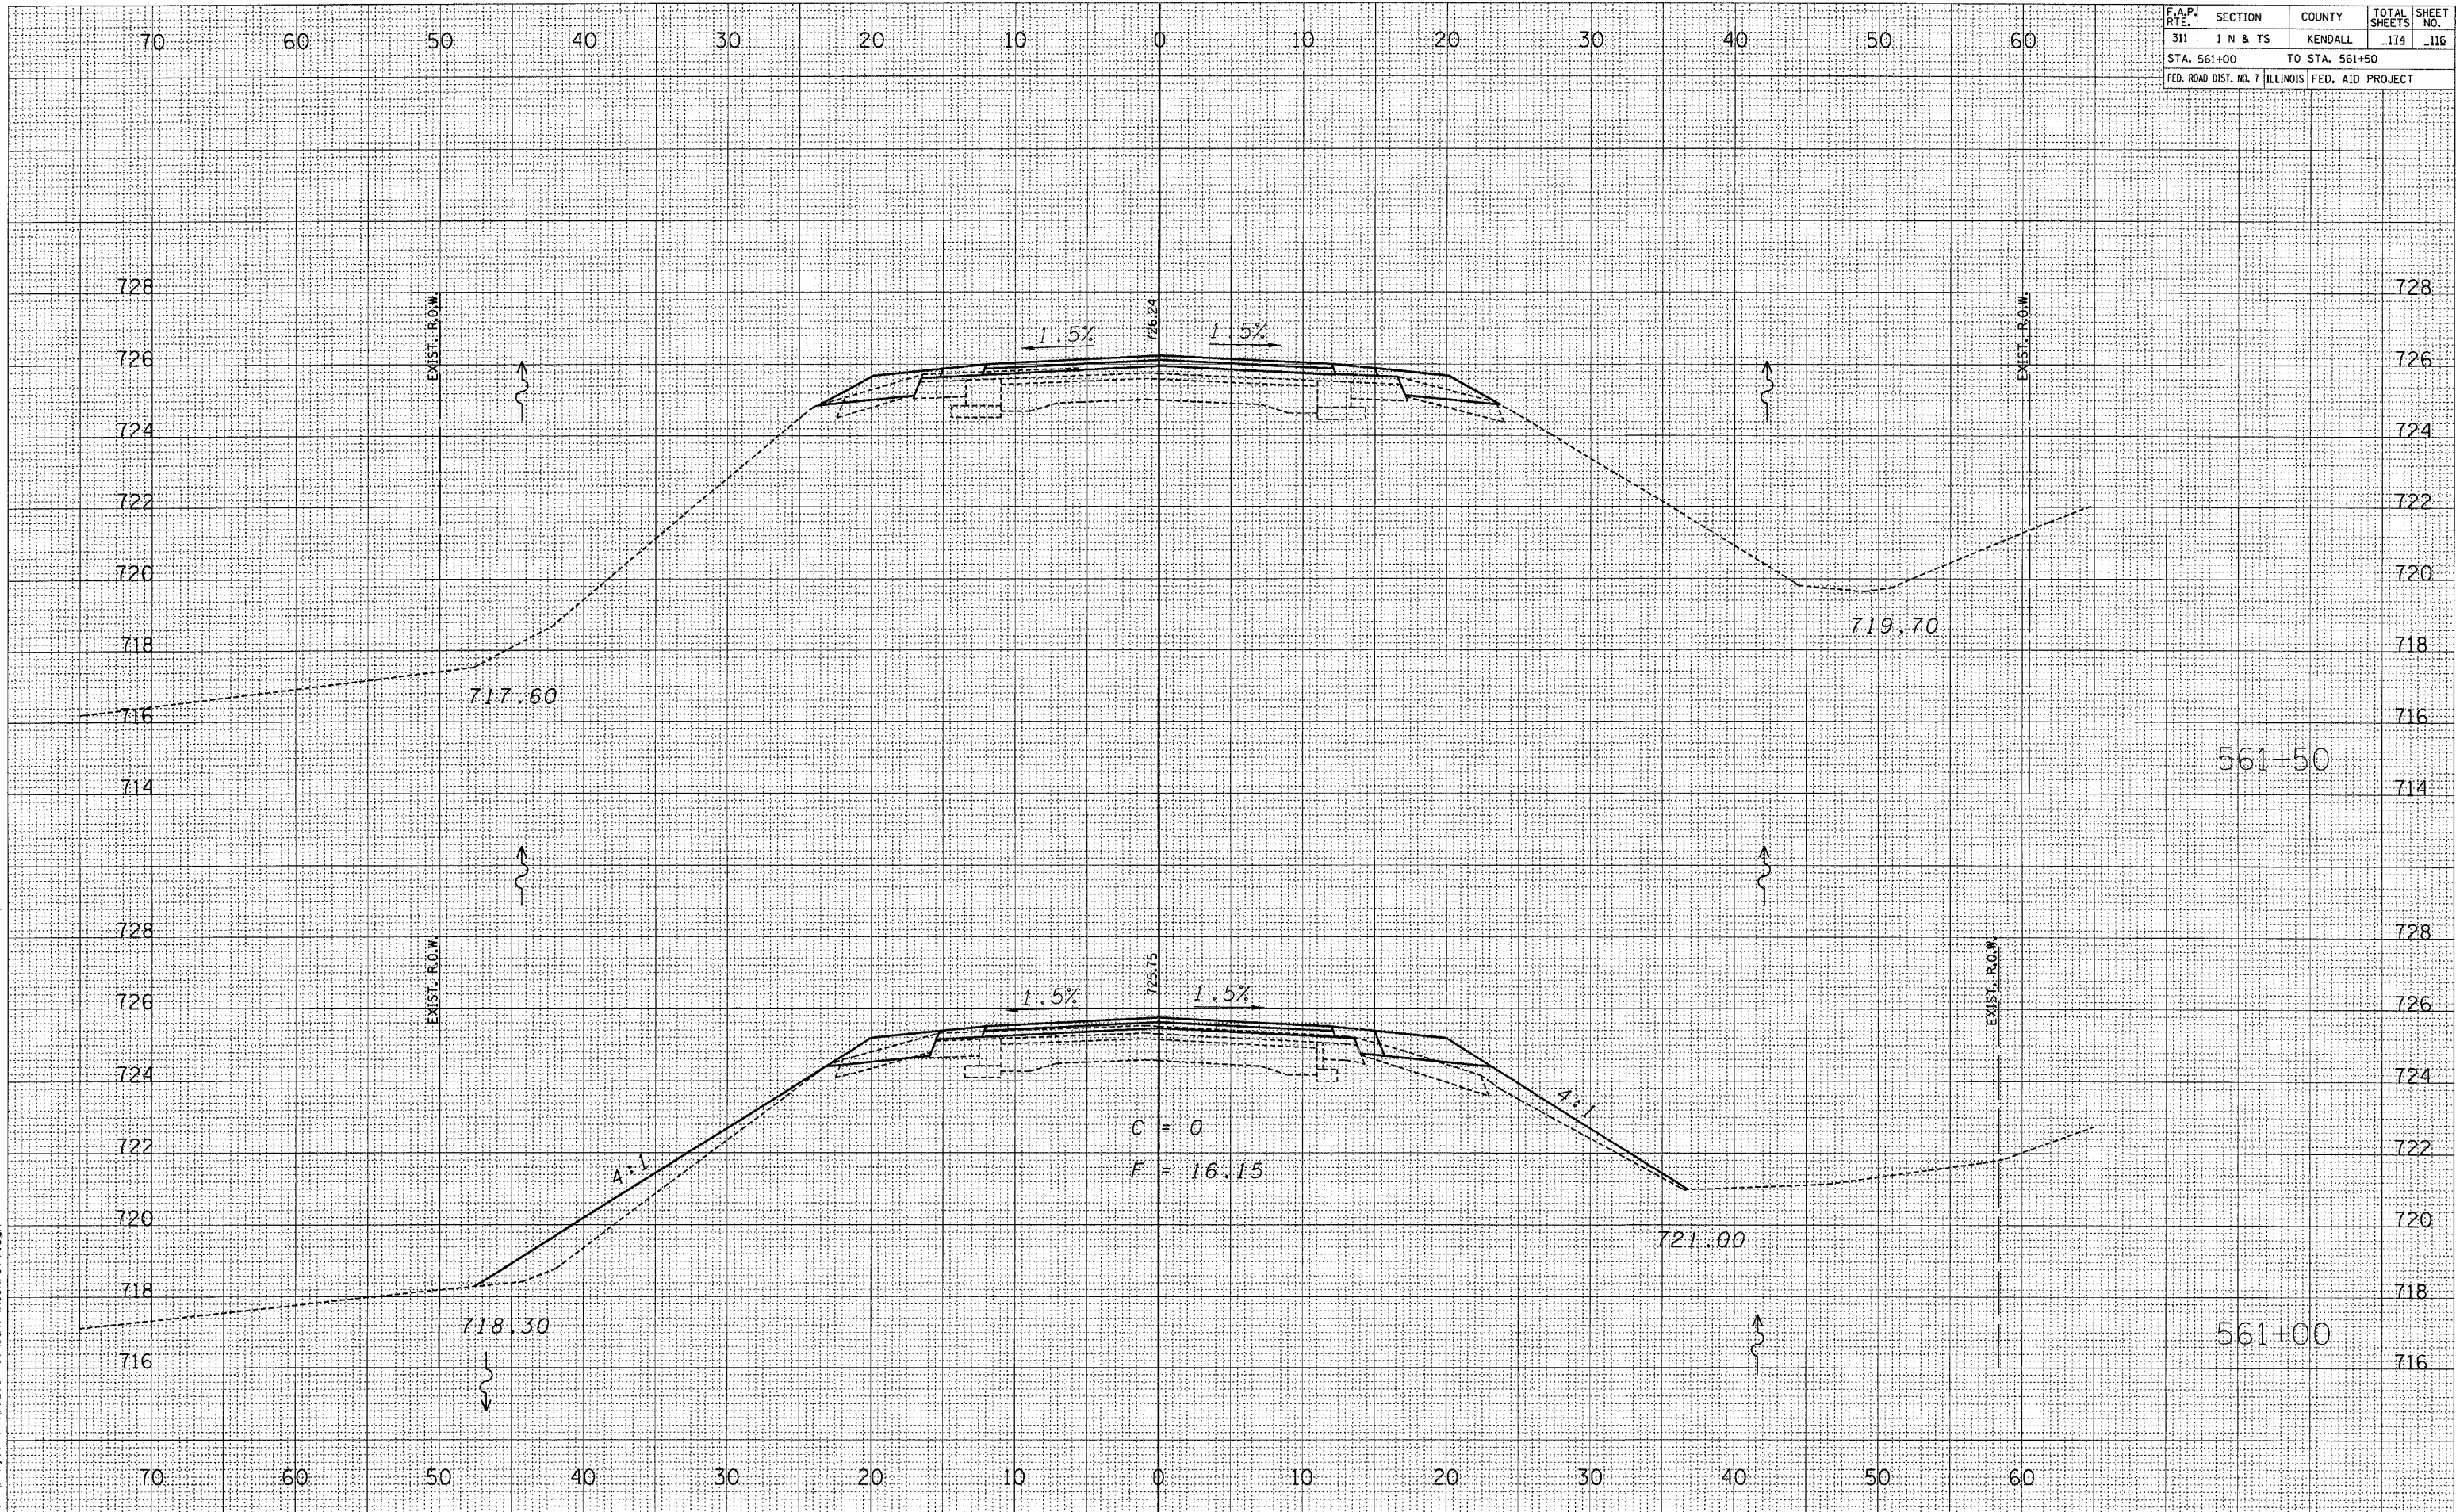


F.A.P. RTE.	SECTION	COUNTY	TOTAL SHEETS	SHEET NO.
311	1 N & TS	KENDALL	174	117
STA. 562+00 TO STA. 562+50				
FED. ROAD DIST. NO. 7 ILLINOIS FED. AID PROJECT				

FINAL SURVEY	SURVEYED	BY	DATE
NO.	NO.		
NOTE BOOK	PLOTTED		
	TEMPLATE		
	AREAS CHECKED		

ORIGINAL SURVEY	SURVEYED	BY	DATE
NO.	NO.		
NOTE BOOK	PLOTTED		
	TEMPLATE		
	AREAS CHECKED		

2/22/2006
c:\projects\9902804\consu11\ssht71-70n

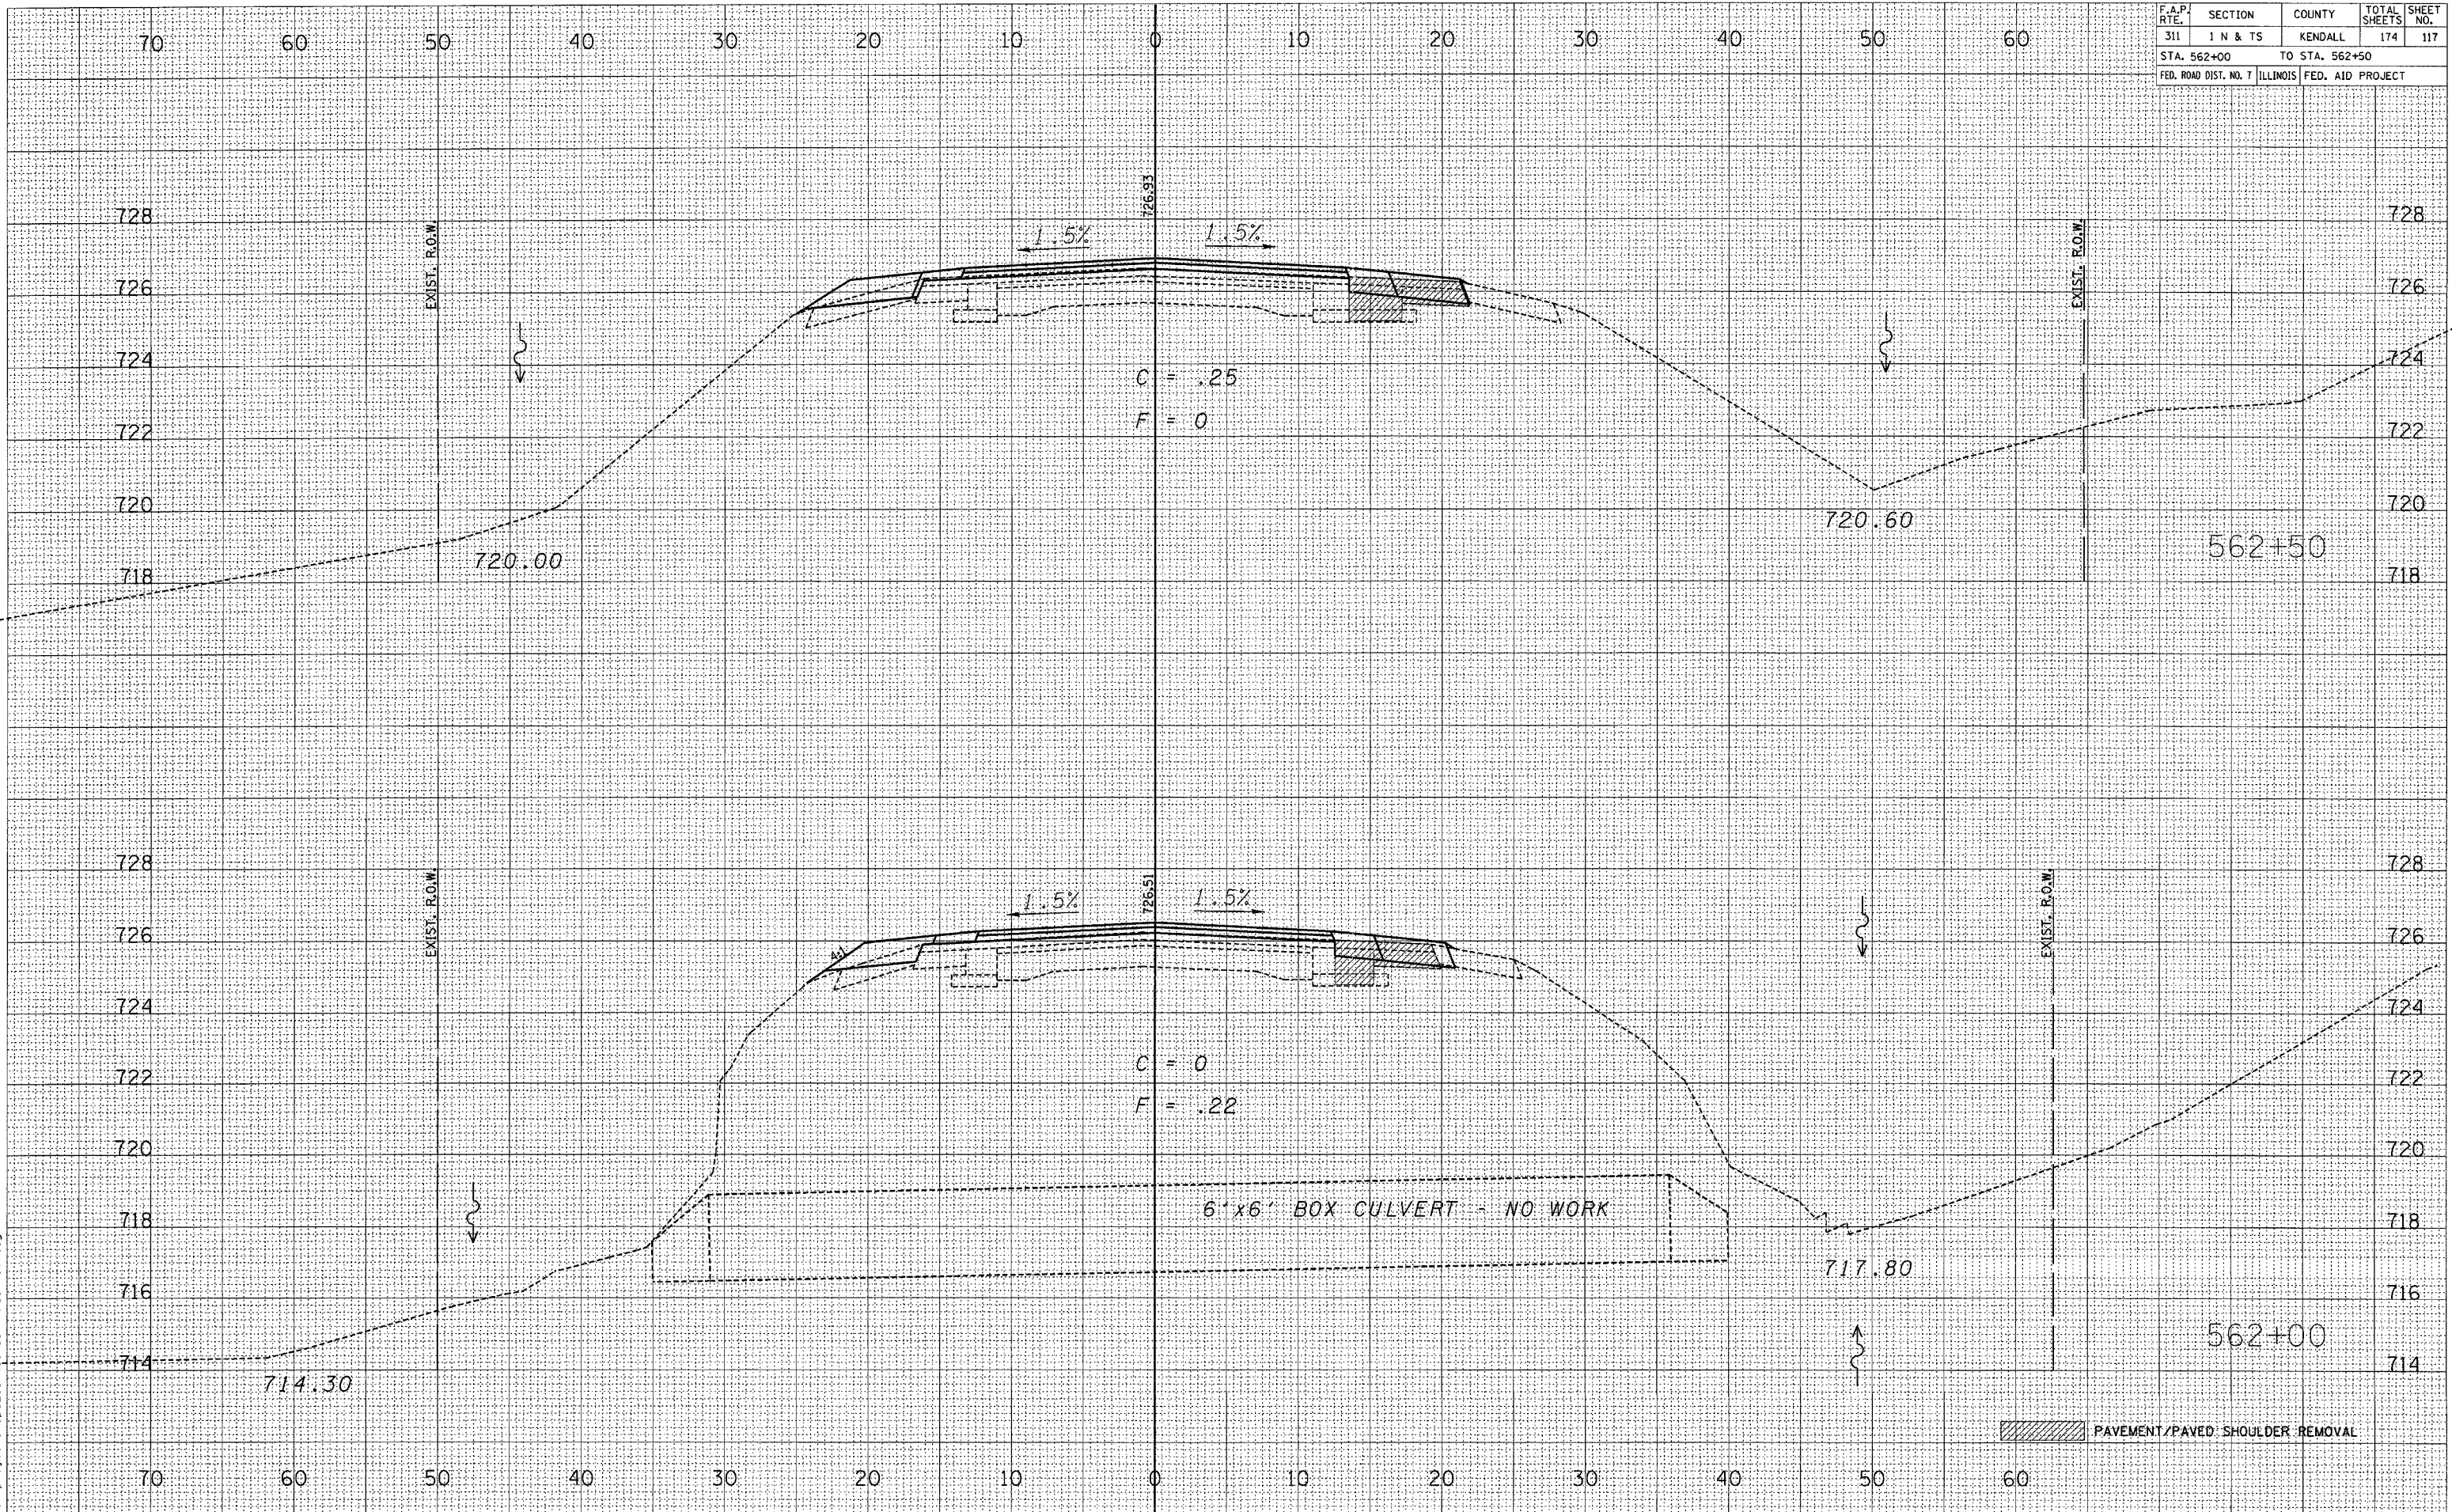


FINAL	SURVEYED	BY	DATE
SURVEY	PLOTTED		
NOTE BOOK	DATE		
NO.	AREAS CHECKED		

ORIGINAL	SURVEYED	BY	DATE
SURVEY	PLOTTED		
NOTE BOOK	DATE		
NO.	AREAS CHECKED		

2/21/2006
c:\p\projects\ep02804\consu11\assh71.dgn

F.A.P. RTE.	SECTION	COUNTY	TOTAL SHEETS	SHEET NO.
311	1 N & TS	KENDALL	114	118
STA. 563+00		TO STA. 563+50		
FED. ROAD DIST. NO. 7		ILLINOIS FED. AID PROJECT		

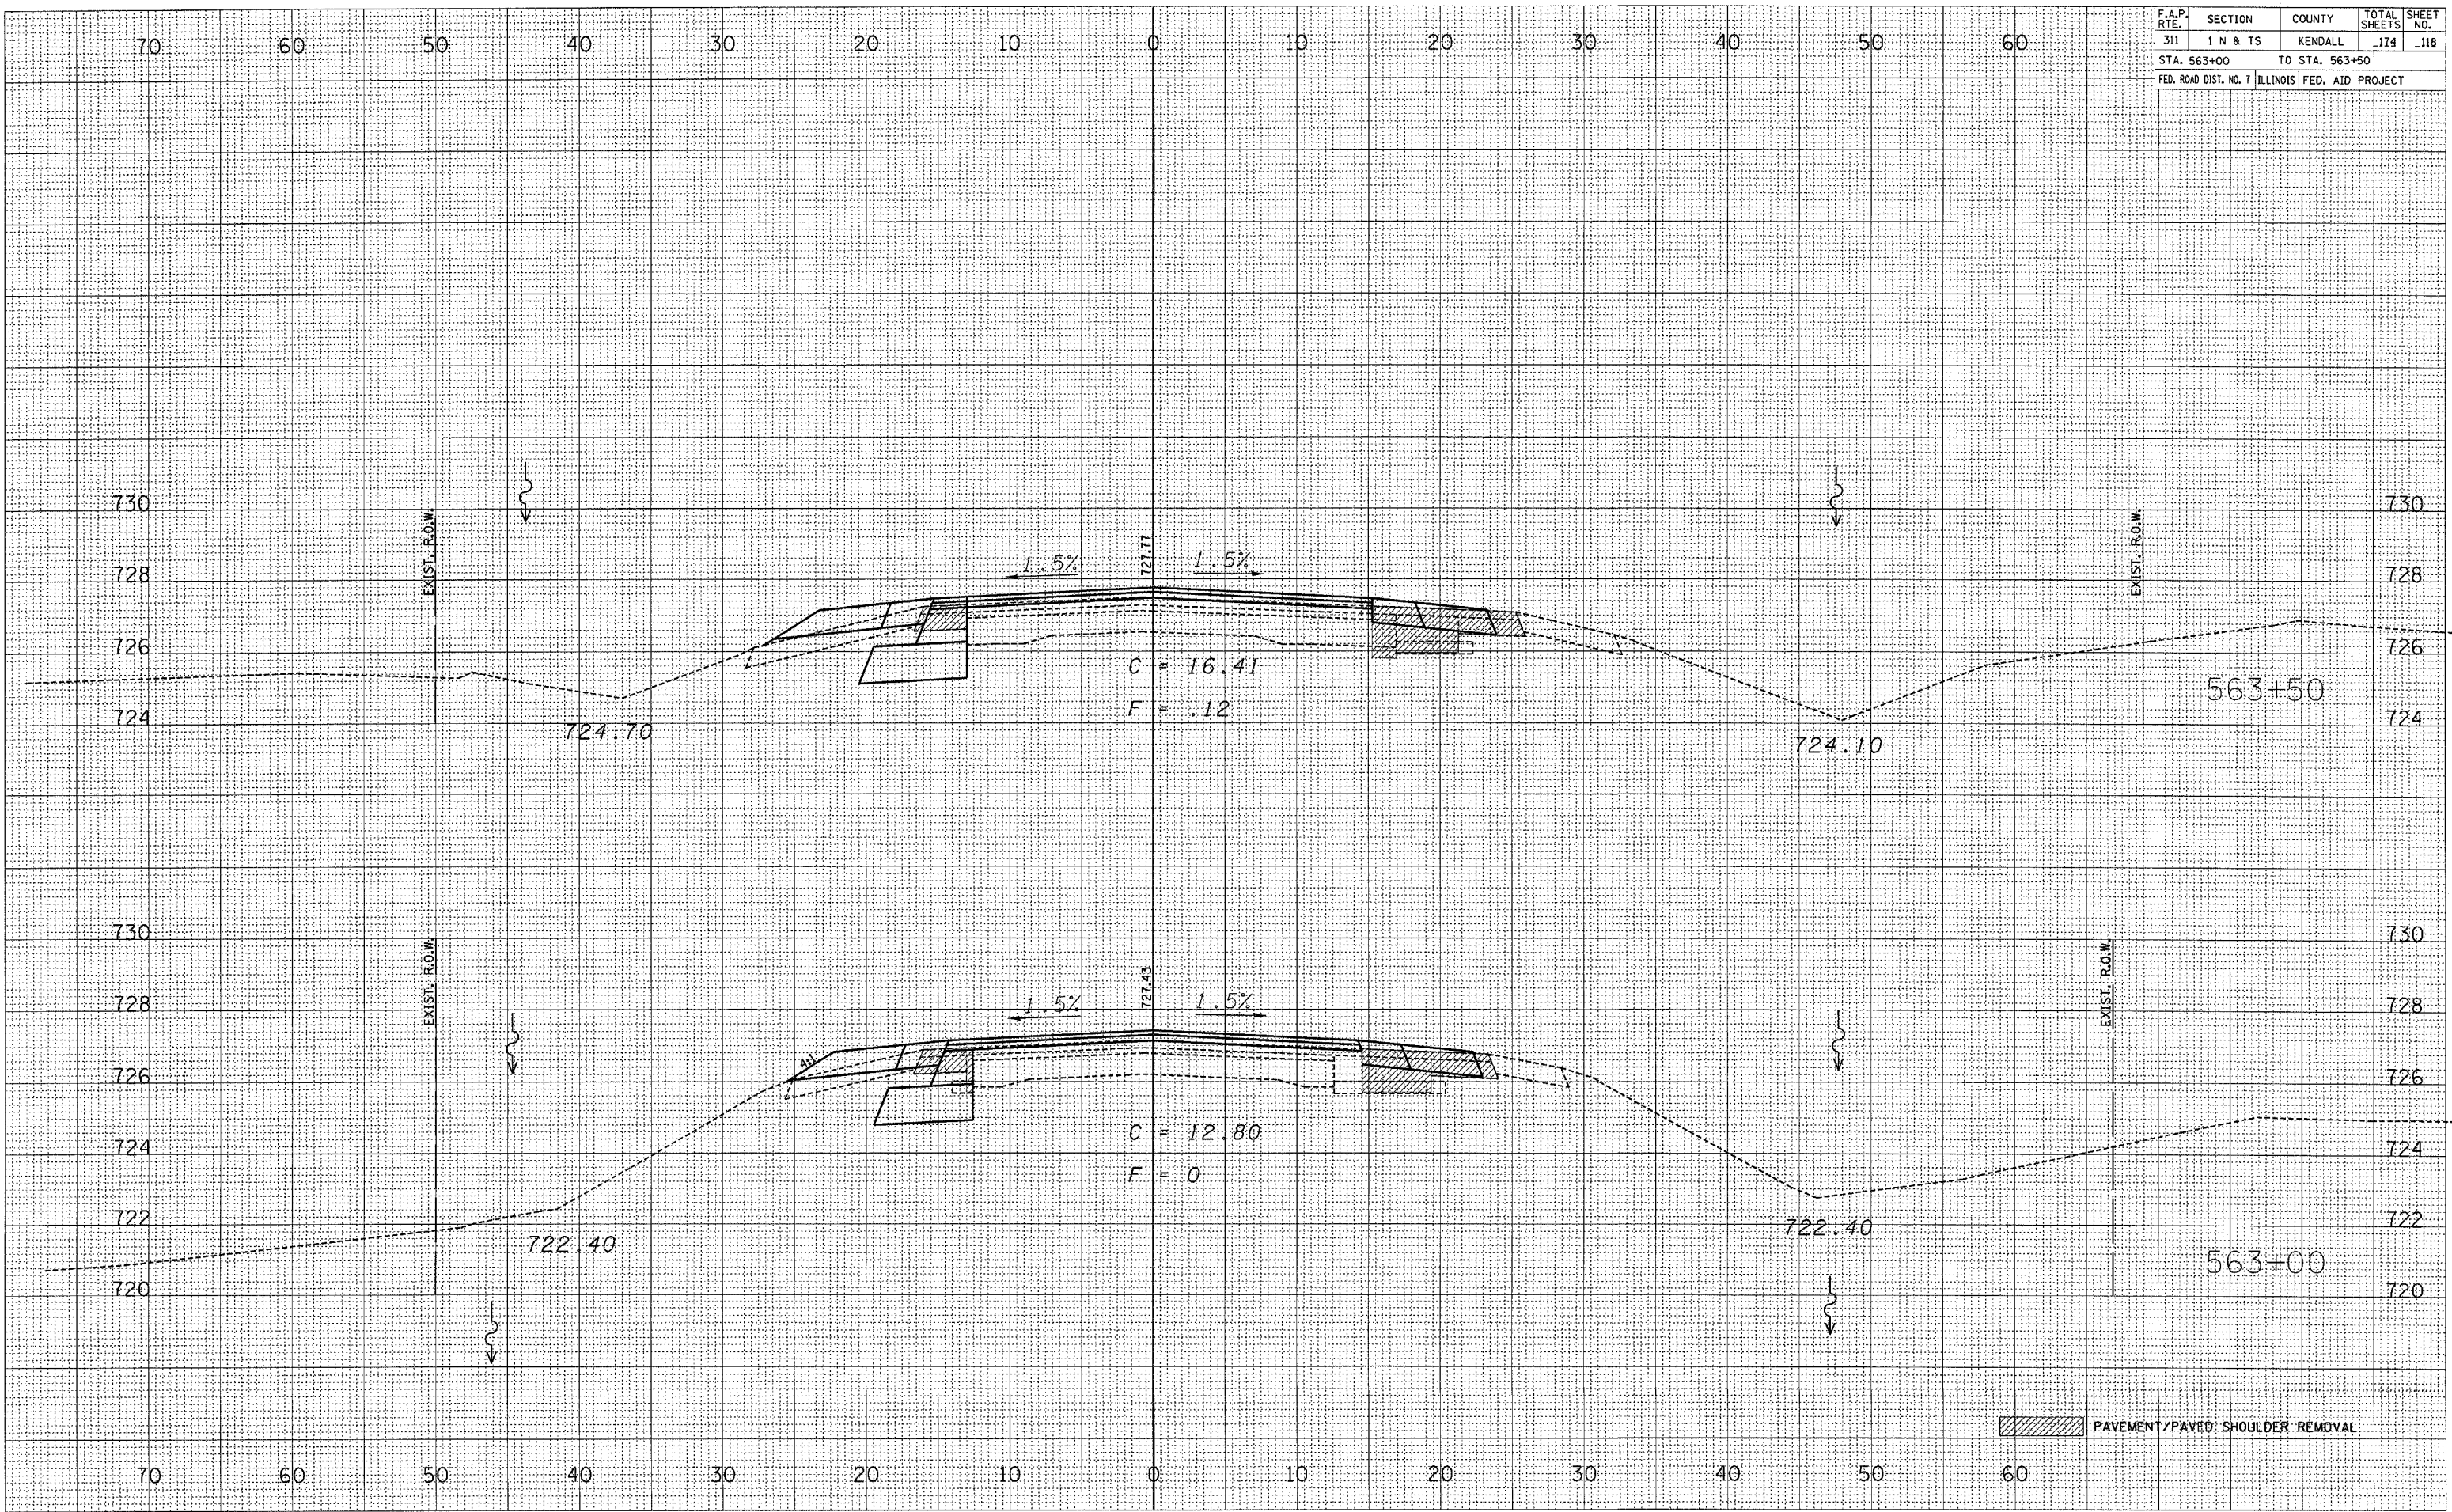



FINAL SURVEY	BY	DATE
SURVEYED		
PLOTTED		
NOTE BOOK		
AREAS CHECKED		
NO.		

ORIGINAL SURVEY	BY	DATE
SURVEYED	CHAMLIN	8/04
PLOTTED	LAC	9/04
NOTE BOOK	ADR	10/04
AREAS CHECKED		
NO.		

2/21/2006
c:\p\projects\p02804\consul\assn\71.dgn

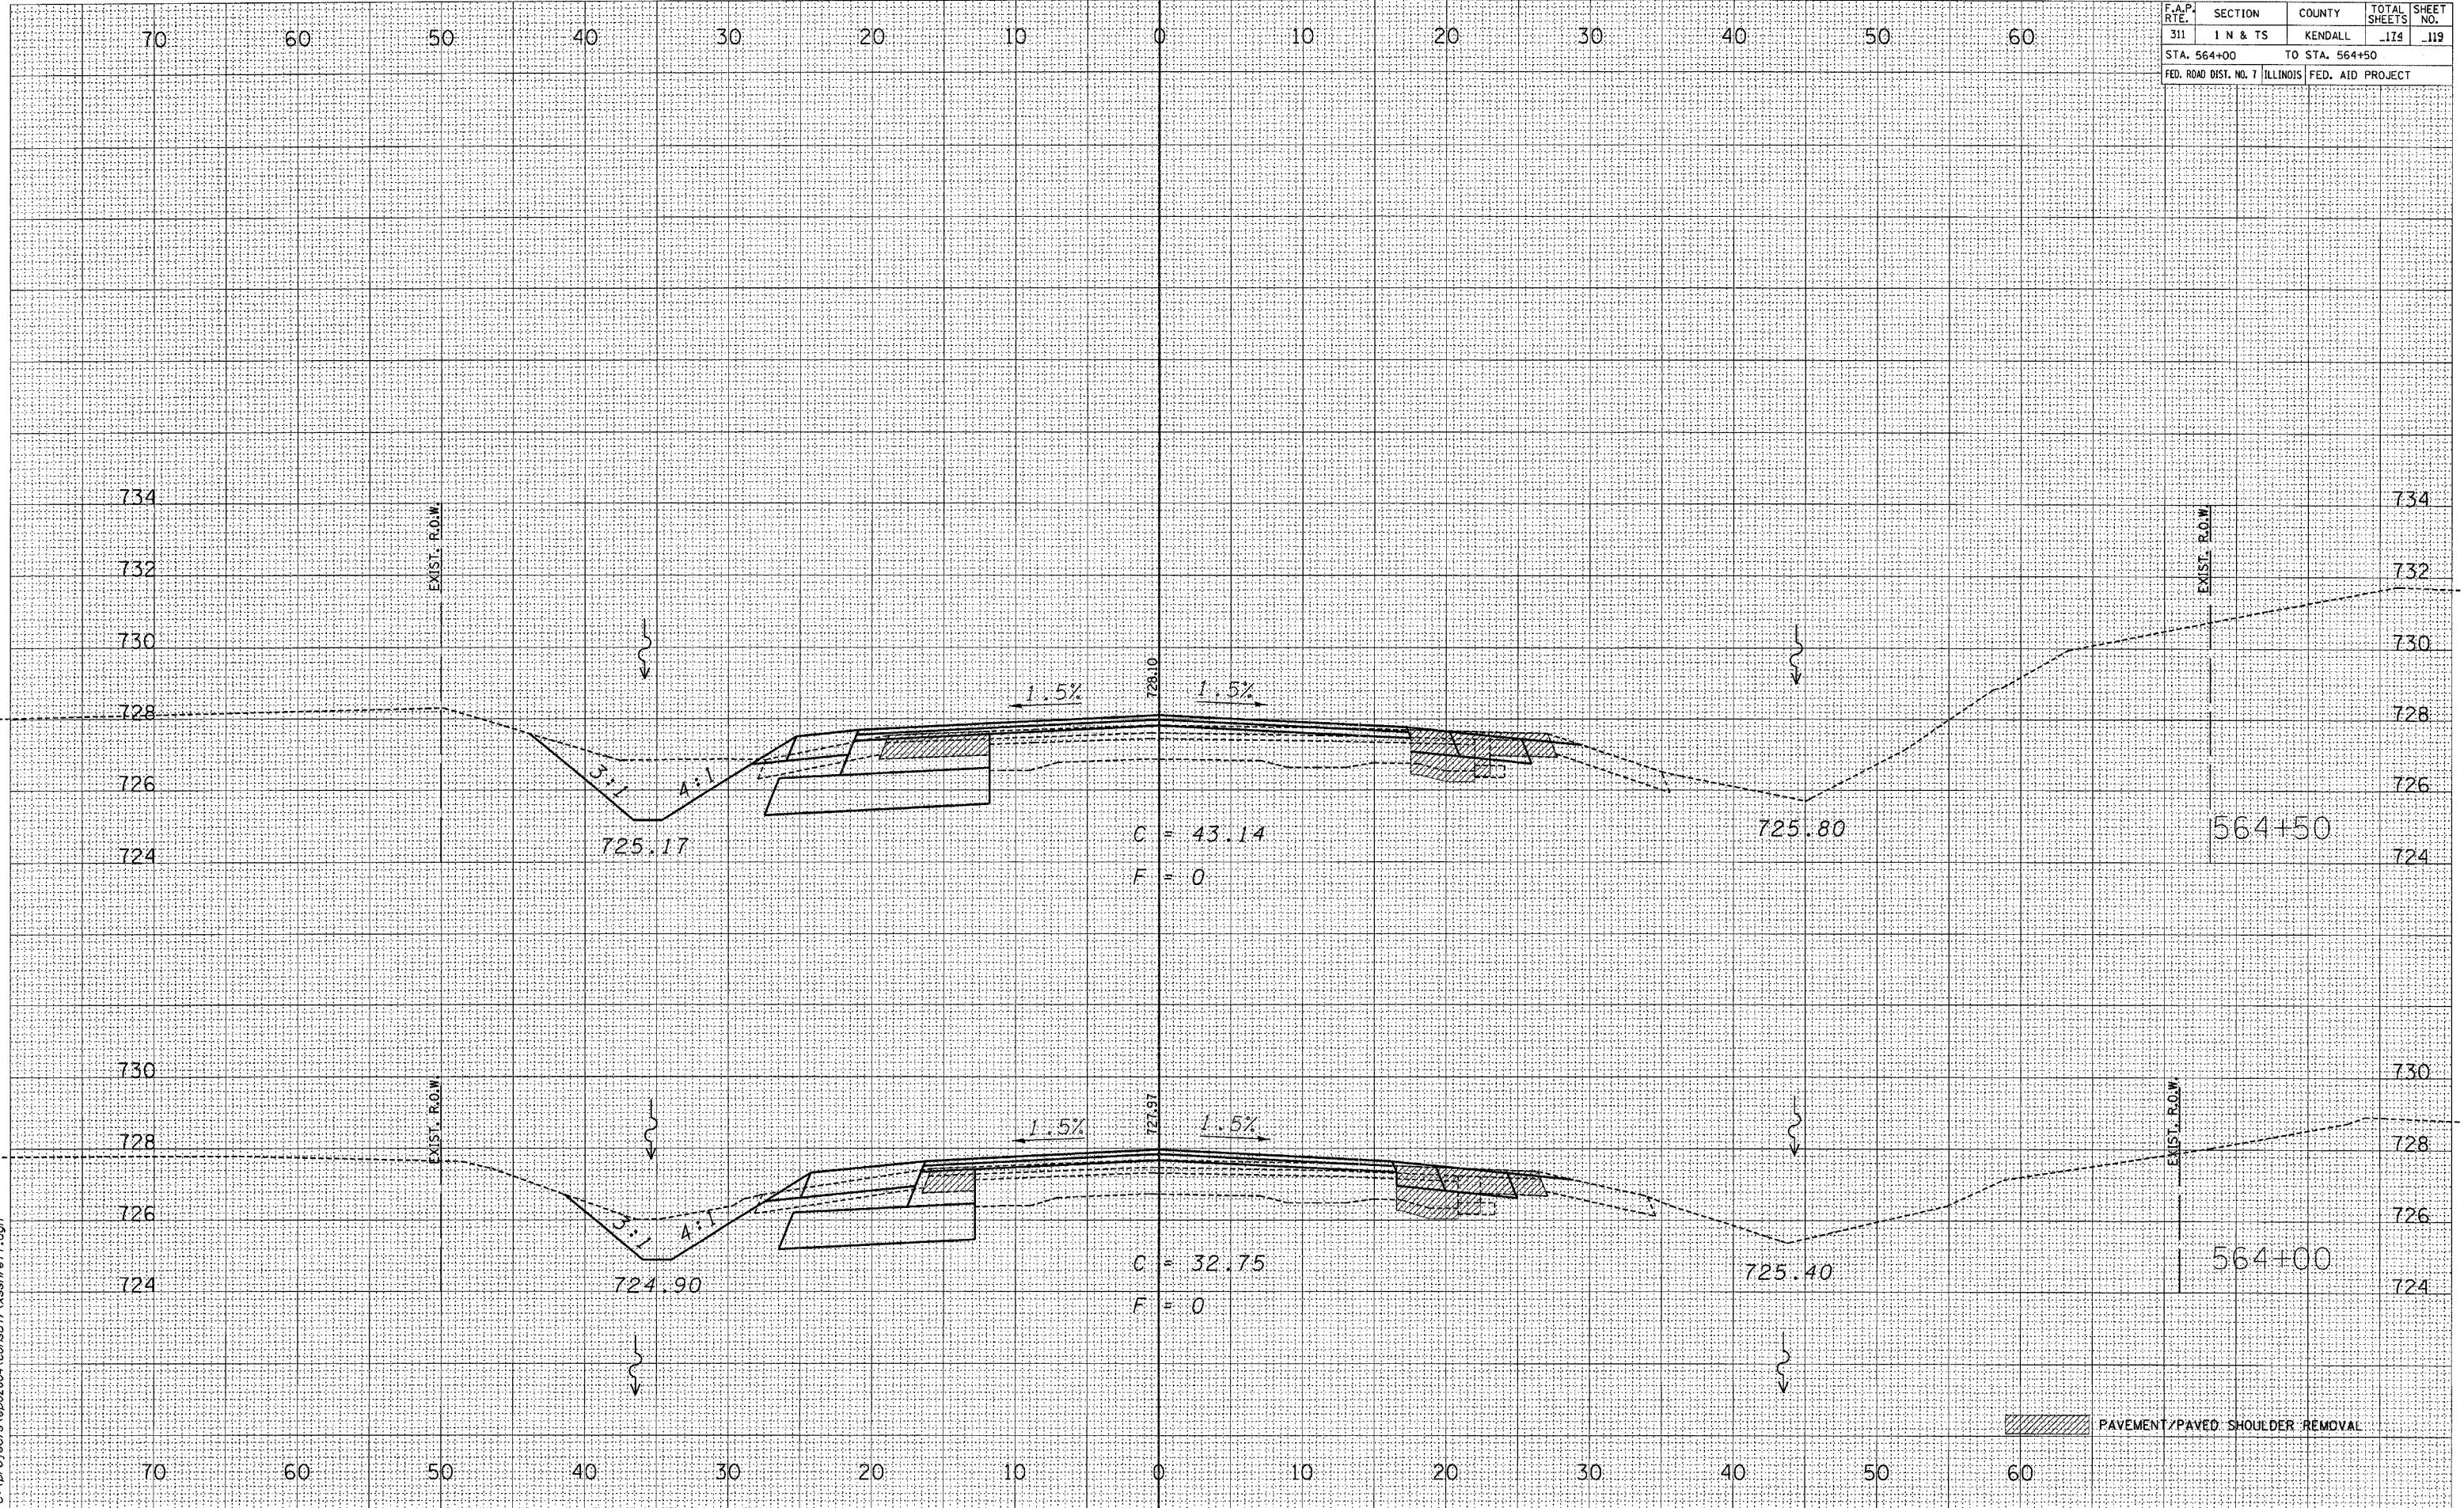


FINAL SURVEY	SURVEYED PLOTTED	BY	DATE
NOTE BOOK	TEMPLATE		
NO.	AREAS CHECKED		

ORIGINAL SURVEY	SURVEYED PLOTTED	BY	DATE
NOTE BOOK	TEMPLATE		
NO.	AREAS CHECKED		

2/23/2006
c:\p\projects\ep02804\consu1\asshp71.dgn

F.A.P. RTE.	SECTION	COUNTY	TOTAL SHEETS	SHEET NO.
311	1 N & TS	KENDALL	174	120
STA. 565+00		TO STA. 565+50		
FED. ROAD DIST. NO. 7		ILLINOIS	FED. AID PROJECT	

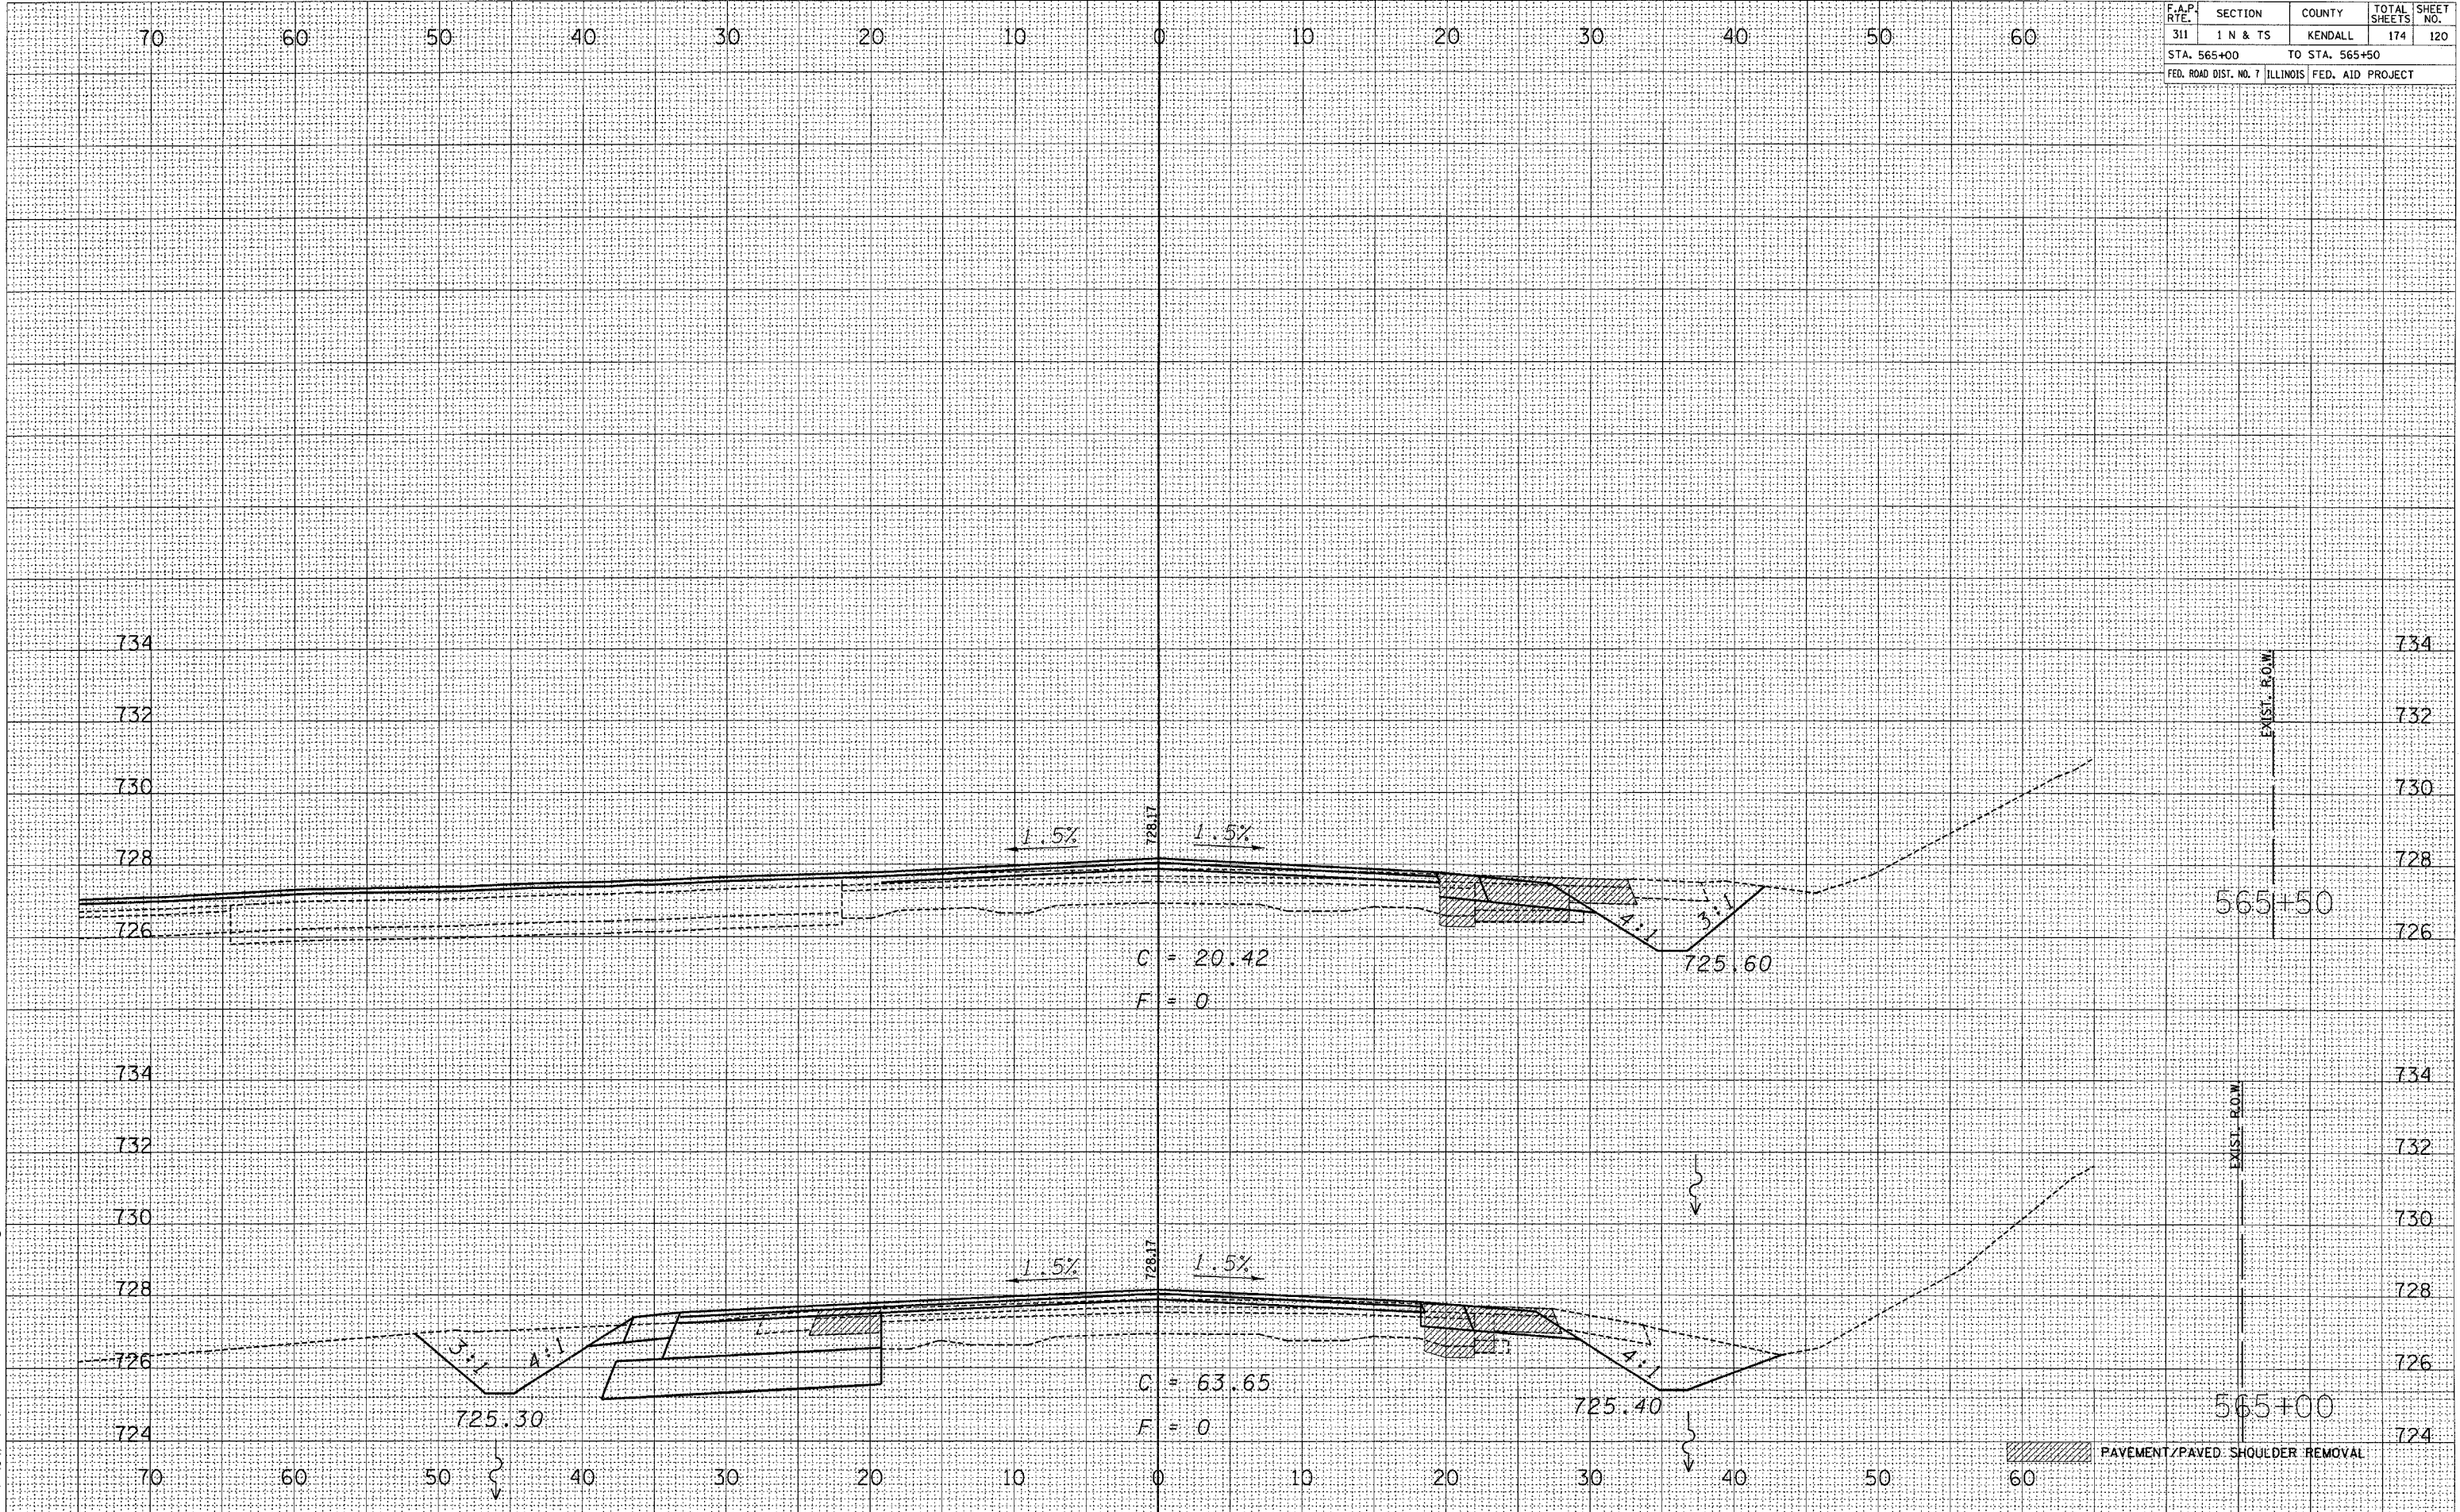


F.A.P. RTE.	SECTION	COUNTY	TOTAL SHEETS	SHEET NO.
311	1 N & TS	KENDALL	174	121
STA. 565+88.5 TO STA. 566+50				
FED. ROAD DIST. NO. 1 ILLINOIS			FED. AID PROJECT	

FINAL SURVEY	BY	DATE
SURVEYED		
PLOTTED		
NOTE BOOK		
AREAS CHECKED		
NO.		

ORIGINAL SURVEY	BY	DATE
SURVEYED		
PLOTTED		
NOTE BOOK		
AREAS CHECKED		
NO.		

2/22/2006
 c:\projects\602004\consult\assht\71.dgn

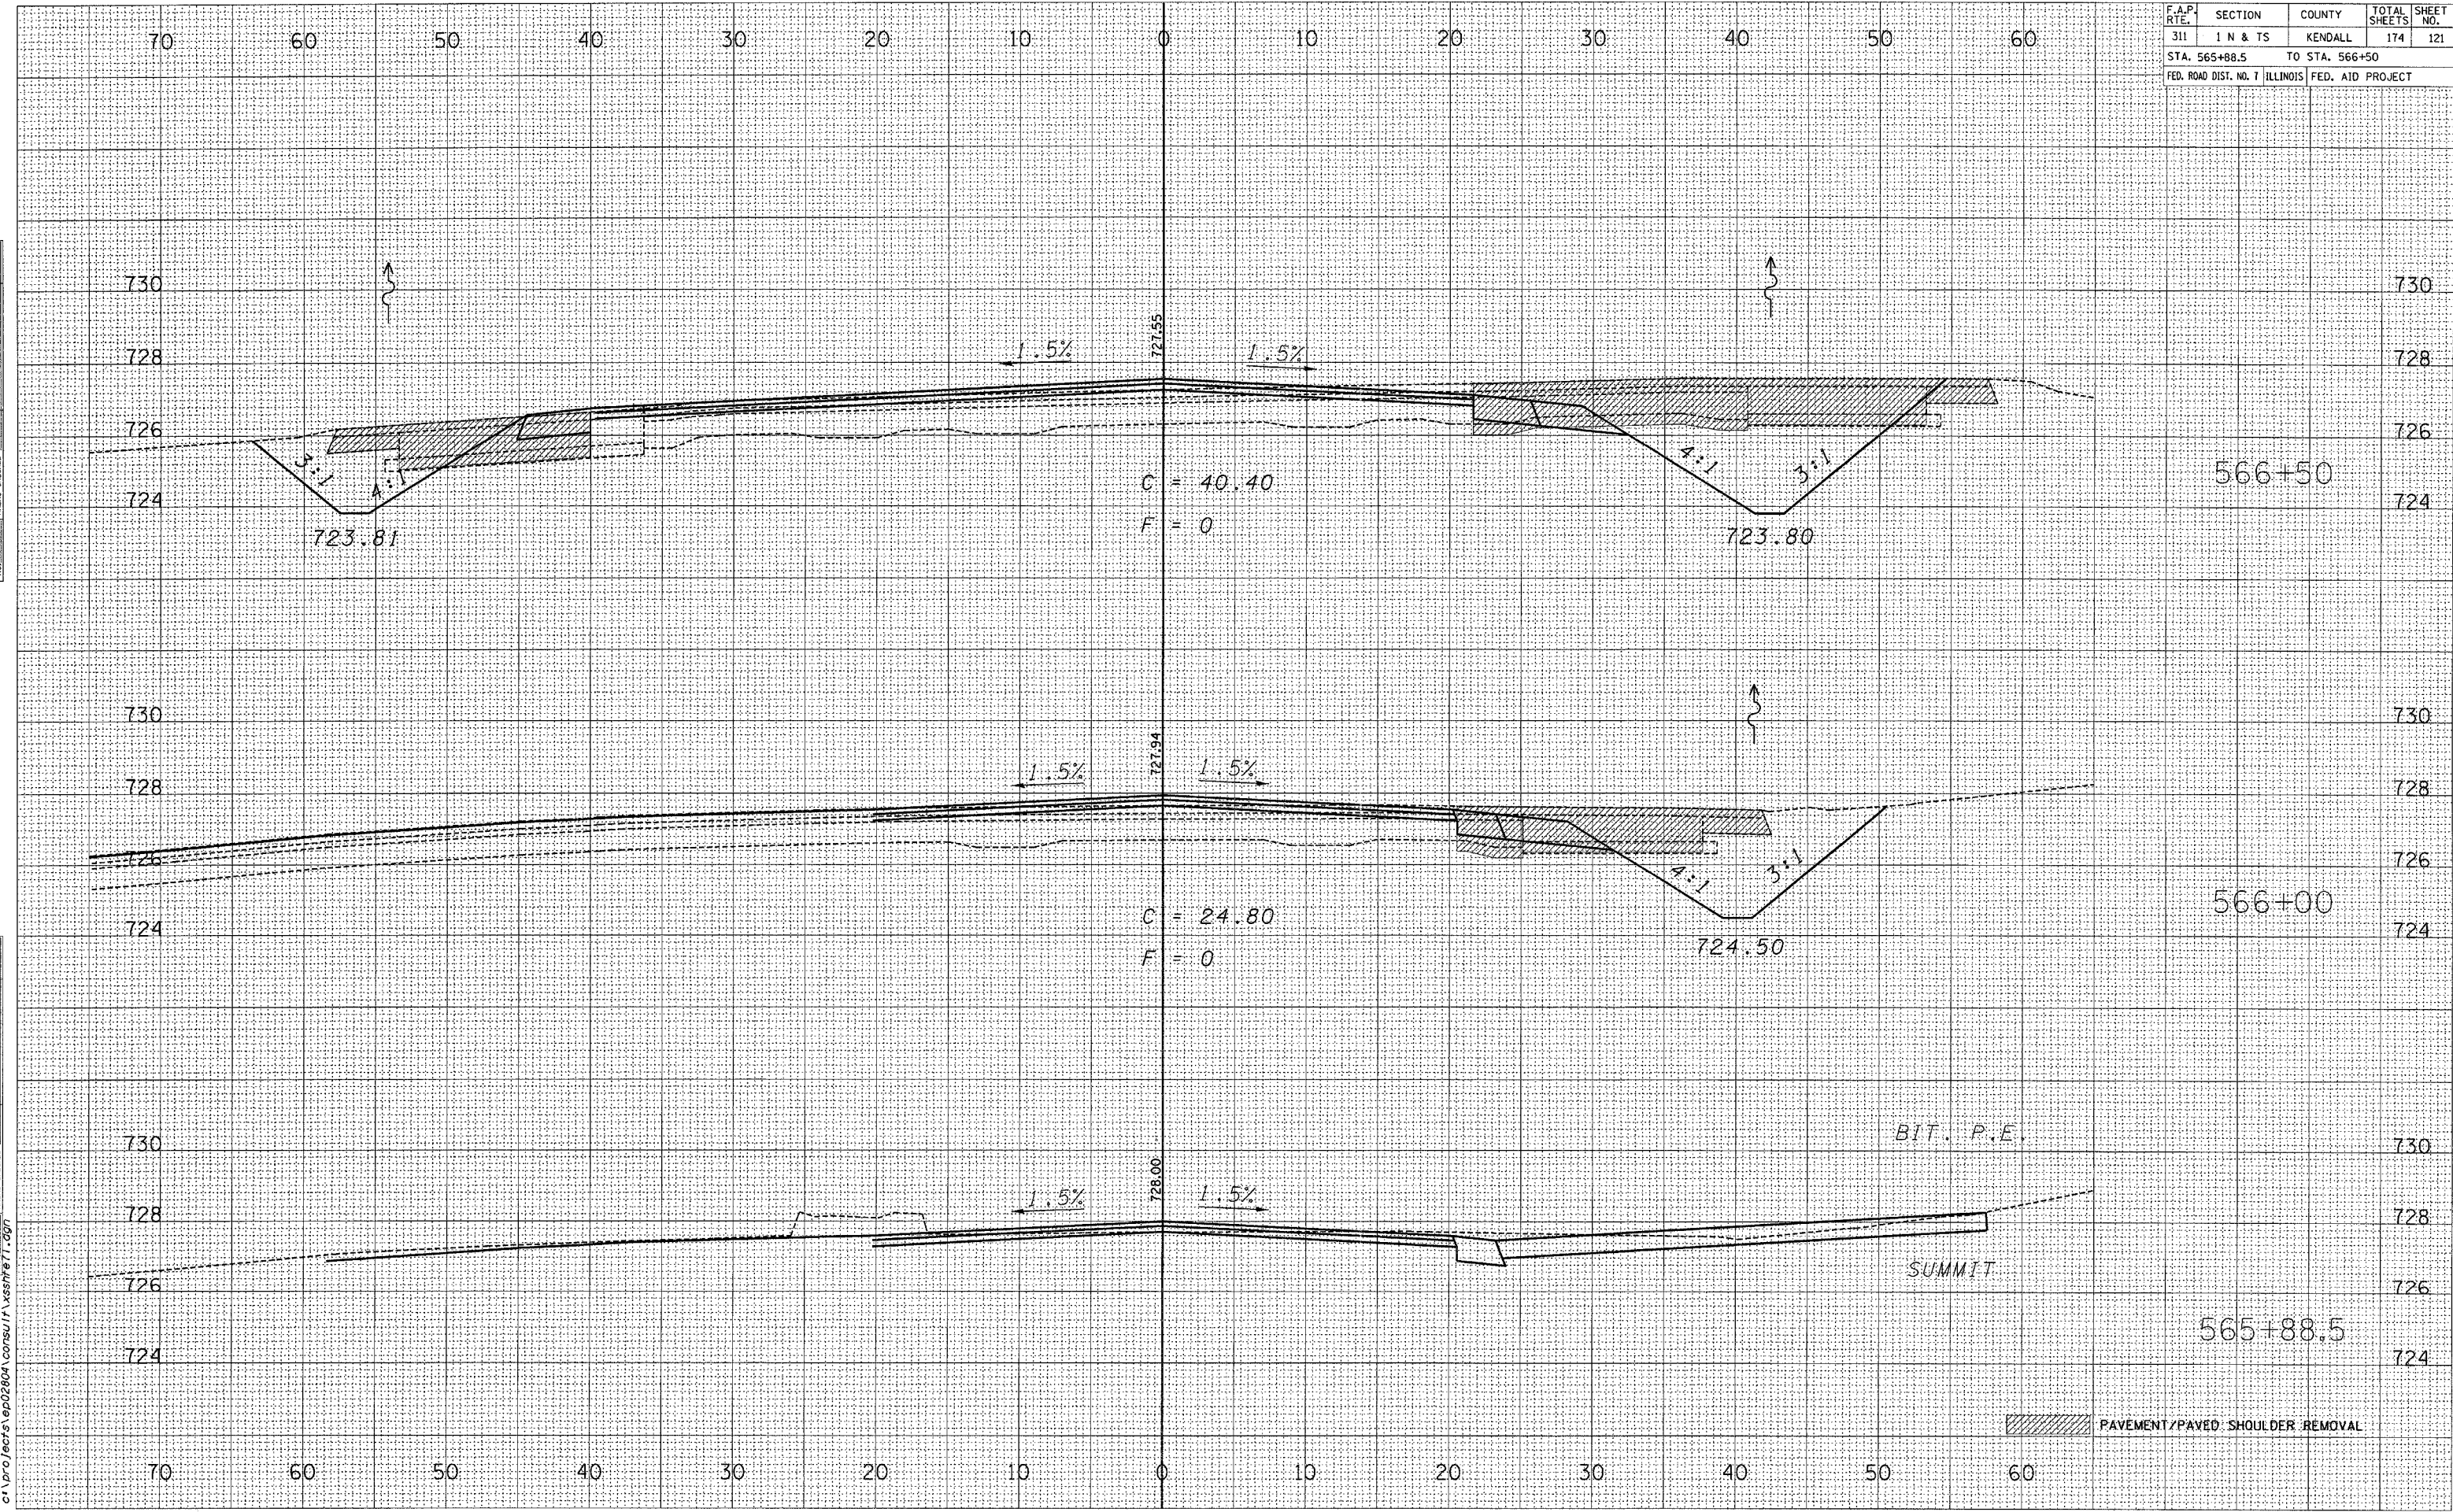


F.A.P. RTE.	SECTION	COUNTY	TOTAL SHEETS	SHEET NO.
311	1 N & TS	KENDALL	174	122
STA. 567+00 TO STA. 567+50				
FED. ROAD DIST. NO. 7 ILLINOIS FED. AID PROJECT				

DATE	BY
8/04	
9/04	
12/04	

DATE	BY
8/04	
9/04	
12/04	

2/21/2006
c:\projects\ep02804\consu\1\ssst\71.dgn

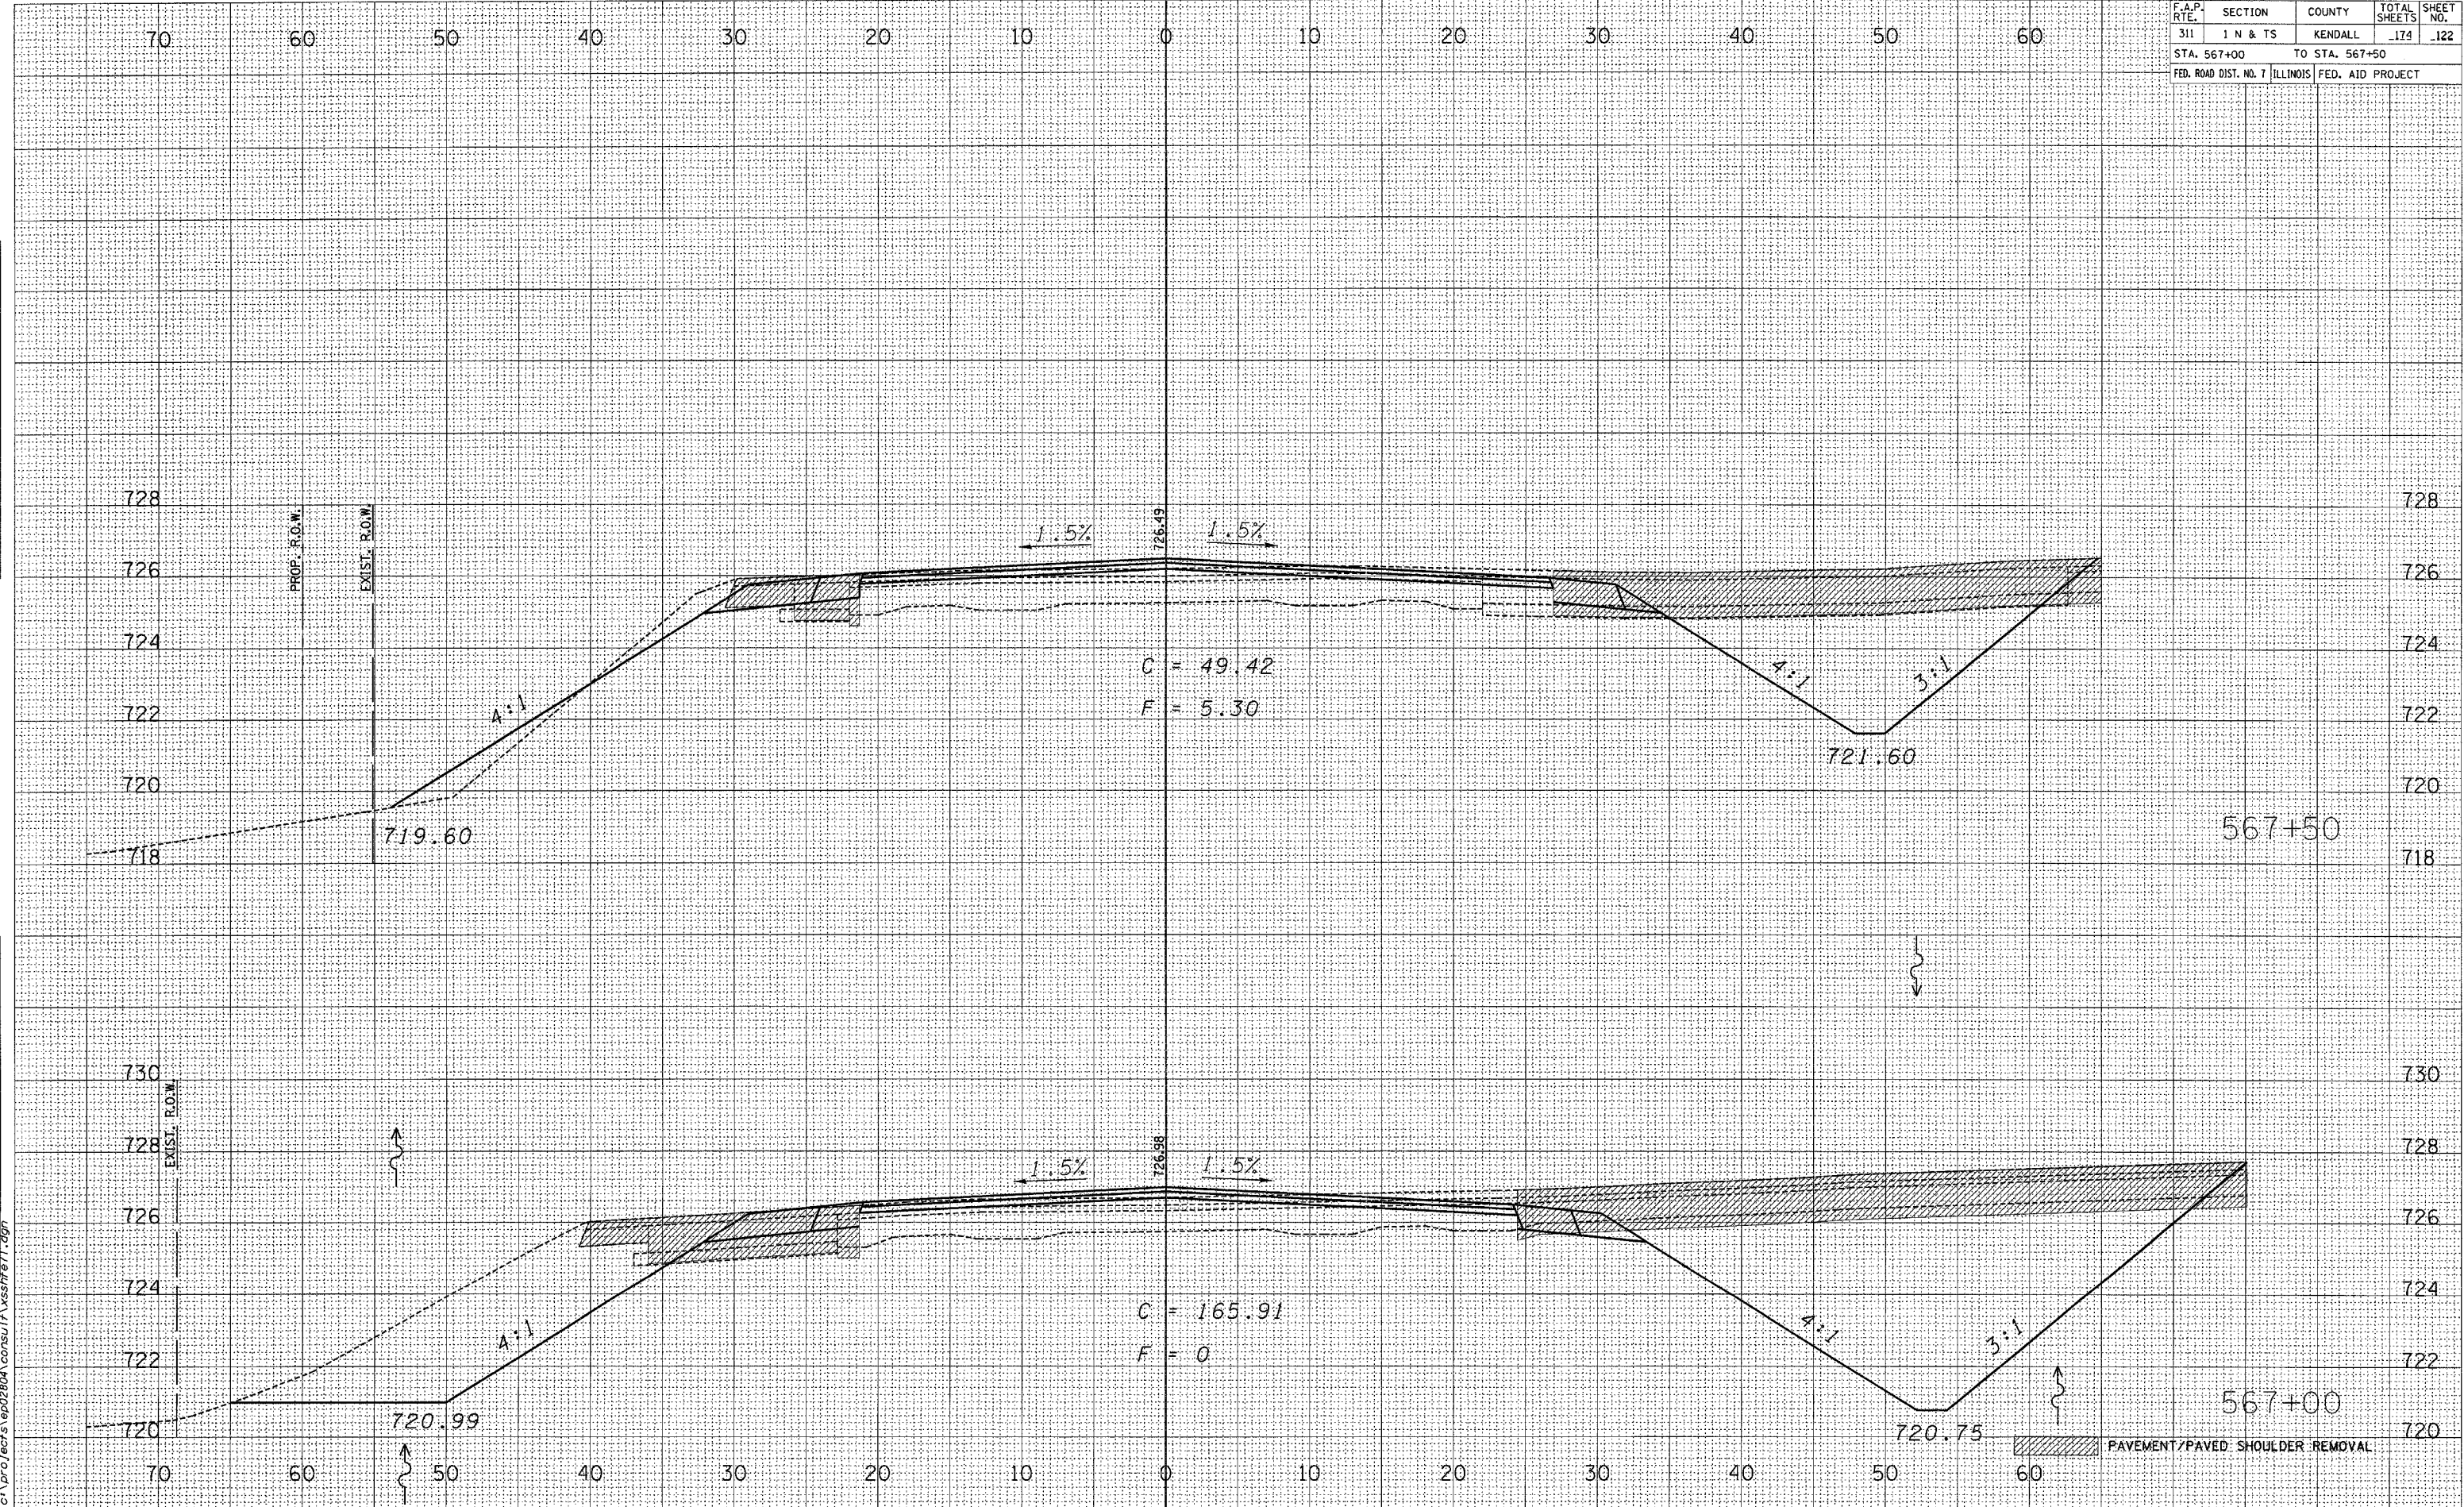


F.A.P. RTE.	SECTION	COUNTY	TOTAL SHEETS	SHEET NO.
311	I N & TS	KENDALL	174	123
STA. 568+00 TO STA. 569+00				
FED. ROAD DIST. NO. 7		ILLINOIS	FED. AID PROJECT	

DATE	BY	FINAL SURVEY	NOTED	DATE	NO.

DATE	BY	CHAMIN	DATE	NO.
8/04				
9/04				
10/04				
11/04				

2/21/2006
c:\projects\ep02804\consul\1\ssm71.dgn

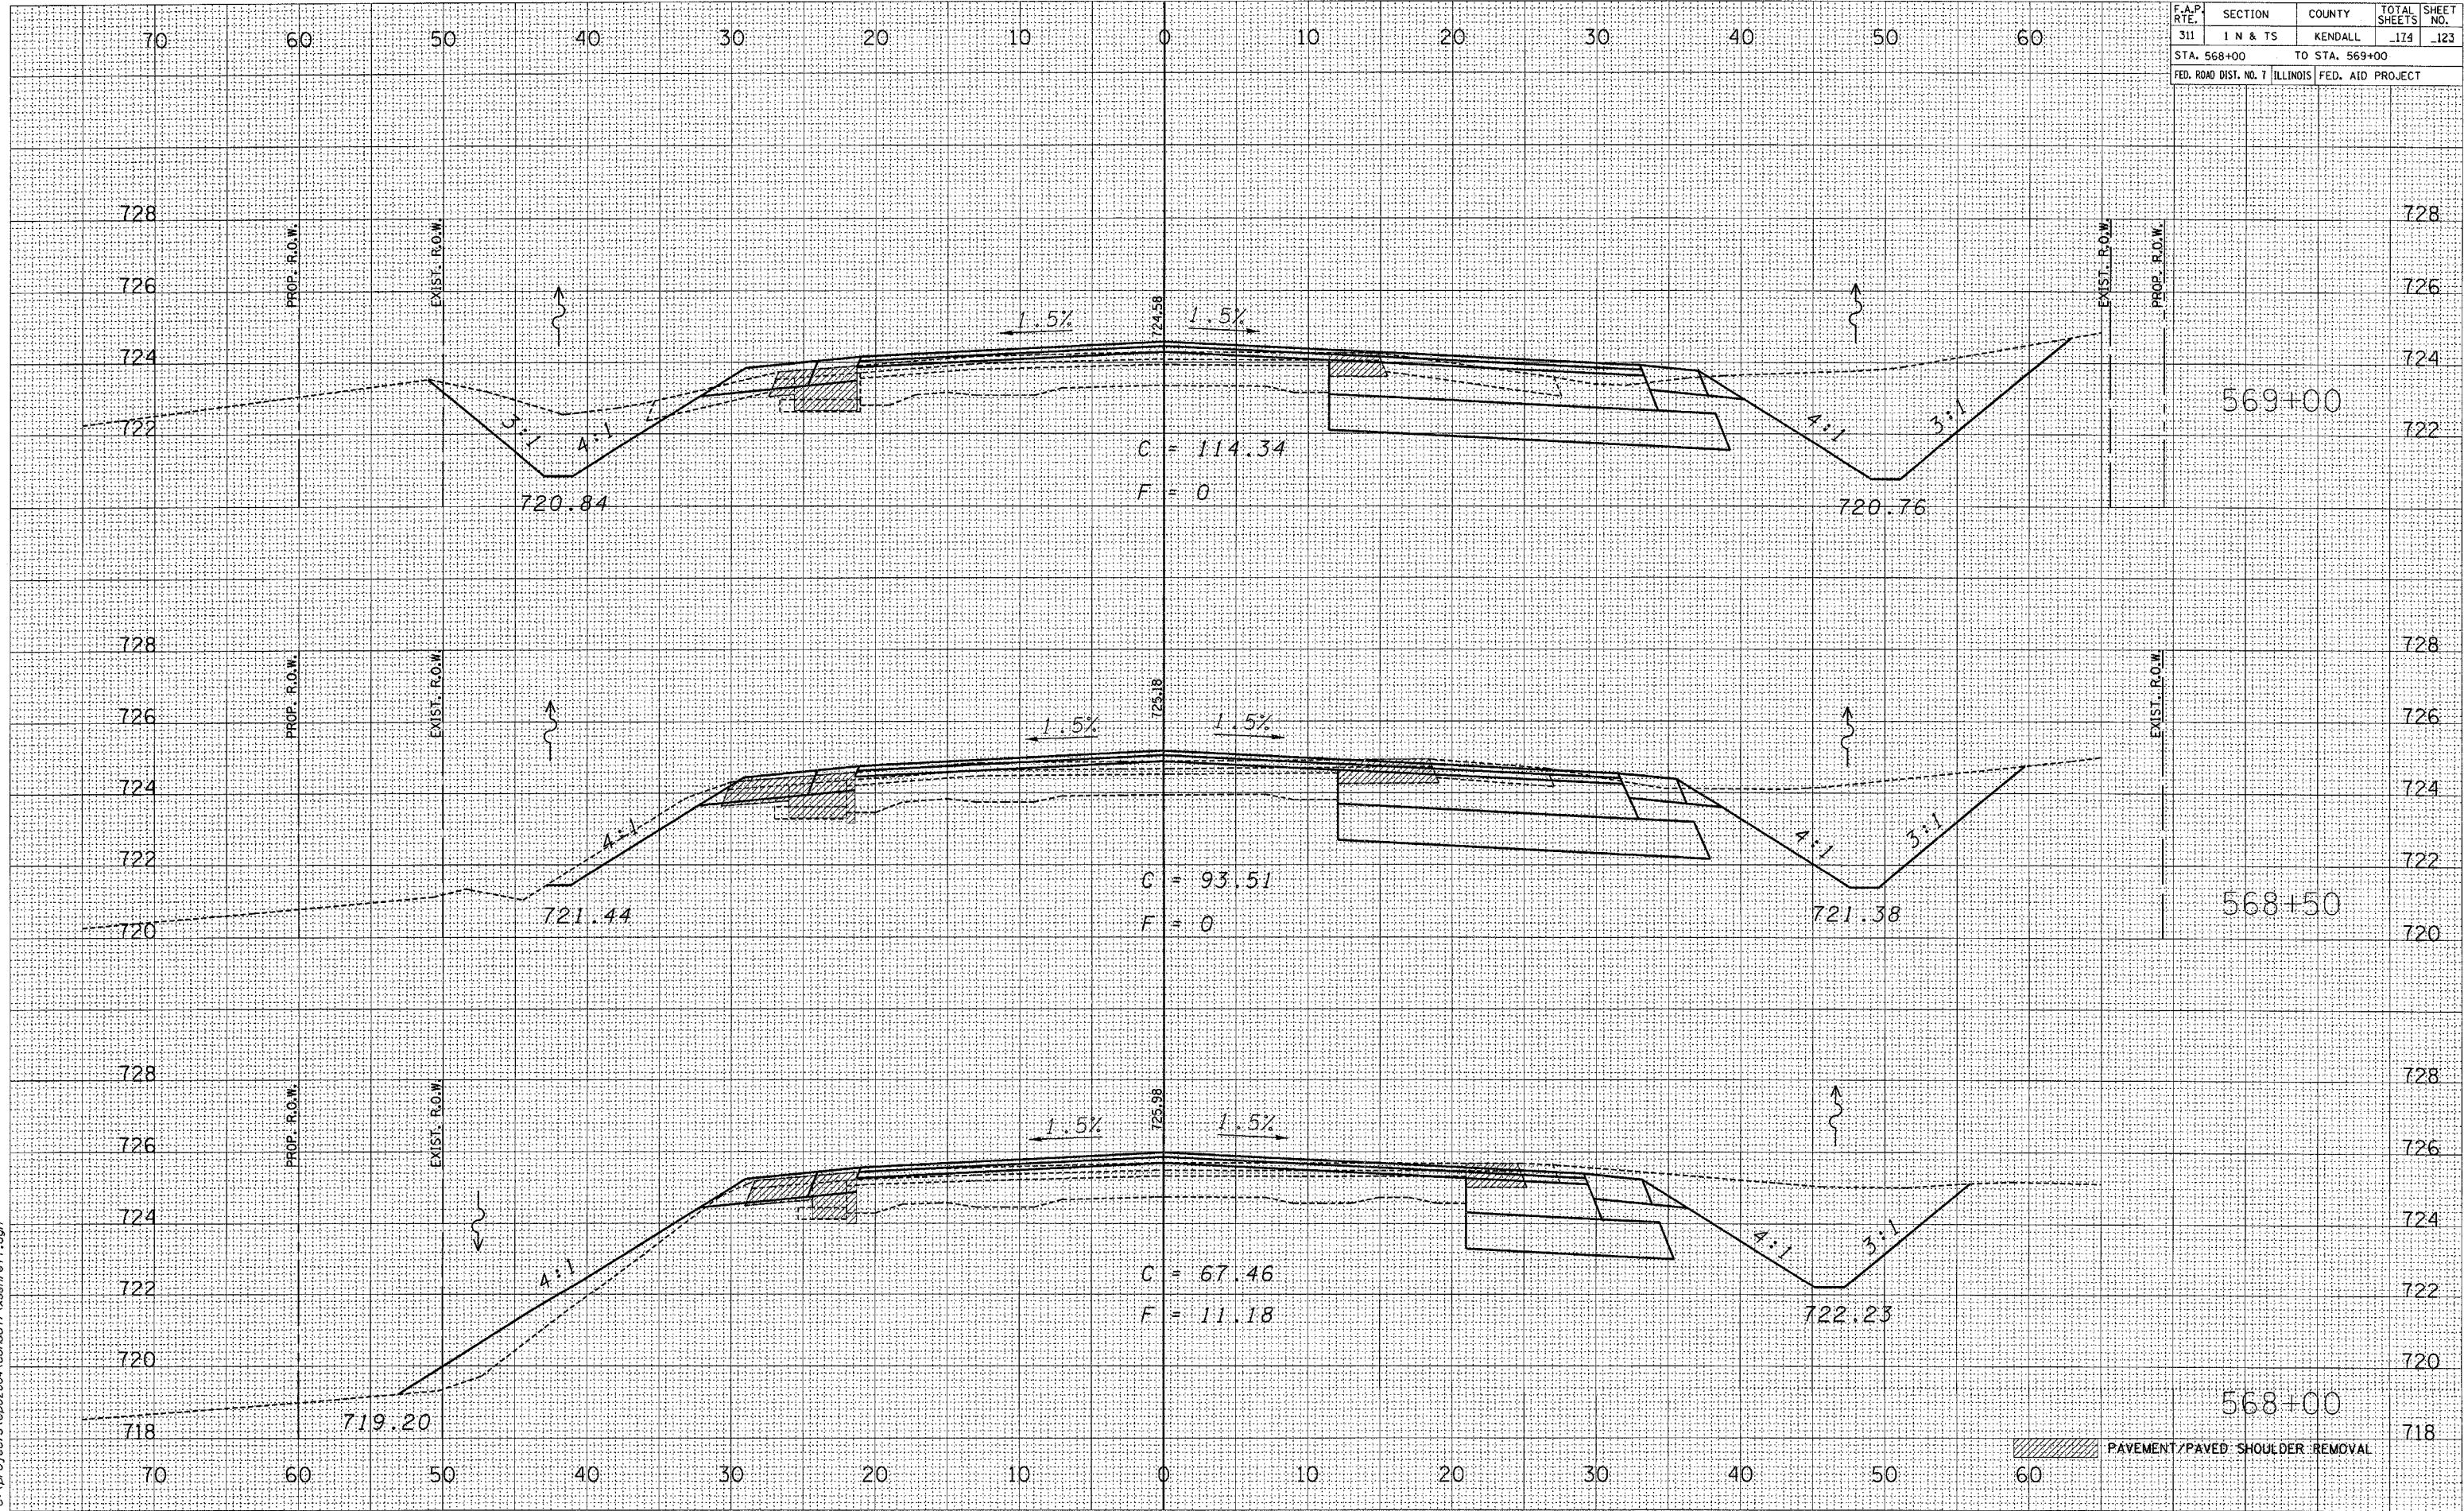


F.A.P. RTE.	SECTION	COUNTY	TOTAL SHEETS	SHEET NO.
311	I N & TS	KENDALL	114	124
STA. 569+50 TO STA. 570+50				
FED. ROAD DIST. NO. 7 ILLINOIS			FED. AID PROJECT	

DATE	BY
8/04	
9/04	
12/04	

DATE	BY
8/04	
9/04	
12/04	

2/21/2006
c:\projects\ep02804\corse\11\assh\71.dgn

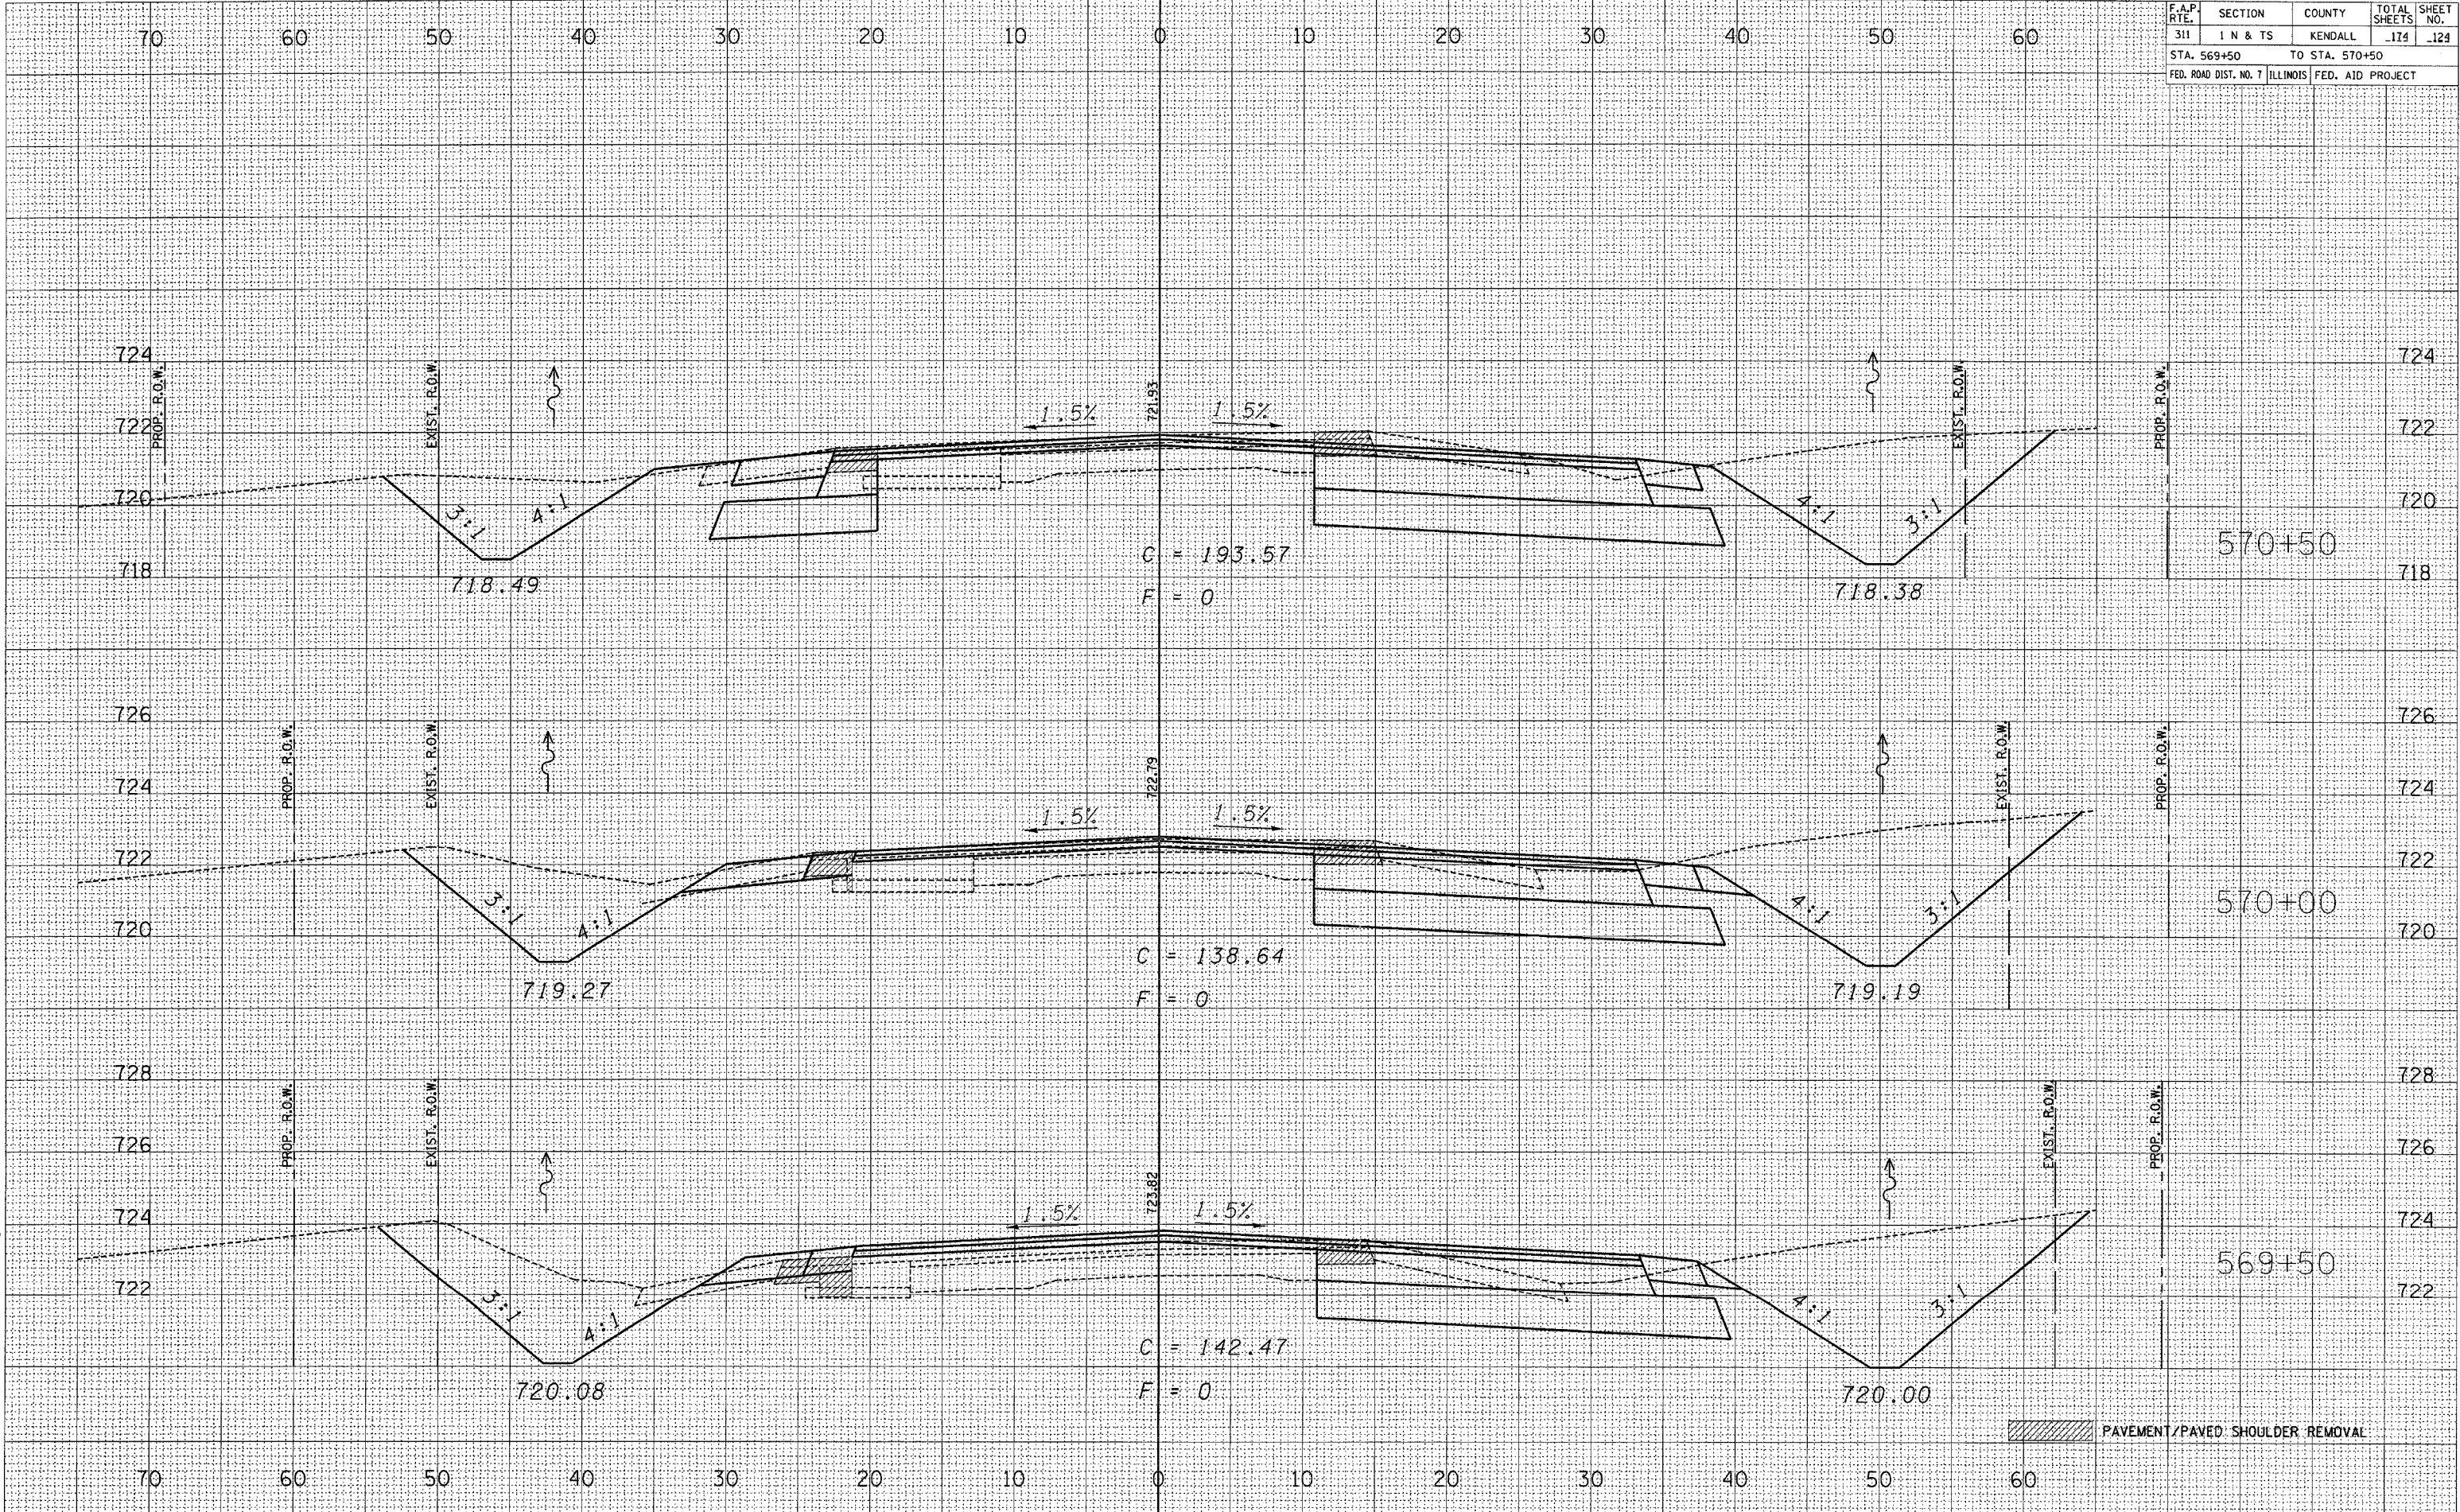


F.A.P. RTE.	SECTION	COUNTY	TOTAL SHEETS	SHEET NO.
311	1 N & TS	KENDALL	174	126
STA. 572+00		TO STA. 572+50		
FED. ROAD DIST. NO. 7		ILLINOIS	FED. AID PROJECT	

FINAL SURVEY	DATE
NO. _____	BY _____
CONVISED	DATE
PLOTTED	BY _____
NOTE BOOK	DATE
AREAS	BY _____
CHECKED	DATE

ORIGINAL SURVEY	DATE
NO. _____	BY _____
CONVISED	DATE
PLOTTED	BY _____
NOTE BOOK	DATE
AREAS	BY _____
CHECKED	DATE

2/21/2006
c:\projects\epo2004\chsu1\vsst\71.dgn

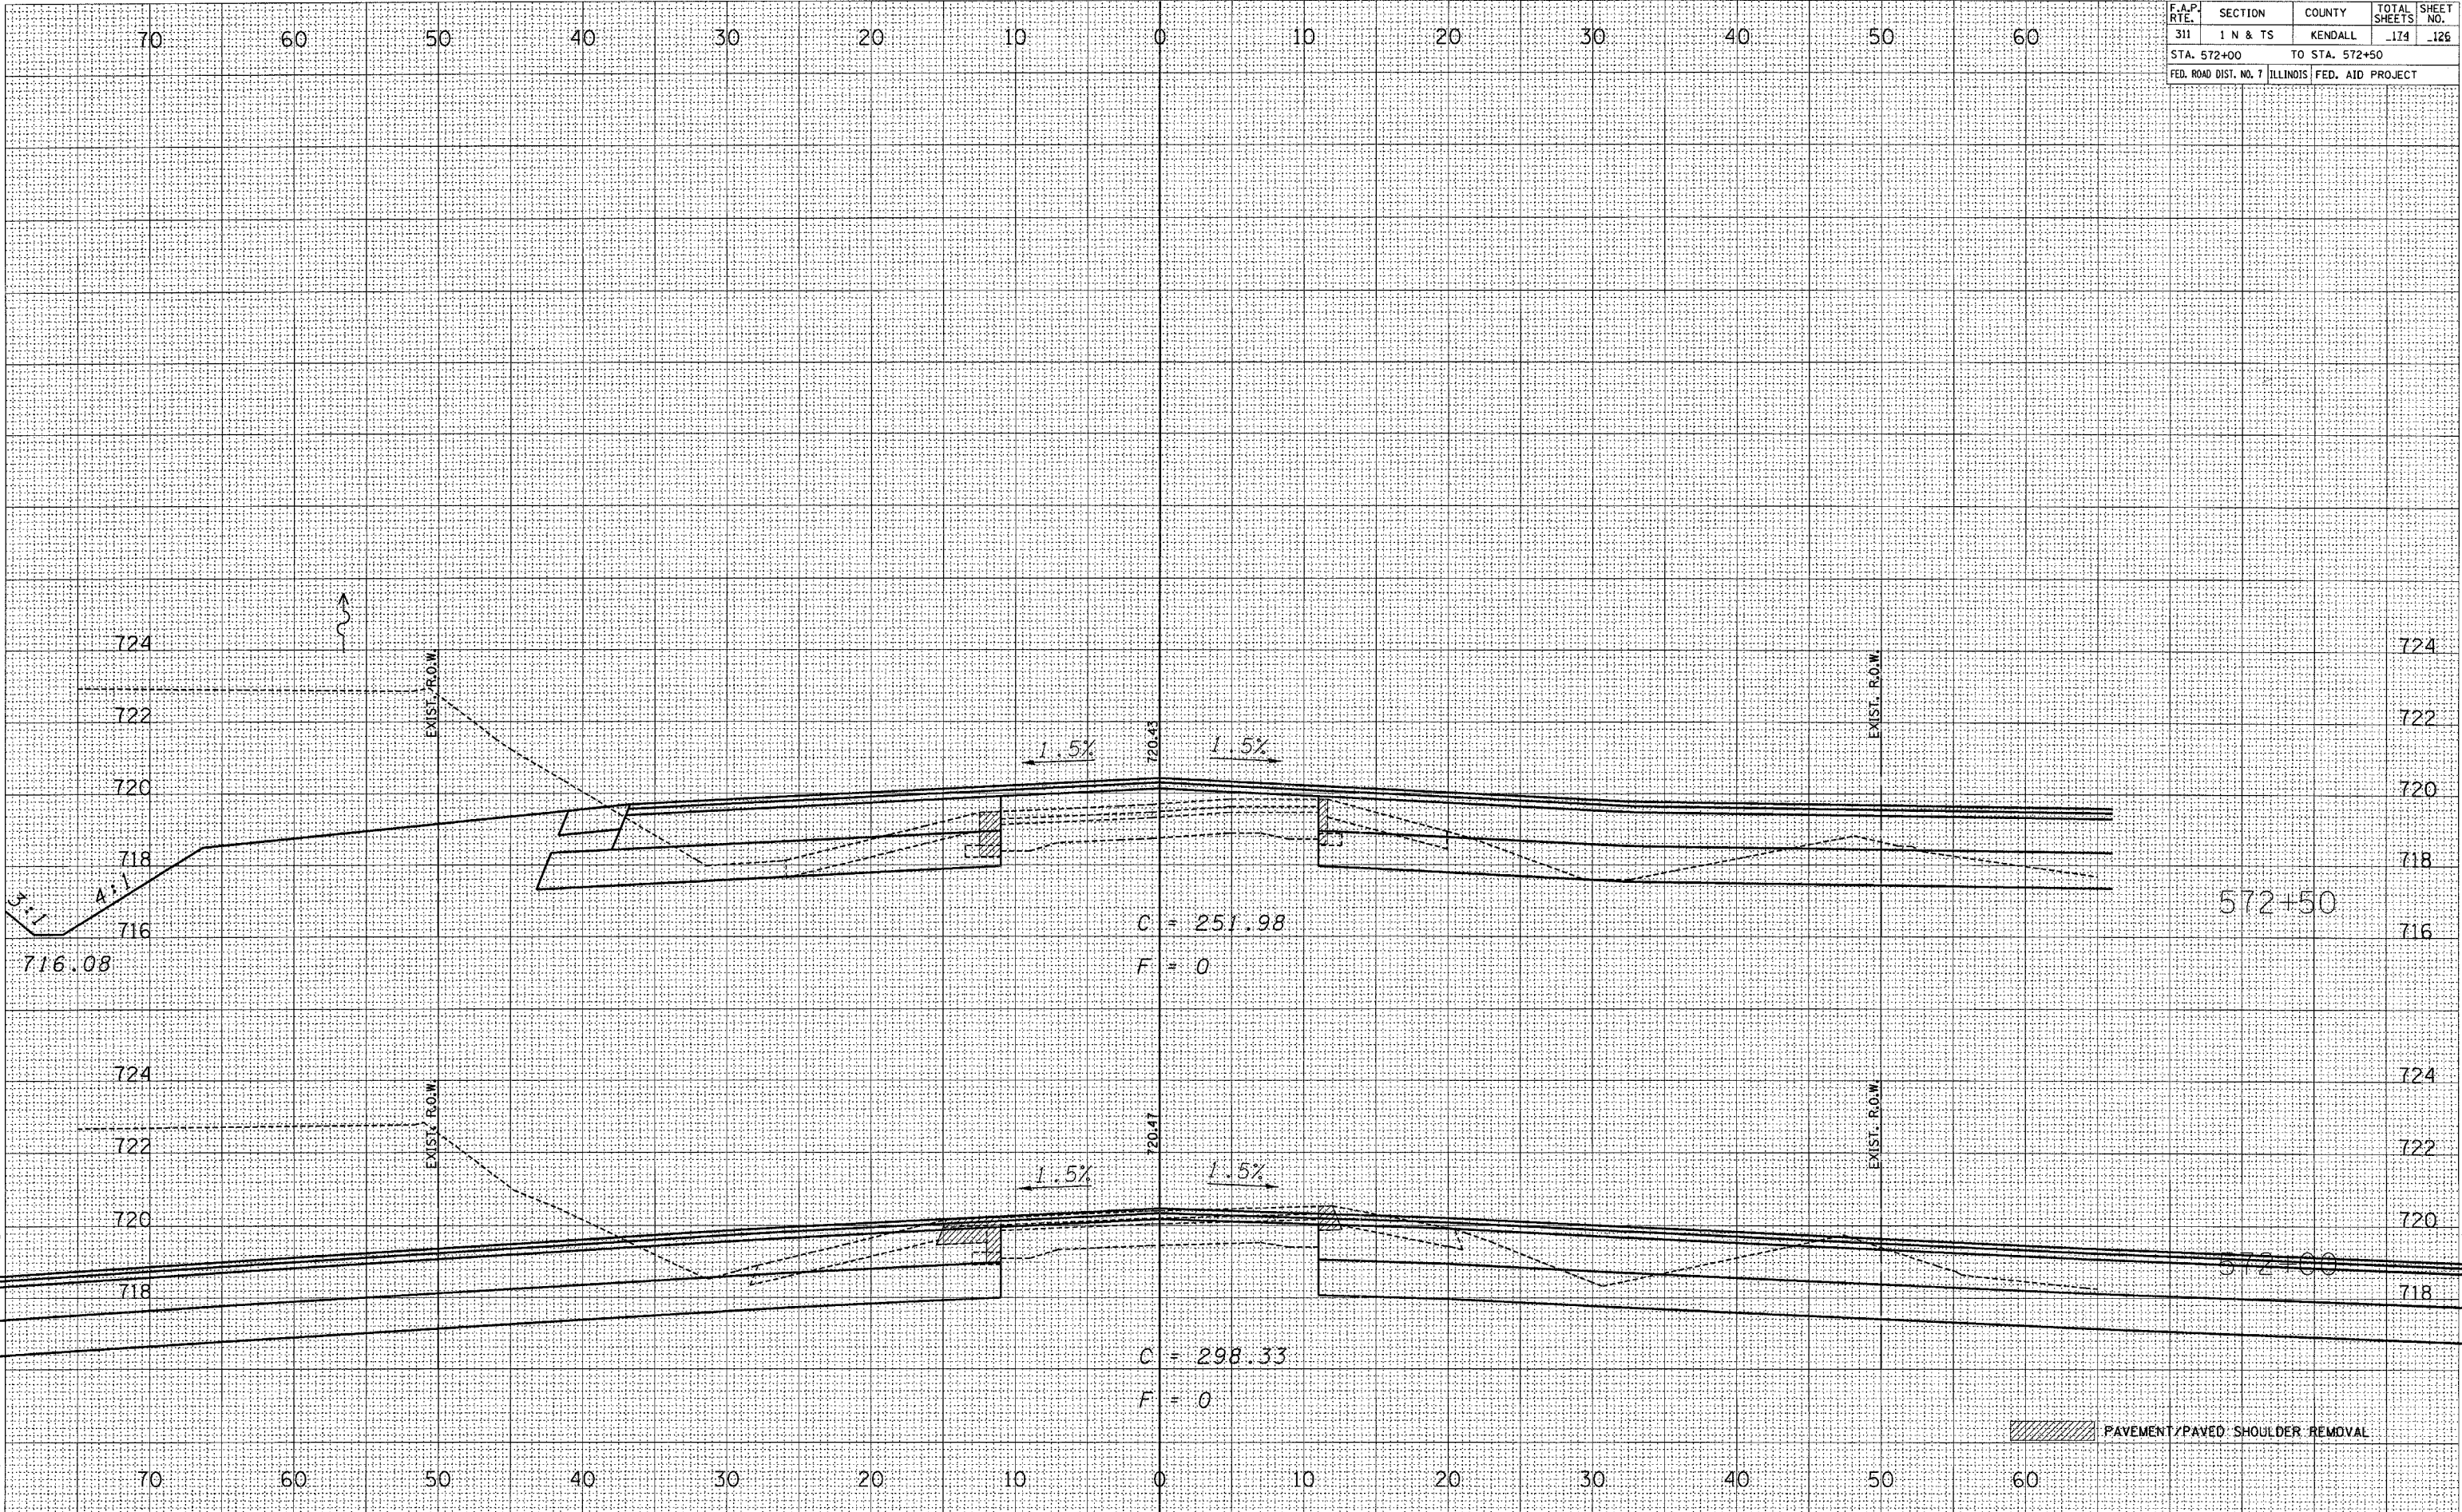

PAVEMENT/PAVED SHOULDER REMOVAL


FINAL	SURVEYED	BY	DATE
SURVEY	PLOTTED		
NOTE BOOK	TEMPLATE		
NO.	AREAS CHECKED		

ORIGINAL	SURVEYED	BY	DATE
SURVEY	PLOTTED	CHAMLIN	8/04
NOTE BOOK	TEMPLATE	LAG	5/04
NO.	AREAS CHECKED	AR	12/04

2/22/2006

c:\projects\ep02804\consul\1\ssshp71.dgn

F.A.P. RTE.	SECTION	COUNTY	TOTAL SHEETS	SHEET NO.
311	1 N & TS	KENDALL	174	129
STA. 575+00		TO STA. 576+00		
FED. ROAD DIST. NO. 7		ILLINOIS		FED. AID PROJECT

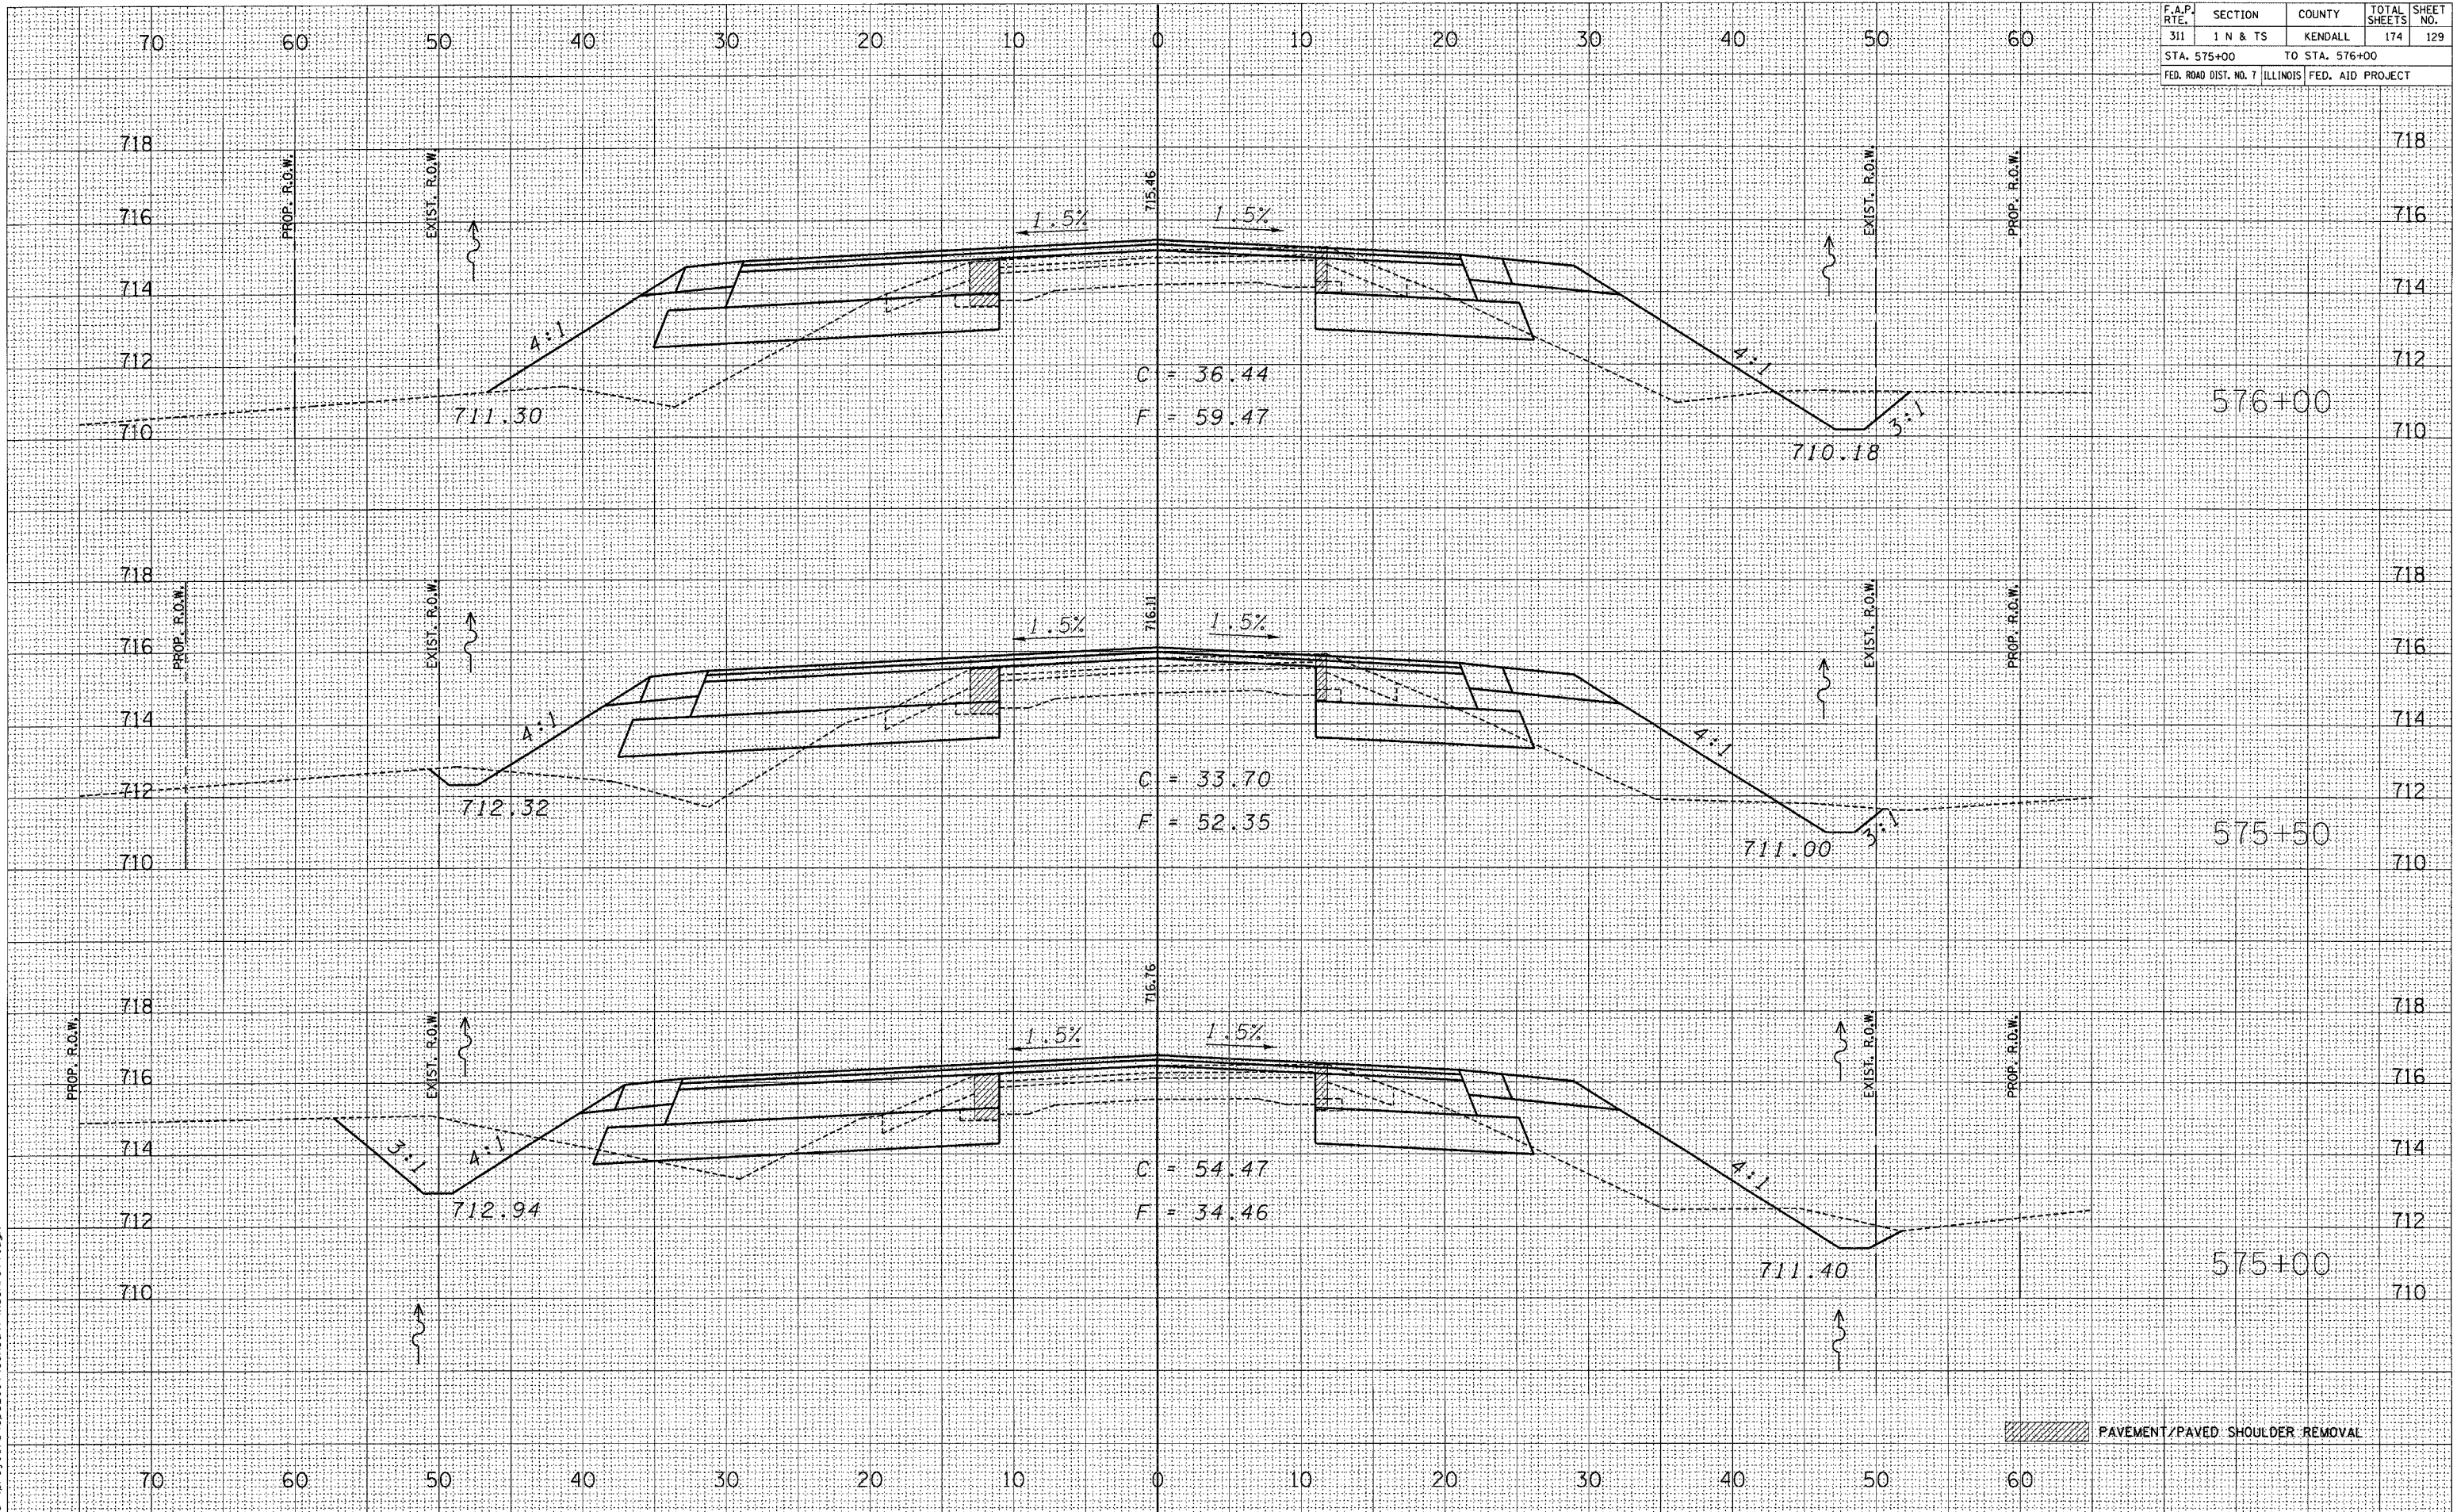


F.A.P. RTE.	SECTION	COUNTY	TOTAL SHEETS	SHEET NO.
311	I N & TS	KENDALL	114	131
STA. 577+50 TO STA. 578+00				
FED. ROAD DIST. NO. 7 ILLINOIS FED. AID PROJECT				

FINAL SURVEY	BY	DATE
NO. 1		
NO. 2		
NO. 3		
NO. 4		
NO. 5		
NO. 6		
NO. 7		
NO. 8		
NO. 9		
NO. 10		

ORIGINAL SURVEY	BY	DATE
NO. 1		
NO. 2		
NO. 3		
NO. 4		
NO. 5		
NO. 6		
NO. 7		
NO. 8		
NO. 9		
NO. 10		

2/21/2006
c:\projects\602804\corus\1\assn\71.dgn

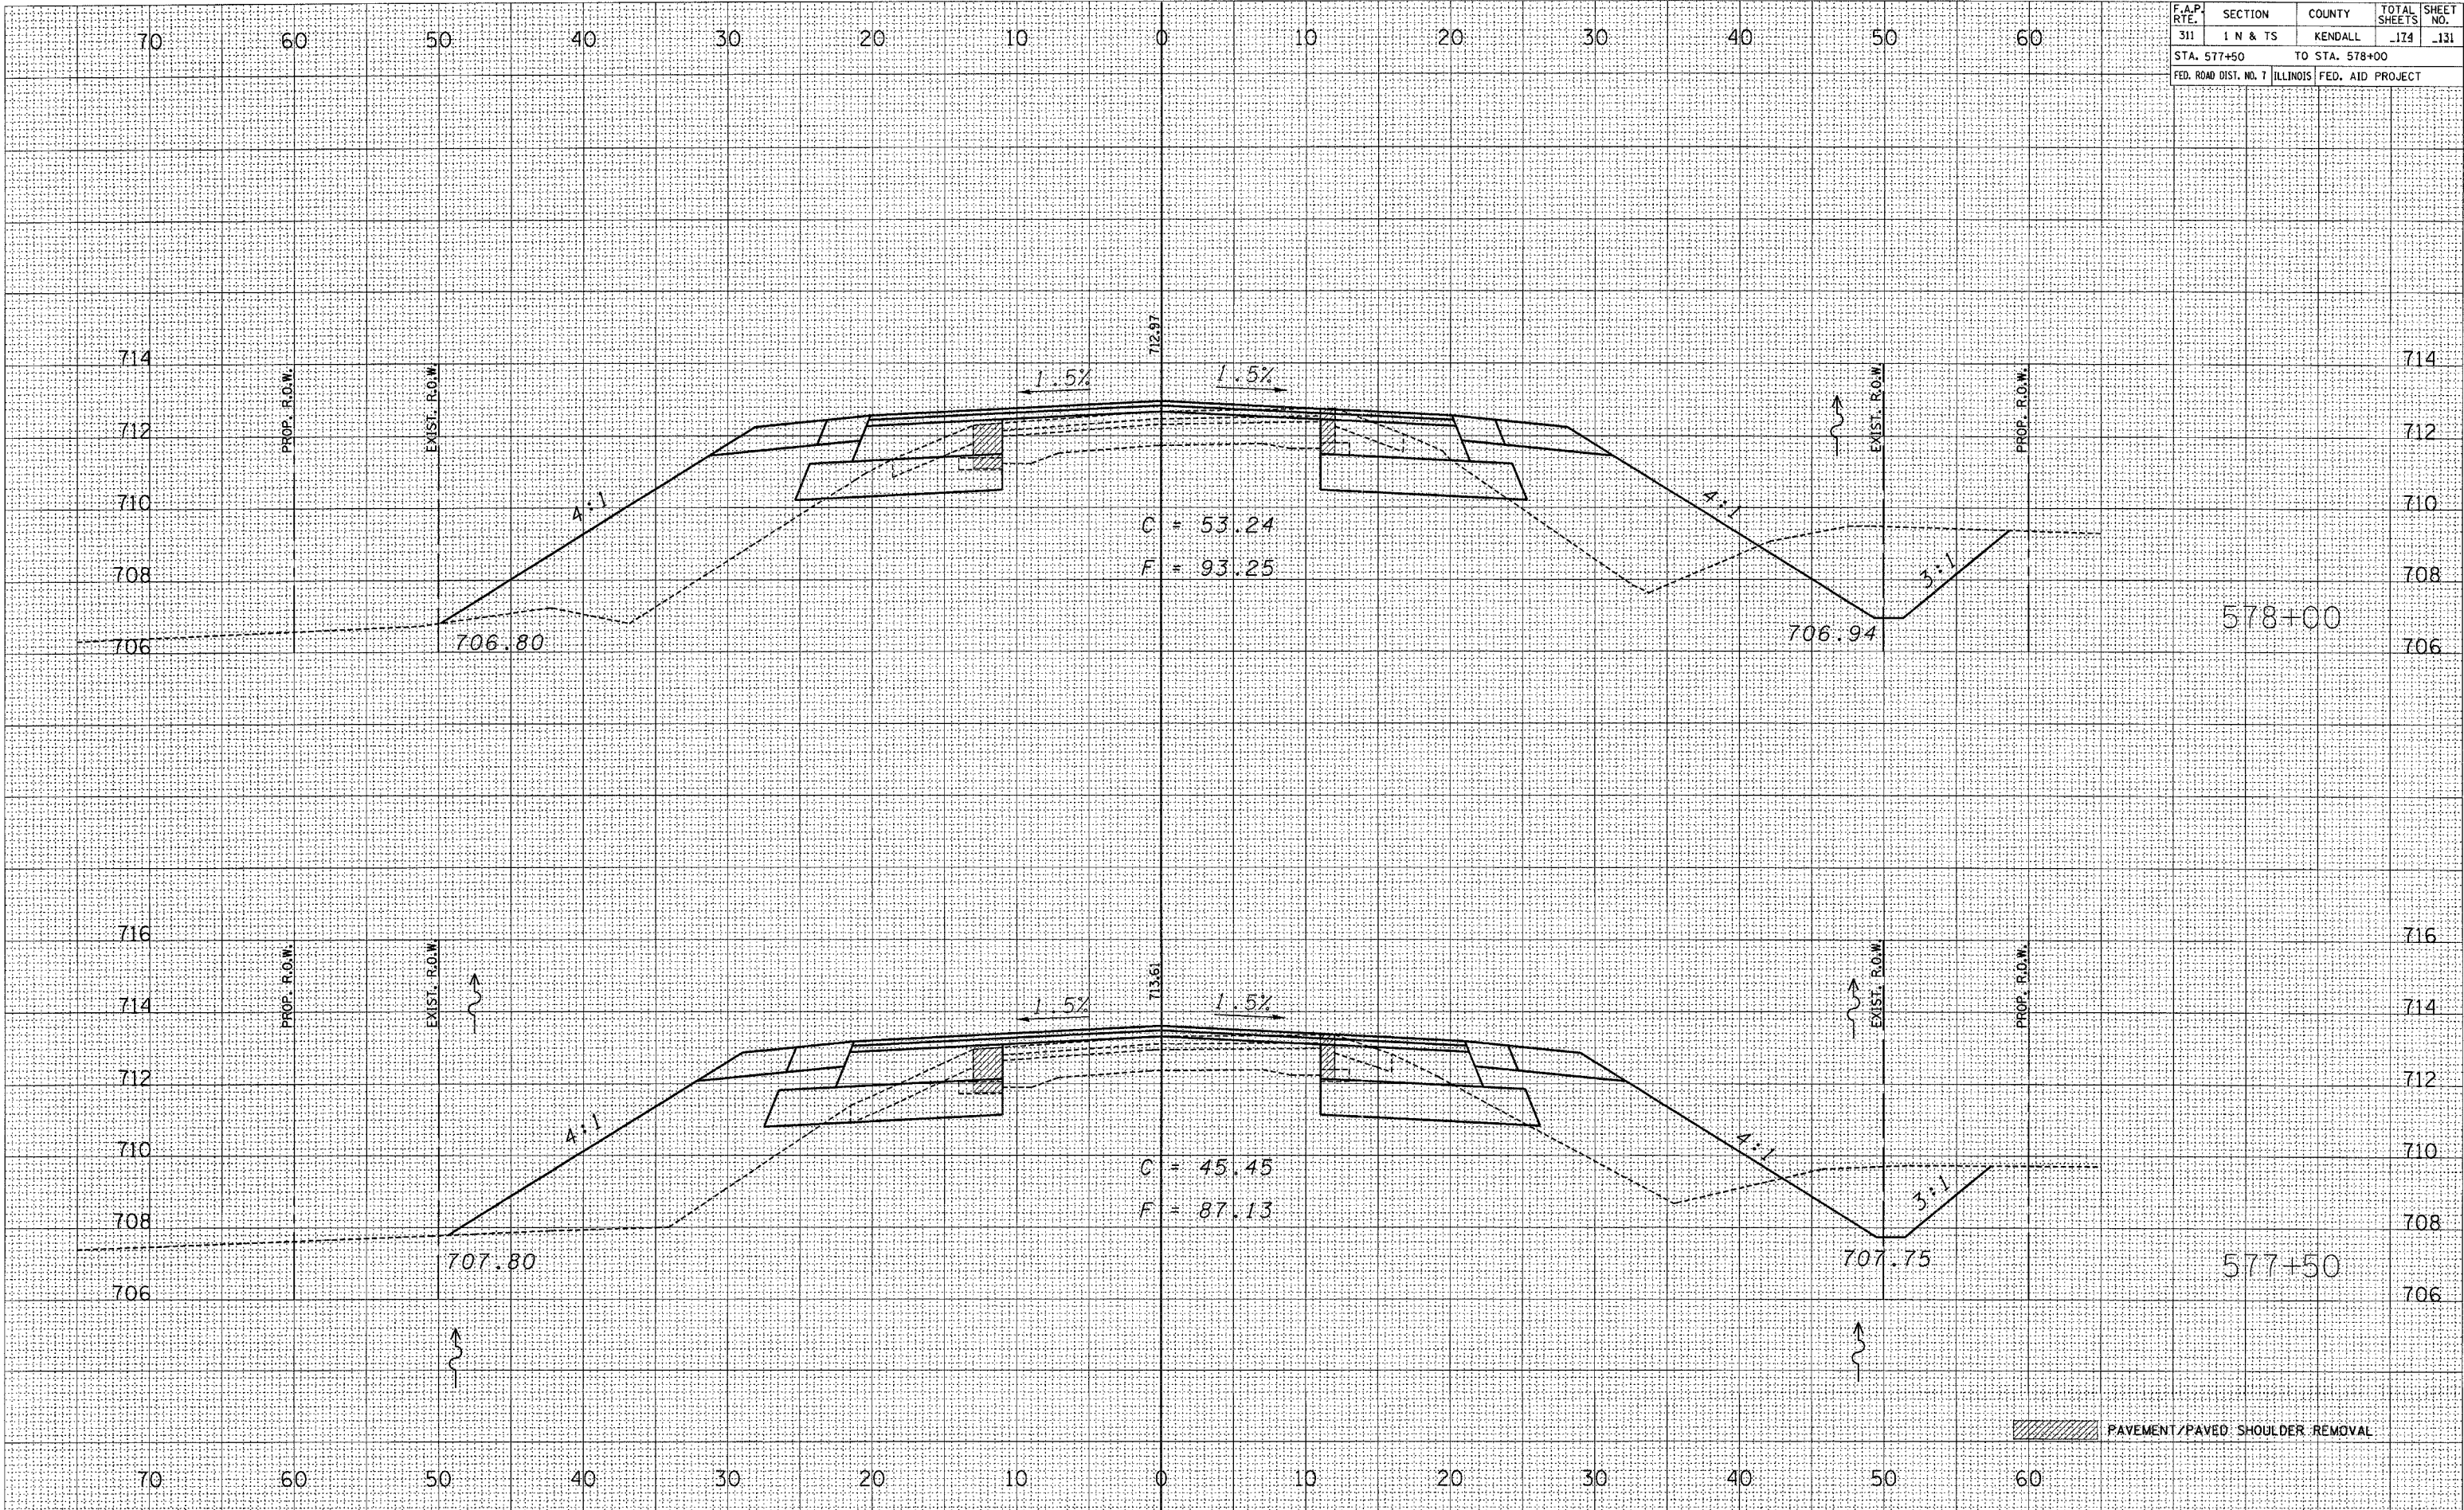


F.A.P. RTE.	SECTION	COUNTY	TOTAL SHEETS	SHEET NO.
311	I N & TS	KENDALL	114	132
STA. 578+50 TO STA. 579+00			FED. ROAD DIST. NO. 7 ILLINOIS FED. AID PROJECT	


DATE	BY	NO.
2/21/2006	CHAMLIN	1
1/20/05	JAG	2
12/23/04	JWR	3
12/23/04	JWR	4
DATE	BY	NO.
2/21/2006	CHAMLIN	1
1/20/05	JAG	2
12/23/04	JWR	3
12/23/04	JWR	4
2/21/2006
c:\projects\ep02804\consul1\assht\71.dgn

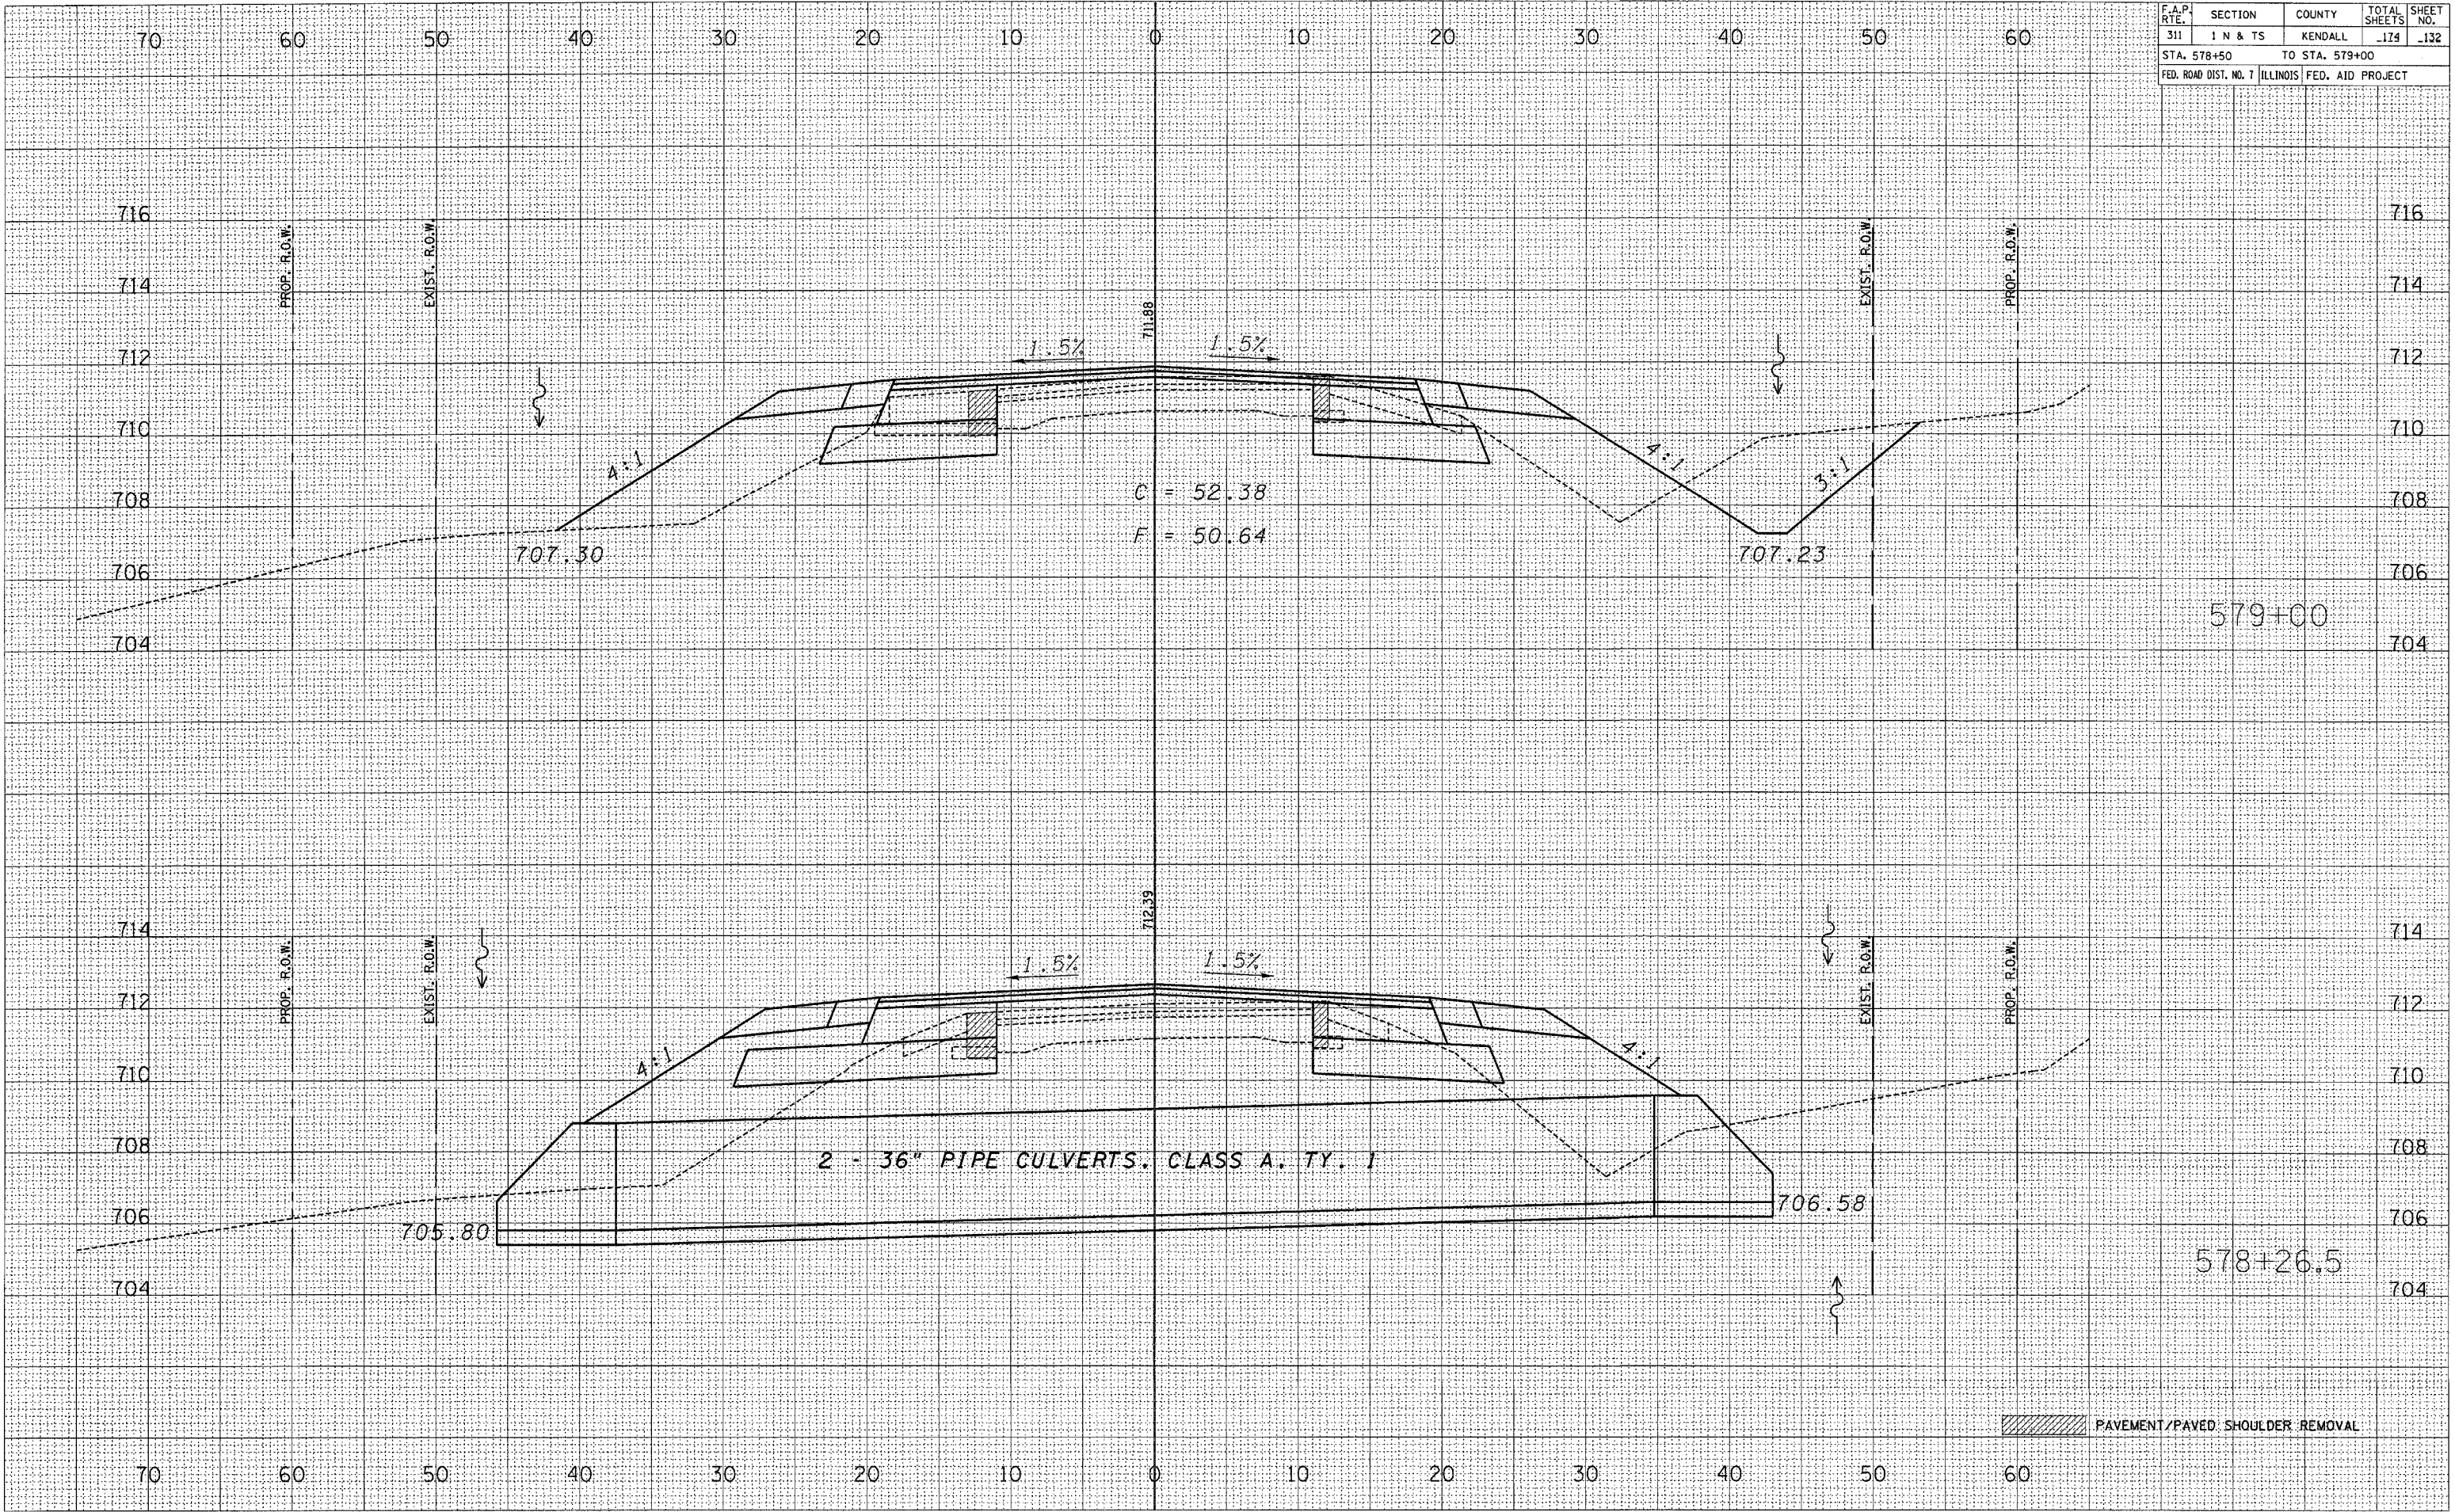

F.A.P. RTE.	SECTION	COUNTY	TOTAL SHEETS	SHEET NO.
311	1 N & TS	KENDALL	174	133
STA. 579+50 TO STA. 580+03				
FED. ROAD DIST. NO. 7	ILLINOIS	FED. AID PROJECT		

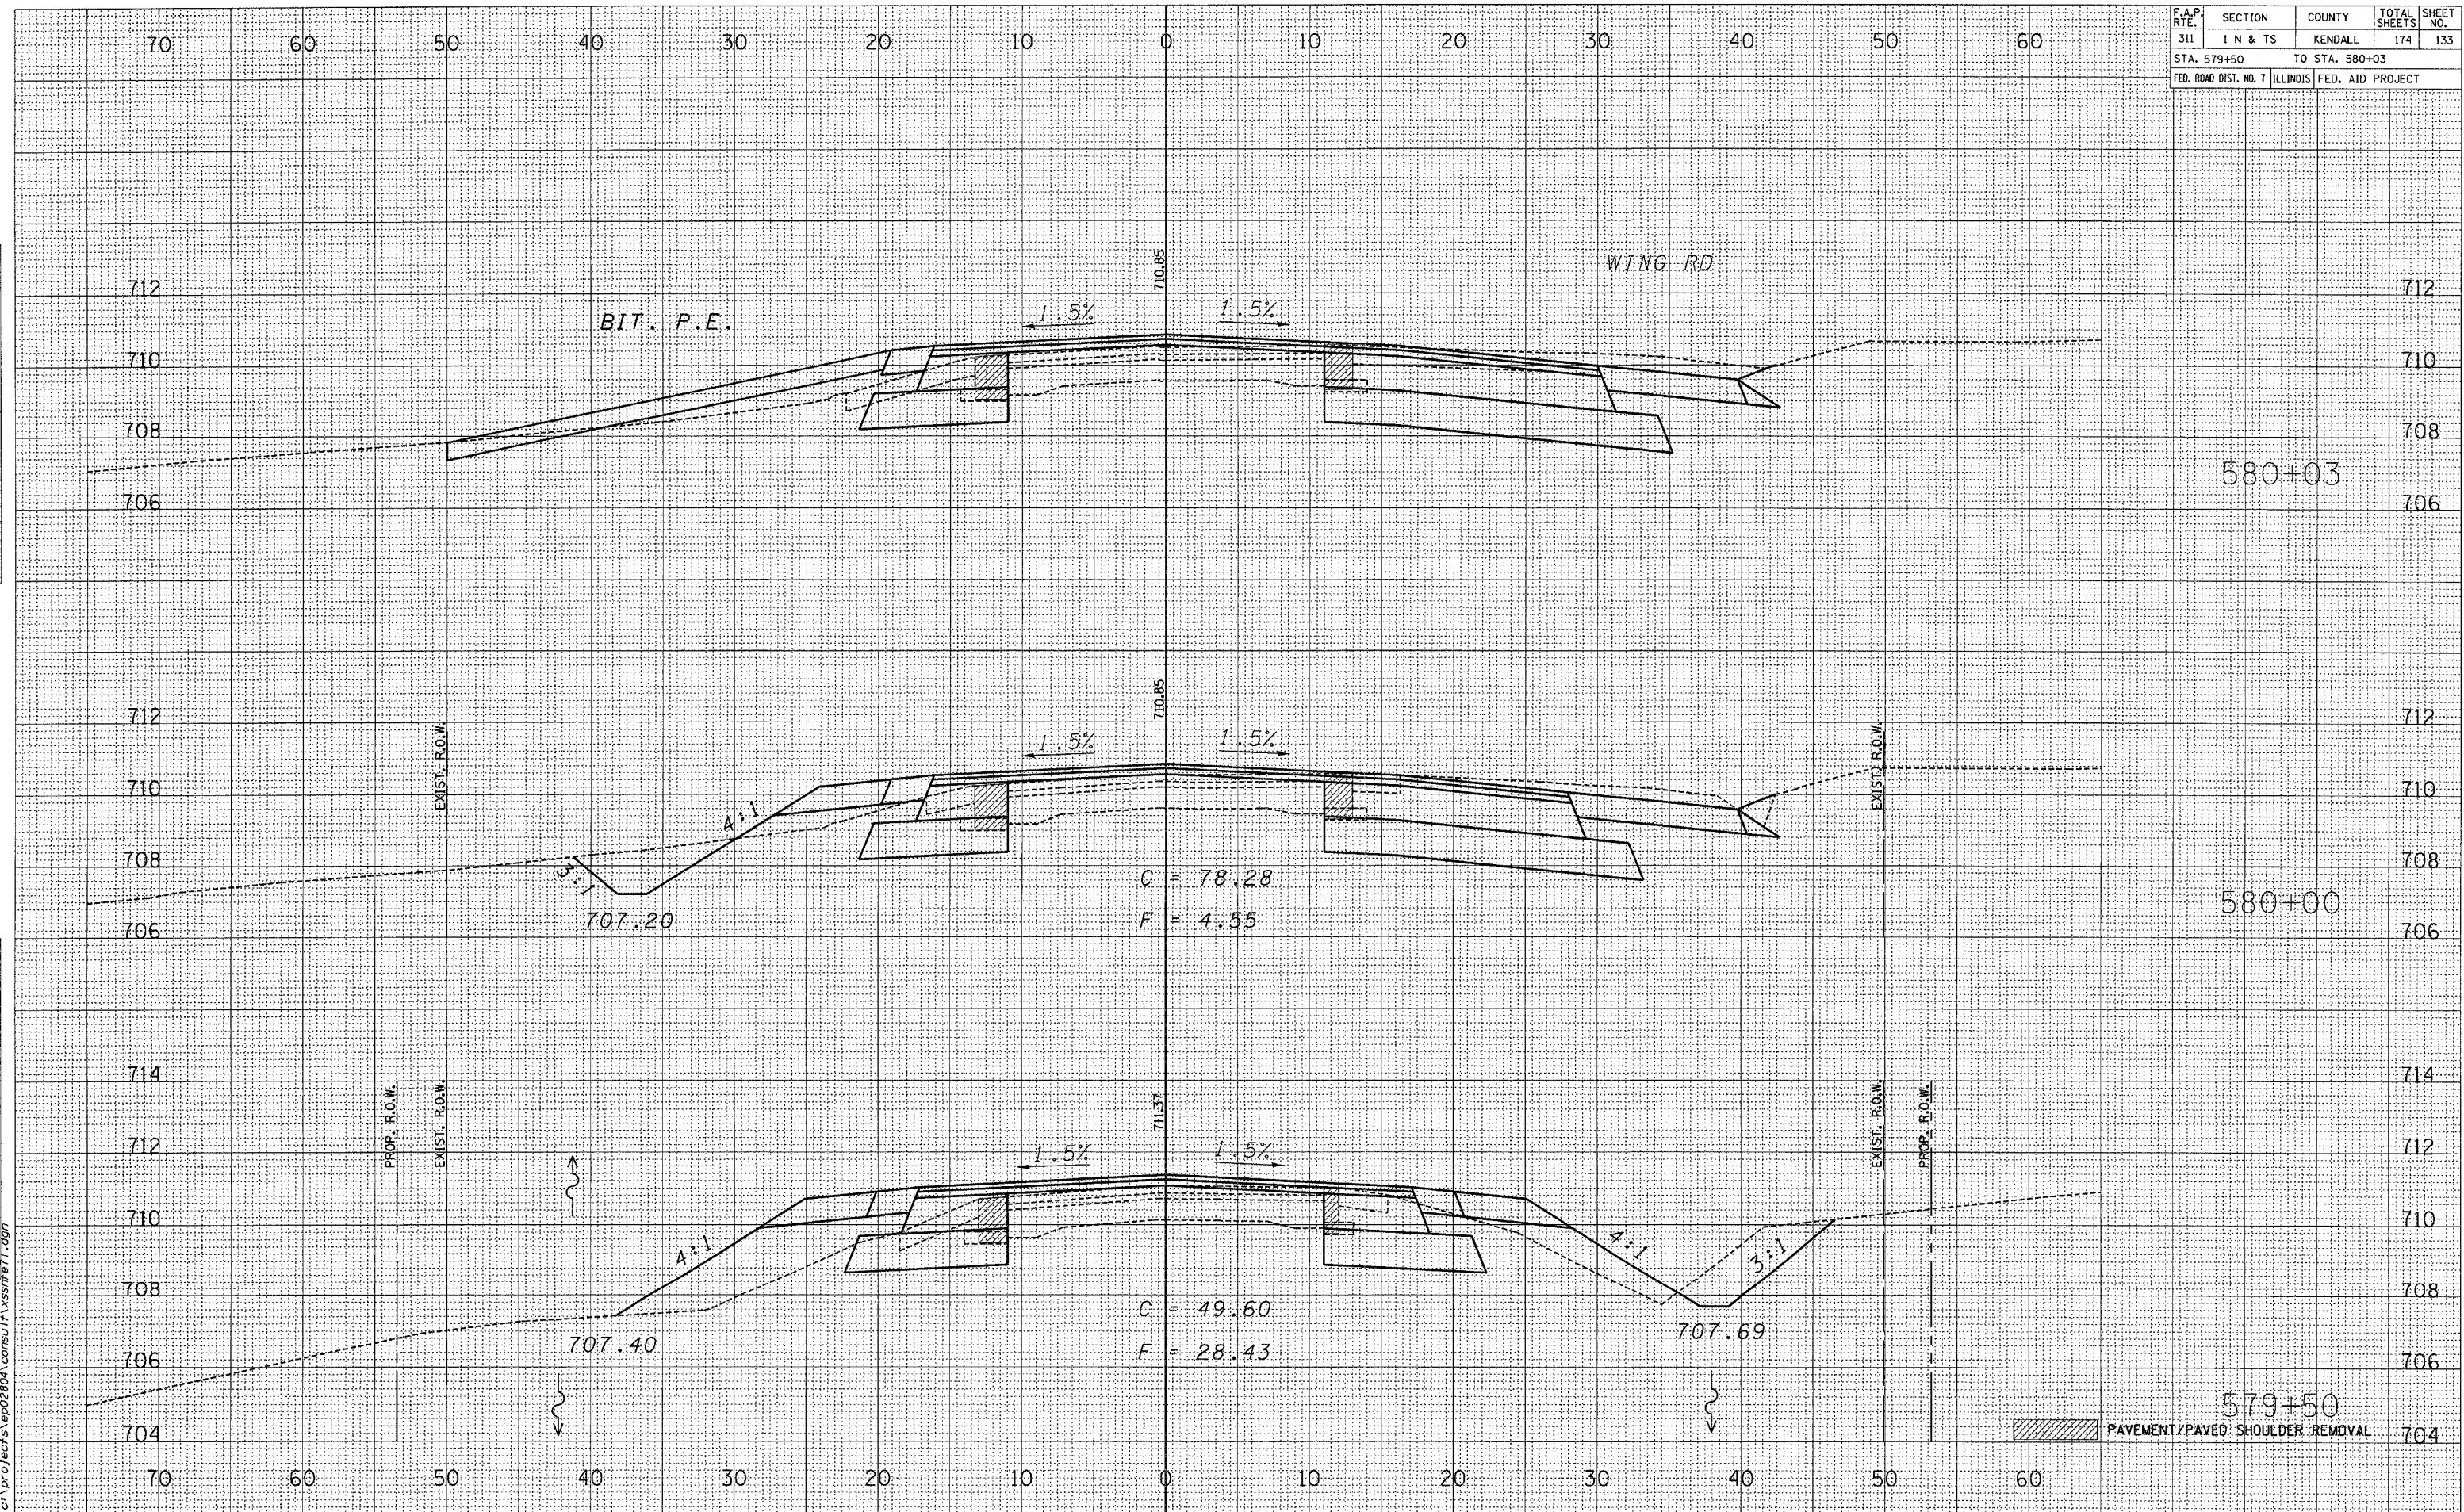


FAP 311 (IL 71)

FINAL SURVEY	DATE
	BY
	SURVEYED
	PLOTTED
NOTE BOOK	TEMPLATE
NO.	AREAS CHECKED

ORIGINAL SURVEY	DATE
	BY
	CHAM. IN
	LAG
NOTE BOOK	AREAS CHECKED
NO.	

2/23/2006
c:\pro\jcts\veg02804\corss\11\ass\71-71.dgn

F.A.P. RTE.	SECTION	COUNTY	TOTAL SHEETS	SHEET NO.
311	1 N & TS	KENDALL	174	134
STA. 580+21.5 TO STA. 581+00				
FED. ROAD DIST. NO. 7 ILLINOIS FED. AID PROJECT				

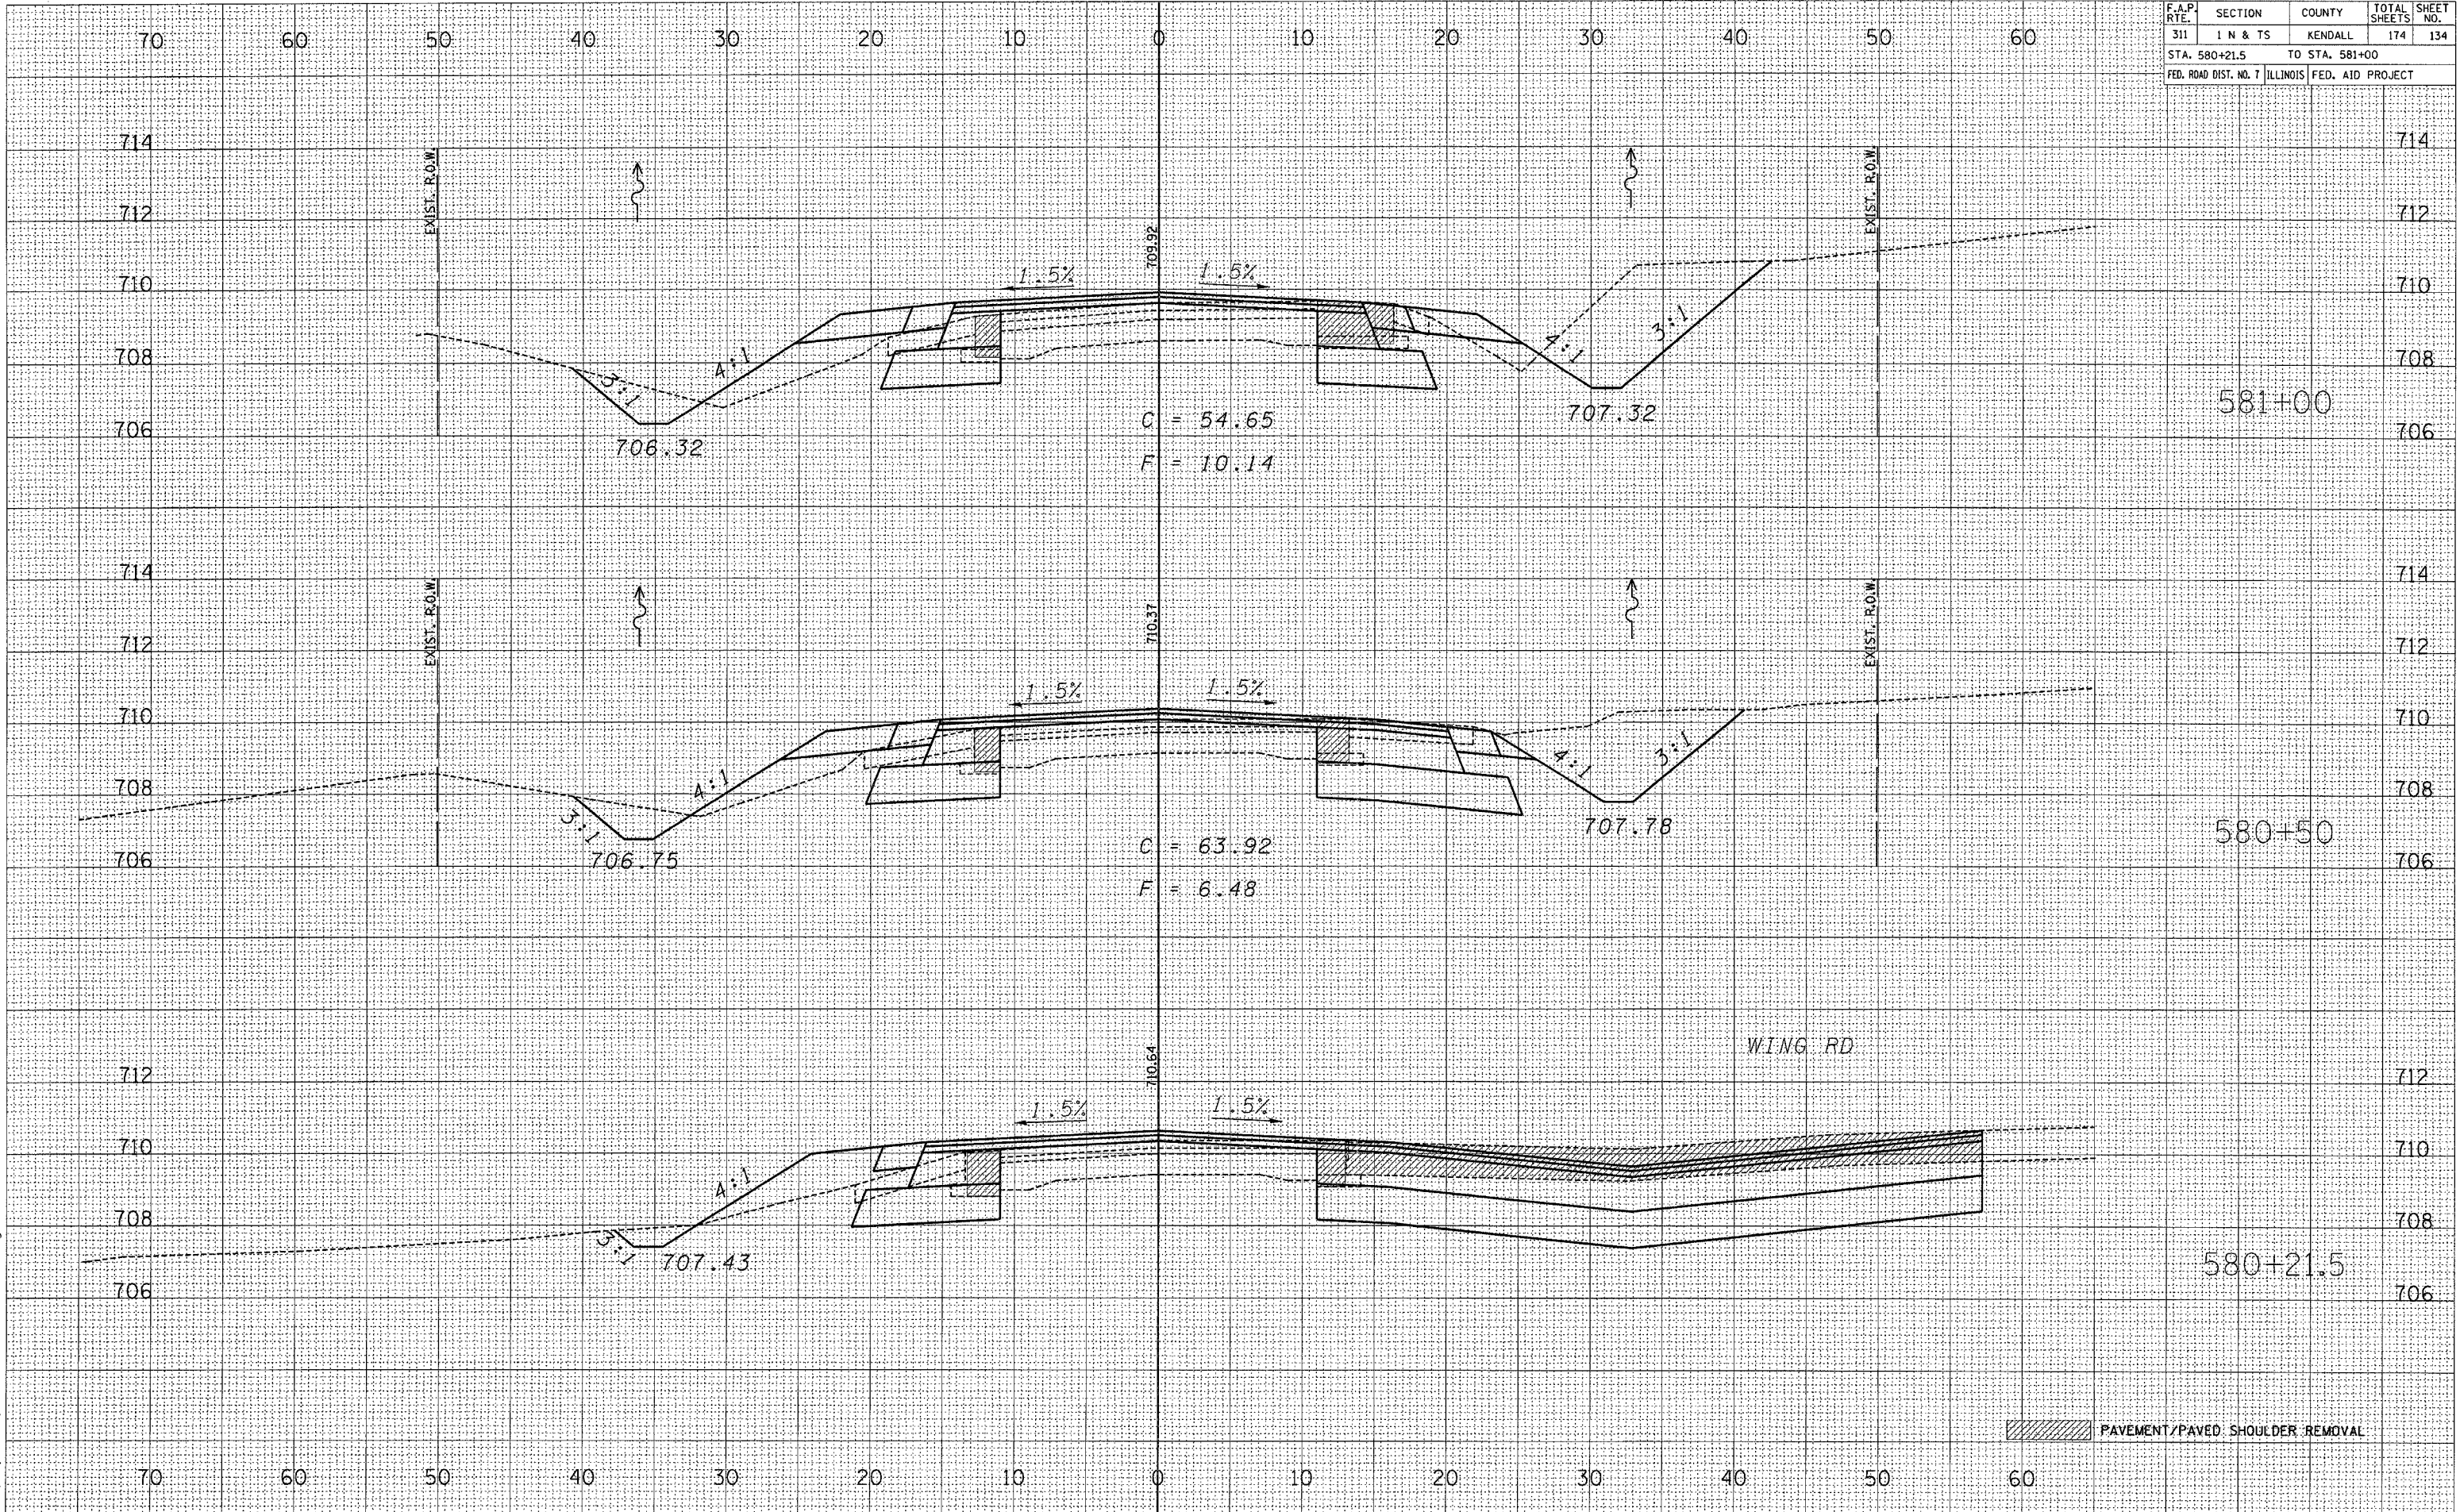


FINAL SURVEY	SURVEYED	BY	DATE
NO.	NO.		
NOTE BOOK	PLOTTED		
AREAS	AREAS		
CHECKED	CHECKED		

ORIGINAL SURVEY	CHANGED	BY	DATE
NO.	NO.		
NOTE BOOK	PLOTTED		
AREAS	AREAS		
CHECKED	CHECKED		

2/21/2006
c:\projects\ep02804\consu\1\assn\71.dgn

F.A.P. RTE.	SECTION	COUNTY	TOTAL SHEETS	SHEET NO.
311	I N & TS	KENDALL	174	135
STA. 581+50		TO STA. 582+00		
FED. ROAD DIST. NO. 7		ILLINOIS FED. AID PROJECT		

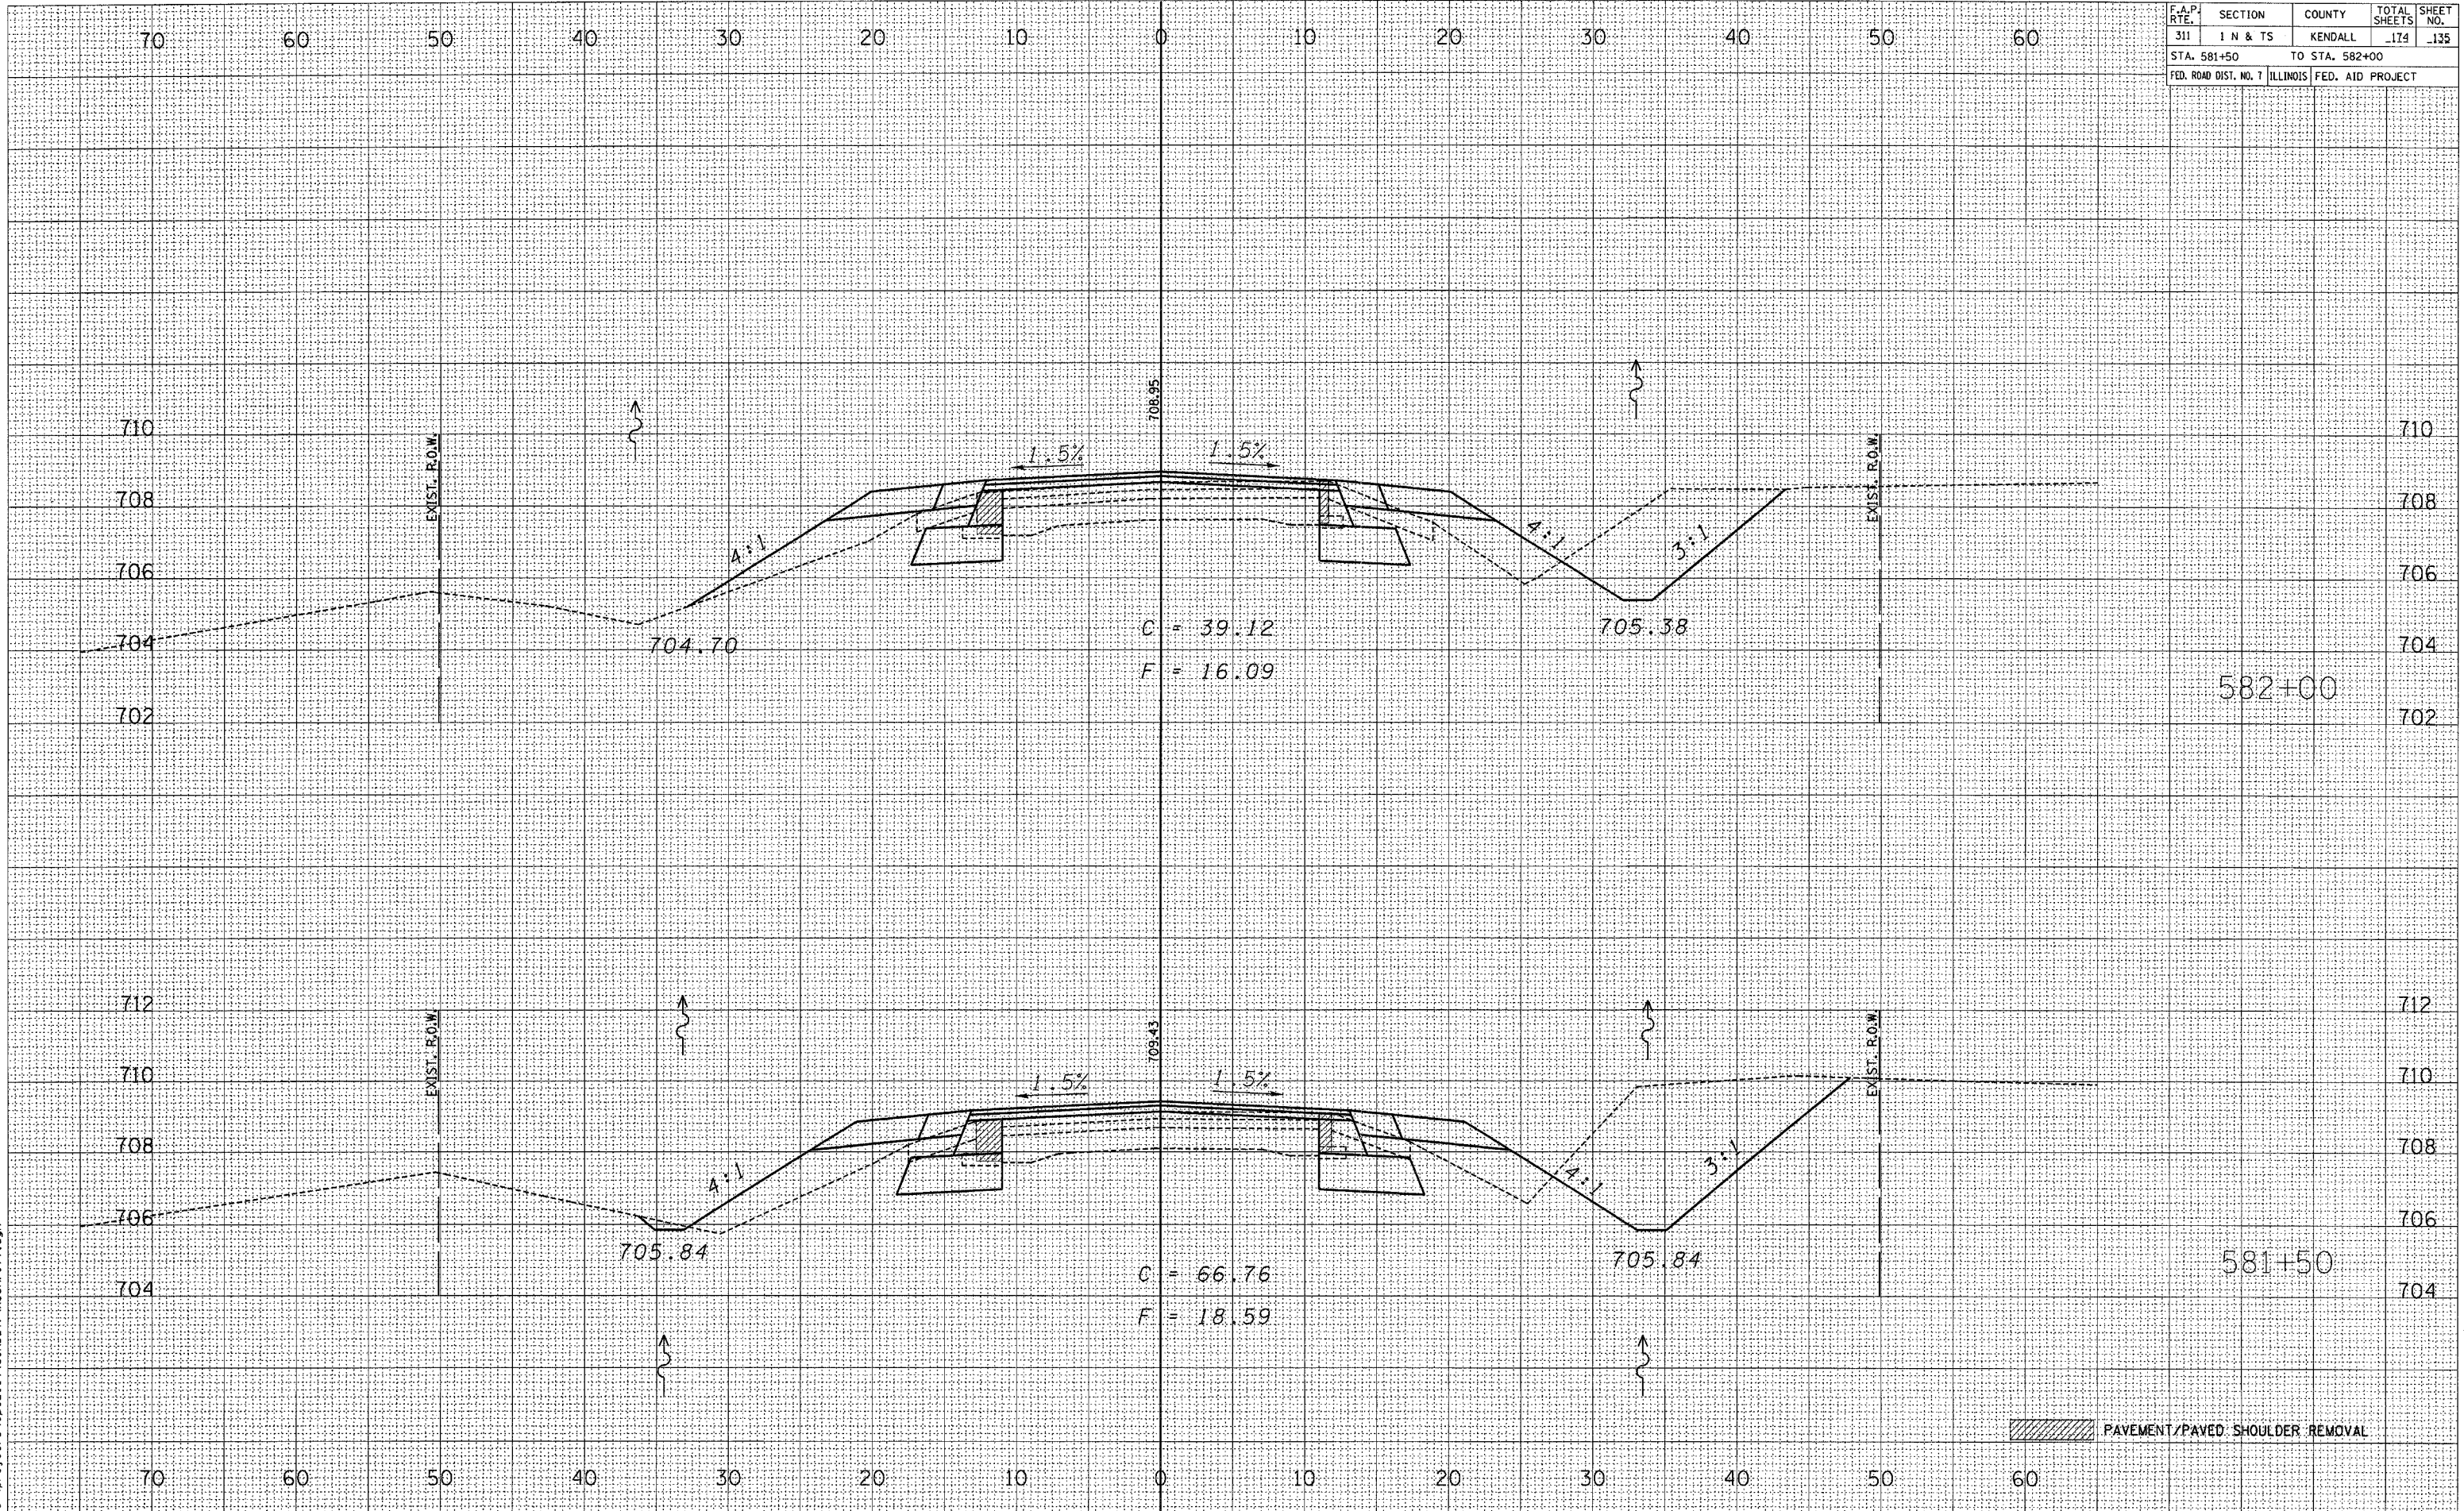


FINAL	DATE
SURVEY	BY
NOTED	
BOOK	
NO.	

ORIGINAL	DATE
SURVEY	BY
NOTED	
BOOK	
NO.	

2/21/2006
c:\projects\ep02804\consu11\sheet71.dgn

F.A.P. RTE.	SECTION	COUNTY	TOTAL SHEETS	SHEET NO.
311	1 N & TS	KENDALL	114	136
STA. 582+50 TO STA. 583+00				
FED. ROAD DIST. NO. 7 ILLINOIS FED. AID PROJECT				

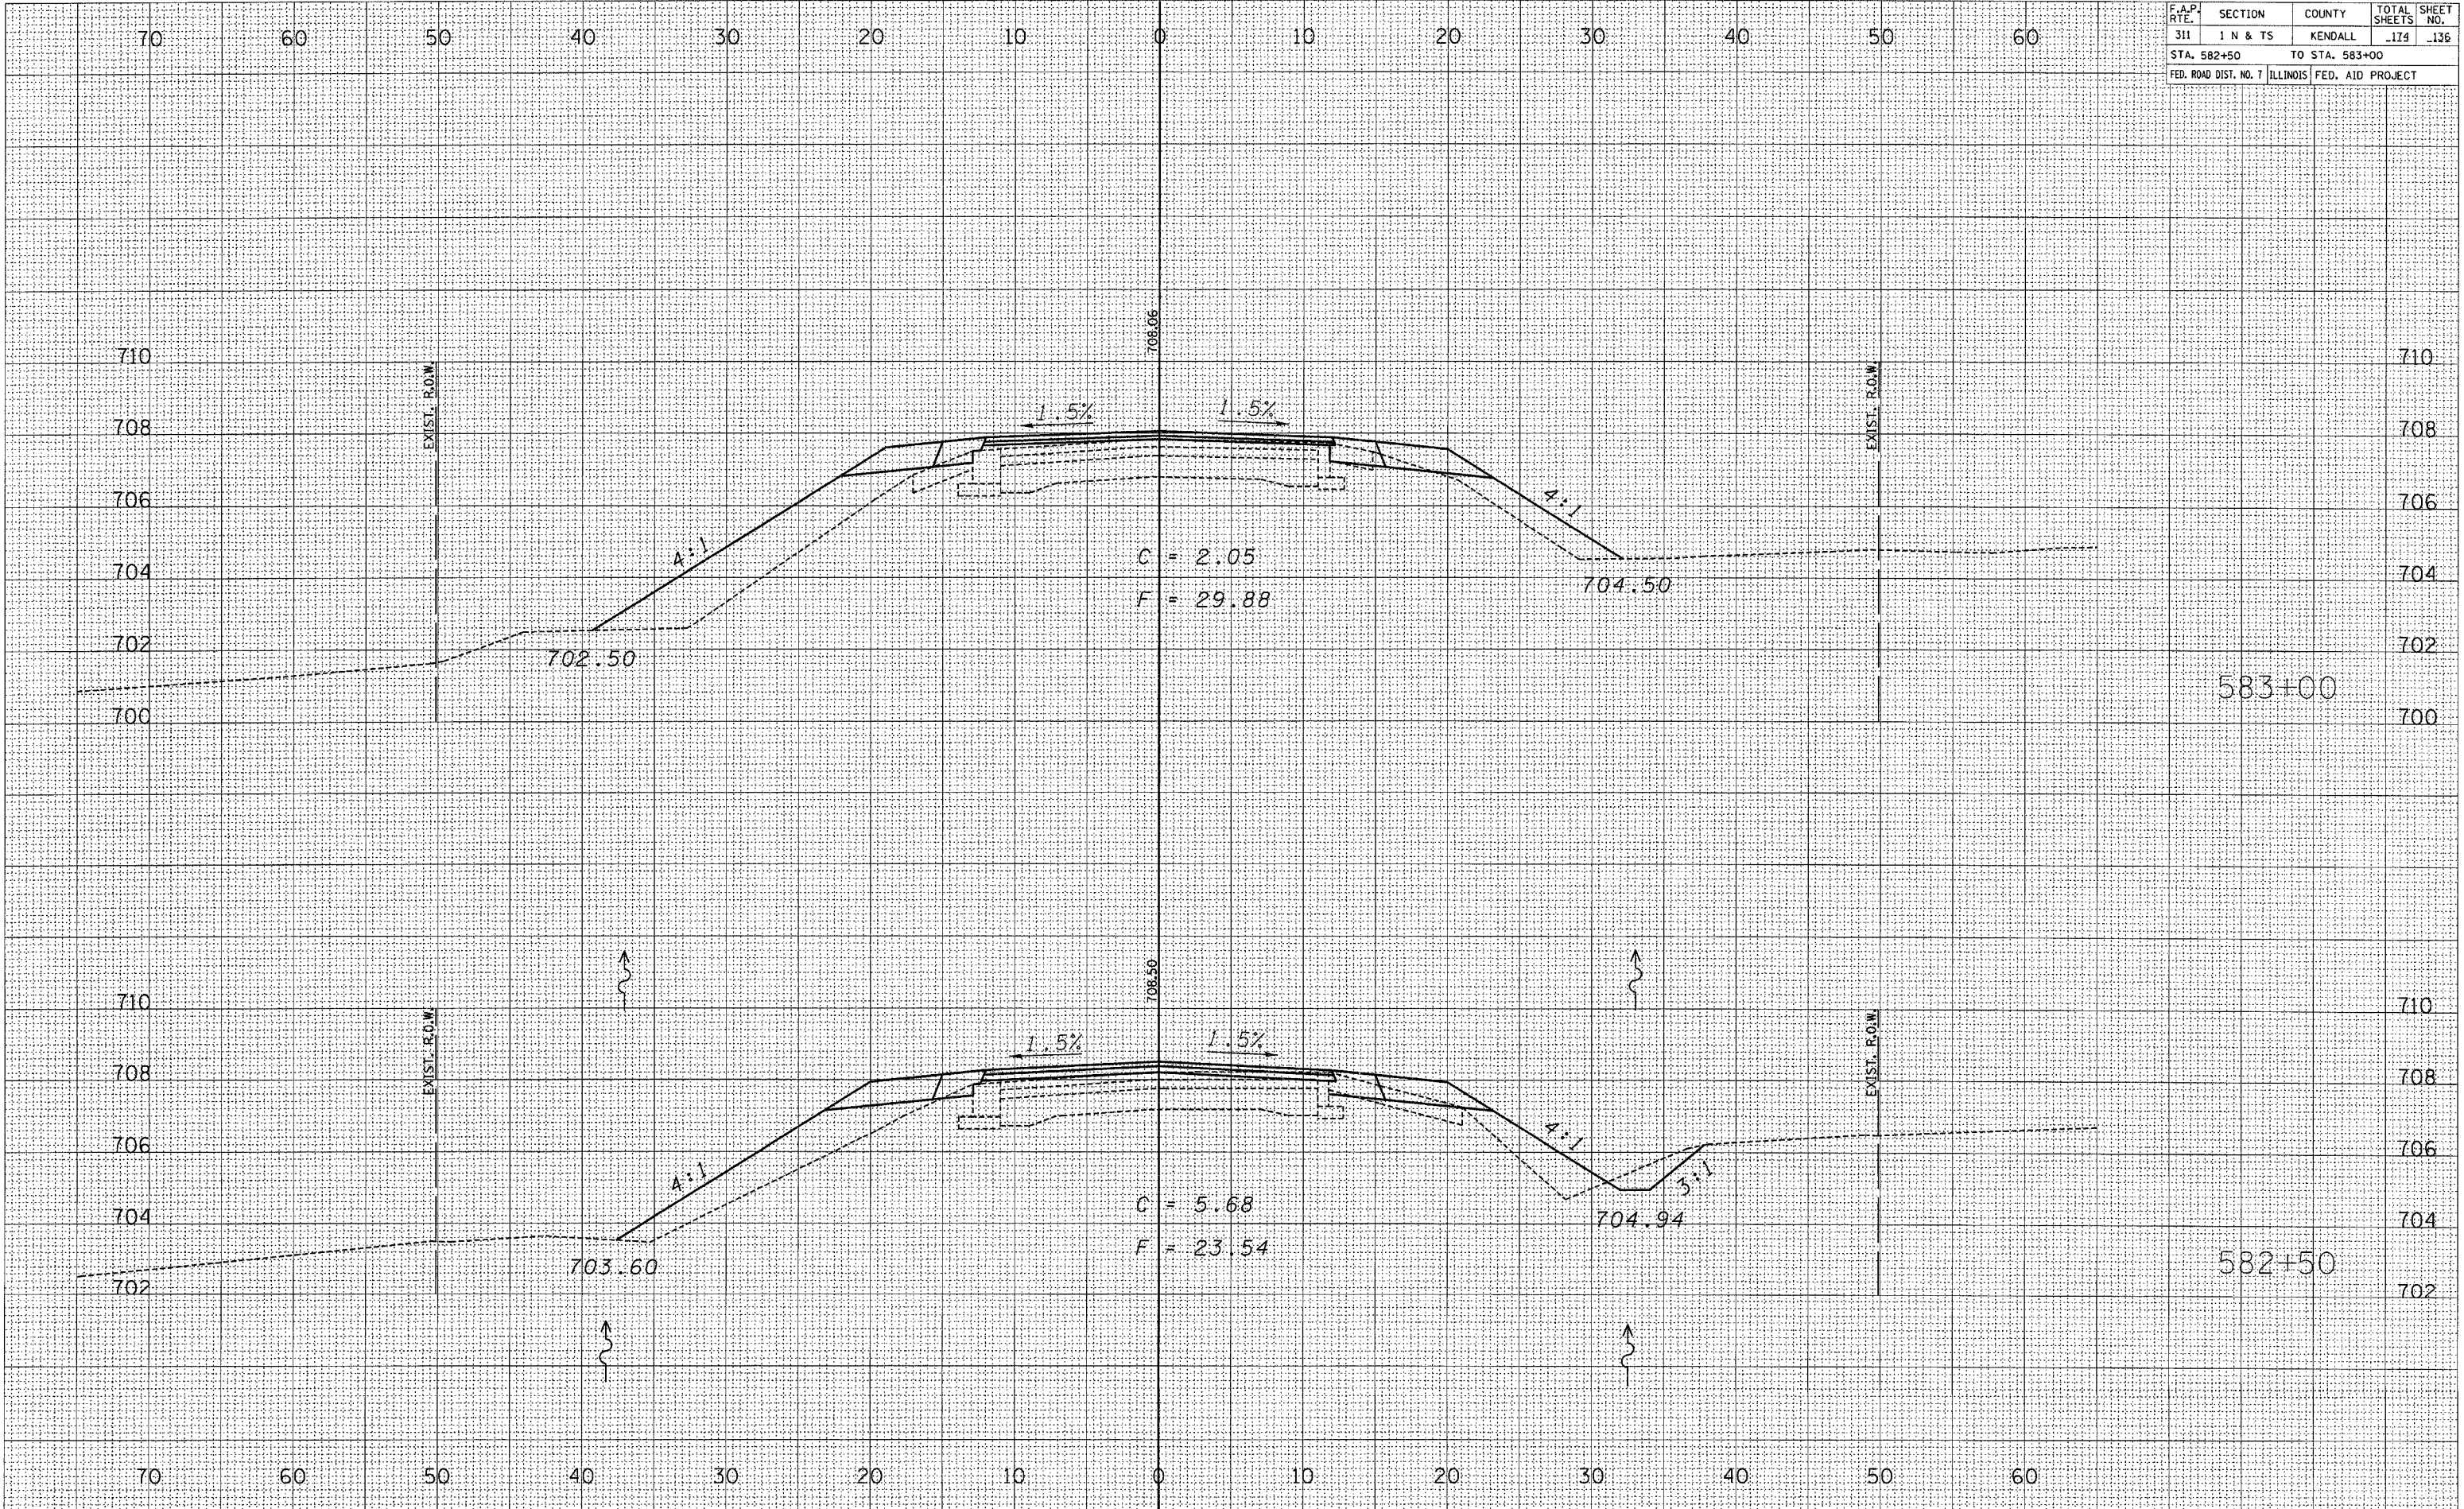


FINAL SURVEY	SURVEYED PLOTTED	BY	DATE
NOTE BOOK	TEMPLATE		
NO.	AREAS CHECKED		

ORIGINAL SURVEY	SURVEYED PLOTTED	BY	DATE
NOTE BOOK	TEMPLATE		
NO.	AREAS CHECKED		

2/22/2006
c:\projects\ep02804\consul\1\ssht71.dgn

F.A.P. RTE.	SECTION	COUNTY	TOTAL SHEETS	SHEET NO.
311	1 N & TS	KENDALL	174	137
STA. 583+39.5 TO STA. 583+50				
FED. ROAD DIST. NO. 7 ILLINOIS FED. AID PROJECT				

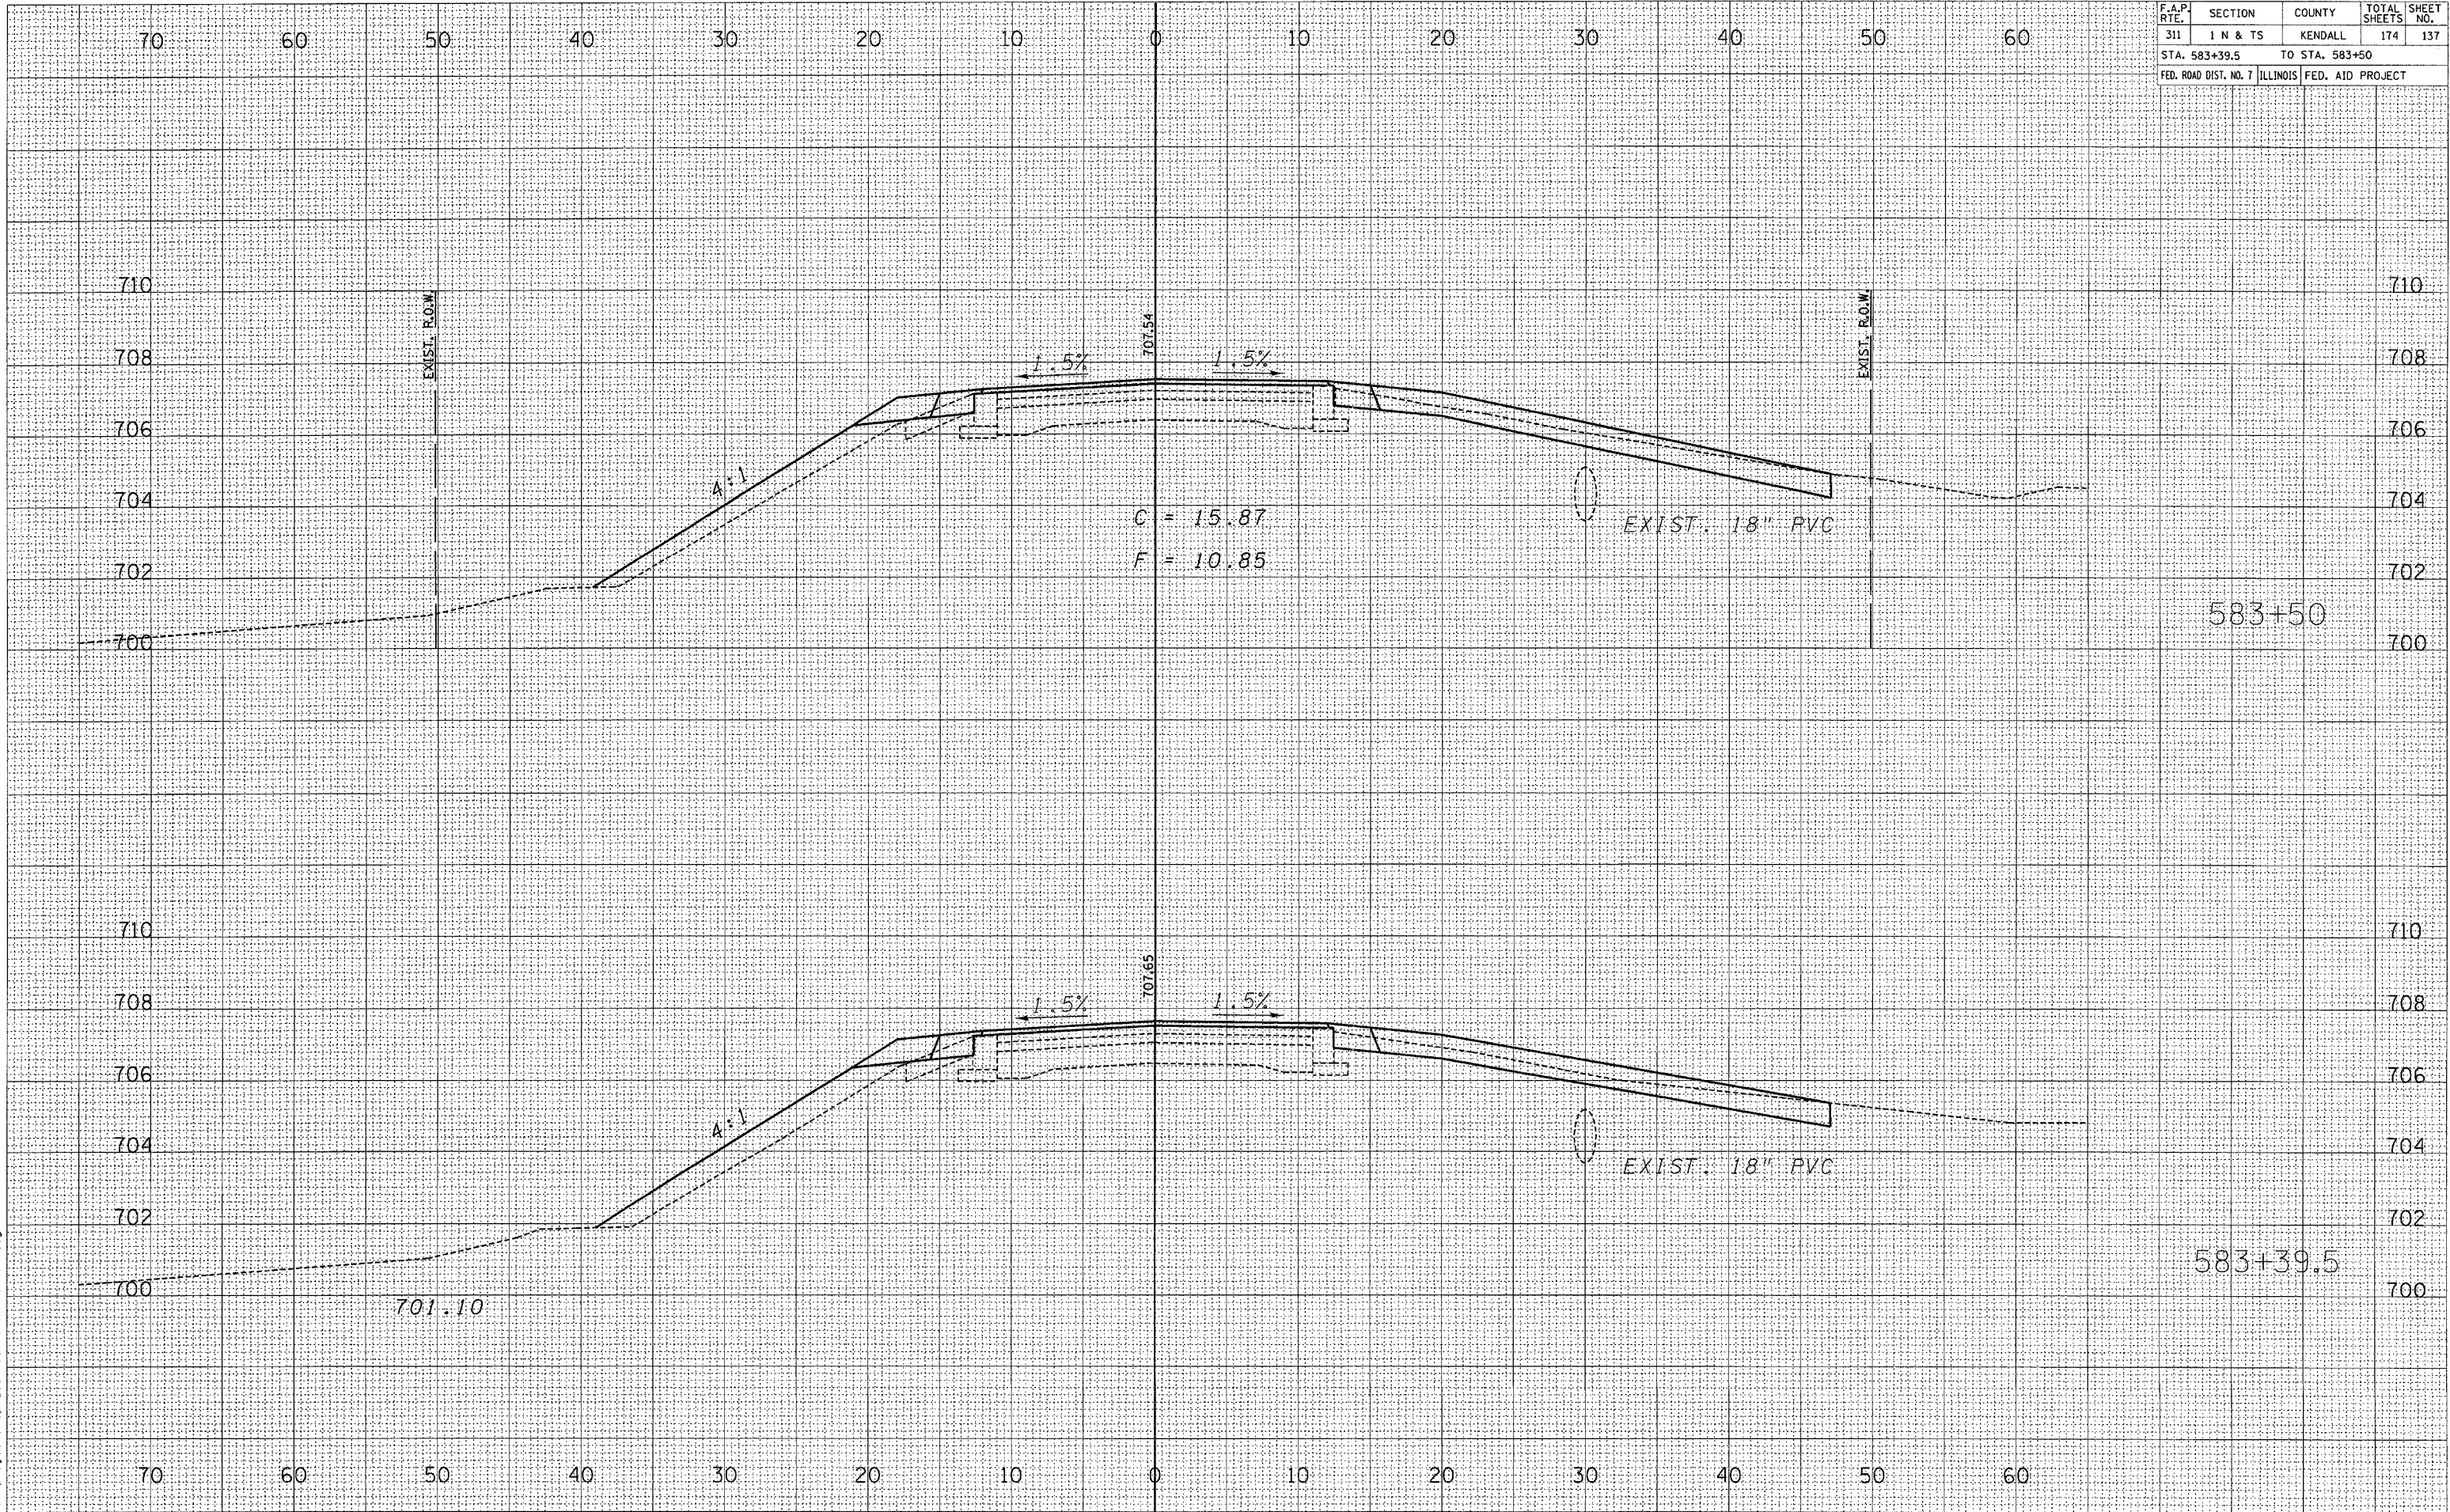


FINAL	SURVEYED	BY	DATE
SHEET	PLOTTED		
NOTE BOOK	TEMPLATE		
NO.	AREAS CHECKED		

ORIGINAL	SURVEYED	BY	DATE
SHEET	PLOTTED	CHAMIN	8/04
NOTE BOOK	TEMPLATE	LAG	9/04
NO.	AREAS CHECKED	ARR	12/04

2/21/2006
c:\projects\ep02804\consr\1\assh\71.dgn

F.A.P. RTE.	SECTION	COUNTY	TOTAL SHEETS	SHEET NO.
311	I N & TS	KENDALL	174	138
STA. 584+00 TO STA. 584+50				
FED. ROAD DIST. NO. 7 ILLINOIS FED. AID PROJECT				

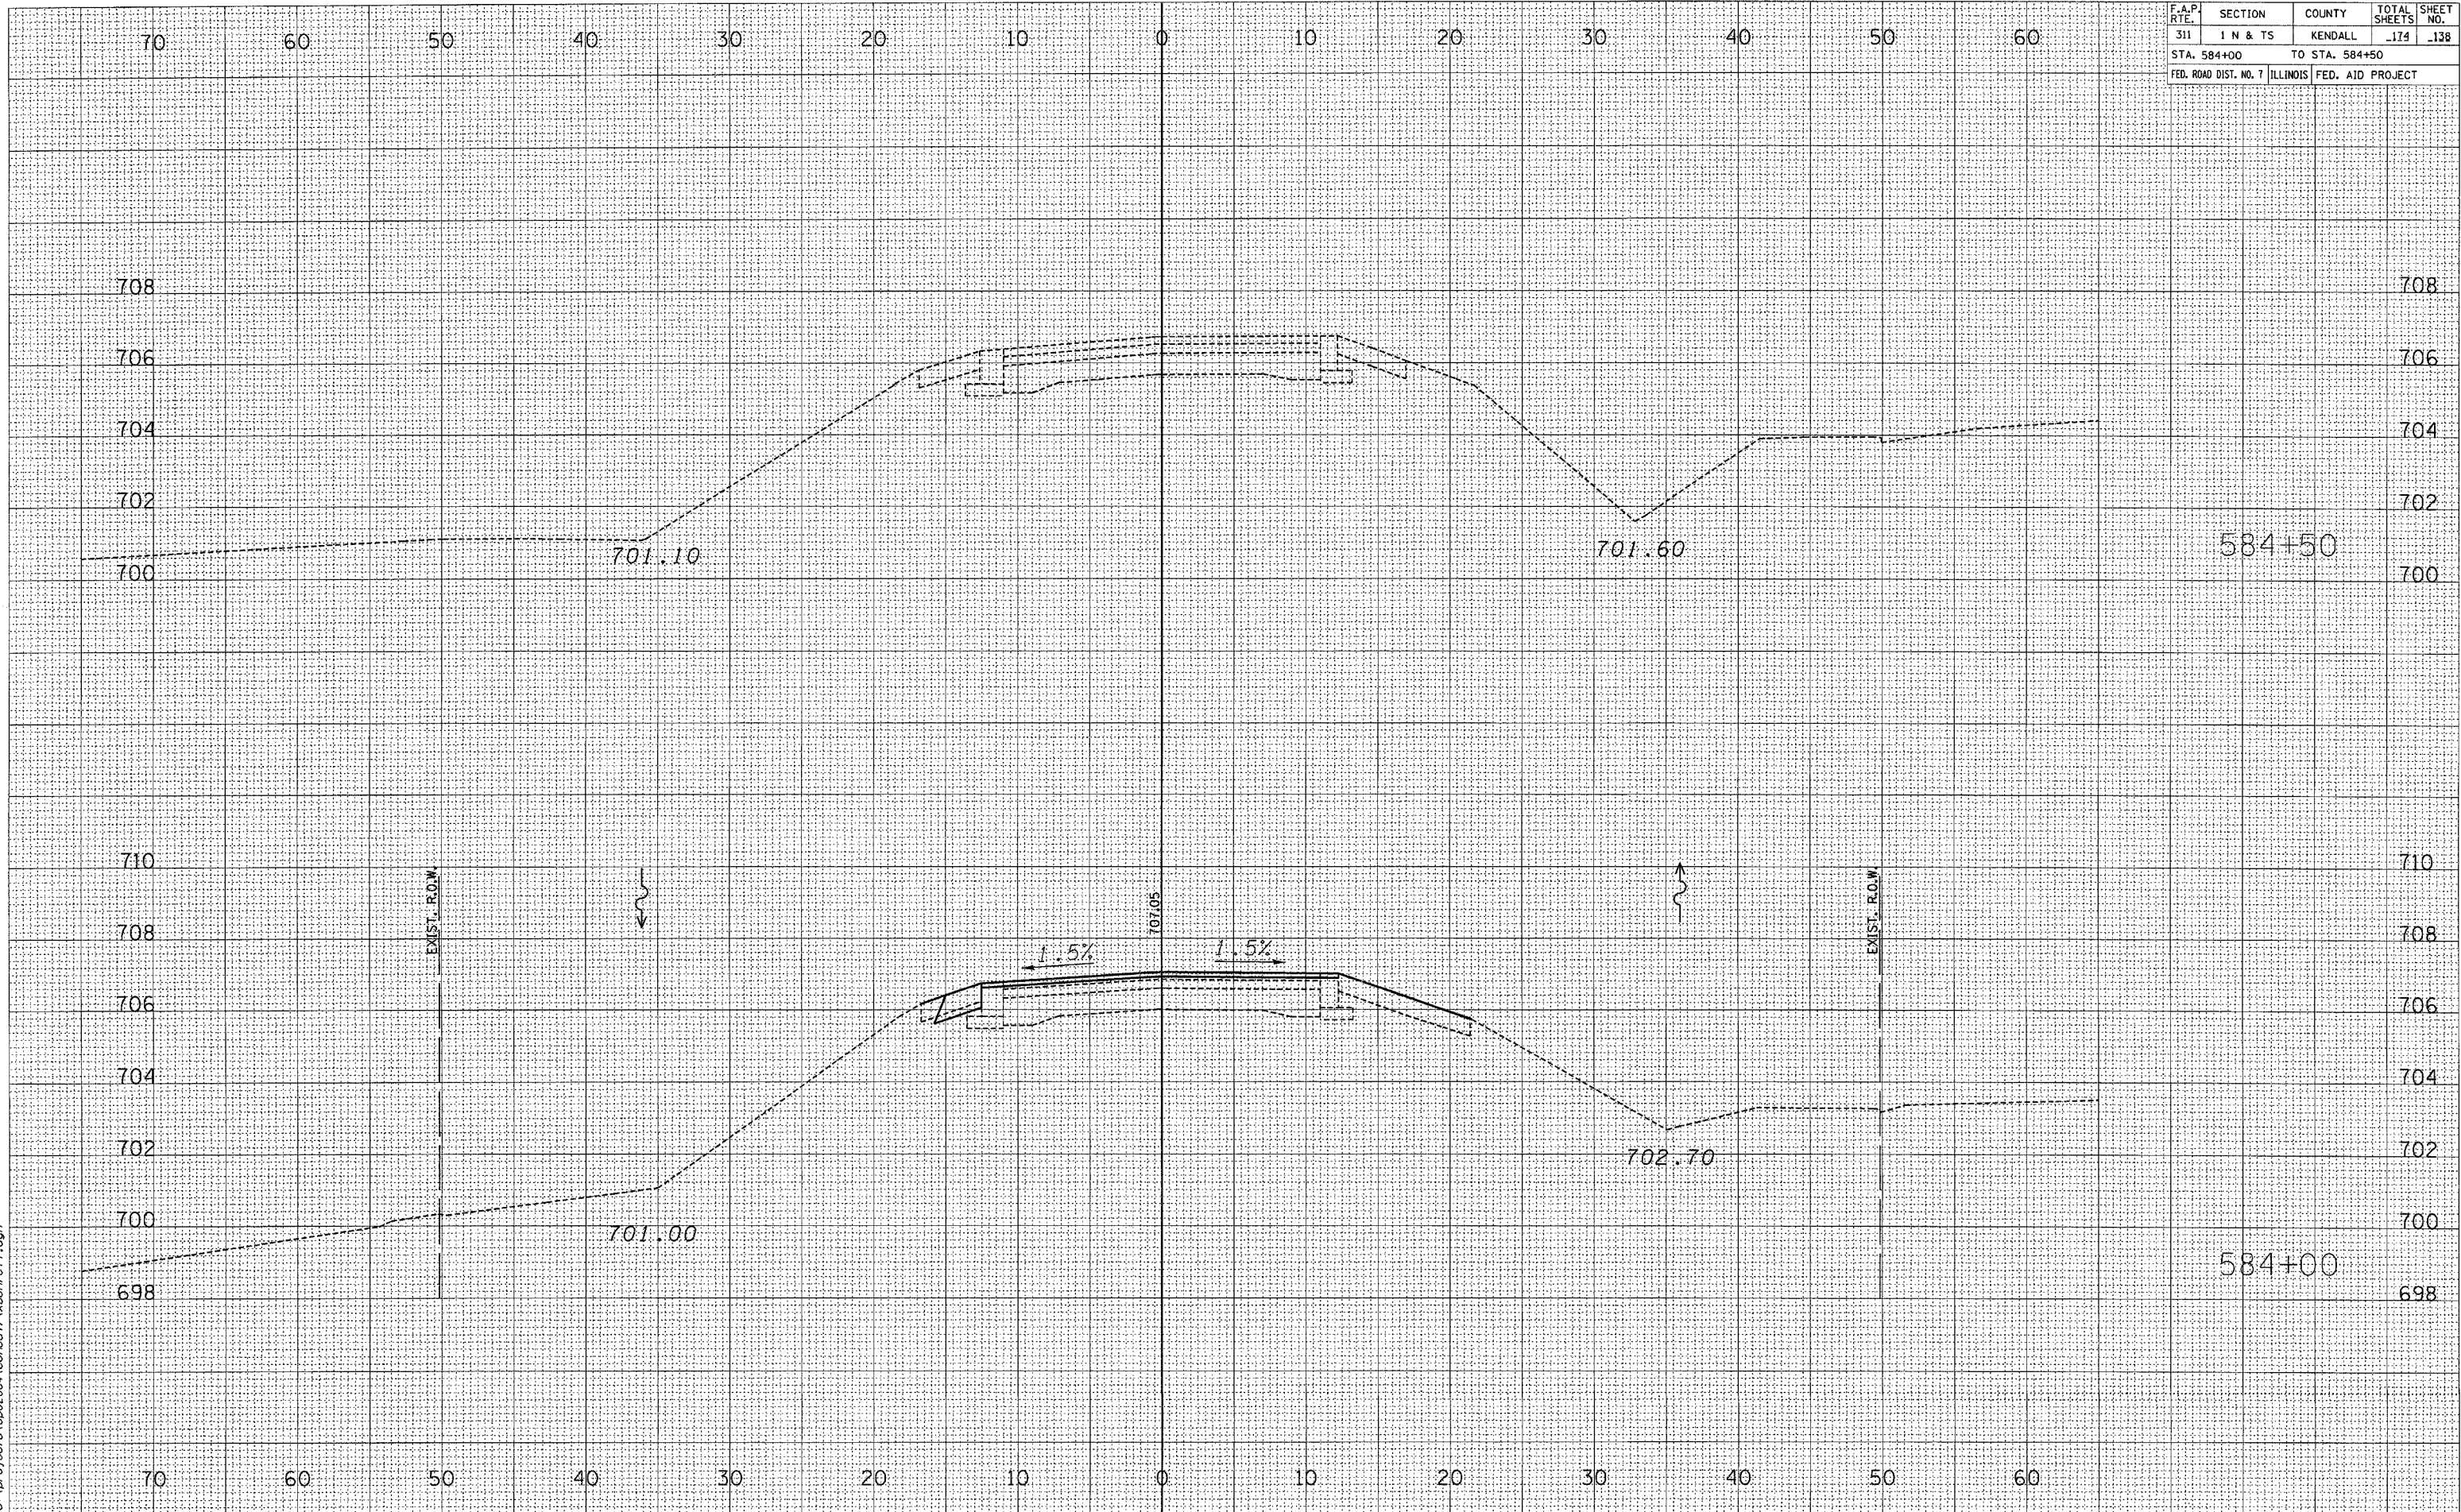


F.A.P. RTE.	SECTION	COUNTY	TOTAL SHEETS	SHEET NO.
311	1 N & TS	KENDALL	174	139
STA. 59+00 TO STA. 59+50				
FED. ROAD DIST. NO. 7 ILLINOIS FED. AID PROJECT				

FINAL SURVEY	BY	DATE
SURVEYED		
PLOTTED		
NOTE BOOK		
AREAS CHECKED		
NO.		

ORIGINAL SURVEY	BY	DATE
SURVEYED		
PLOTTED		
NOTE BOOK		
AREAS CHECKED		
NO.		

2/21/2006
c:\projects\ep02804\consu\1\assht\p126.dgn

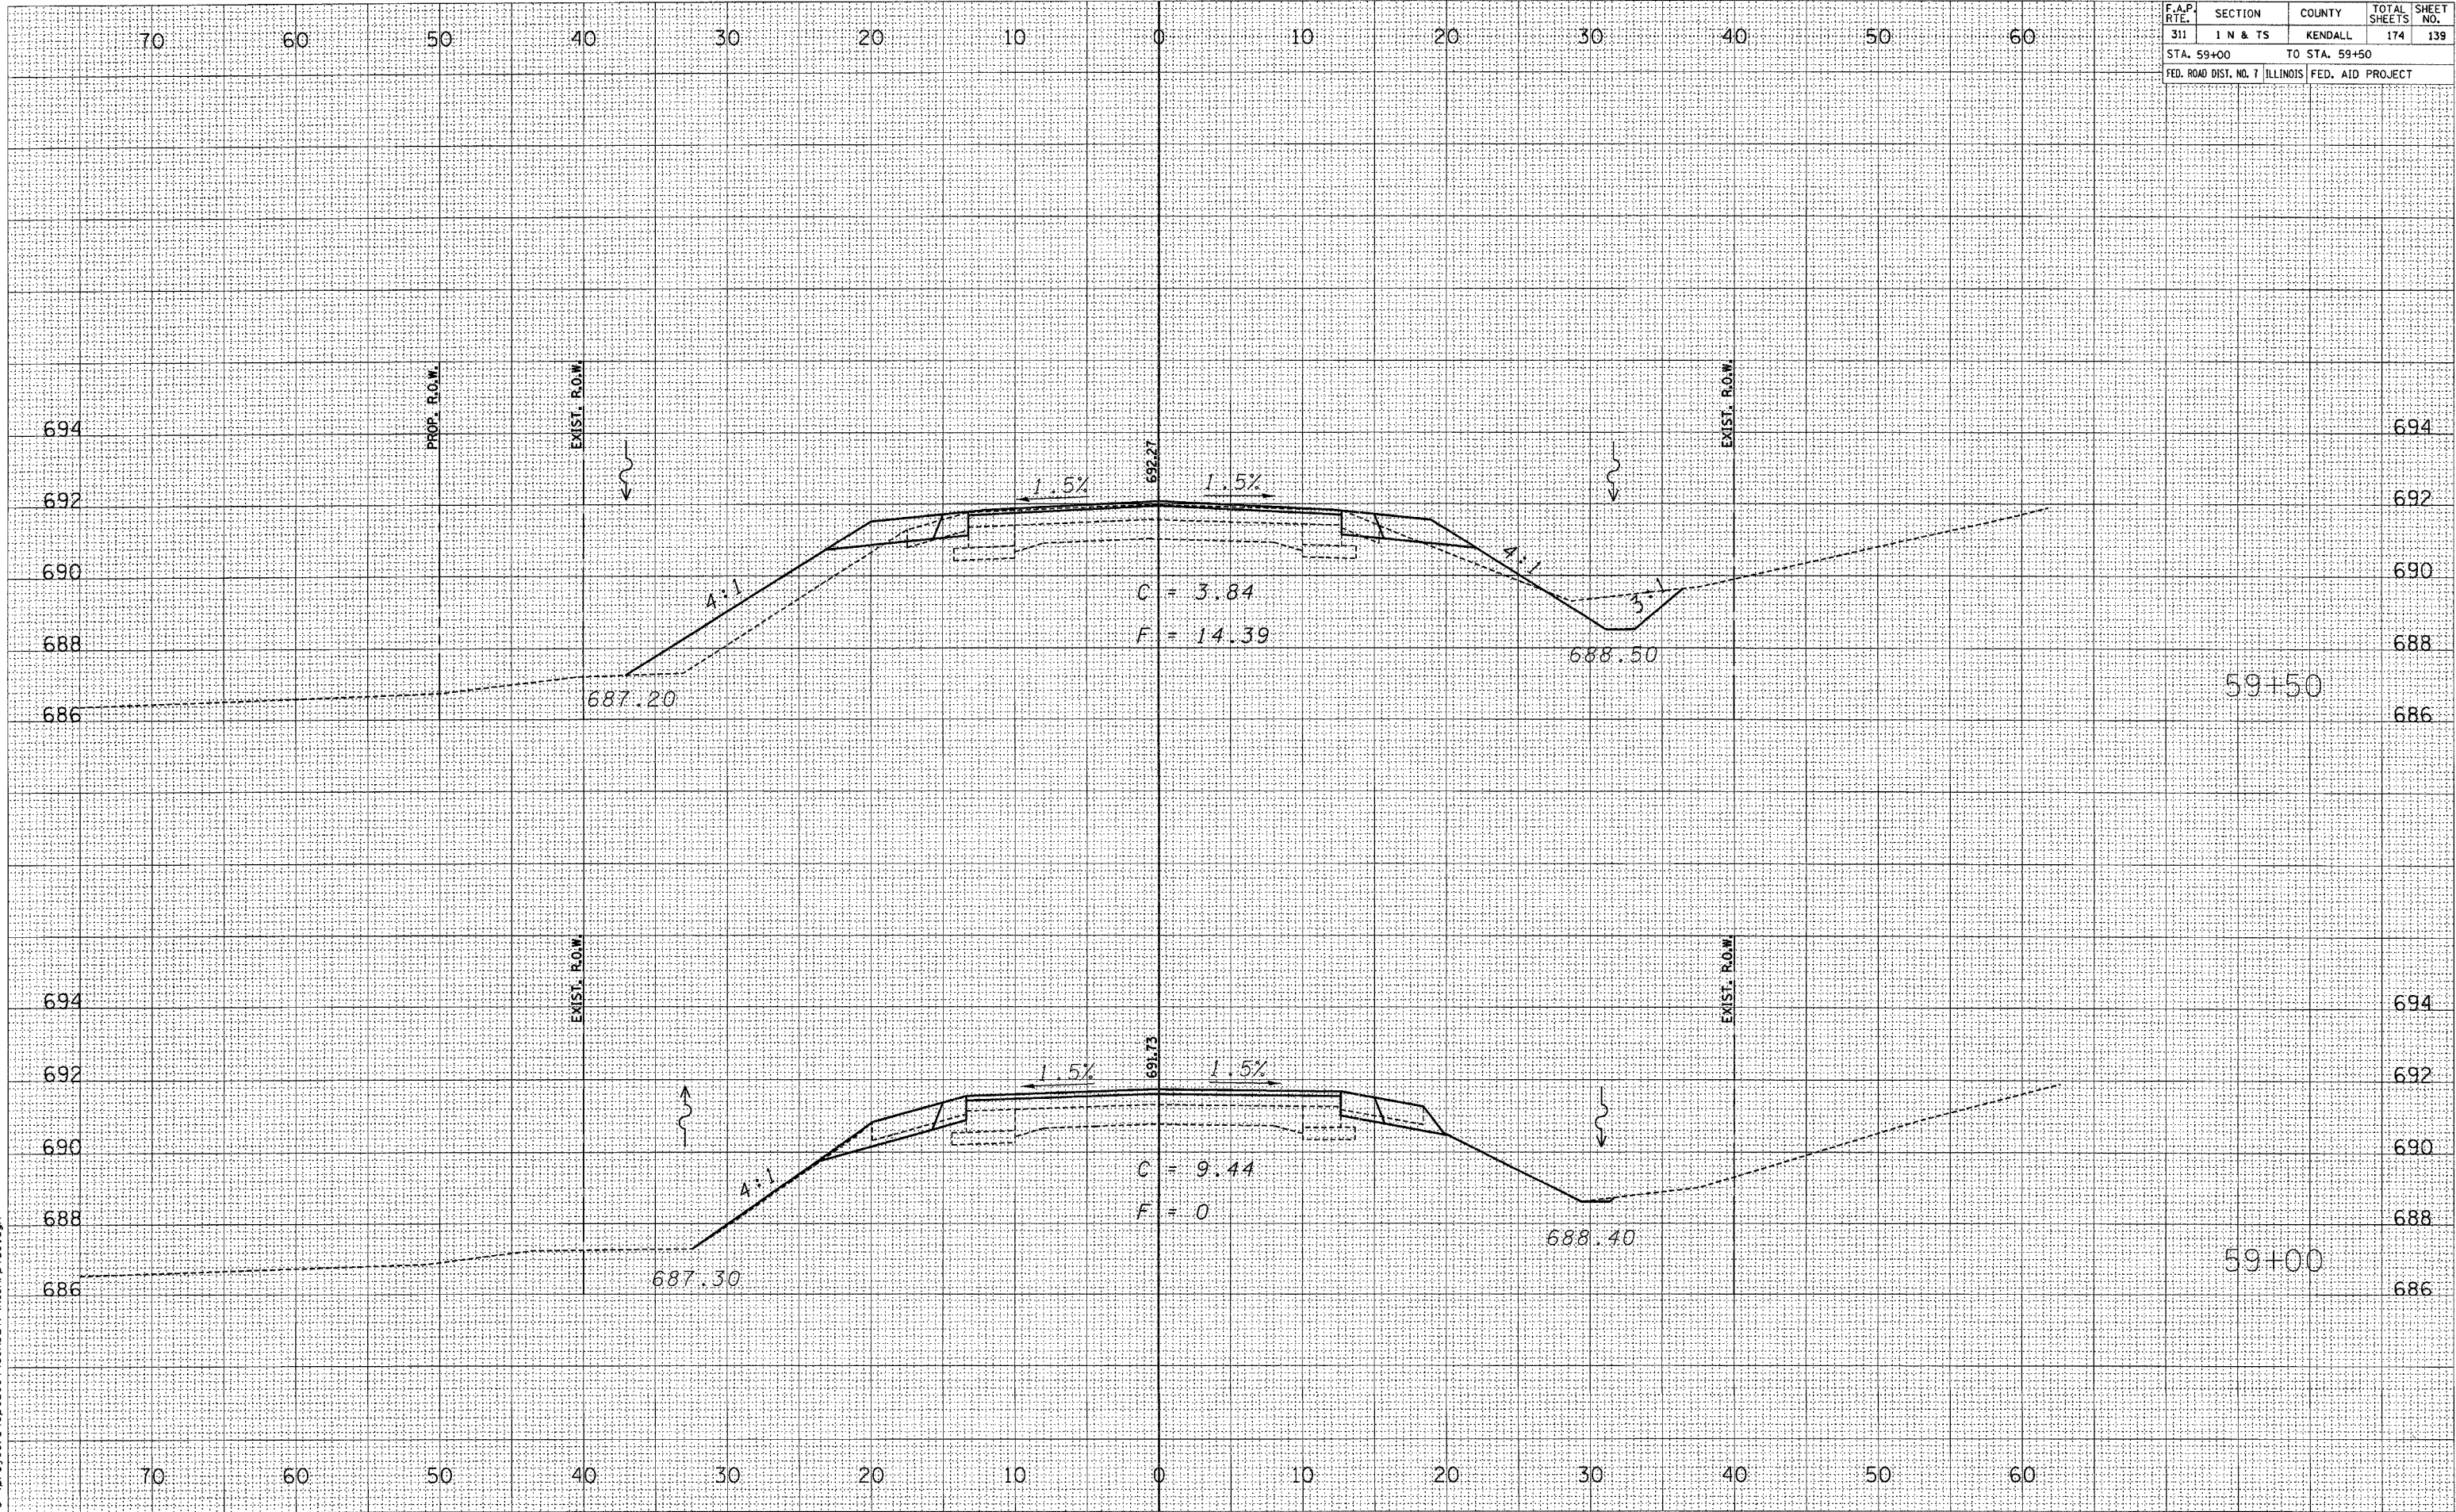


DATE	BY	SURVEYED	PLOTTED	DATE	NO.
FINAL		NOTE BOOK		AREAS CHECKED	

DATE	BY	SURVEYED	PLOTTED	DATE	NO.
8/24				12/04	
ORIGINAL		NOTE BOOK		AREAS CHECKED	

2/21/2006
c:\projects\ep02804\consu1\vsst\p126.dgn

F.A.P. RTE.	SECTION	COUNTY	TOTAL SHEETS	SHEET NO.
311	1 N & TS	KENDALL	174	141
STA. 61+00 TO STA. 61+50				
FED. ROAD DIST. NO. 7 ILLINOIS FED. AID PROJECT				

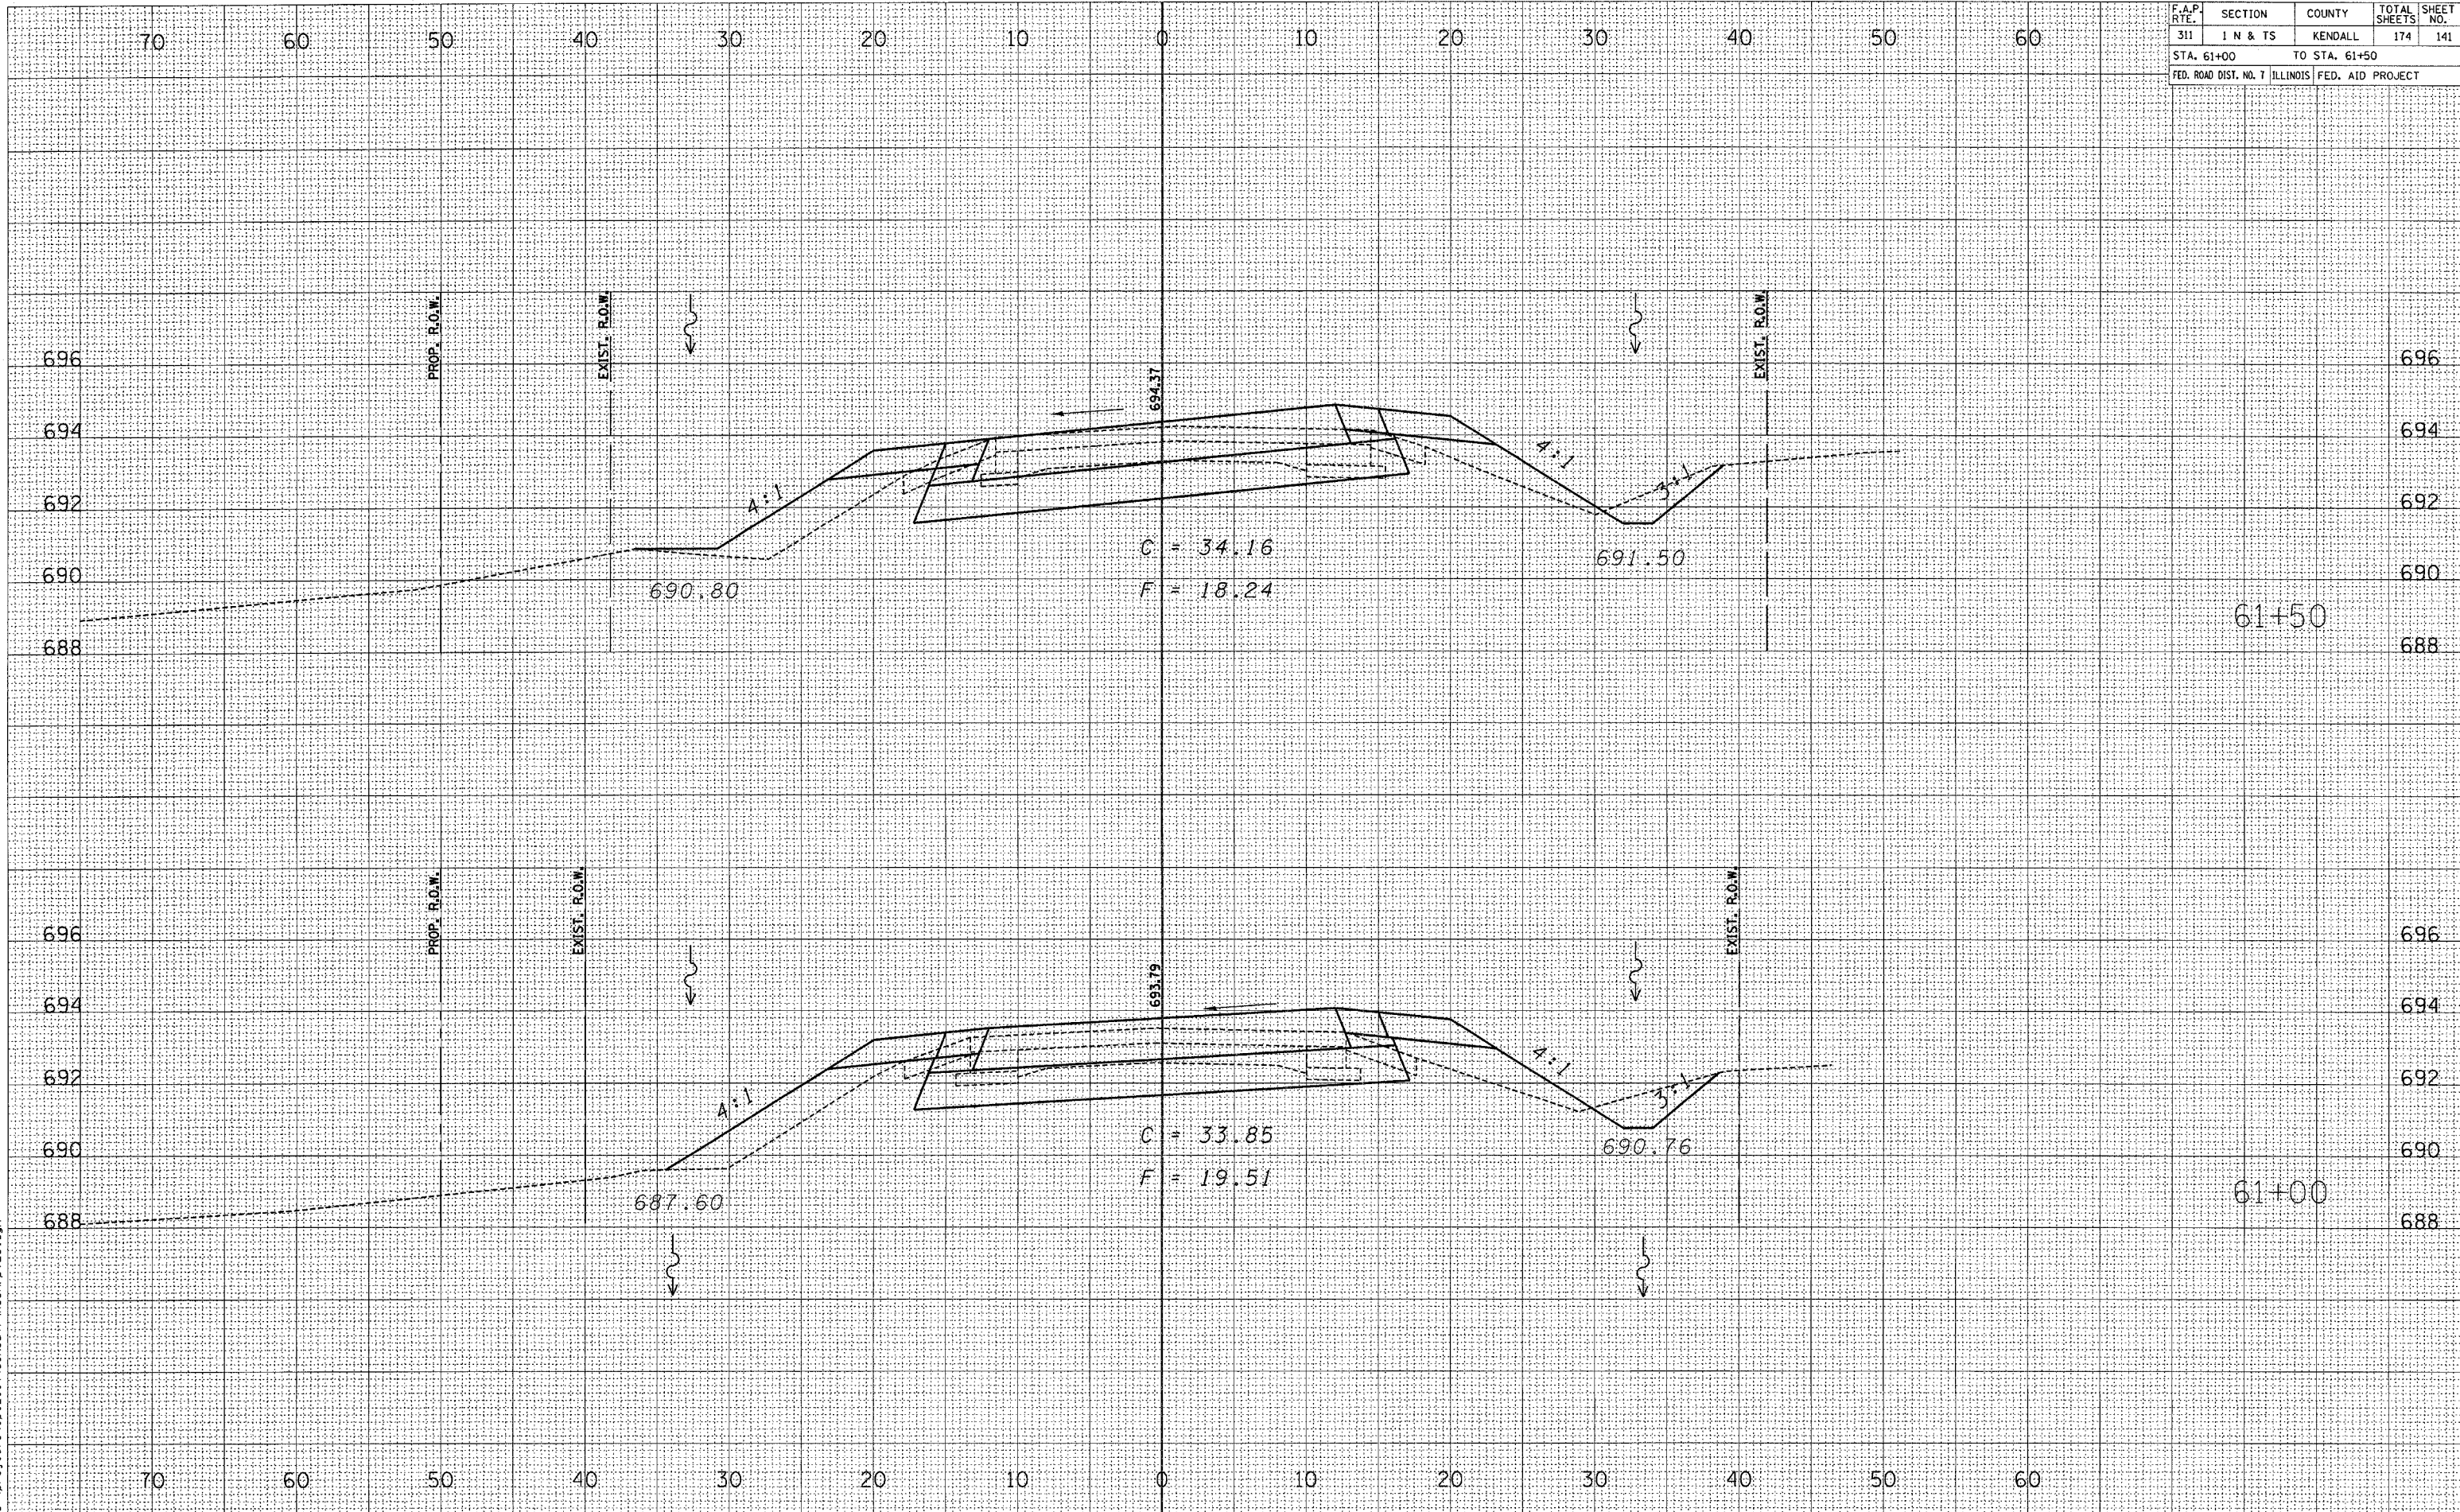


DATE	BY
SURVEYED	
PLOTTED	
NOTE BOOK	
AREAS CHECKED	

DATE	BY
SURVEYED	
PLOTTED	
NOTE BOOK	
AREAS CHECKED	

2/21/2006

c:\projects\ep02804\corse\11\asshtp\126.dgn

F.A.P. RTE.	SECTION	COUNTY	TOTAL SHEETS	SHEET NO.
311	1 N & TS	KENDALL	174	142
STA. 62+00		TO STA. 62+50		
FED. ROAD DIST. NO. 7		ILLINOIS FED. AID PROJECT		

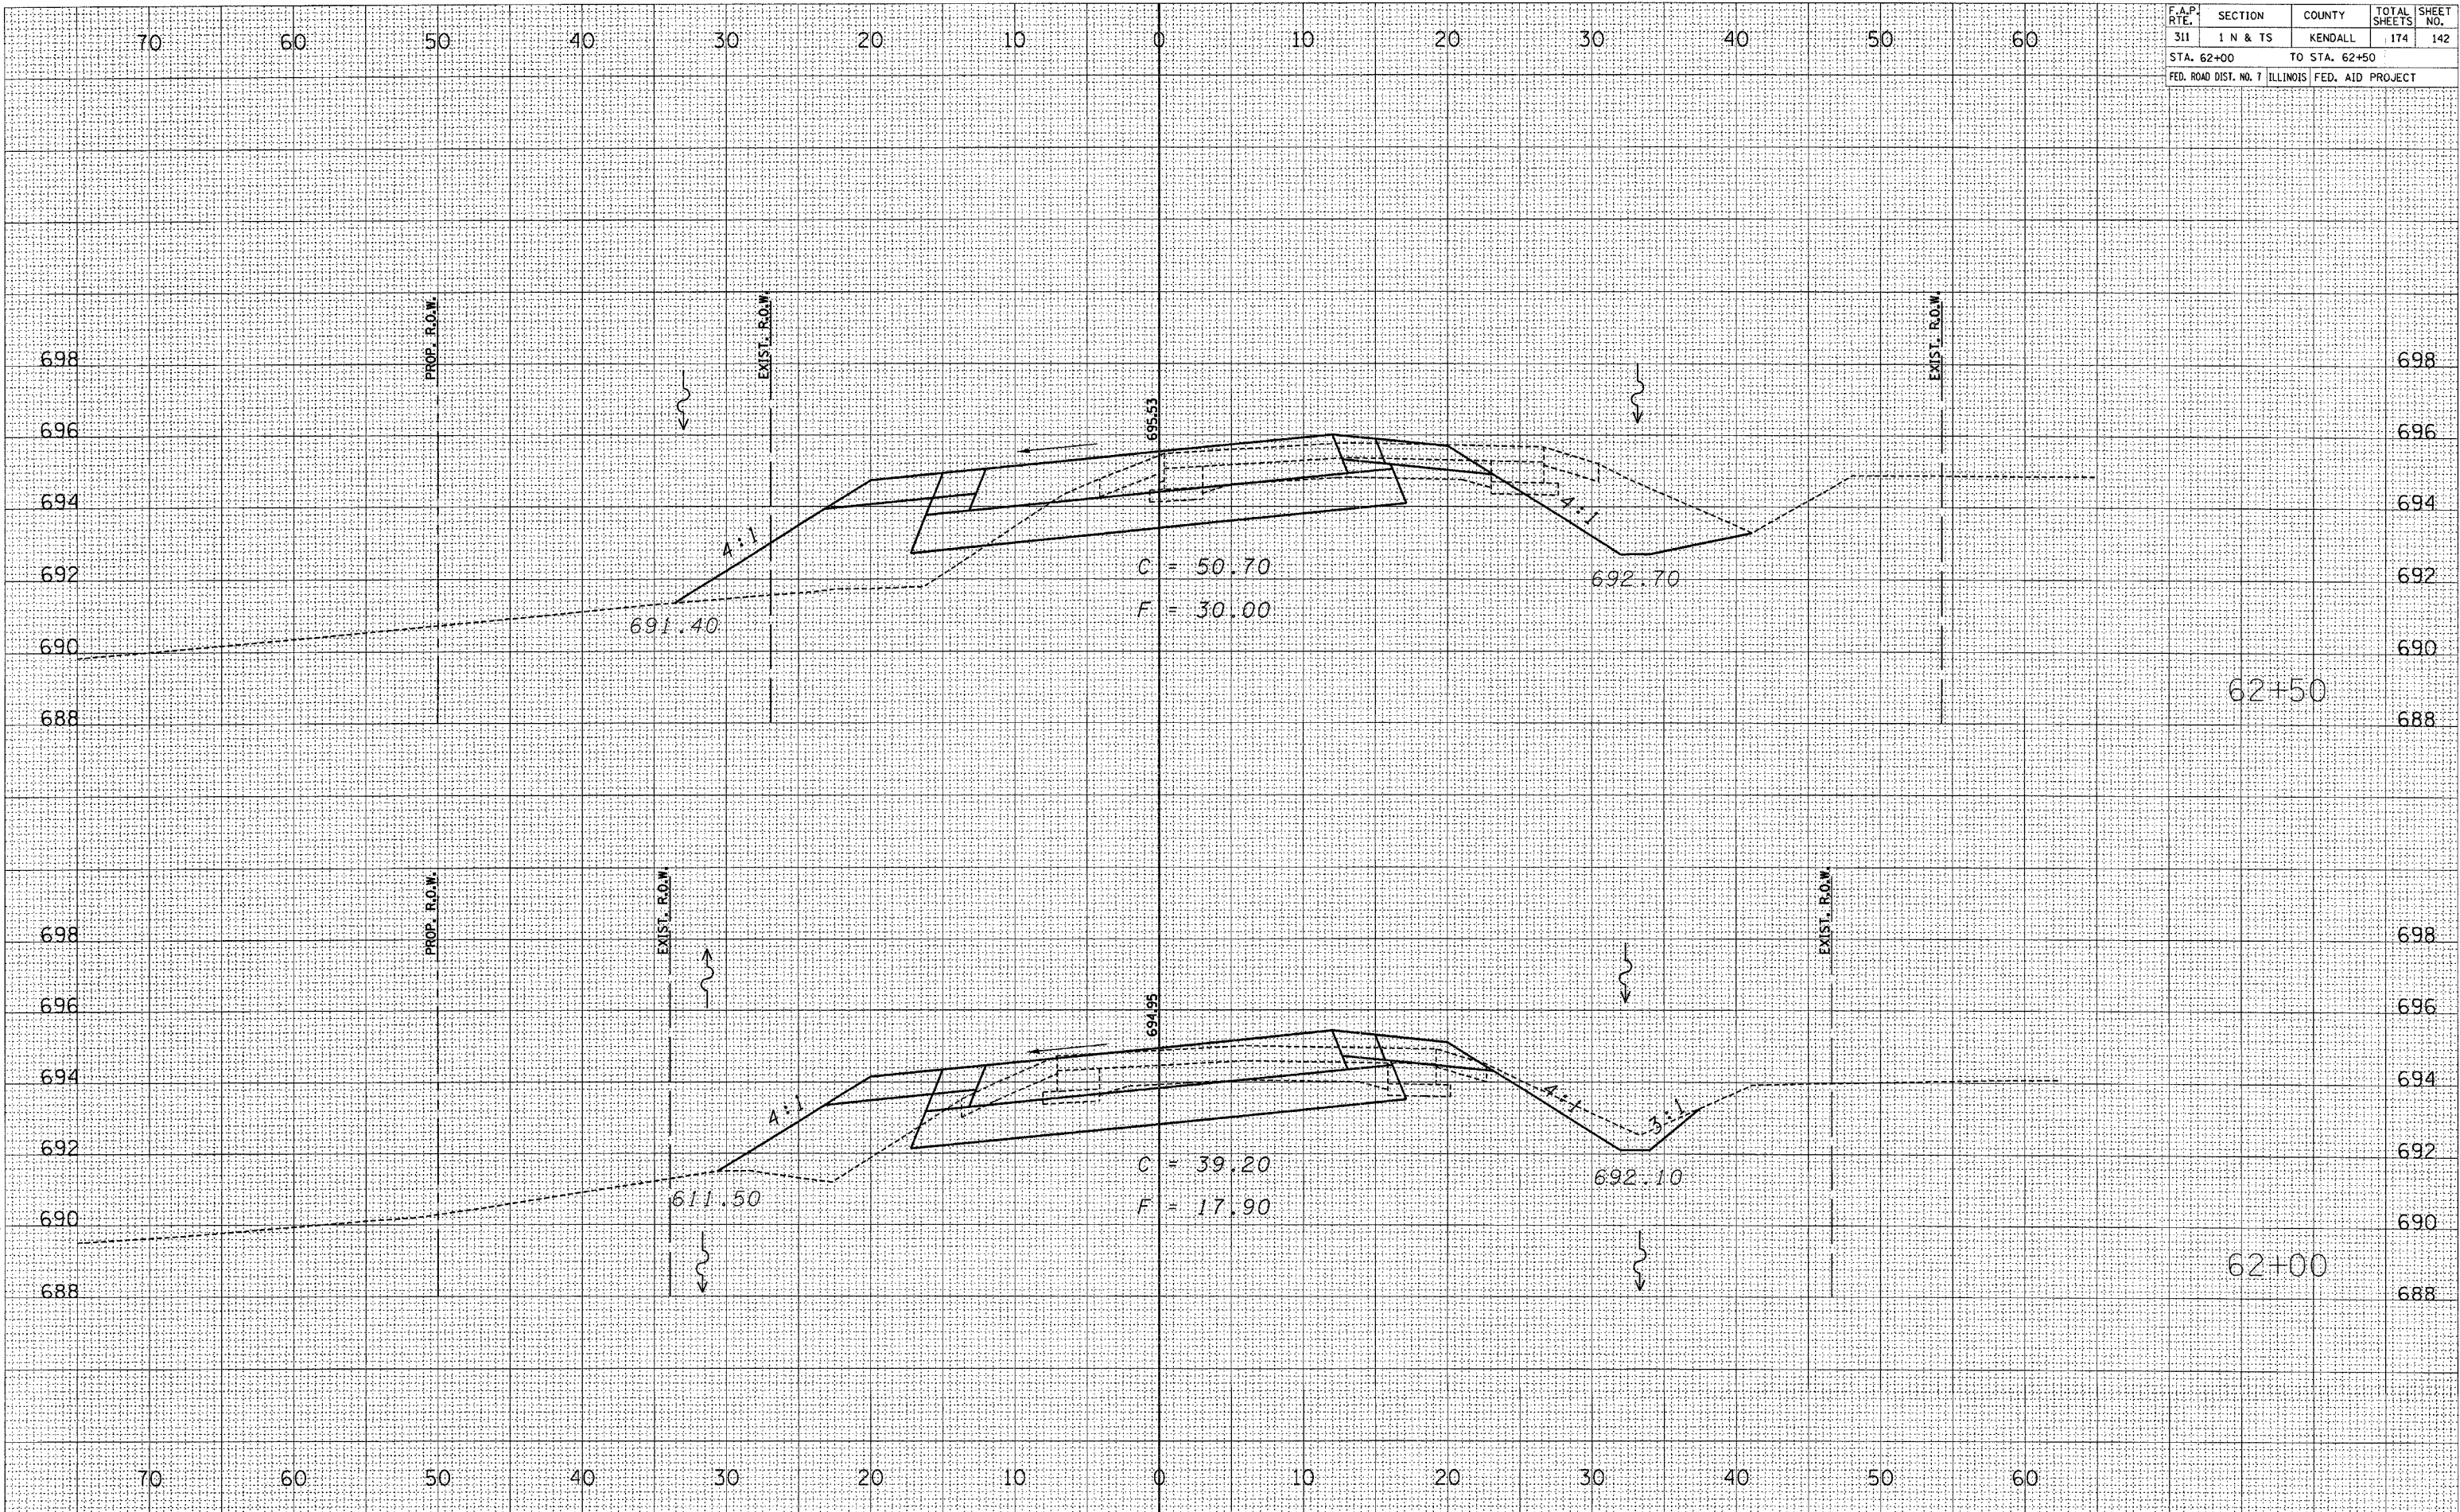


DATE	BY
8/04	CHAMLIN
9/04	L&S

FINAL SURVEY	SURVEYED _____		BY _____	DATE _____
	PLOTTED _____			
NOTE BOOK	TEMPLATE _____		NO. _____	_____
	AREAS _____			
	AREAS CHECKED _____			

ORIGINAL SURVEY		BY	DATE
	SURVEYED	CHAMLIN	8/04
	PLOTTED	LAG	9/04
	TEMPLATE	NO	12/04
	AREAS		
	CHECKED		
NO.			

c:\projects\ep02804\consult\XSShtp126.dgn

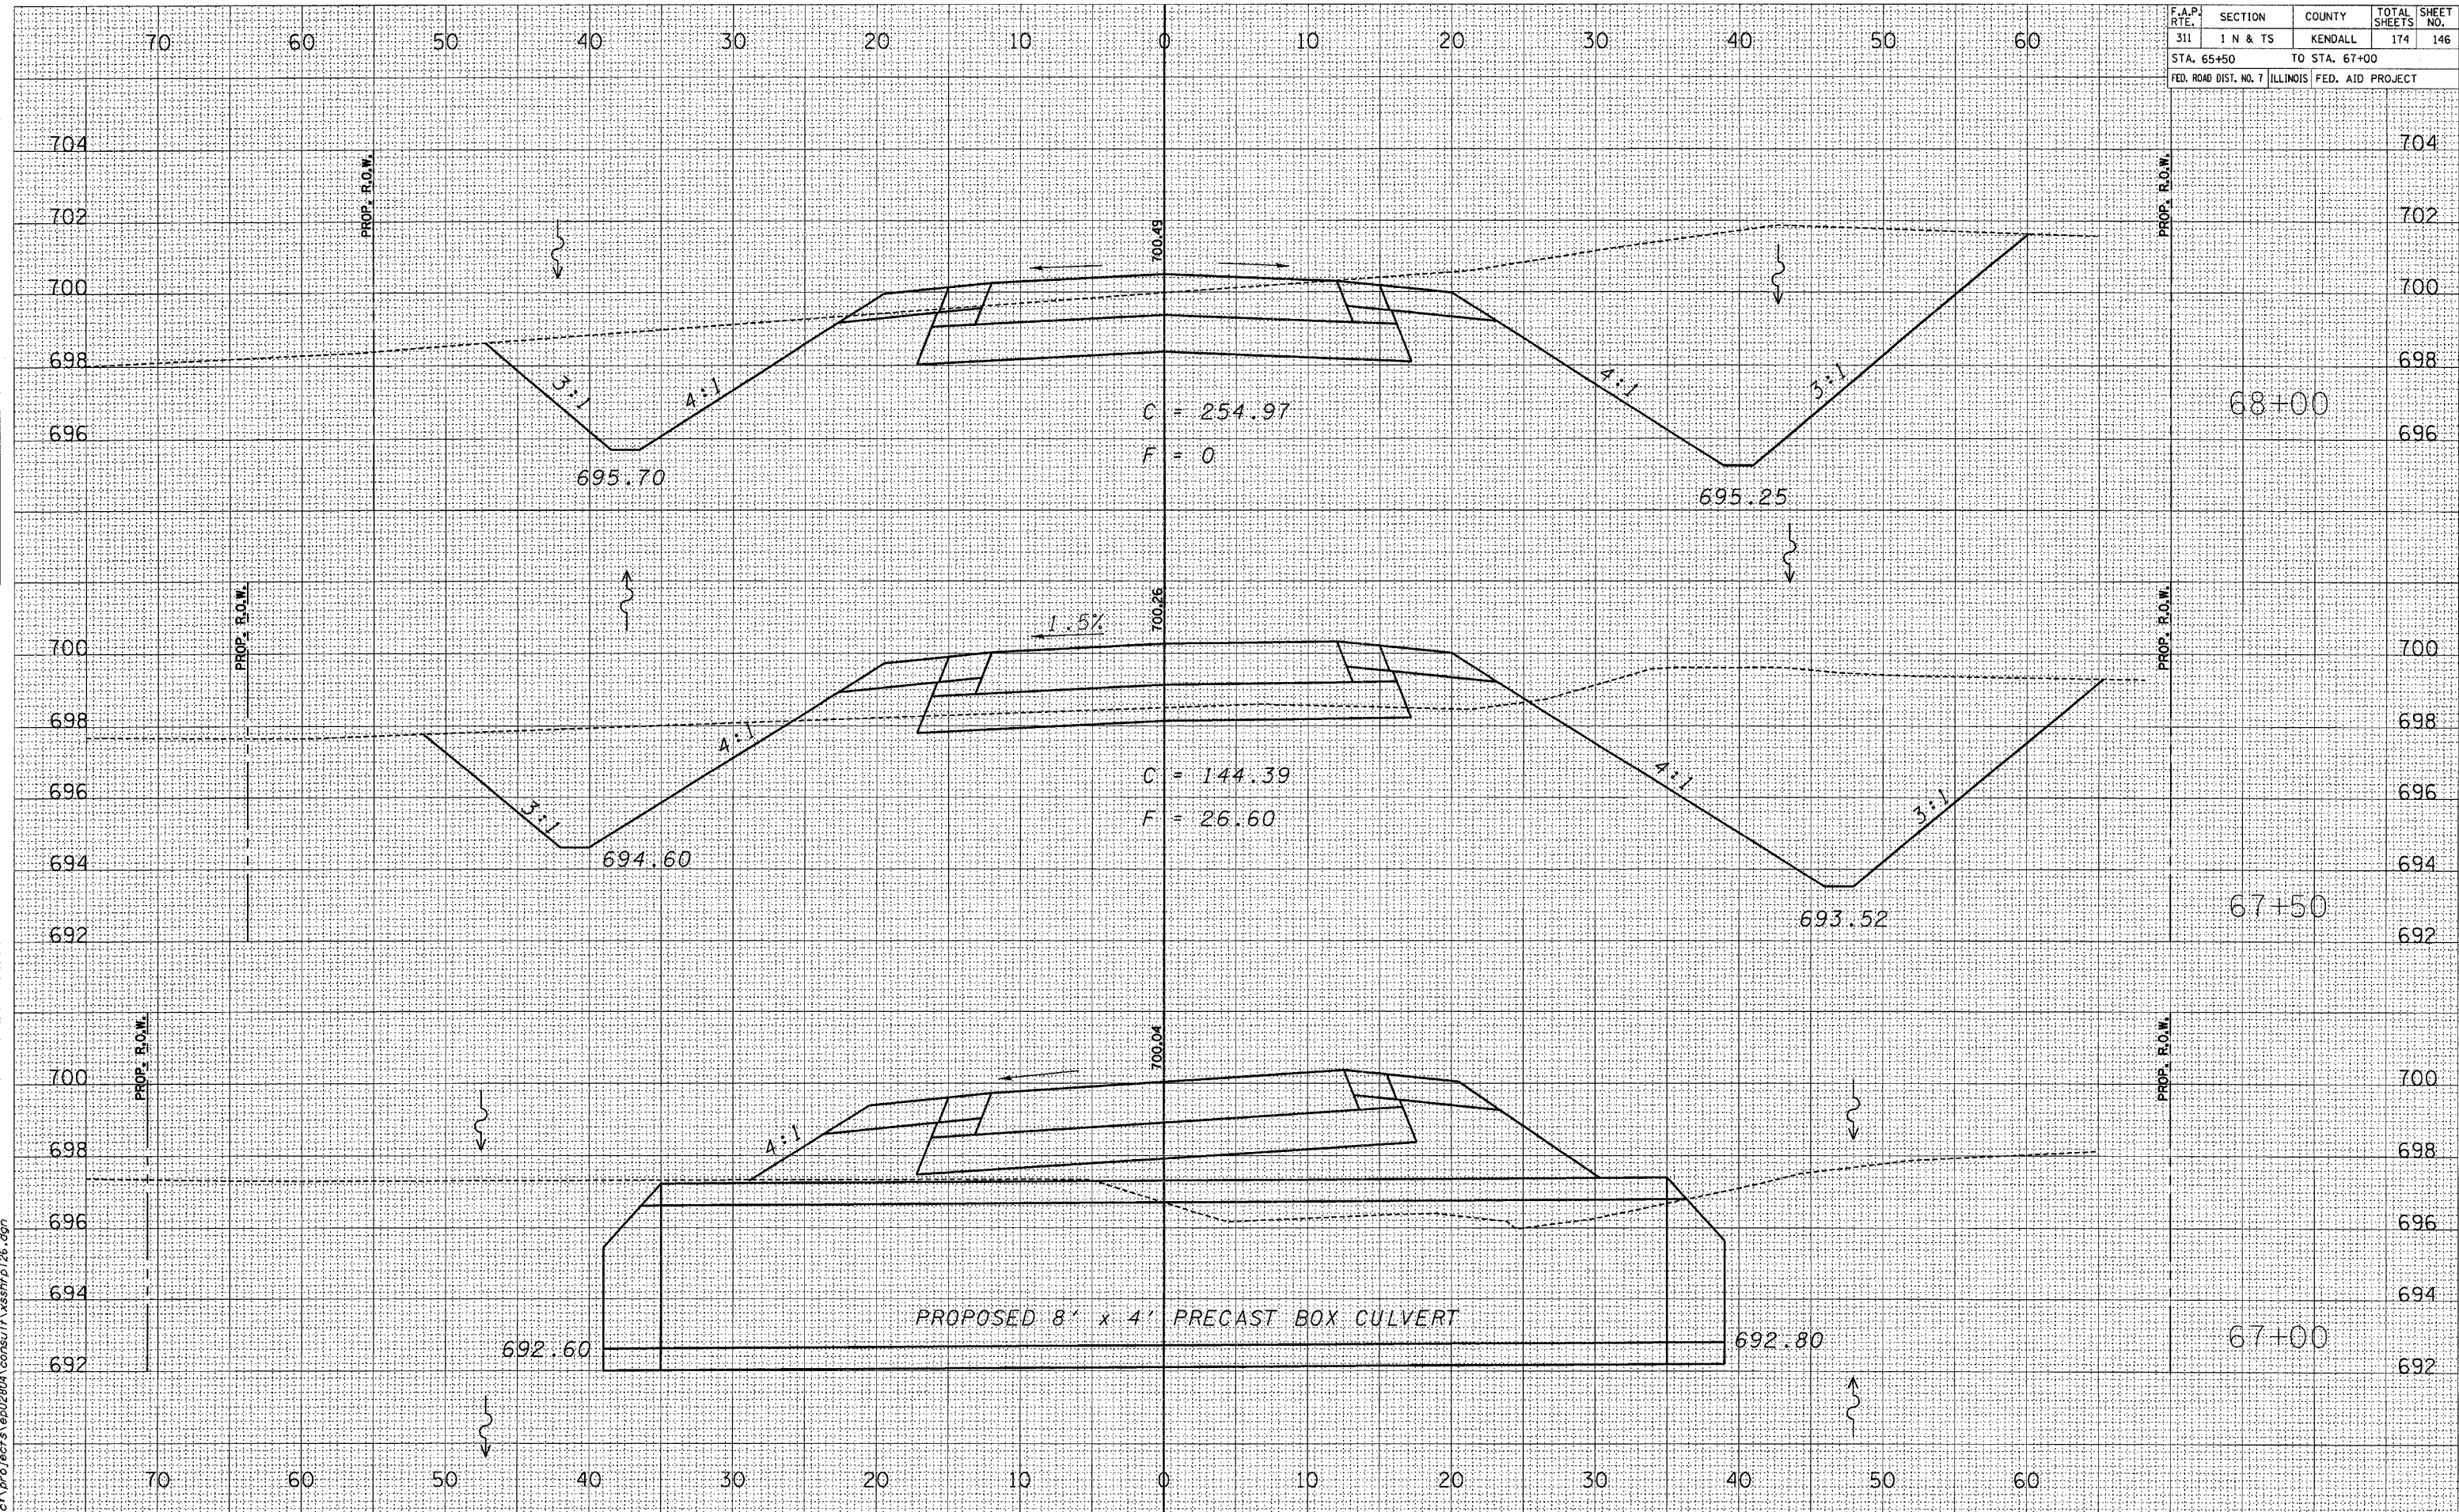

FAS 2312 (IL 126) RELOCATED


FINAL	BY	DATE
SURVEY		
PLANNED		
NOTE BOOK		
NO.		

ORIGINAL	BY	DATE
SURVEY		
PLANNED		
NOTE BOOK		
NO.		

2/21/2006

C:\projects\9902804\consu\11\sect\p126.dgn

F.A.P. RTE.	SECTION	COUNTY	TOTAL SHEETS	SHEET NO.
311	1 N & TS	KENDALL	174	147
STA. 67+50 TO STA. 68+50				
FED. ROAD DIST. NO. 7 ILLINOIS FED. AID PROJECT				

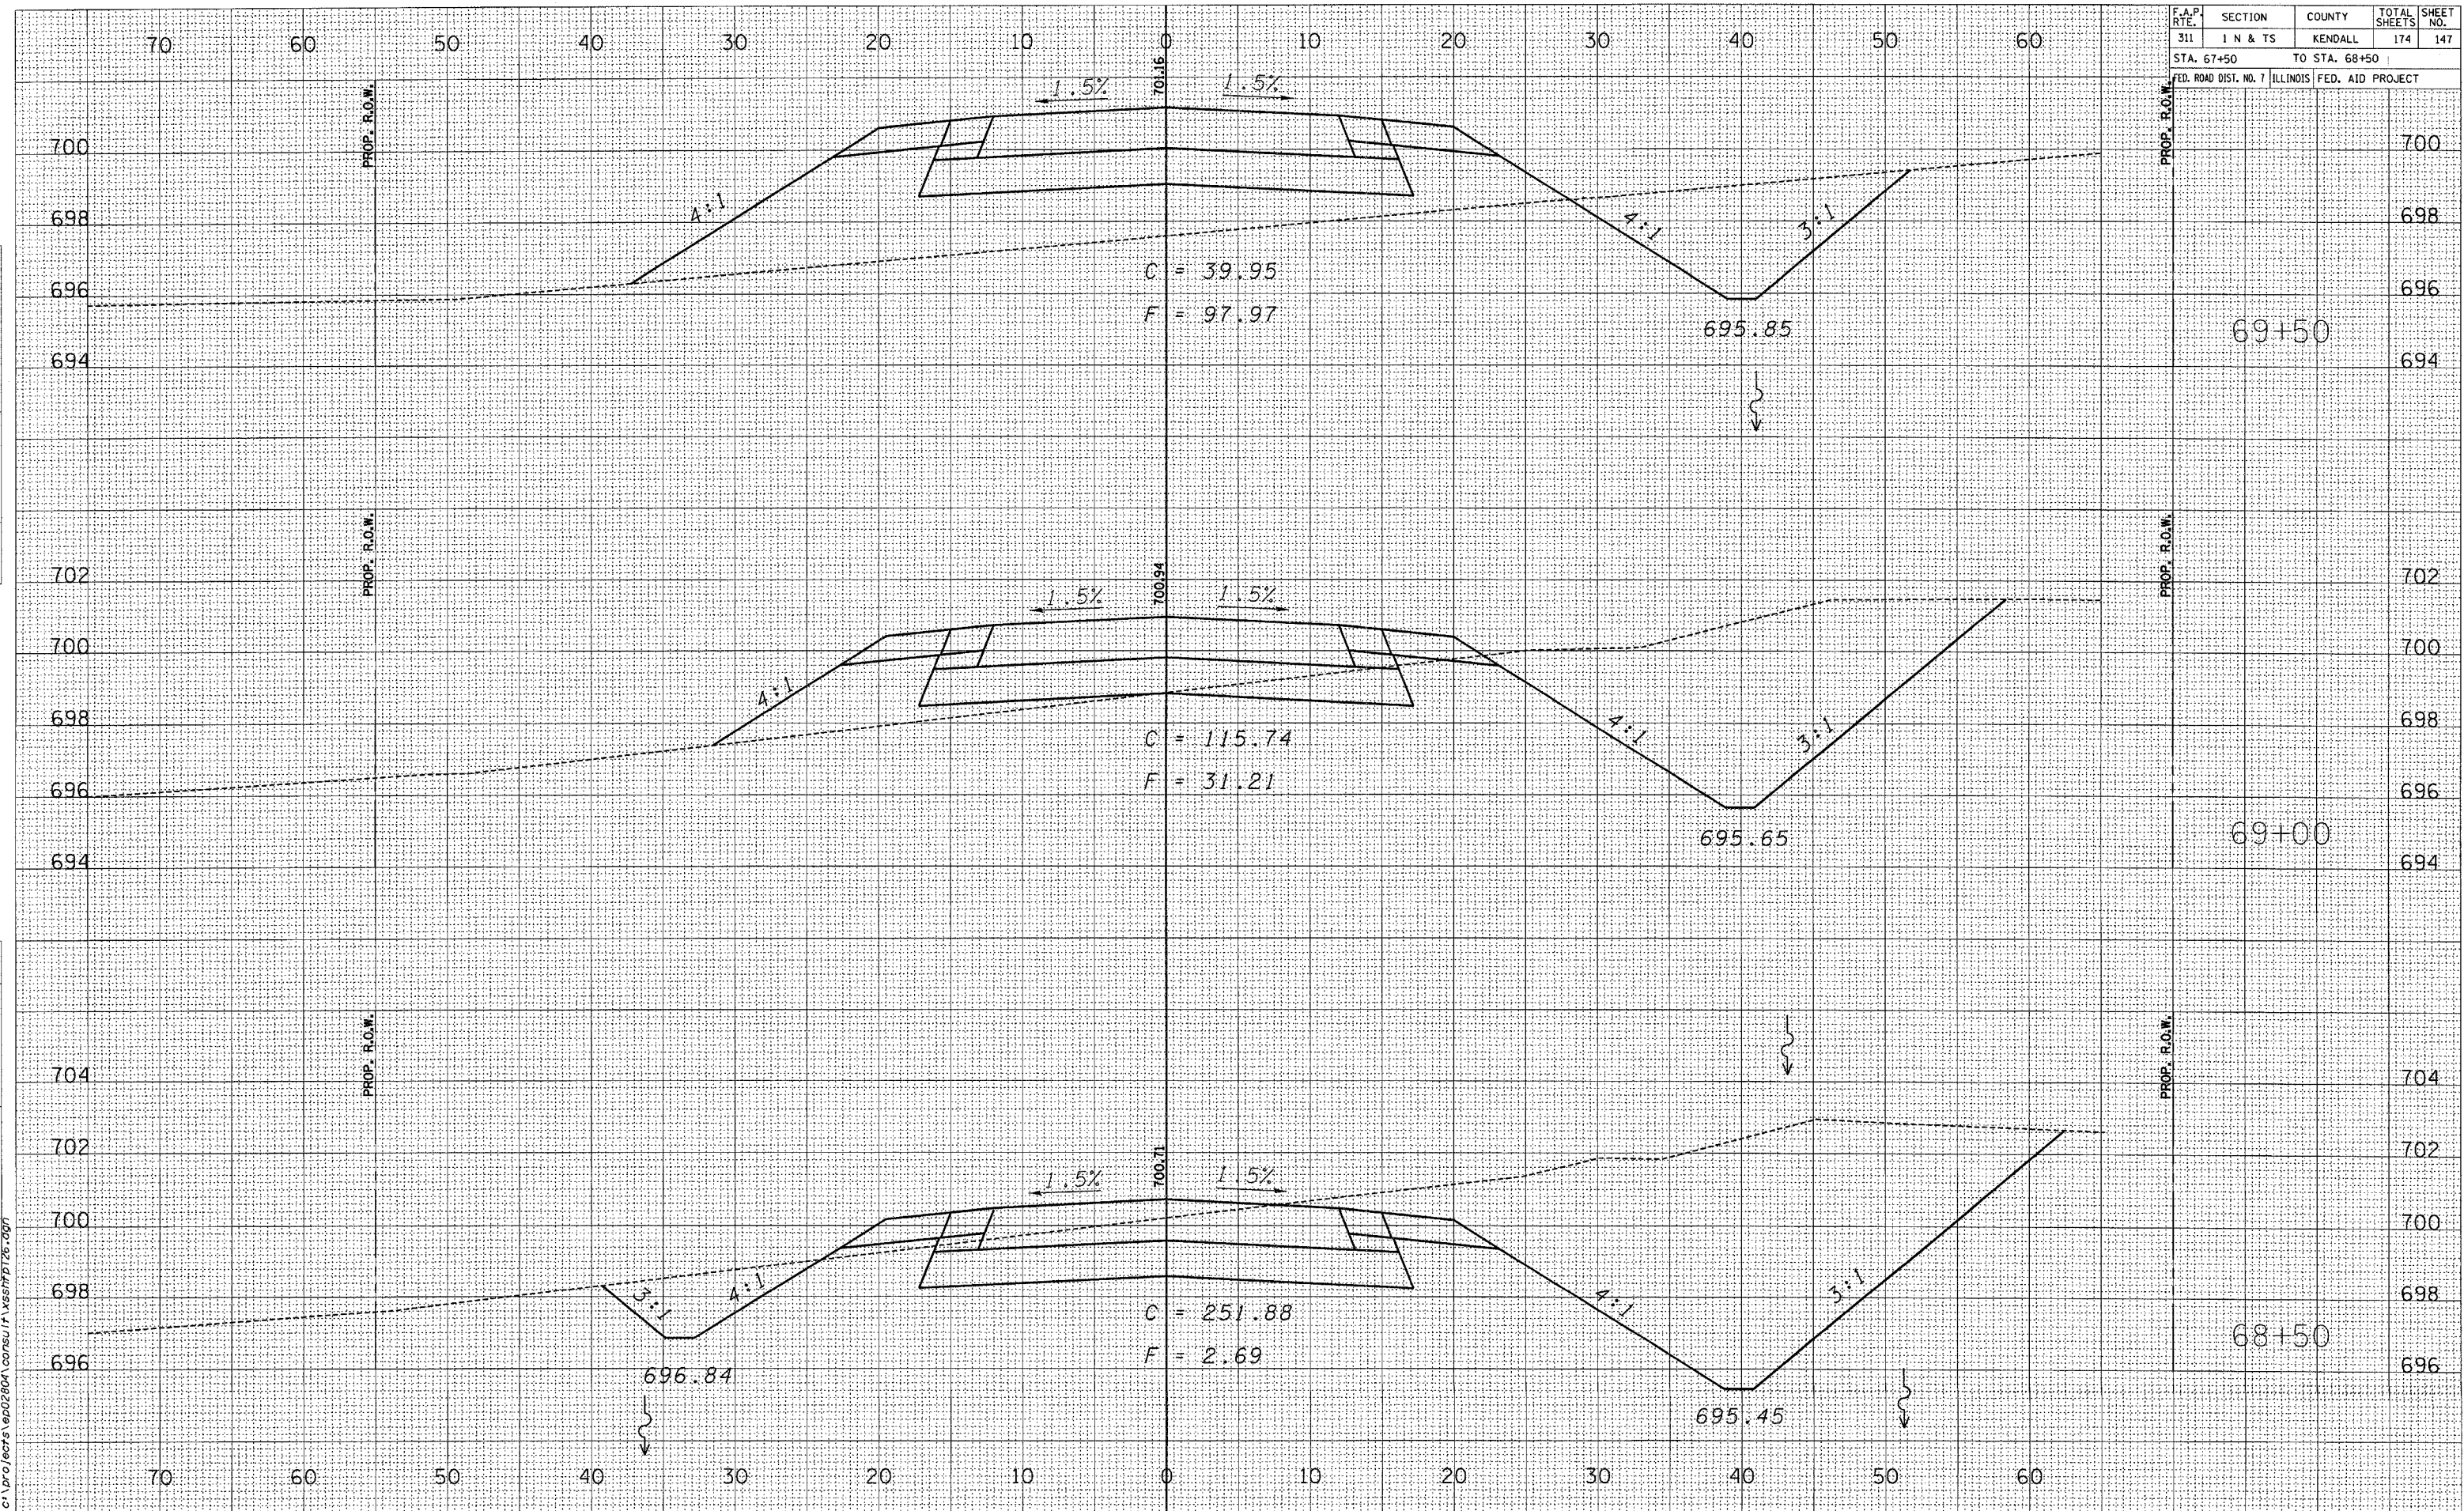


FINAL	SURVEYED	BY	DATE
SURVEY	PLOTTED		
NOTE BOOK	TEMPLATE		
NO.	AREAS CHECKED		

ORIGINAL	SURVEYED	BY	DATE
SURVEY	PLOTTED	CHAMLEN	8/24
NOTE BOOK	TEMPLATE	LAC	9/20
NO.	AREAS CHECKED	NO	12/01

2/21/2006

c:\projects\ep02804\corssu\1\ssb\p126.dgn

F.A.P. RTE.	SECTION	COUNTY	TOTAL SHEETS	SHEET NO.
311	1 N & TS	KENDALL	174	148
STA. 69+00		TO STA. 70+50		
FED. ROAD DIST. NO. 7	ILLINOIS	FED. AID PROJECT		

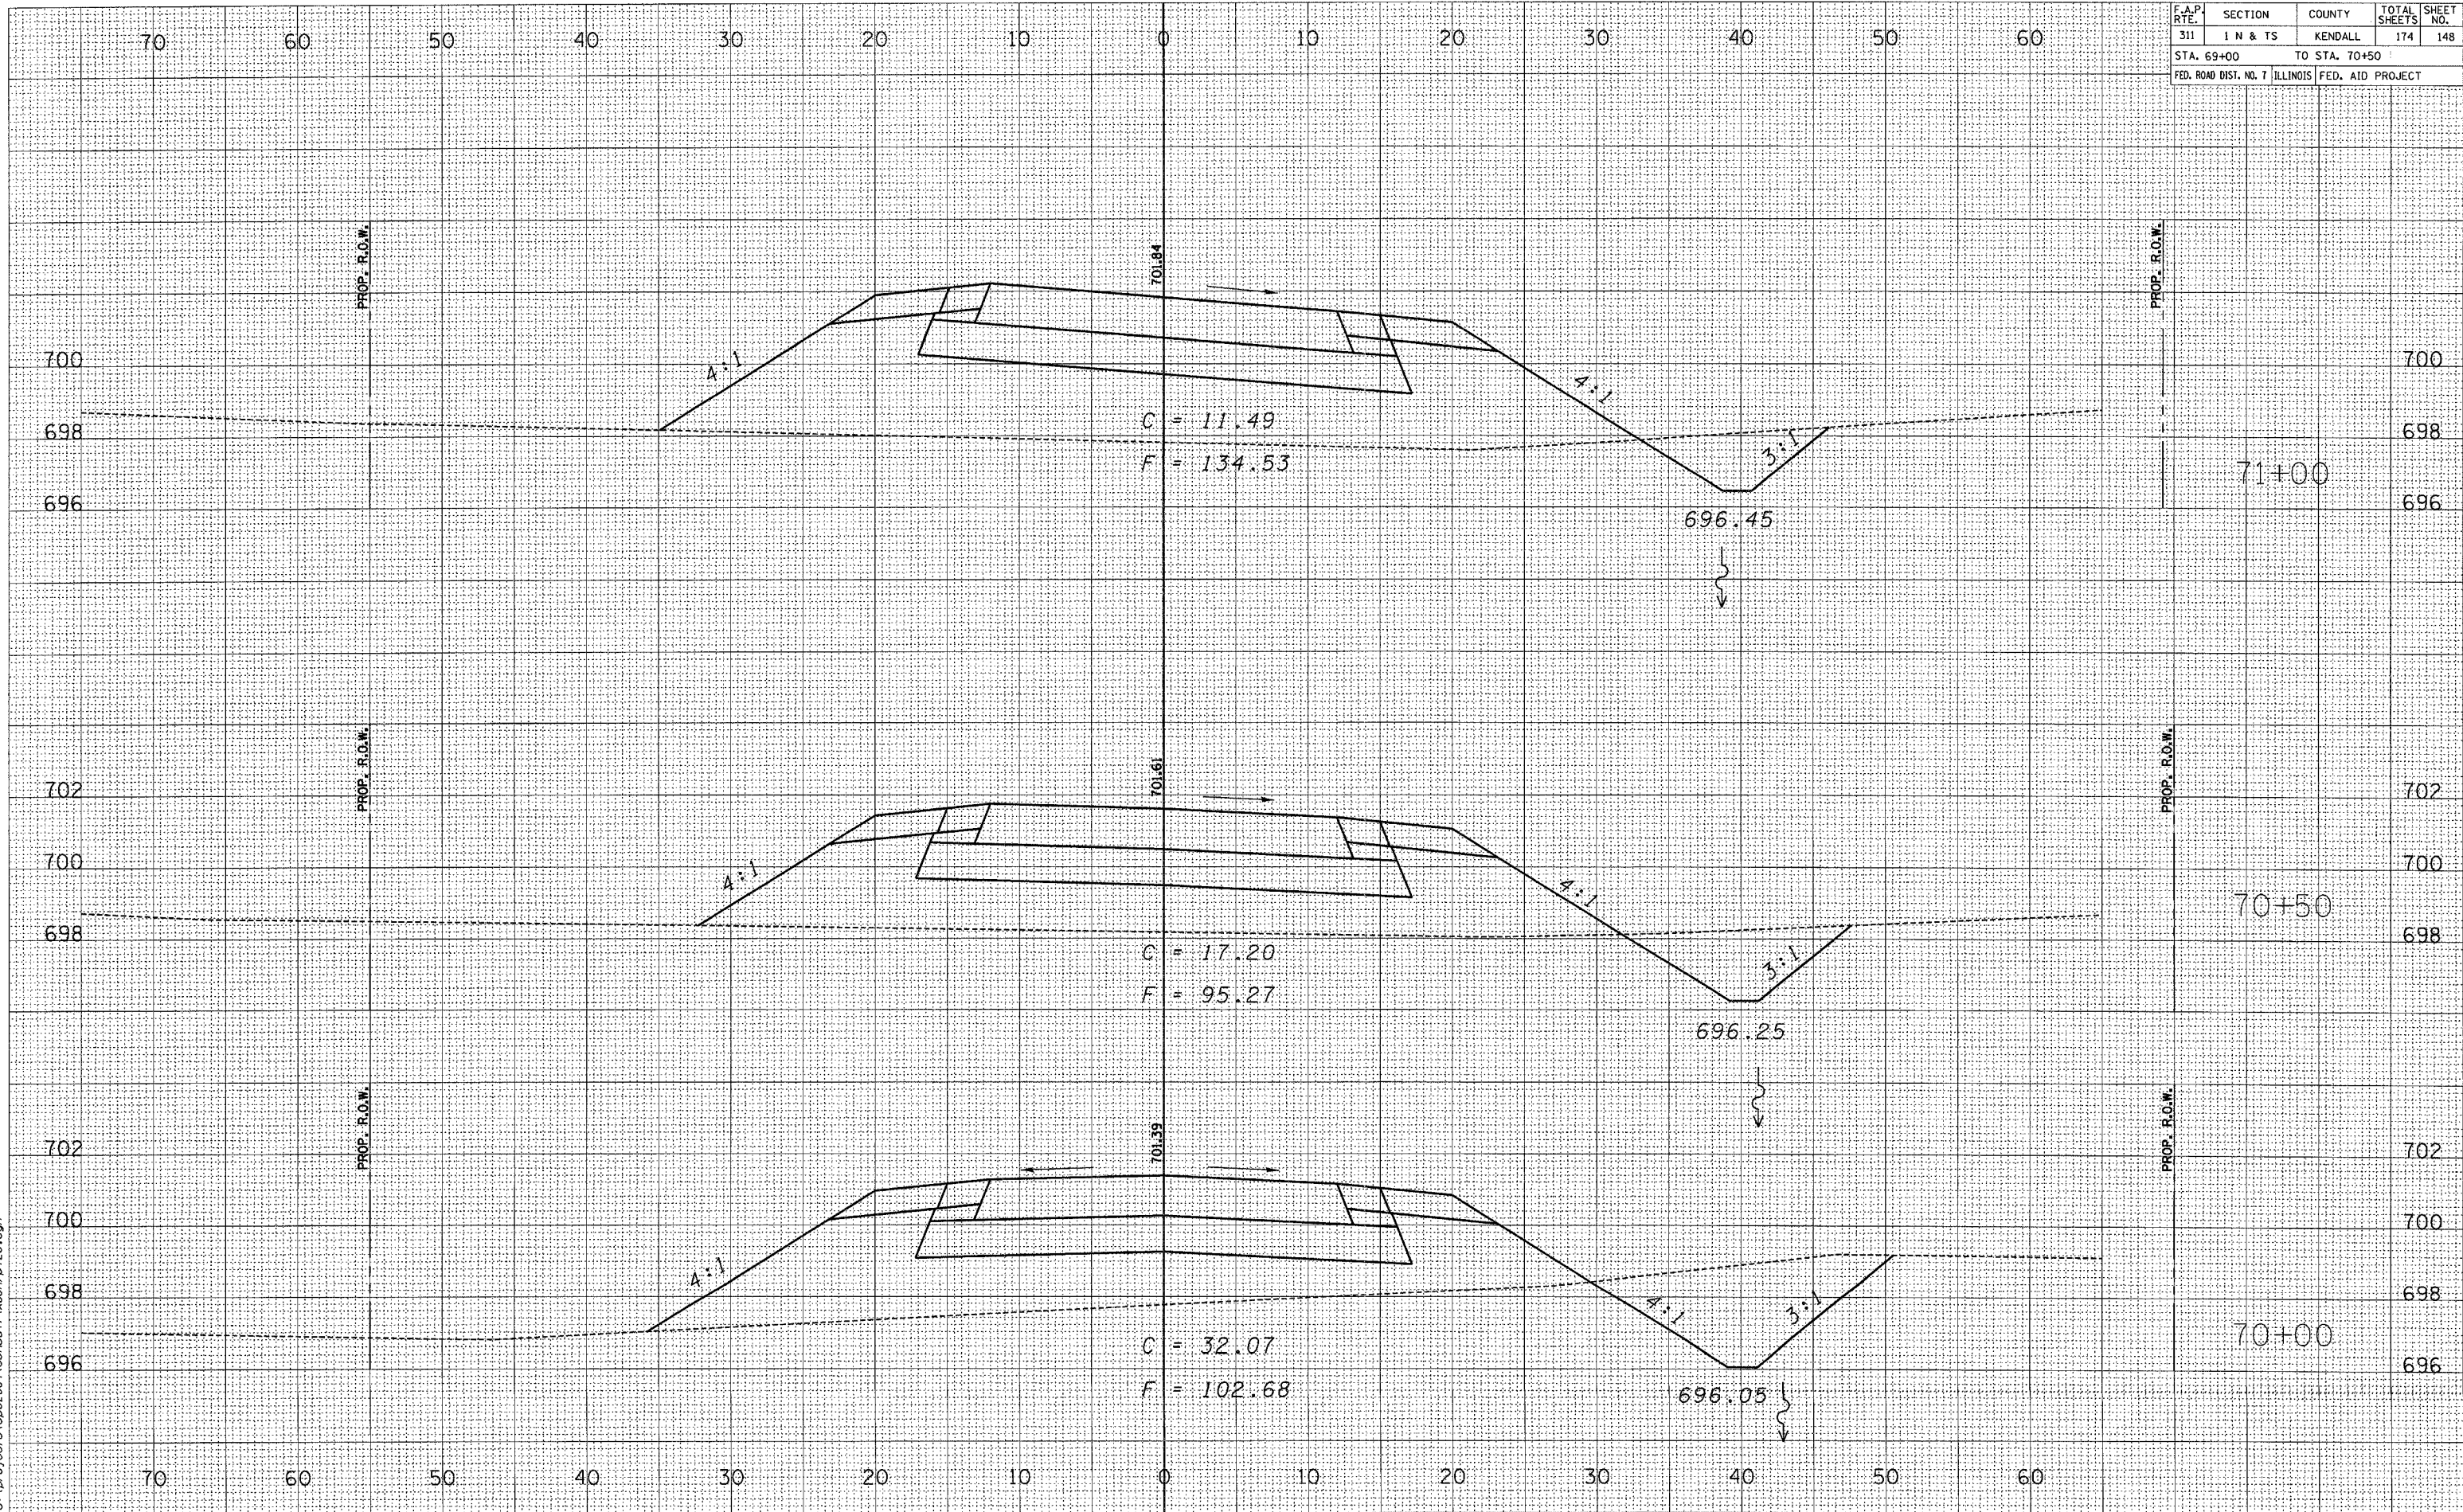


F.A.P. RTE.	SECTION	COUNTY	TOTAL SHEETS	SHEET NO.
311	1 N & TS	KENDALL	174	149
STA. 71+00 TO STA. 72+50				
FED. ROAD DIST. NO. 7 ILLINOIS FED. AID PROJECT				

DATE	BY
2/21/2006	CHAMIN
8/04	LOG
9/04	NO
12/04	NO

DATE	BY
2/21/2006	CHAMIN
8/04	LOG
9/04	NO
12/04	NO

2/21/2006

c:\projects\ep02804\consul\1\ssst\p126.dgn

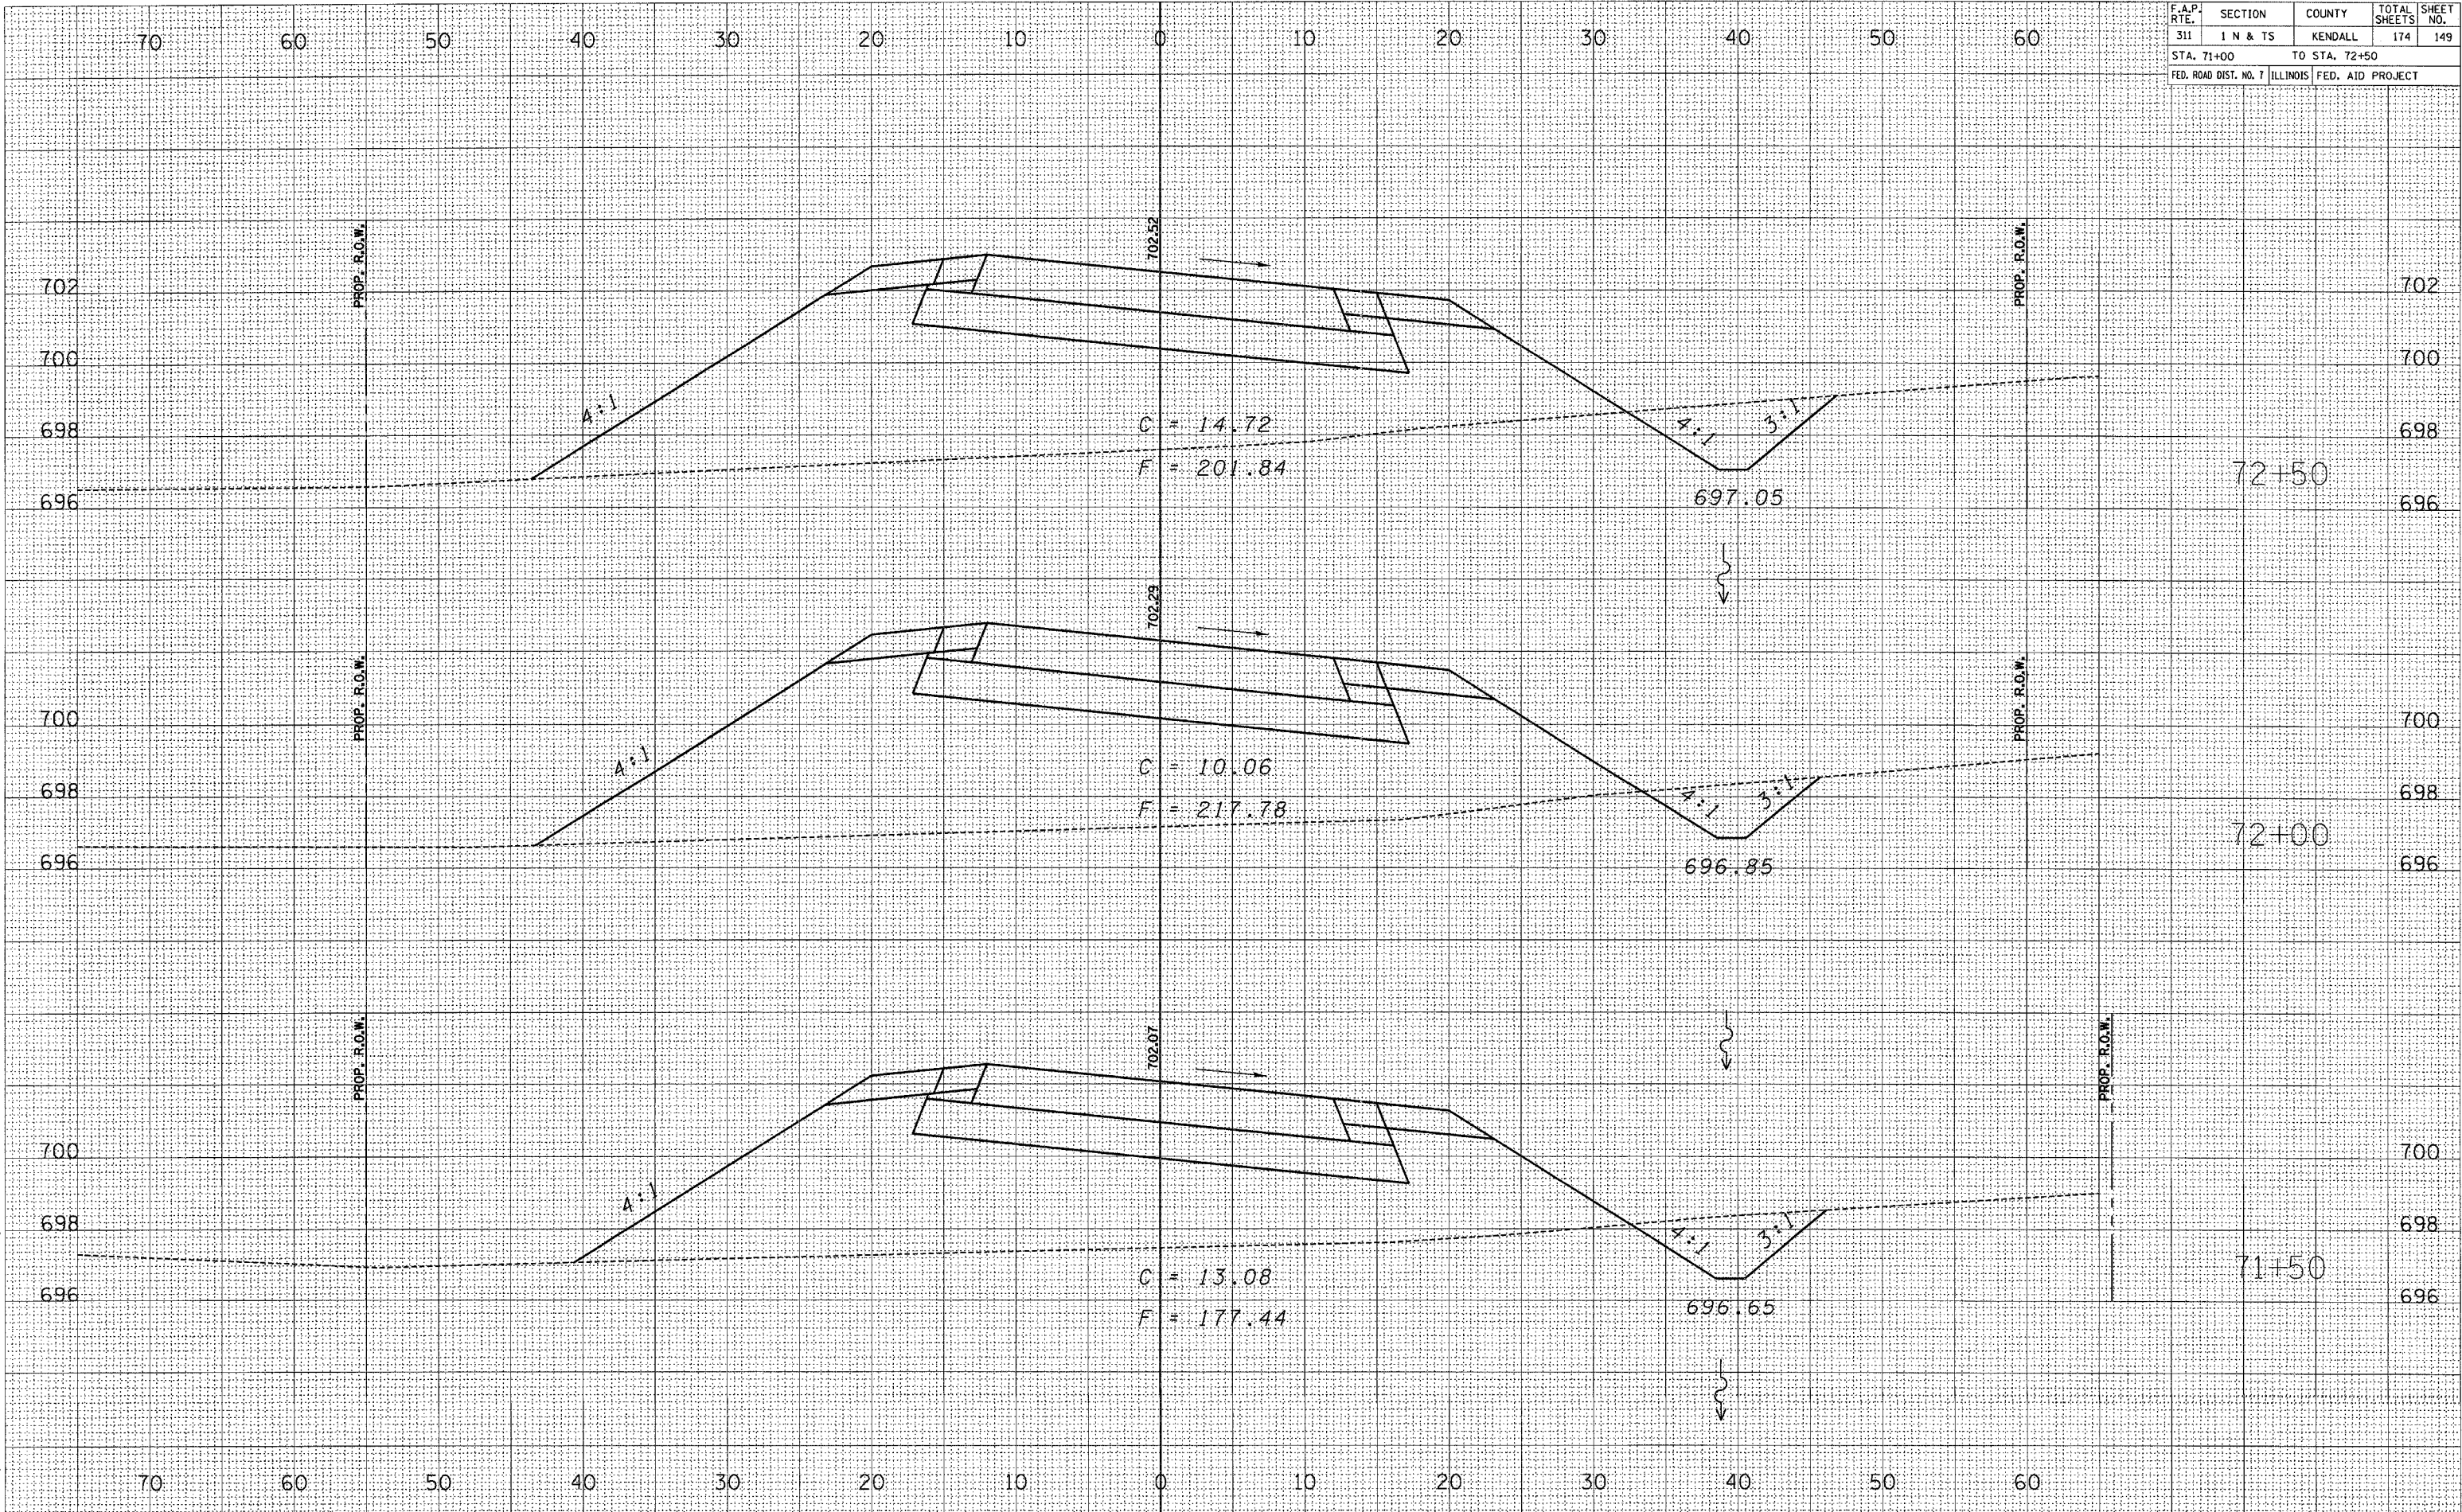


F.A.P. RTE.	SECTION	COUNTY	TOTAL SHEETS	SHEET NO.
311	1 N & TS	KENDALL	174	150
STA. 73+00 TO STA. 74+50				
FED. ROAD DIST. NO. 7 ILLINOIS FED. AID PROJECT				

BY	DATE
SURVEYED	
PLOTTED	
NOTE BOOK	
AREAS	
CHECKED	
NO.	

BY	DATE
CHAMBERLAIN	8/04
LAG	3/04
NO.	12/04
SURVEYED	
PLOTTED	
NOTE BOOK	
AREAS	
CHECKED	
NO.	

2/21/2006
c:\proj\ecvs\ep02004\consu\1\ssht\p126.dgn

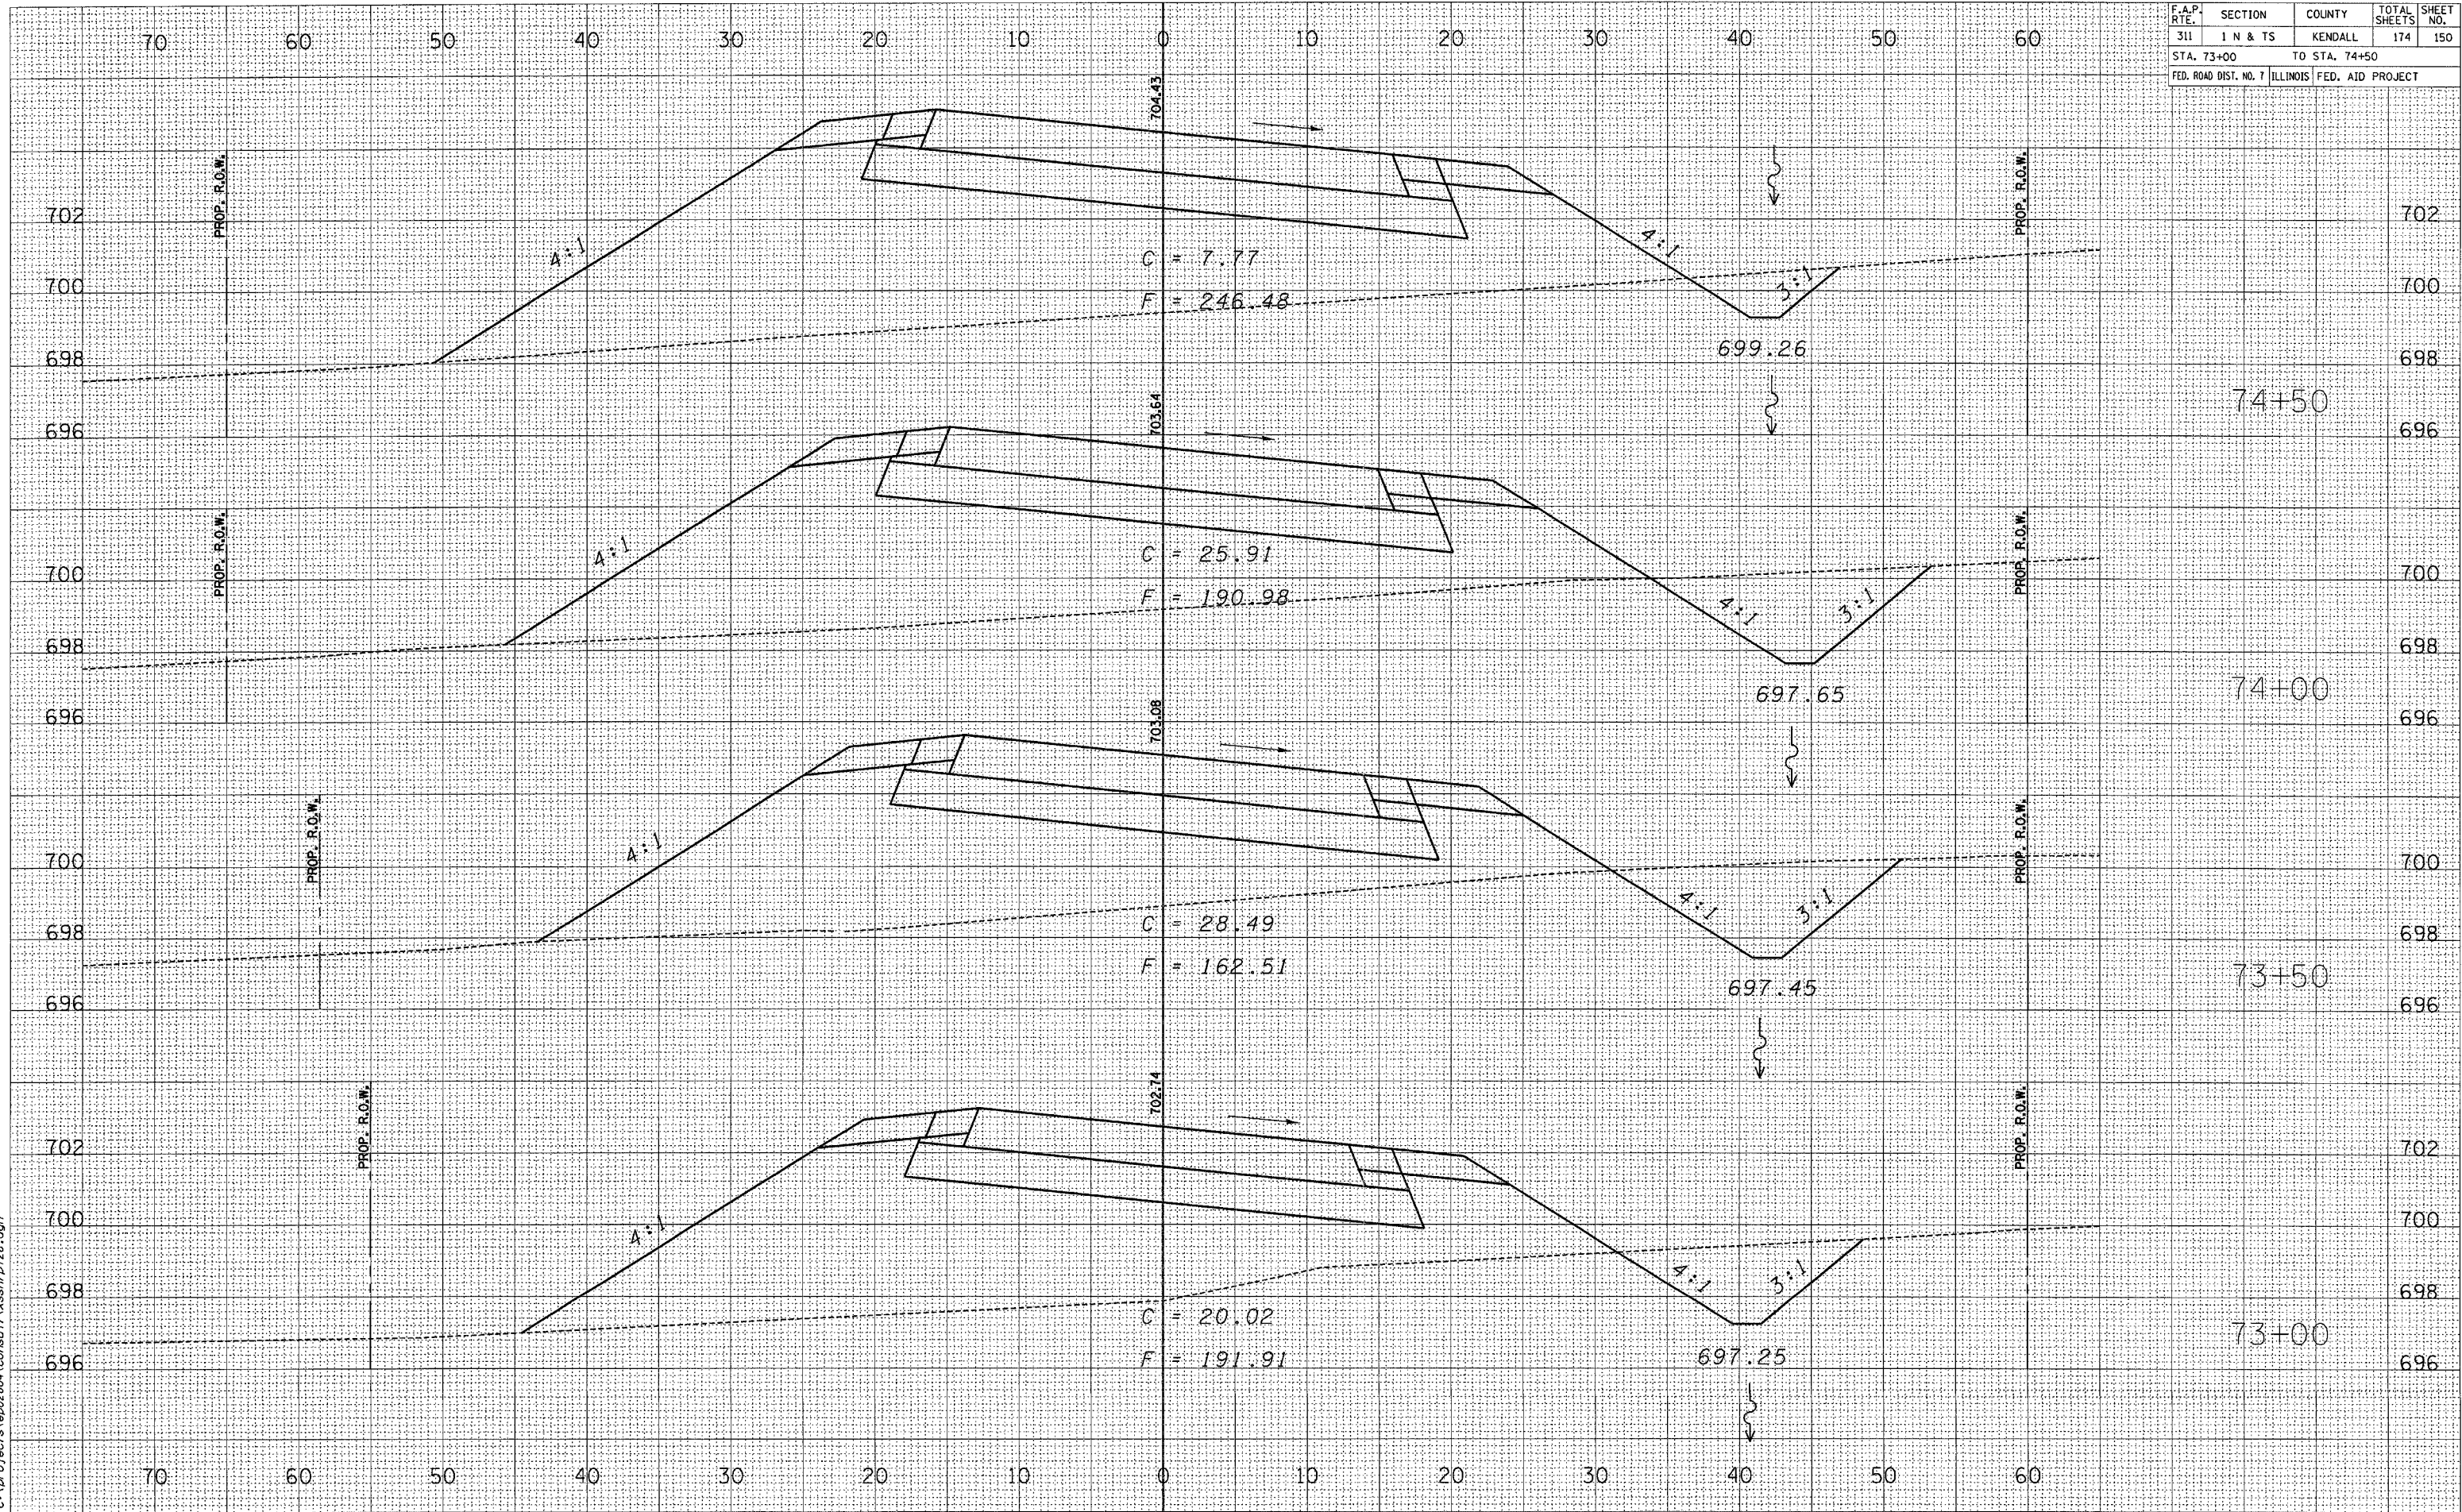


F.A.P. RTE.	SECTION	COUNTY	TOTAL SHEETS	SHEET NO.
311	1 N & TS	KENDALL	174	152
STA. 76+00 TO STA. 76+50				
FED. ROAD DIST. NO. 7		ILLINOIS	FED. AID PROJECT	

FINAL SURVEY	BY	DATE
SURVEYED		
NOTED		
TEMP. EASE		
AREAS CHECKED		
NO.		

ORIGINAL SURVEY	BY	DATE
SURVEYED		
NOTED		
TEMP. EASE		
AREAS CHECKED		
NO.		

2/21/2006
c:\pva\ecr's\epo22801\corrsu\1\ssst\p126.dgn

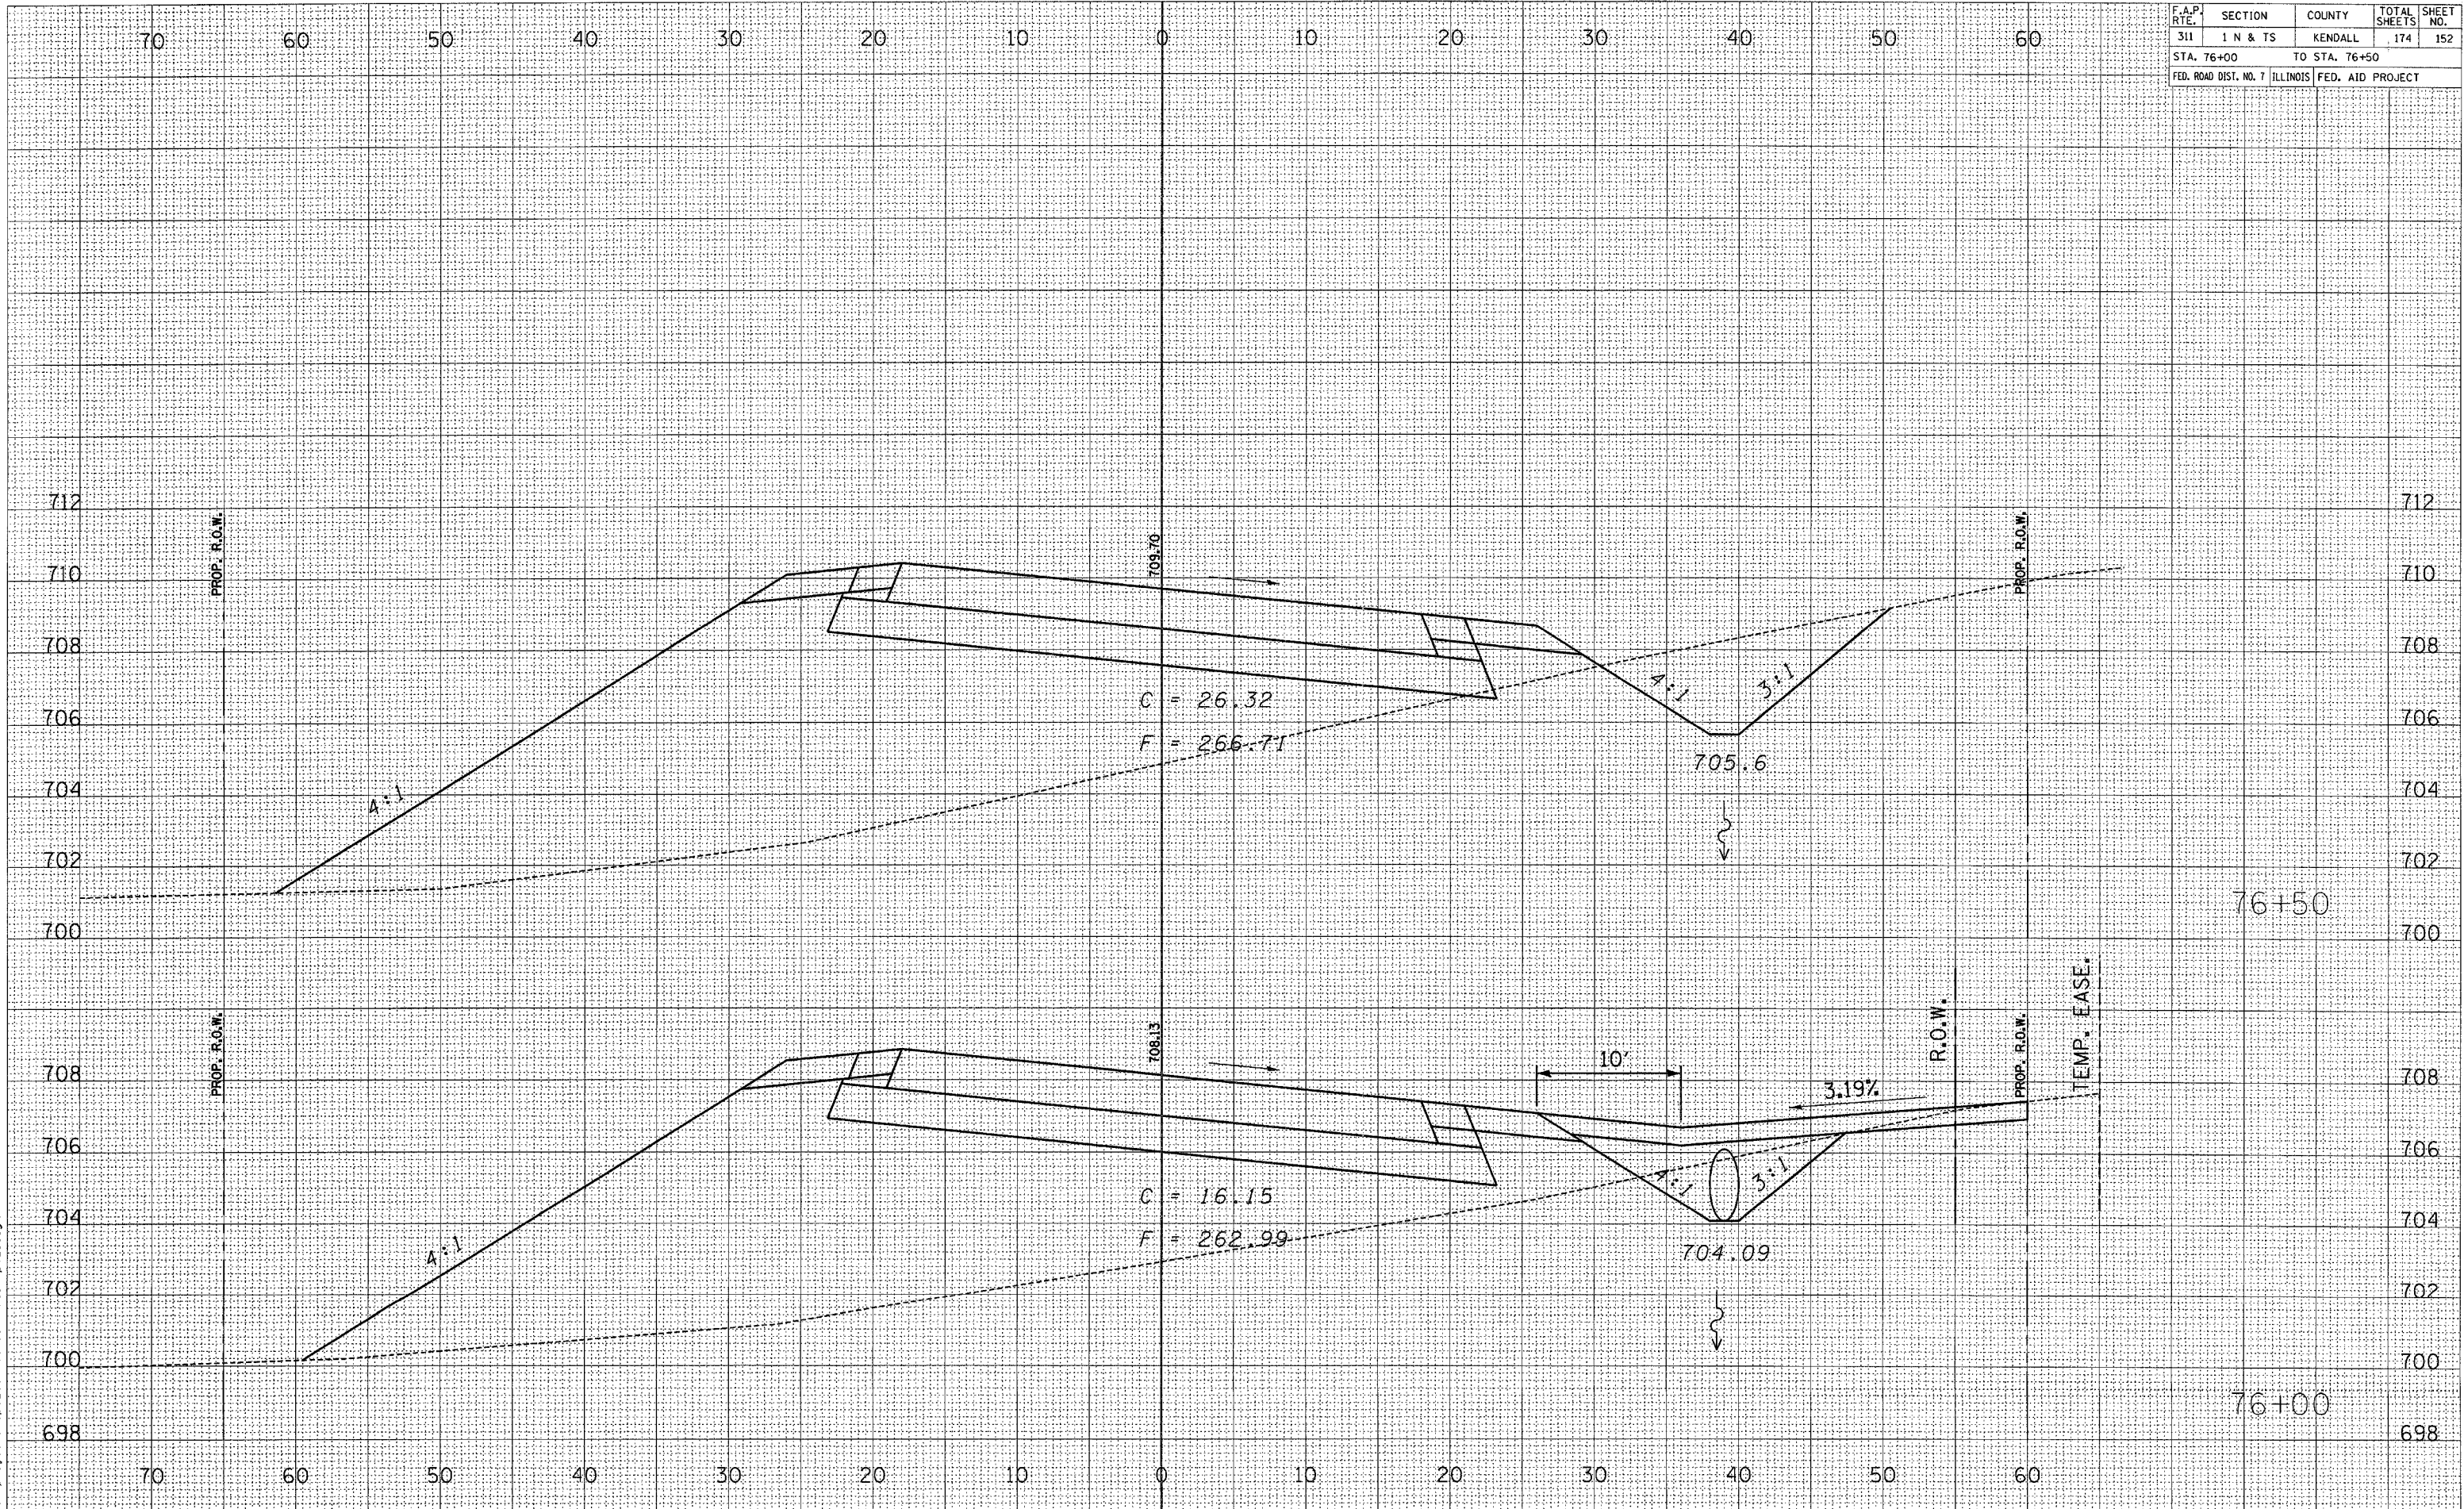


FAS 2312 (IL 126) RELOCATED

FINAL	SURVEYED	BY	DATE
SHEET	PLOTTED		
NOTE BOOK	TEMPLATE		
NO.	AREAS CHECKED		

ORIGINAL	SURVEYED	BY	DATE
SHEET	PLOTTED		
NOTE BOOK	TEMPLATE		
NO.	AREAS CHECKED		

2/21/2006
c:\projects\ep02004\consul\1\ssst\p126.dgn

F.A.P. RTE.	SECTION	COUNTY	TOTAL SHEETS	SHEET NO.
311	1 N & TS	KENDALL	174	153
STA. 77+00 TO STA. 77+50				
FED. ROAD DIST. NO. 7 ILLINOIS FED. AID PROJECT				

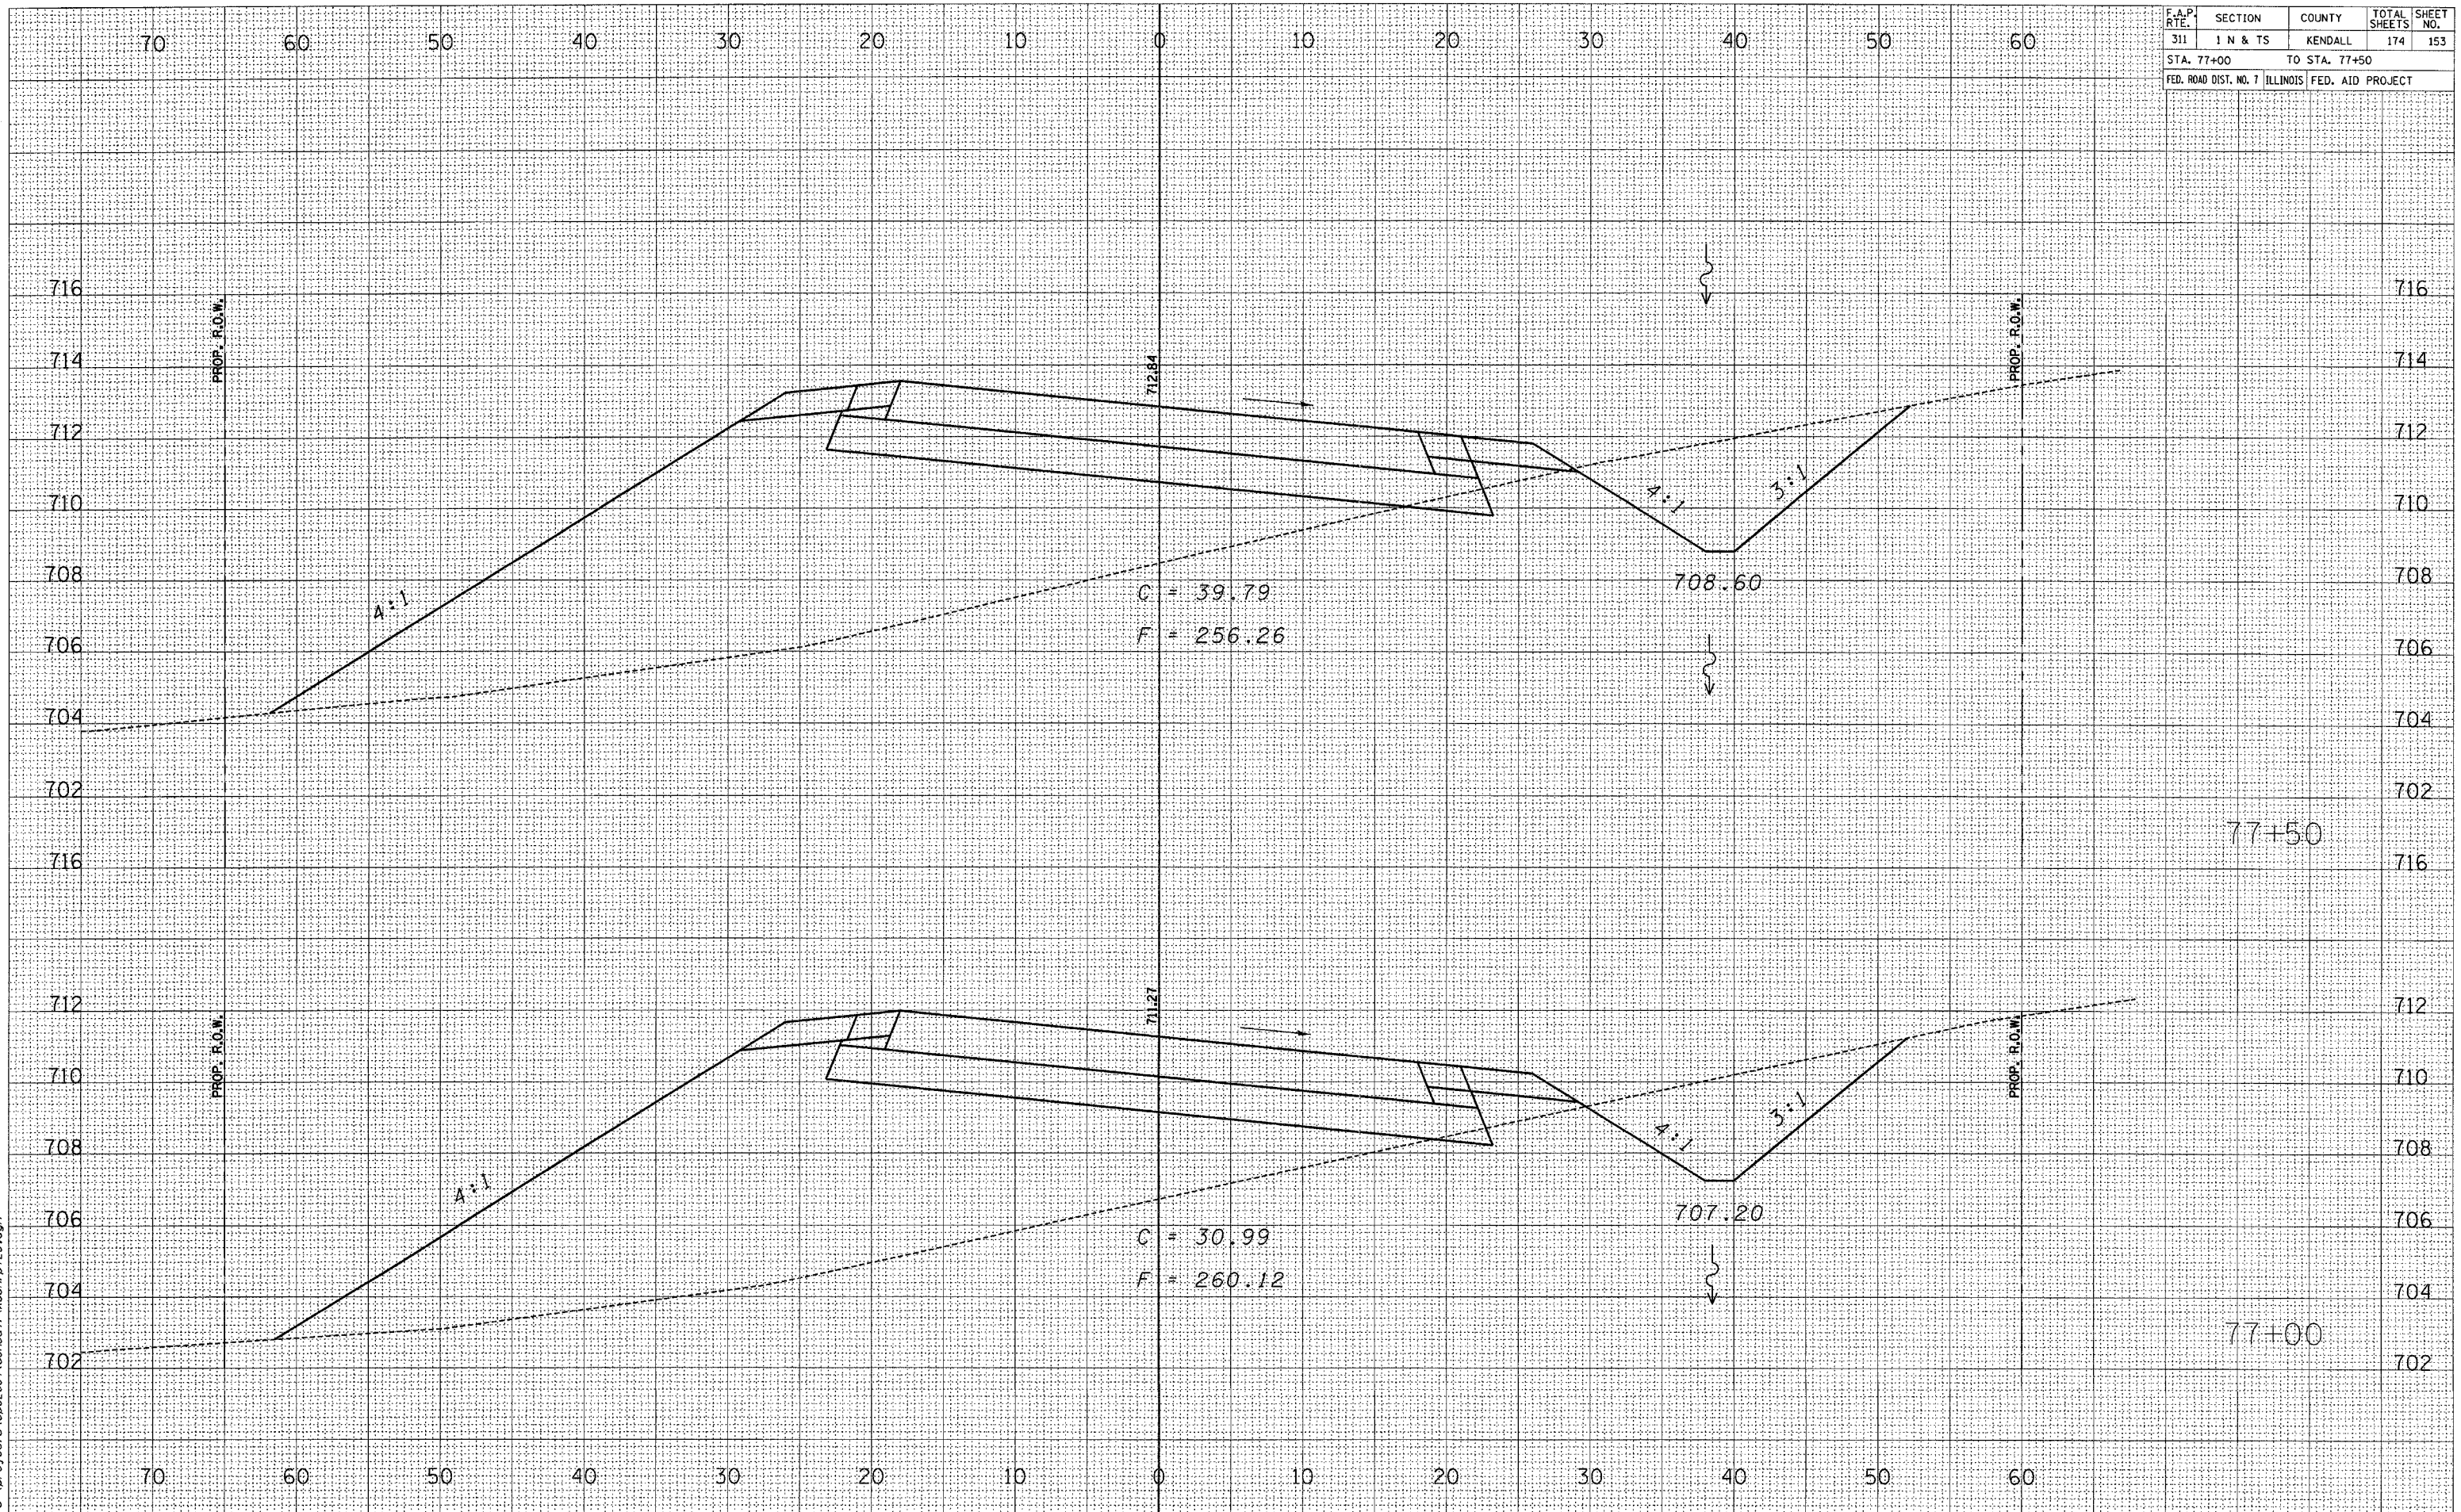


FINAL	SURVEYED	BY	DATE
SURVEY	PLOTTED		
NOTE BOOK	DATE		
AREAS	CHECKED		
NO.			


ORIGINAL	SURVEYED	BY	DATE
SURVEY	PLOTTED		
NOTE BOOK	DATE		
AREAS	CHECKED		
NO.			

2/21/2006
c:\projects\ep02804\consu\1\ssst\p126.dgn

F.A.P. RTE.	SECTION	COUNTY	TOTAL SHEETS	SHEET NO.
311	1 N & TS	KENDALL	174	154
STA. 78+00 TO STA. 78+50				
FED. ROAD DIST. NO. 7 ILLINOIS FED. AID PROJECT				

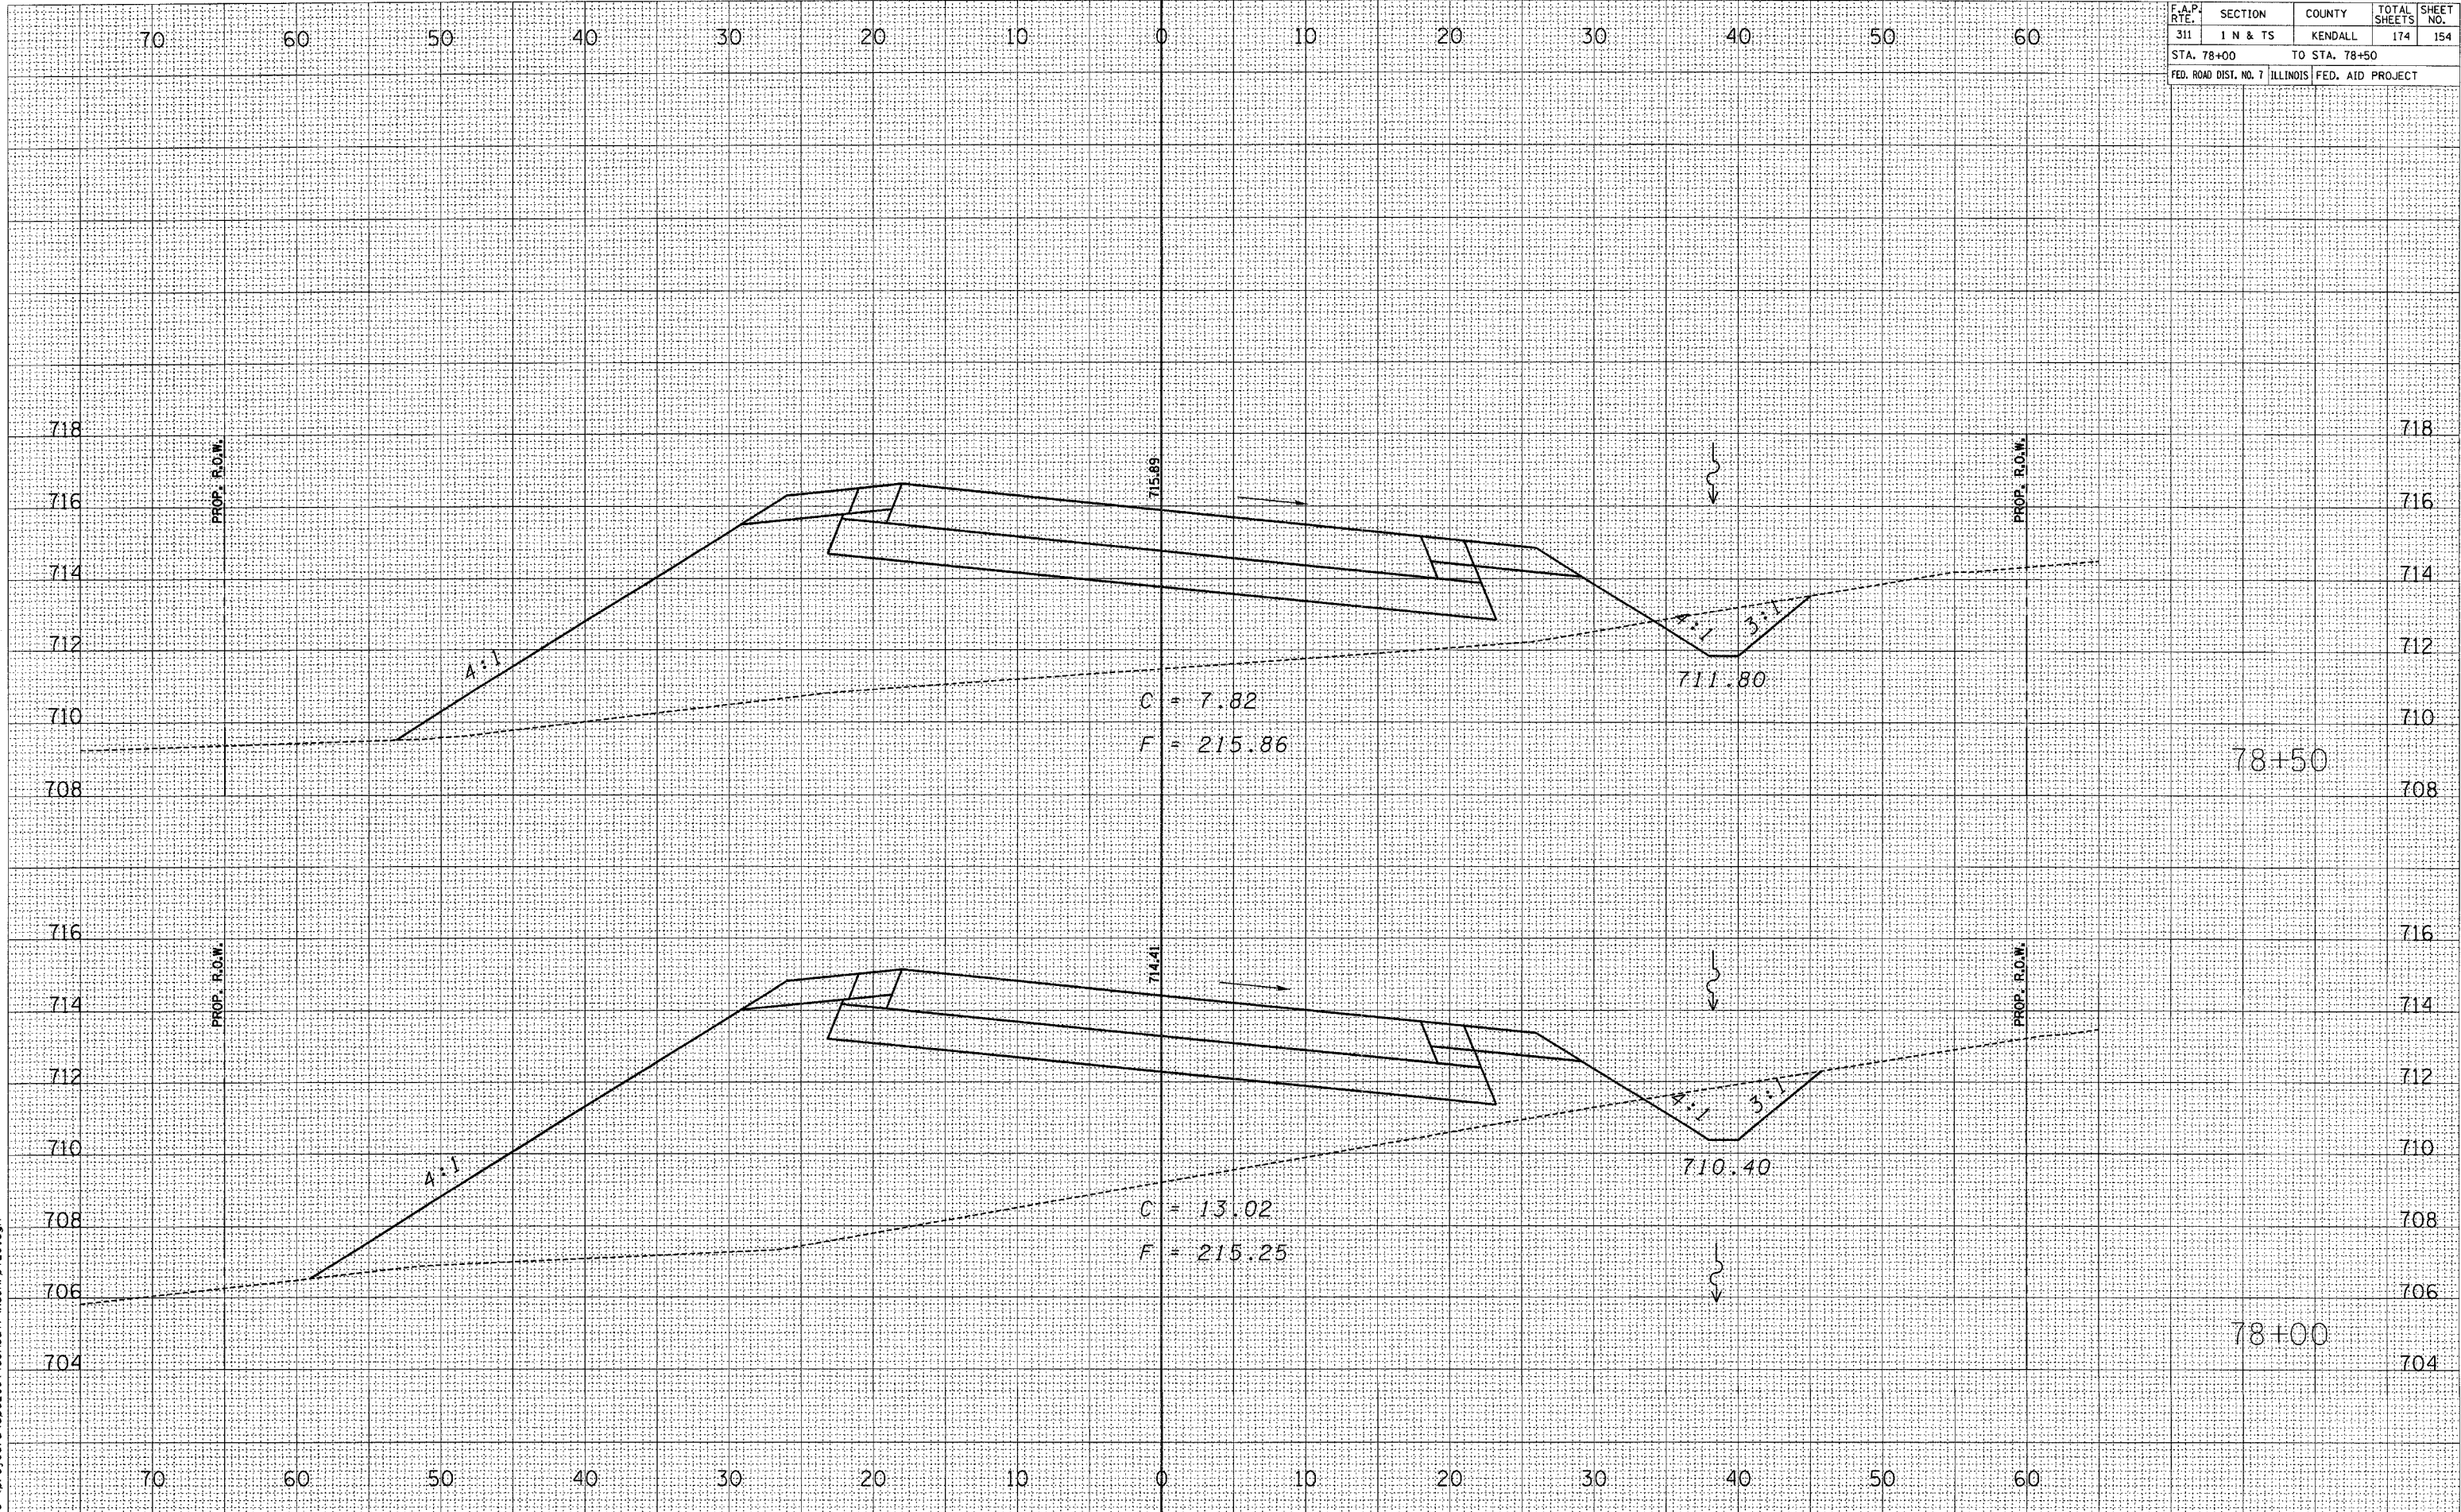


F.A.P. RTE.	SECTION	COUNTY	TOTAL SHEETS	SHEET NO.
311	1 N & TS	KENDALL	174	159
STA. 86+50		TO STA. 87+50		
FED. ROAD DIST. NO. 7	ILLINOIS	FED. AID PROJECT		

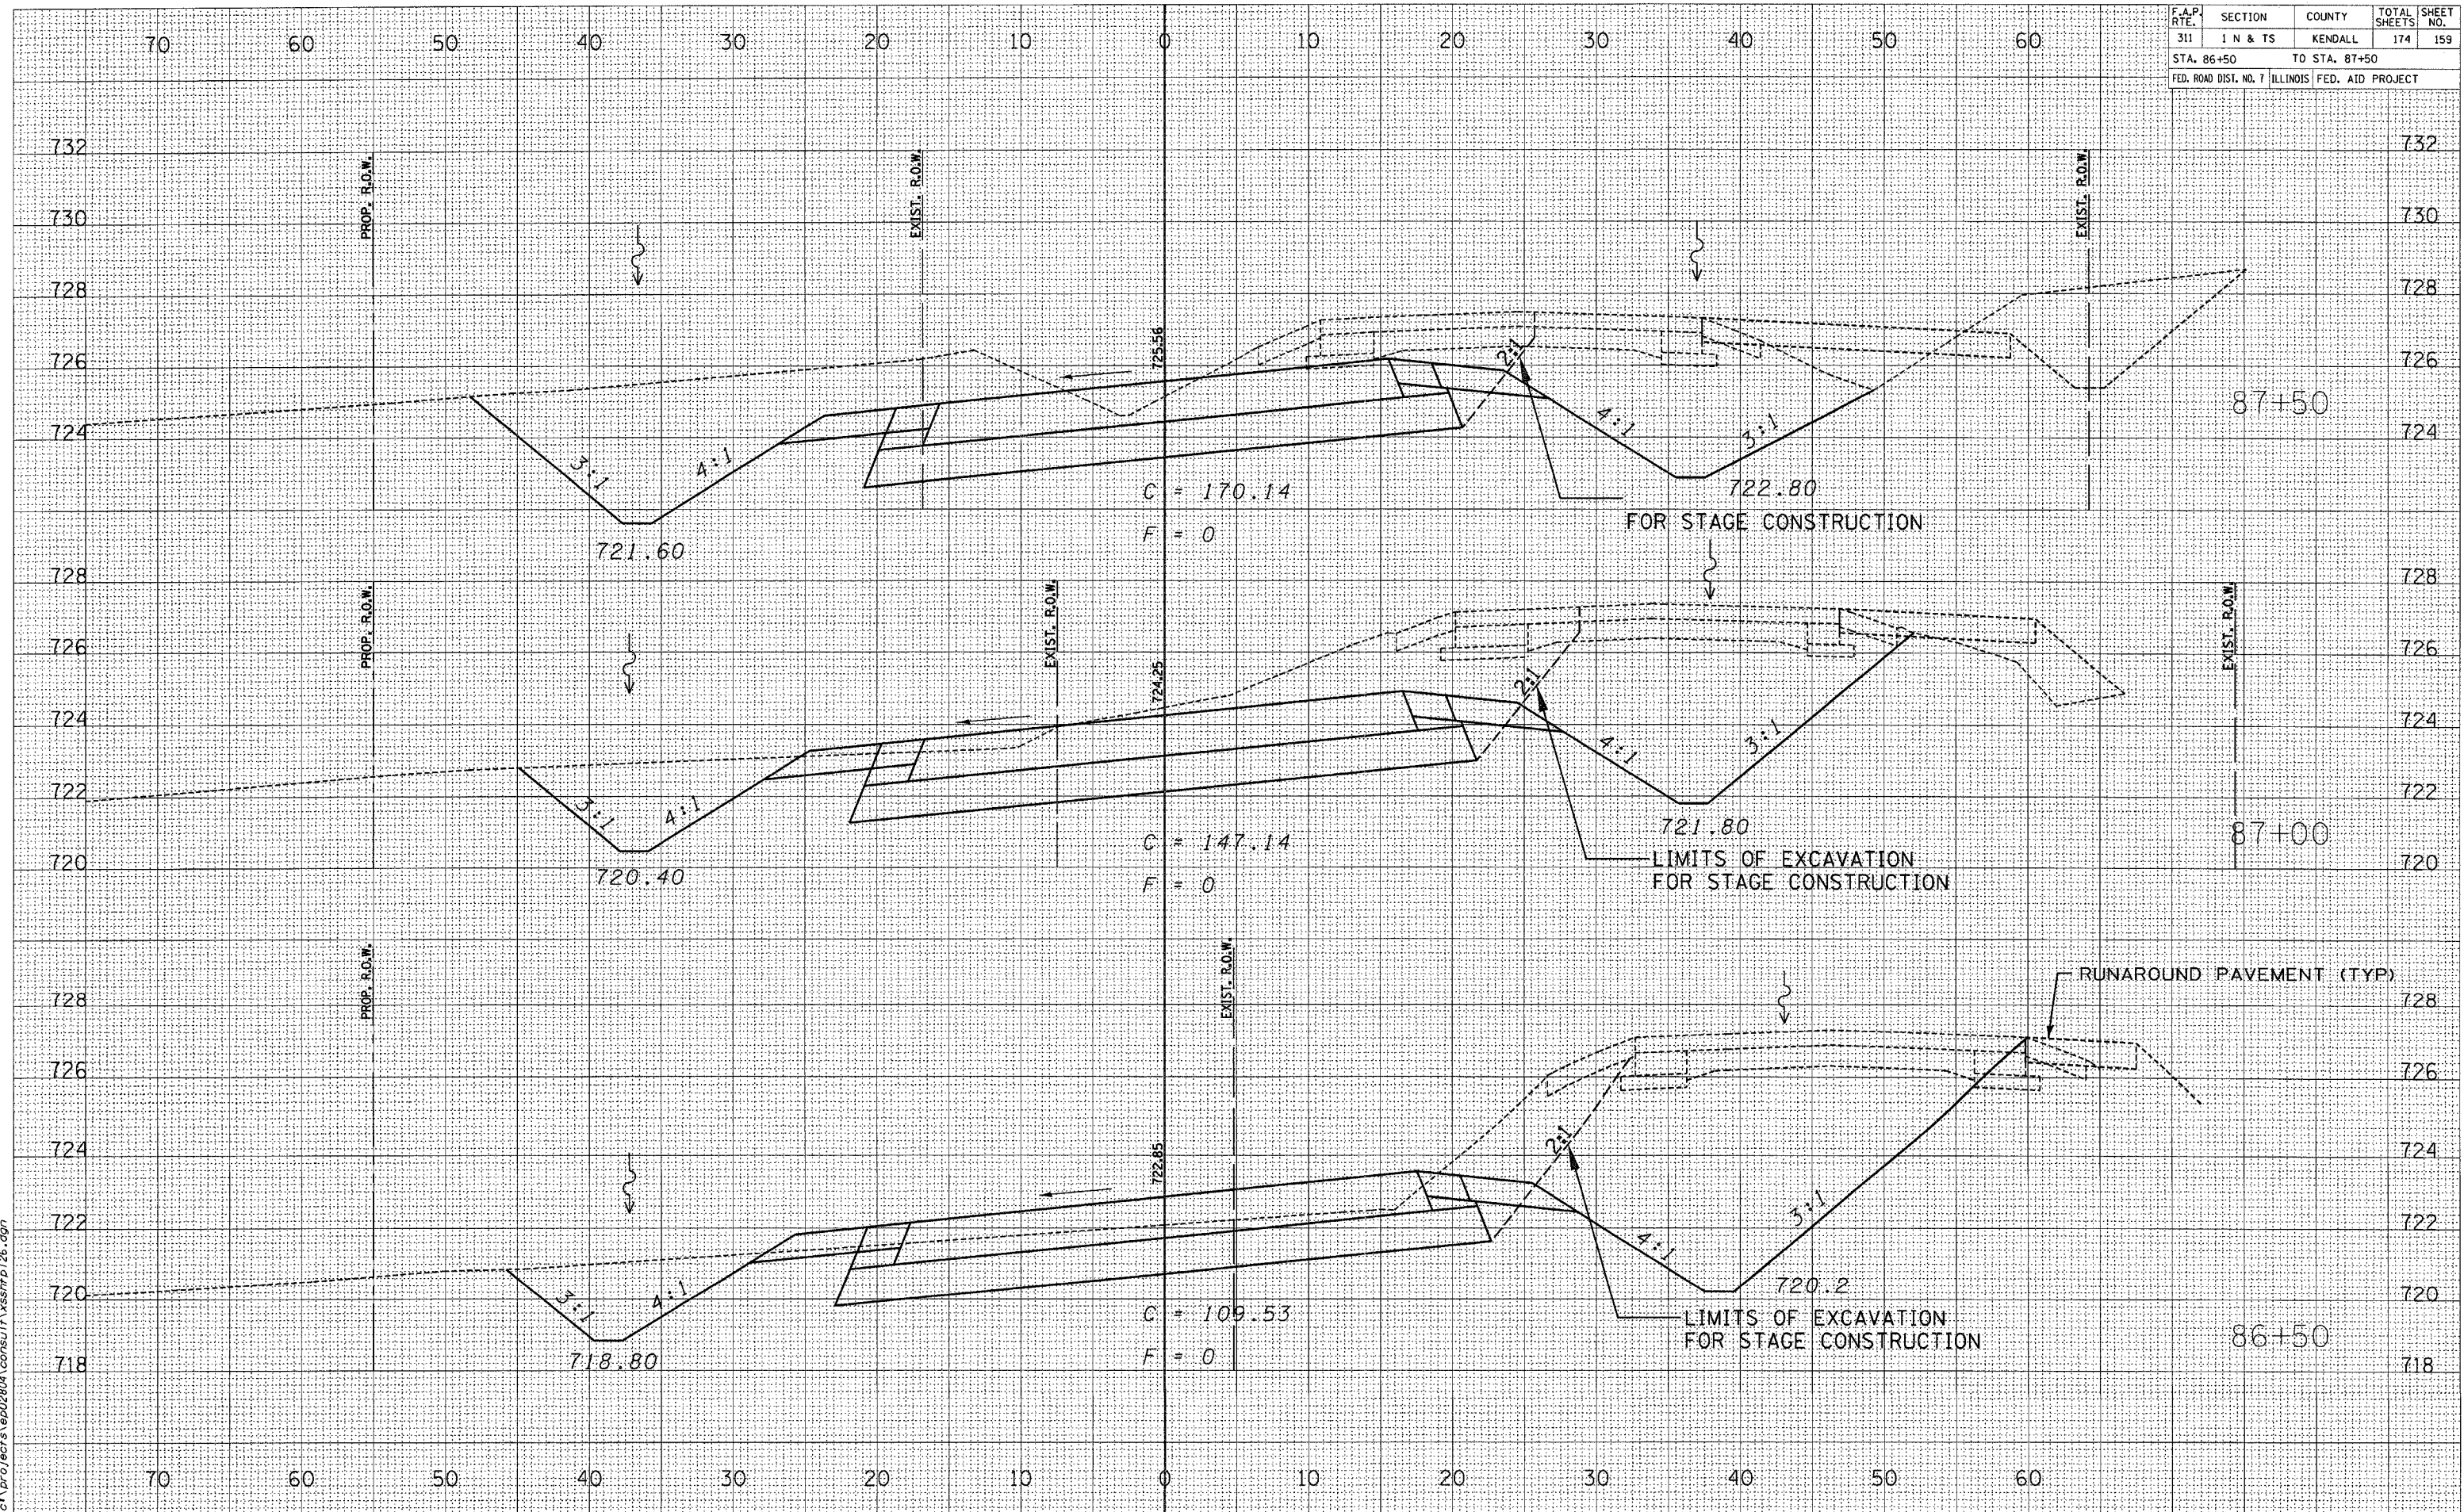

FAS 2312 (IL 126) RELOCATED

F.A.P. RTE.	SECTION	COUNTY	TOTAL SHEETS	SHEET NO.
311	1 N & TS	KENDALL	174	160
STA. 88+00		TO STA. 89+00		
FED. ROAD DIST. NO. 7	ILLINOIS	FED. AID PROJECT		

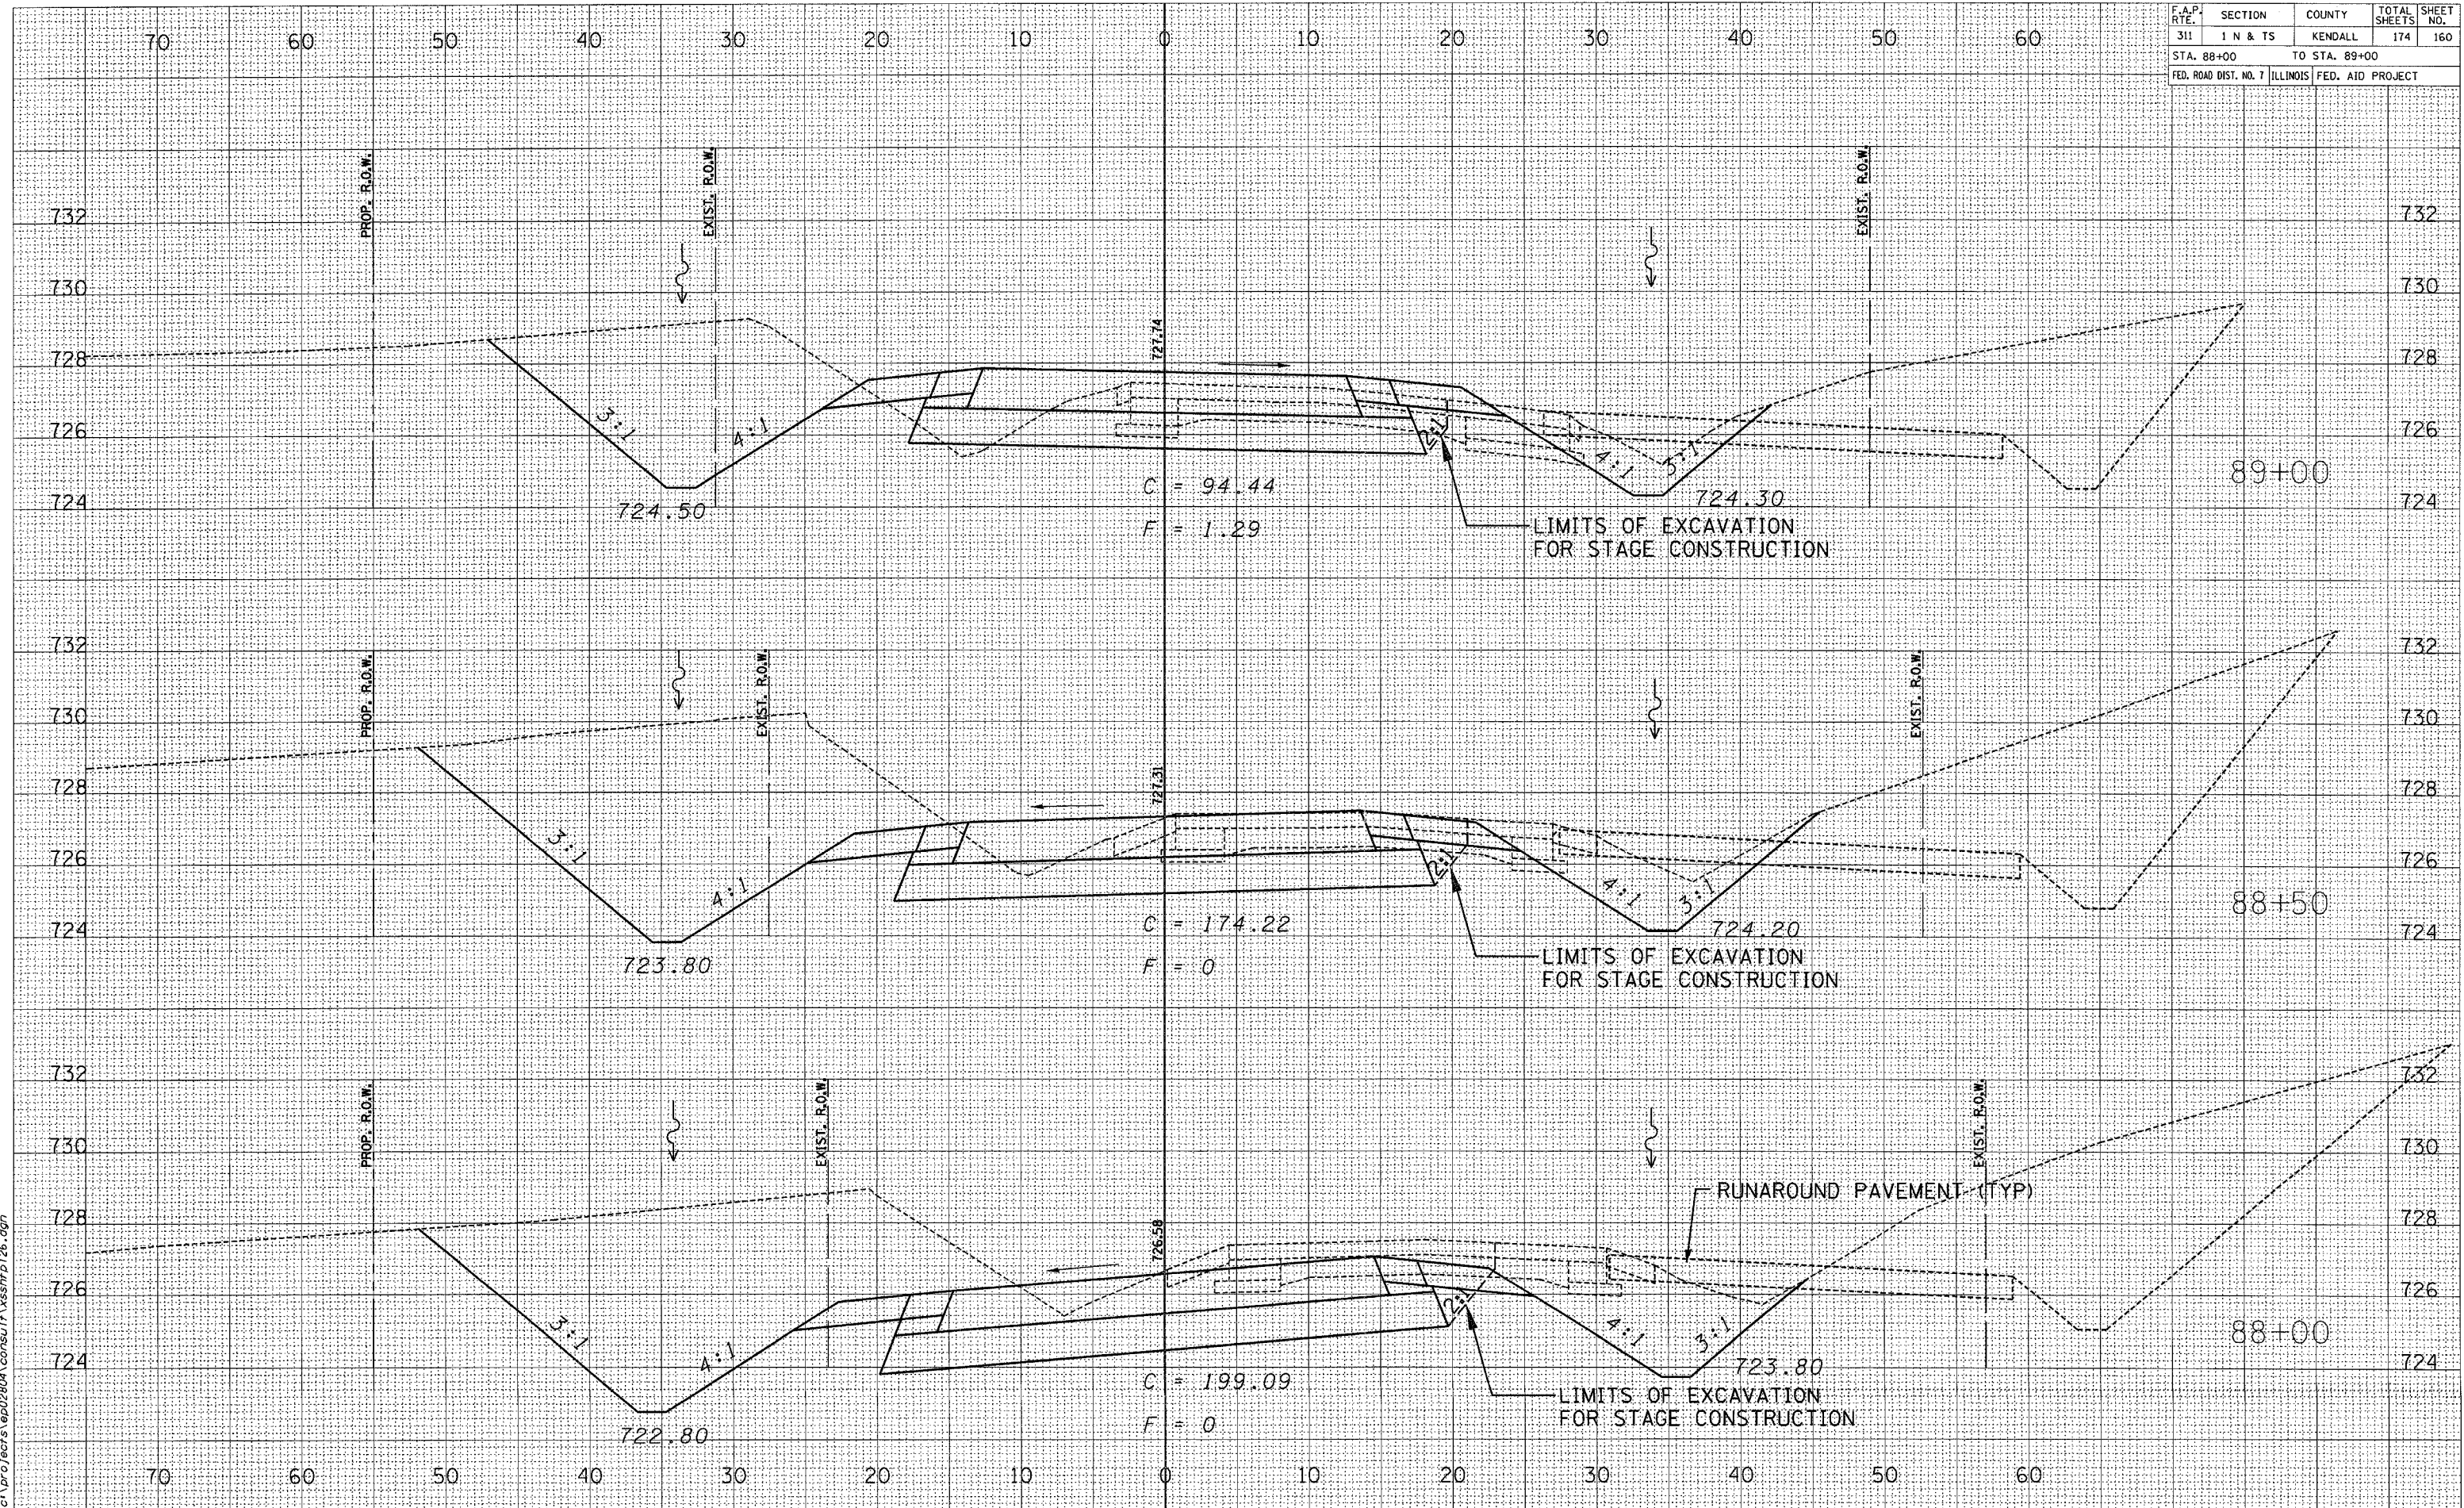

FAS 2312 (IL 126) RELOCATED


F.A.P. RTE.	SECTION	COUNTY	TOTAL SHEETS	SHEET NO.
311	1 N & TS	KENDALL	174	161
STA. 89+50 TO STA. 90+50			ILLINOIS FED. AID PROJECT	

DATE	BY
8/04	CHAMLIN
9/04	LAG
12/04	NO
NO.	AREA CHECKED

DATE	BY
8/04	CHAMLIN
9/04	LAG
12/04	NO
NO.	AREA CHECKED

2/23/2006

c:\projects\ep02804\consu11\ssstf126.dgn

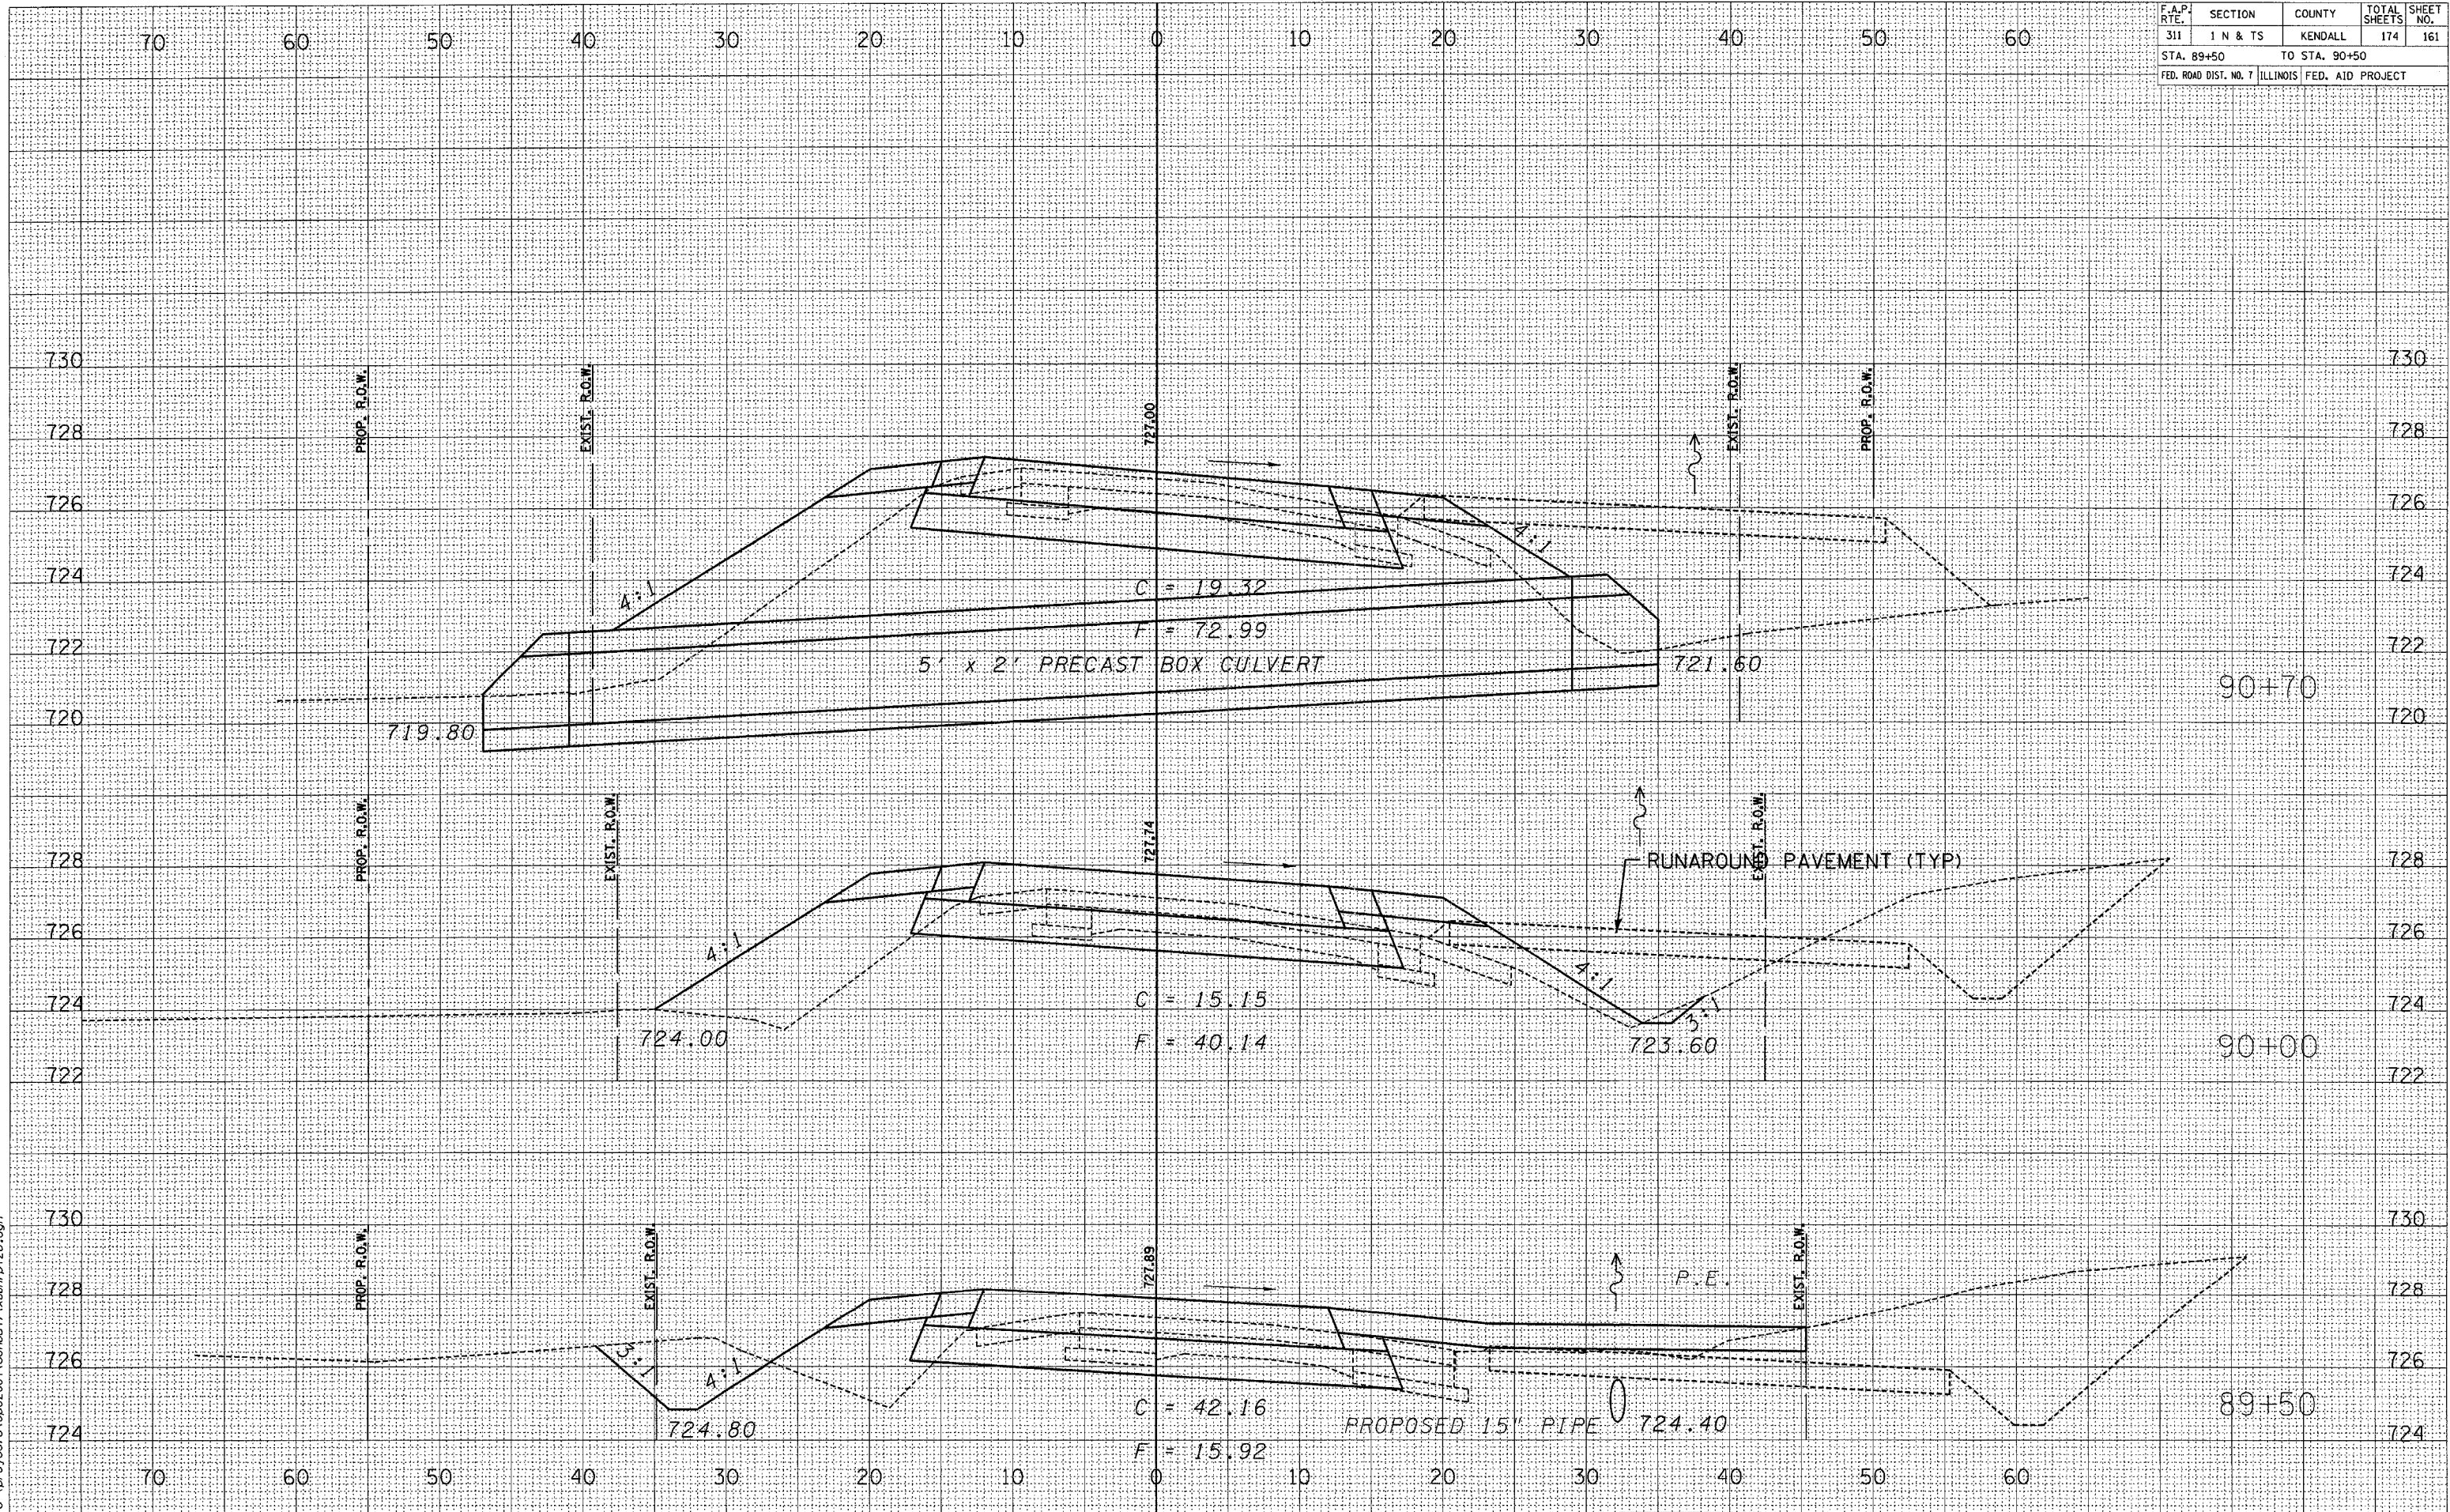


FINAL SURVEY	DATE	
	BY	
	SURVEYED	
	NOTE BOOK	
	AREAS CHECKED	

ORIGINAL SURVEY	DATE	
	BY	
	SURVEYED	
	NOTE BOOK	
	AREAS CHECKED	

3/31/2006
c:\projects\ep02804\corss\1\1\ssb\126.dgn

F.A.P. RTE.	SECTION	COUNTY	TOTAL SHEETS	SHEET NO.
311	1 N & TS	KENDALL	174	162
STA. 91+00 TO STA. 92+00				
FED. ROAD DIST. NO. 7 ILLINOIS FED. AID PROJECT				

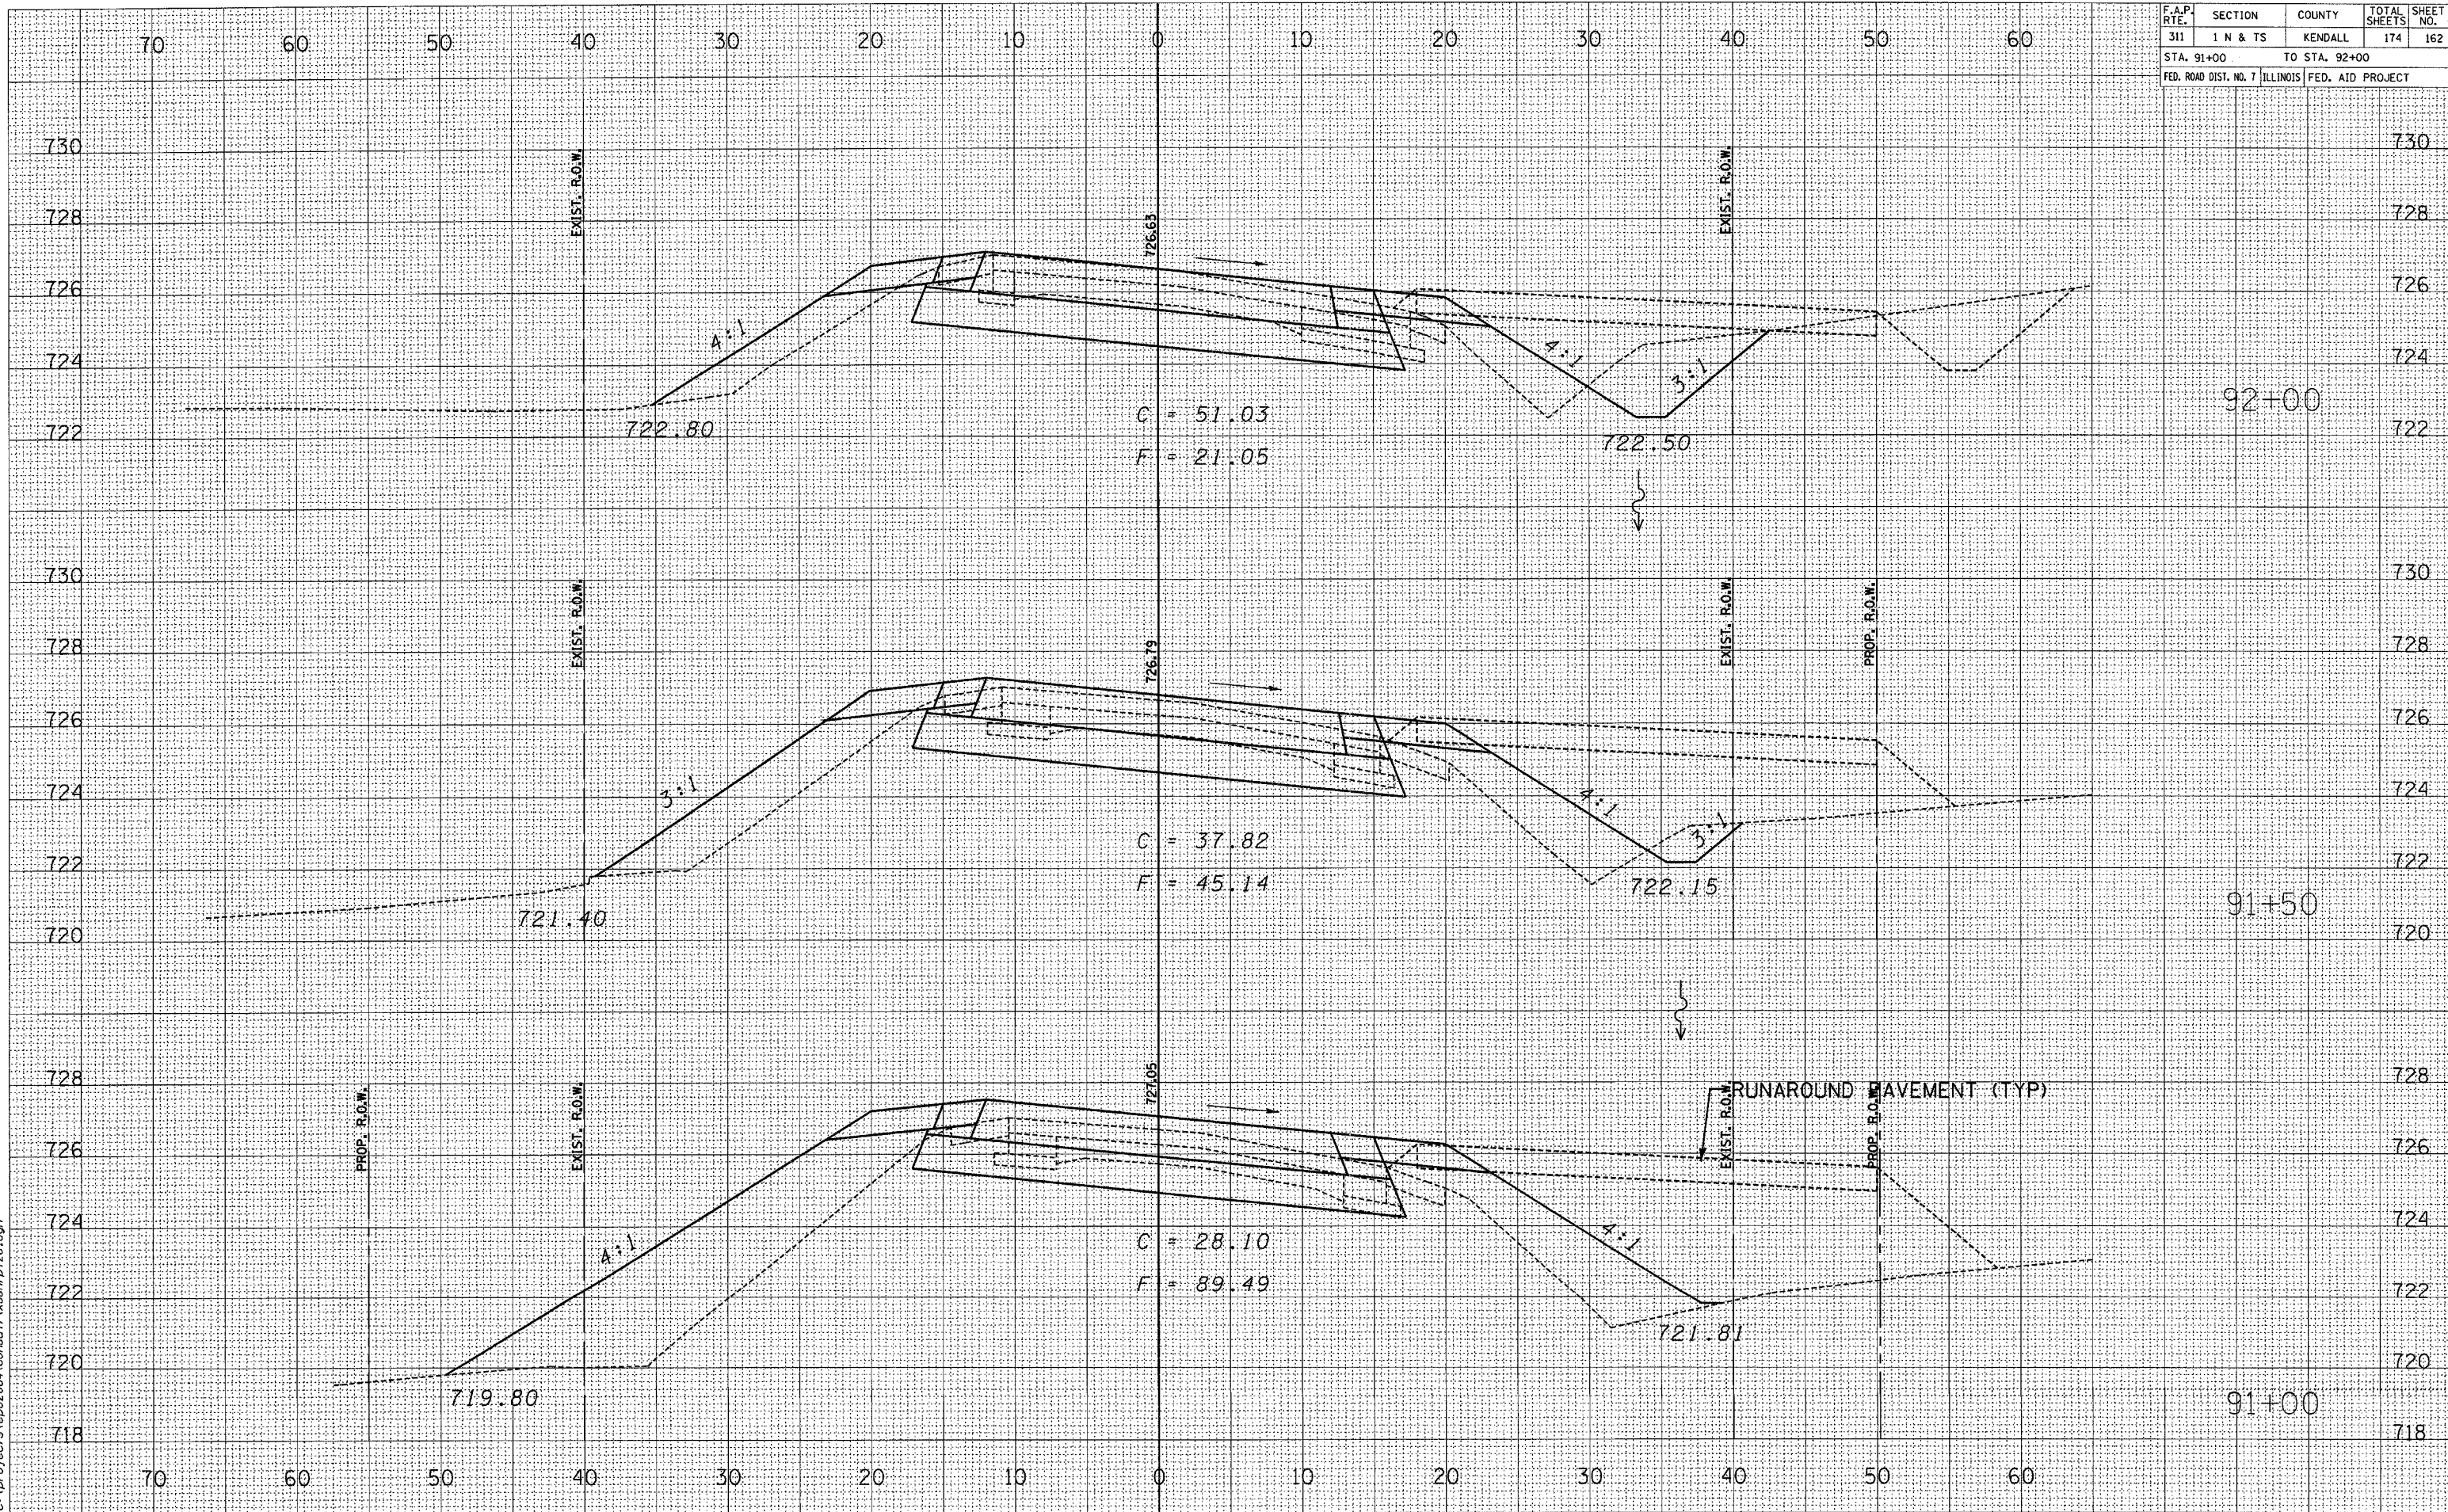


F.A.P. RTE.	SECTION	COUNTY	TOTAL SHEETS	SHEET NO.
311	1 N & TS	KENDALL	174	163
STA. 484+00		TO STA. 485+00		
FED. ROAD DIST. NO. 7		ILLINOIS FED. AID PROJECT		

FINAL SURVEY	BY	DATE
SURVEYED		
PLOTTED		
NOTE BOOK		
AREAS CHECKED		

ORIGINAL SURVEY	BY	DATE
SURVEYED		
PLOTTED		
NOTE BOOK		
AREAS CHECKED		

2/21/2006
C:\projects\660280A\cansu\1\xsst\detour

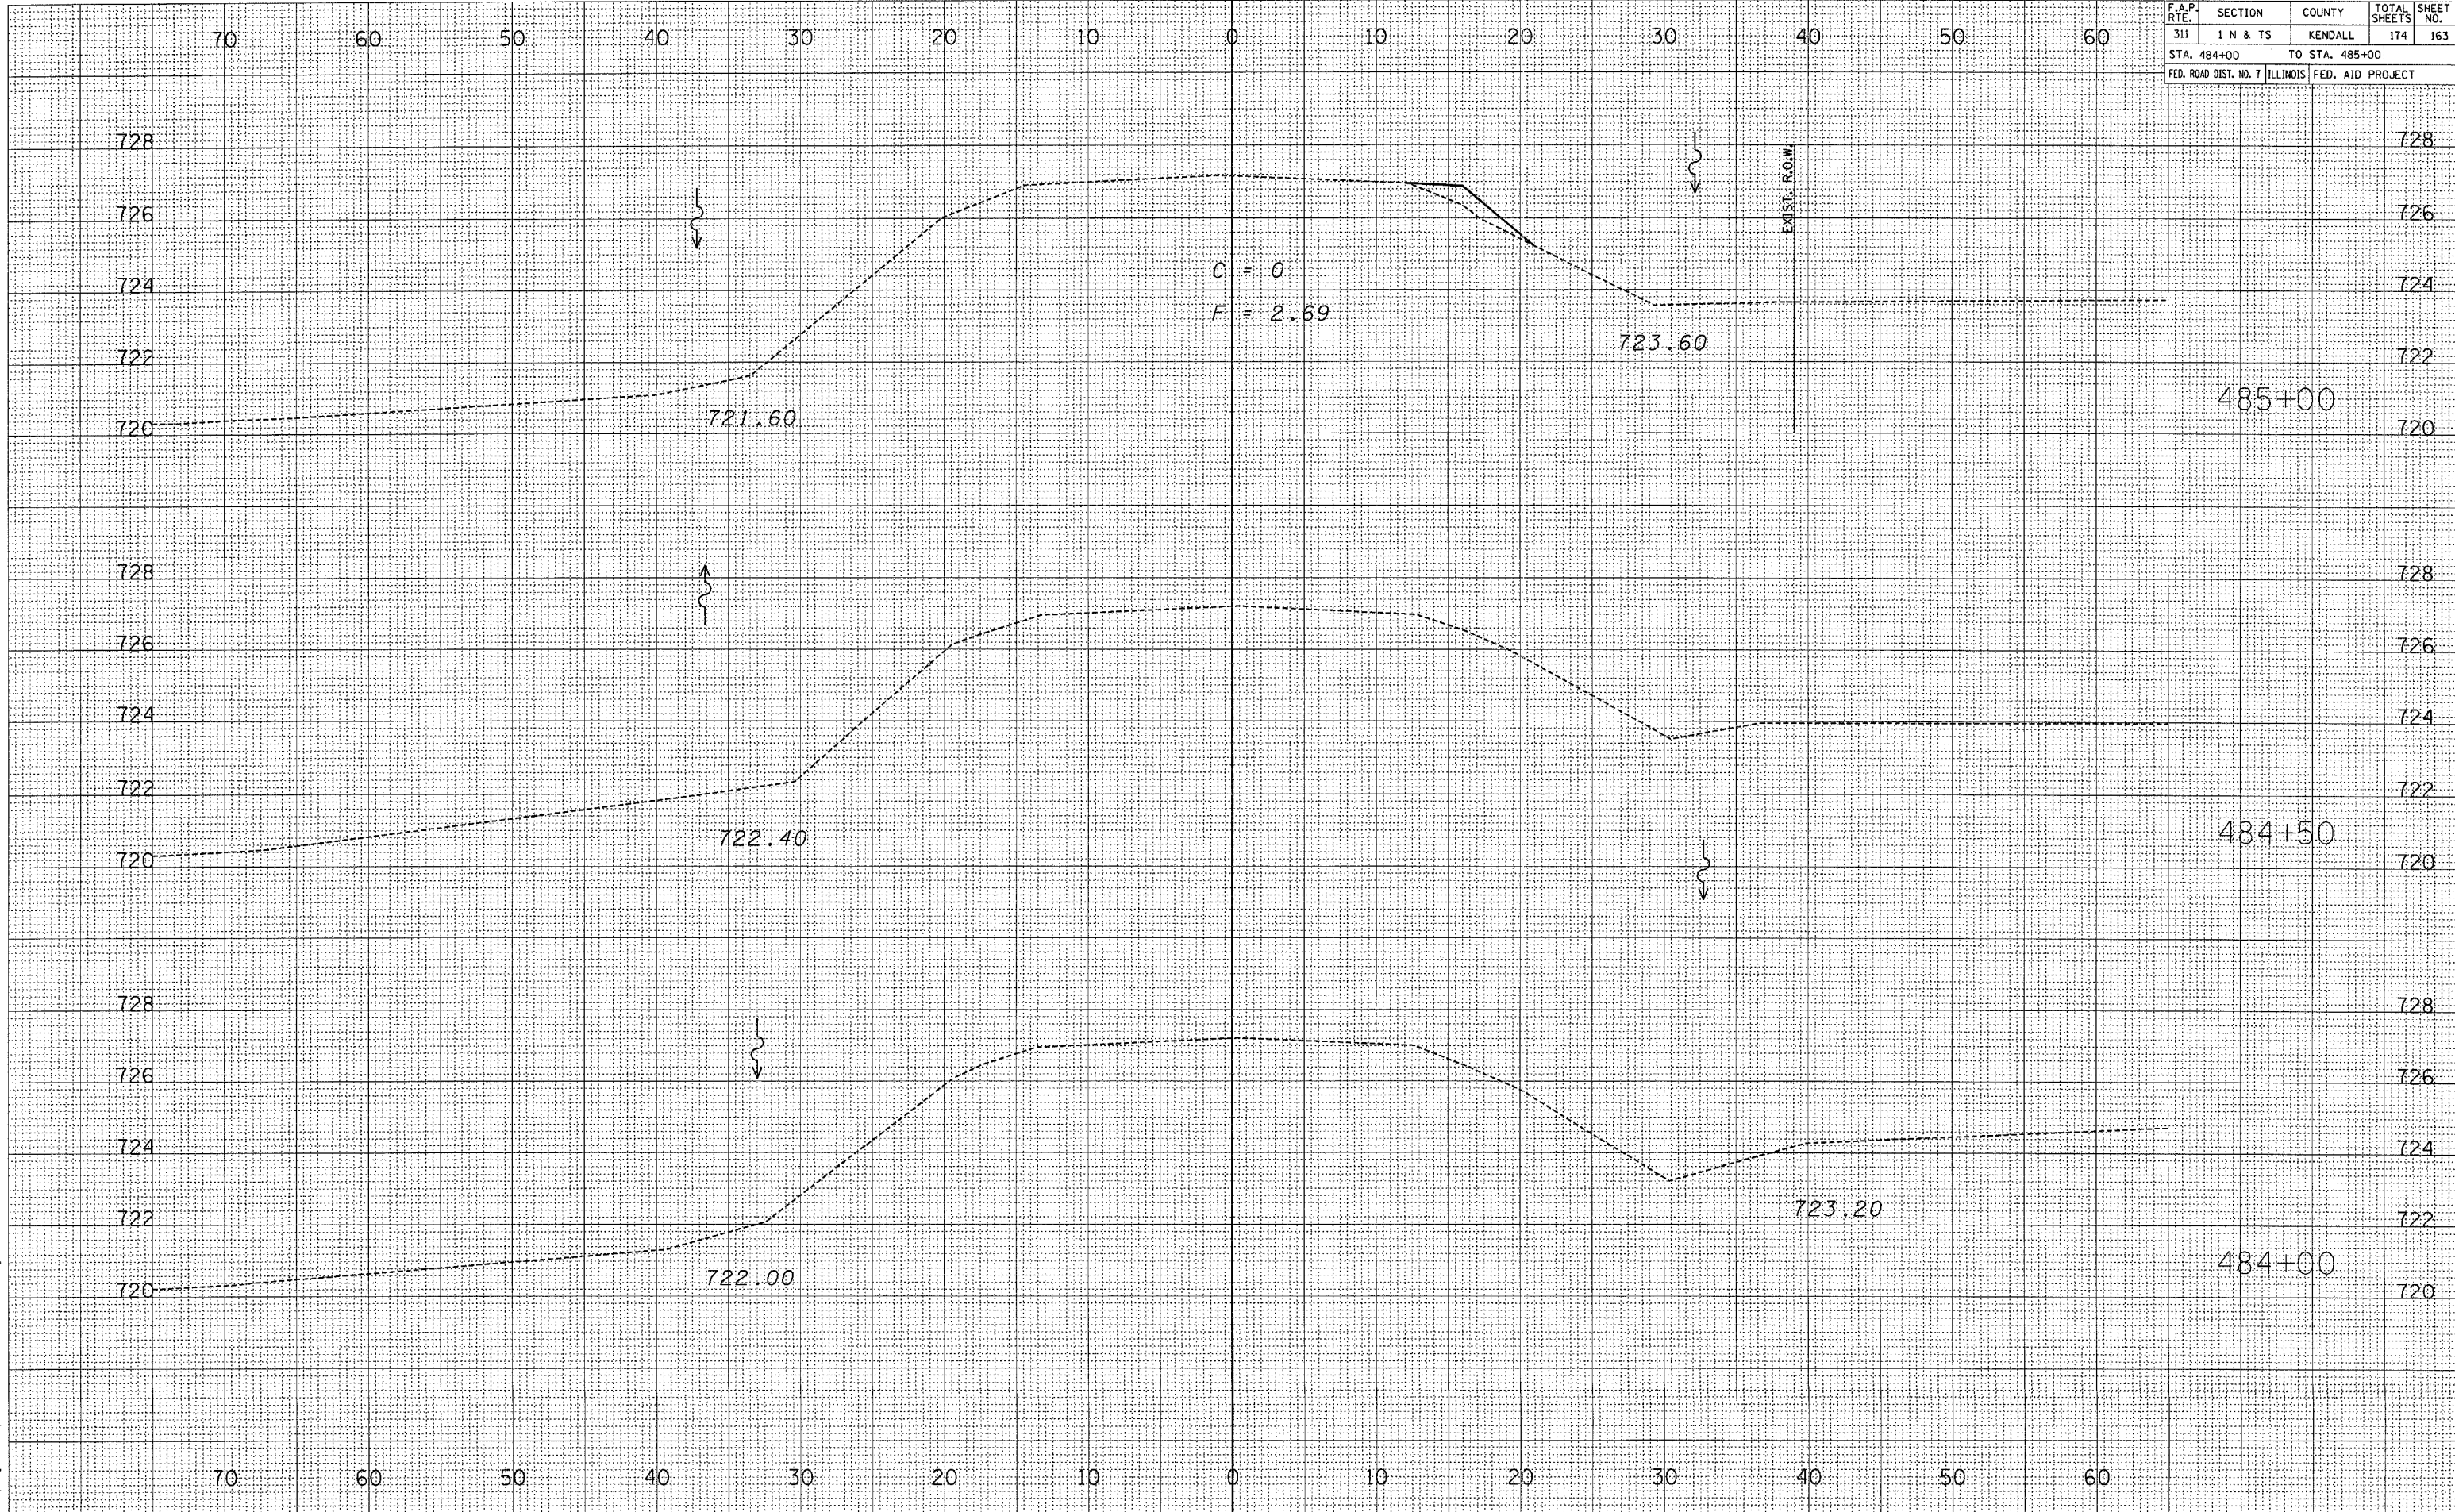


F.A.P. RTE.	SECTION	COUNTY	TOTAL SHEETS	SHEET NO.
311	1 N & TS	KENDALL	174	164
STA. 485+50 TO STA. 486+50				
FED. ROAD DIST. NO. 7 ILLINOIS FED. AID PROJECT				

DATE	BY	SURVEYED	BY	DATE
		PLOTTED	BY	
		TEMPLATE	BY	
		AREAS	BY	
		CHECKED	BY	

DATE	BY	SURVEYED	BY	DATE
		PLOTTED	BY	
		TEMPLATE	BY	
		AREAS	BY	
		CHECKED	BY	

3/30/2006
c:\projects\ep02804\consul\1\1\ssst\detour

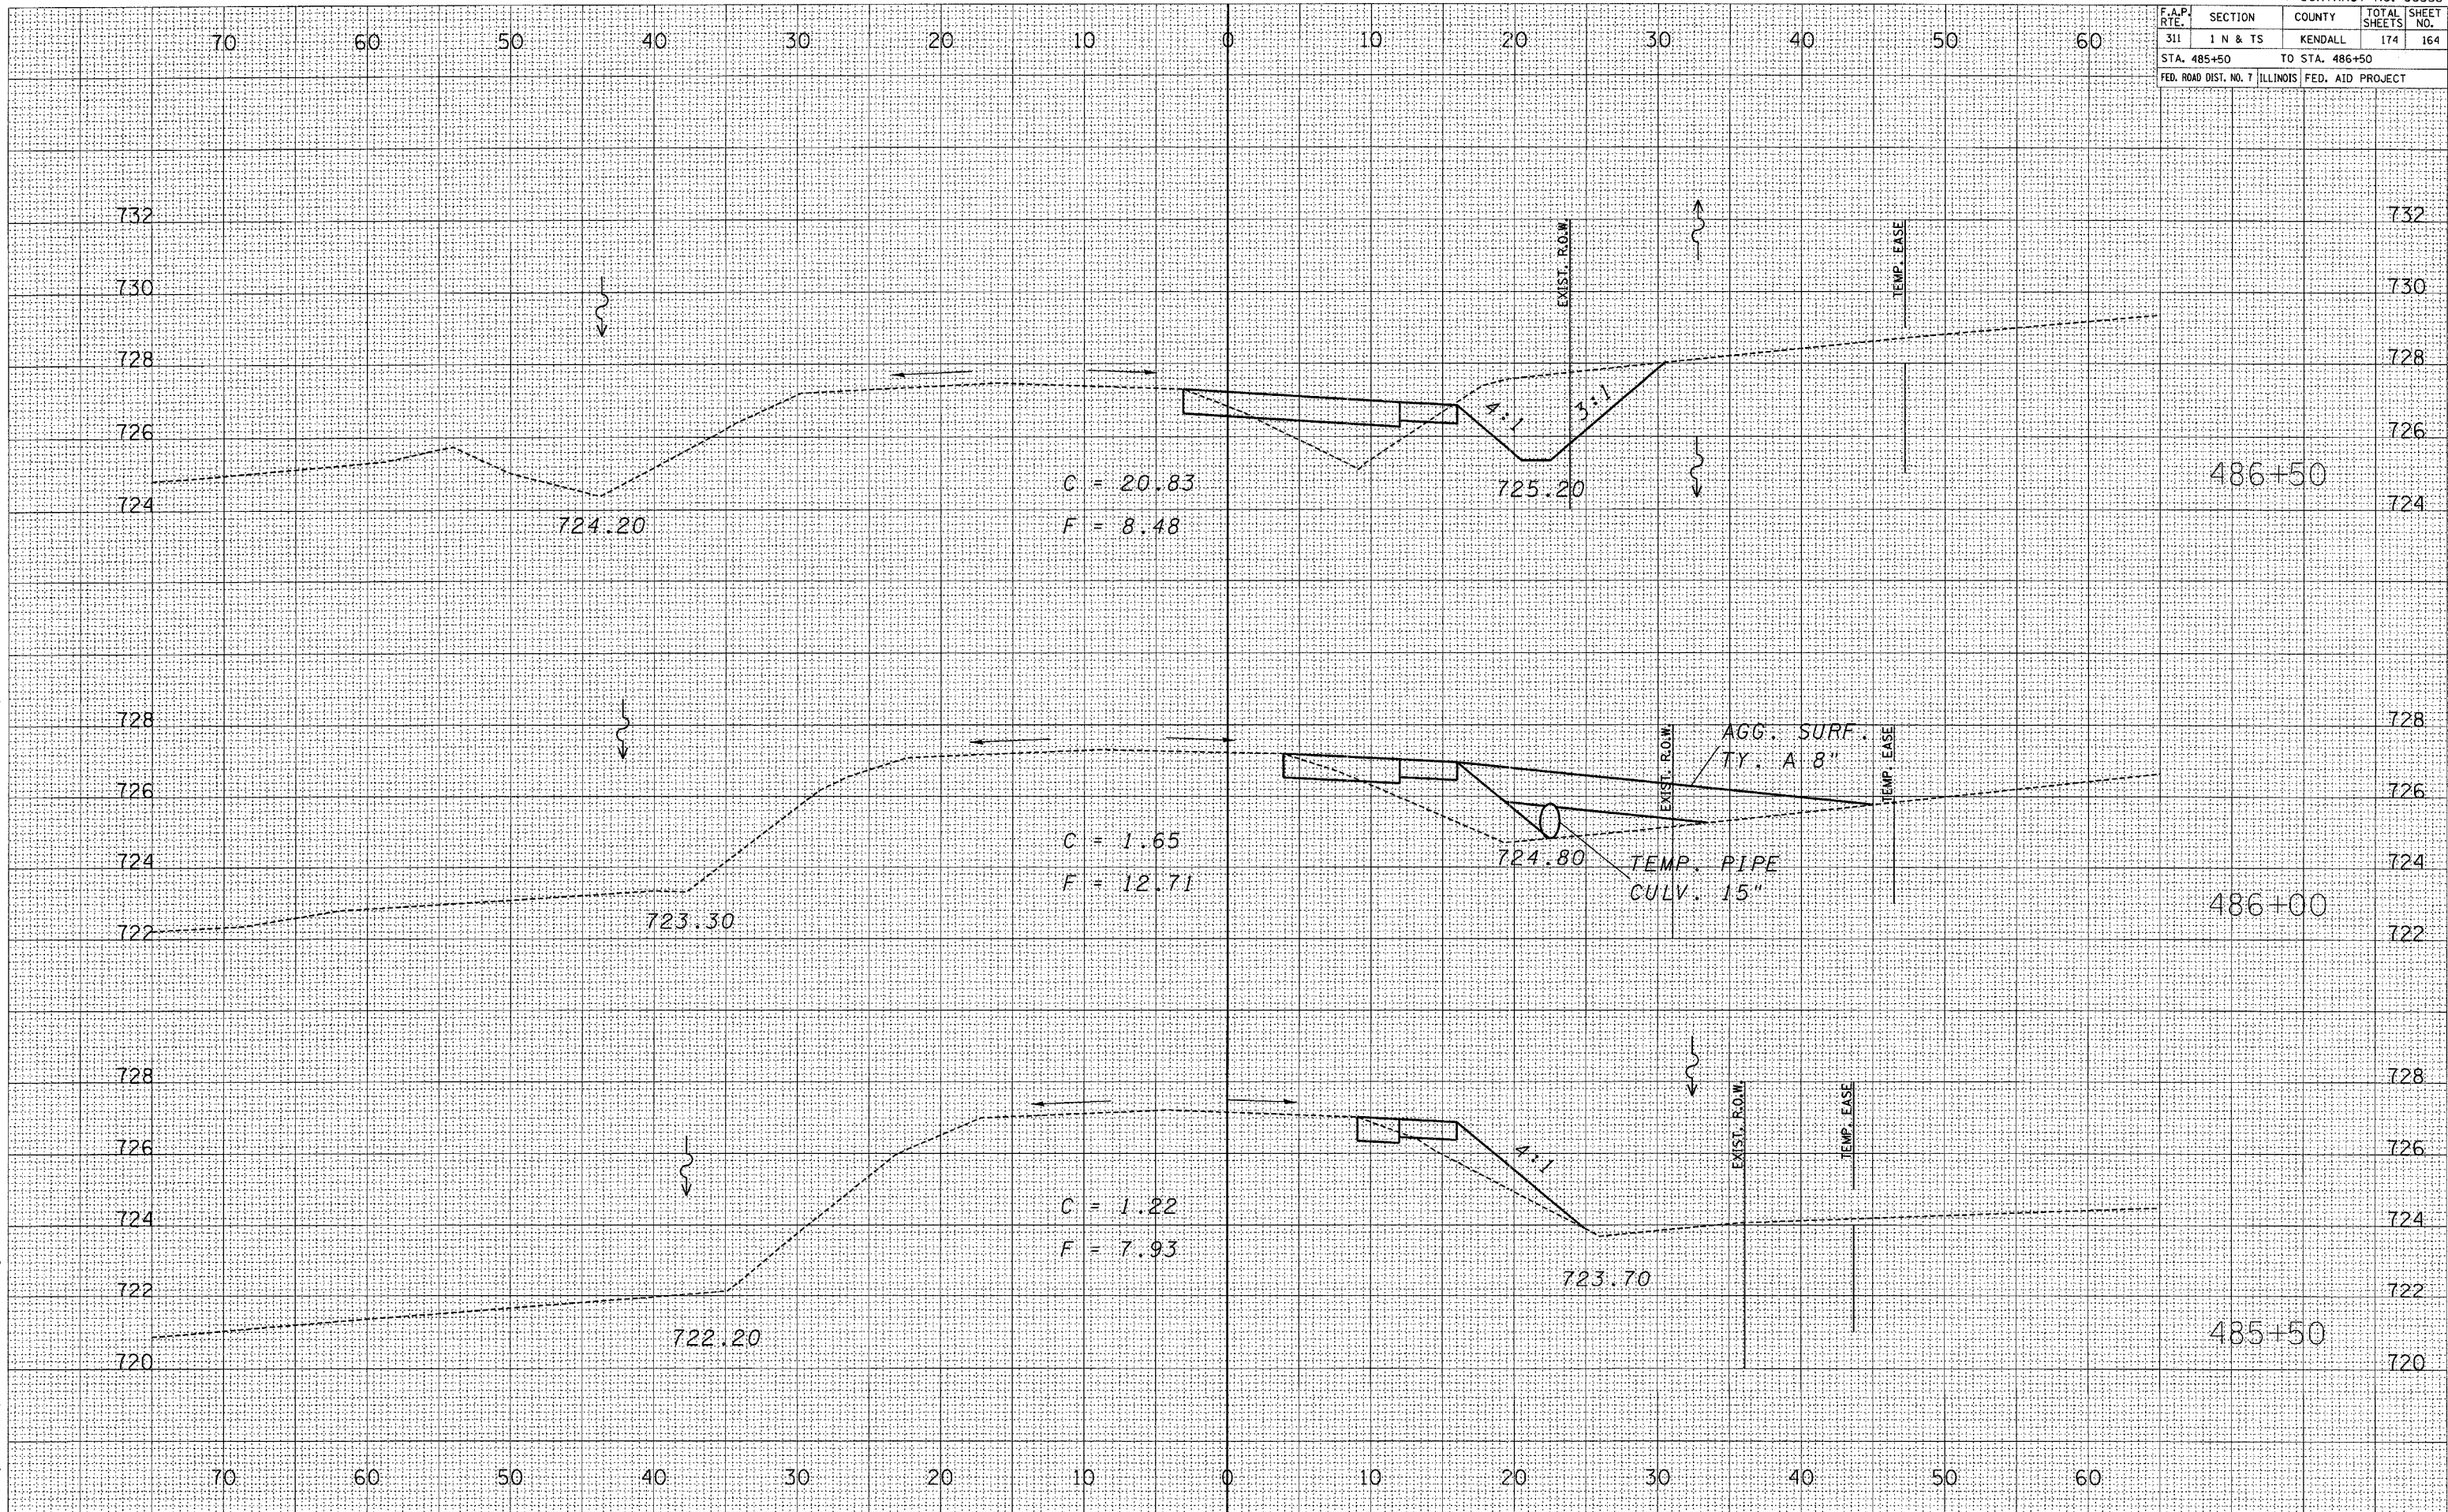


FINAL SURVEY		SURVEYED BY DATE
NOTE BOOK	PLOTTED _____	
	TEMPLATE _____	
	AREAS _____	
NO.	AREAS CHECKED _____	

ORIGINAL SURVEY	SURVEYED	BY	DATE
NOTE BOOK	PLOTTED	CHAMIN	8/04
	TEMPLATE	LAG	1/05
	AREAS	ARR	2/05
NO.	AREAS CHECKED		

3/30/2006
c:\project

c:\projects\ep02804\consult\XSS\tdr.dgn

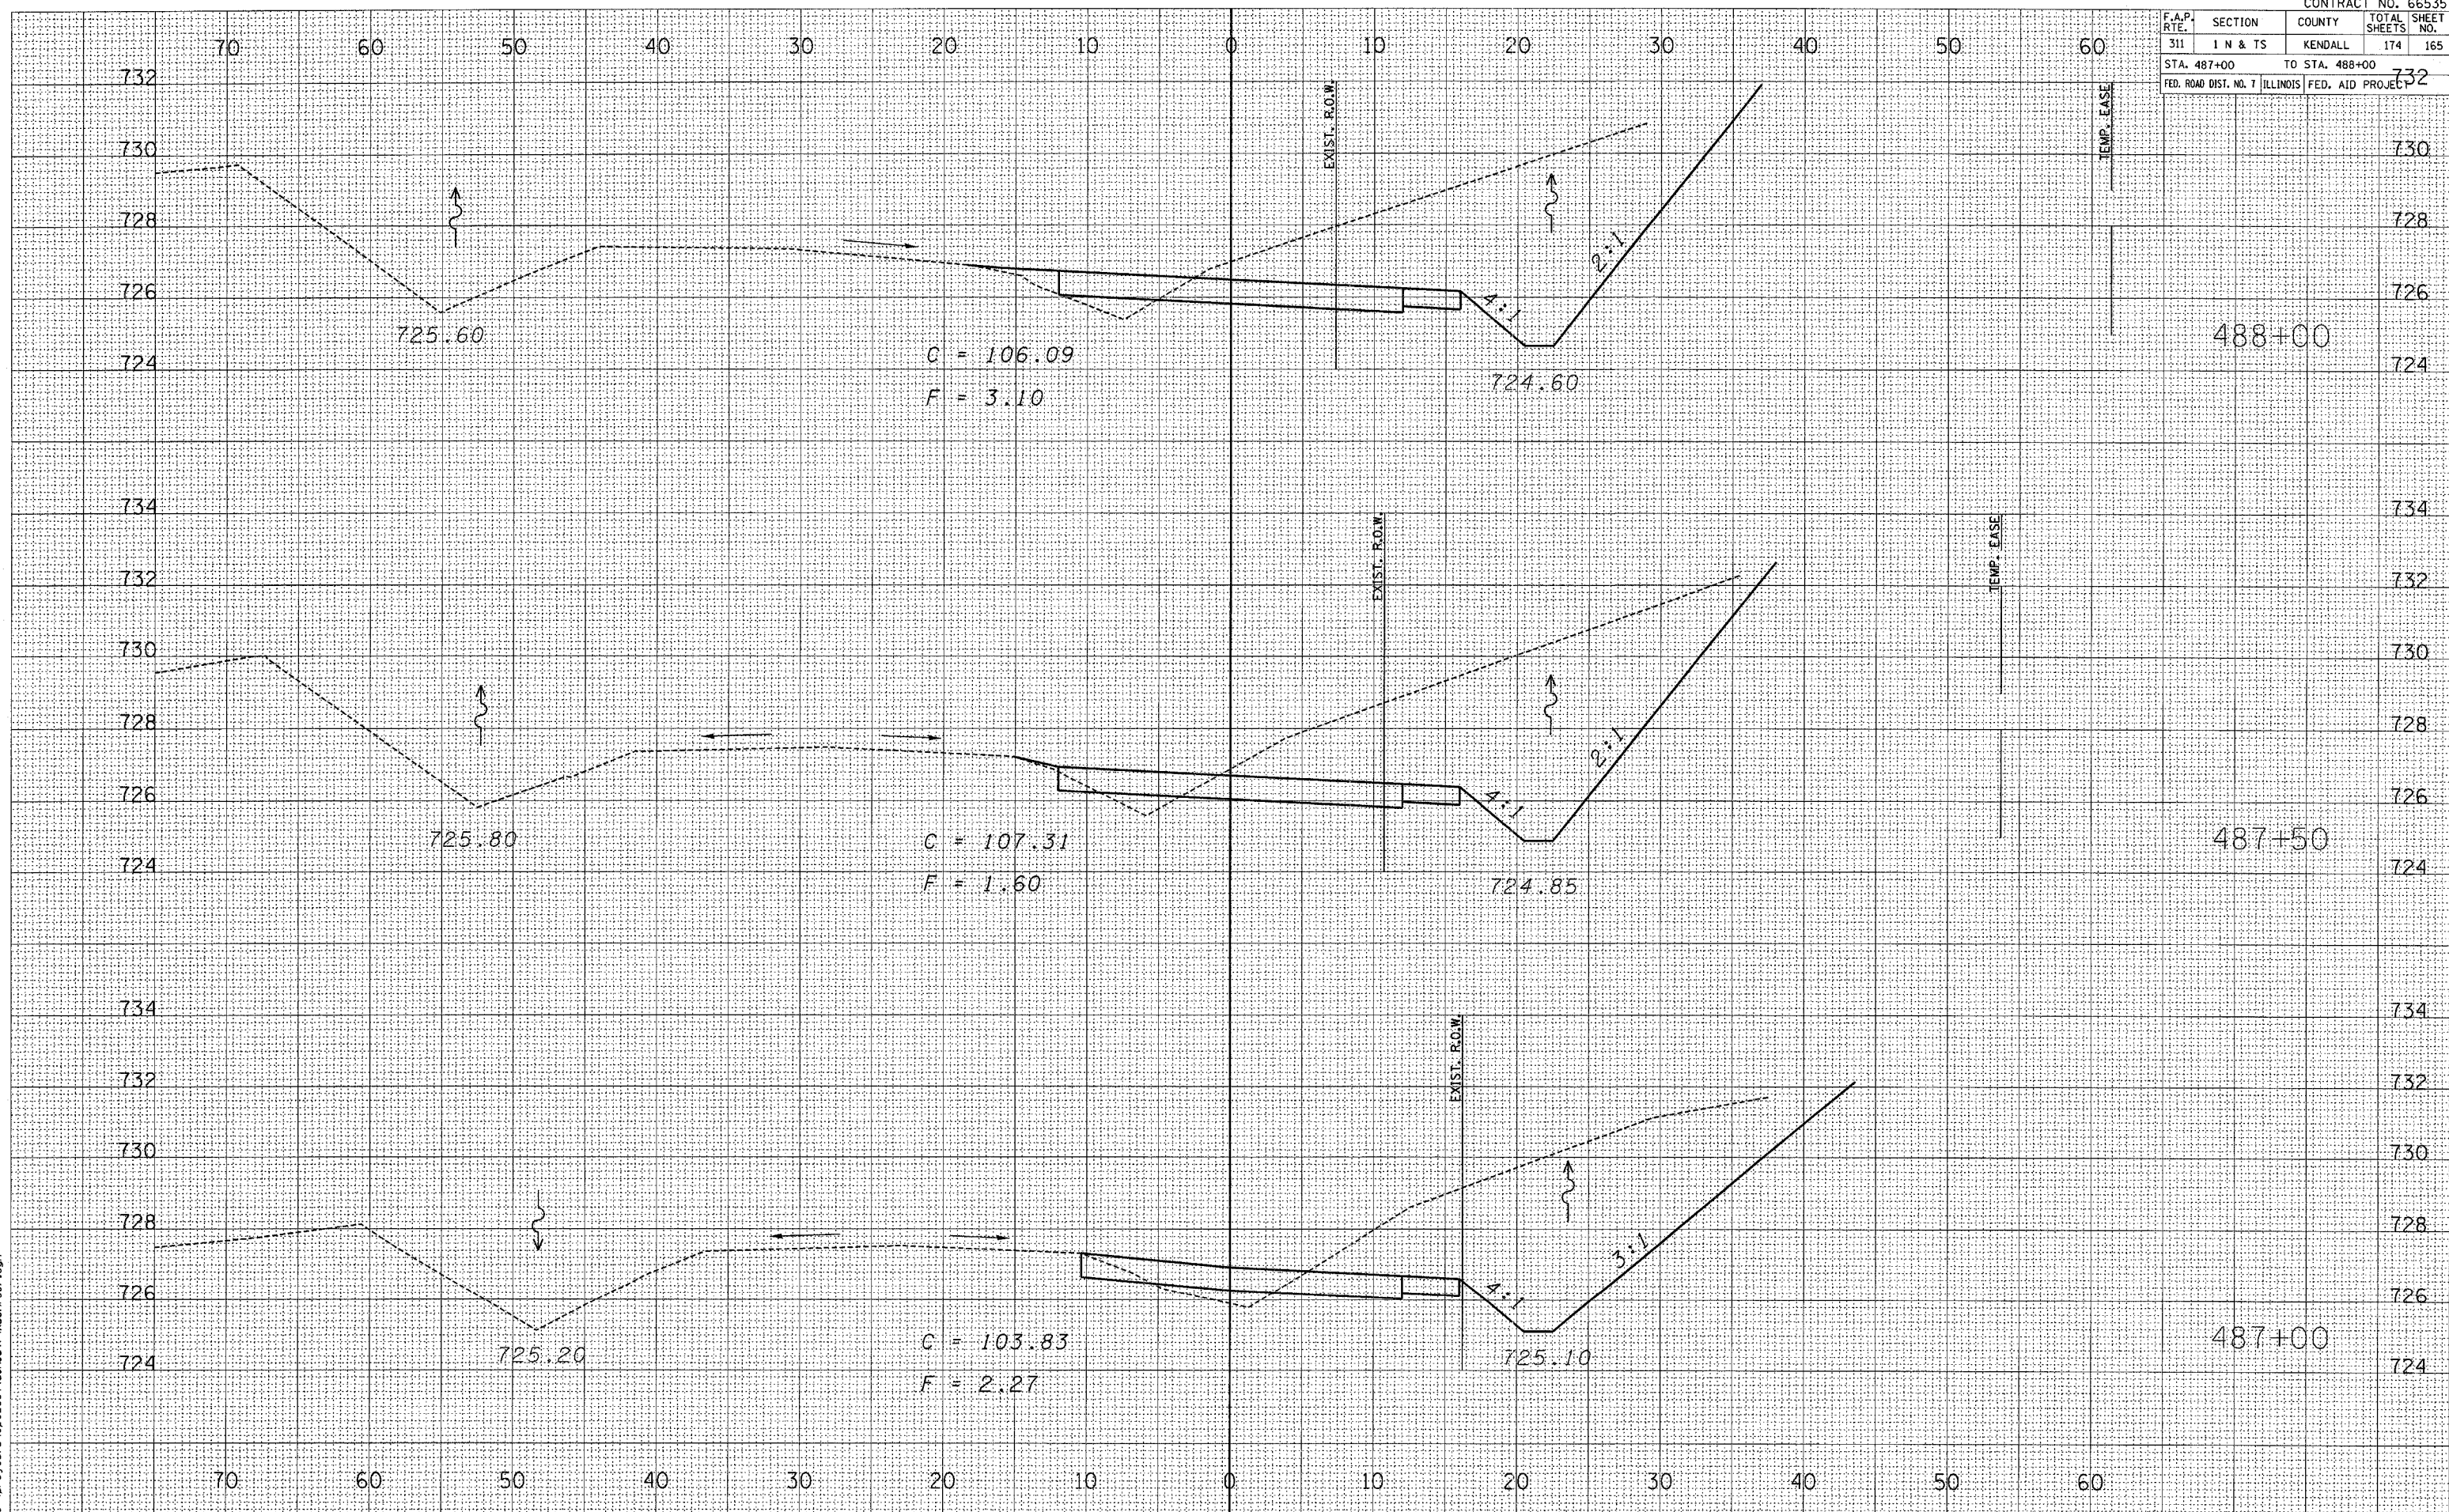


DETOUR - FAS 2312 (IL 126)


F.A.P. RTE.	SECTION	COUNTY	TOTAL SHEETS	SHEET NO.
311	1 N & TS	KENDALL	174	166
STA. 488+50			TO STA. 489+50	
FED. ROAD DIST. NO. 7			ILLINOIS FED. AID PROJECT	


FINAL	DATE
SURVEY	BY
NOTE BOOK	
NO.	


ORIGINAL	DATE
SURVEY	BY
NOTE BOOK	
NO.	

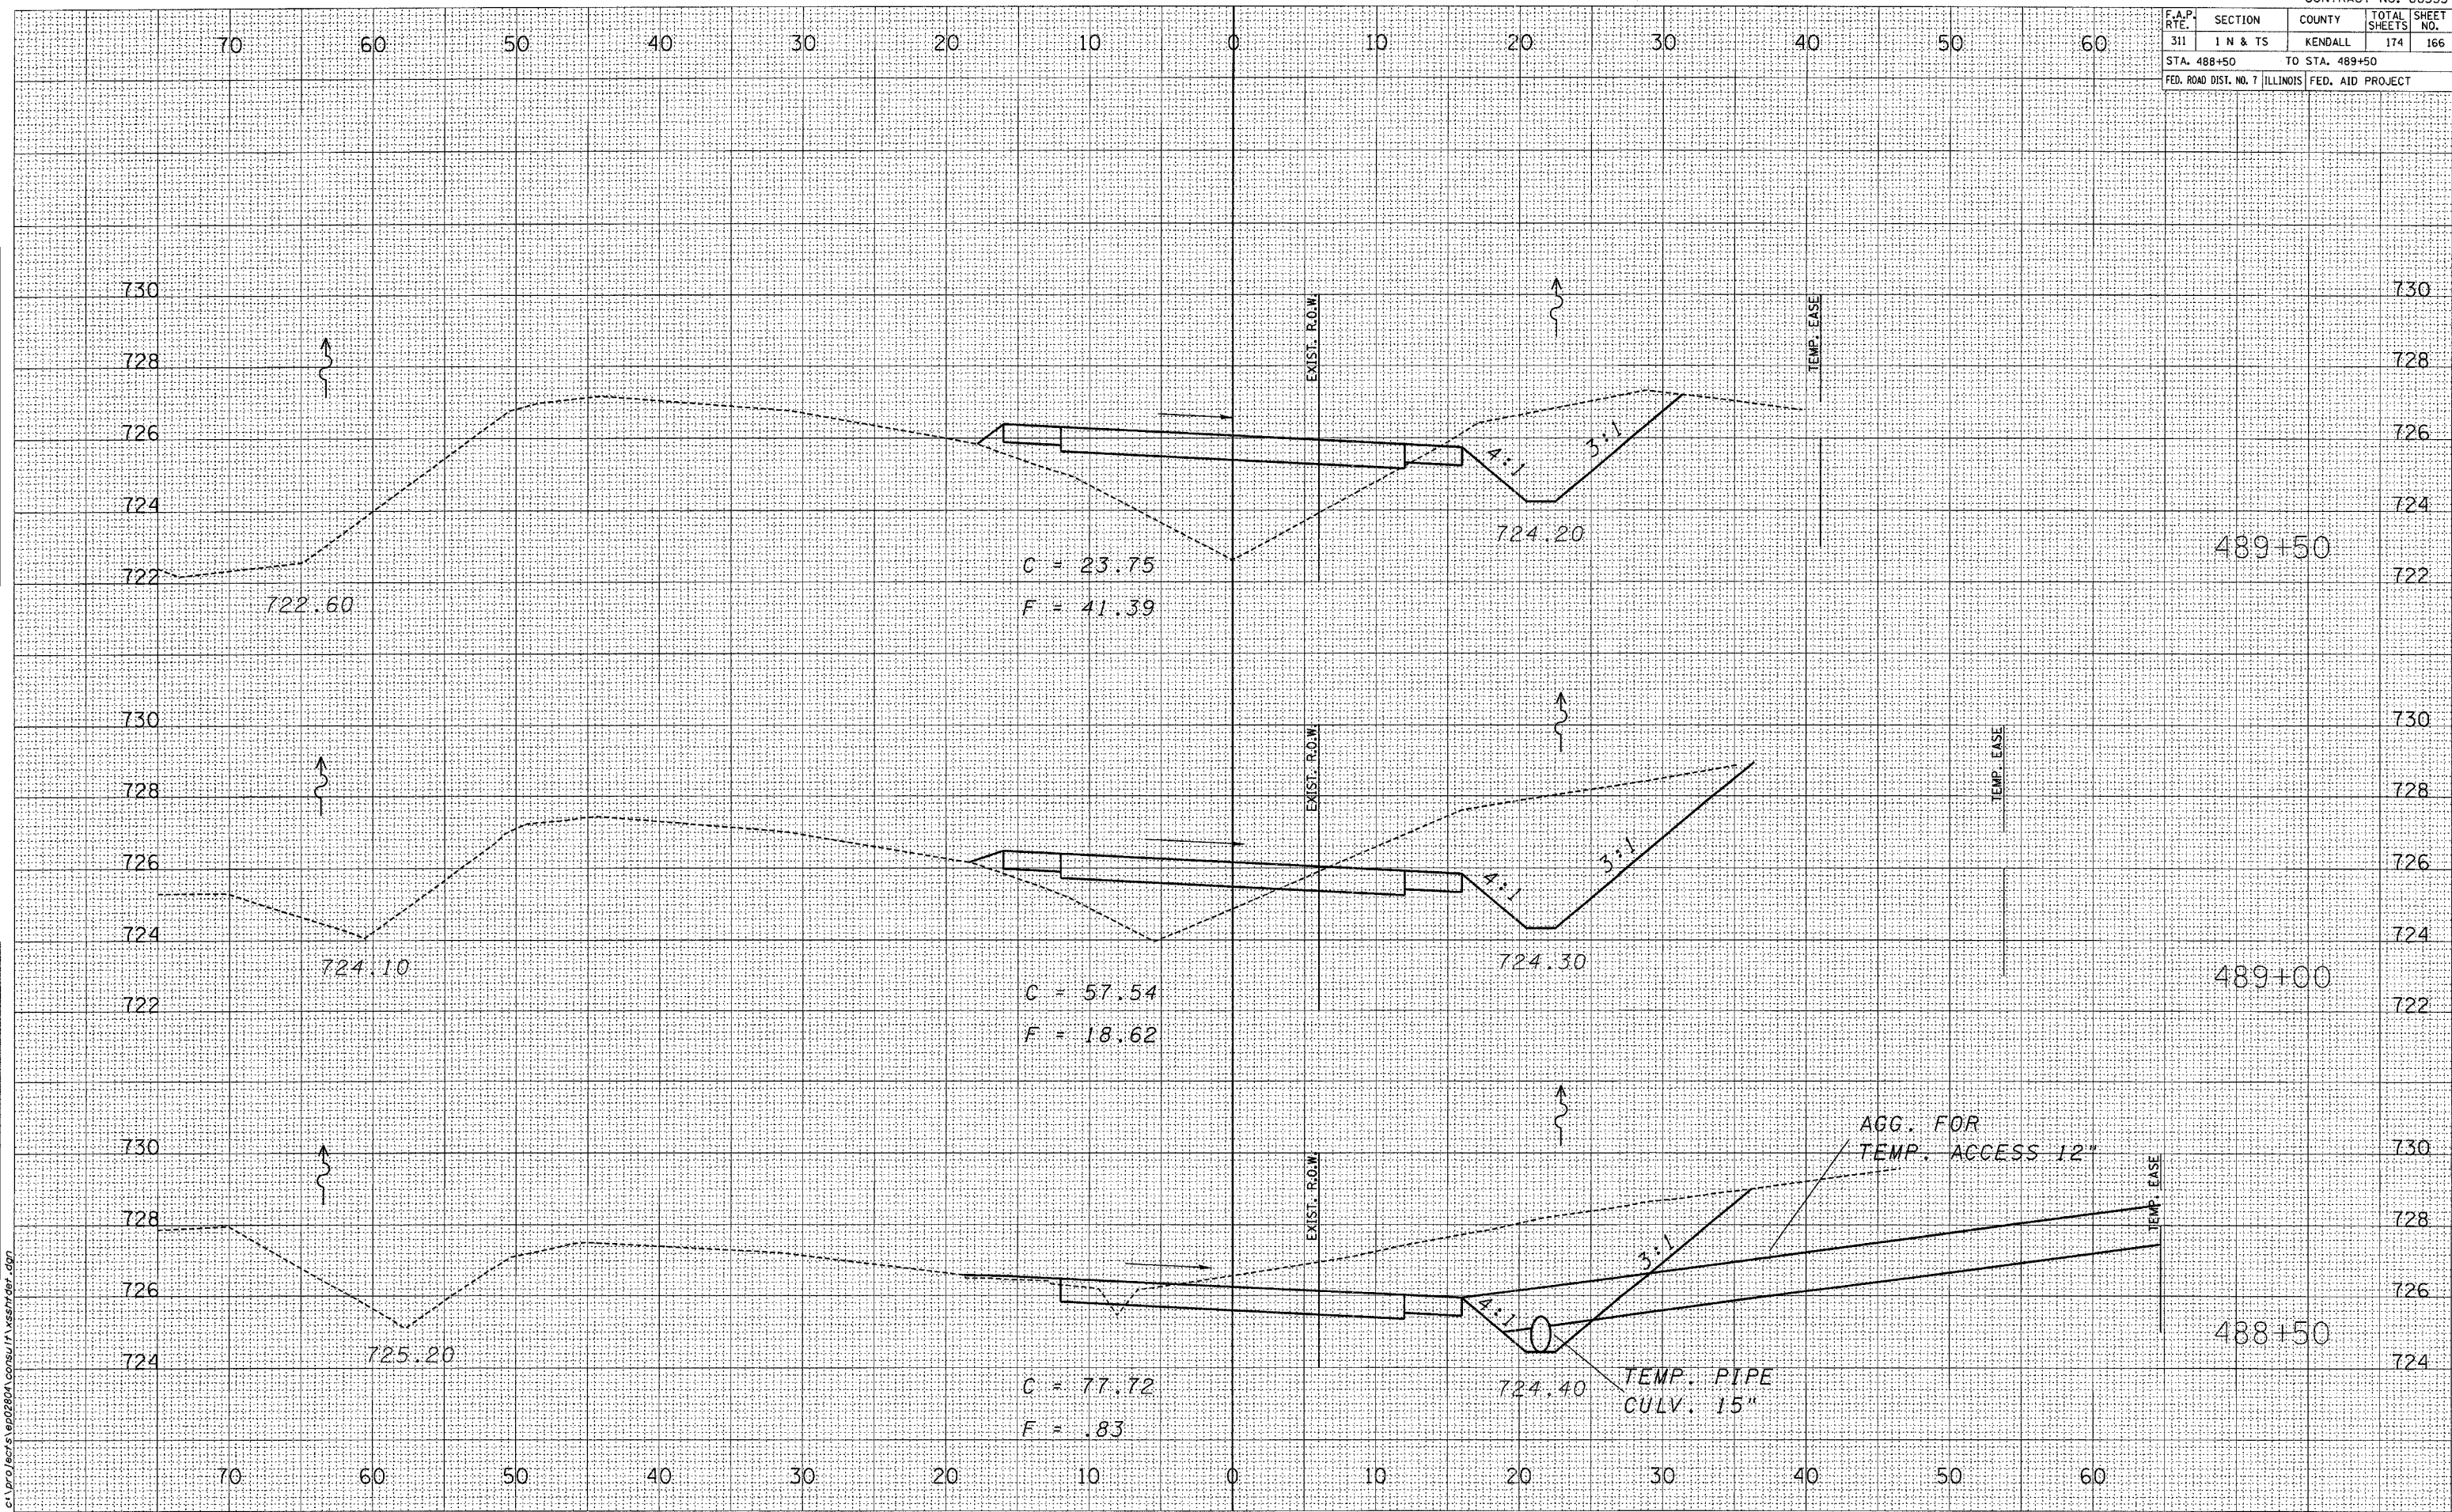


3/30/2006
c:\proj\cts\66535\66535.dgn

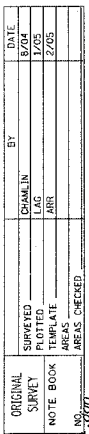

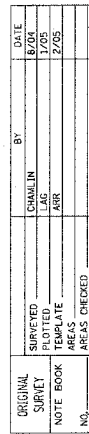

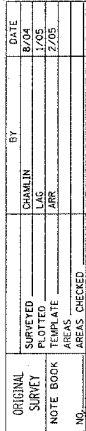

CONTRACT NO. 66535				
F.A.P. RTE.	SECTION	COUNTY	TOTAL SHEETS	SHEET NO.
311	1 N & TS	KENDALL	174	170
STA. 494+50		TO STA. 495+50		
FED. ROAD DIST. NO. 7		ILLINOIS	FED. AID PROJECT	

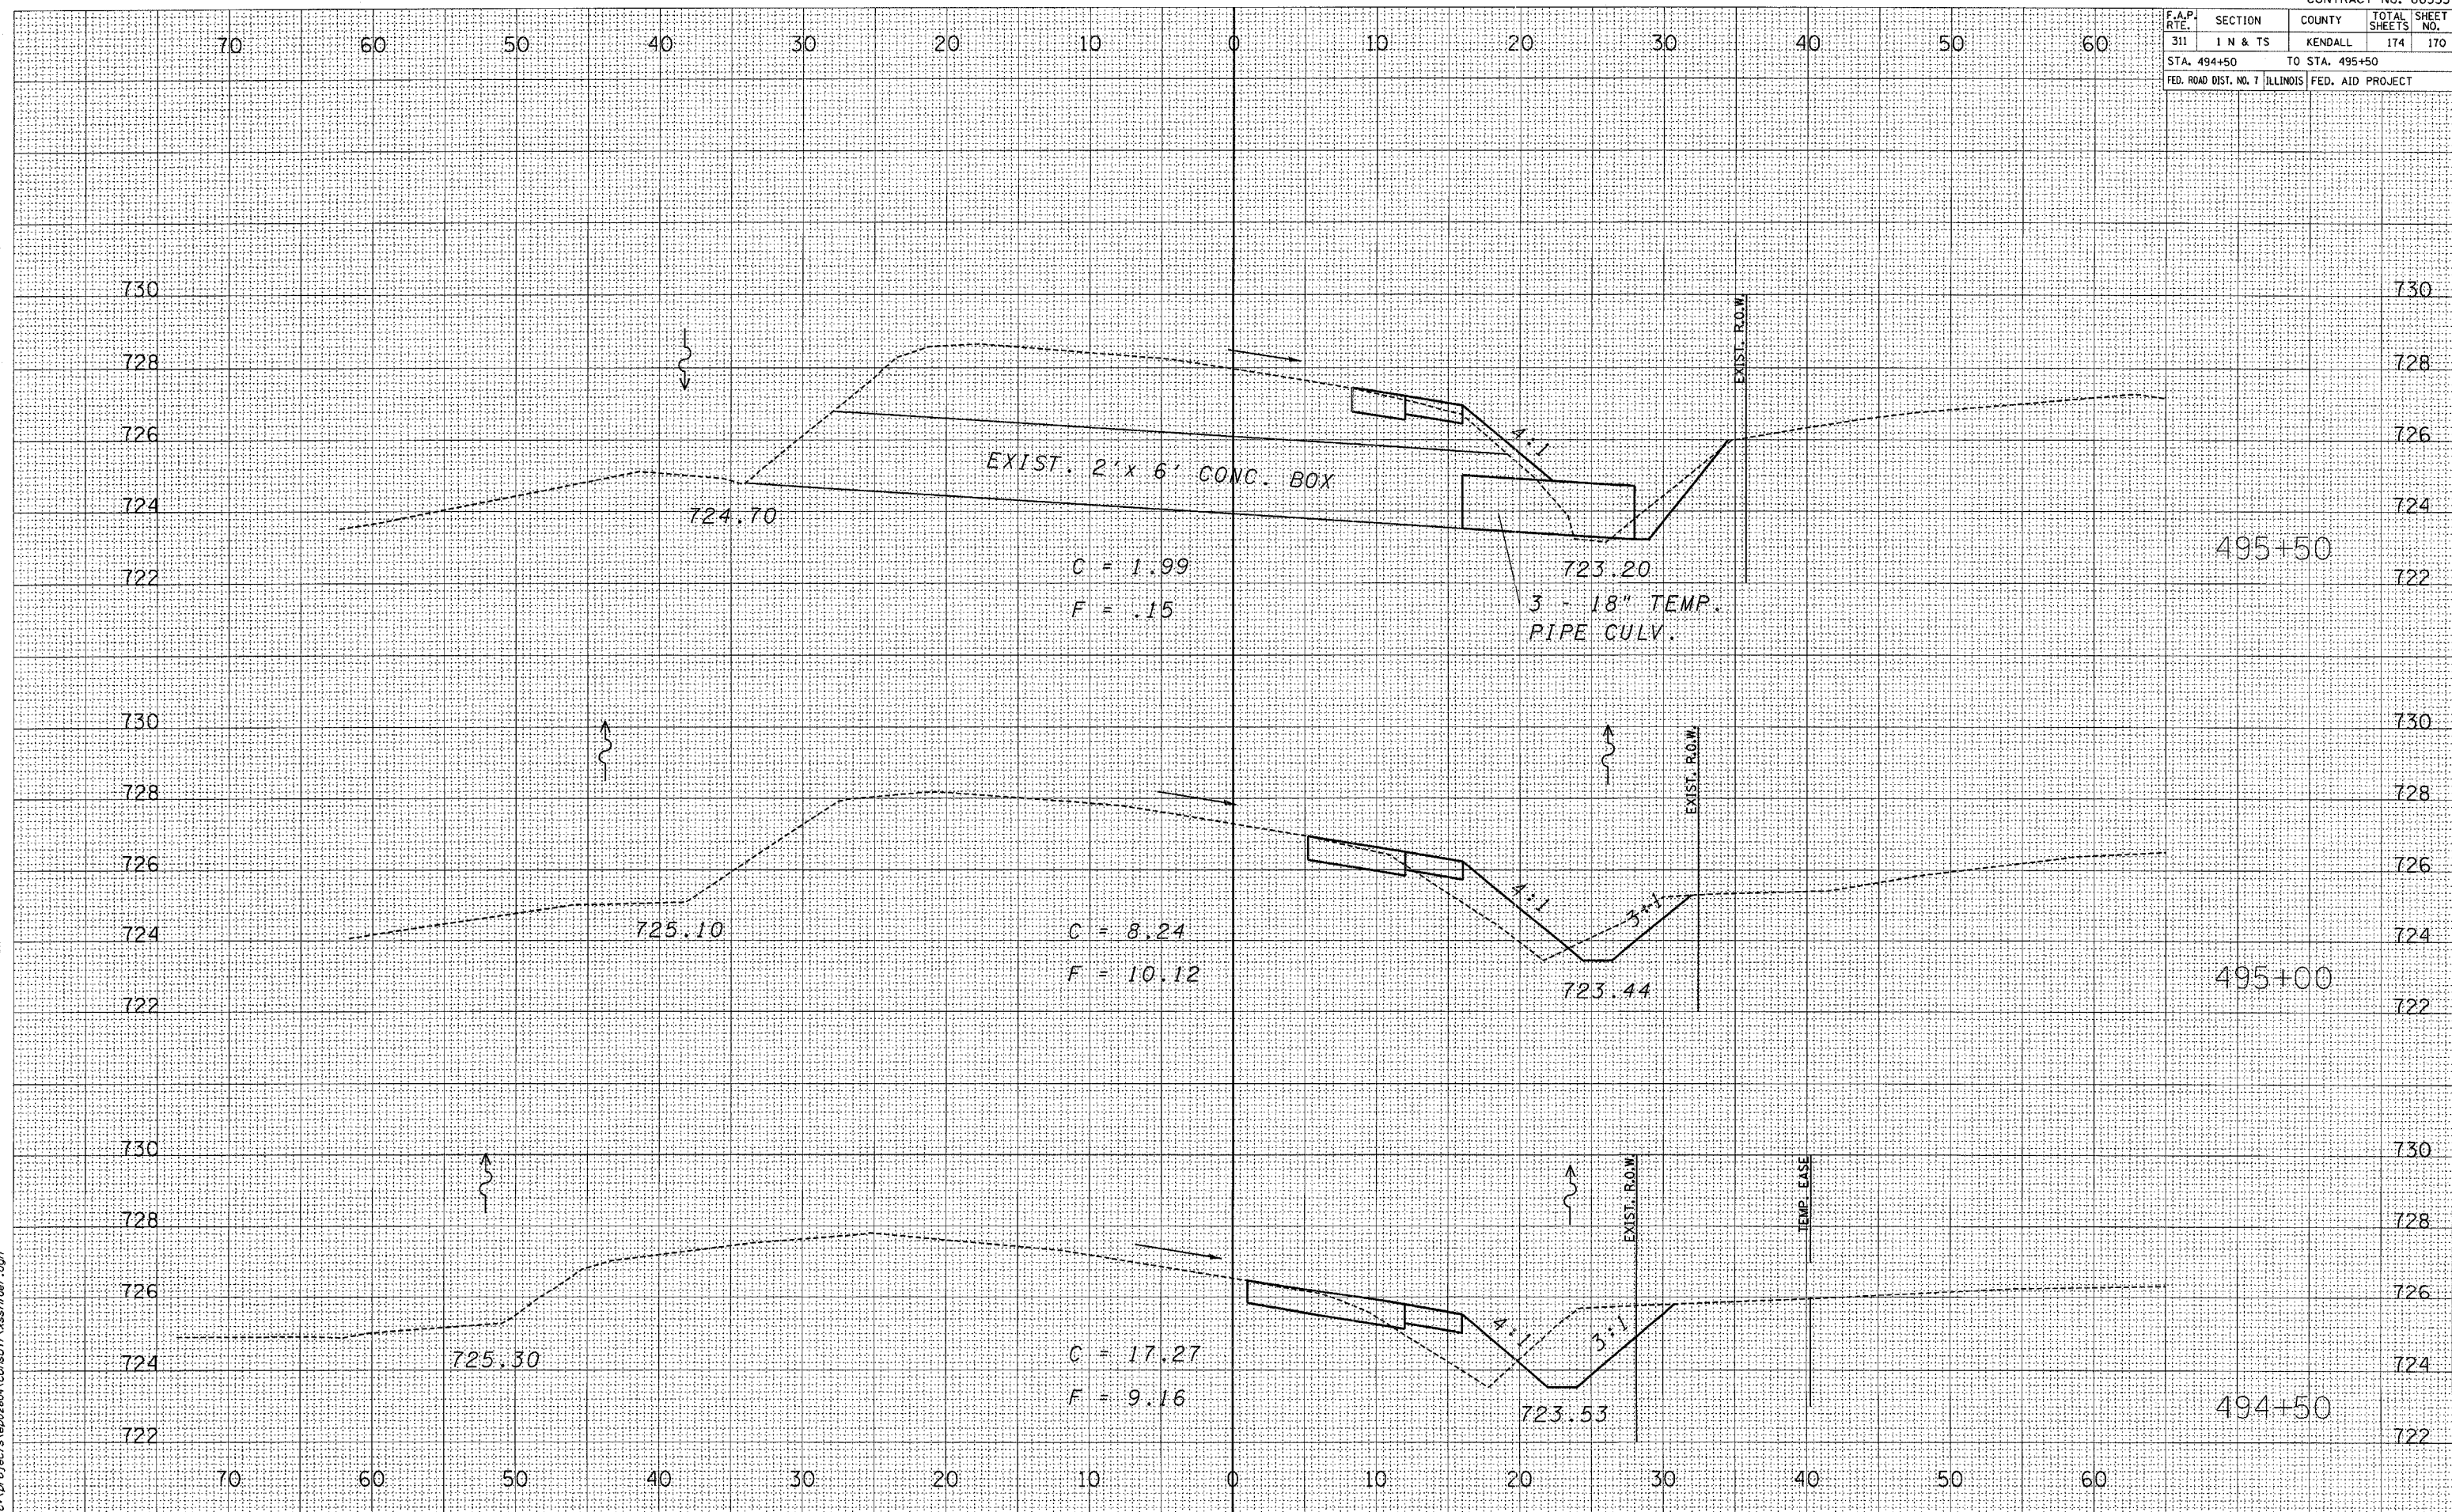

DETOUR - FAS 2312 (IL 126)


F.A.P. RTE.	SECTION	COUNTY	TOTAL SHEETS	SHEET NO.
311	1 N & TS	KENDALL	174	171
STA. 496+00 TO STA. 496+50				
FED. ROAD DIST. NO. 7 ILLINOIS FED. AID PROJECT				

FINAL SURVEY	DATE	
	BY	
	SURVEYED	
	NOTE BOOK	
	TEMP. DATE	
	AREAS CHECKED	

ORIGINAL SURVEY	DATE	
	BY	
	SURVEYED	
	NOTE BOOK	
	TEMP. DATE	
	AREAS CHECKED	

3/30/2006

c:\projec's\ep02804\consu\1\ksm\mtr\171

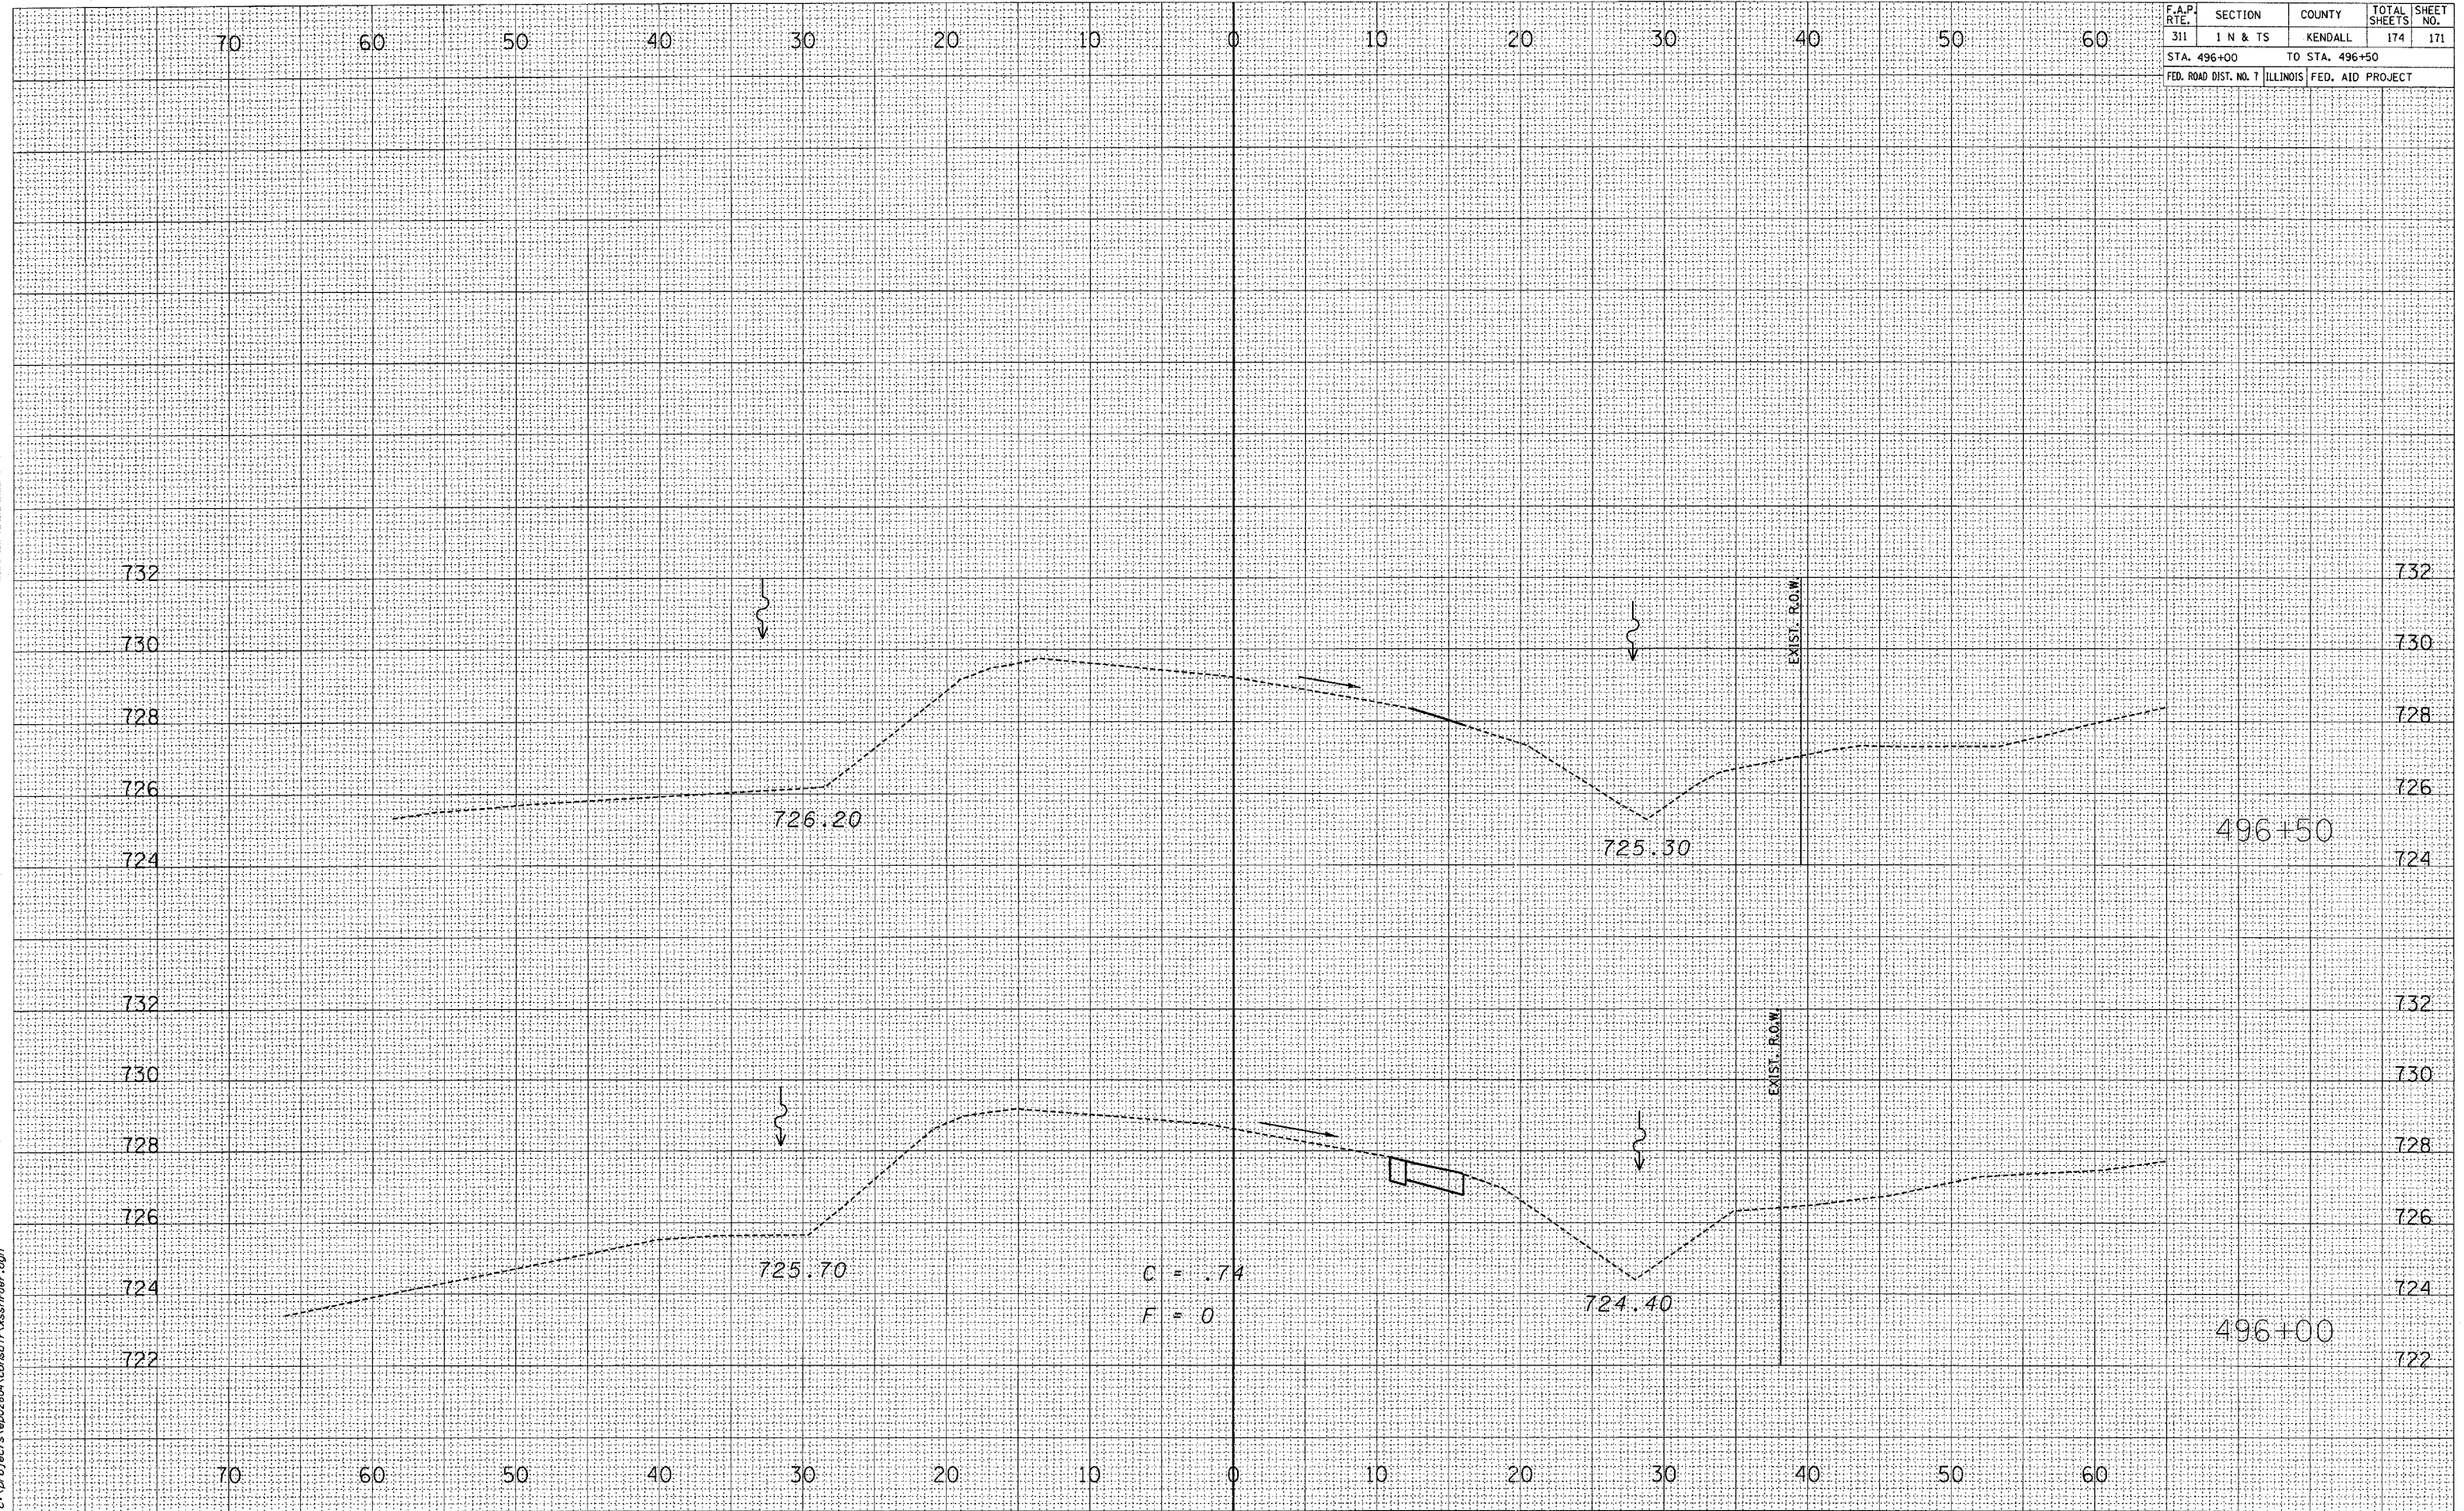


F.A.P. RTE.	SECTION	COUNTY	TOTAL SHEETS	SHEET NO.
311	1 N & TS	KENDALL	174	172
STA. 497+00 TO STA. 498+00				
FED. ROAD DIST. NO. 7 ILLINOIS FED. AID PROJECT				

FINAL SURVEY	BY	DATE
SURVEYED		
PLOTTED		
REPLATE		
NO. BOOK		
AREAS CHECKED		

ORIGINAL SURVEY	BY	DATE
SURVEYED		
PLOTTED		
REPLATE		
NO. BOOK		
AREAS CHECKED		

2/21/2006
c:\proj\ec's\ep02804\consu\1\xsst\order-1897

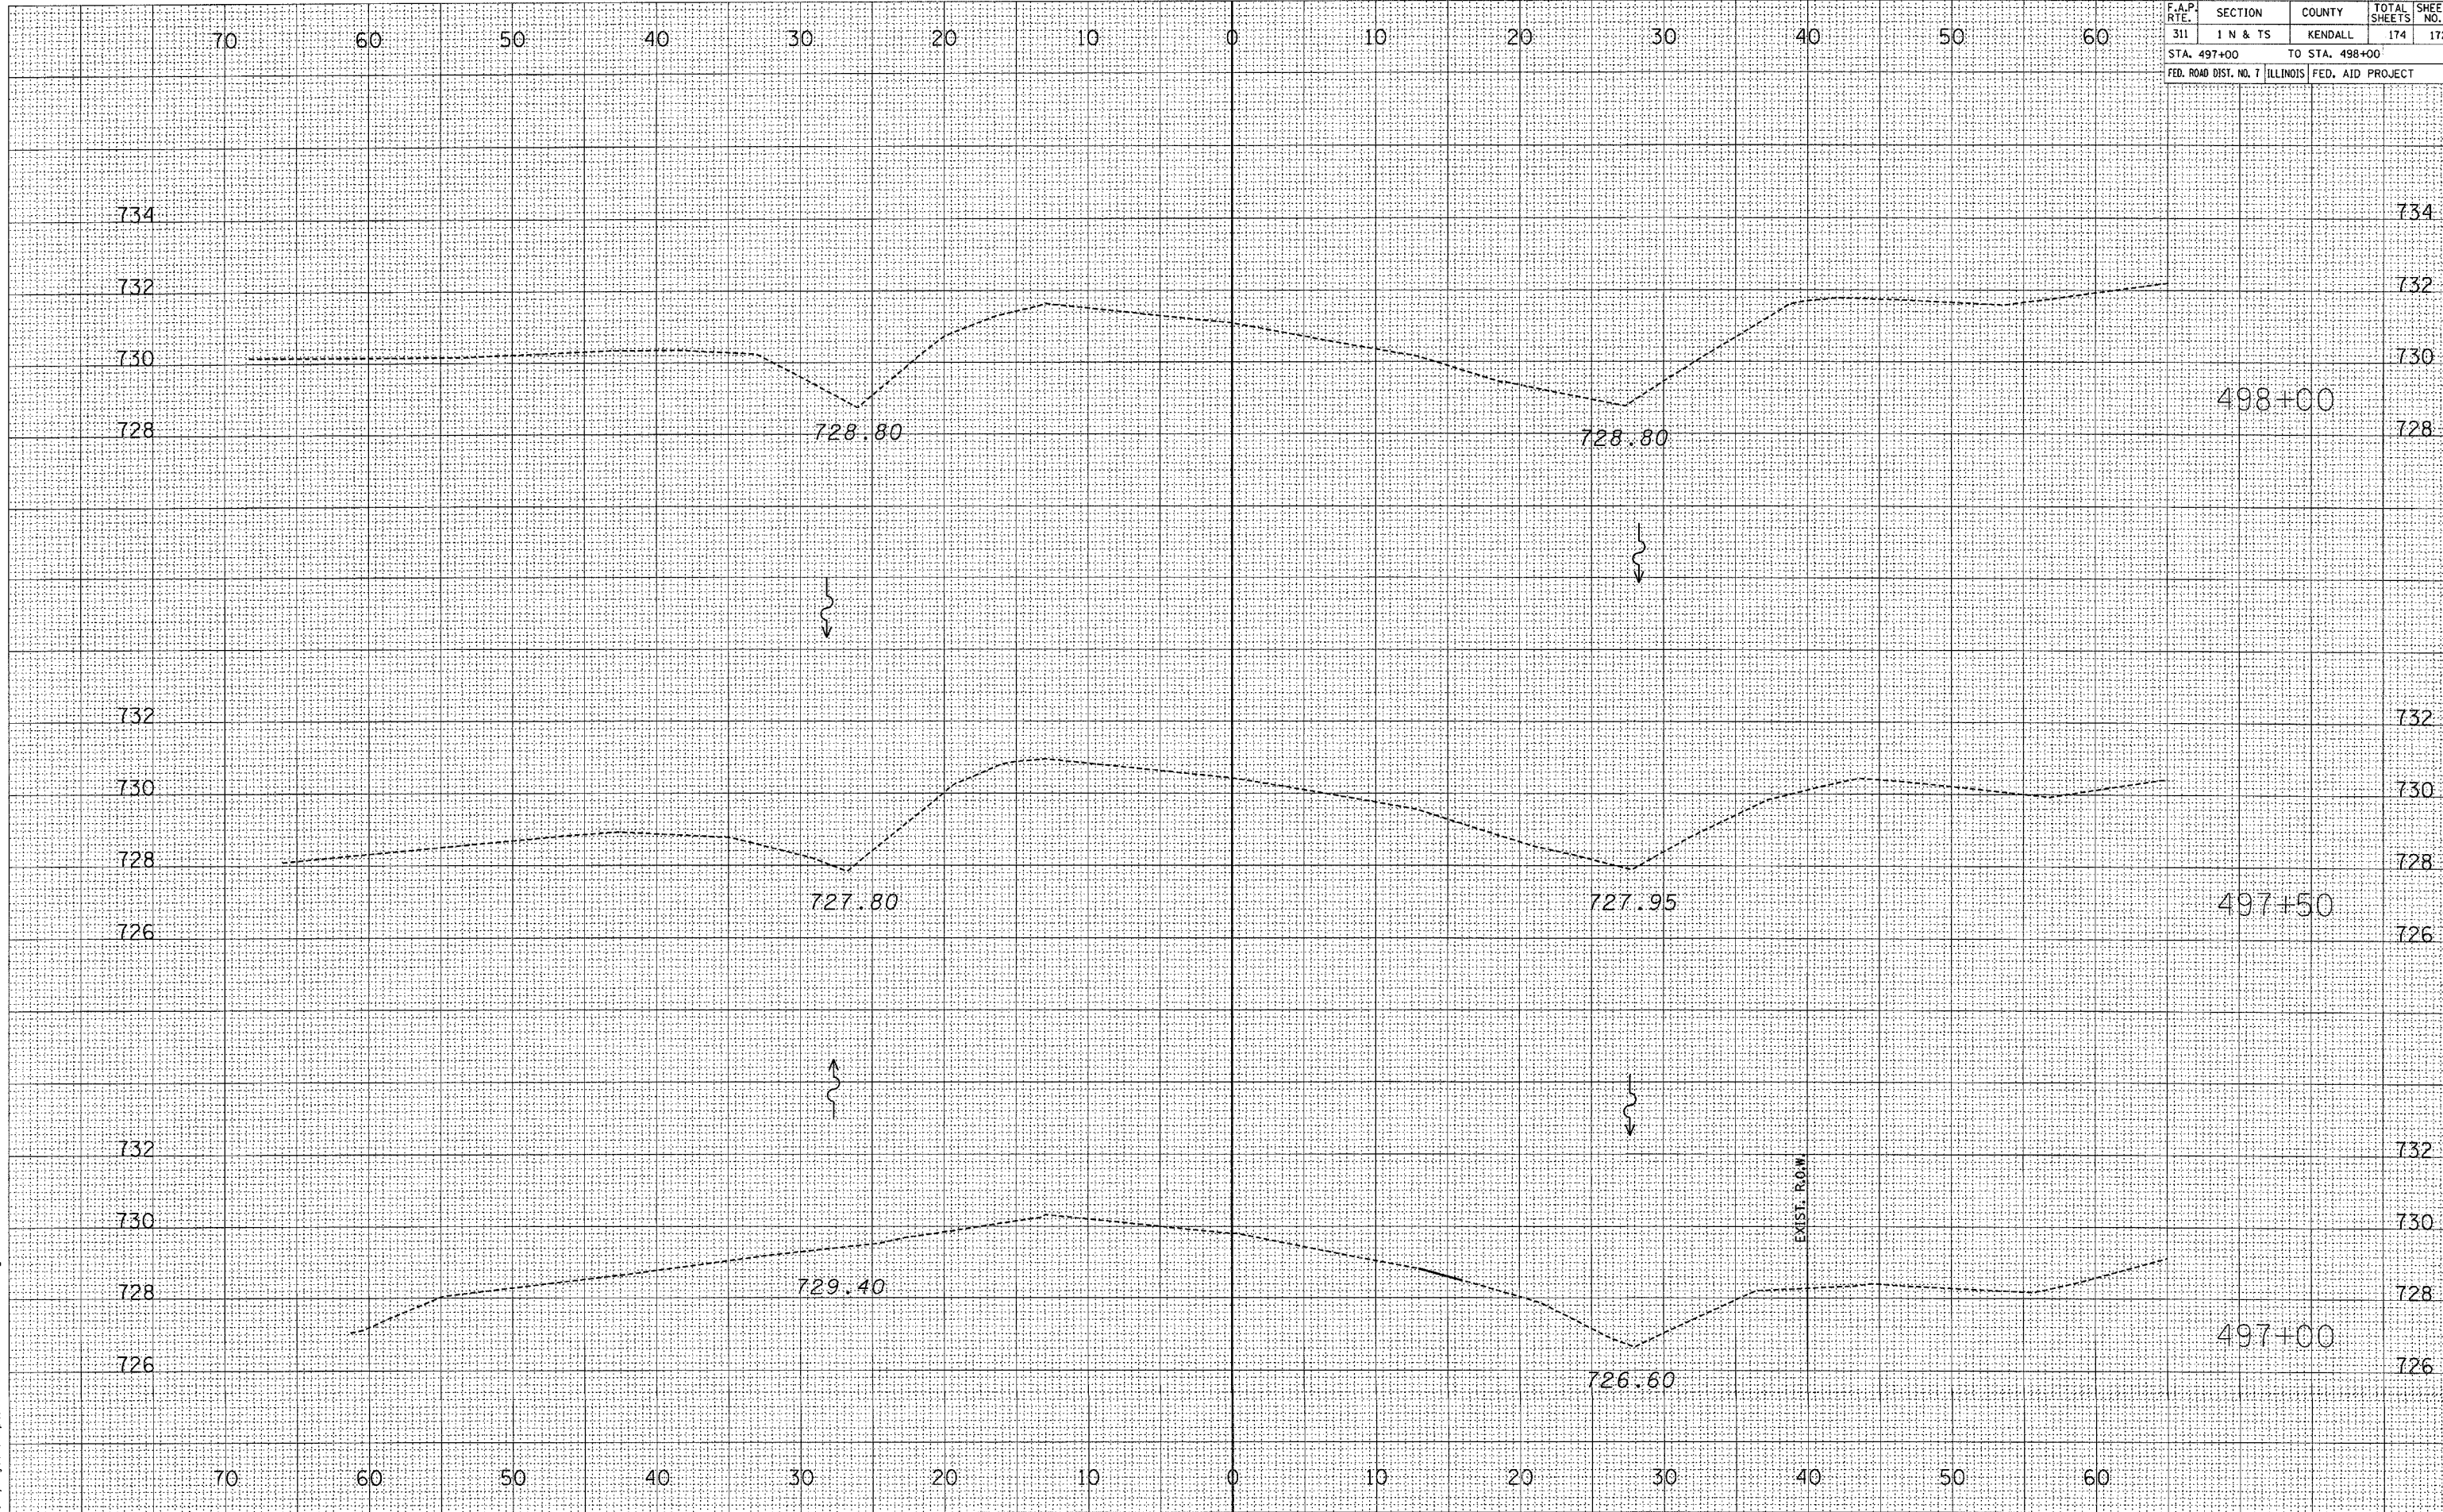


CONTRACT NO. 66535				
F.A.P. RTE.	SECTION	COUNTY	TOTAL SHEETS	SHEET NO.
311	1 N & TS	KENDALL	174	173
STA. 197+50 TO STA. 198+50				
FED. ROAD DIST. NO. 7 ILLINOIS FED. AID PROJECT				

FINAL	SURVEYED	DATE
SURVEY	PLOTTED	BY
NOTE BOOK	TEMPLATE	
NO.	AREAS CHECKED	

ORIGINAL	SURVEYED	DATE
SURVEY	PLOTTED	8/04
NOTE BOOK	TEMPLATE	9/04
NO.	AREAS CHECKED	12/04

2/21/2006
c:\projects\ep02604\consul\1\ssstf77g0.dgn

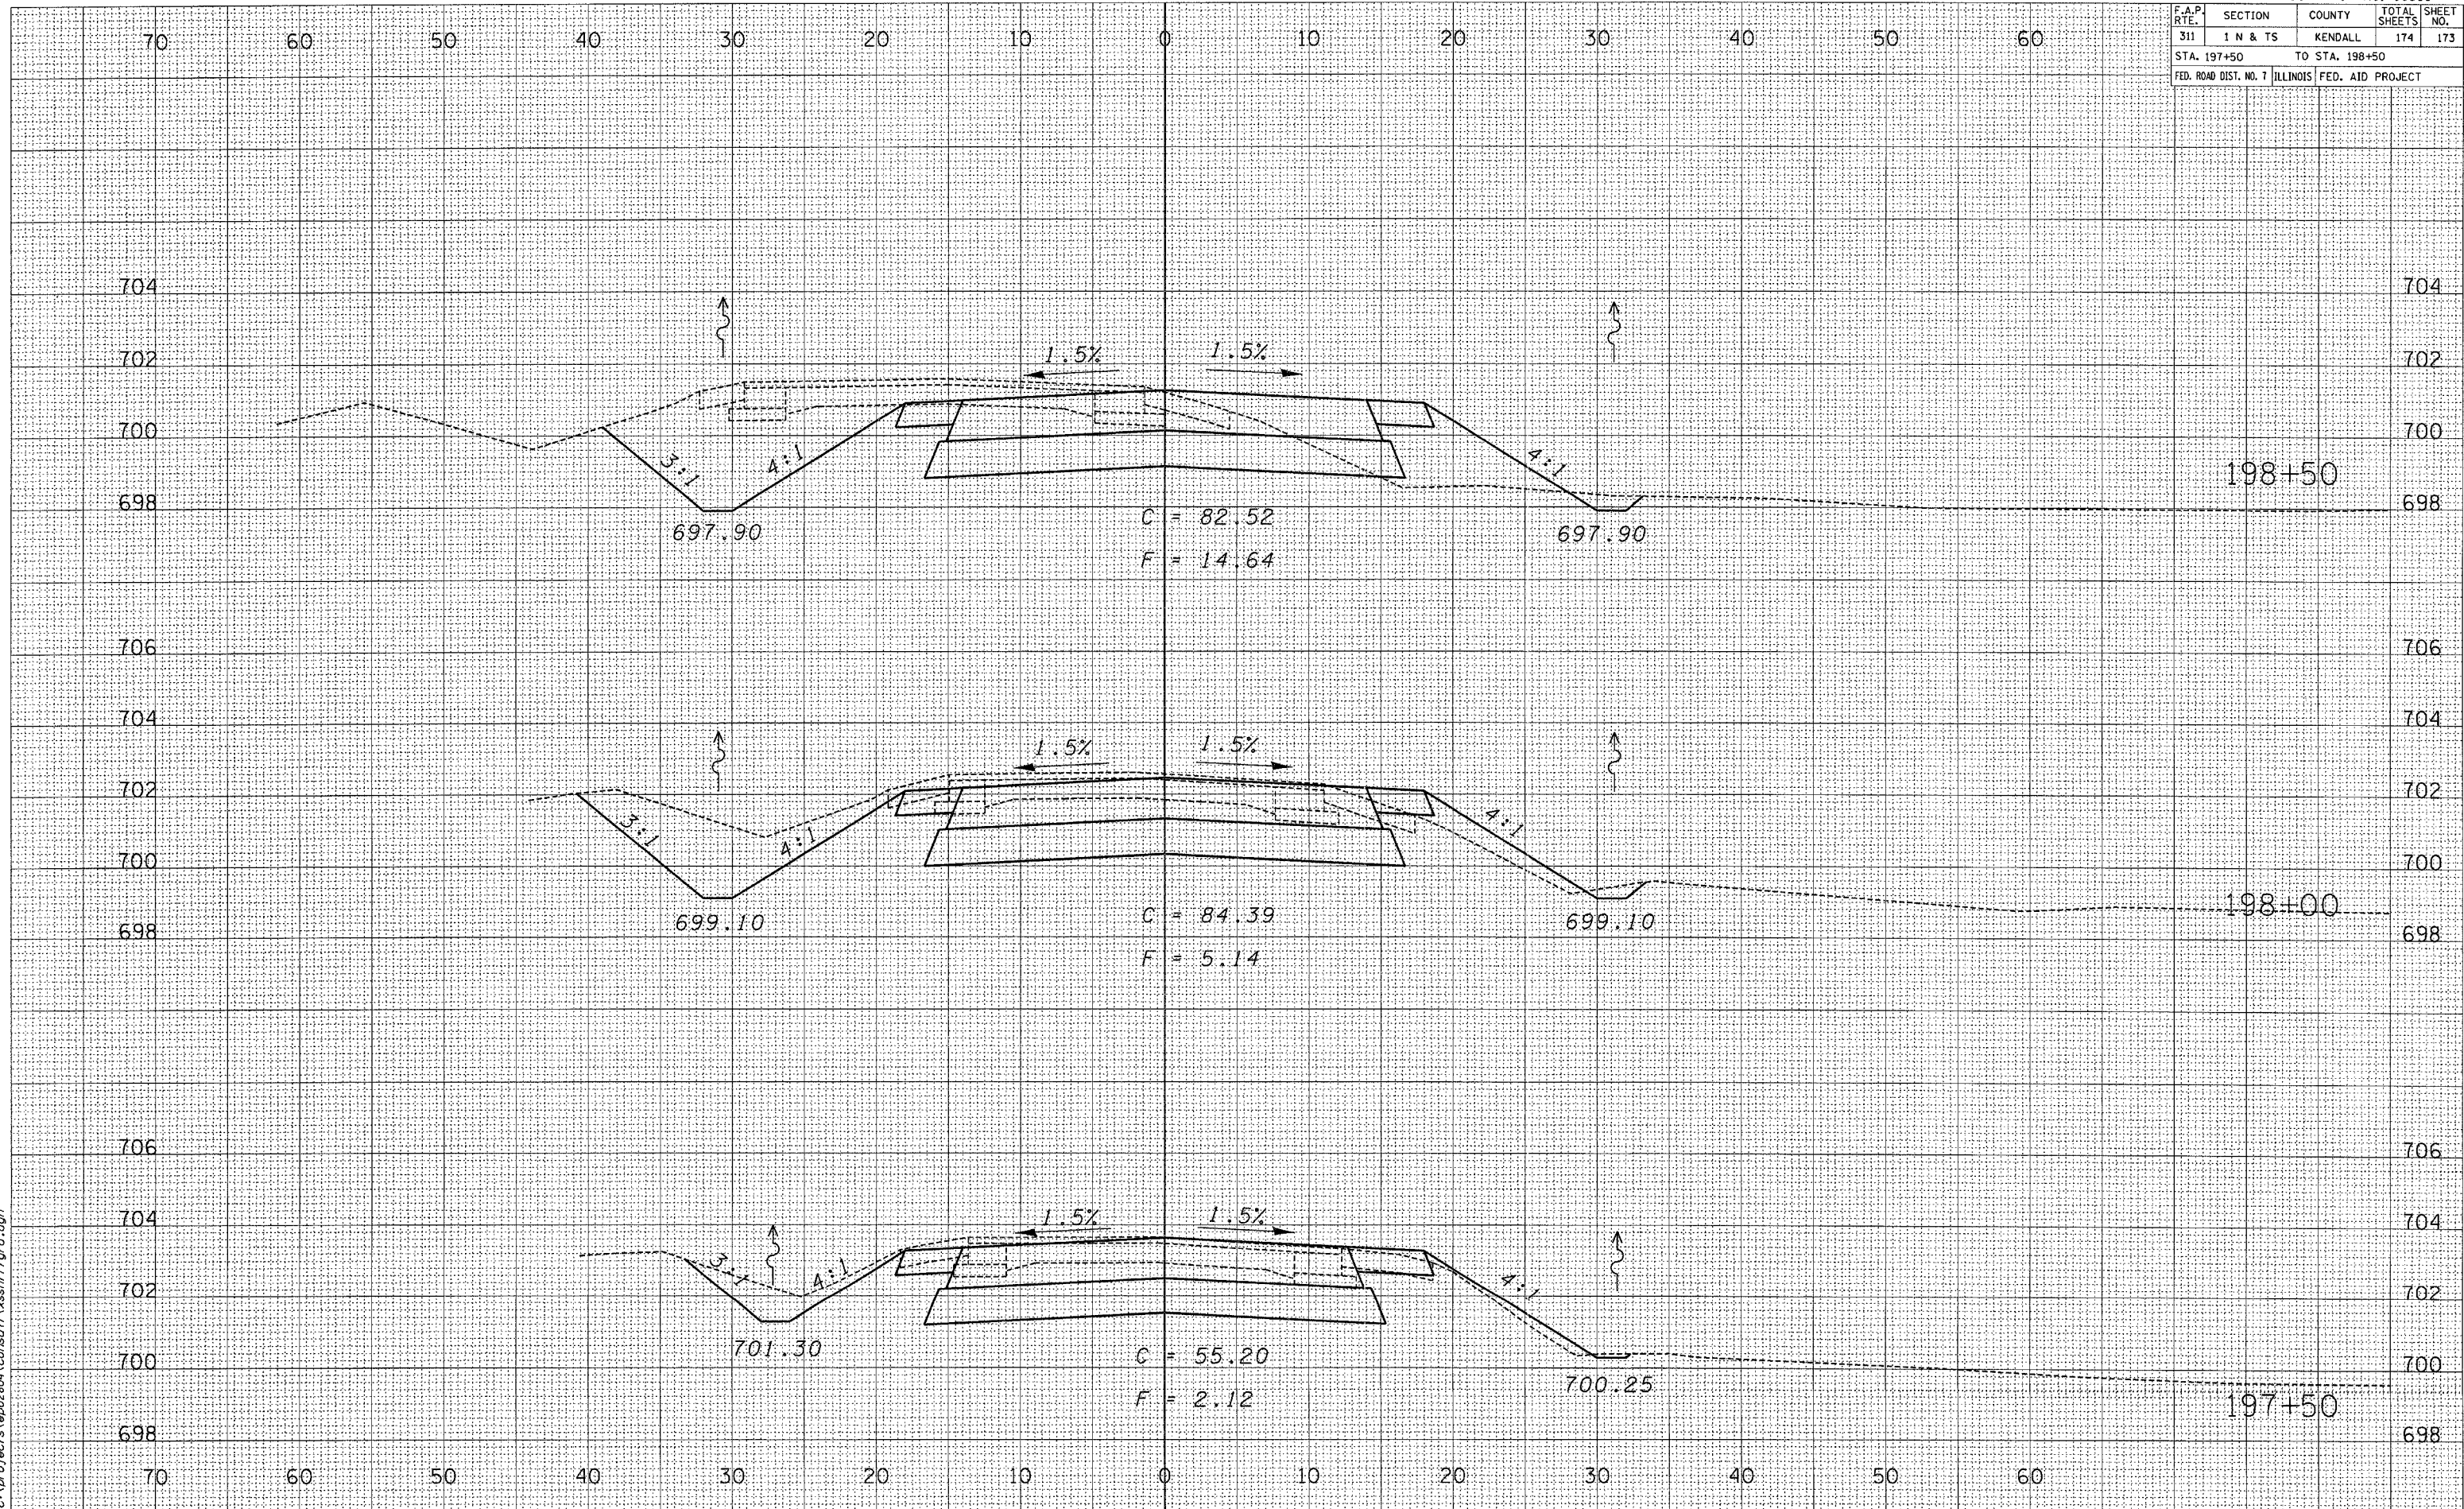


FRONTAGE ROAD

CONTRACT NO. 66535				
F.A.P. RTE.	SECTION	COUNTY	TOTAL SHEETS	SHEET NO.
311	1 N & TS	KENDALL	174	174
STA. 199+00		TO STA. 200+00		
FED. ROAD DIST. NO. 7		ILLINOIS	FED. AID PROJECT	

FINAL SURVEY	BY	DATE
NOTE BOOK		
NO.		

ORIGINAL SURVEY	BY	DATE
NOTE BOOK		
NO.		

2/21/2006
c:\projects\902804\consu\1\ssht77\grd.dgn

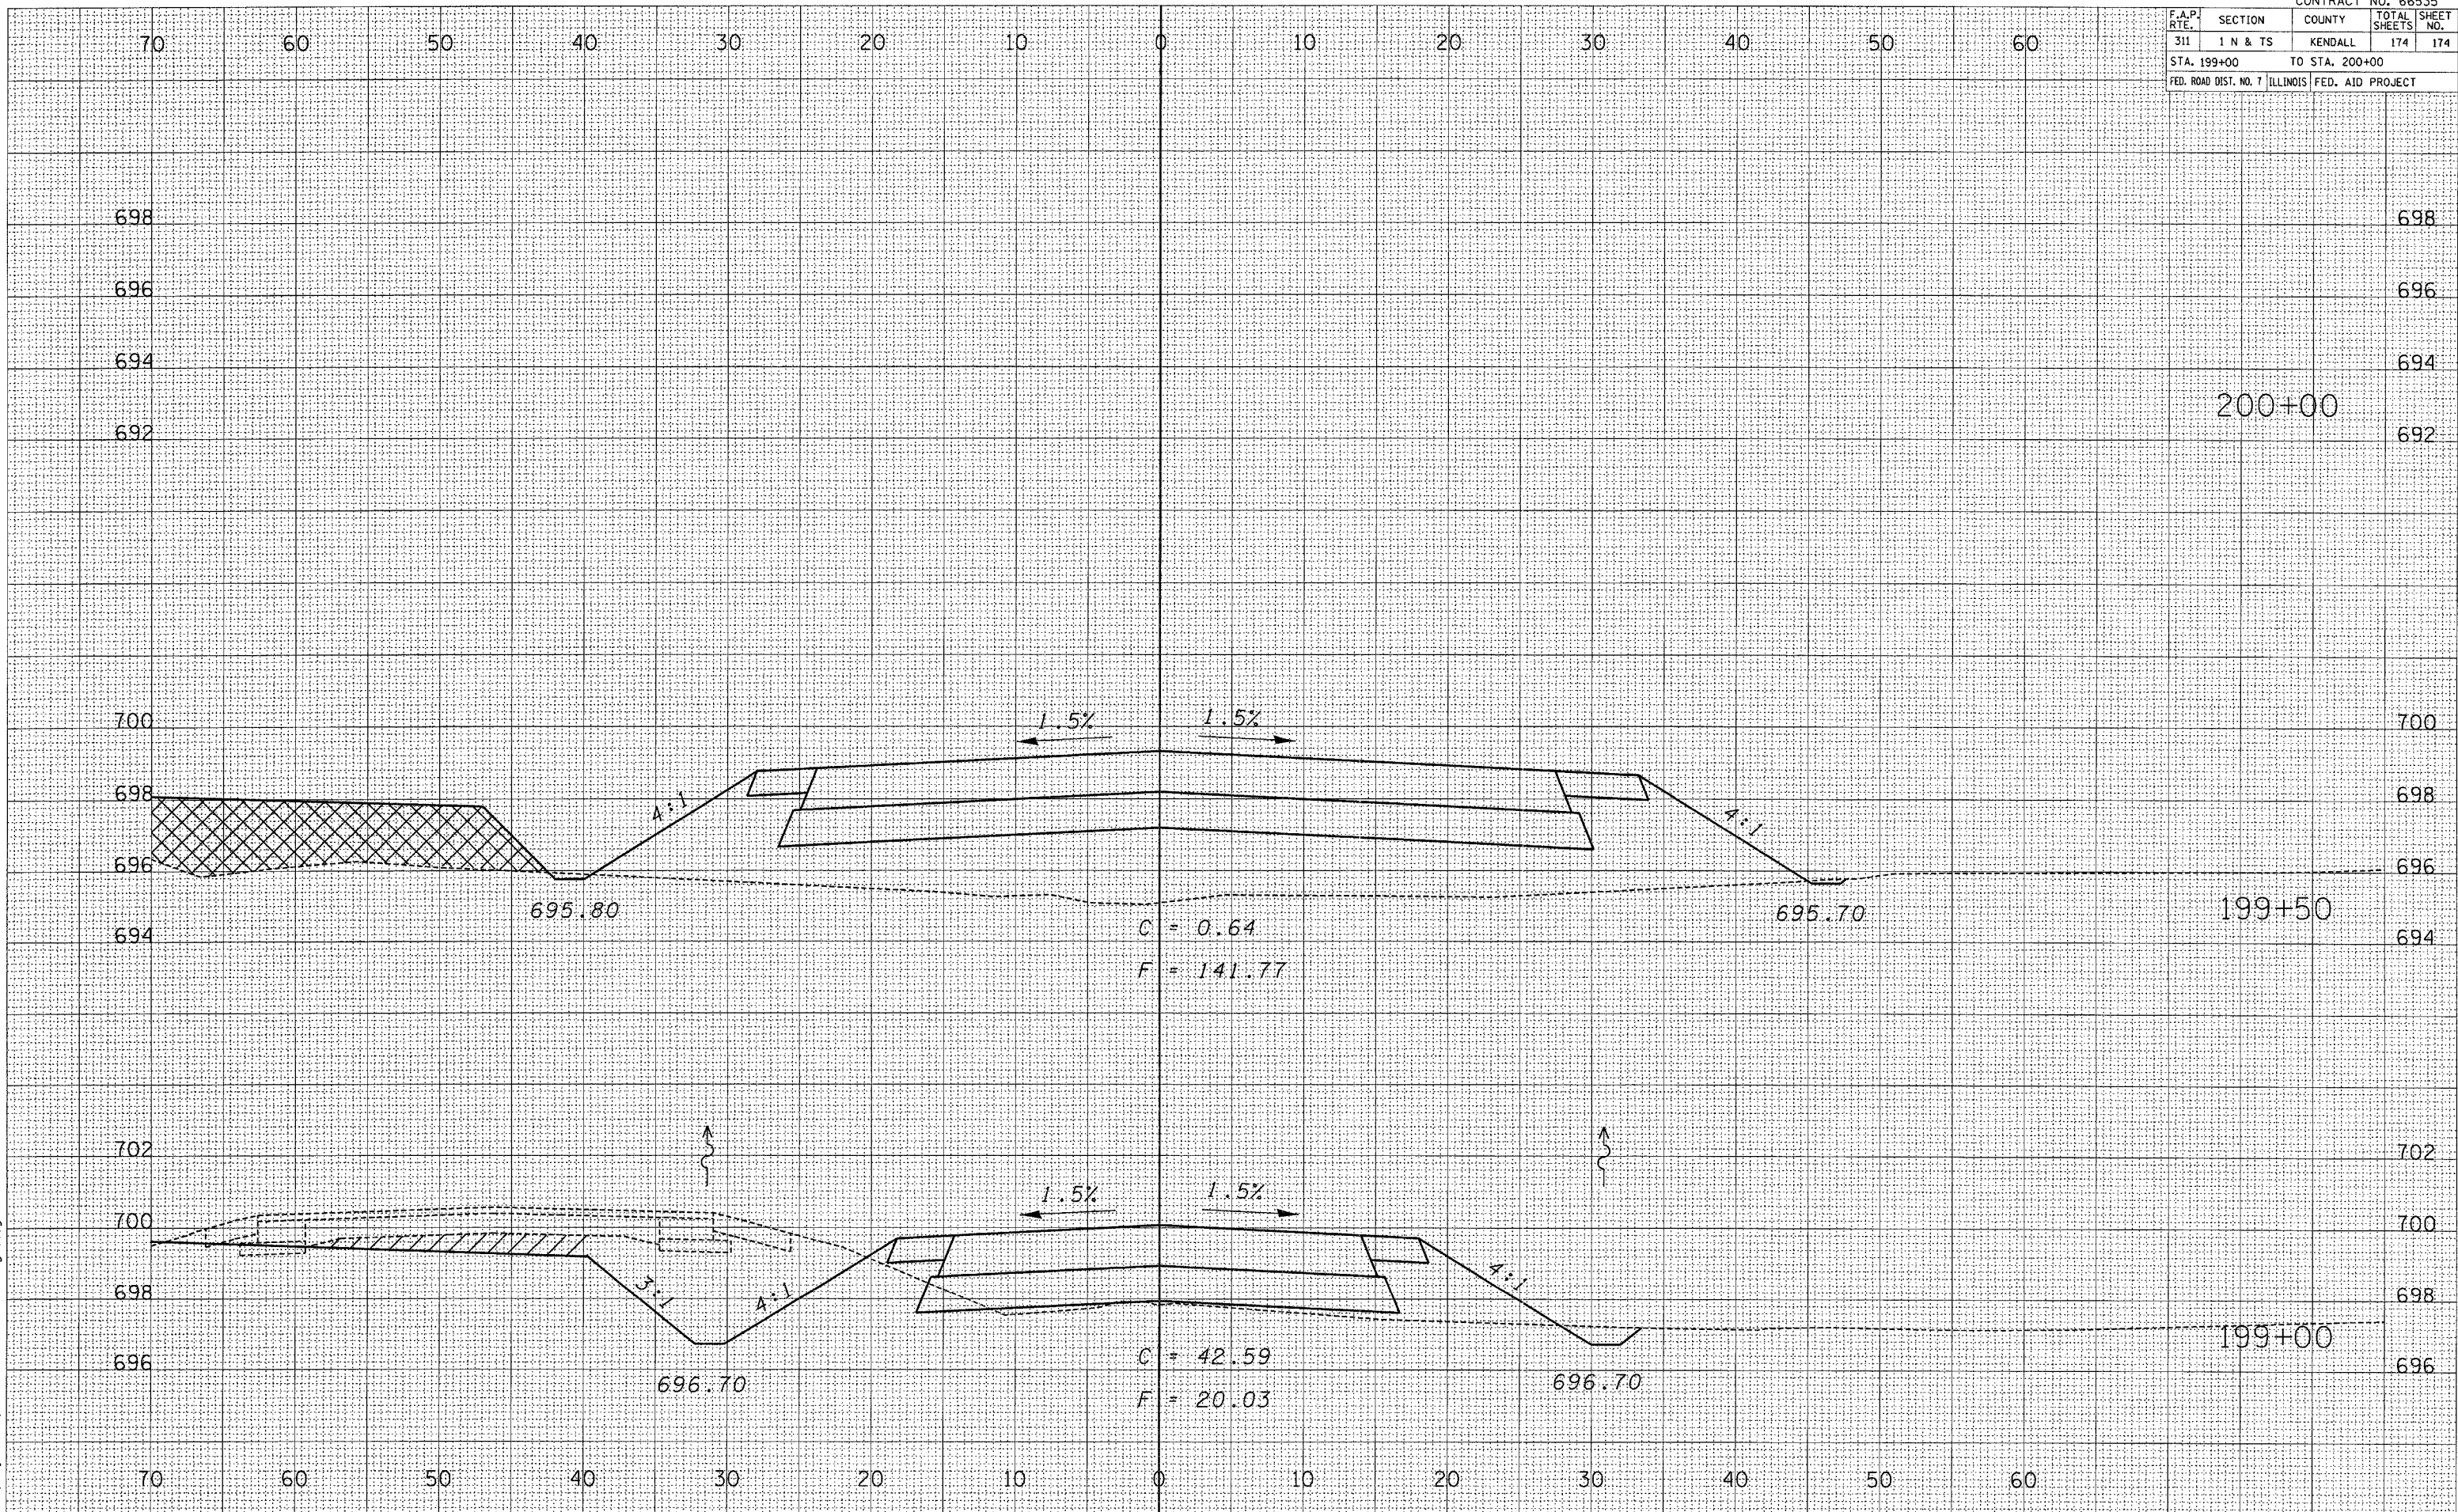

FRONTAGE ROAD