PART OF THE NORTHEAST 1/4 OF SECTION 20 AND PART OF THE SOUTHEAST QUARTER OF SECTION 17, TOWNSHIP 36 NORTH, RANGE 9 EAST OF THE 3RD P.M., WILL COUNTY, ILLINOIS

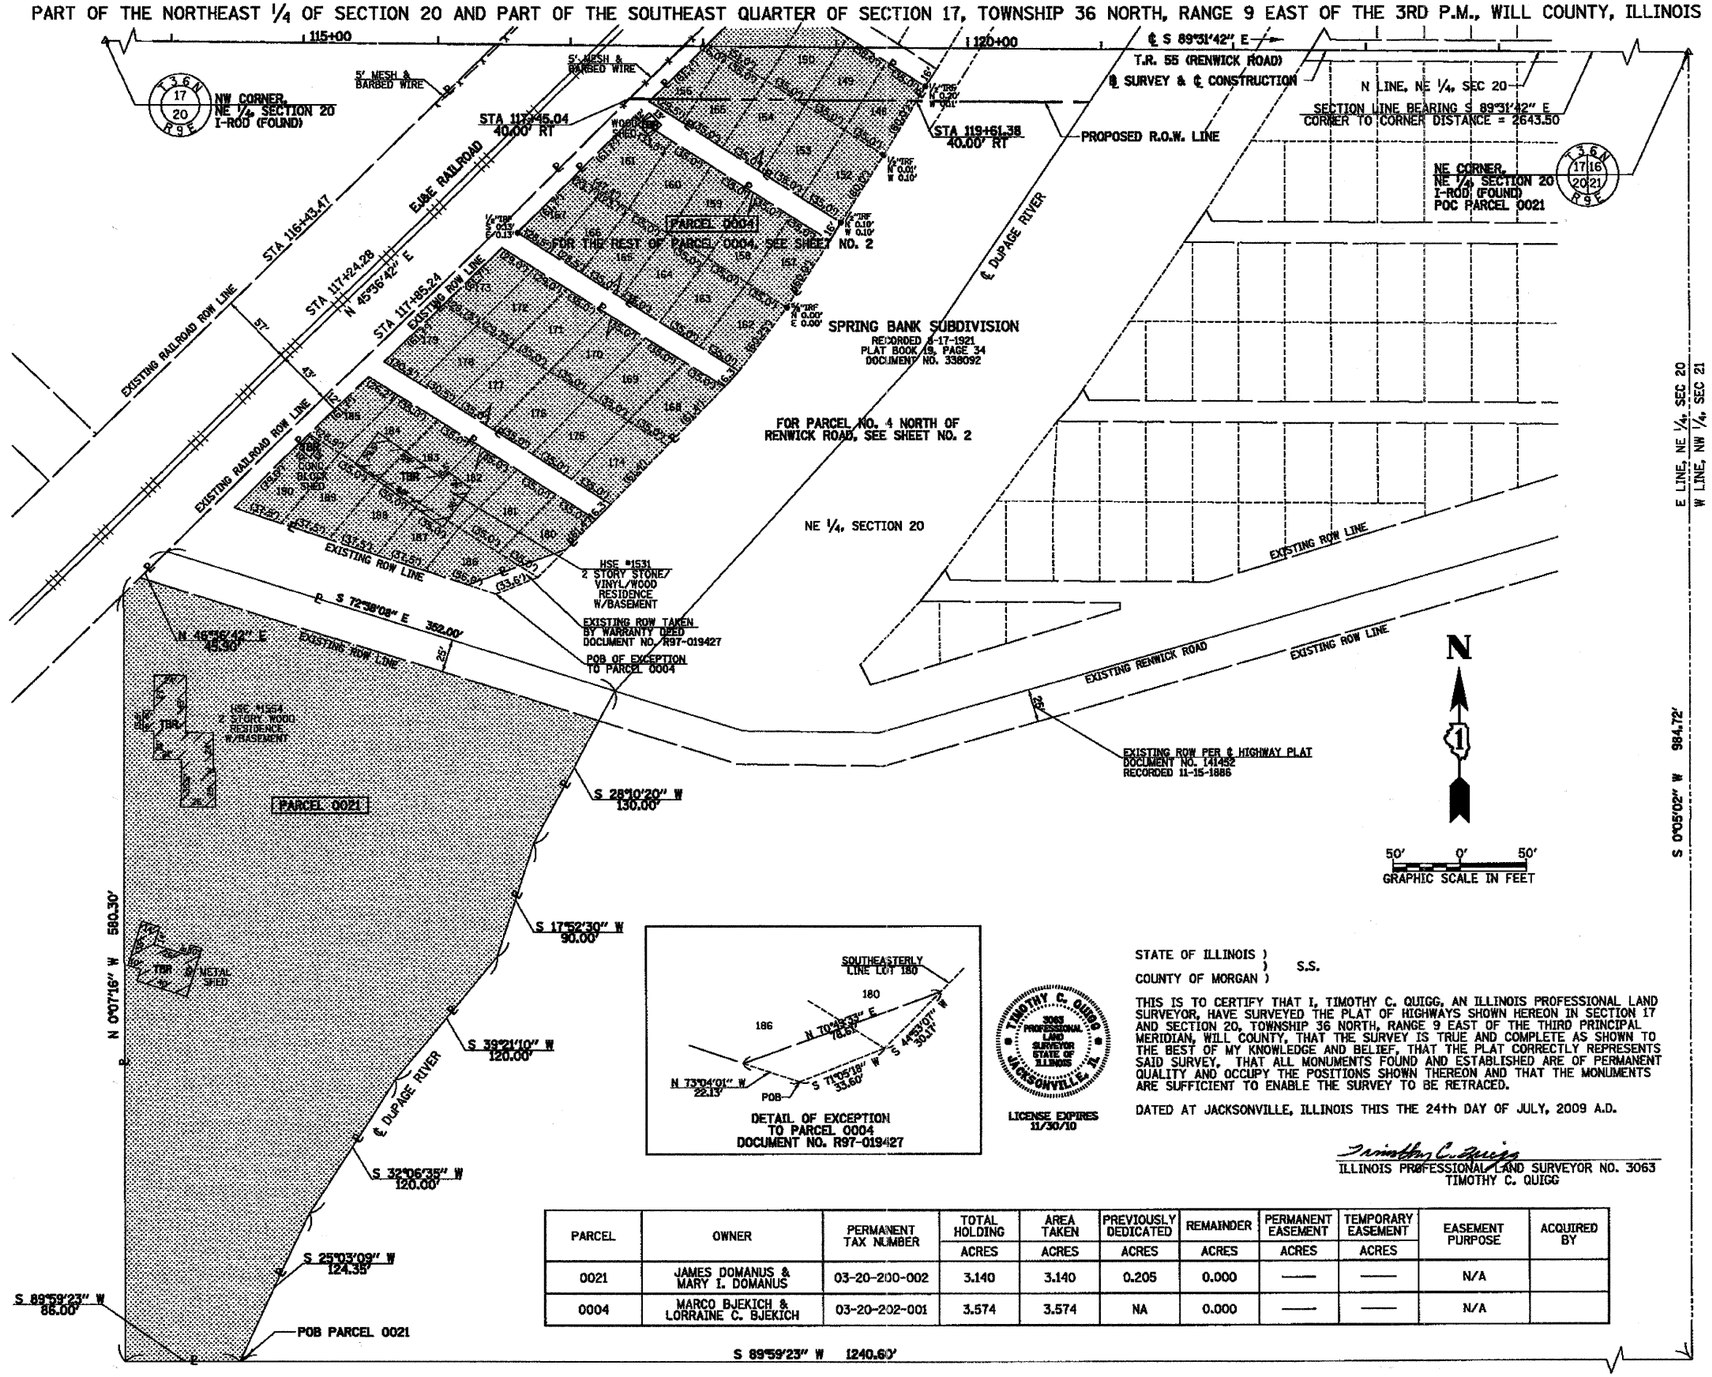





DETAIL OF EXCEPTION TO PARCEL 0004 DOCUMENT NO. R97-019427

TIMOTHY C. QUIGG 3063 PROFESSIONAL LAND SURVEYOR STATE OF ILLINOIS JACKSONVILLE, IL.

LICENSE EXPIRES 11/30/10

STATE OF ILLINOIS )
) S.S.
COUNTY OF MORGAN )

THIS IS TO CERTIFY THAT I, TIMOTHY C. QUIGG, AN ILLINOIS PROFESSIONAL LAND SURVEYOR, HAVE SURVEYED THE PLAT OF HIGHWAYS SHOWN HEREON IN SECTION 17 AND SECTION 20, TOWNSHIP 36 NORTH, RANGE 9 EAST OF THE THIRD PRINCIPAL MERIDIAN, WILL COUNTY, THAT THE SURVEY IS TRUE AND COMPLETE AS SHOWN TO THE BEST OF MY KNOWLEDGE AND BELIEF, THAT THE PLAT CORRECTLY REPRESENTS SAID SURVEY. THAT ALL MONUMENTS FOUND AND ESTABLISHED ARE OF PERMANENT QUALITY AND OCCUPY THE POSITIONS SHOWN THEREON AND THAT THE MONUMENTS ARE SUFFICIENT TO ENABLE THE SURVEY TO BE RETRACED.

DATED AT JACKSONVILLE, ILLINOIS THIS THE 24th DAY OF JULY, 2009 A.D.

Timothy C. Quigg
ILLINOIS PROFESSIONAL LAND SURVEYOR NO. 3063
TIMOTHY C. QUIGG

| PARCEL | OWNER | PERMANENT TAX NUMBER | TOTAL HOLDING | AREA TAKEN | PREVIOUSLY DEDICATED | REMAINDER | PERMANENT EASEMENT | TEMPORARY EASEMENT | EASEMENT PURPOSE | ACQUIRED BY |
|---|---|---|---|---|---|---|---|---|---|---|
| | | | ACRES | ACRES | ACRES | ACRES | ACRES | ACRES | | |
| 0021 | JAMES DOMANUS & MARY I. DOMANUS | 03-20-200-002 | 3.140 | 3.140 | 0.205 | 0.000 | —— | —— | N/A | |
| 0004 | MARCO BJEKICH & LORRAINE C. BJEKICH | 03-20-202-001 | 3.574 | 3.574 | NA | 0.000 | —— | —— | N/A | |

## LEGEND

- SECTION LINE
- QUARTER SECTION LINE
- QUARTER, QUARTER SECTION LINE
- PLATTED LOT LINE
- PROPERTY (DEED) LINE
- CENTER LINE
- EXISTING RIGHT OF WAY LINE
- PROPOSED RIGHT OF WAY LINE
- PROPOSED PERMANENT EASEMENT LINE
- PROPOSED TEMPORARY EASEMENT LINE
- 129.32' MEASURED DIMENSION
- 129.32' (COMP) COMPUTED DIMENSION
- (129.32') RECORD DATA
- EXISTING BUILDING
- NET ROW REQUIRED
- SECTION CORNER
- QUARTER SECTION CORNER

R. 9 E. 3RD P.M.

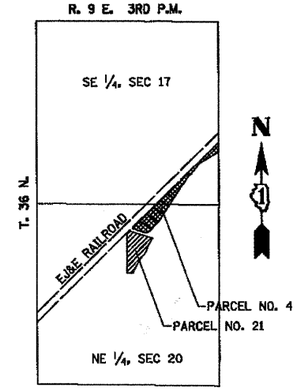


KEY MAP

ALL BEARINGS ARE ON AN ASSUMED BASIS. FOR THIS PROJECT THE NORTH LINE OF THE NORTHEAST QUARTER OF SECTION 20 IS ASSUMED TO BE: S 89°31'42" E.

HUTCHISON ENGINEERING, INC.
605 ROLLINGWOOD DRIVE
SHOREWOOD, ILLINOIS 60404

| REVISION | |
|---|---|
| DATE | DESCRIPTION |

PLAINFIELD TOWNSHIP ROAD DISTRICT

PLAT OF HIGHWAYS

ROUTE: RENWICK ROAD (TR 55)
SECTION: 90-16103-01-BR
COUNTY: WILL
JOB# R-55-001-97 PROJECT#
SEC. 17 & 20, T 36 N, R 9 E, 3RD PM
STA. 117+45.04 TO STA. 119+61.38
DRAWN: SRH CHECKED: TCQ
SCALE: 1"=50' SHEET NO. 3 OF 7