BEARINGS ARE BASED ON IL STATE PLANE COORDINATES, NAD 83, WEST ZONE

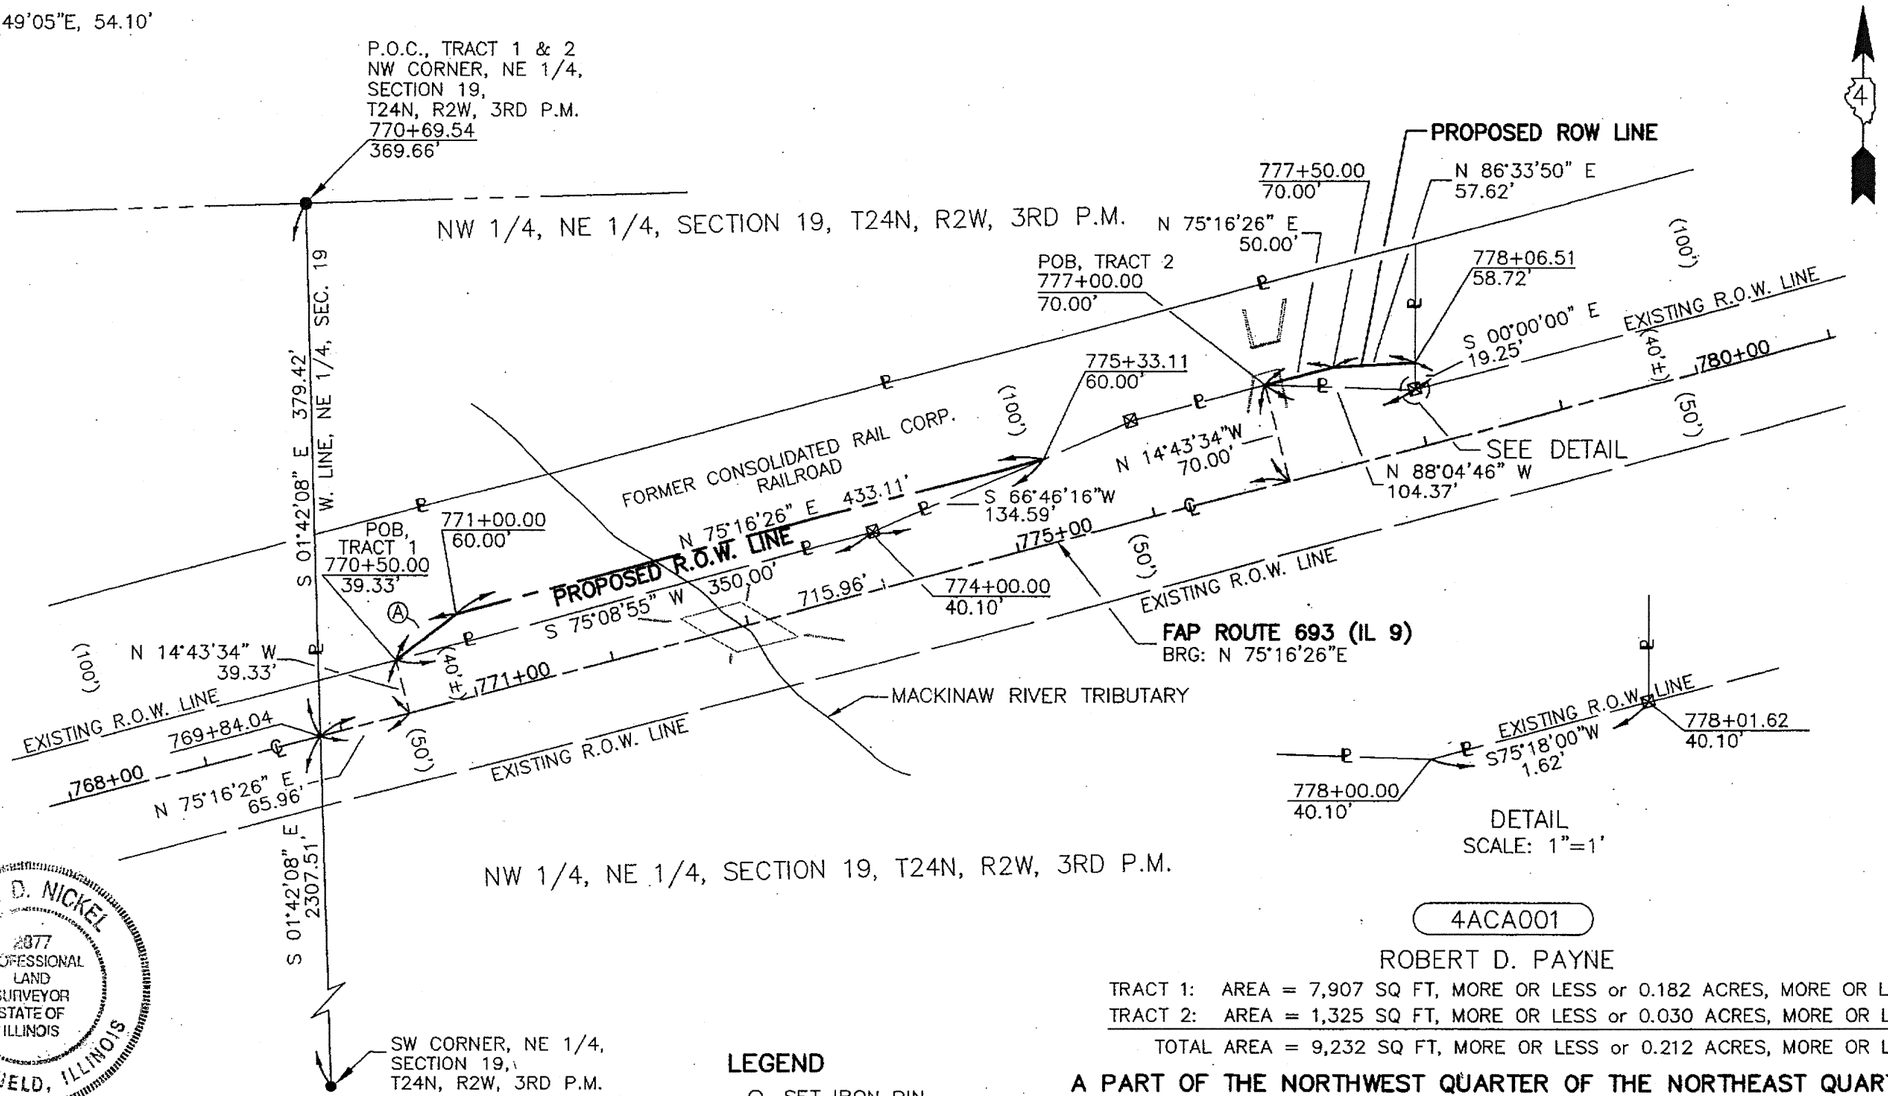


4ACA001

ROBERT D. PAYNE

TRACT 1: AREA = 7,907 SQ FT, MORE OR LESS or 0.182 ACRES, MORE OR LESS.
TRACT 2: AREA = 1,325 SQ FT, MORE OR LESS or 0.030 ACRES, MORE OR LESS.
TOTAL AREA = 9,232 SQ FT, MORE OR LESS or 0.212 ACRES, MORE OR LESS.

**A PART OF THE NORTHWEST QUARTER OF THE NORTHEAST QUARTER**

SECTION 19 TOWNSHIP 24 NORTH, RANGE 2 WEST, 3RD PRINCIPAL MERIDIAN
TAZEWELL COUNTY

# RIGHT OF WAY PLAT

FAP ROUTE 693 (IL 9) CONSTRUCTION SECTION (119 BR-2)BR
SCALE: 1" = 100' FEBRUARY 20 09 JOB NO. R-94-002-09

PAUL D. NICKEL
2877
PROFESSIONAL LAND SURVEYOR
STATE OF ILLINOIS
SPRINGFIELD, ILLINOIS

THIS IS TO CERTIFY THAT THIS PLAT AND THE SURVEY UPON WHICH IT IS BASED WERE MADE UNDER MY DIRECTION FOR THE ILLINOIS DEPARTMENT OF TRANSPORTATION.
THIS PROFESSIONAL SERVICE CONFORMS TO THE CURRENT ILLINOIS MINIMUM STANDARDS FOR A BOUNDARY SURVEY.

Paul D Nickel 2-25-09
ILLINOIS PROFESSIONAL LAND SURVEYOR No. 2877 DATE
LIC. EXP. 11-30-2010

## LEGEND

- ○ SET IRON PIN
- ● FOUND IRON PIN OR PIPE
- ■ FOUND STONE
- ▲ FOUND MAG NAIL
- ℄ PROPERTY LINE
- ⊠ RIGHT-OF-WAY MARKER
- EXISTING ROW LINE
- PROPOSED ROW LINE
- ( ) RECORD DATA

Signed Recorded BOOK PAGE
DOCUMENT NO.

CATALOG NO. : 033404-00
CONTRACT NO. : 68660

| No. | NOTE BOOK | INKED | INK CHECKED | CHECKED | COMPUTED | BY | DATE |
|---|---|---|---|---|---|---|---|
| R. O. W. PLAT | | | | | | | |

CADD DRAWING
PROJECT:
FILE:



4ACA001