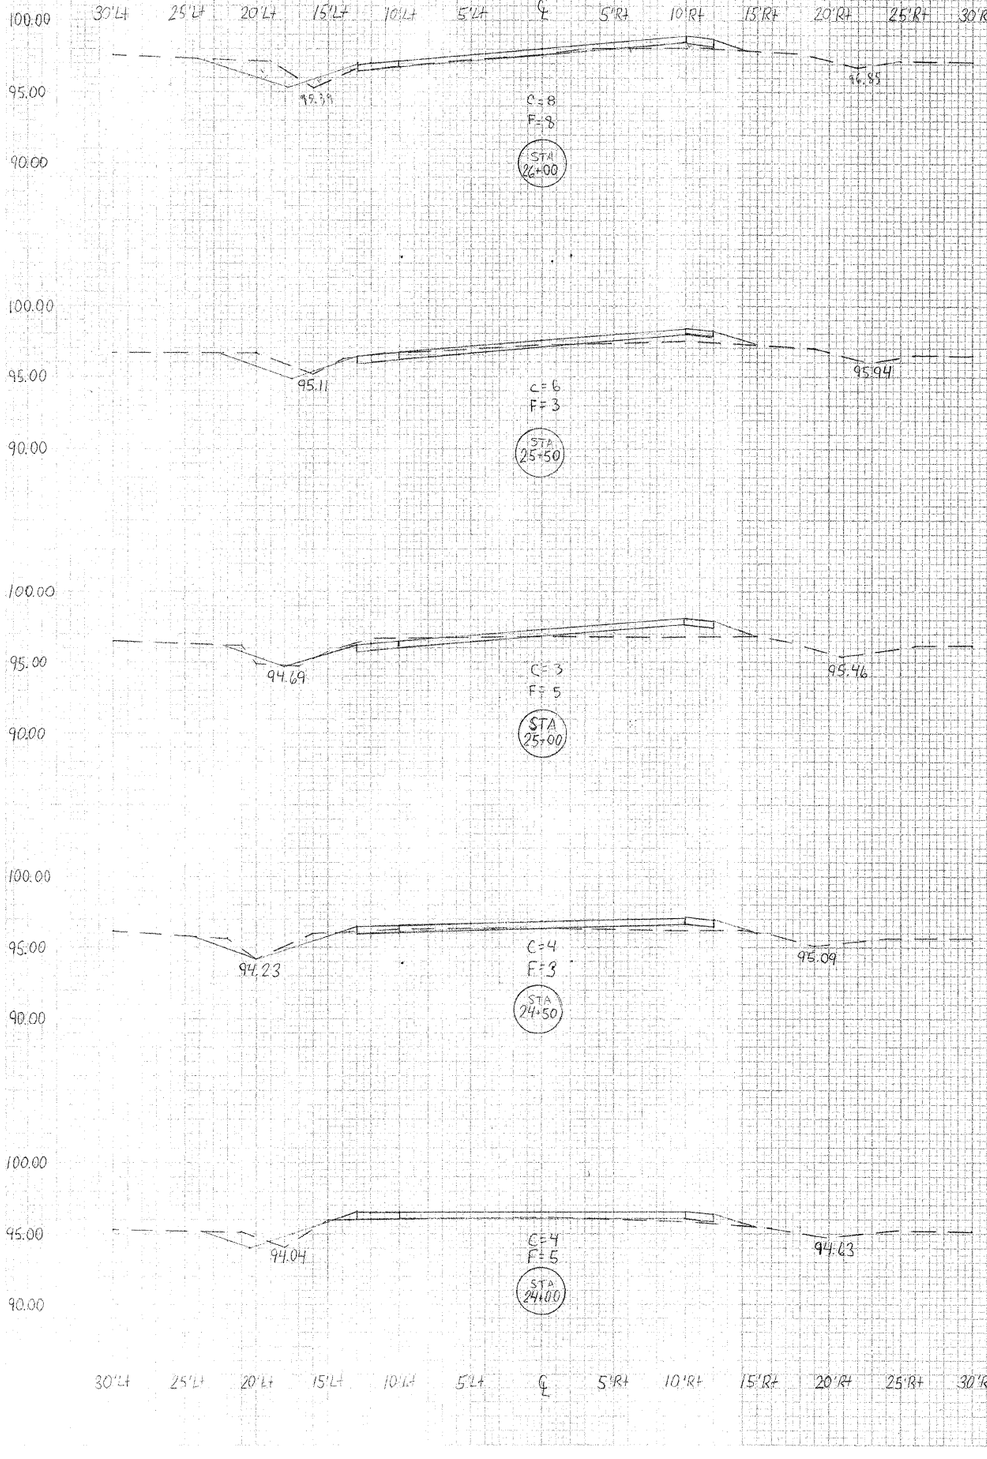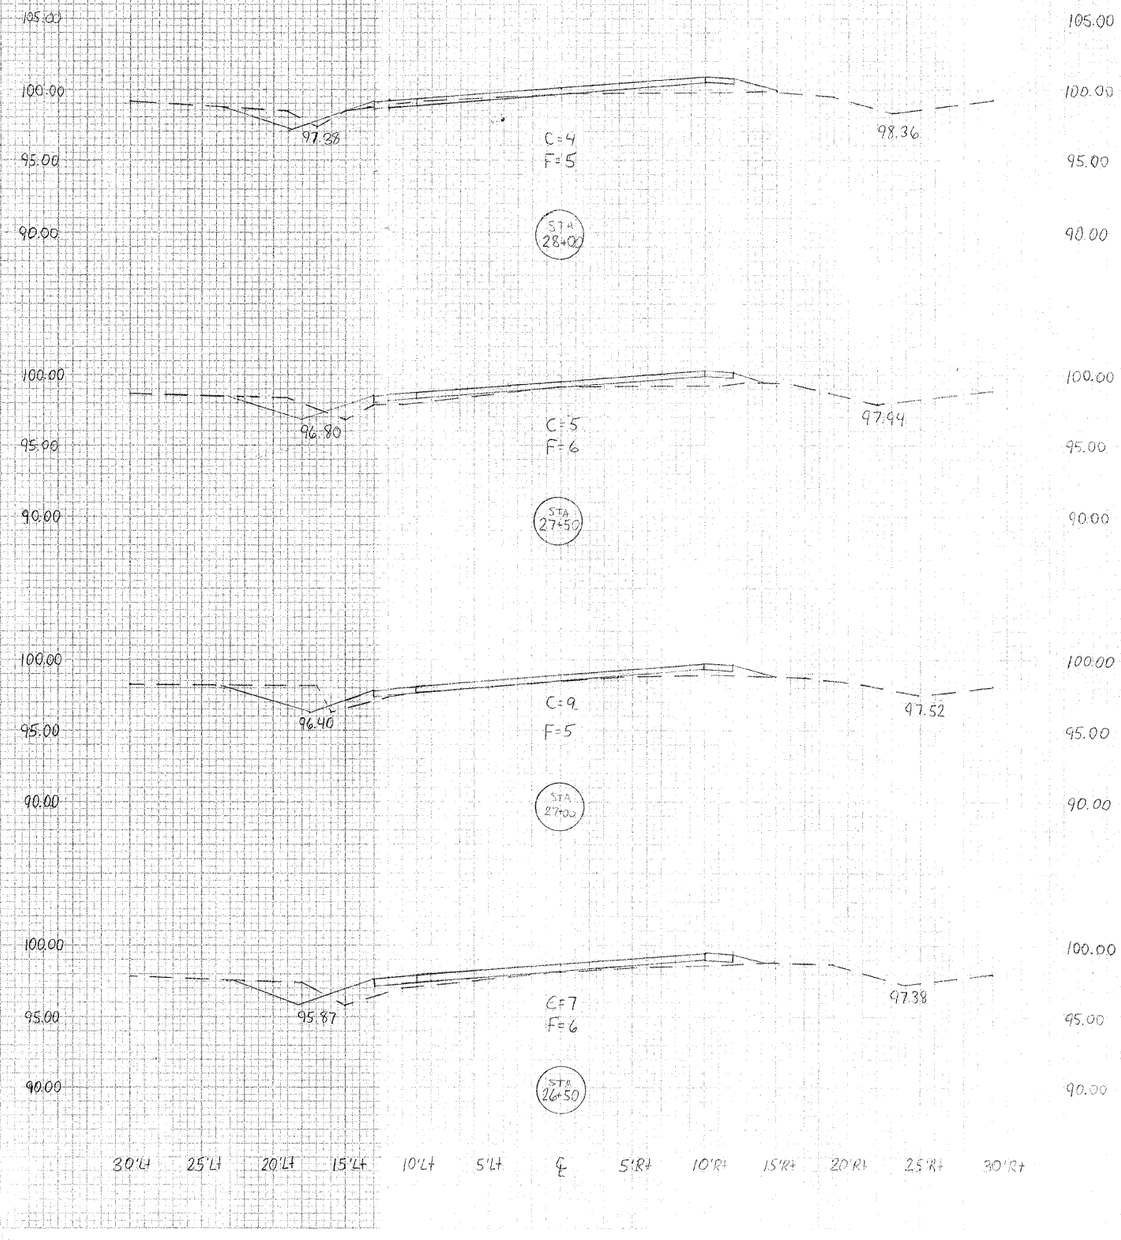CONTRACT NO. 95602
SHELBY COUNTY
TOWER HILL
02-00220-06-RS
F.A.S. 717
CURVE 2