PART OF THE N.E. 1/4 OF SECTION 3, T6N, R11W, OF THE 3RD PM, JERSEY COUNTY, ILLINOIS

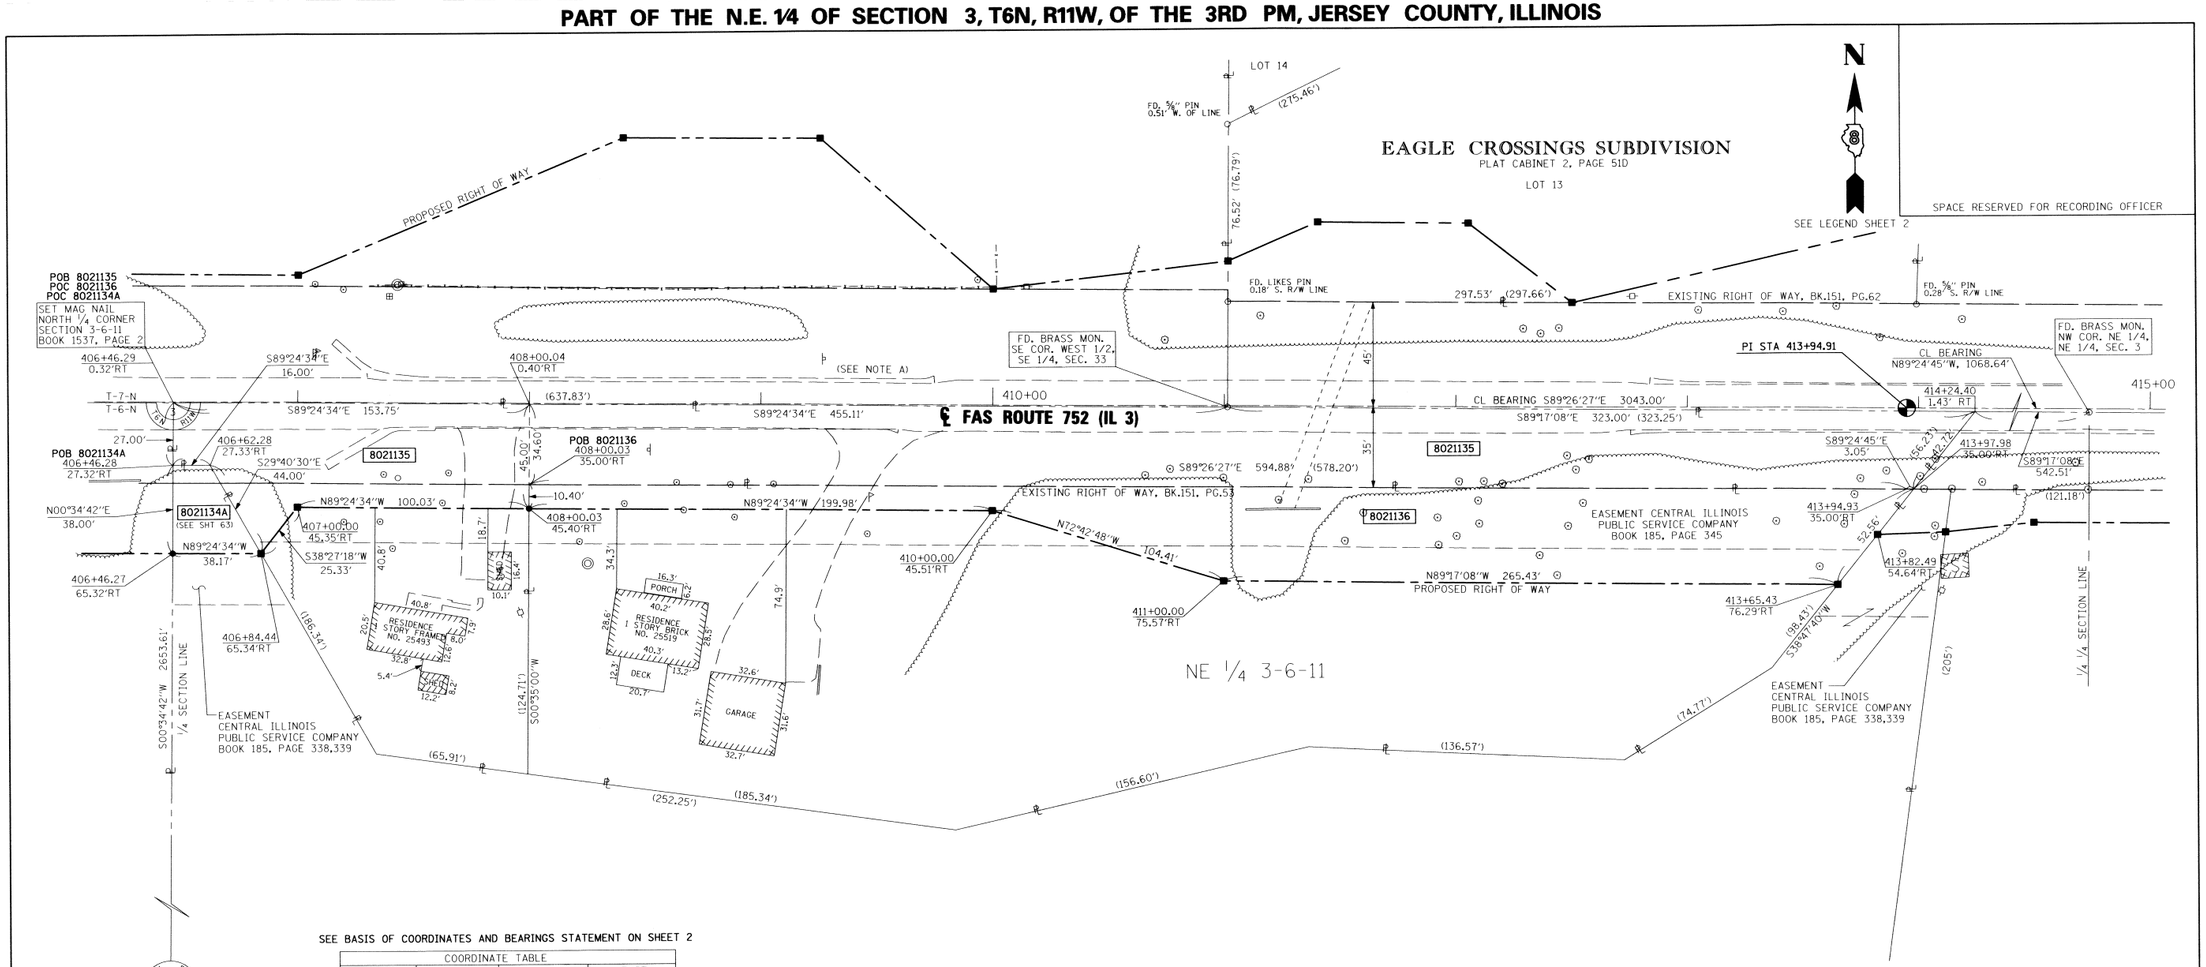

SEE BASIS OF COORDINATES AND BEARINGS STATEMENT ON SHEET 2

COORDINATE TABLE			
STATION	OFFSET	NORTH	EAST
406+46.28	27.32'RT	849553.1581	2253089.4287
406+46.27	65.32'RT	849515.1600	2253089.0451
406+62.28	27.33'RT	849552.9931	2253105.4278
406+84.44	65.34'RT	849514.7665	2253127.2097
407+00.00	45.35'RT	849534.6052	2253142.9646
408+00.03	35.00'RT	849543.9783	2253243.0933
408+00.03	45.40'RT	849533.5740	2253242.9873
408+00.04	0.40'RT	849578.5717	2253243.4455
410+00.00	45.51'RT	849531.5125	2253442.9520
411+00.00	75.57'RT	849500.4858	2253542.6495
413+65.43	76.29'RT	849497.1755	2253808.0629
413+94.93	35.00'RT	849538.1728	2253837.9430
413+97.98	35.00'RT	849538.1415	2253840.9939
414+24.40	1.43' RT	849571.4368	2253867.7588
SECTION CORNERS			
CENTER SEC. 3, T6N, R11W		846926.6780	2253062.9140
N1/4 COR. SEC. 3, T6N, R11W		849580.1567	2253089.7012
N.W. COR, NE 1/4, N.E. 1/4, SEC. 3, T6N, R11W		849564.6710	2254410.2270
S.E. COR. W. 1/2, S.E. 1/4, SEC. 33, T7N, R11W		849575.4650	2253544.7880
CENTERLINE CONTROL			
P.I. 383+51.91	CL	849602.8680	2250795.4330
P.I. 413+94.91	CL	849573.1711	2253838.2846
P.I. 424+63.55	CL	849562.2157	2254906.8691

NOTE: A

PROPOSED CENTERLINE OF CONSTRUCTION = EXISTING CENTERLINE OF RIGHT-OF-WAY AND PAVEMENT

* SEE TOTAL HOLDING AREA SOURCE TABLE ON SHEET 2

PARCEL NO.	OWNER	TOTAL HOLDING	FEE SIMPLE ACQUISITION						REMAINDER	EASEMENTS			PERMANENT TAX NUMBER	PROPERTY ACQUIRED BY
			GROSS		PREVIOUSLY DEDICATED AND/OR USED		NET			PE = PERMANENT TE = TEMPORARY		EASEMENT PURPOSE		
		ACRES	ACRES	SQ. FT.	ACRES	SQ. FT.	ACRES	SQ. FT.	ACRES	ACRES	SQ. FT.			
8021135	SHIRLEY JONES, A WIDOW WARRANTY DEED, BK.755, PG.20 TITLE REPORT NO. JE-765.1	1 0.8713	0.6369	27,744	0.5997	26,122	0.0372	1,622	0.2344	N/A	N/A		42-01-073-006-00	
8021136	HOWARD L. GRADY AND CAROL S. GRADY, HUSBAND AND WIFE, AS JOINT TENANTS. WARRANTY DEED, BK.687, PG.152. TITLE REPORT NO. JE-772	1 1.5877	0.3715	16,181	N/A	N/A	0.3715	16,181	1.2162	N/A	N/A		42-01-073-011-00	

STATE OF ILLINOIS)
) SS
COUNTY OF)

I, RICHARD L. LEACH, AN ILLINOIS PROFESSIONAL LAND SURVEYOR, STATE THAT I HAVE SURVEYED THE PLAT OF HIGHWAY SHOWN HEREON AND THAT THIS PROFESSIONAL SERVICE CONFORMS TO THE CURRENT ILLINOIS MINIMUM STANDARDS FOR A BOUNDARY SURVEY FOR THE PROPOSED PARCEL(S) TO BE ACQUIRED BY THE STATE OF ILLINOIS, DEPARTMENT OF TRANSPORTATION, SHOWN HEREON.

DATED 7-30-2010

Richard L. Leach

RICHARD L. LEACH, PLS NO. 35-003234
LICENSE EXPIRATION DATE: 11/30/2010

PROFESSIONAL LAND SURVEYOR
RICHARD L. LEACH
35-003234
PROFESSIONAL LAND SURVEYOR
QUINCY, IL.
ILLINOIS

COMPLETION DATE OF FIELD WORK PERFORMED	
LAND SURVEY: DEC. 2008	ROW STAKING: APRIL 2010

POEPPING, STONE, BACH AND ASSOCIATES
100 SOUTH 54TH ST. P.O. BOX 709
QUINCY, IL 62306 PHONE NO. 217-223-4605
IL DESIGN FIRM NO. 184-000493

ILLINOIS DEPARTMENT OF TRANSPORTATION
PLAT OF HIGHWAYS
FAS ROUTE 752 (IL 3)
SECTION 101-2RS-1
JERSEY COUNTY
JOB NO. R-98-021-00

STATION 406+46.27 TO STATION 413+97.98

30' 0 30' 60'
SCALE: 1" = 30'

SHEET 58 OF 69

ILLINOIS DEPARTMENT OF TRANSPORTATION
DIVISION OF HIGHWAYS/REGION 5/DISTRICT 8
1102 EASTPORT PLAZA DRIVE
COLLINSVILLE, ILLINOIS 62234-6198

F.A.S. RTE.	SECTION	COUNTY	TOTAL SHEETS	SHEET NO.
752	101-2RS-1	JERSEY	438	176
		CONTRACT NO. 76789		

FED. ROAD DIST. NO. _ | ILLINOIS | FED. AID PROJECT