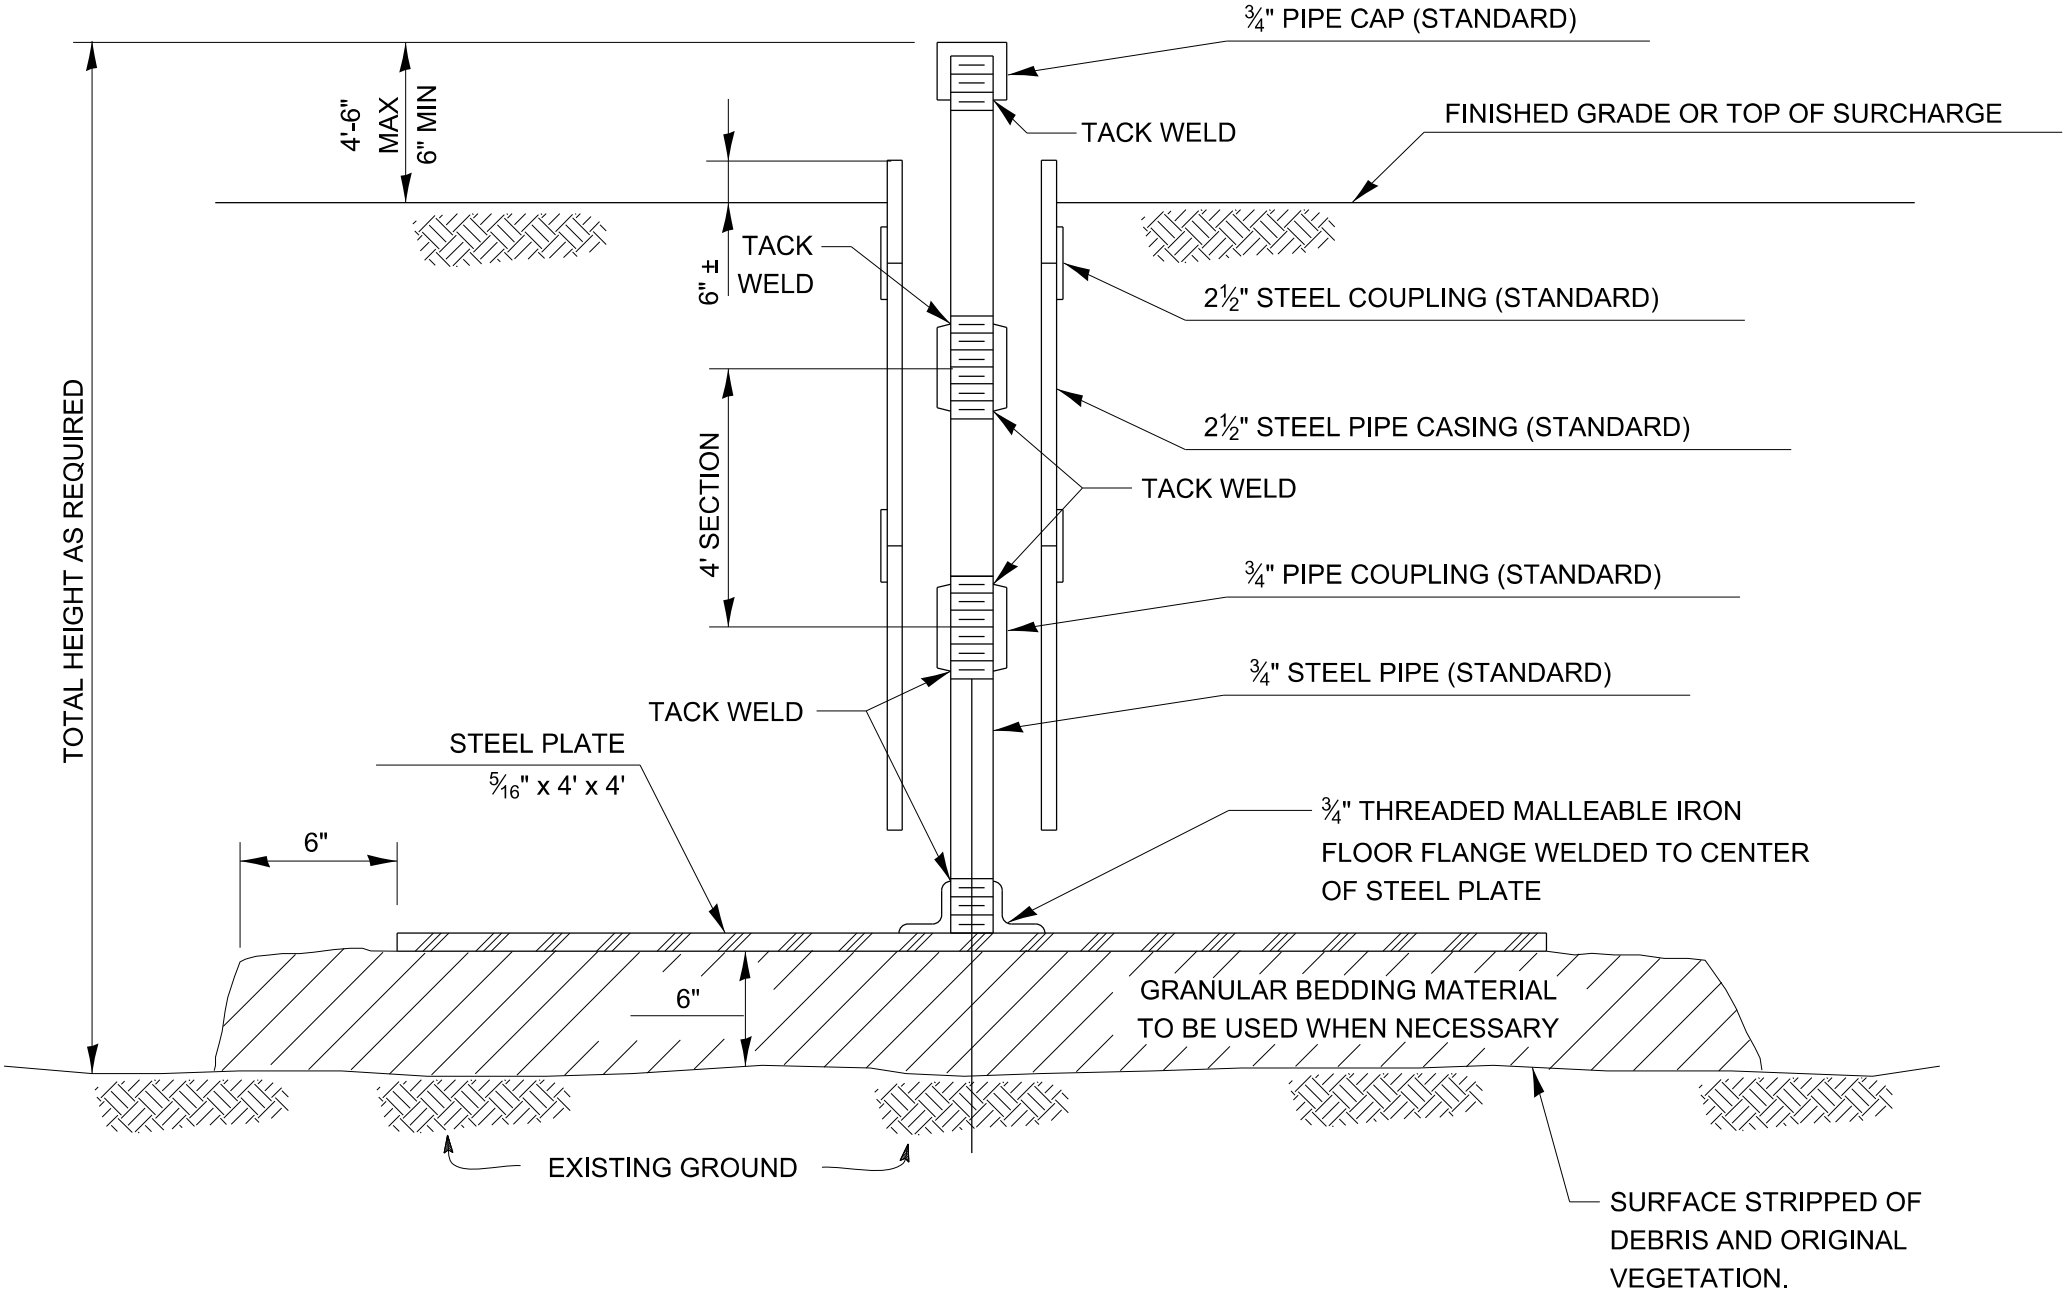

SETTLEMENT PLATFORM DETAIL

204-1