



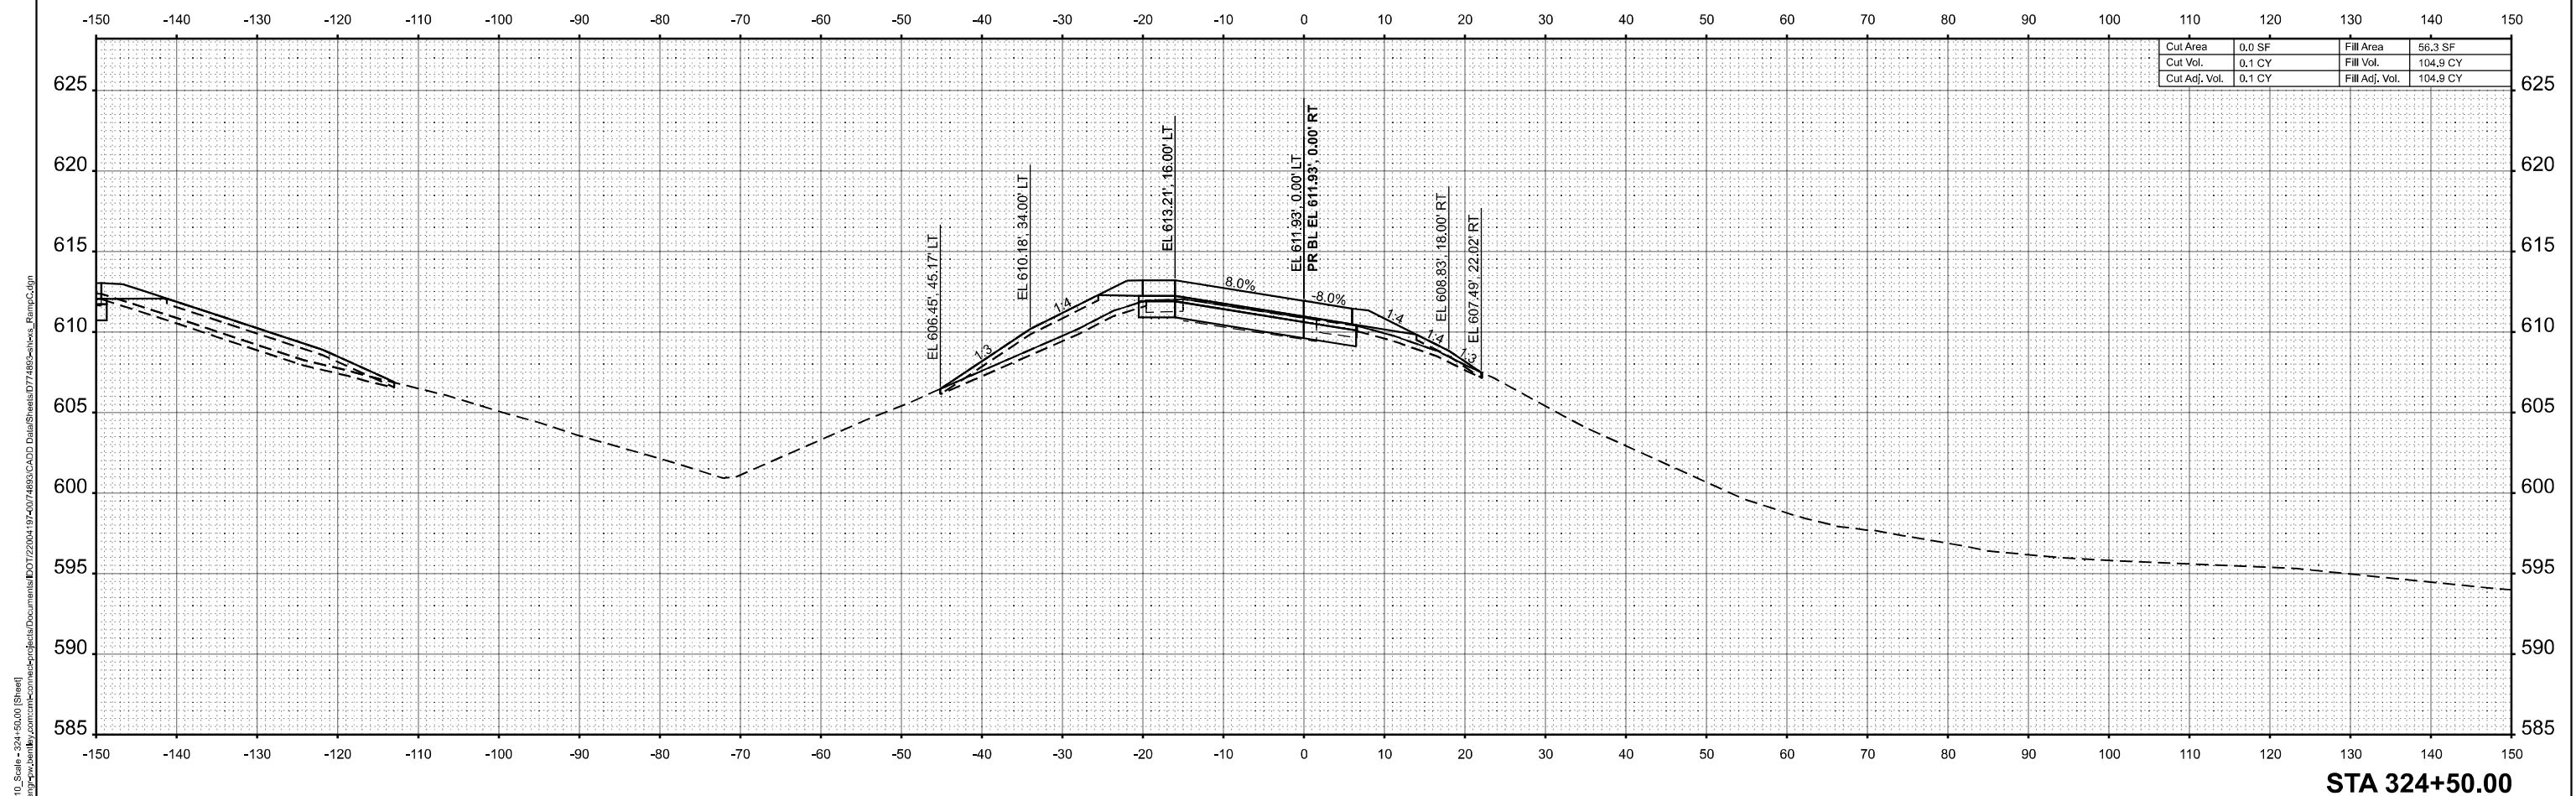



STA 324+50.00



USER NAME	= moverbey
PLOT SCALE	= 0.166600
PLOT DATE	= 10/14/202


MODEL: SHT - V/S Ramp D - 001
FILE NAME: j:\proj\comp\p3\country\comp\conn\cadd\beta\Documents\DOT\22004-19-40\74893\CADD Data\Sheets\DOT\4893\chess_RampD.dgn

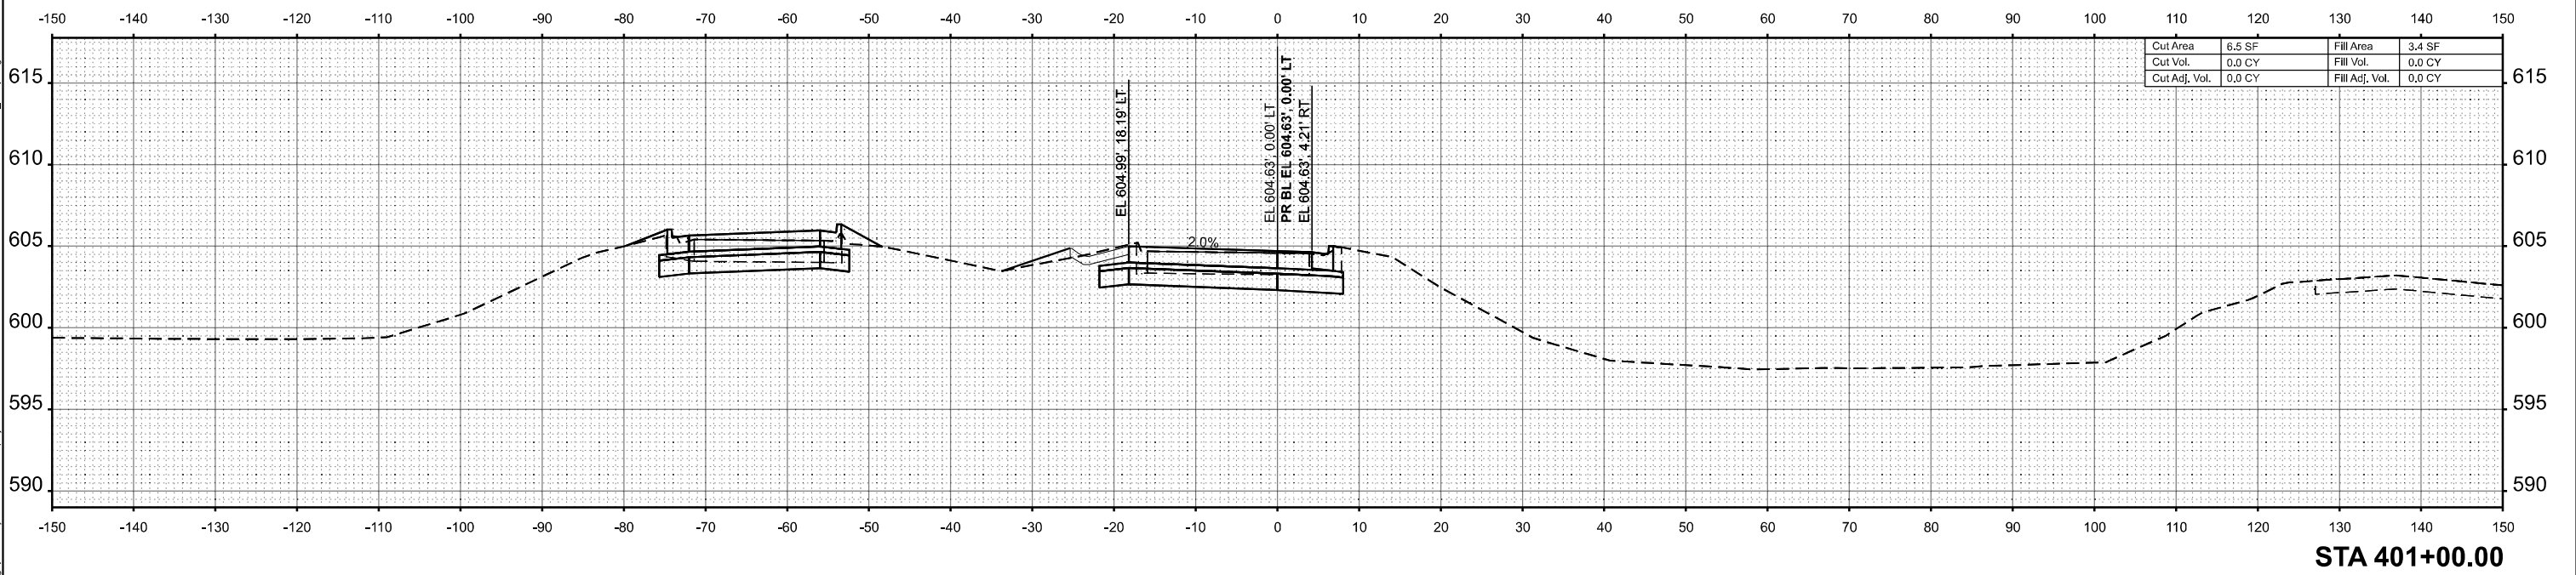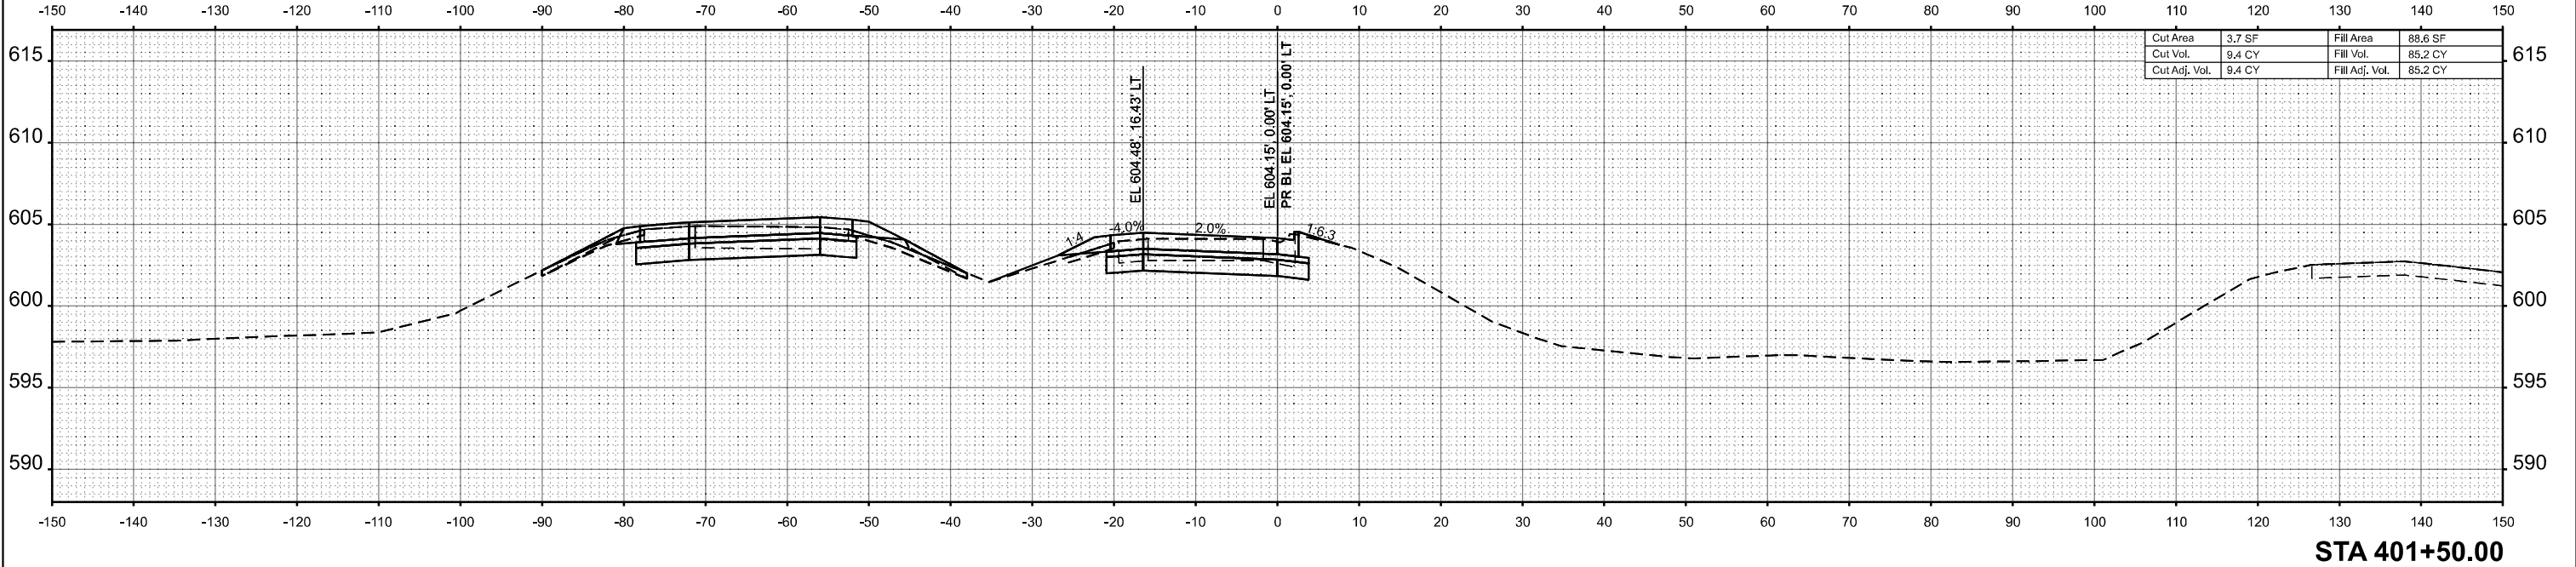

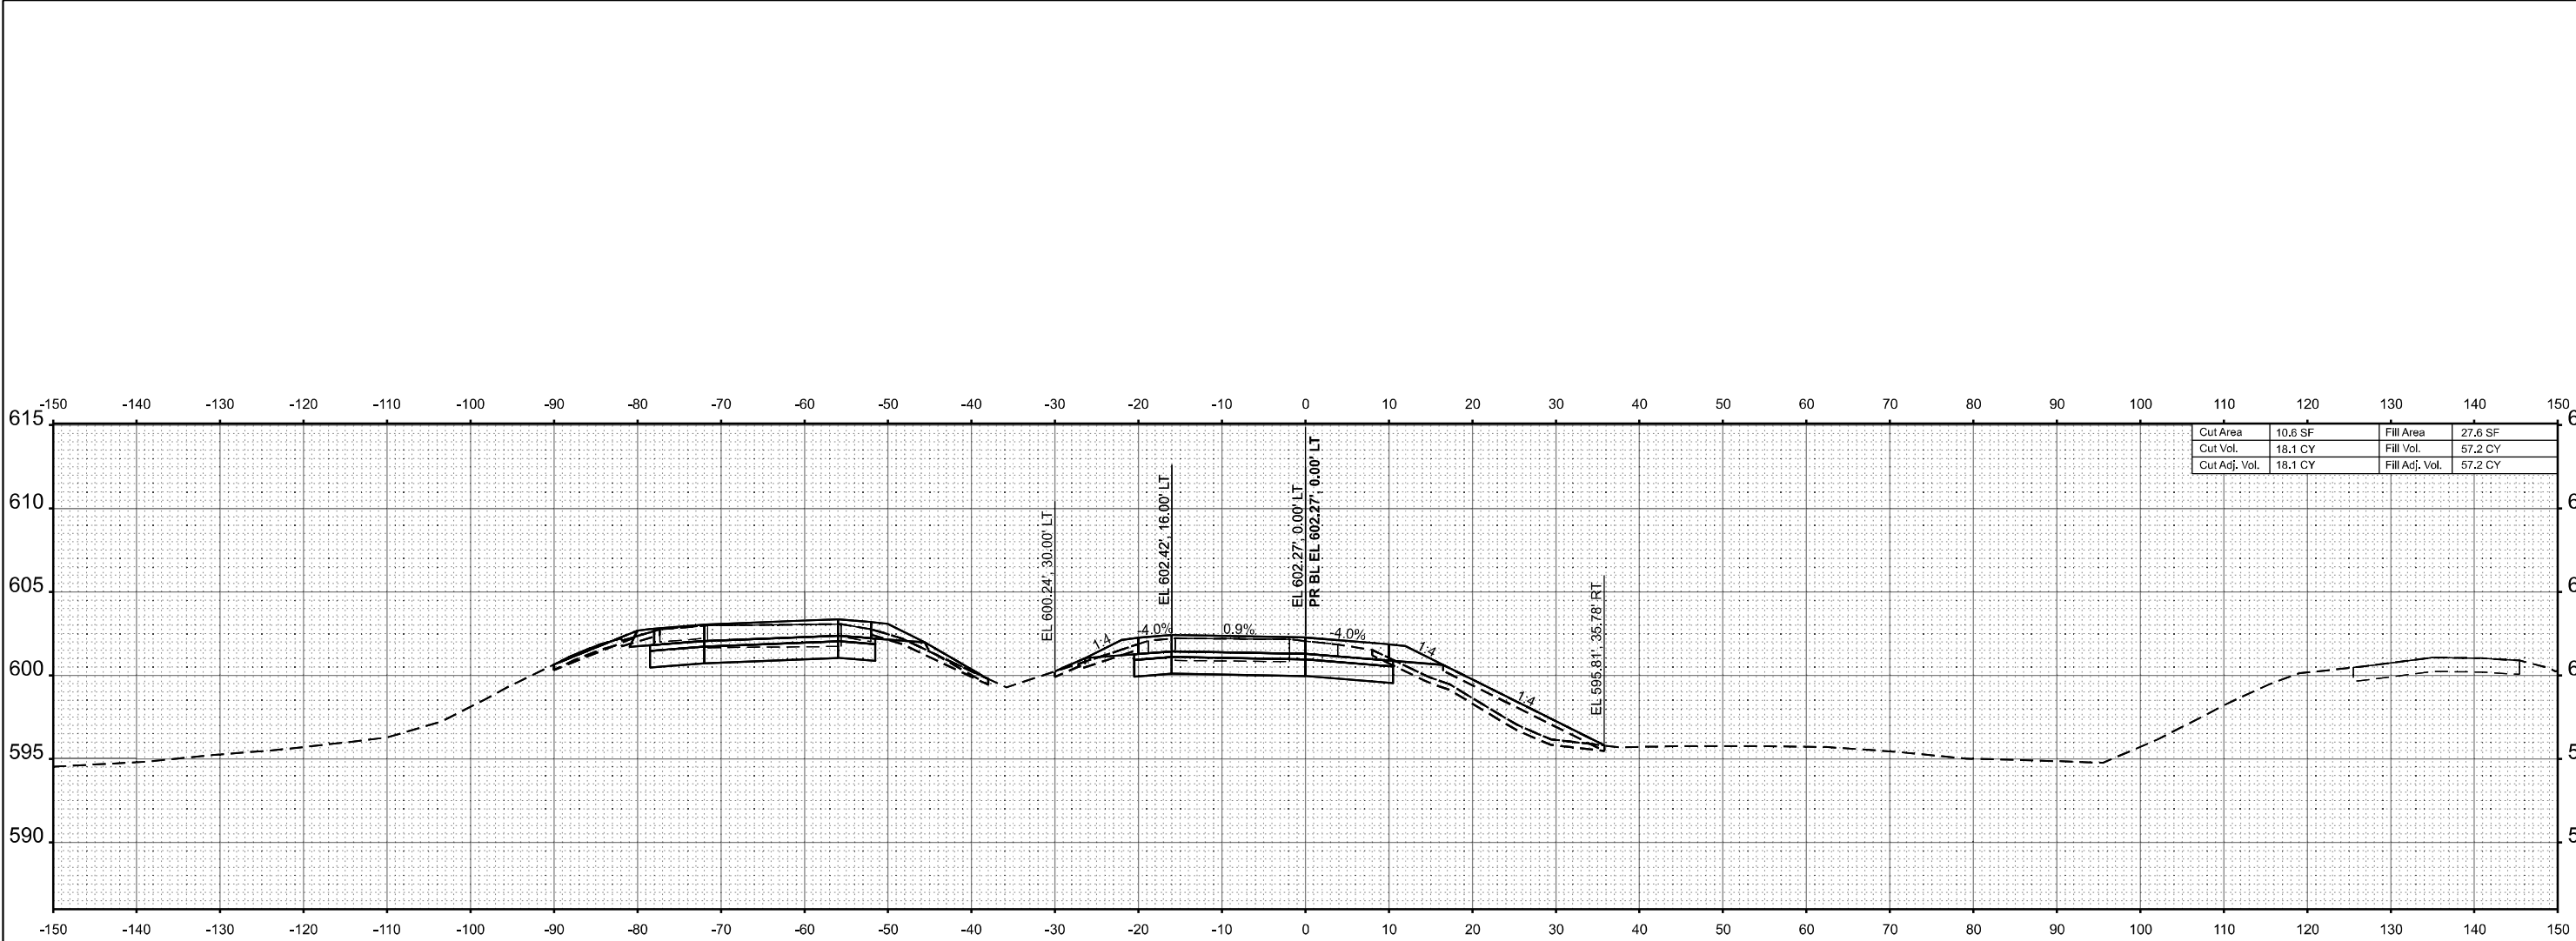

Cut Area	10.6 SF	Fill Area	27.6 SF
Cut Vol.	18.1 CY	Fill Vol.	57.2 CY
Cut Adj. Vol.	18.1 CY	Fill Adj. Vol.	57.2 CY

STA 403+50.00

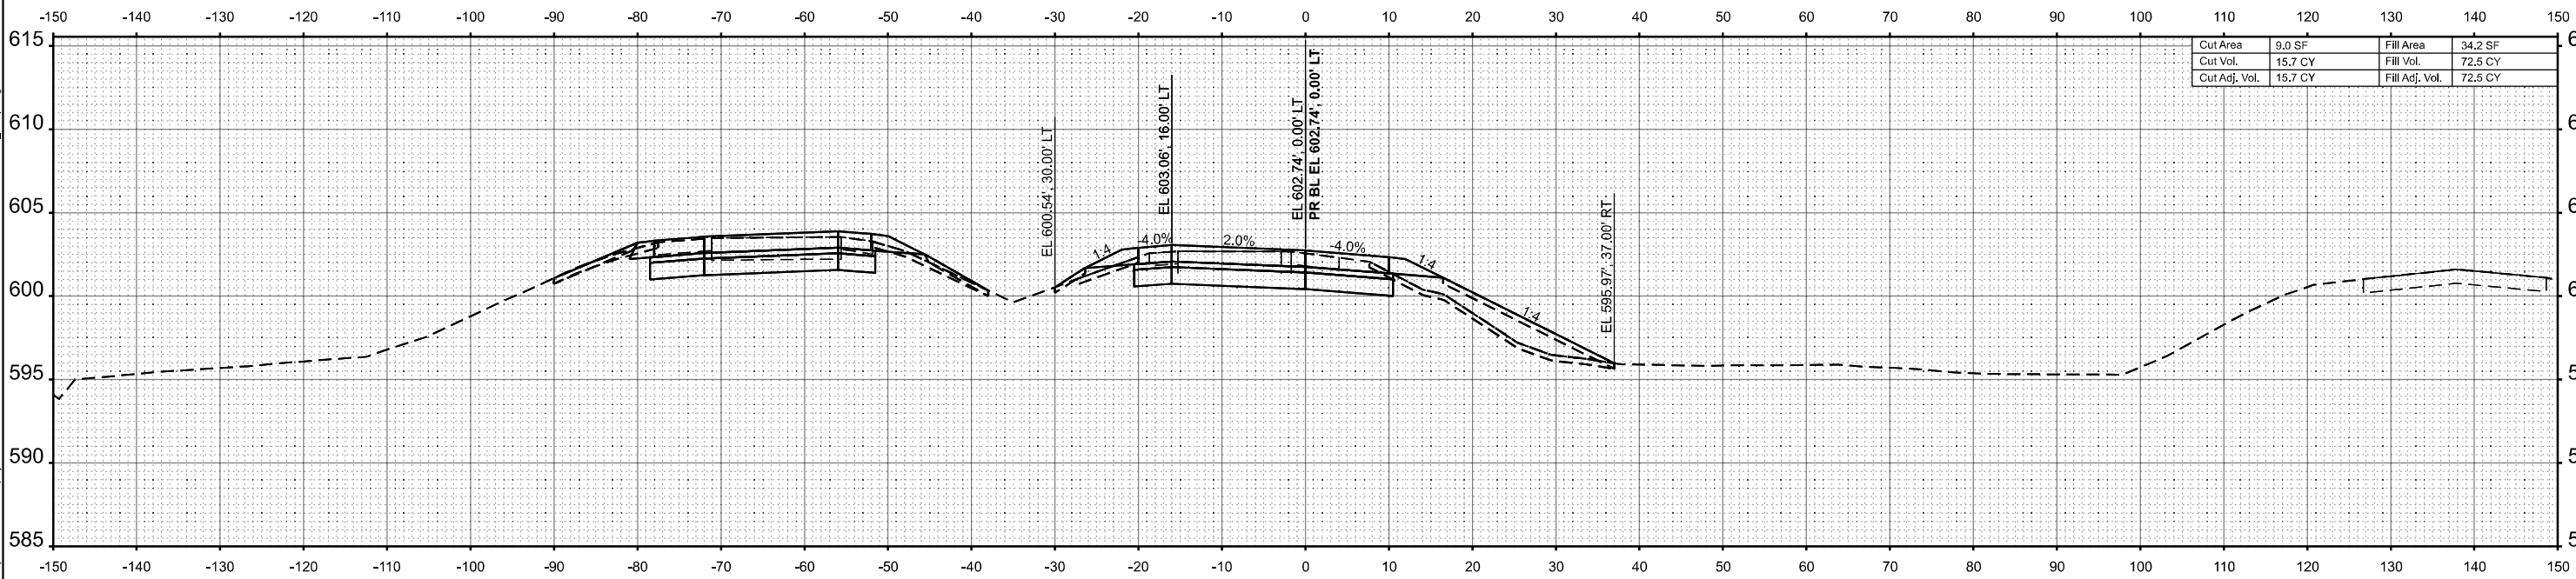

Cut Area	9.0 SF	Fill Area	34.2 SF
Cut Vol.	15.7 CY	Fill Vol.	72.5 CY
Cut Adj. Vol.	15.7 CY	Fill Adj. Vol.	72.5 CY

STA 403+00.00

MODEL: SHT - XS Ramp D - 003
FILE NAME: p:\complan\p3\complan\complan\complan\complan\DOT\22004\19\407\4883\CADD Data\Sheet\DOT14883\chess_RampD.dgn



License No. 184-900613

© Copyright CMT, Inc.

USER NAME = moyerbey
PLOT SCALE = 0.16666667' / in.
PLOT DATE = 10/14/2025

DESIGNED - AJ
DRAWN - AJ
CHECKED - MJO
DATE - 10/16/2025

REVISED -
REVISED -
REVISED -
REVISED -

STATE OF ILLINOIS
DEPARTMENT OF TRANSPORTATION


FAI ROUTE 70 - INTERSTATE 70
CROSS SECTIONS - RAMP D

SCALE: 1"=10'

SHEET OF SHEETS STA. TO STA.

F.A.I. RTE.	SECTION	COUNTY	TOTAL SHEETS	SHEET NO.
70	(25-1)R-BR	EFFINGHAM	747	716
CONTRACT NO. 74893				
		ILLINOIS	FED. AID PROJECT	

MODEL: SHT - V/S Ramp D - 004
FILE NAME: p:\complan\p3\county\complan\connect\ad\j\ad\22004\192407\74893\CADD Data\Sheets\074893-RampD.dgn

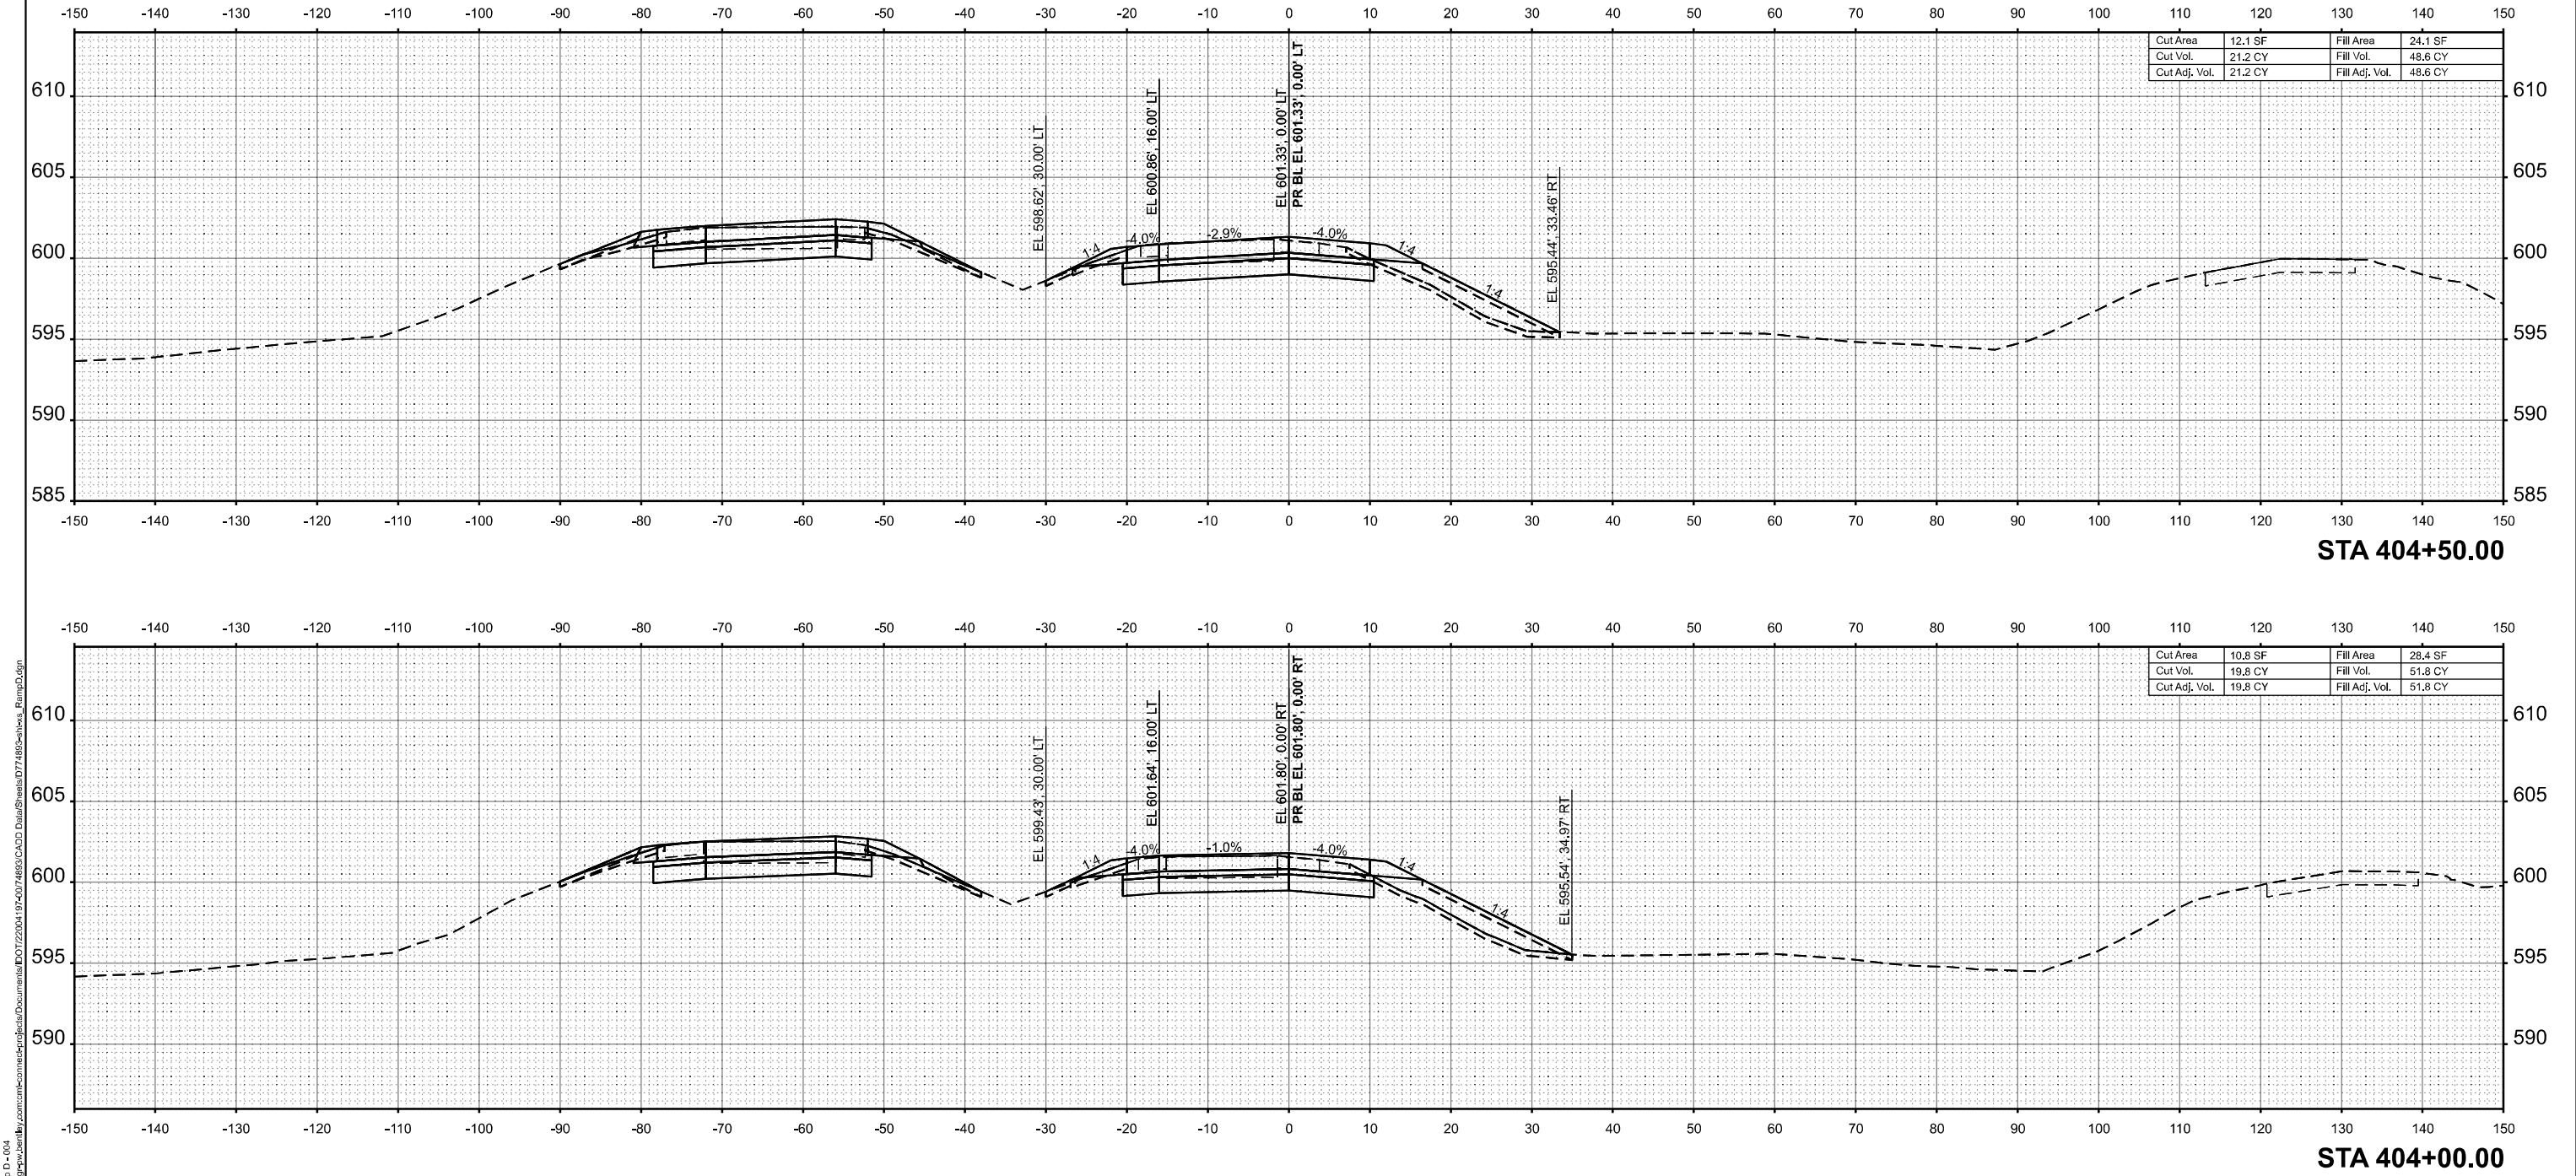

License No. 184-900613 ©Copyright CMT, Inc.



USER NAME	= moverbey	DESIGNED -	AJ	REVISED -	
		DRAWN -	AJ	REVISED -	
PLOT SCALE	= 0.16666667" / in.	CHECKED -	MJO	REVISED -	
PLOT DATE	= 10/14/2025	DATE -	10/16/2025	REVISED -	



STATE OF ILLINOIS
DEPARTMENT OF TRANSPORTATION

FAI ROUTE 70 - INTERSTATE 70
CROSS SECTIONS - RAMP D

SCALE: 1"=10' SHEET OF SHEETS STA. TO STA.

F.A.I. RTE.	SECTION	COUNTY	TOTAL SHEETS	SHEET NO.
70	(25-1)R-BR	EFFINGHAM	747	717
CONTRACT NO. 74893				
ILLINOIS FED. AID PROJECT				

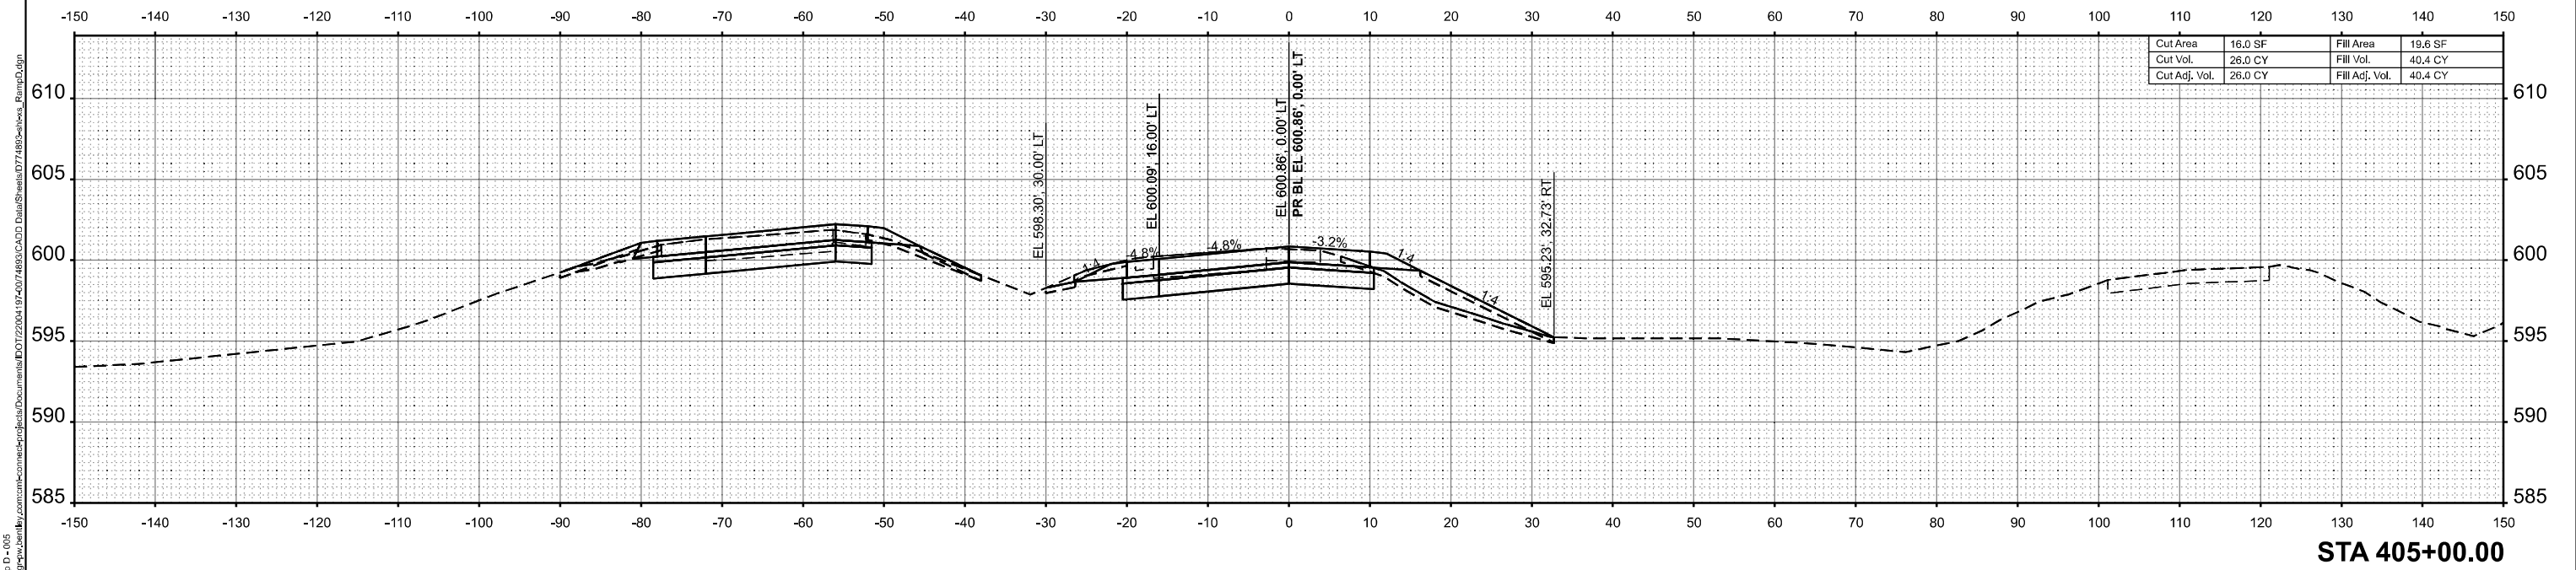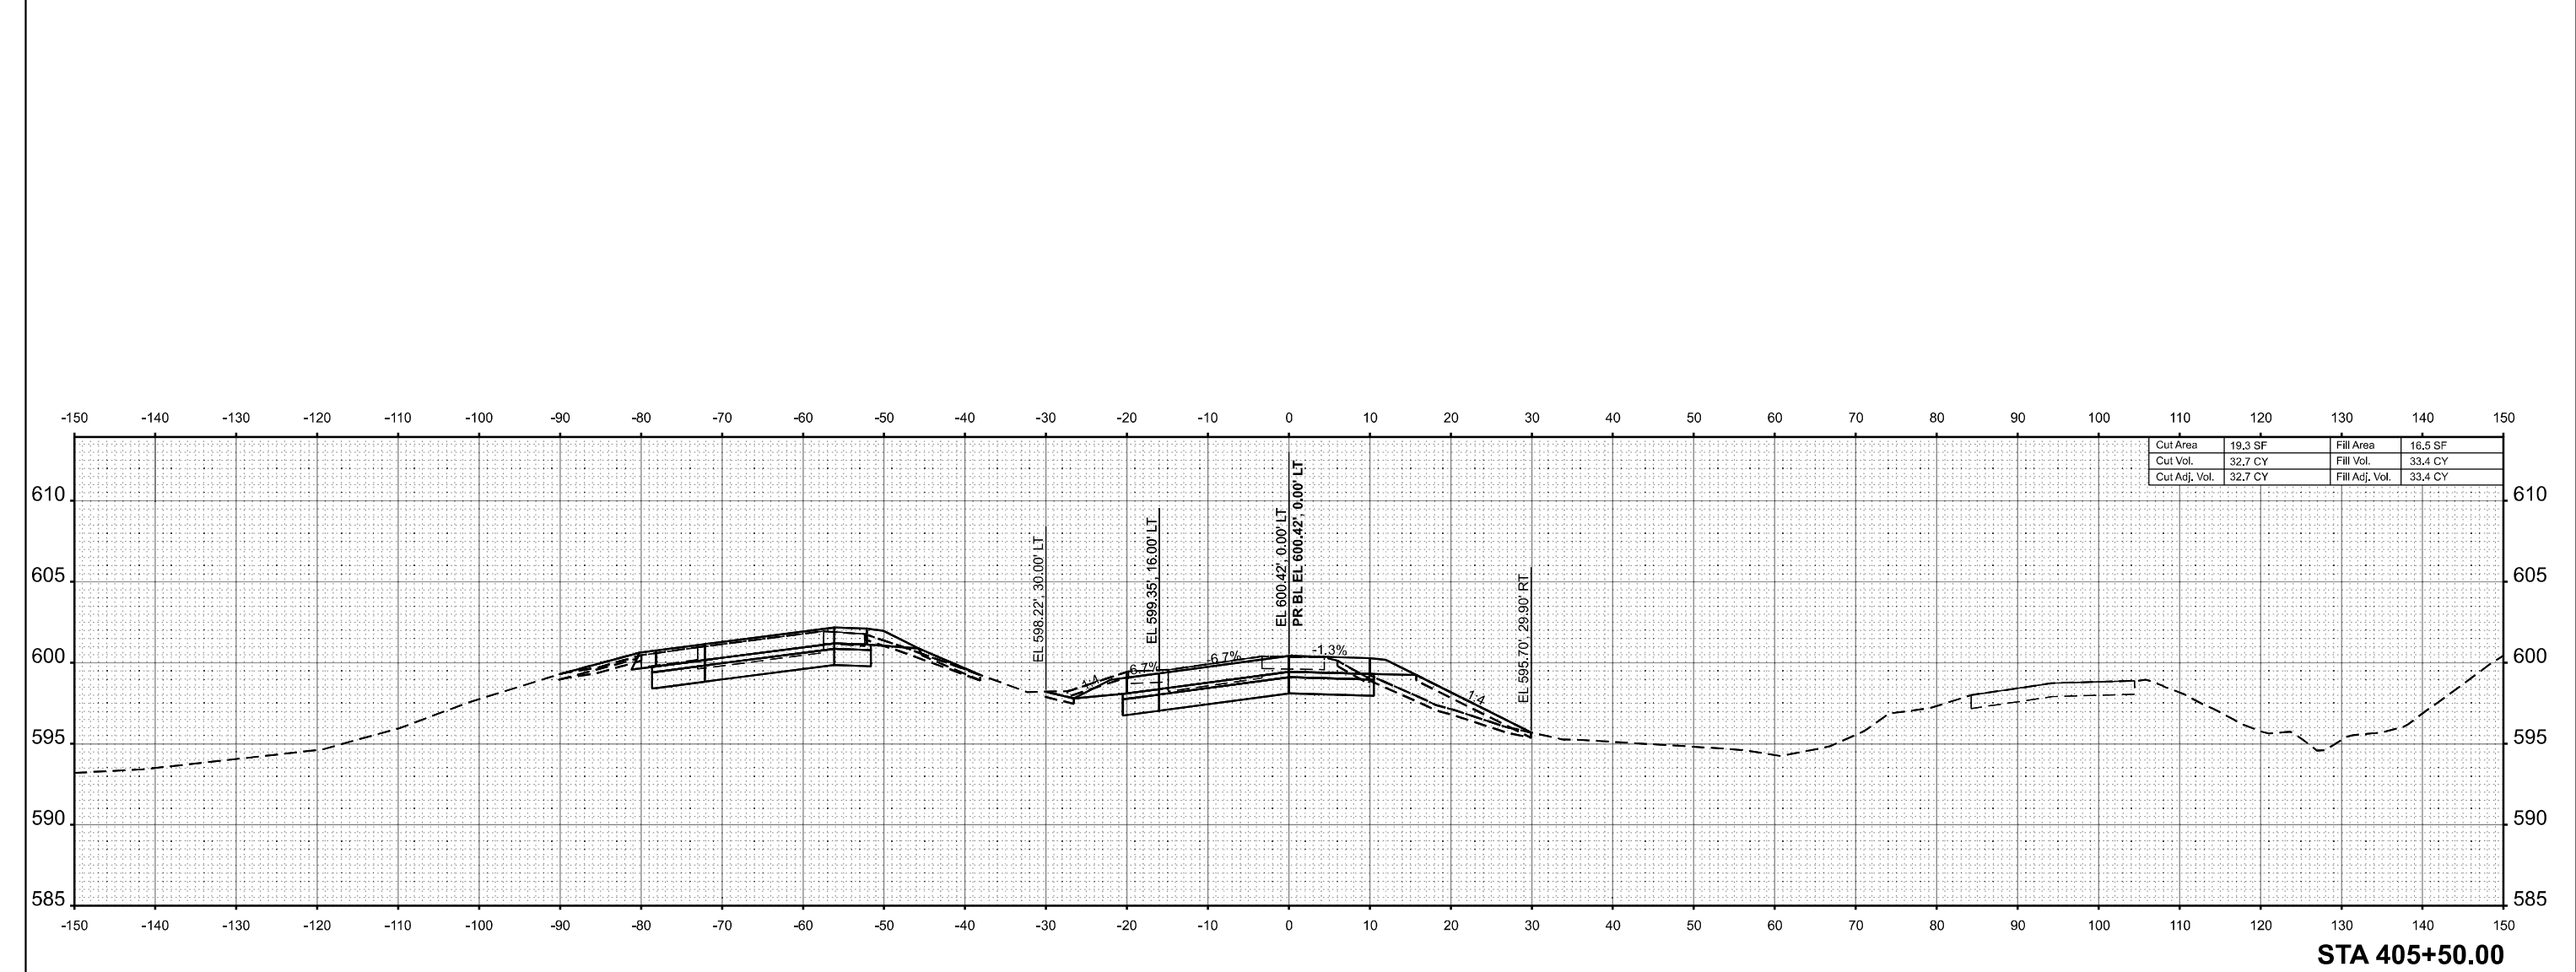

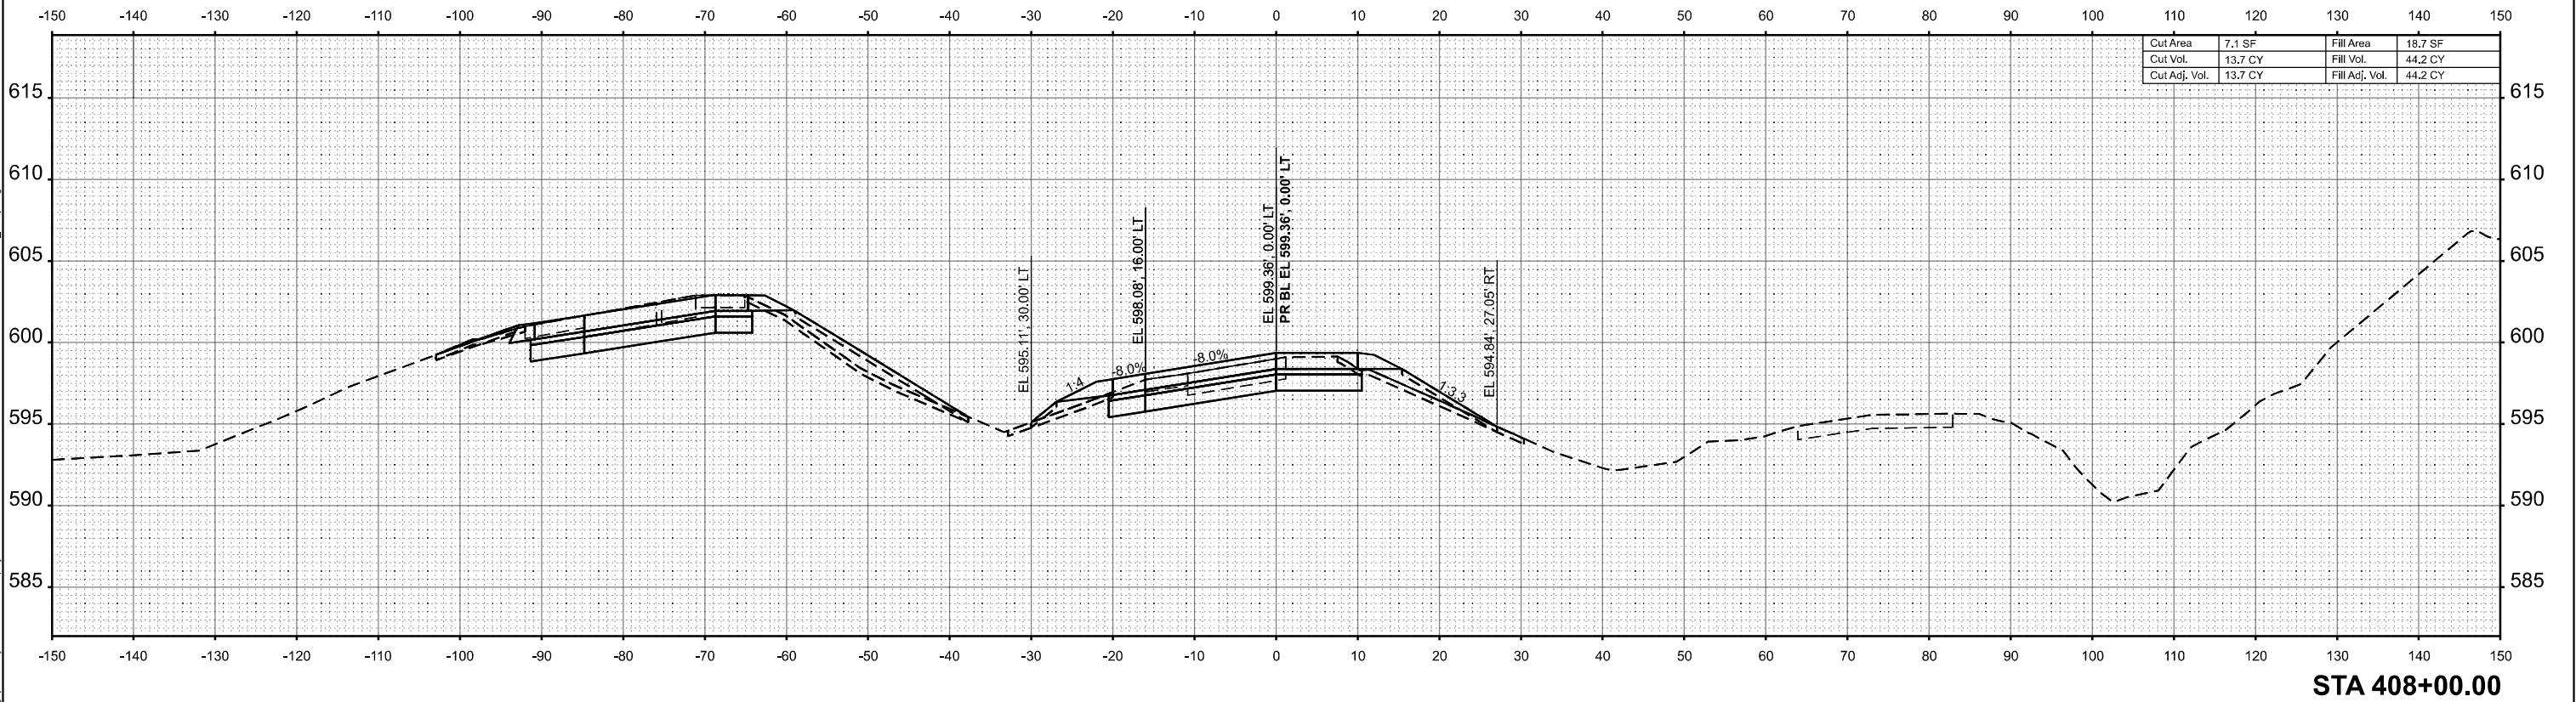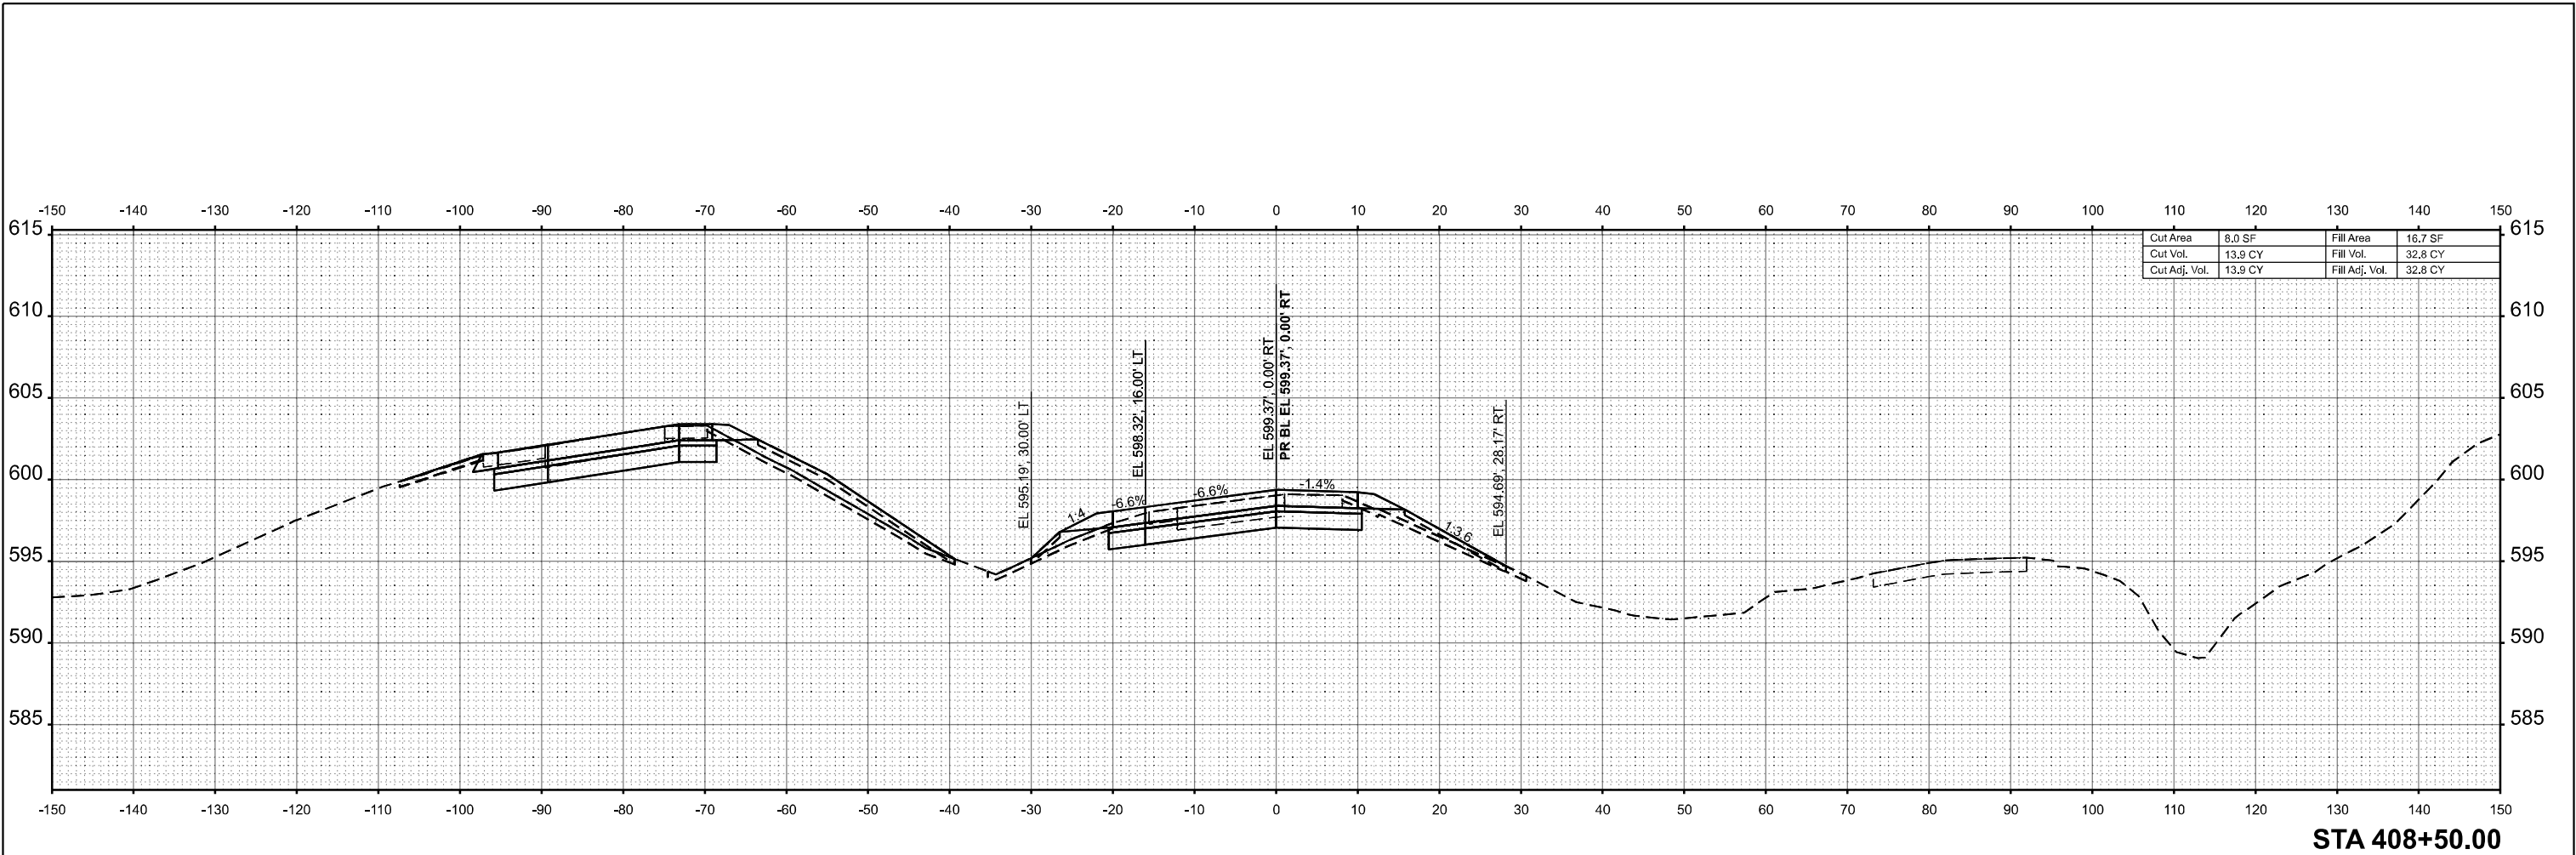

MODEL: SUT-VIS Ramp_D-008
FILE NAME: p:\complan\p30\county\complan\complan\connect\connect\Documents\DOT\22004\19\407\74893\CADD Data\Sheets\DOT\4893\chess_RampD.dgn



License No. 184-000613

©Copyright CMT, Inc.

USER NAME = moyerbey
PLOT SCALE = 0.16666667' / in.
PLOT DATE = 10/14/2025

DESIGNED - AJ
DRAWN - AJ
CHECKED - MJO
DATE - 10/16/2025

REVISED -
REVISED -
REVISED -
REVISED -

STATE OF ILLINOIS
DEPARTMENT OF TRANSPORTATION



FAI ROUTE 70 - INTERSTATE 70
CROSS SECTIONS - RAMP D

SCALE: 1"=10'



SHEET OF SHEETS STA. TO STA.

F.A.I. RTE.	SECTION	COUNTY	TOTAL SHEETS	SHEET NO.
70	(25-1)R-BR	EFFINGHAM	747	721
CONTRACT NO. 74893				
ILLINOIS		FED. AID PROJECT		



MODEL: SHT-VIS Ramp_D_009
FILE NAME: j:\proj\comp\70\county\con\consec\cadd\p\70\2004\19\407\74893\CADD Data\Sheet\DOT722004\19\407\74893\chess_RampD.dgn

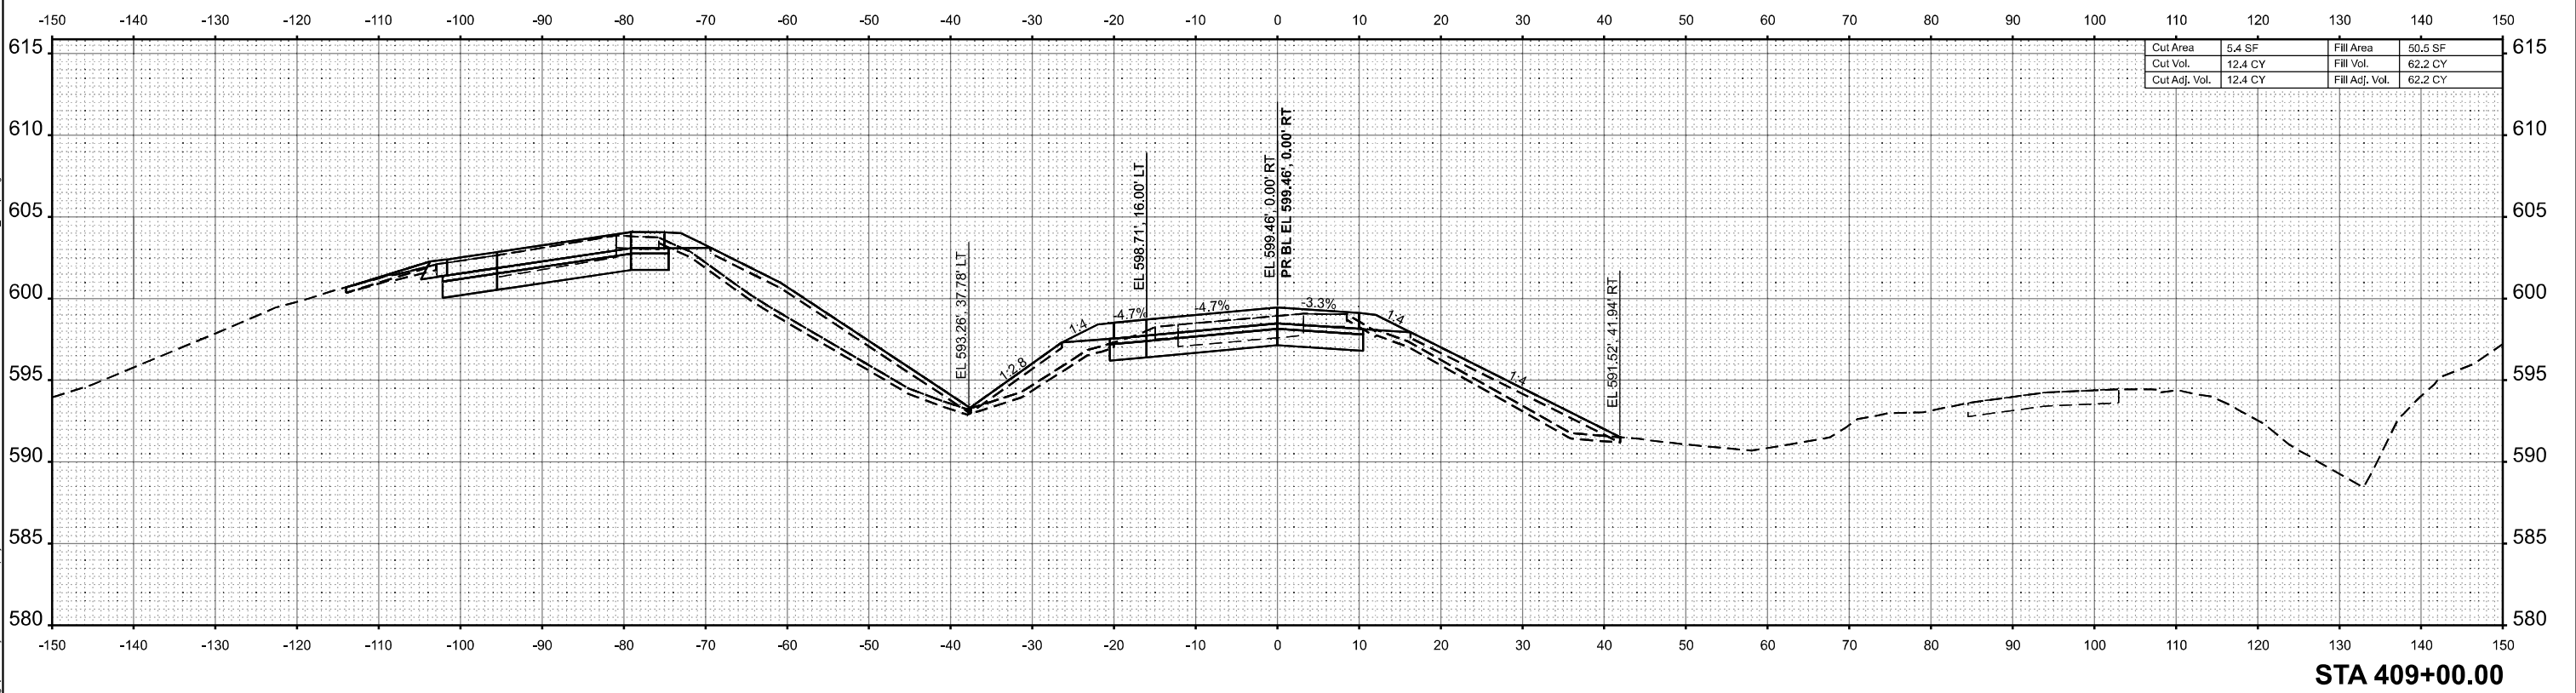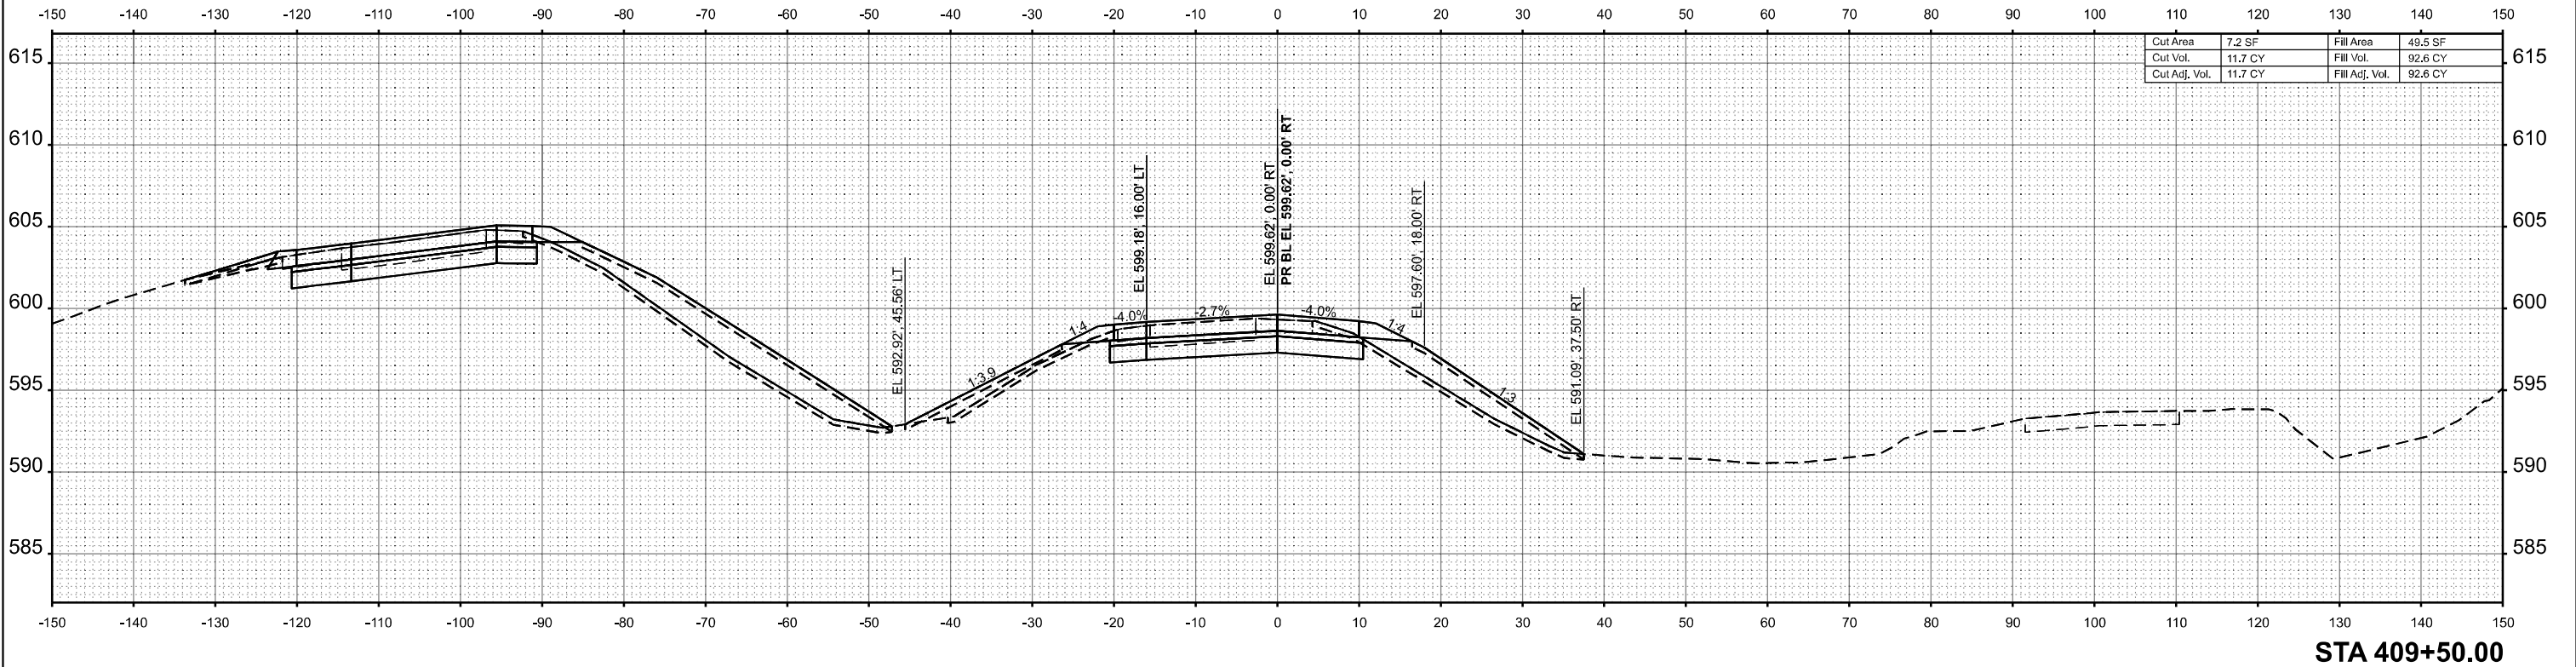



MODEL: SHT - XS Ramp D - 010
FILE NAME: j:\proj\comp\p3\county\comp\concrete\bridge\fa\Documents\DOT\22004\192407\74893\CADD Data\Sheet\DOT\74893-Chess_RampD.dgn

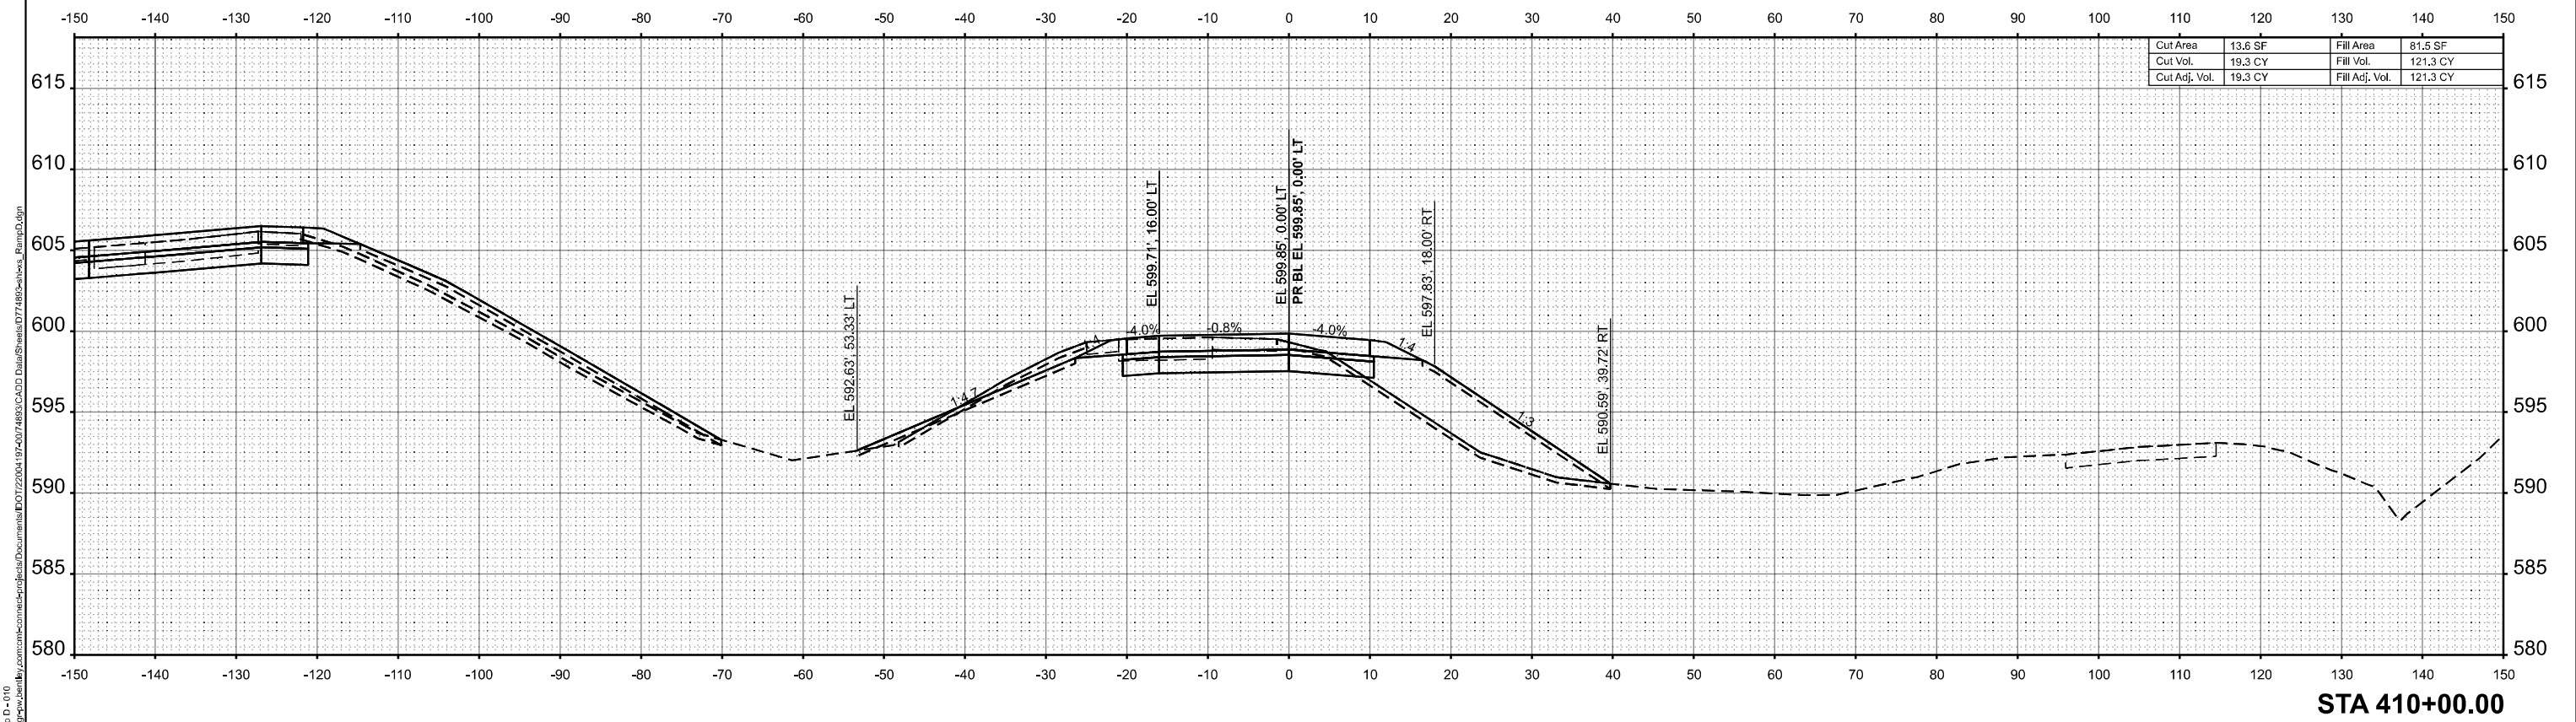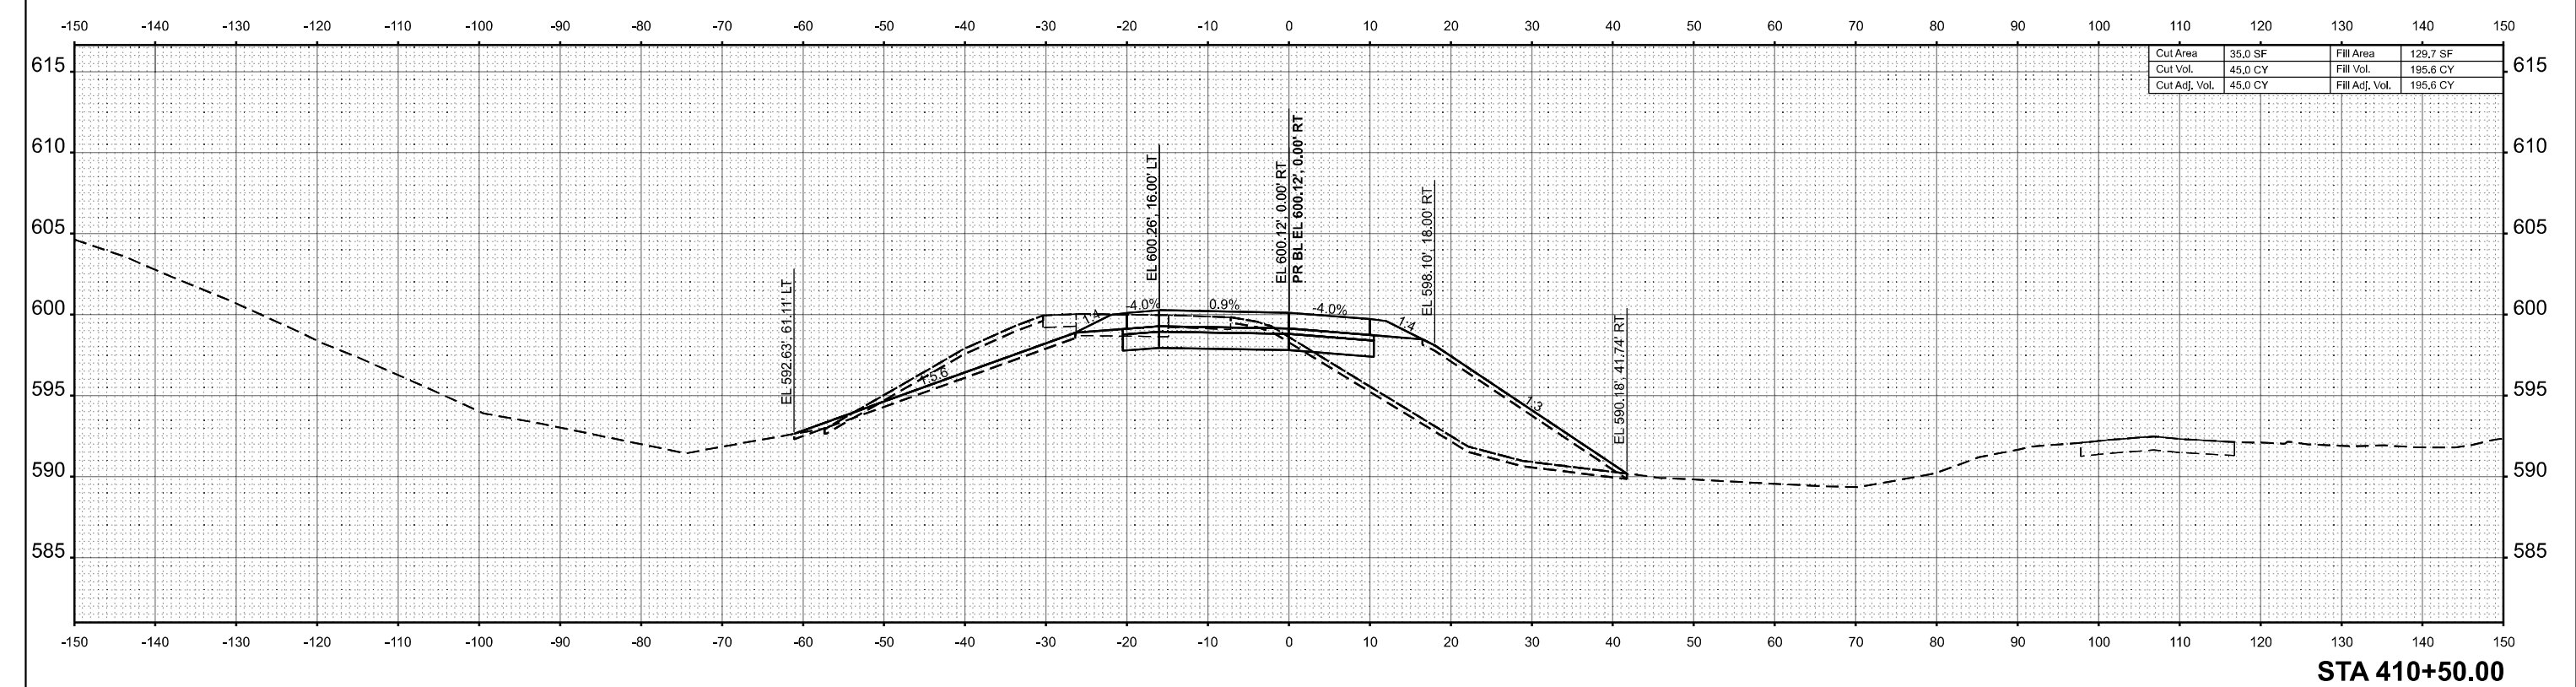


MODEL: SHT-VIS Ramp D - 011
FILE NAME: p:\concoming\p3\county\concoming\design\beta\Documents\DOT\22004-19-40\74893\CADD Data\Sheets\DOT\4893\chess_RampD.dgn

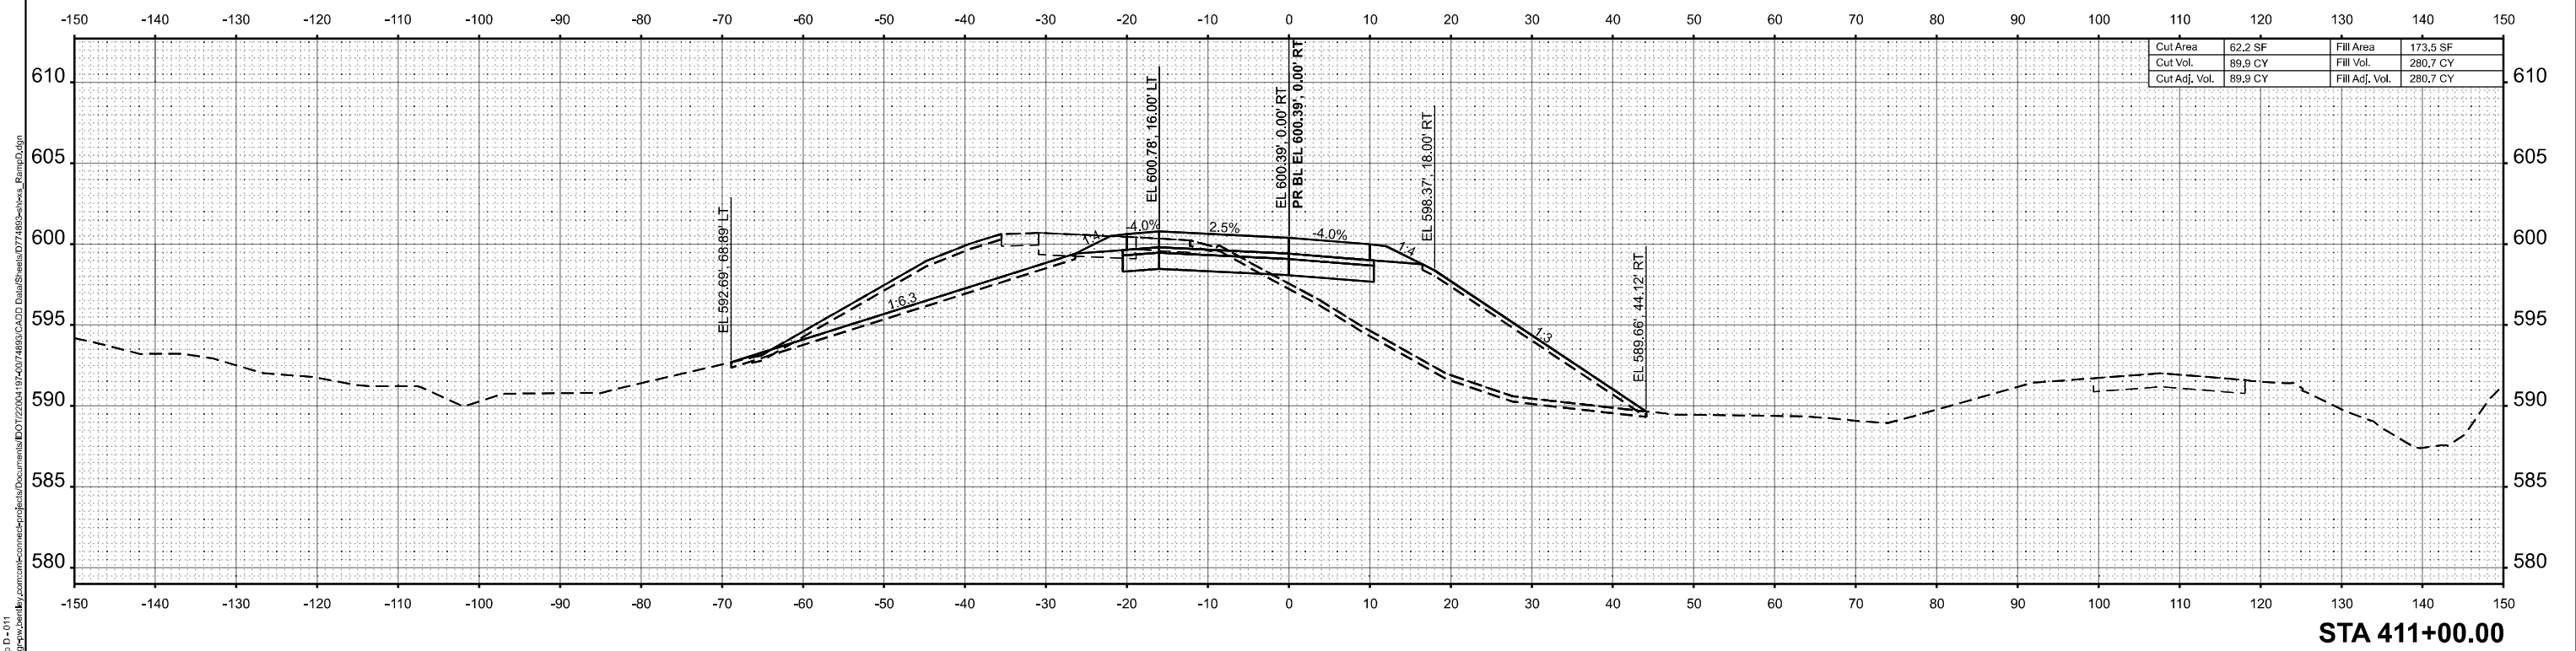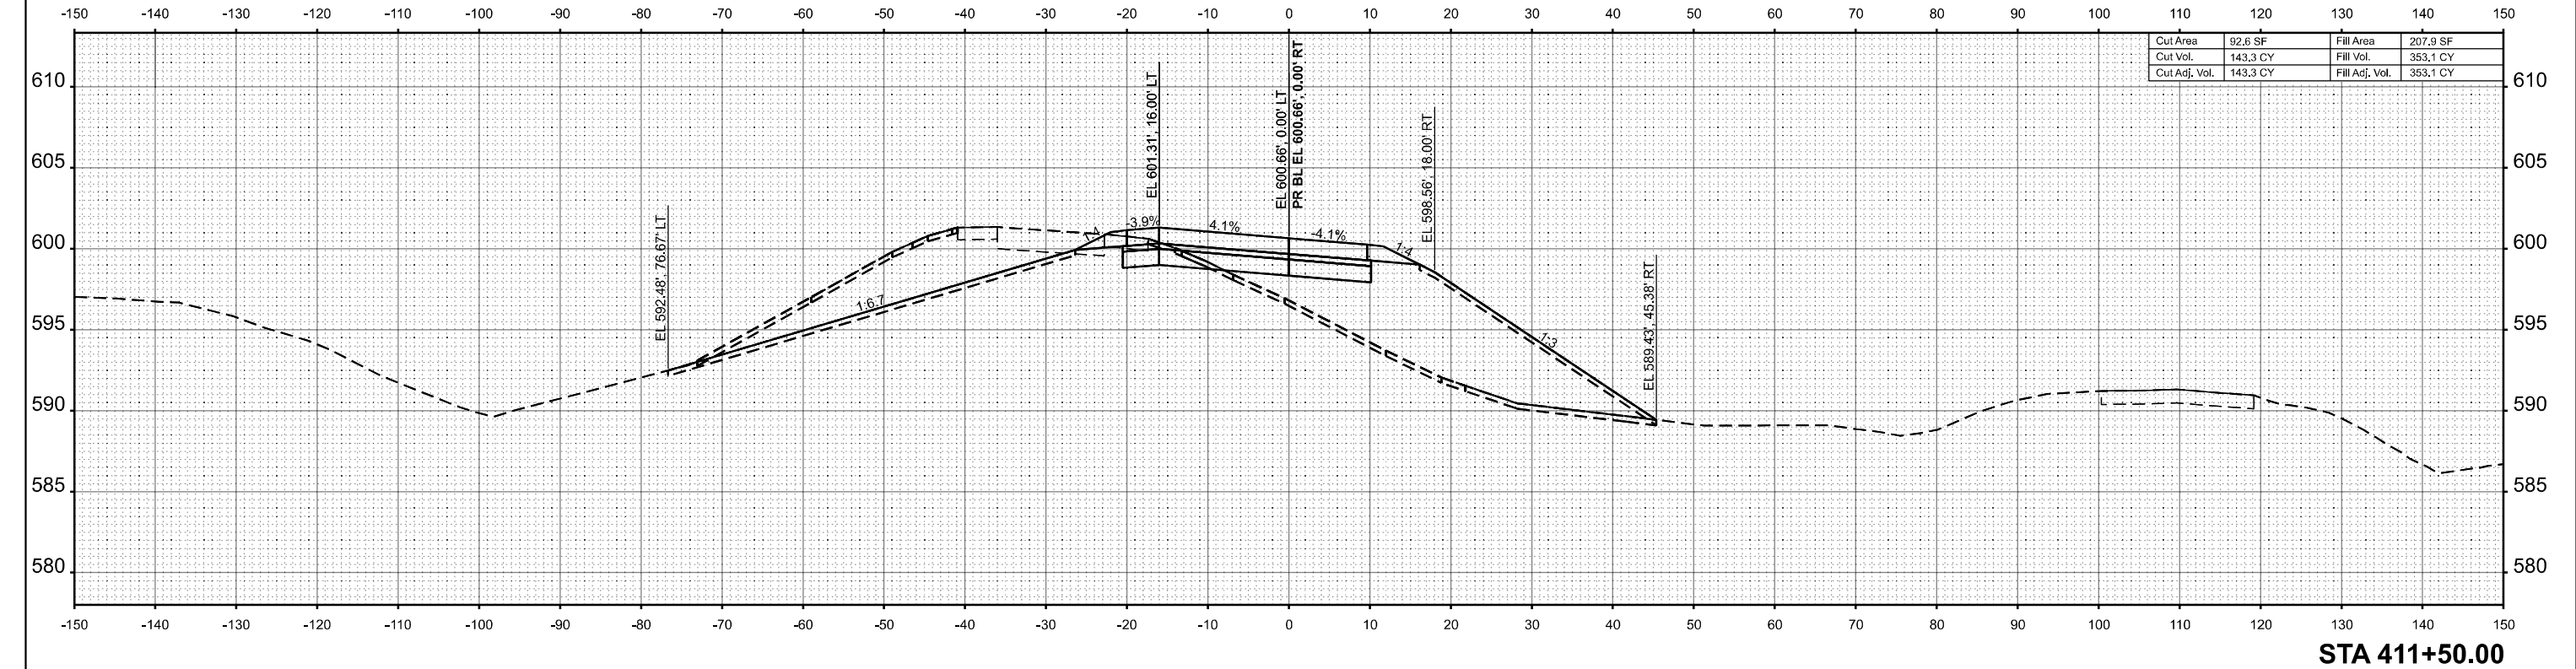


MODEL: SHT - NS Ramp D - 012
FILE NAME: j:\proj\comp\p3\county\com\conne\cadd\beta\Documents\DOT\22004\19\40\74883\CADD Data\Sheets\074883-Interch_RampD.dgn

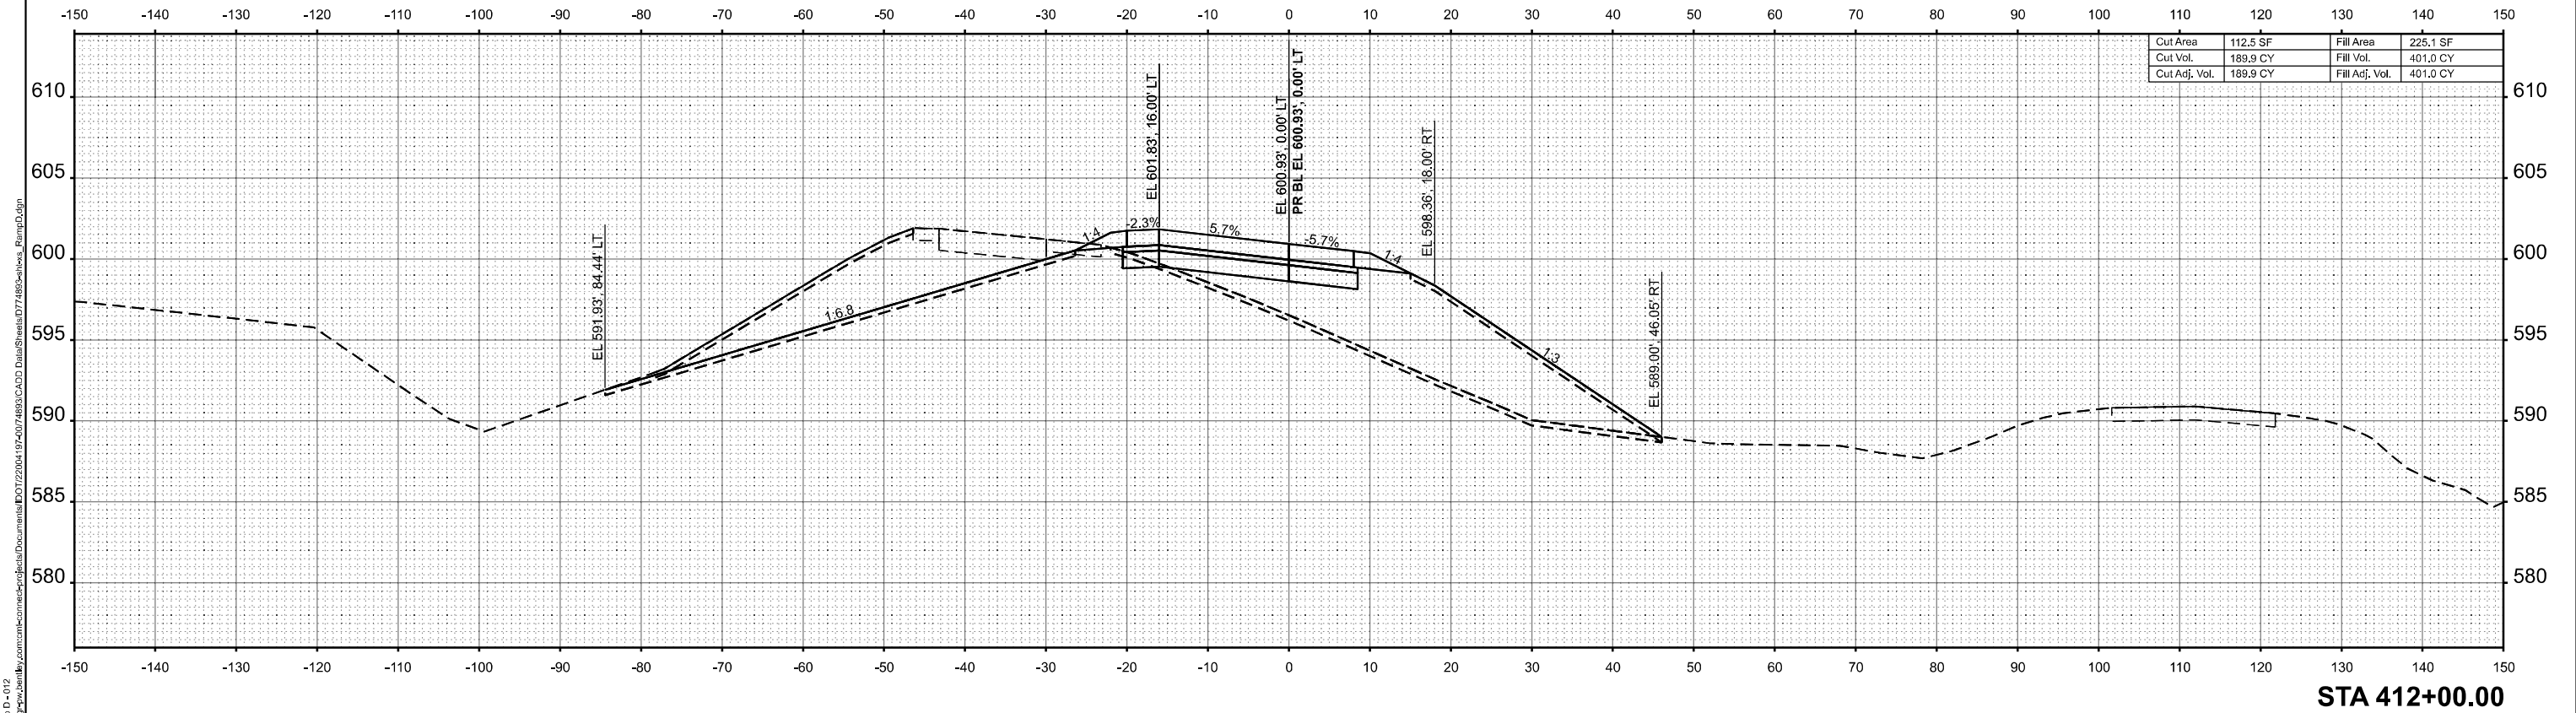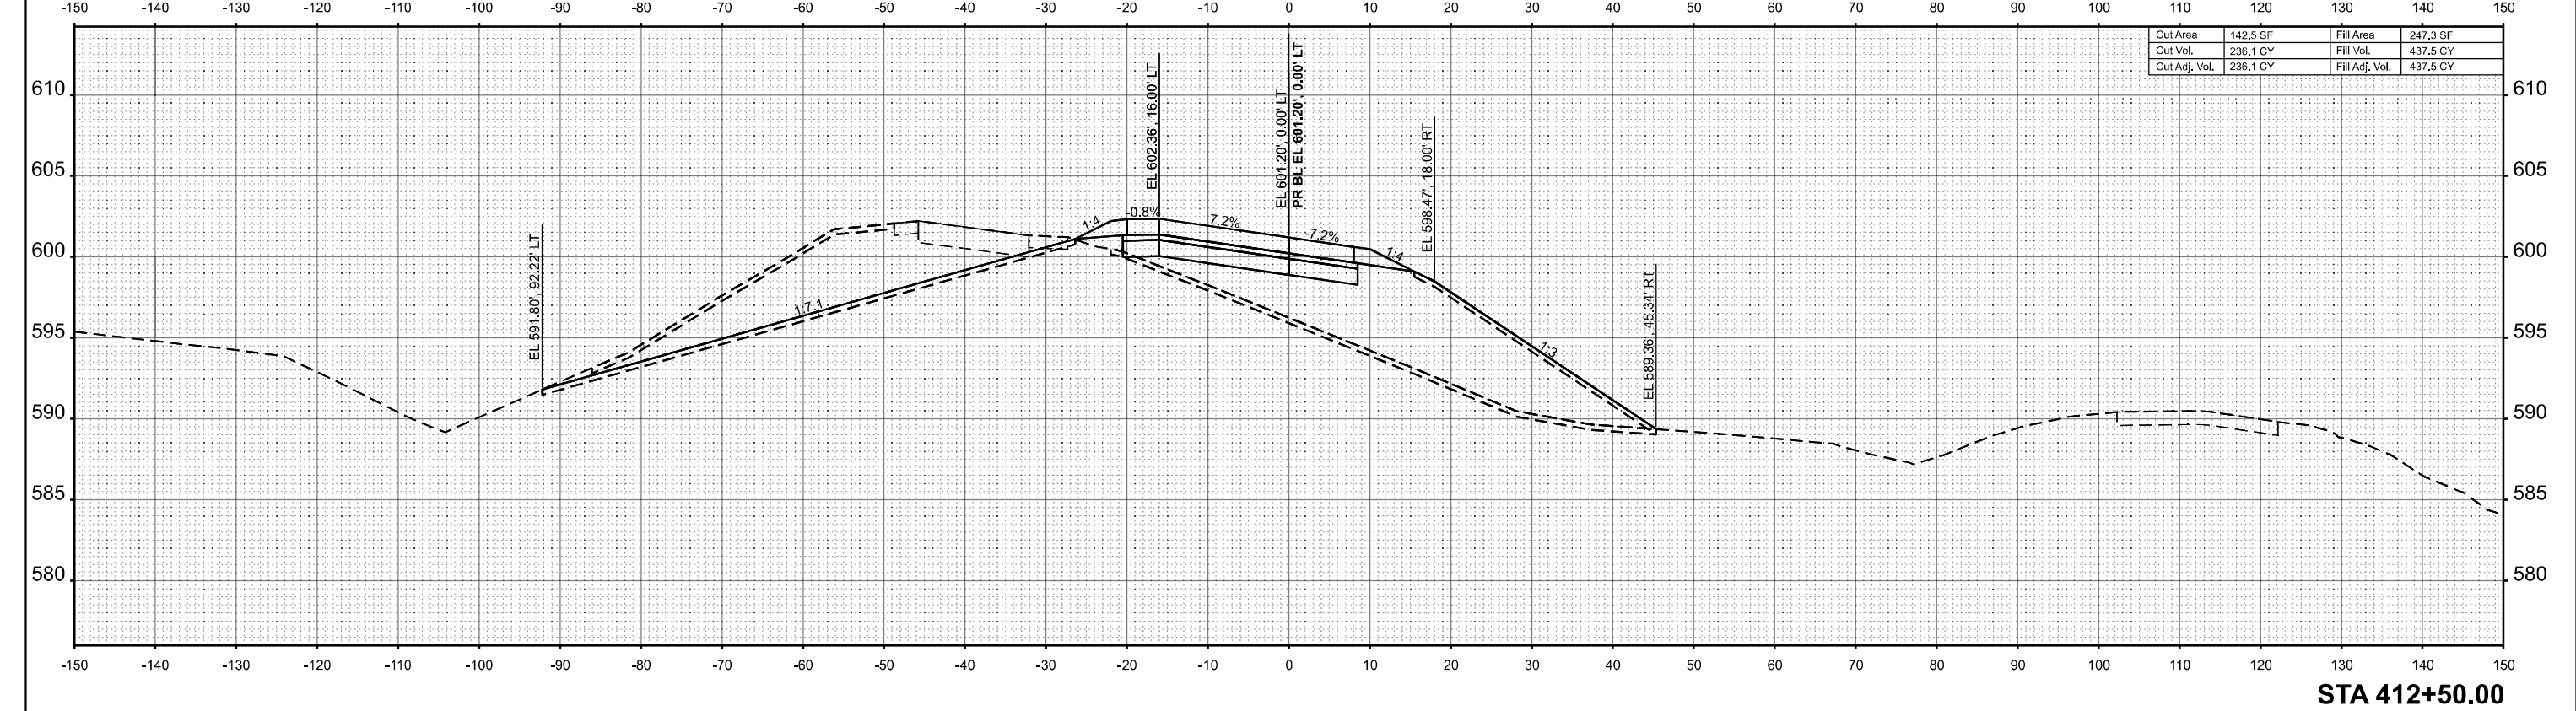

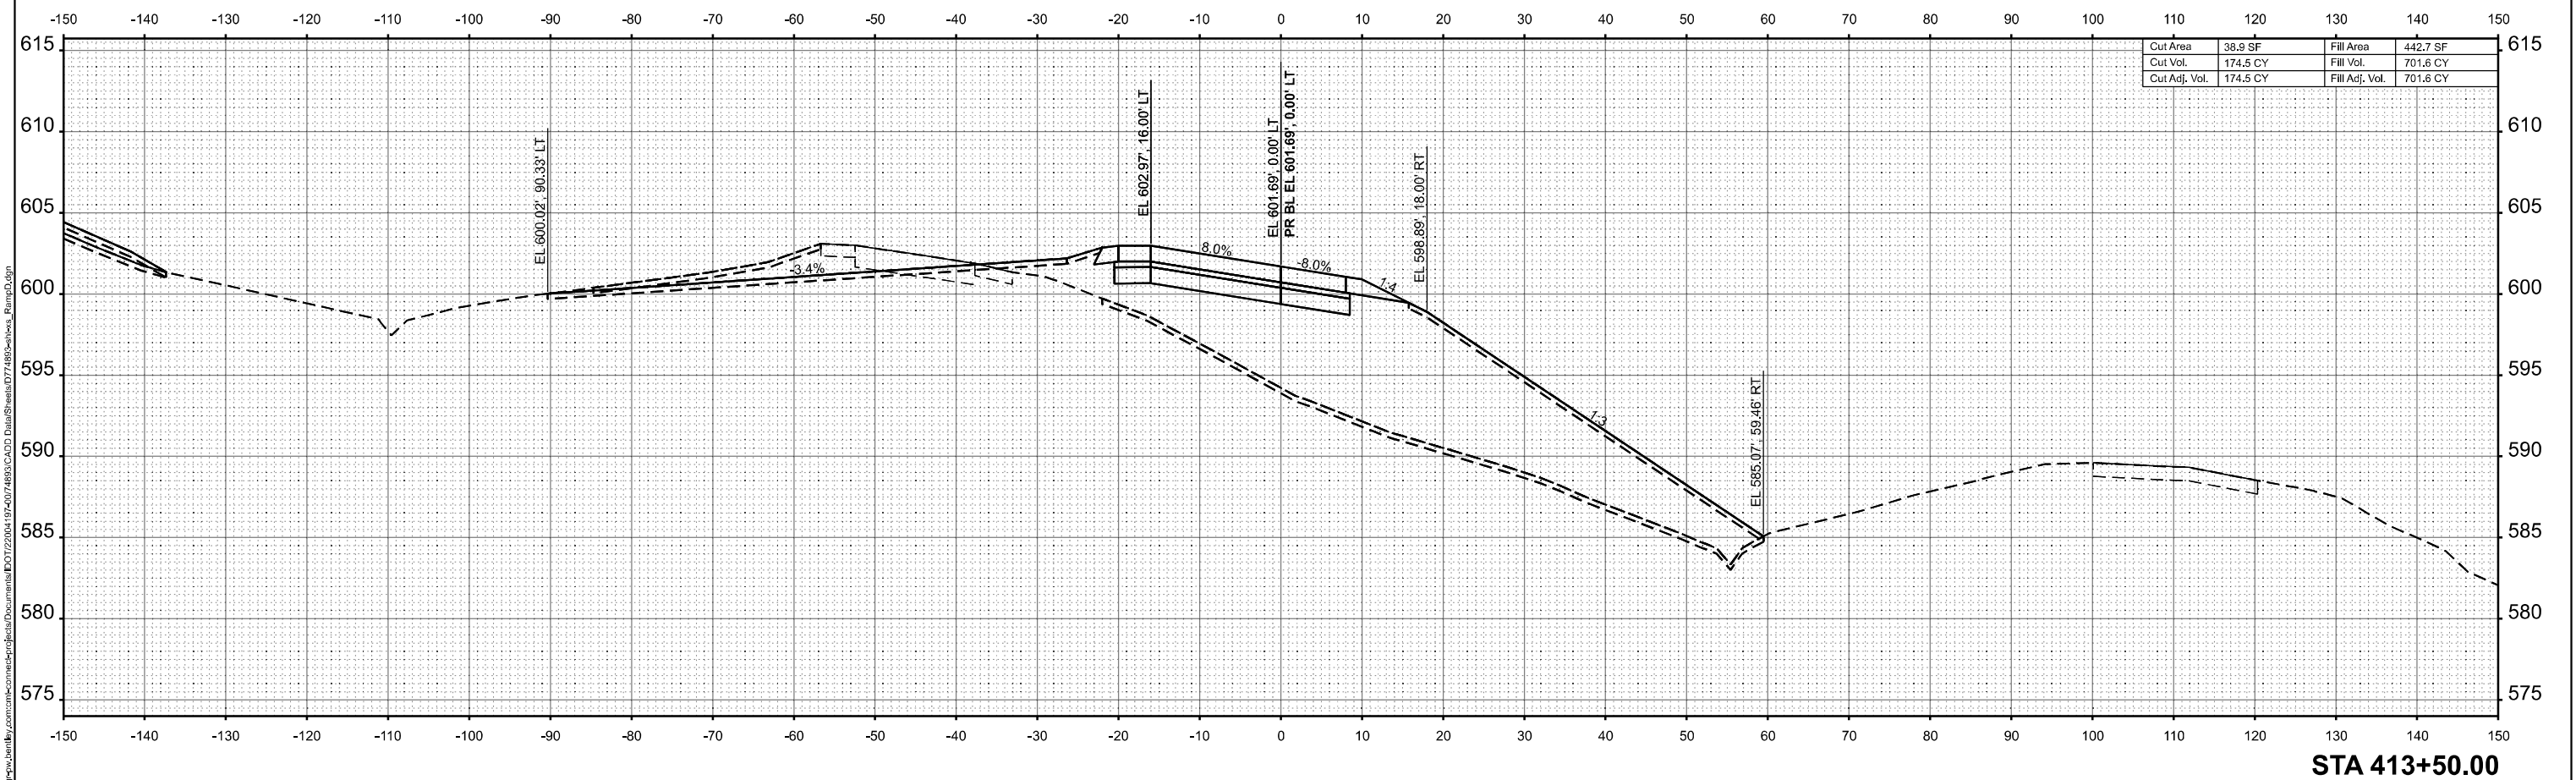

Cut Area	38.9 SF	Fill Area	442.7 SF
Cut Vol.	174.5 CY	Fill Vol.	701.6 CY
Cut Adj. Vol.	174.5 CY	Fill Adj. Vol.	701.6 CY

MODEL: SHT-VIS Ramp_D-015
FILE NAME: p:\comp\p3\county\comp\connect\connect\dot\2200419\40174893\CADD Data\Sheets\DOT4893\chess_RampD.dgn

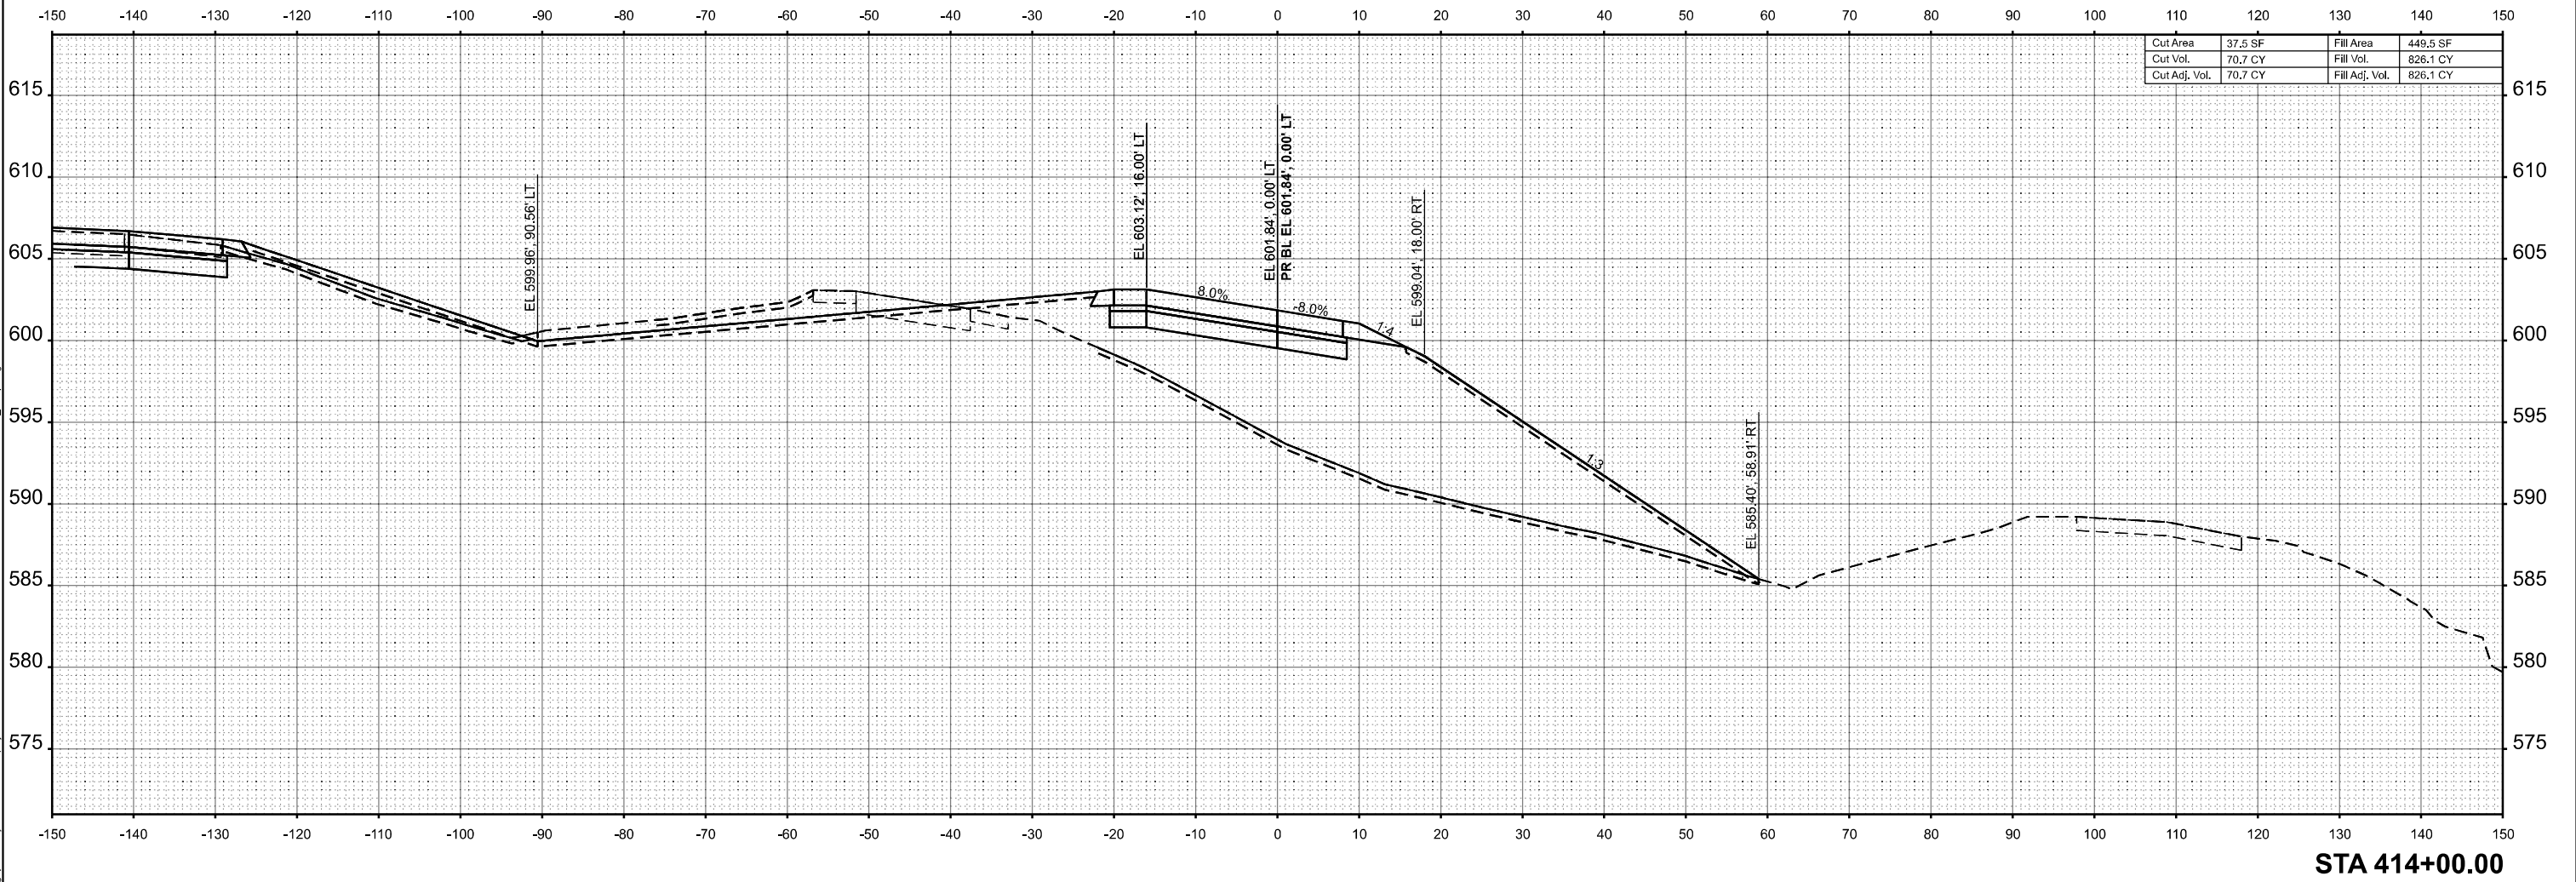

Cut Area	37.5 SF	Fill Area	449.5 SF
Cut Vol.	70.7 CY	Fill Vol.	826.1 CY
Cut Adj. Vol.	70.7 CY	Fill Adj. Vol.	826.1 CY

STA 414+00.00



License No. 184-900613 © Copyright CMT, Inc.



USER NAME = moverbey	DESIGNED - AJ	REVISED -
	DRAWN - AJ	REVISED -
PLOT SCALE = 0.16666667' / in.	CHECKED - MJO	REVISED -
PLOT DATE = 10/14/2025	DATE - 10/16/2025	REVISED -



STATE OF ILLINOIS
DEPARTMENT OF TRANSPORTATION

FAI ROUTE 70 - INTERSTATE 70
CROSS SECTIONS - RAMP D

SCALE: 1"=10' SHEET OF SHEETS STA. TO STA.

F.A.I. RTE.	SECTION	COUNTY	TOTAL SHEETS	SHEET NO.
70	(25-1)R-BR	EFFINGHAM	747	728
CONTRACT NO. 74893				
ILLINOIS FED. AID PROJECT				

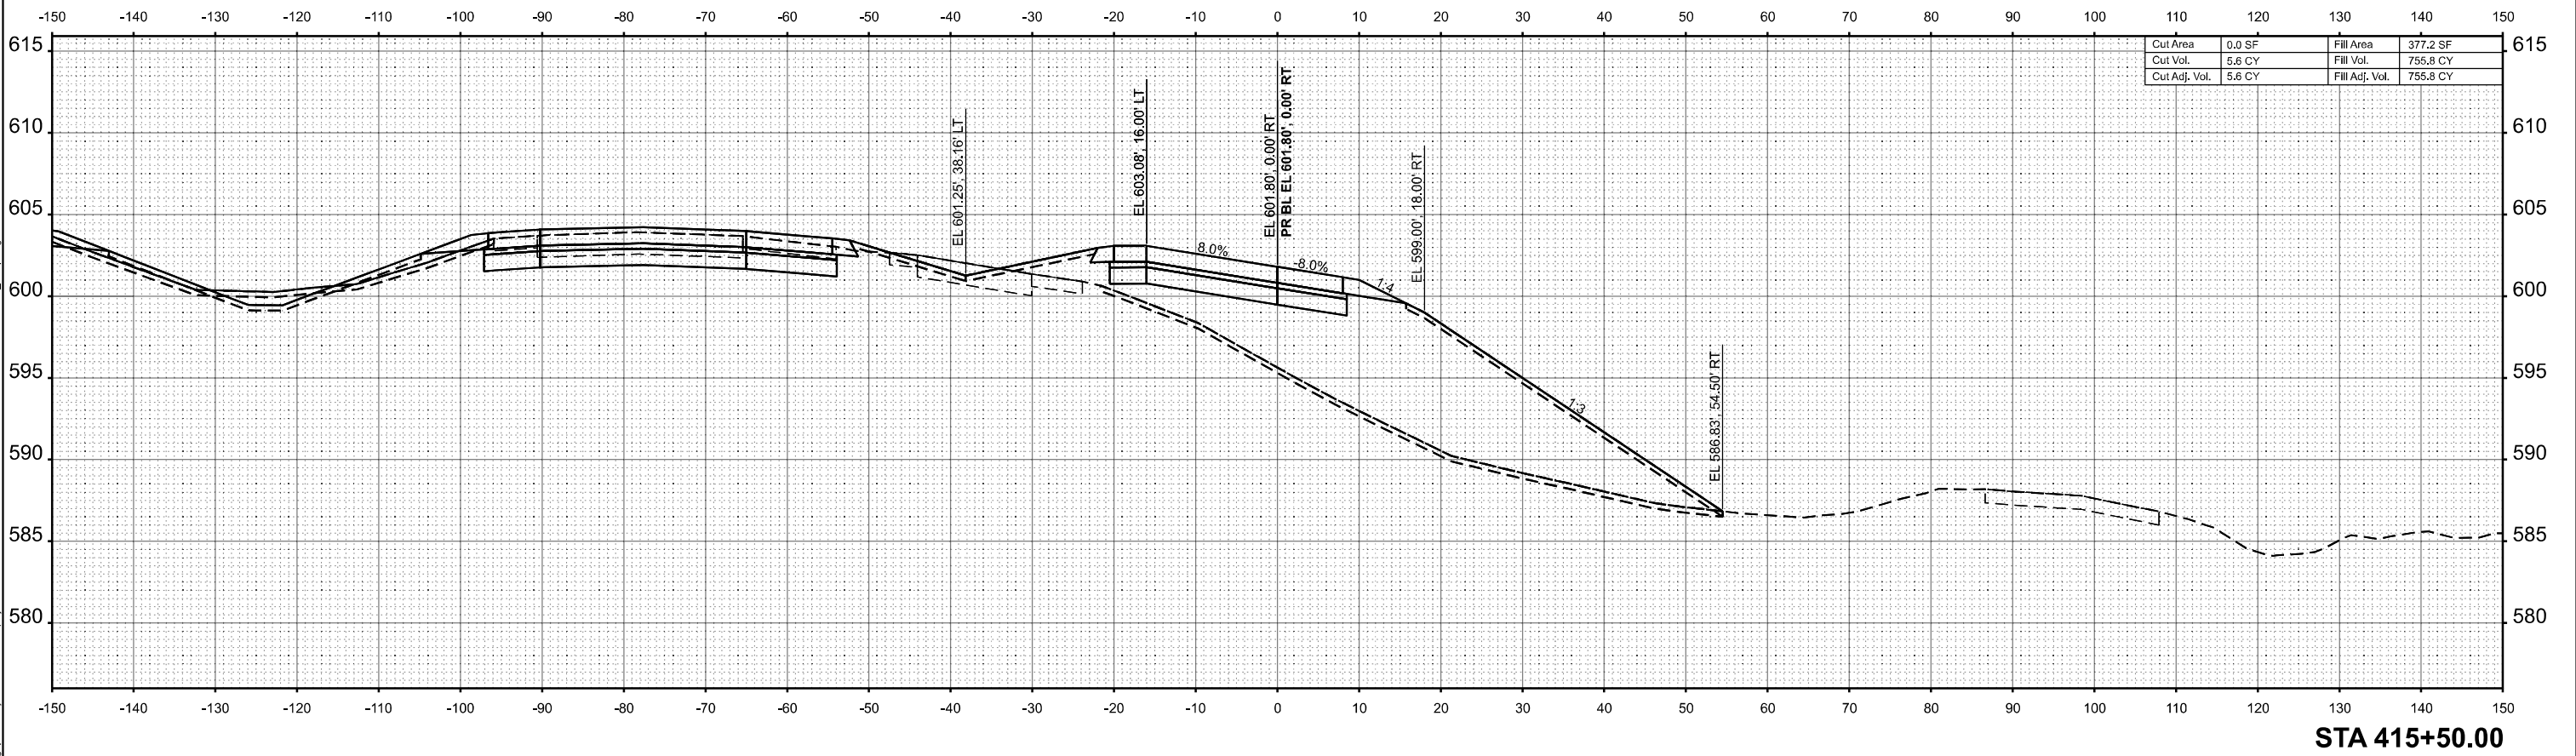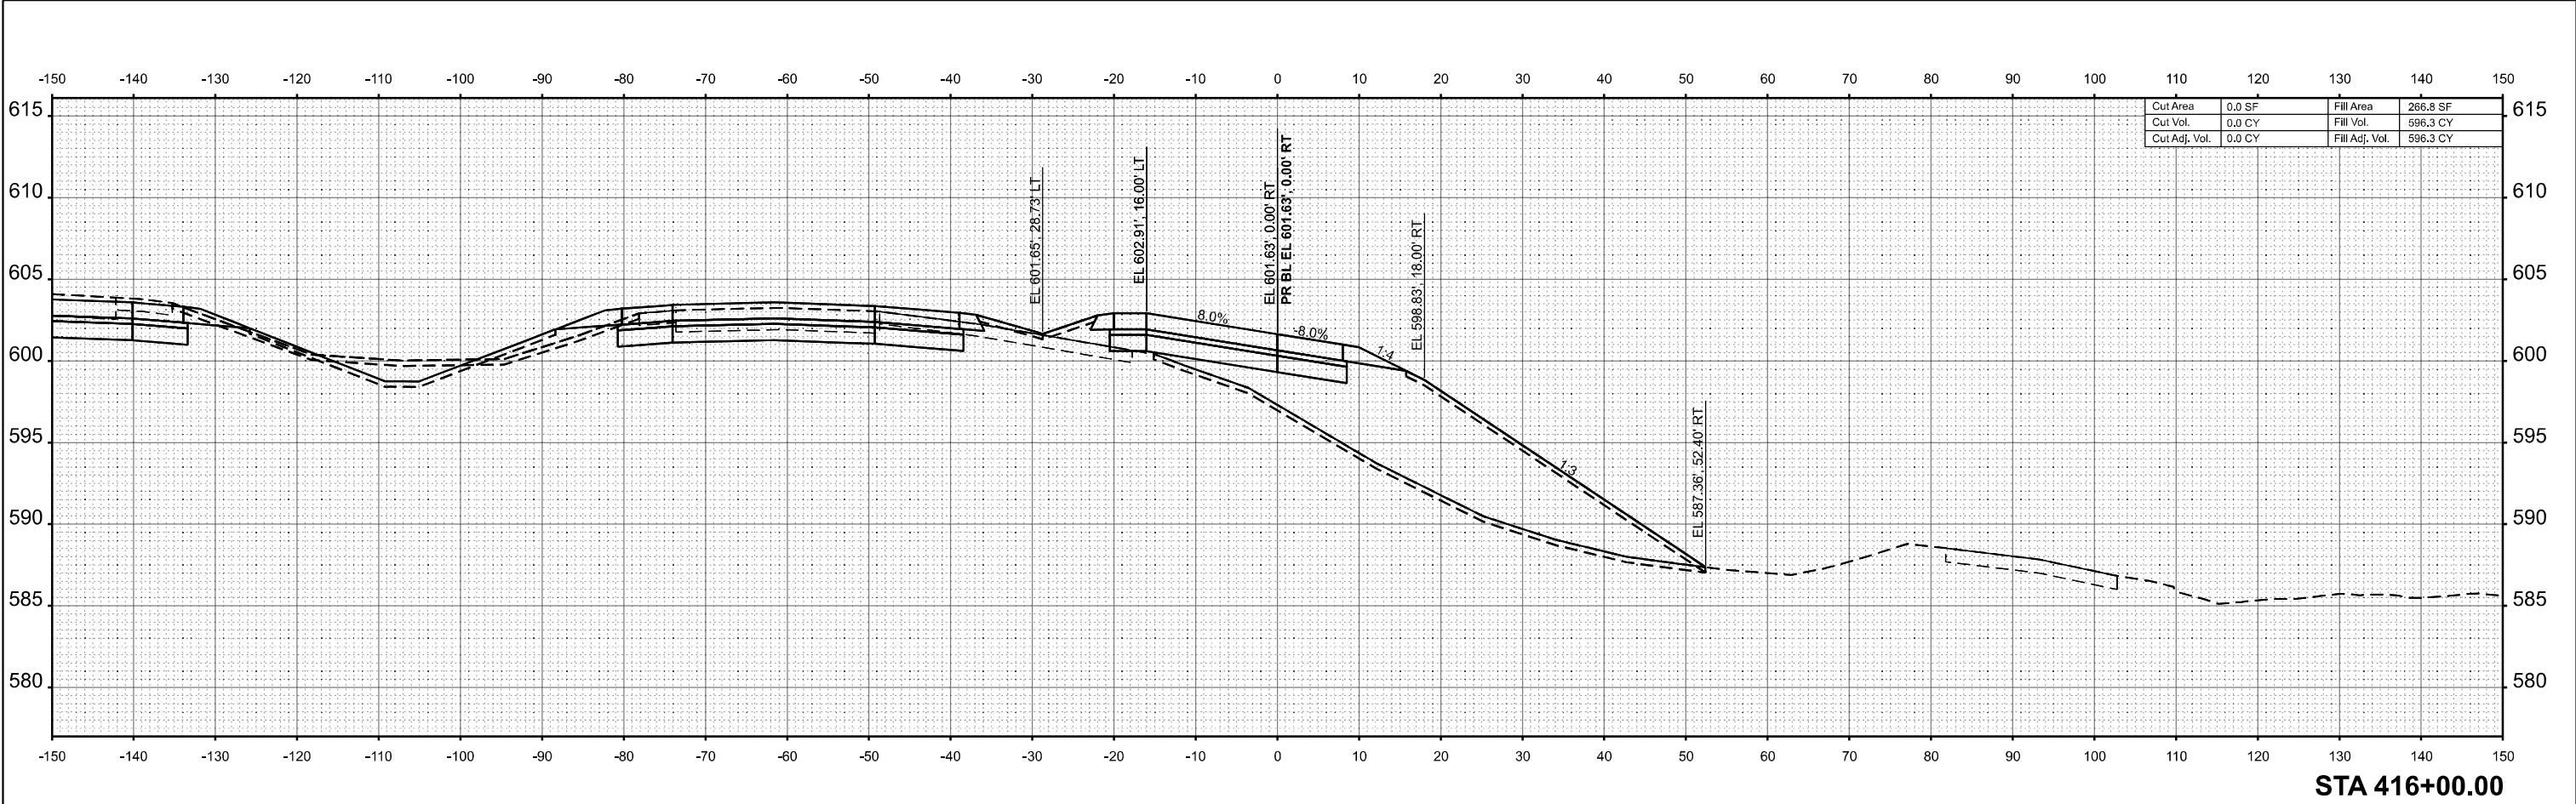

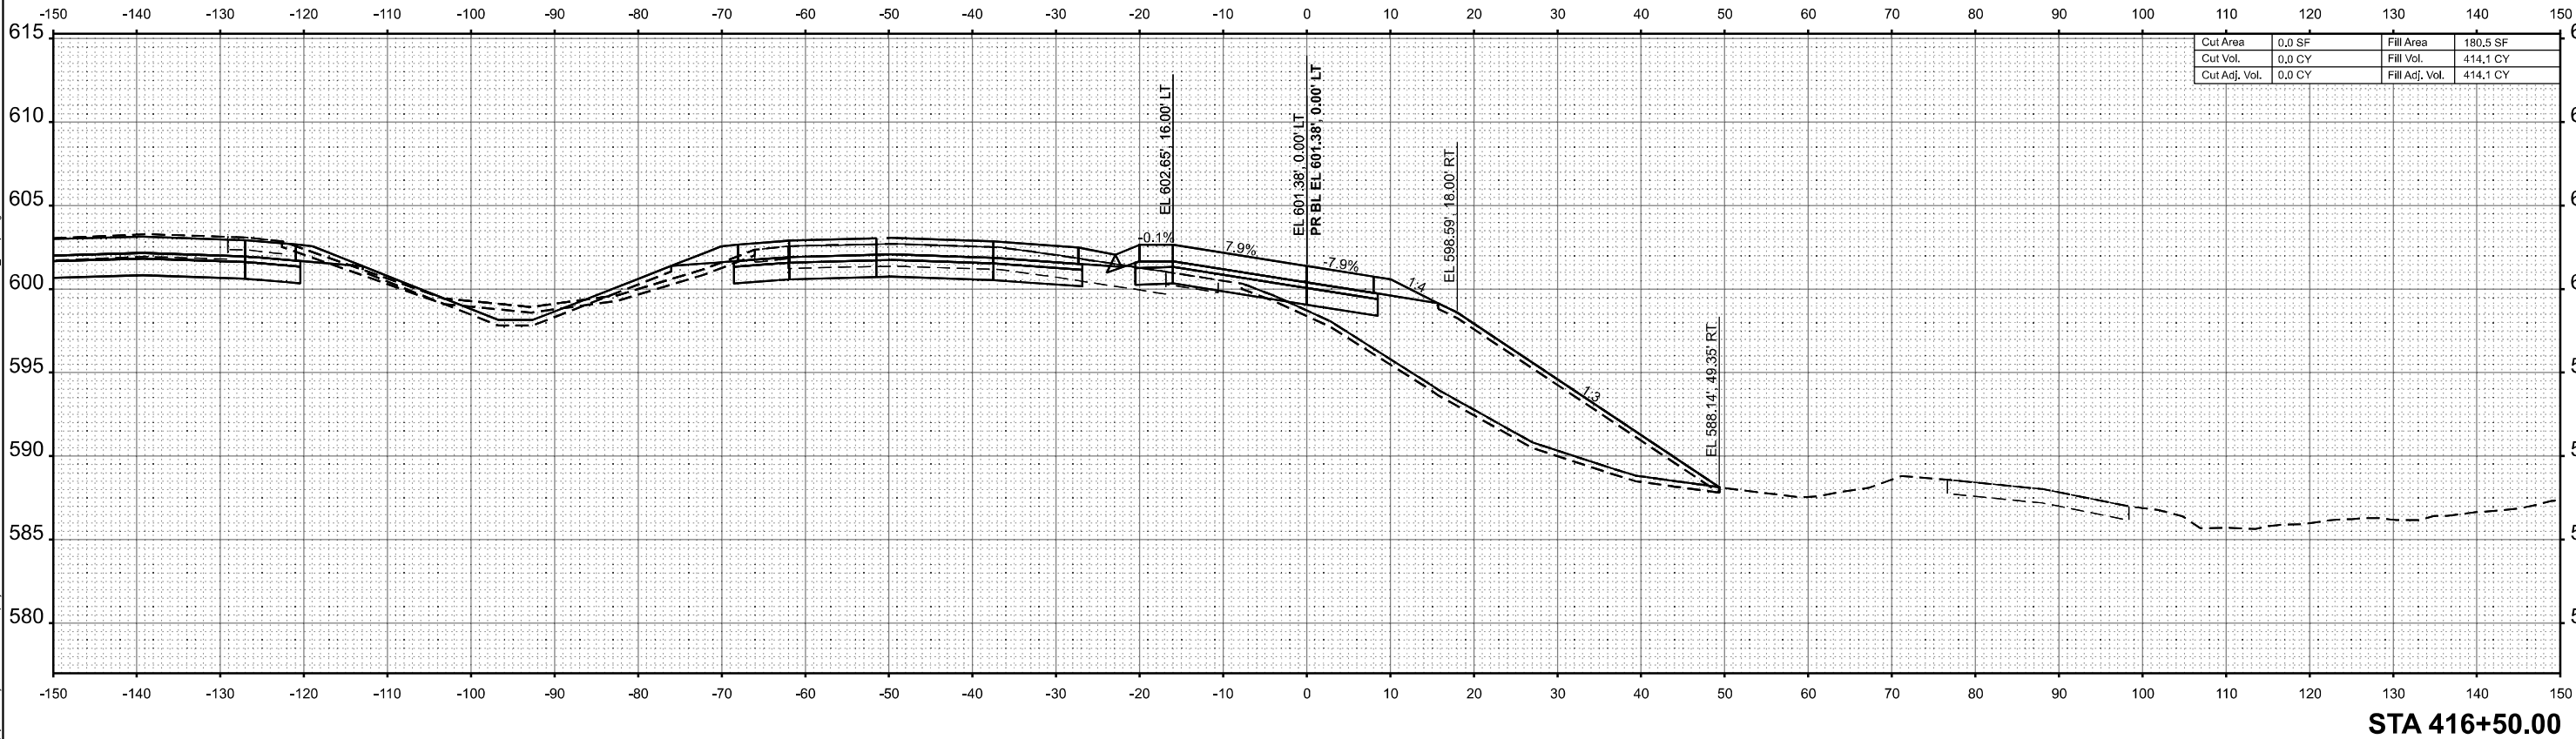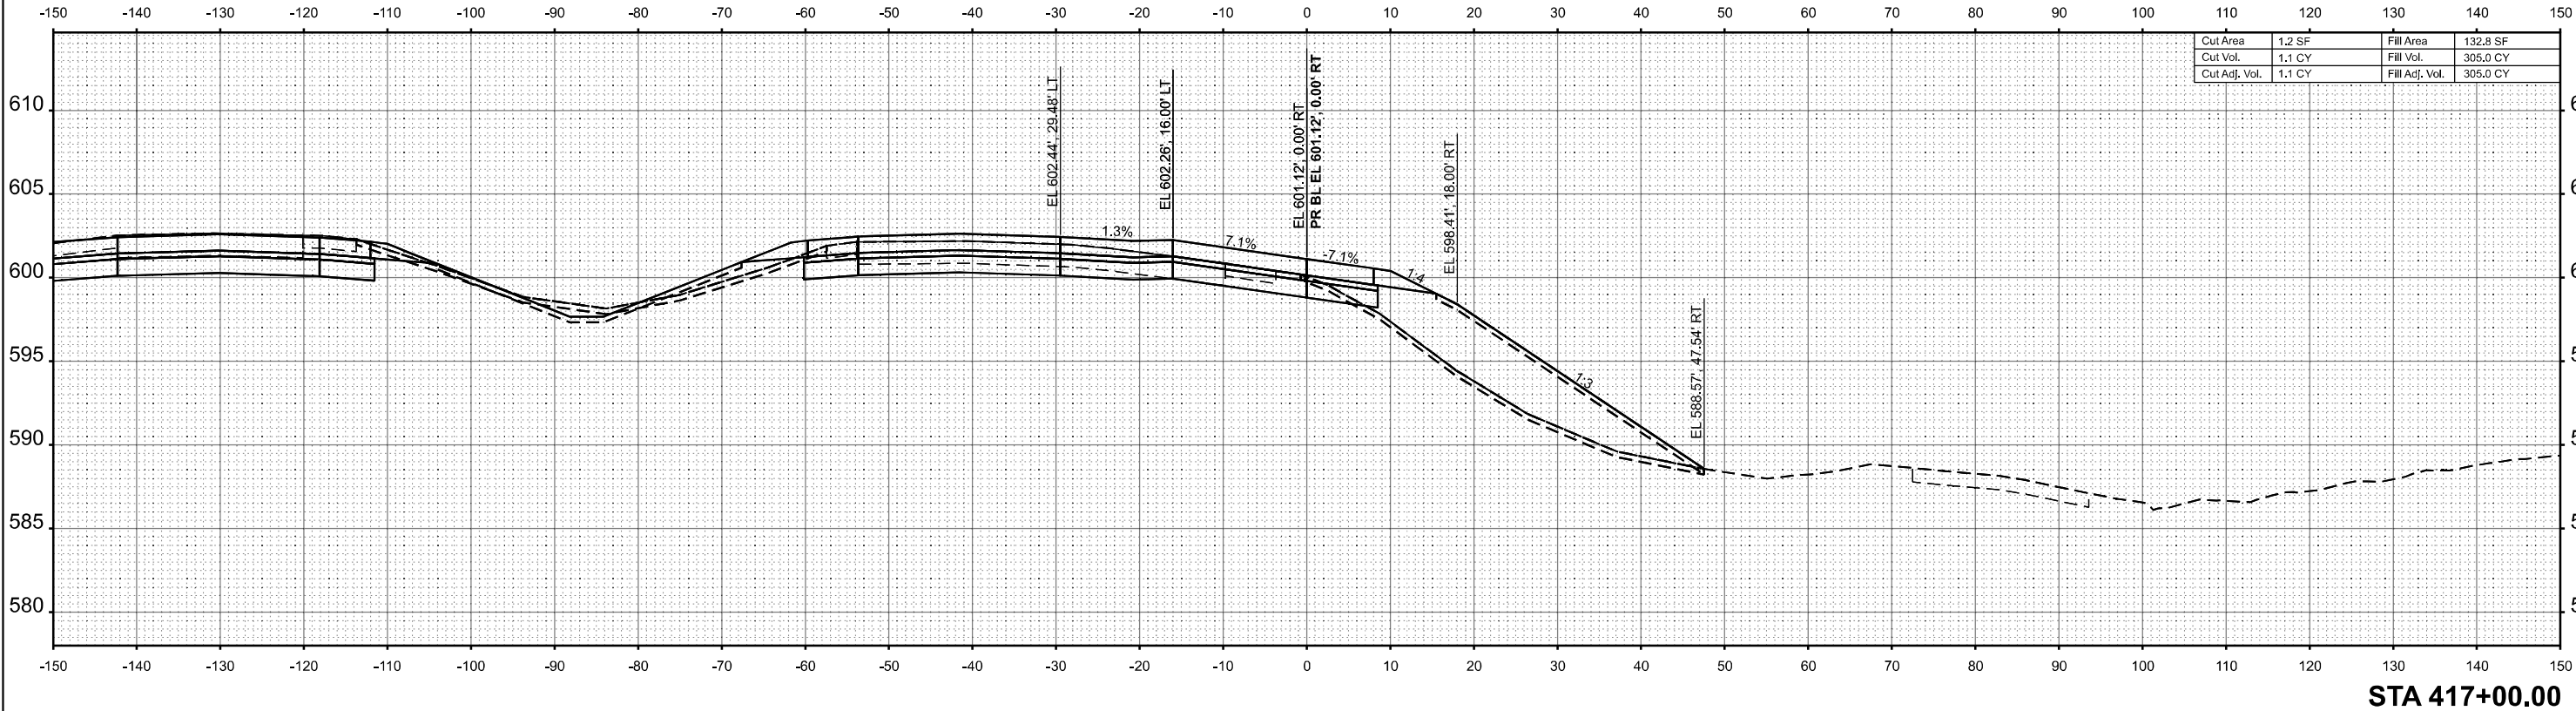

MODEL: SHT-VIS Ramp_D-019
FILE NAME: j:\proj\comp\p3\county\comp\connec\del\del\Documents\DOT\2200419\2407\4893\CADD Data\Sheets\DOT\4893\chess_RampD.dgn



License No. 184-900613

©Copyright CMT, Inc.

USER NAME = moyerbey

PLOT SCALE = 0.16666667' / in.

PLOT DATE = 10/14/2025

DESIGNED - AJ

DRAWN - AJ

CHECKED - MJO

DATE - 10/16/2025

REVISED -

REVISED -

REVISED -

REVISED -

STATE OF ILLINOIS
DEPARTMENT OF TRANSPORTATION

FAI ROUTE 70 - INTERSTATE 70
CROSS SECTIONS - RAMP D

SCALE: 1"=10'

SHEET OF SHEETS STA. TO STA.

F.A.I.
RTE.

70

SECTION

(25-1)R-BR

COUNTY

EFFINGHAM

TOTAL
SHEETS

747


SHEET
NO.

732

CONTRACT NO. 74893

ILLINOIS FED. AID PROJECT

MODEL: SHT-VIS Ramp D - 021
FILE NAME: p:\comeng\p3\county\con\con\connect\proj\beta\Documents\DOT\22004\19\40\74893\CADD Data\Sheets\DOT\4893\chess_RampD.dgn

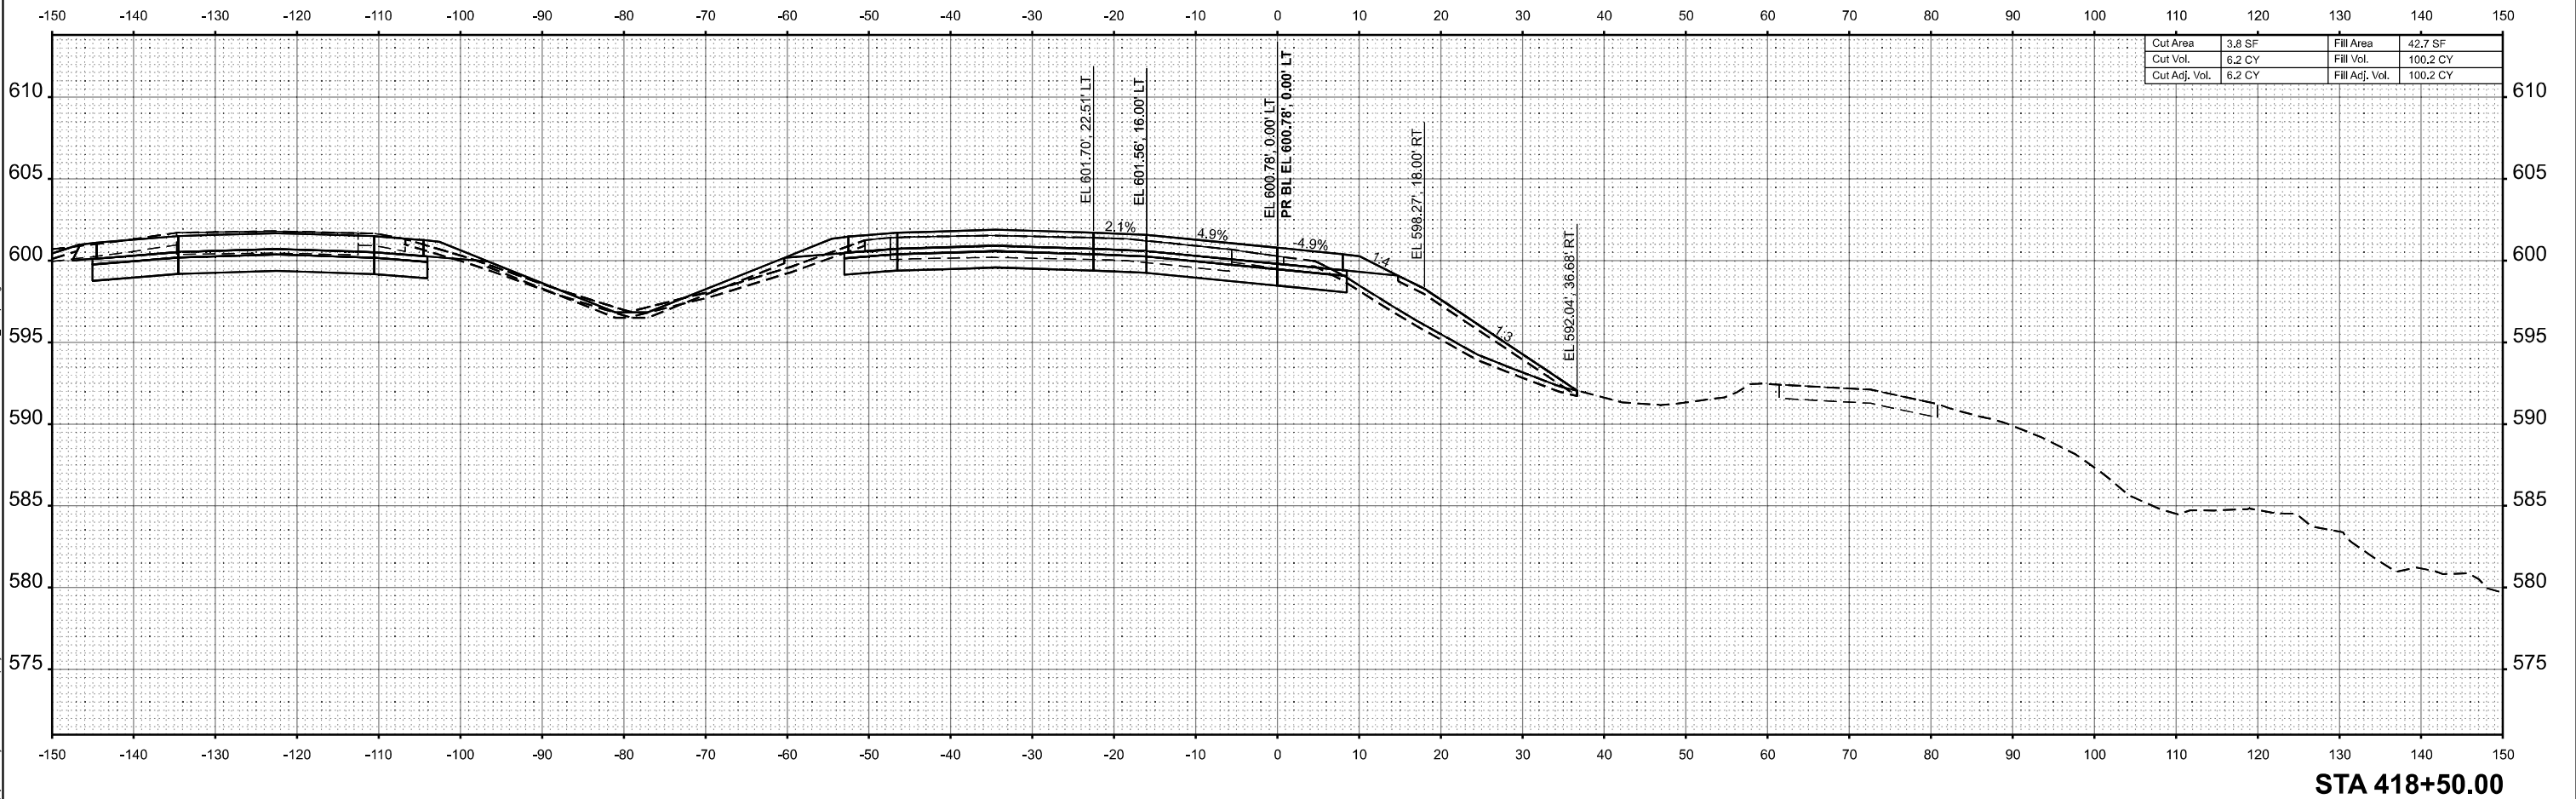

License No. 184-900613

© Copyright CMT, Inc.

USER NAME = moverbey
PLOT SCALE = 0.16666667" / in.
PLOT DATE = 10/14/2025

DESIGNED - AJ
DRAWN - AJ
CHECKED - MJO
DATE - 10/16/2025

REVISED -
REVISED -
REVISED -
REVISED -



STATE OF ILLINOIS
DEPARTMENT OF TRANSPORTATION

FAI ROUTE 70 - INTERSTATE 70
CROSS SECTIONS - RAMP D

SCALE: 1"=10'



SHEET OF SHEETS STA. TO STA.

F.A.I. RTE.	SECTION	COUNTY	TOTAL SHEETS	SHEET NO.
70	(25-1)R-BR	EFFINGHAM	747	734
CONTRACT NO. 74893				
		ILLINOIS	FED. AID PROJECT	

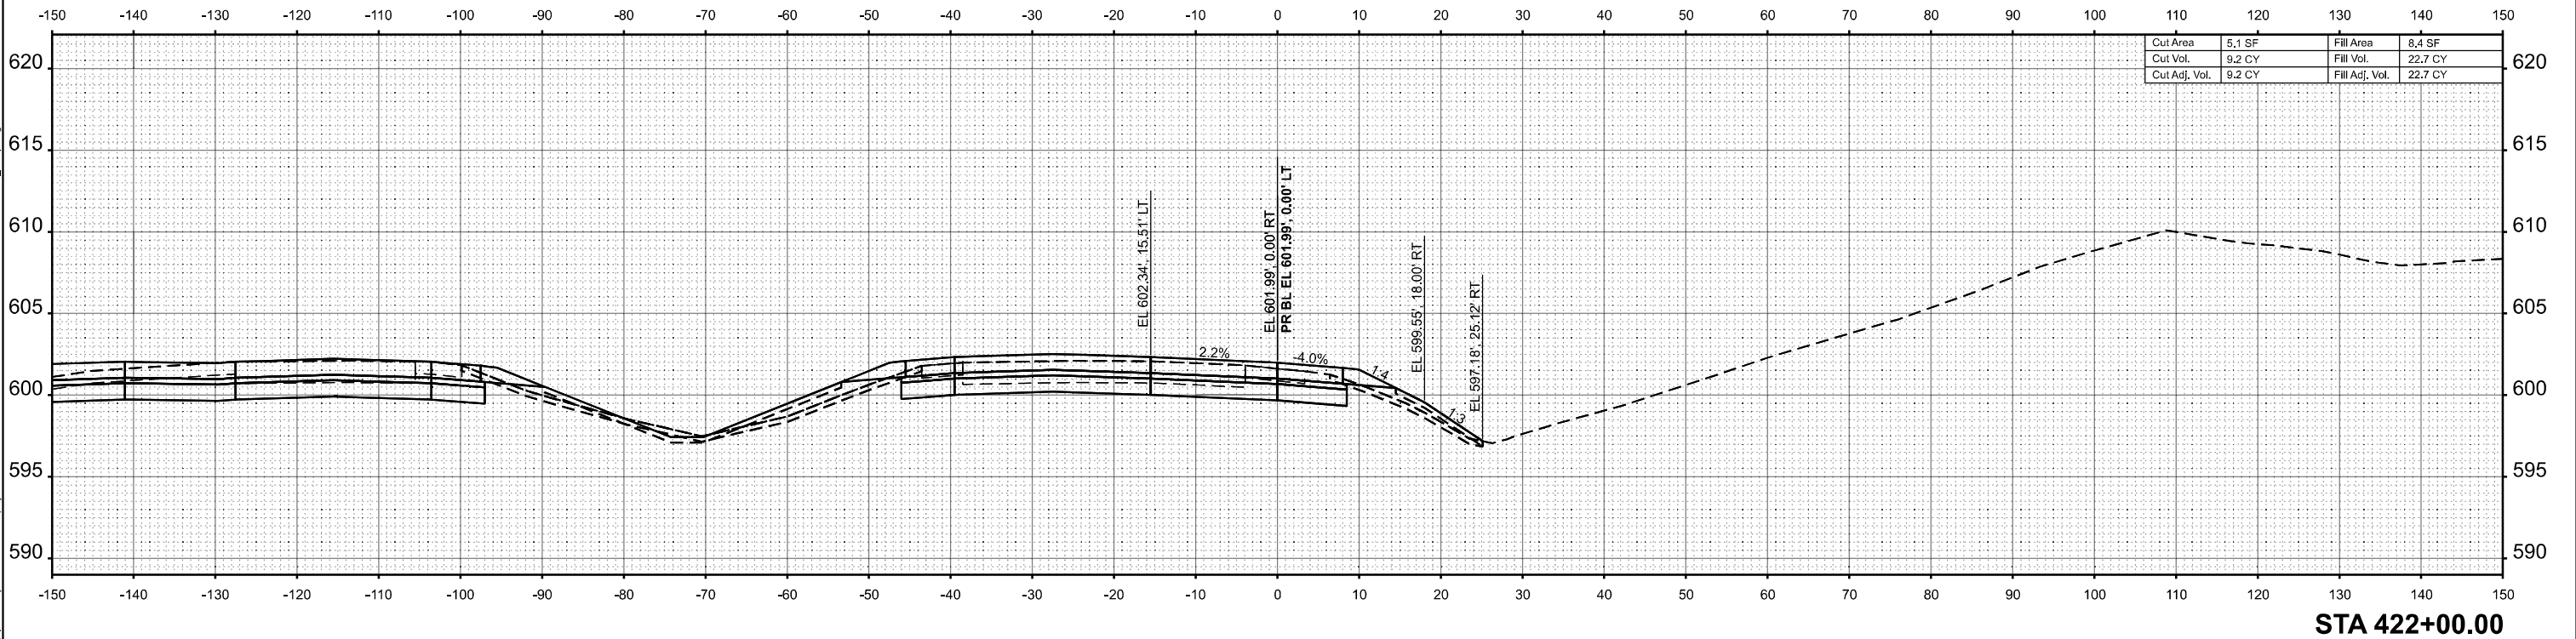
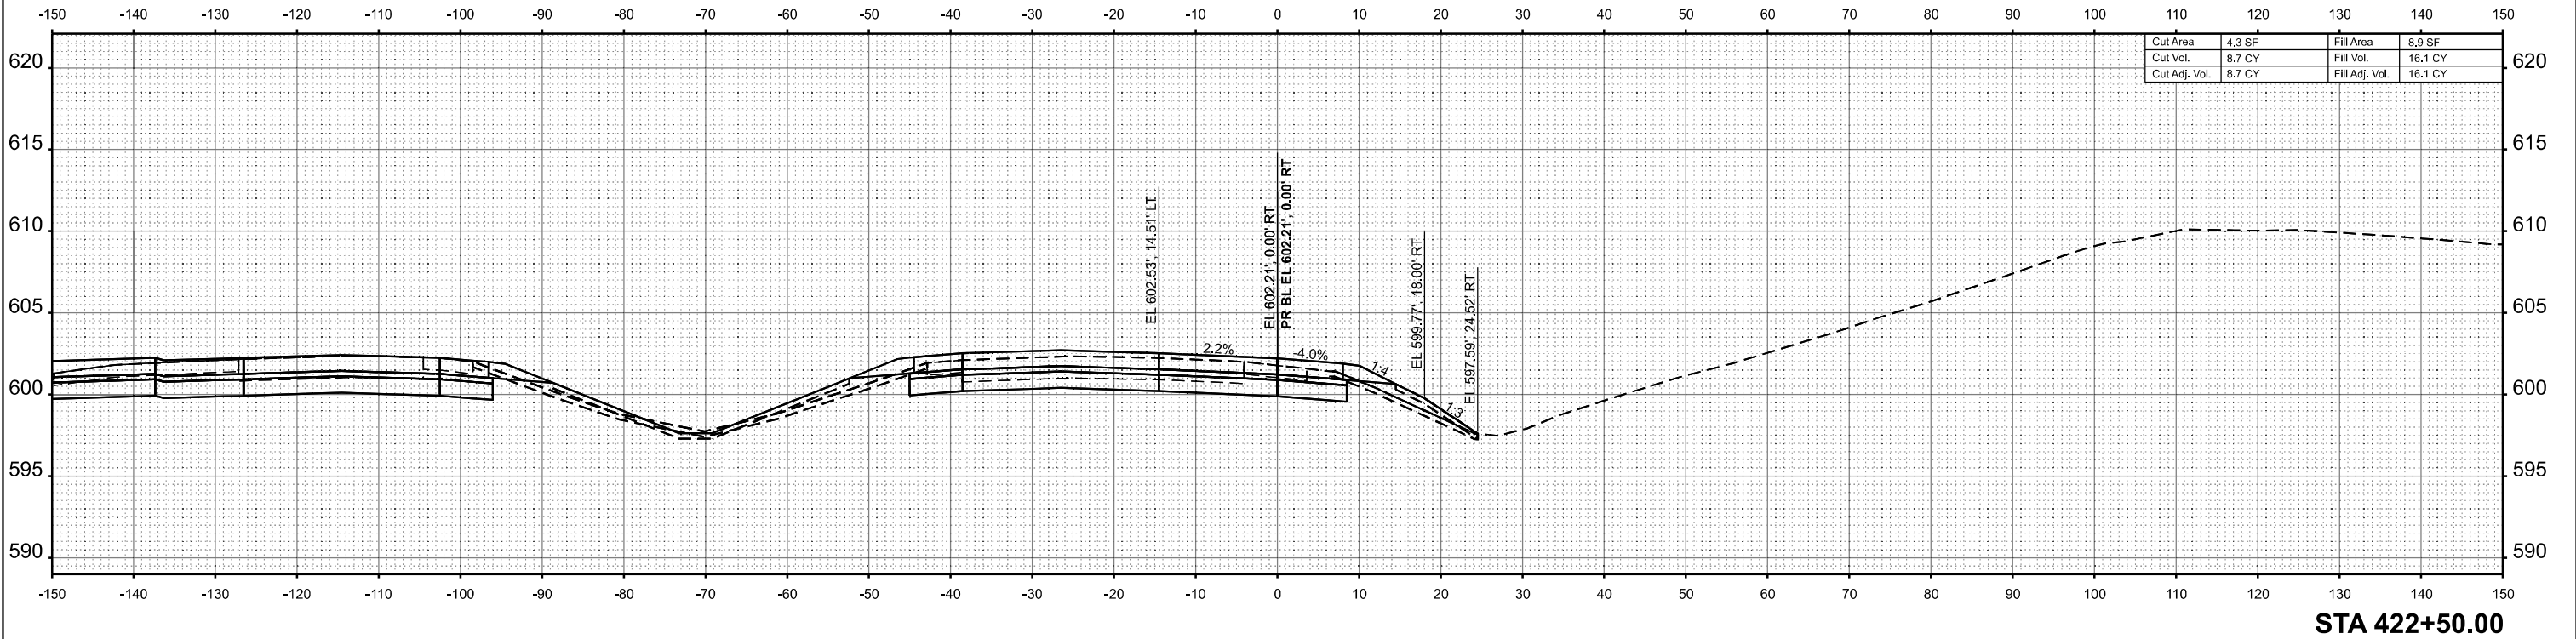


MODEL: SHT - NS Ramp D - 025



MODEL: SHT-VIS Ramp_D_026

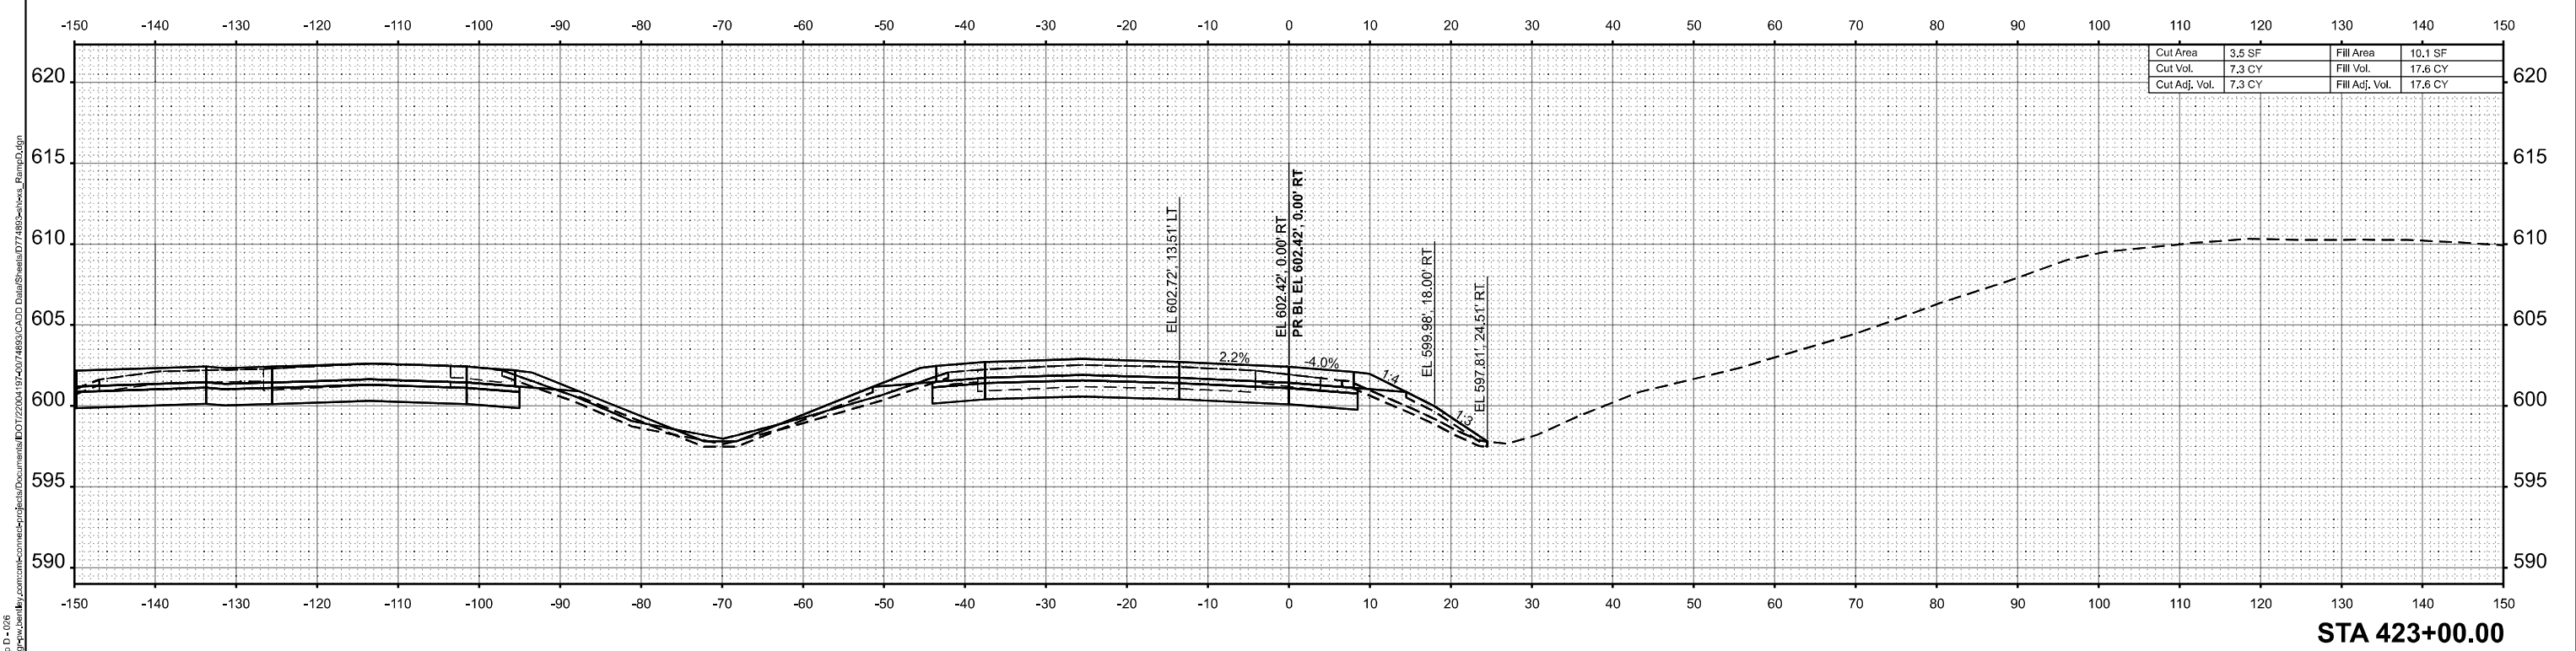
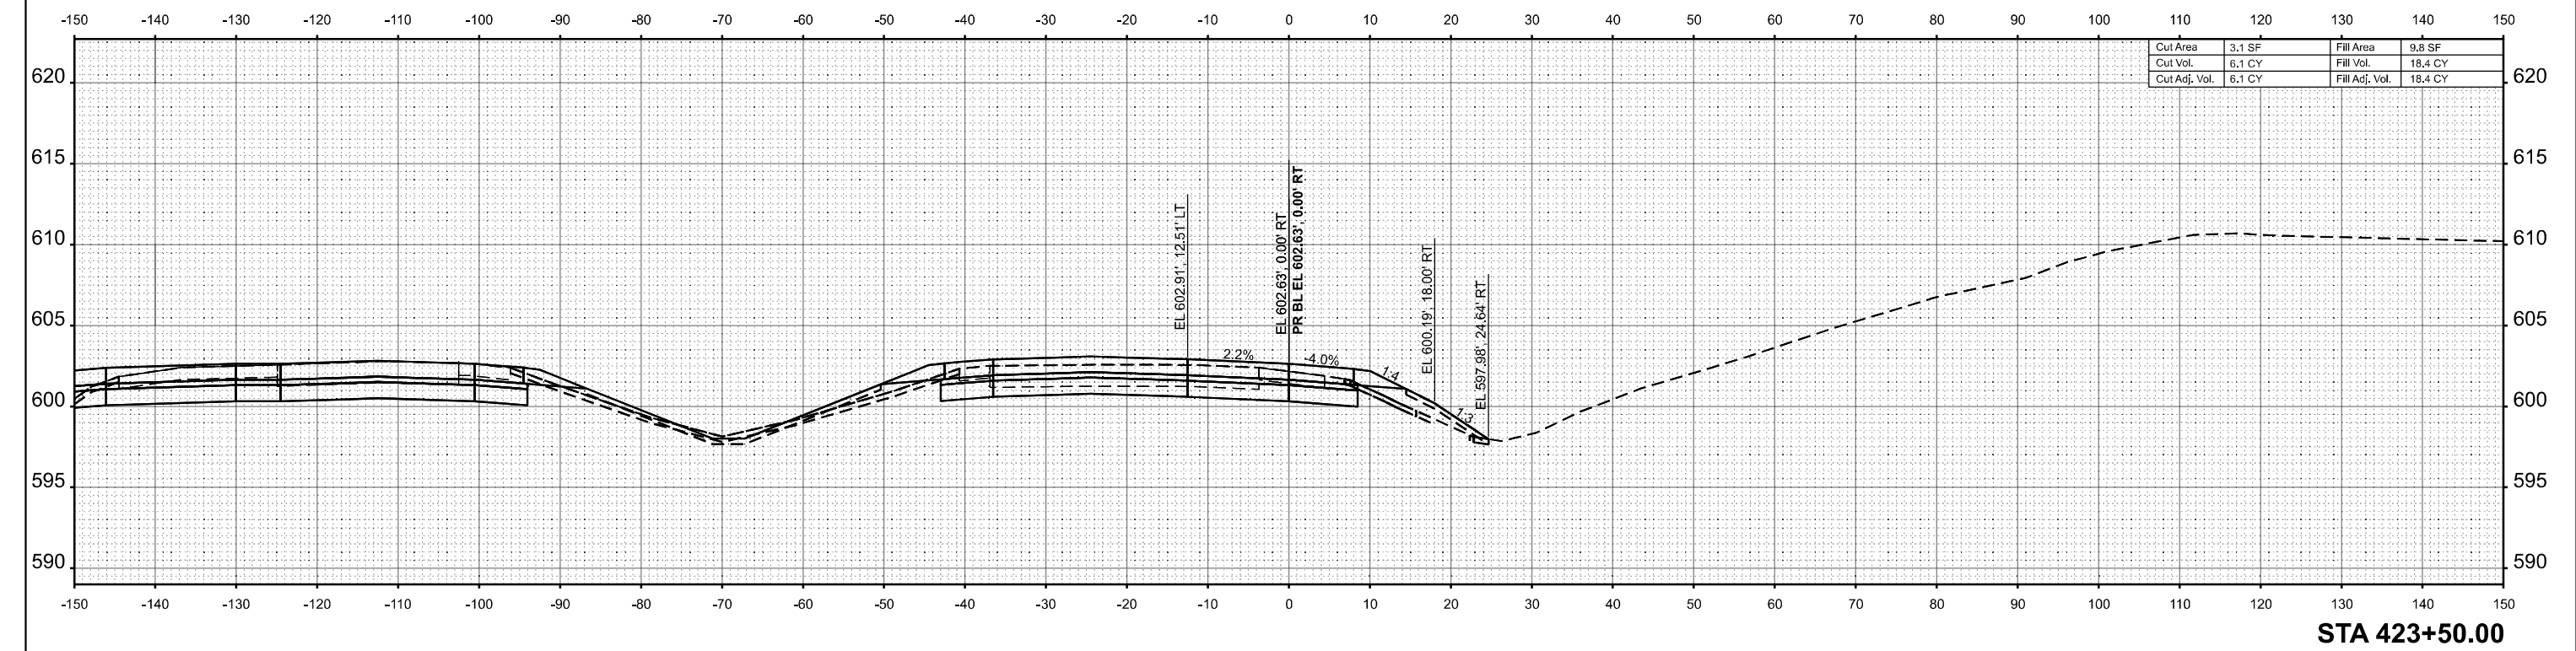


MODEL: SHT-VIS Ramp D - 027

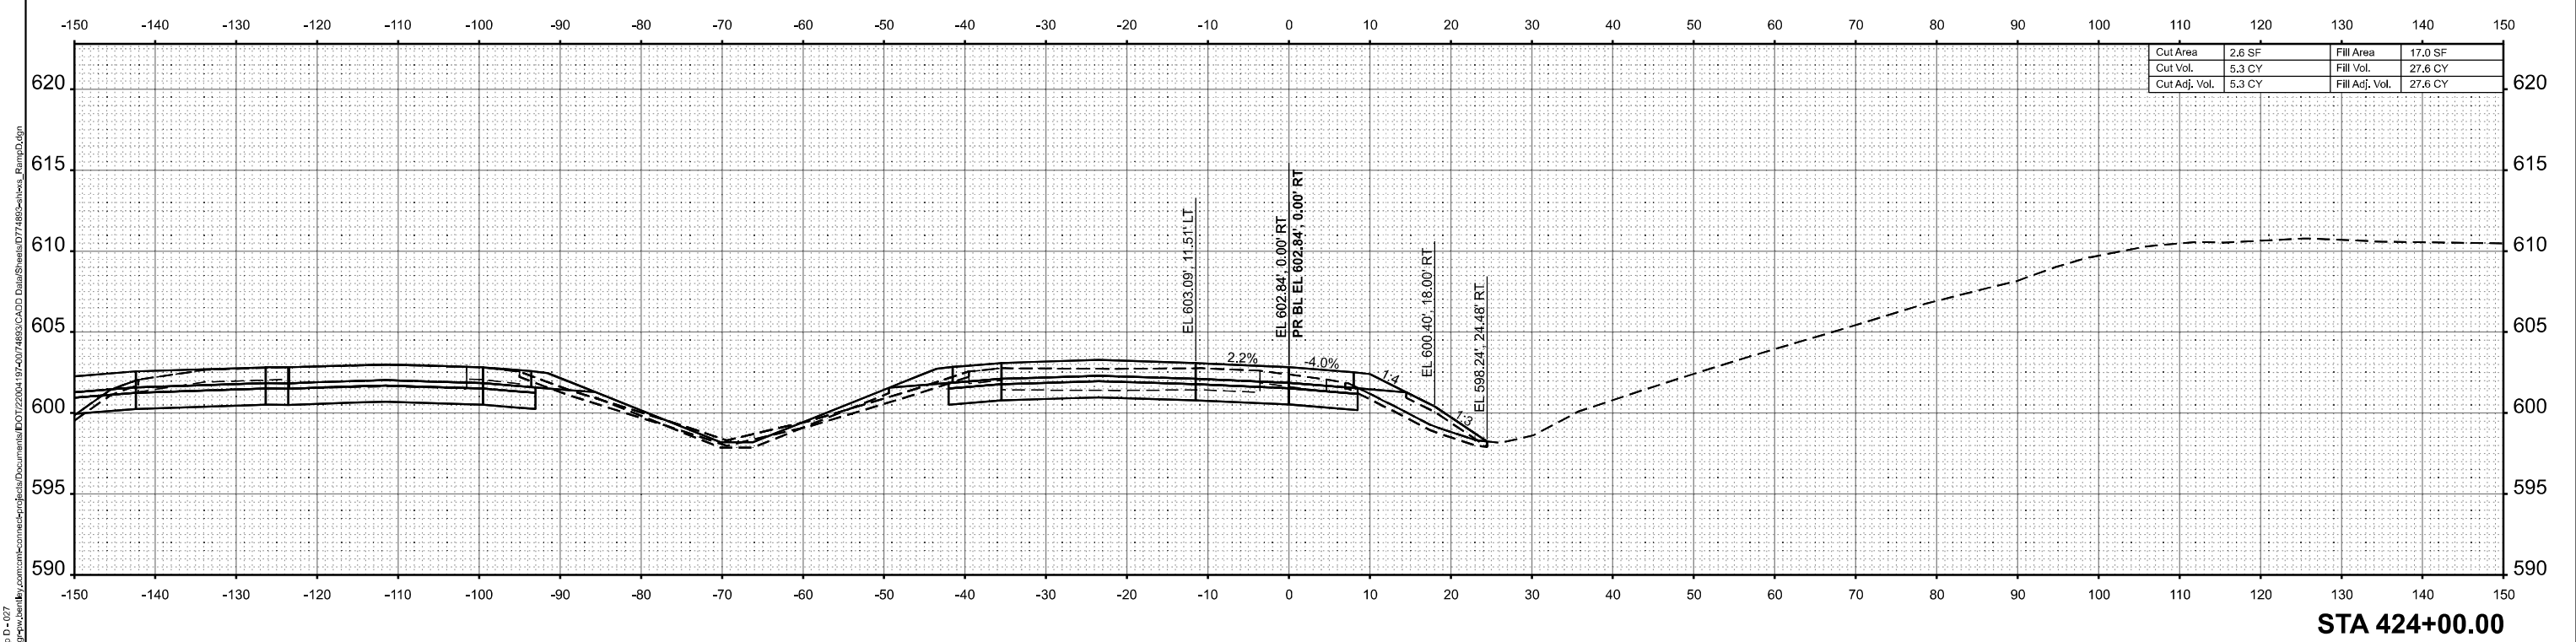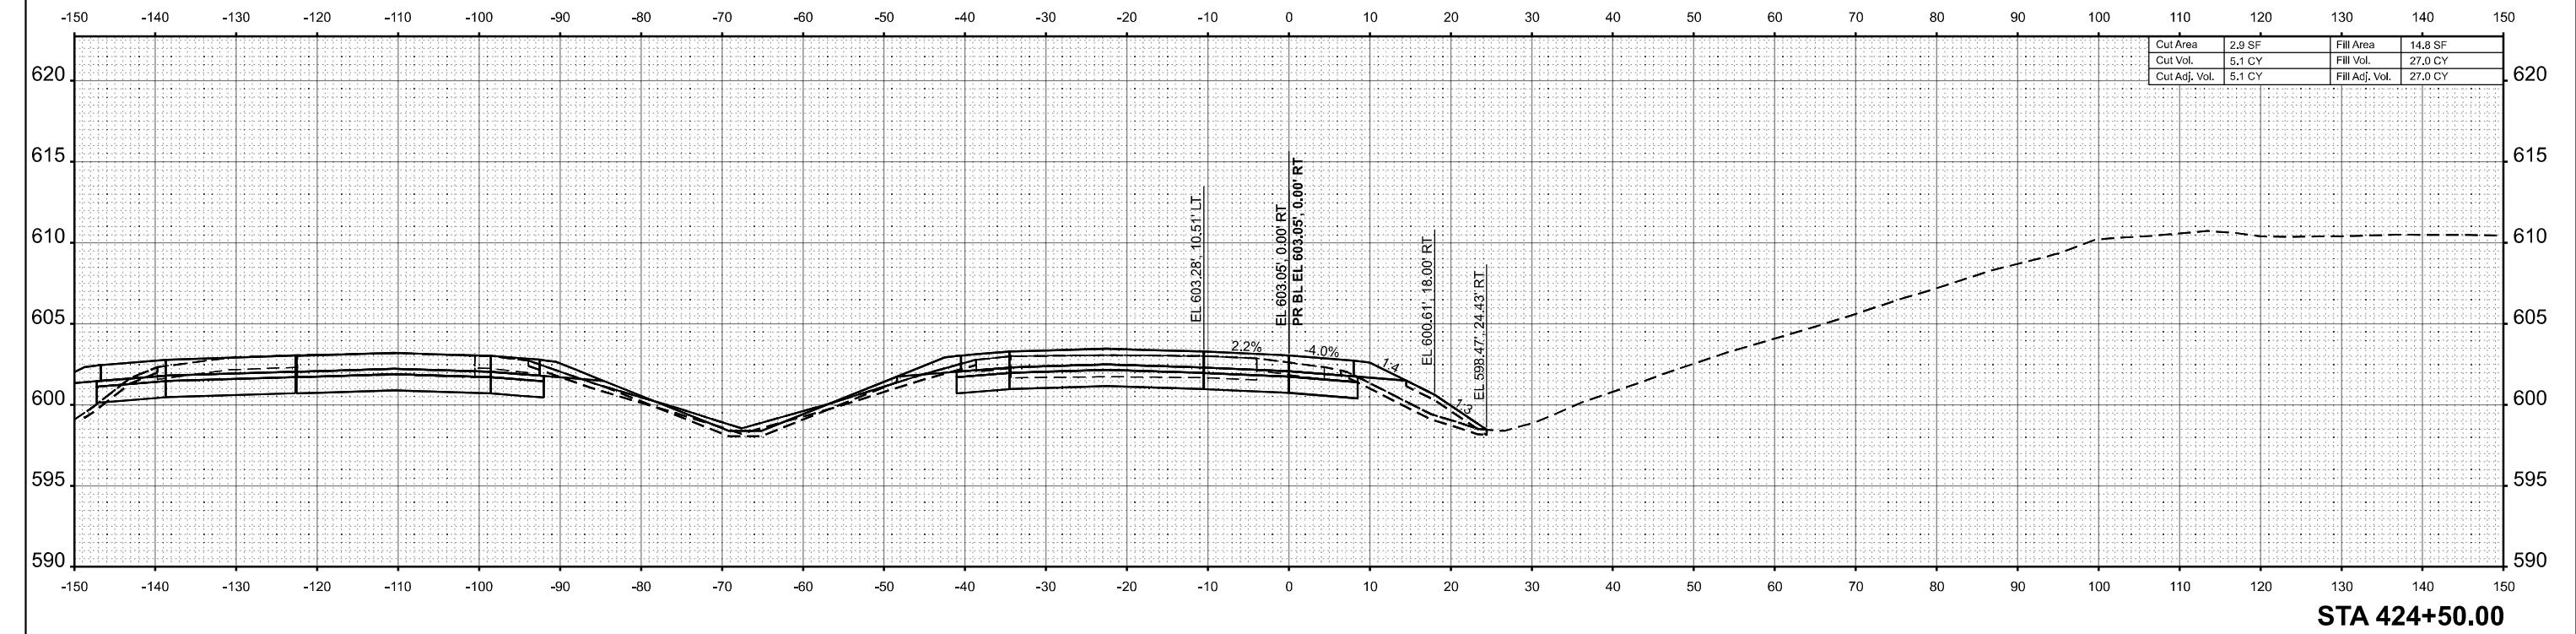


MODEL: SHT - V/S Ramp D - 028

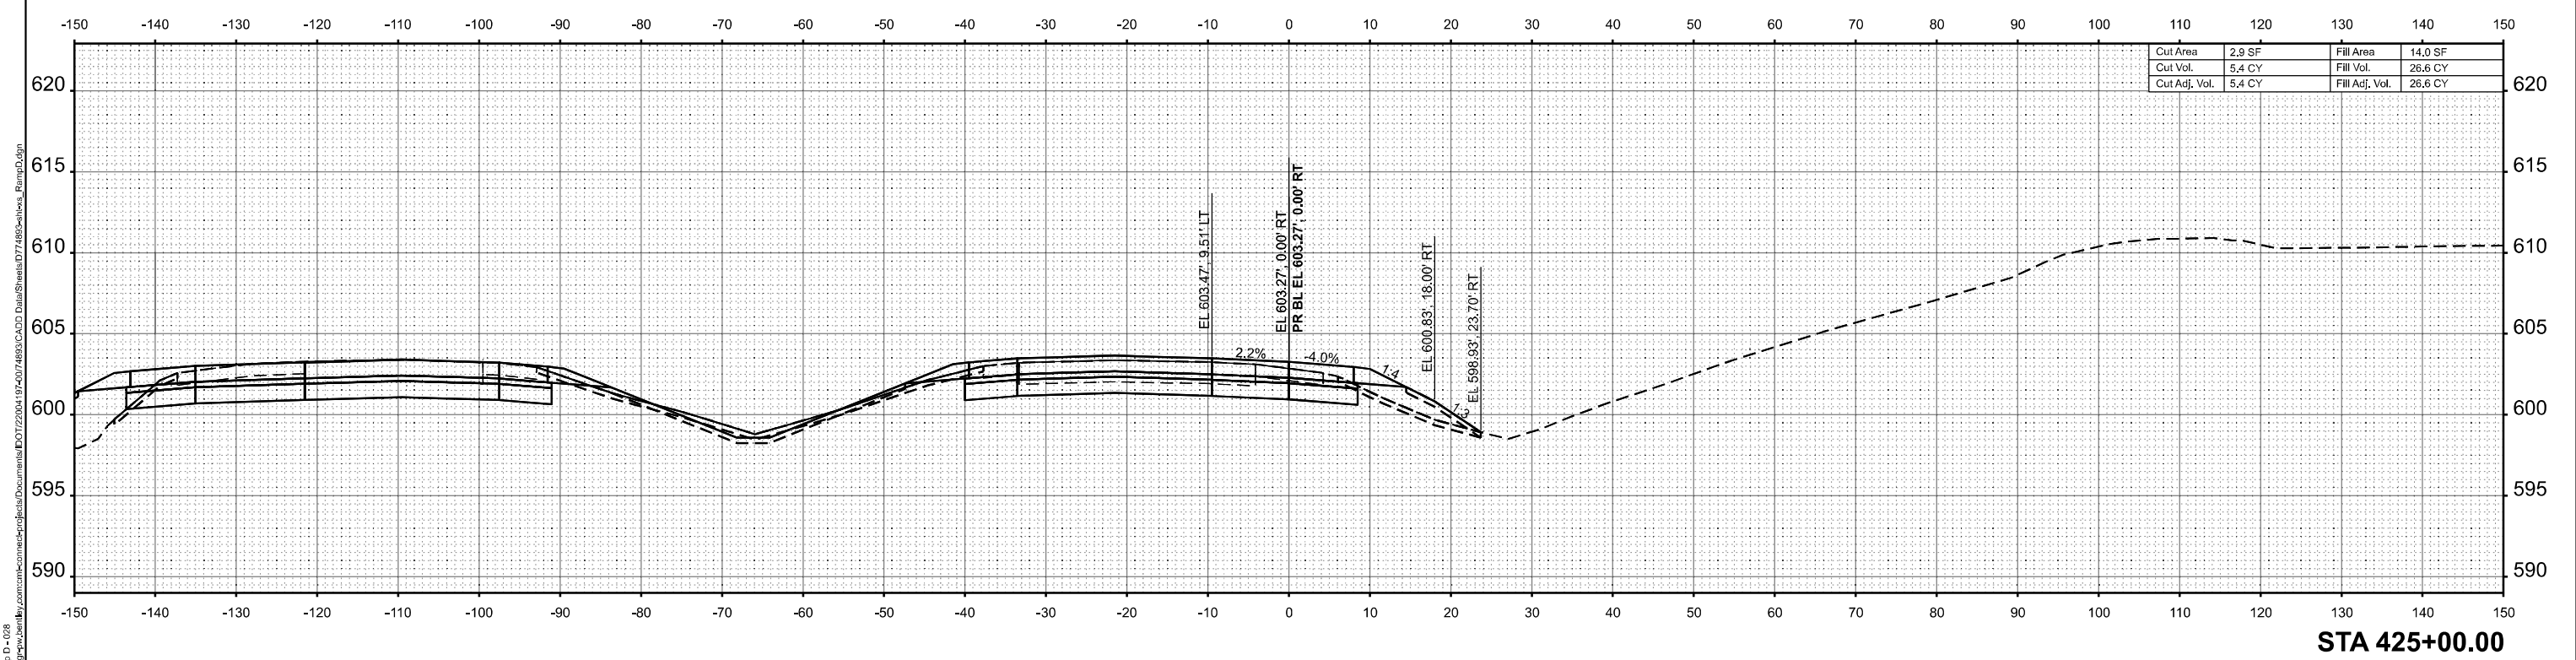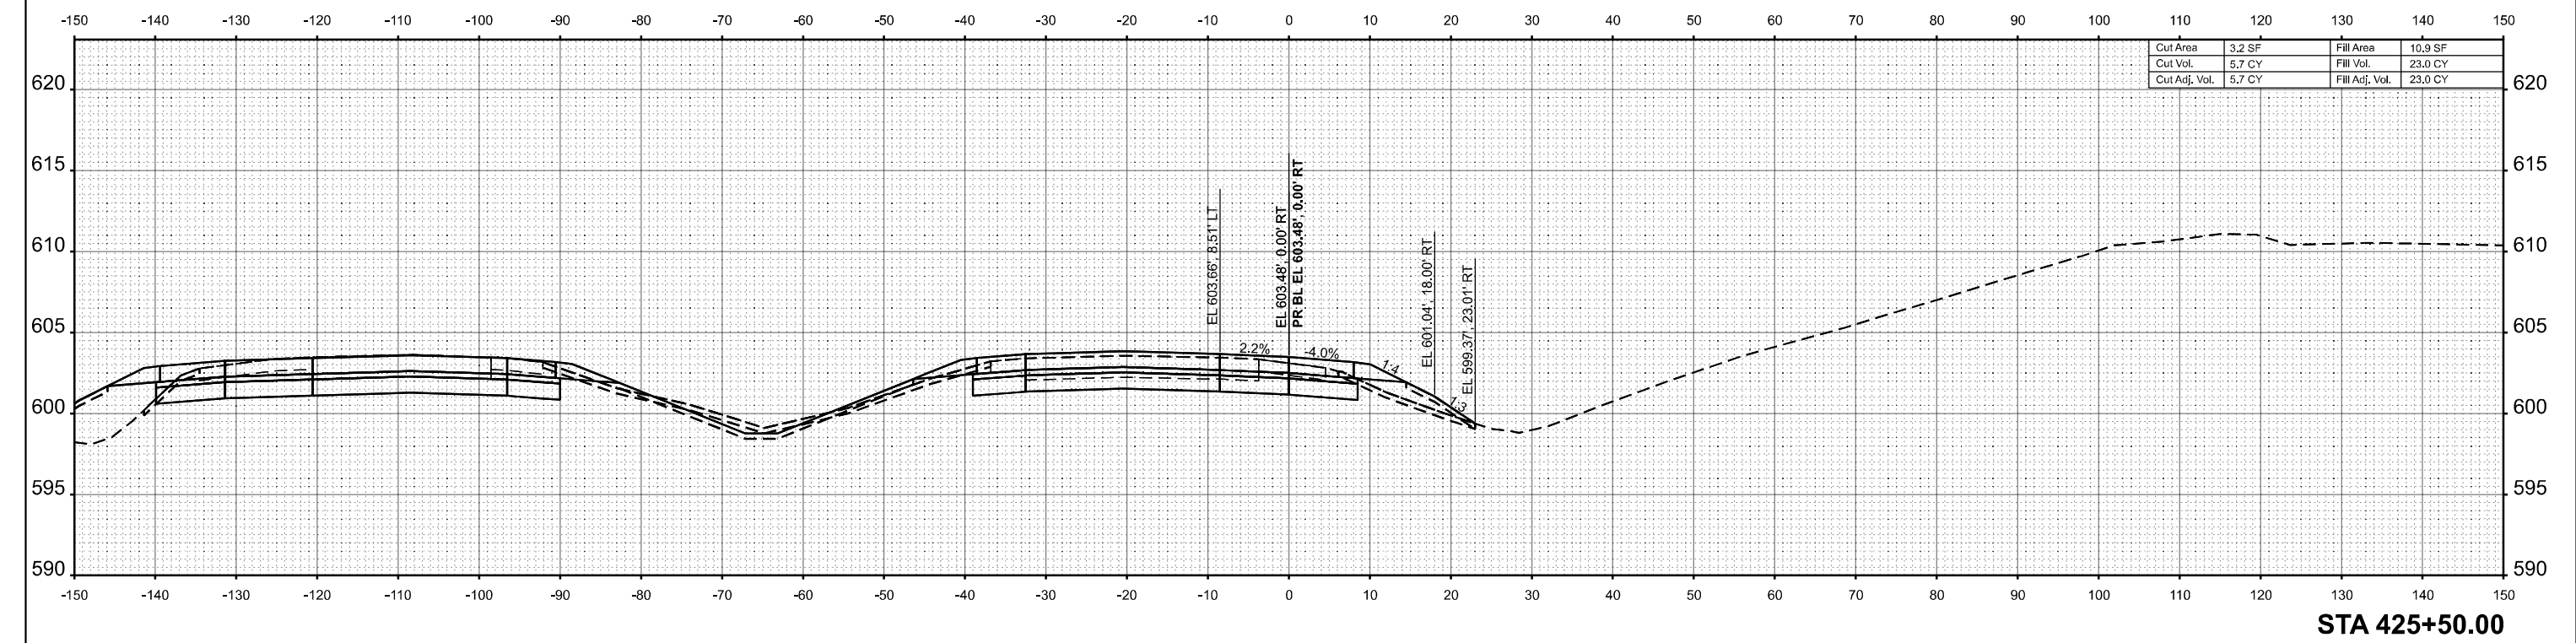

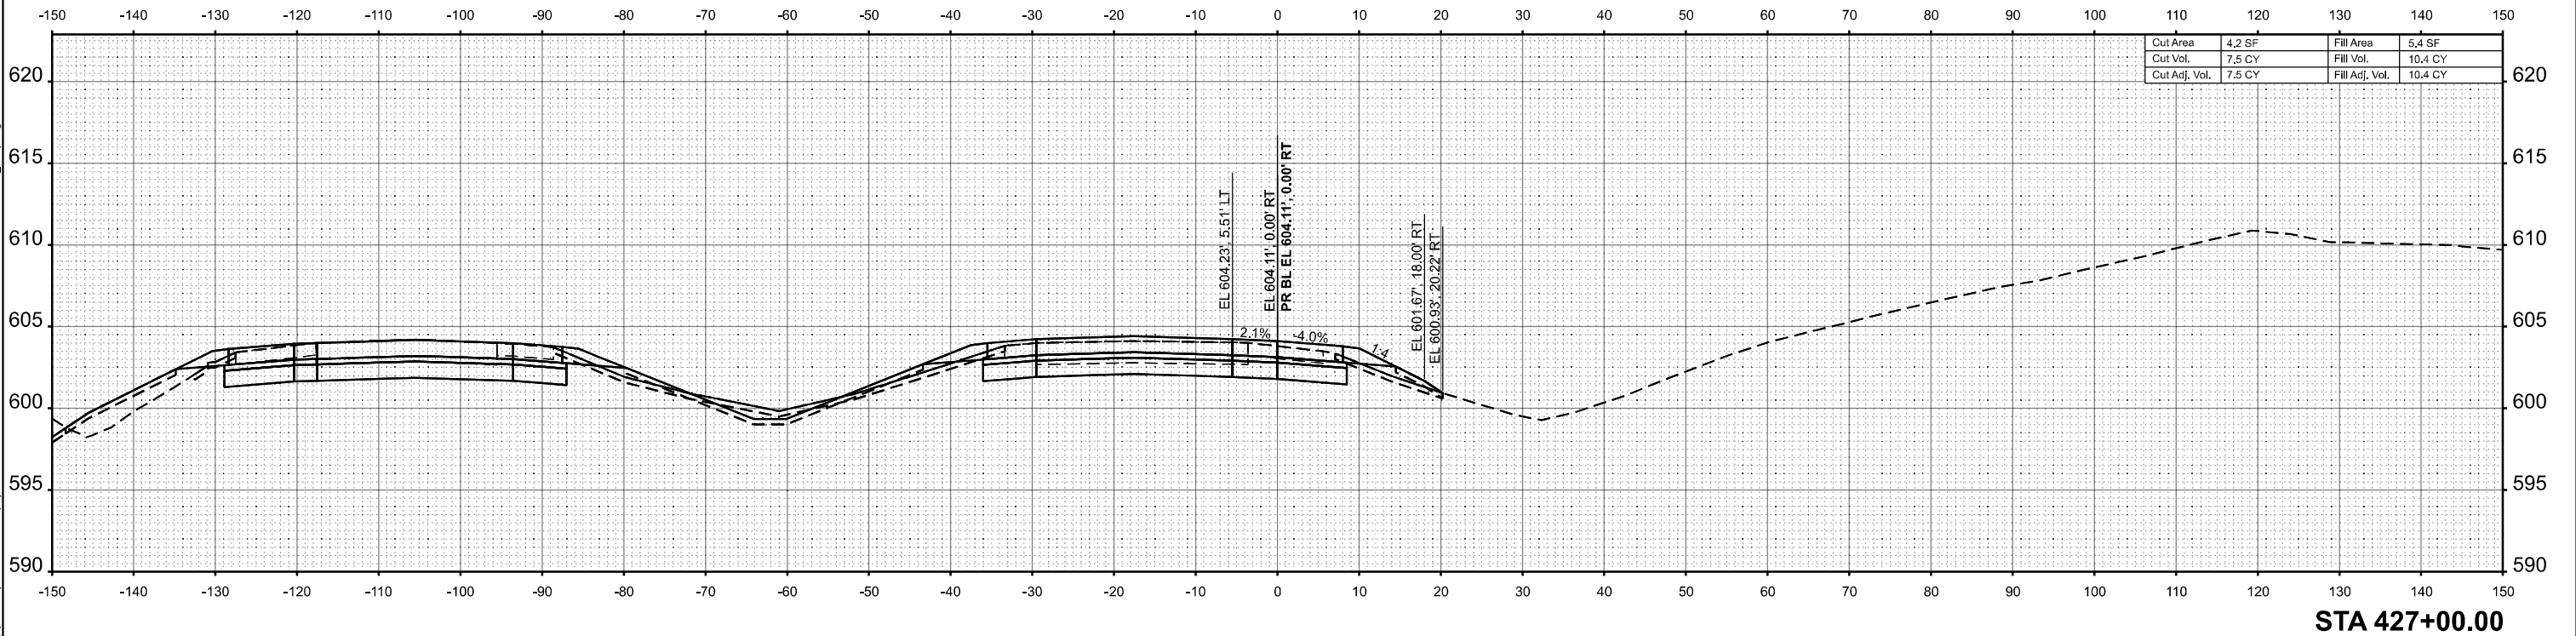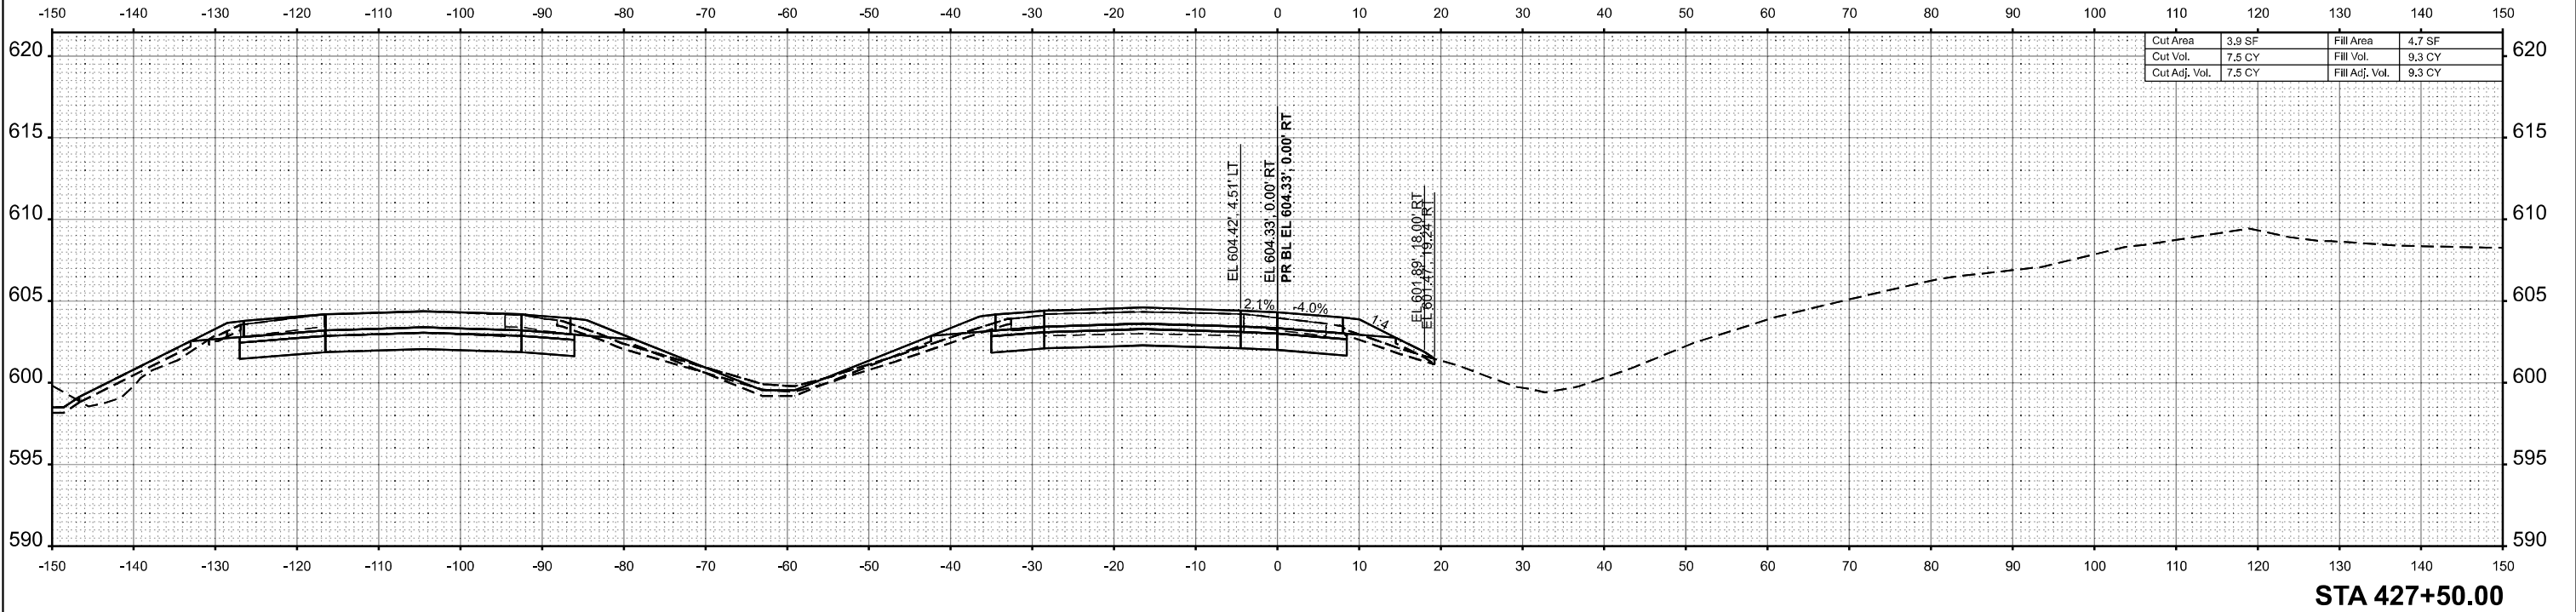

MODEL SH - Ramp A - 11+12.08
FILE NAME - p:\congress\p\congress\congress\cadd\Drawings\DOT\22004\19-40\74893\CADD Data\Sheet\DOT 74893-Int_culverts.dgn

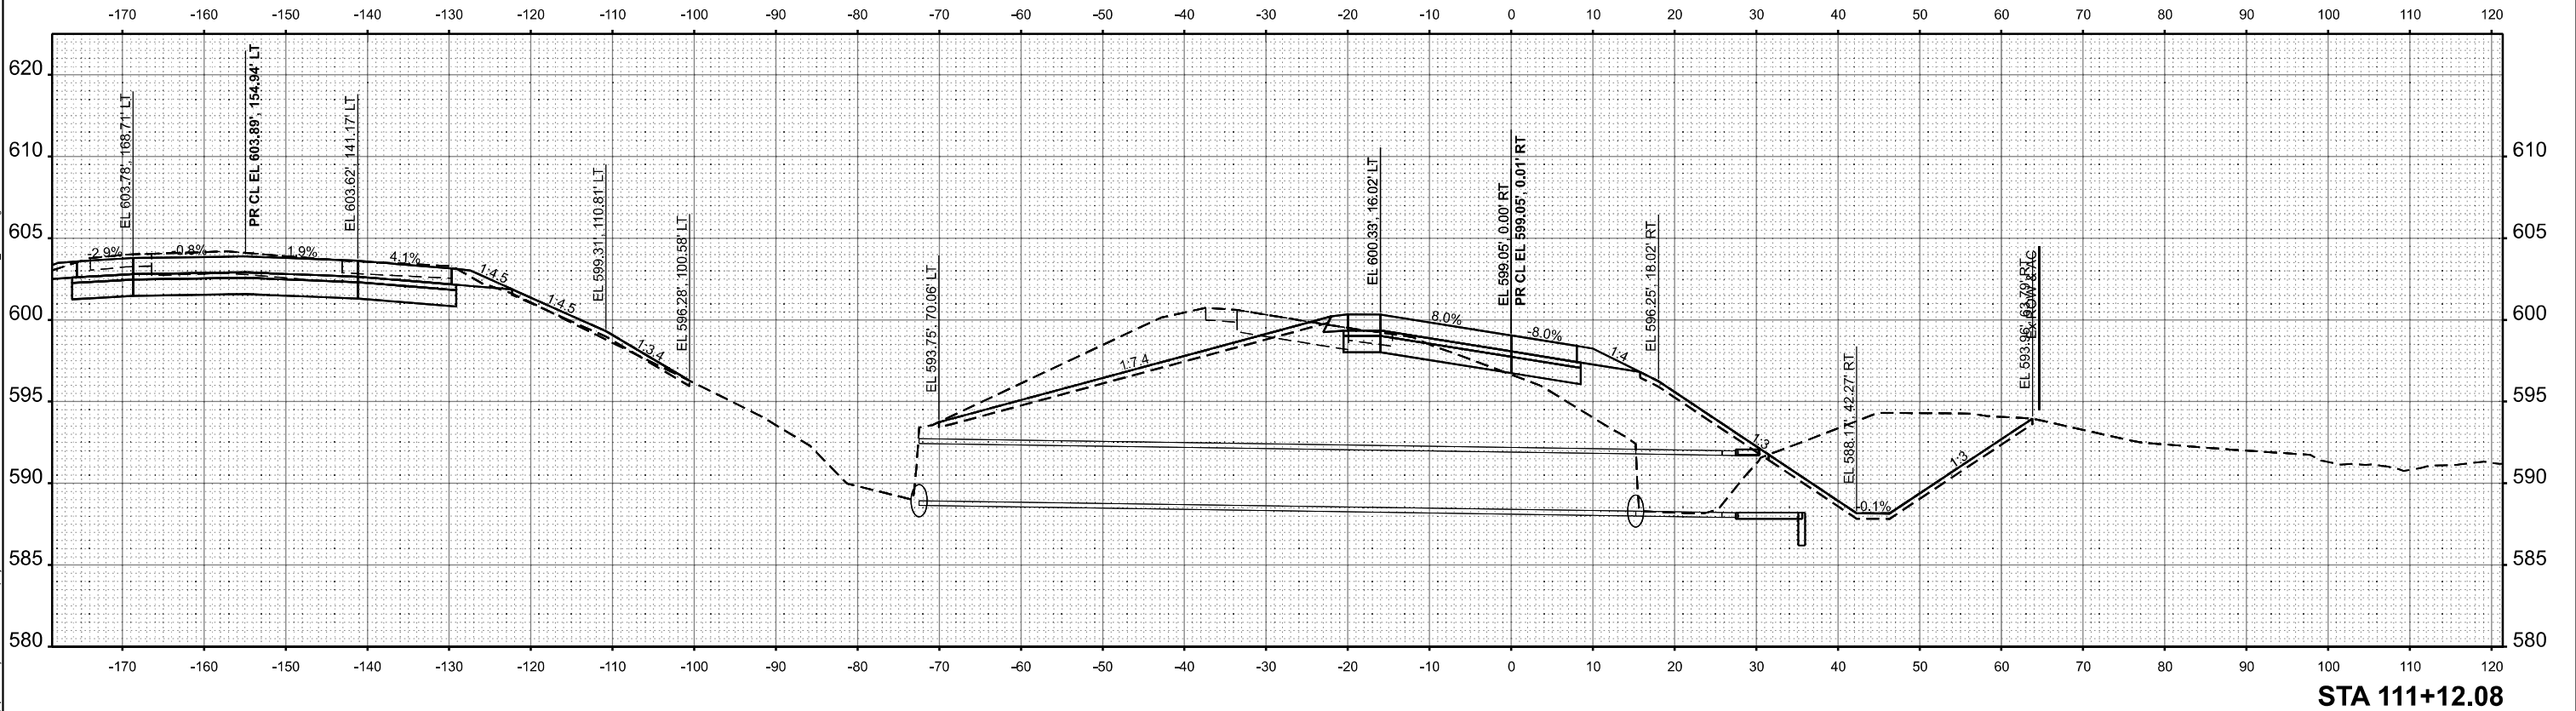

License No. 184-900613

©Copyright CMT, Inc.

USER NAME = moverbey
PLOT SCALE = 0.16666667' / in.
PLOT DATE = 10/14/2025

DESIGNED - AJ
DRAWN - AJ
CHECKED - AJ
DATE - 10/16/2025

REVISED -
REVISED -
REVISED -
REVISED -


STATE OF ILLINOIS
DEPARTMENT OF TRANSPORTATION

FAI ROUTE 70 - INTERSTATE 70
CULVERT PROFILE - RAMP A

SCALE: 1"=10'

SHEET OF SHEETS STA. TO STA.

F.A.I. RTE.	SECTION	COUNTY	TOTAL SHEETS	SHEET NO.
70	(25-1)R-BR	EFFINGHAM	747	746
CONTRACT NO. 74893				
ILLINOIS		FED. AID PROJECT		

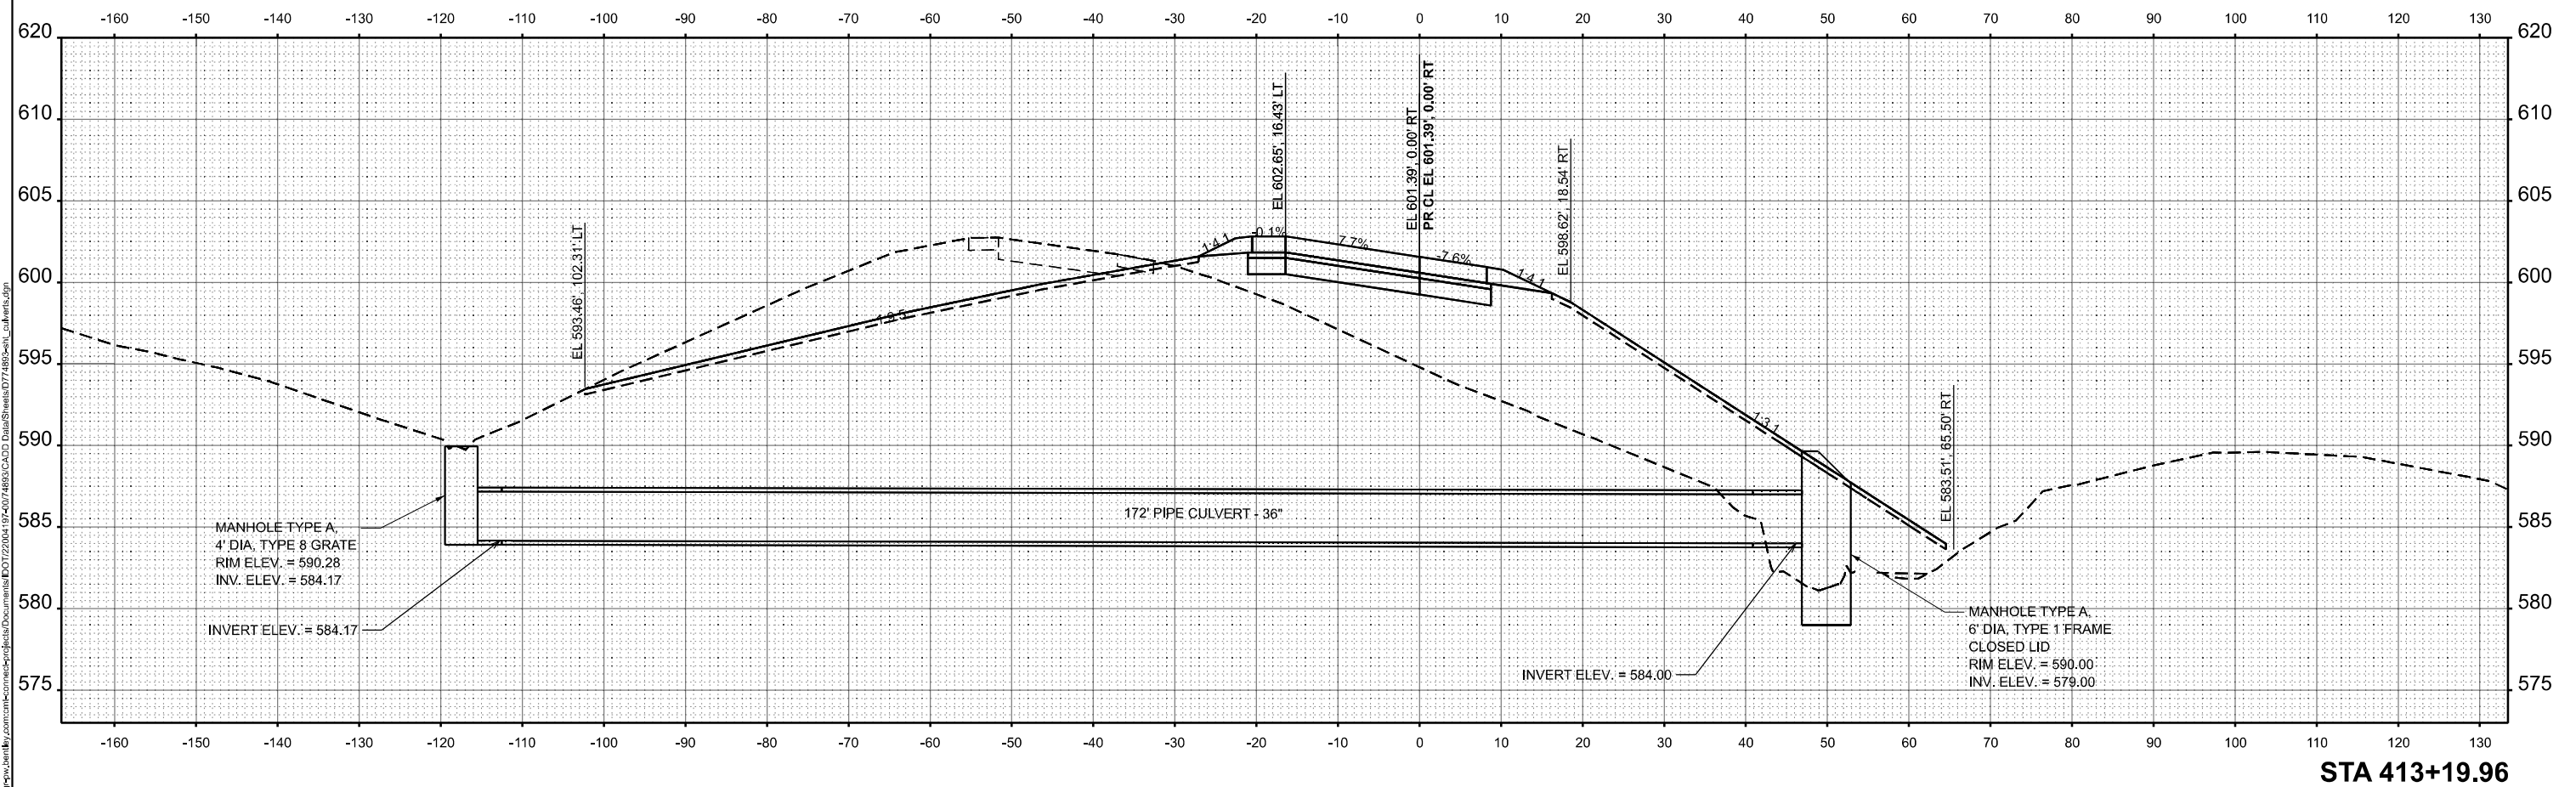

CMT License No. 194-000613 © Copyright CMT, Inc.	USER NAME = moverbey	DESIGNED - AJ	REVISED -	STATE OF ILLINOIS DEPARTMENT OF TRANSPORTATION	FAI ROUTE 70 - INTERSTATE 70 CULVERT PROFILE - RAMP D					F.A.I. RTE.	SECTION	COUNTY	TOTAL SHEETS	SHEET NO.
	PLOT SCALE = 0.16666667' / in.	DRAWN - AJ	REVISED -							70	(25-1)R-BR	EFFINGHAM	747	747
	PLOT DATE = 10/14/2025	CHECKED - AJ	REVISED -		CONTRACT NO. 74893									
	DATE = 10/16/2025	DATE = 10/16/2025	REVISED -											
					SCALE: 1"=10'	SHEET	OF	SHEETS	STA.	TO STA.				
					ILLINOIS	FED. AID PROJECT								