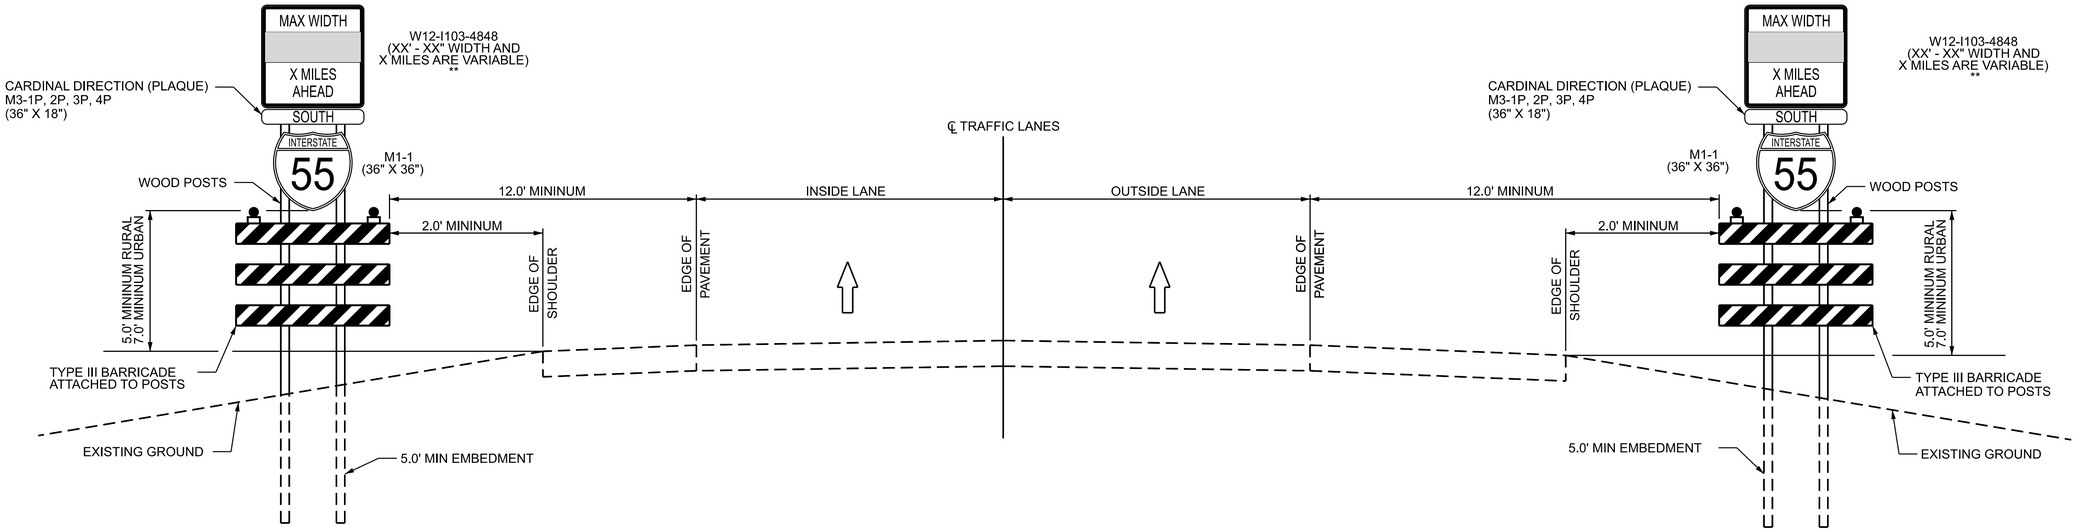

WIDTH RESTRICTION SIGN
INTERSTATE AND EXPRESSWAYS
MAINLINE PAVEMENT

** NOTE: MILAGE SHALL BE DISPLAYED AS A WHOLE NUMBER OR FRACTION. NO DECIMALS WILL BE ALLOWED

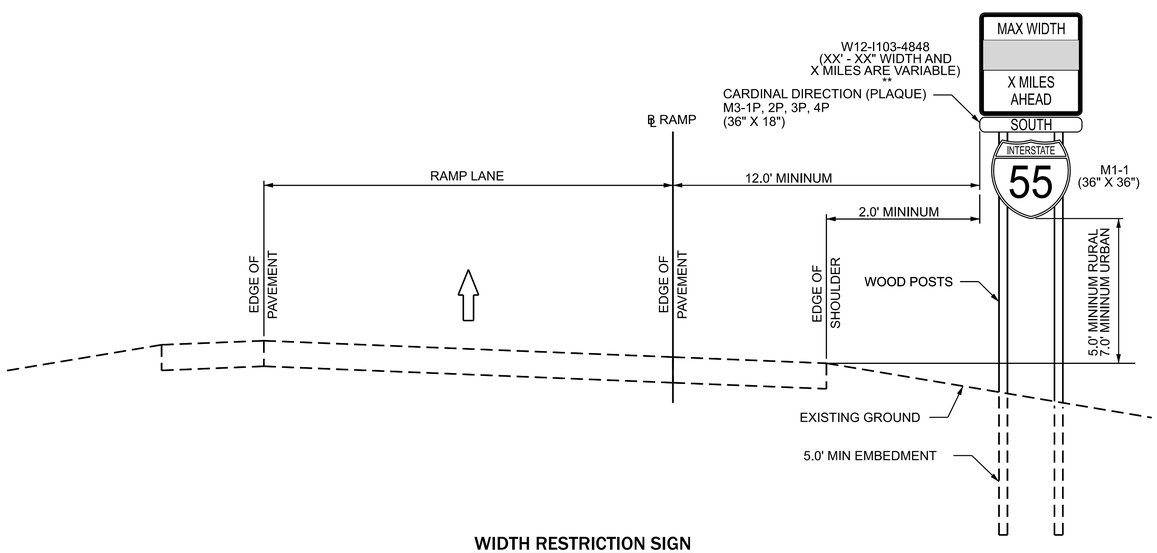

WIDTH RESTRICTION SIGN
INTERSTATE AND EXPRESSWAYS
RAMP PAVEMENT

** NOTE: MILAGE SHALL BE DISPLAYED AS A WHOLE NUMBER OR FRACTION. NO DECIMALS WILL BE ALLOWED

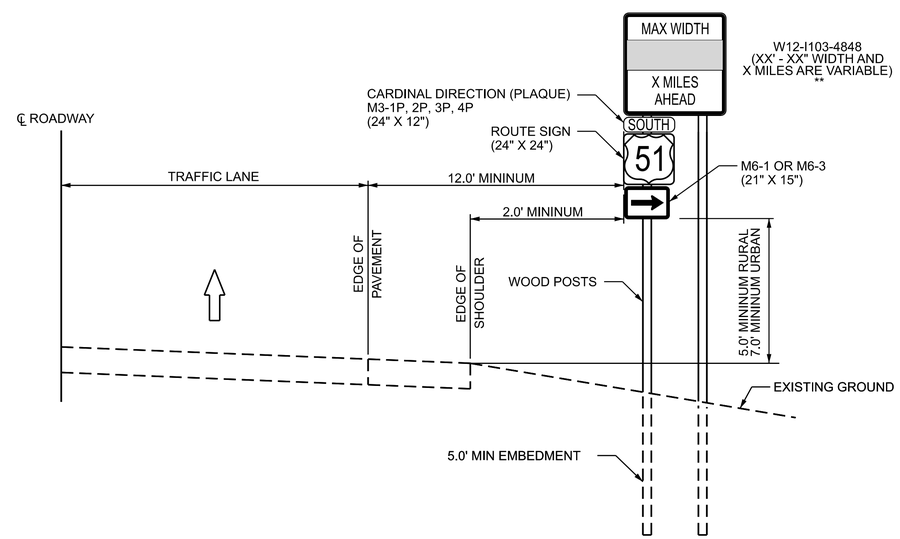

WIDTH RESTRICTION SIGN
CONVENTIONAL ROADWAYS

** NOTE: MILAGE SHALL BE DISPLAYED AS A WHOLE NUMBER OR FRACTION. NO DECIMALS WILL BE ALLOWED

WIDTH RESTRICTION SIGN DETAIL