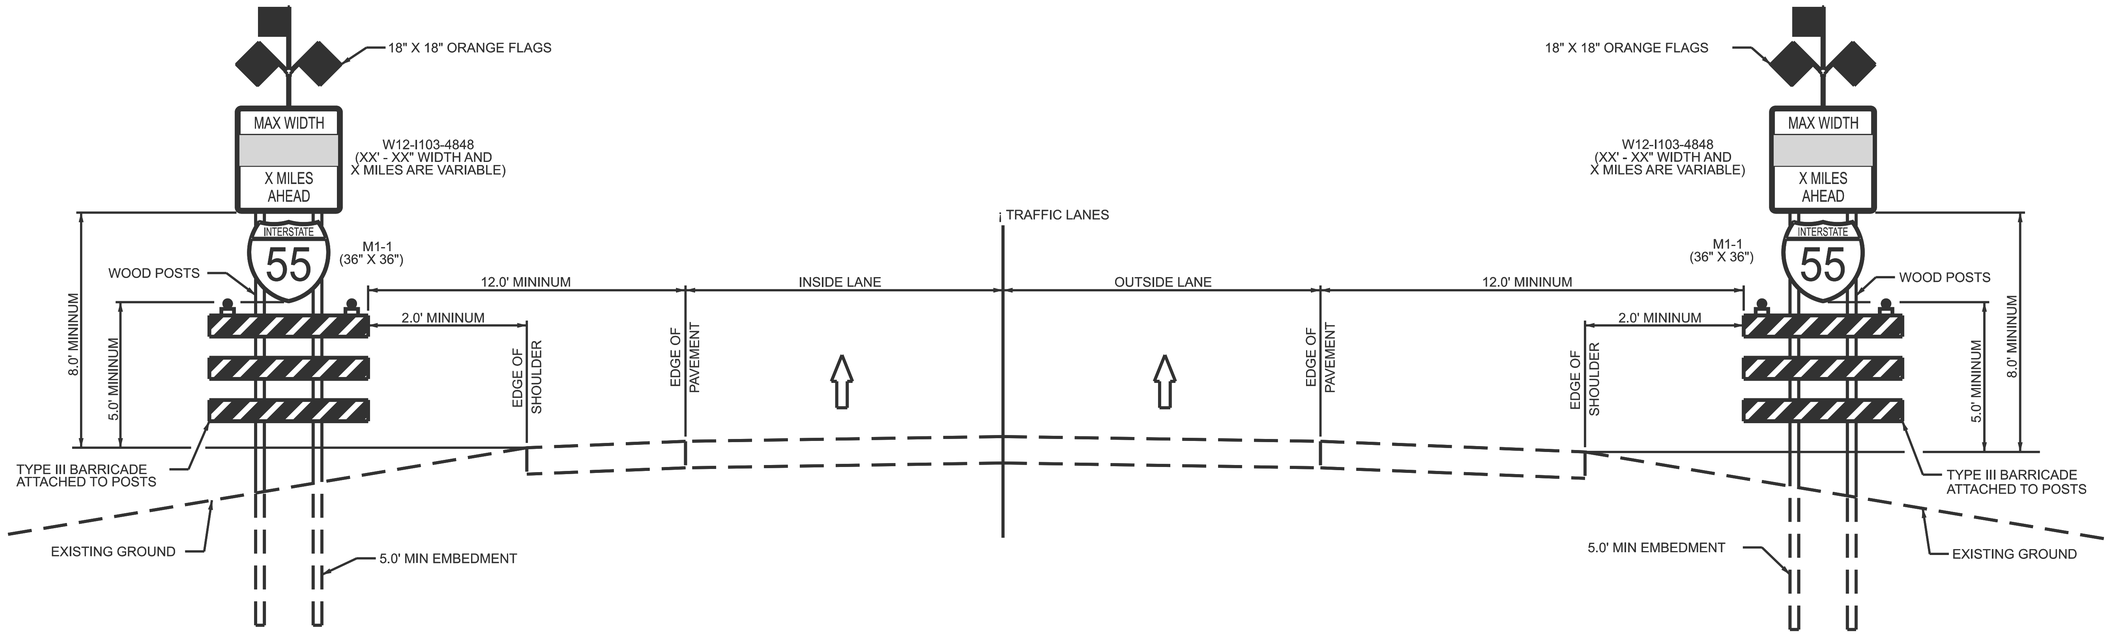

WIDTH RESTRICTION SIGN
INTERSTATE AND EXPRESSWAYS
MAINLINE PAVEMENT

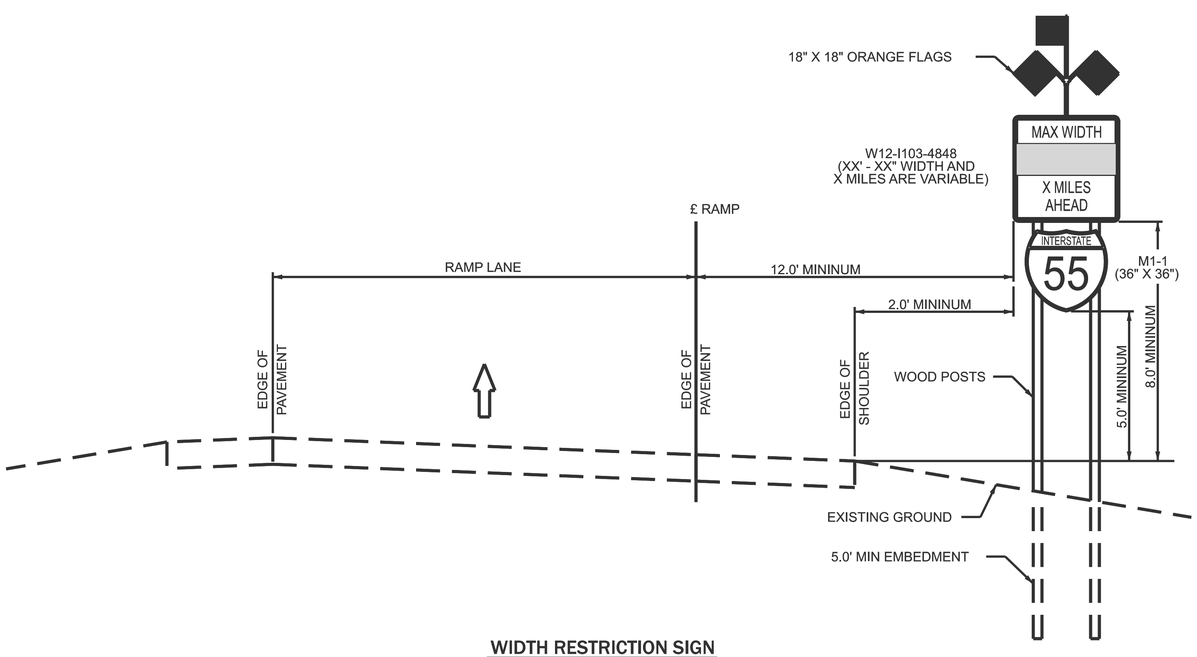

WIDTH RESTRICTION SIGN
INTERSTATE AND EXPRESSWAYS
RAMP PAVEMENT

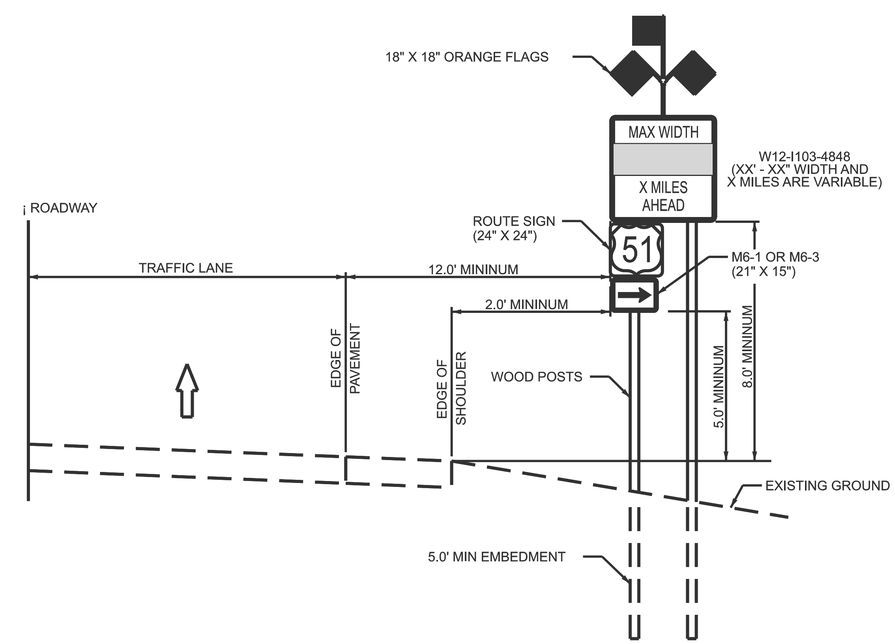

WIDTH RESTRICTION SIGN
CONVENTIONAL ROADWAYS

WIDTH RESTRICTION SIGN DETAIL