CONTRACT NO. 89434

F.A. RTE.	SECTION	COUNTY	TOTAL SHEETS	SHEET NO.
C.H. 11	08-00022-00-BR	PUTNAM	23	15

STA. 25+50.00 TO STA. 26+50.00

ILLINOIS

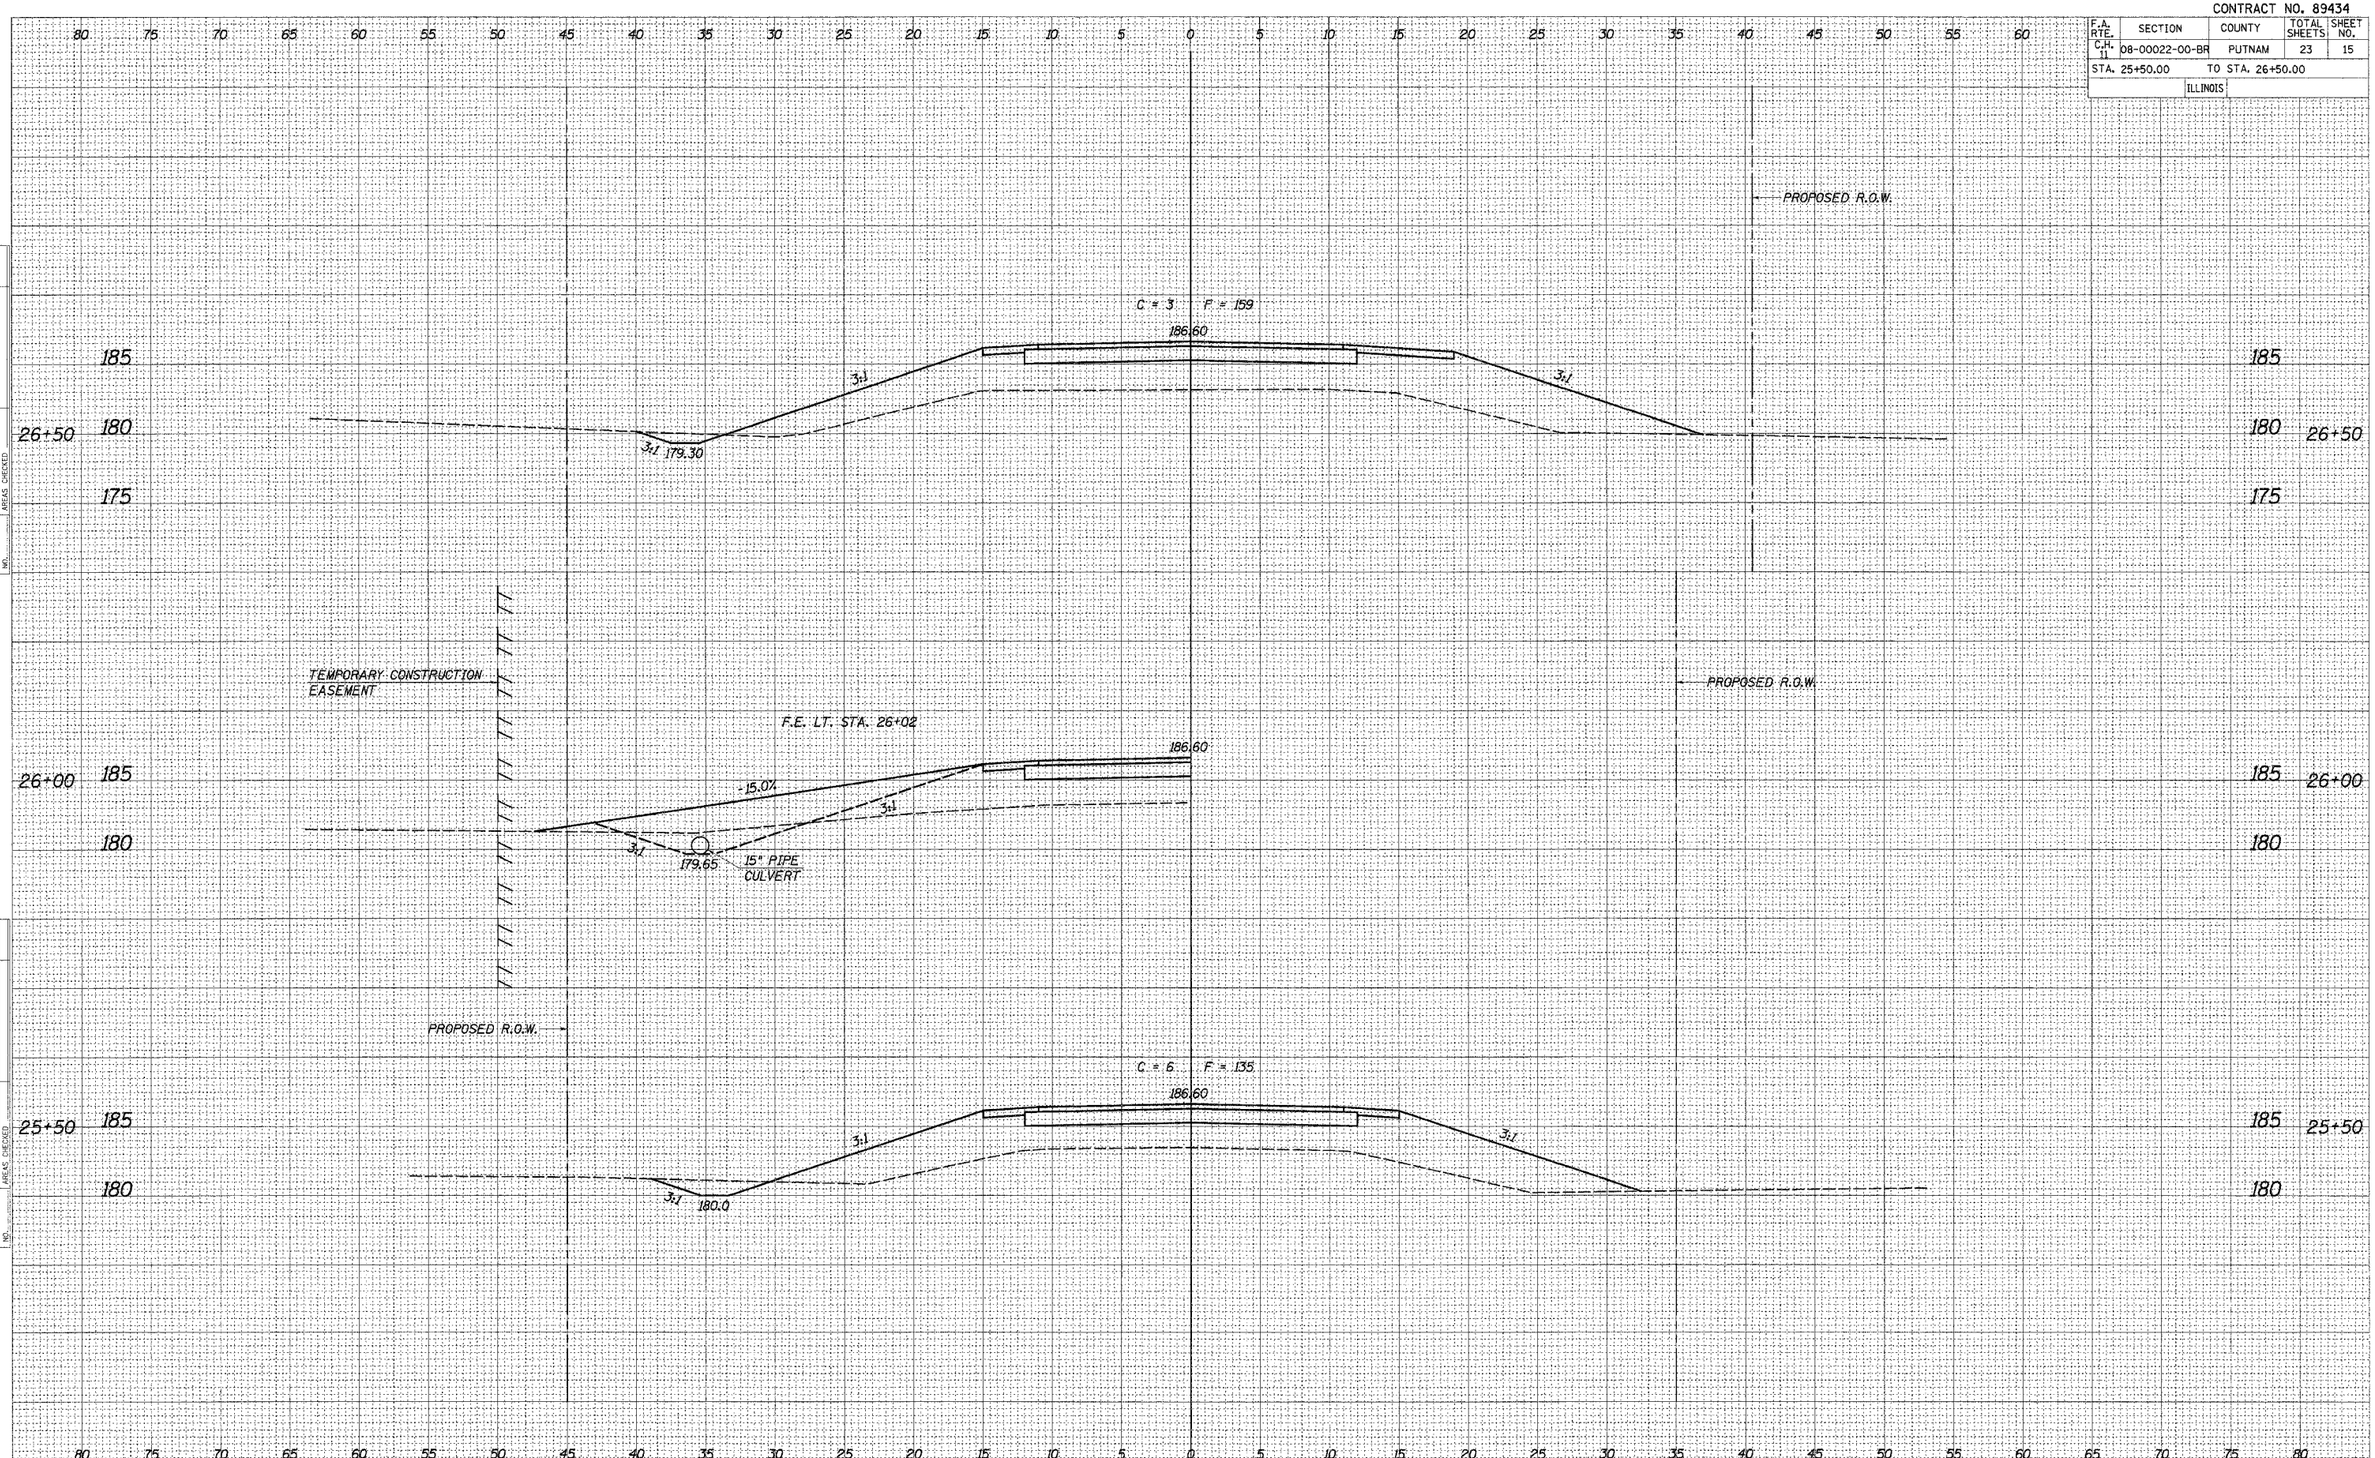

FINAL SURVEY | NOTE BOOK NO. | SURVEYED | PLOTTED | TEMPLATE | AREAS | AREAS CHECKED | BY | DATE

ORIGINAL SURVEY | NOTE BOOK NO. | SURVEYED | PLOTTED | TEMPLATE | AREAS | AREAS CHECKED | BY | DATE

PLOT DATE = 11/17/06
FILE NAME = 46856SECTIONSHEET.DGN
PLOT SCALE = 50
USER NAME = S. PRICE