T. 3 S. R. 14 W. 2ND P.M., FRENCH CREEK TOWNSHIP, EDWARDS COUNTY, ILLINOIS

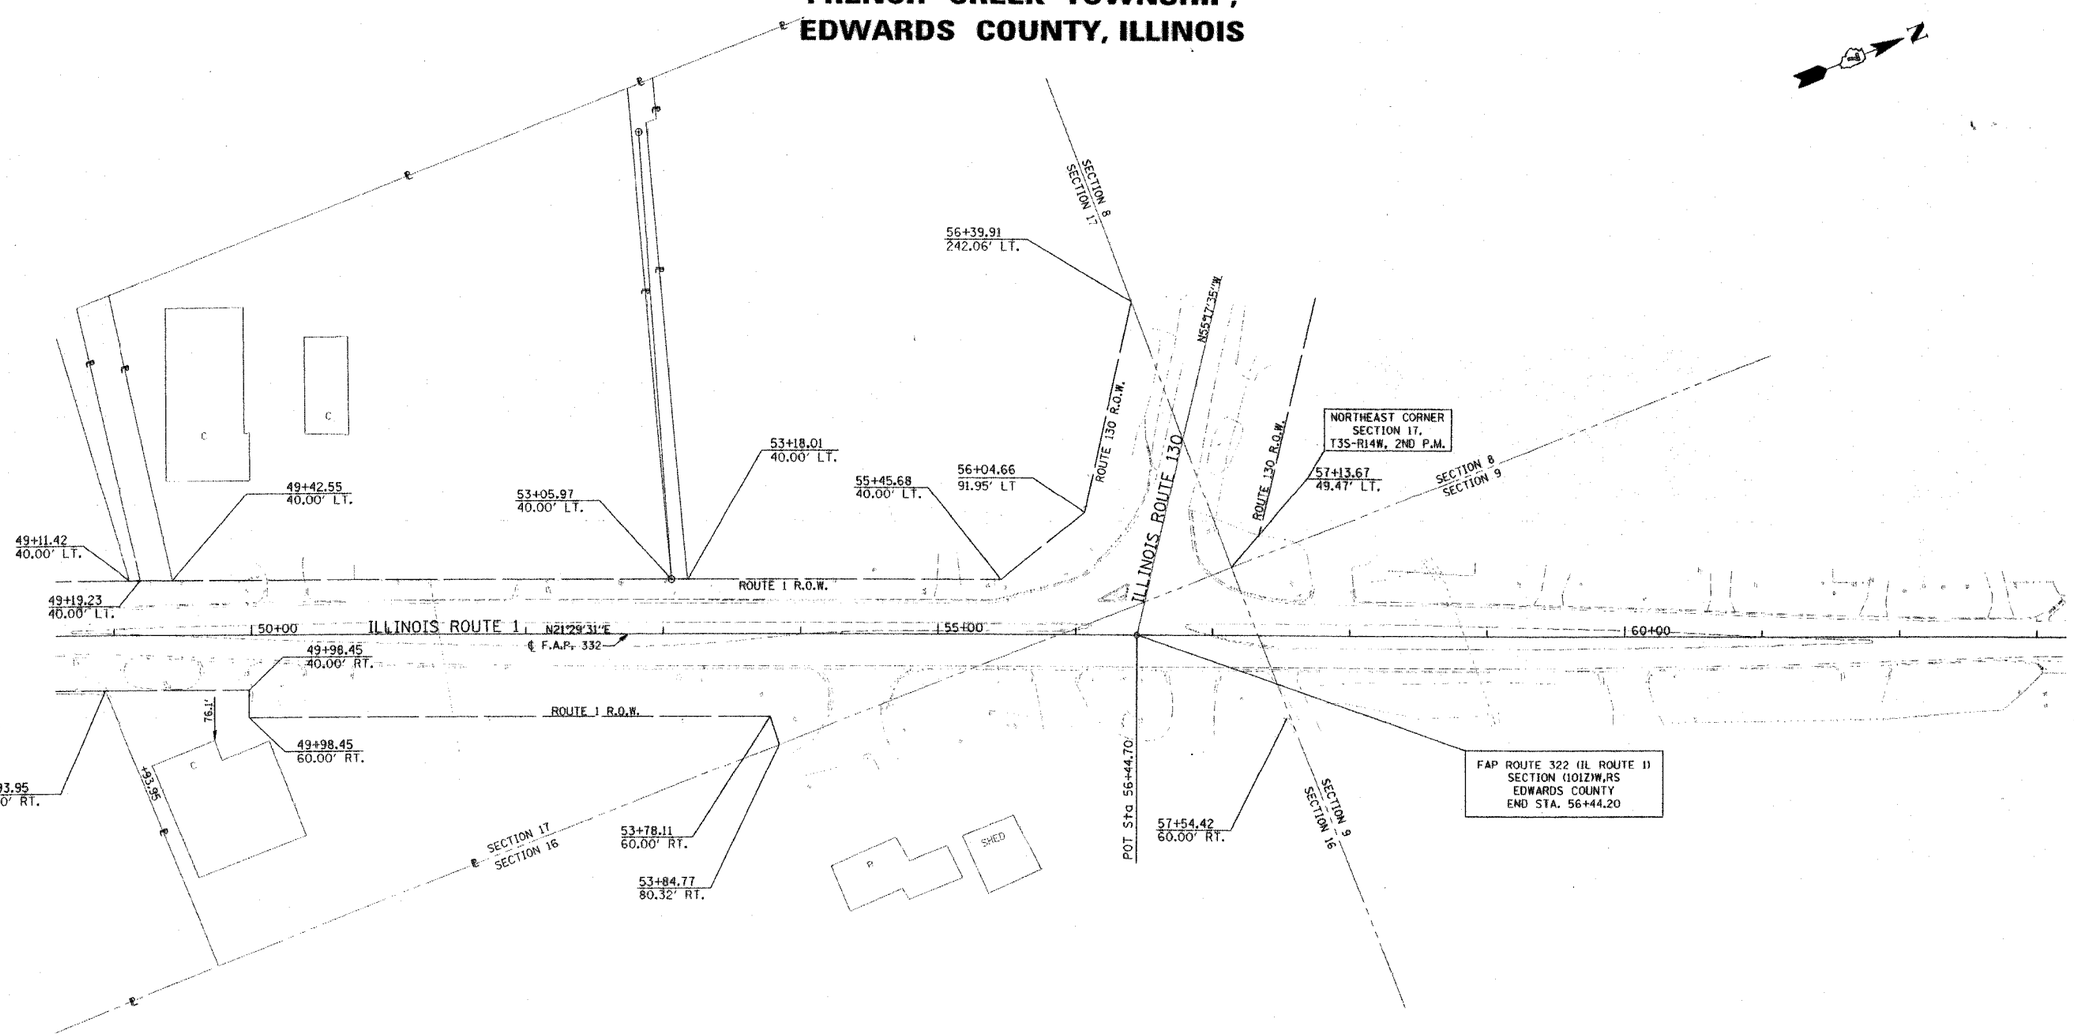

NOTE: ALL BEARINGS ARE REFERENCED TO THE ILLINOIS STATE PLANE COORDINATE SYSTEM EAST ZONE DATUM OF 1983

LEGEND

	PROPOSED RIGHT OF WAY LINE	●	IRON PIPE FOUND
	PROPOSED EASEMENT	T1(B1) T2(B2) T3(B3)	THESE STAKES REFERENCE FOUND OR SET MONUMENTATION. SET 5/8 INCH IRON ROD TO TIE FOUND IRON STAKE IDENTIFIED BY COLORED PLASTIC CAP BEARING SURVEYORS REGISTRATION NUMBER.
	EXISTING RIGHT OF WAY LINE		
	CENTERLINE	○T1	DENOTES TIE POINT NO. 1. SET IRON ROD FLUSH WITH GROUND SURFACE.
	PLATTED LOT LINES		
	PROPERTY (DEED) LINE	○(B1)	DENOTES TIE POINT NO. 1. SET IRON ROD 20' BELOW GROUND SURFACE
APL	APPARENT PROPERTY LINE		
	SECTION LINE	□	DIVISION OF HIGHWAYS RIGHT OF WAY SURVEY MARKER PROPOSED TO BE SET.
129.32	MEASURED DIMENSION		
129.32 (COMP)	COMPUTED DIMENSION	■	STAKING OF PROPOSED RIGHT OF WAY. SET DIVISION OF HIGHWAYS SURVEY MARKER TO MONUMENT THE POSITION SHOWN. IDENTIFIED BY INSCRIPTION DATA AND SURVEYORS REGISTRATION NUMBER.
(R)	RECORDED DIMENSION		
+	CUT CROSS FOUND OR SET		
⊙	IRON ROD FOUND	◐	PERMANENT SURVEY MARKER, I.D.O.T. STANDARD 2135 (TO BE SET BY OTHERS)

PARCEL	OWNER	TOTAL AREA	AREA TAKEN	EASEMENT	REM. AREA	INST.	MICRO FILM NO.	DATE	BOOK	PAGE	AREA	SOLD
							RECORDED				EXCESS	

NOTE: UNLESS OTHERWISE NOTED ALL AREAS SHOWN ARE SQUARE FEET

UTILITIES

WATER - CITY OF GRAYVILLE
SEWER - CITY OF GRAYVILLE
GAS - CITY OF GRAYVILLE
ELECTRIC - AMEREN CIPS
TELEPHONE - GTE
CABLE TV - CABLEVISION

RIGHT OF WAY PLANS
FEDERAL AID PRIMARY ROUTE 332
PROJECT SECTION (101Z) W,RS

STATION 49+00.00 TO
STATION 58+00.00
COUNTY EDWARDS
SCALE 1" = 50' SHEET 6 OF 6

DRAWN BY: DJM 11-18-2002

JOB NO. R-97-002-98 CONTRACT NO. 94652