CONTRACT NO. 97245

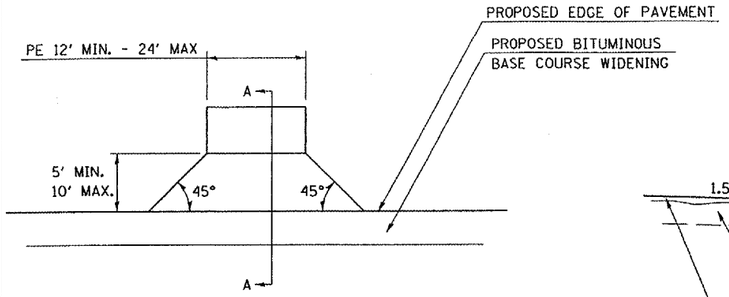

PRIVATE ENTRANCE DETAIL
OAK / CHURCH STREET
NOT TO SCALE

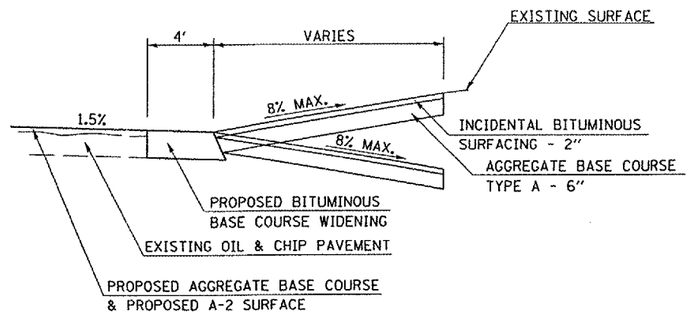

SECTION A-A
NOT TO SCALE

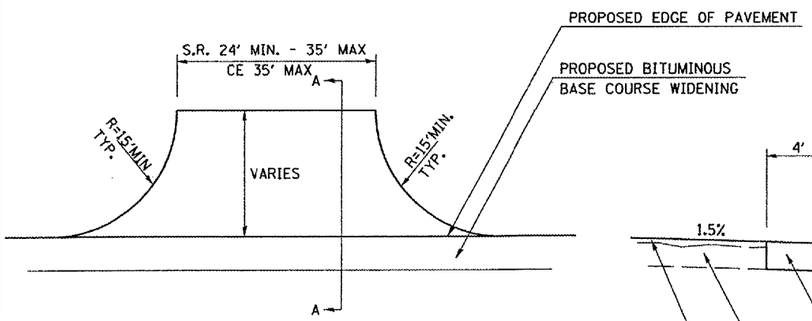

SIDE ROAD AND COMMERCIAL ENTRANCE DETAIL
NOT TO SCALE

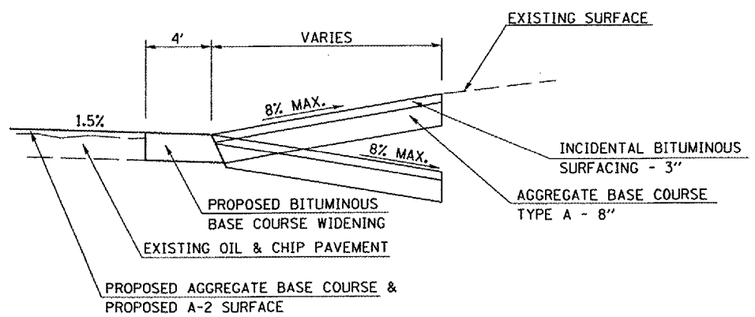

SECTION A-A
NOT TO SCALE

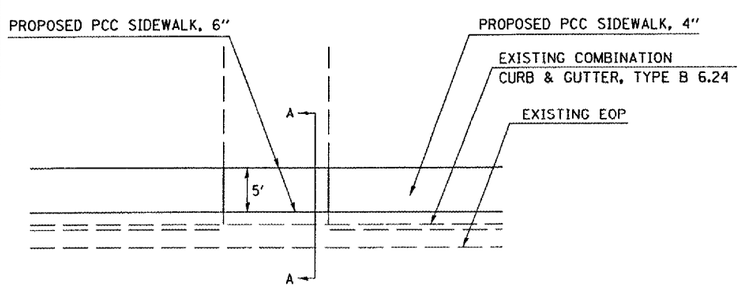

ENTRANCE DETAIL
STA. 302+12.08
NOT TO SCALE

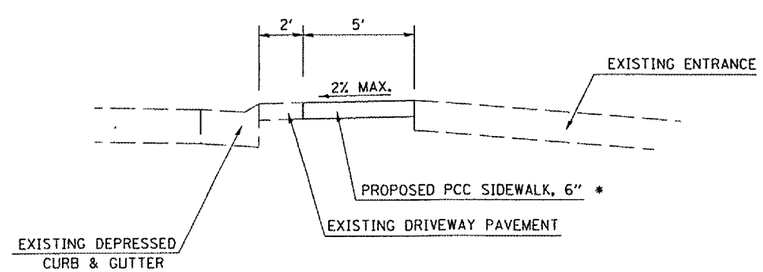

SECTION A-A
NOT TO SCALE

* ADDITIONAL THICKNESS INCIDENTAL TO PCC SIDEWALK, 4"

PLAN		BY	DATE
SURVEYED			
PLOTTED			
ALIGNMENT CHECKED			
PT. OF B/V CHECKED			
NOTE BOOK	PLAN FILE NAME		
NO.			

PROFILE		BY	DATE
SURVEYED			
PLOTTED			
GRADES CHECKED			
STRUCTURE	NOTATIONS CHKD		
NOTE BOOK			
NO.			

$TIME$
$FILE$
$DATE$

THOUVENOT, WADE & MOERCHEN, INC.
ENGINEERS ◆ SURVEYORS ◆ PLANNERS

TWM

☒ CORPORATE OFFICE
4940 OLD COLLINSVILLE RD.
SWANSEA, ILLINOIS 62226
TEL (618) 624-4488
FAX (618) 624-6688
corp@twm-inc.com

☐ WATERLOO OFFICE
118 EAST THIRD STREET
WATERLOO, ILLINOIS 62298
TEL (618) 939-5050
FAX (618) 939-3938
waterloo@twm-inc.com

☐ ST. LOUIS OFFICE
1001 CRAIG ROAD, SUITE 260
ST. LOUIS, MISSOURI 63146
TEL (314) 236-5052
FAX (314) 872-2194
stlouis@twm-inc.com

PROFESSIONAL REGISTRATIONS	LICENSE NO.
ILLINOIS PROFESSIONAL DESIGN FIRM	184-001220
PROFESSIONAL ENGINEERING CORP.	62-035370
PROFESSIONAL STRUCTURAL ENGR. CORP.	81-005202
ILLINOIS PROF. LAND SURVEYING CORP.	048-000029
MISSOURI PROFESSIONAL ENGR. CORP.	NC 001528
MISSOURI LAND SURVEYING CORP.	NC 000346

SEAL

Renewal Date:
Signature Date:

STATEMENT OF RESPONSIBILITY

I hereby confirm that the document herein to be authenticated by my seal is restricted to this sheet, and I hereby disclaim any responsibility for all other drawings, specifications, estimates, reports or other documents or instruments relating to or intended to be utilized for any other part of the architectural, engineering or survey project.

TITLE: DETAIL SHEET

PROJECT: BIKE TRAIL
VILLAGE OF SHILOH
ST. CLAIR COUNTY, ILLINOIS

REV.	DATE	DESCRIPTION
△	/ /	
△	/ /	

DRAWN BY:	SGK	SHEET 24 OF 37 SHEETS
DESIGNED BY:		
CHECKED BY:		
CONTRACT NUMBER		
PROJECT NUMBER	99751	

☒ ISSUED FOR REVIEW ☐ ISSUED FOR BIDDING
☐ ISSUED FOR CONSTR. ☐ RECORD DRAWING