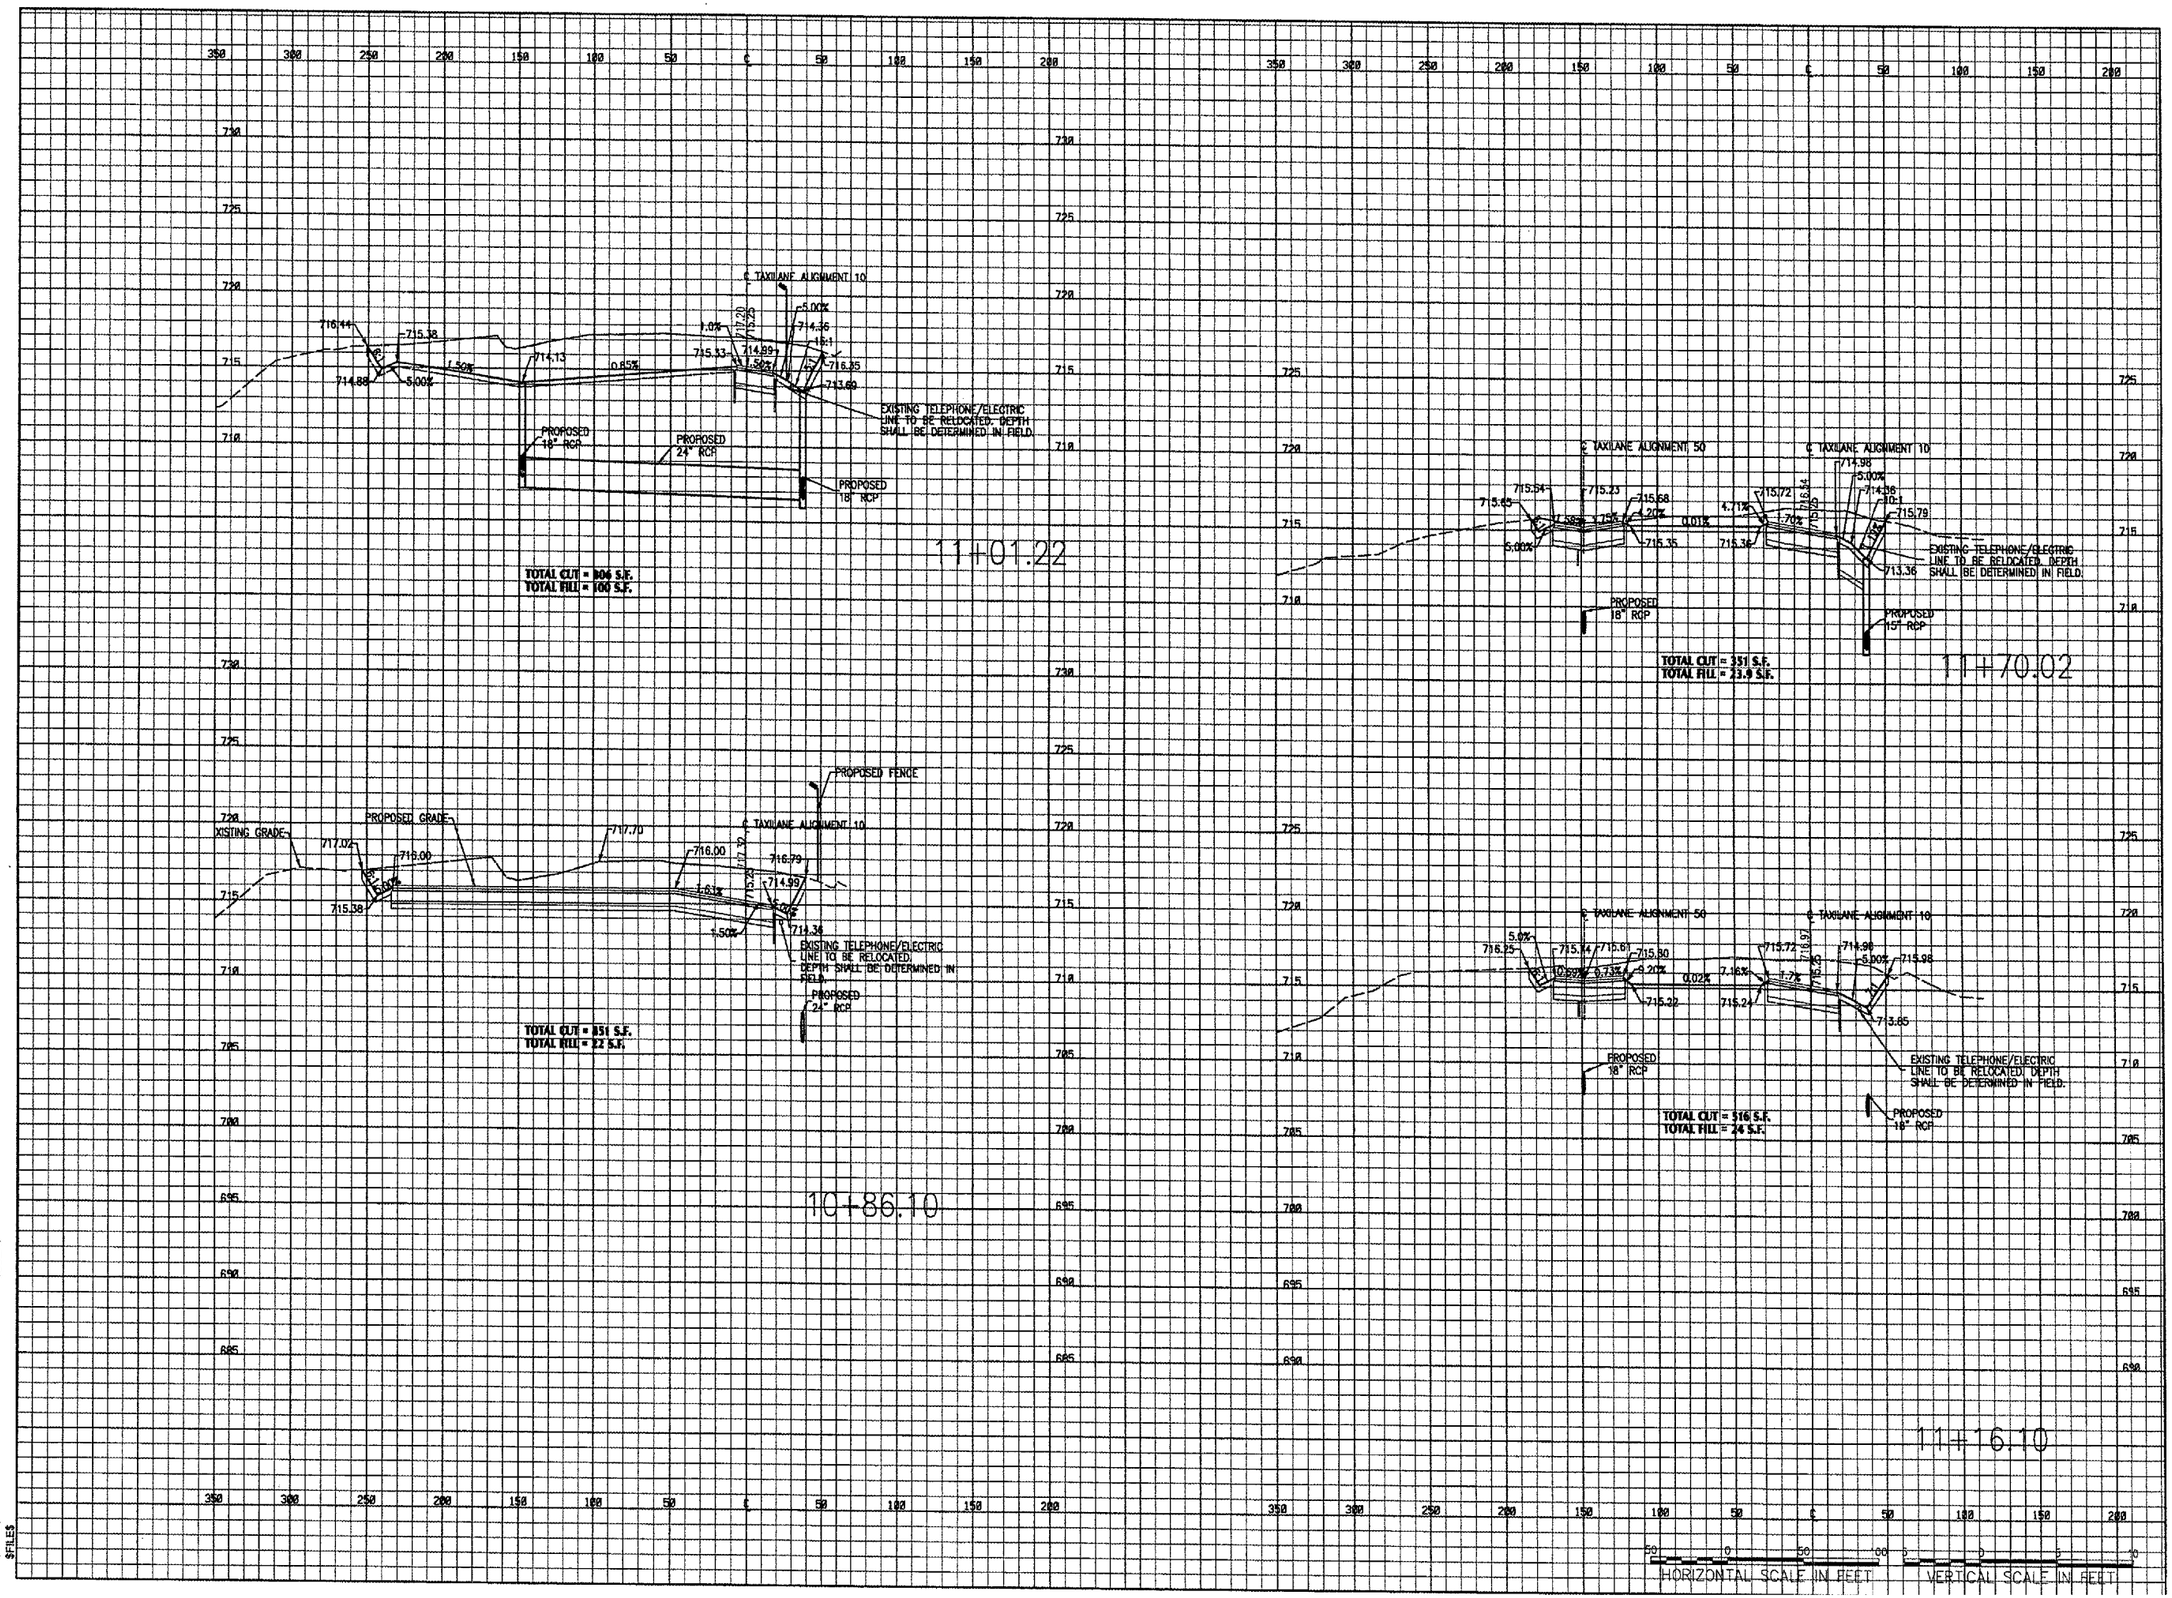

HANSON

HANSON PROFESSIONAL SERVICES INC.

815 Commerce Drive, Suite 200
Oak Brook, Illinois 60523
Telephone: 630.990.3800
Fax: 630.990.3801

Waukegan Regional Airport
Waukegan Regional Port District

3580 North McAree Road
Waukegan, Illinois 60087
Phone: 847.244.0055
Fax: 847.244.3813

HANGAR AND TAXIWAY PAVEMENT REHABILITATION, HANGAR SITE PREPARATION, AND SERVICE ROAD OVERLAY

A.I.P. PROJ.: 3-17-0105-B30
IL. PROJ.: UGN-3449

No.	Drawing Issue Description	Date	By

Date

MAY 06, 2005

Sheet Title

HANGAR PAVEMENT CROSS SECTIONS STA. 10+86.10 TO 11+70.02

04WAUKEGAN	
Project Number	
AAP	02/28/05
Layout By	Date
AAP	02/28/05
Designed By	Date
TMM	05/05/05
Reviewed By	Date
AAP | KLK | —	
Drawn By	

Sheet No. 32

$USER$
$DATE$
$FILE$