FAP ROUTE	SECTION	COUNTY	TOTAL SHEETS	SHEET NO
103	27-1R	ST. CLAIR	382	129
STA. 189+98.28		TO STA. 196+90.60		
FED. ROAD DIST. NO.	ILLINOIS	FED. AID PROJECT		

PART OF U.S. SURVEY 389, CLAIM NO.332, IN T 1 S, R 7 W OF THE THIRD P.M. ST. CLAIR COUNTY, ILLINOIS

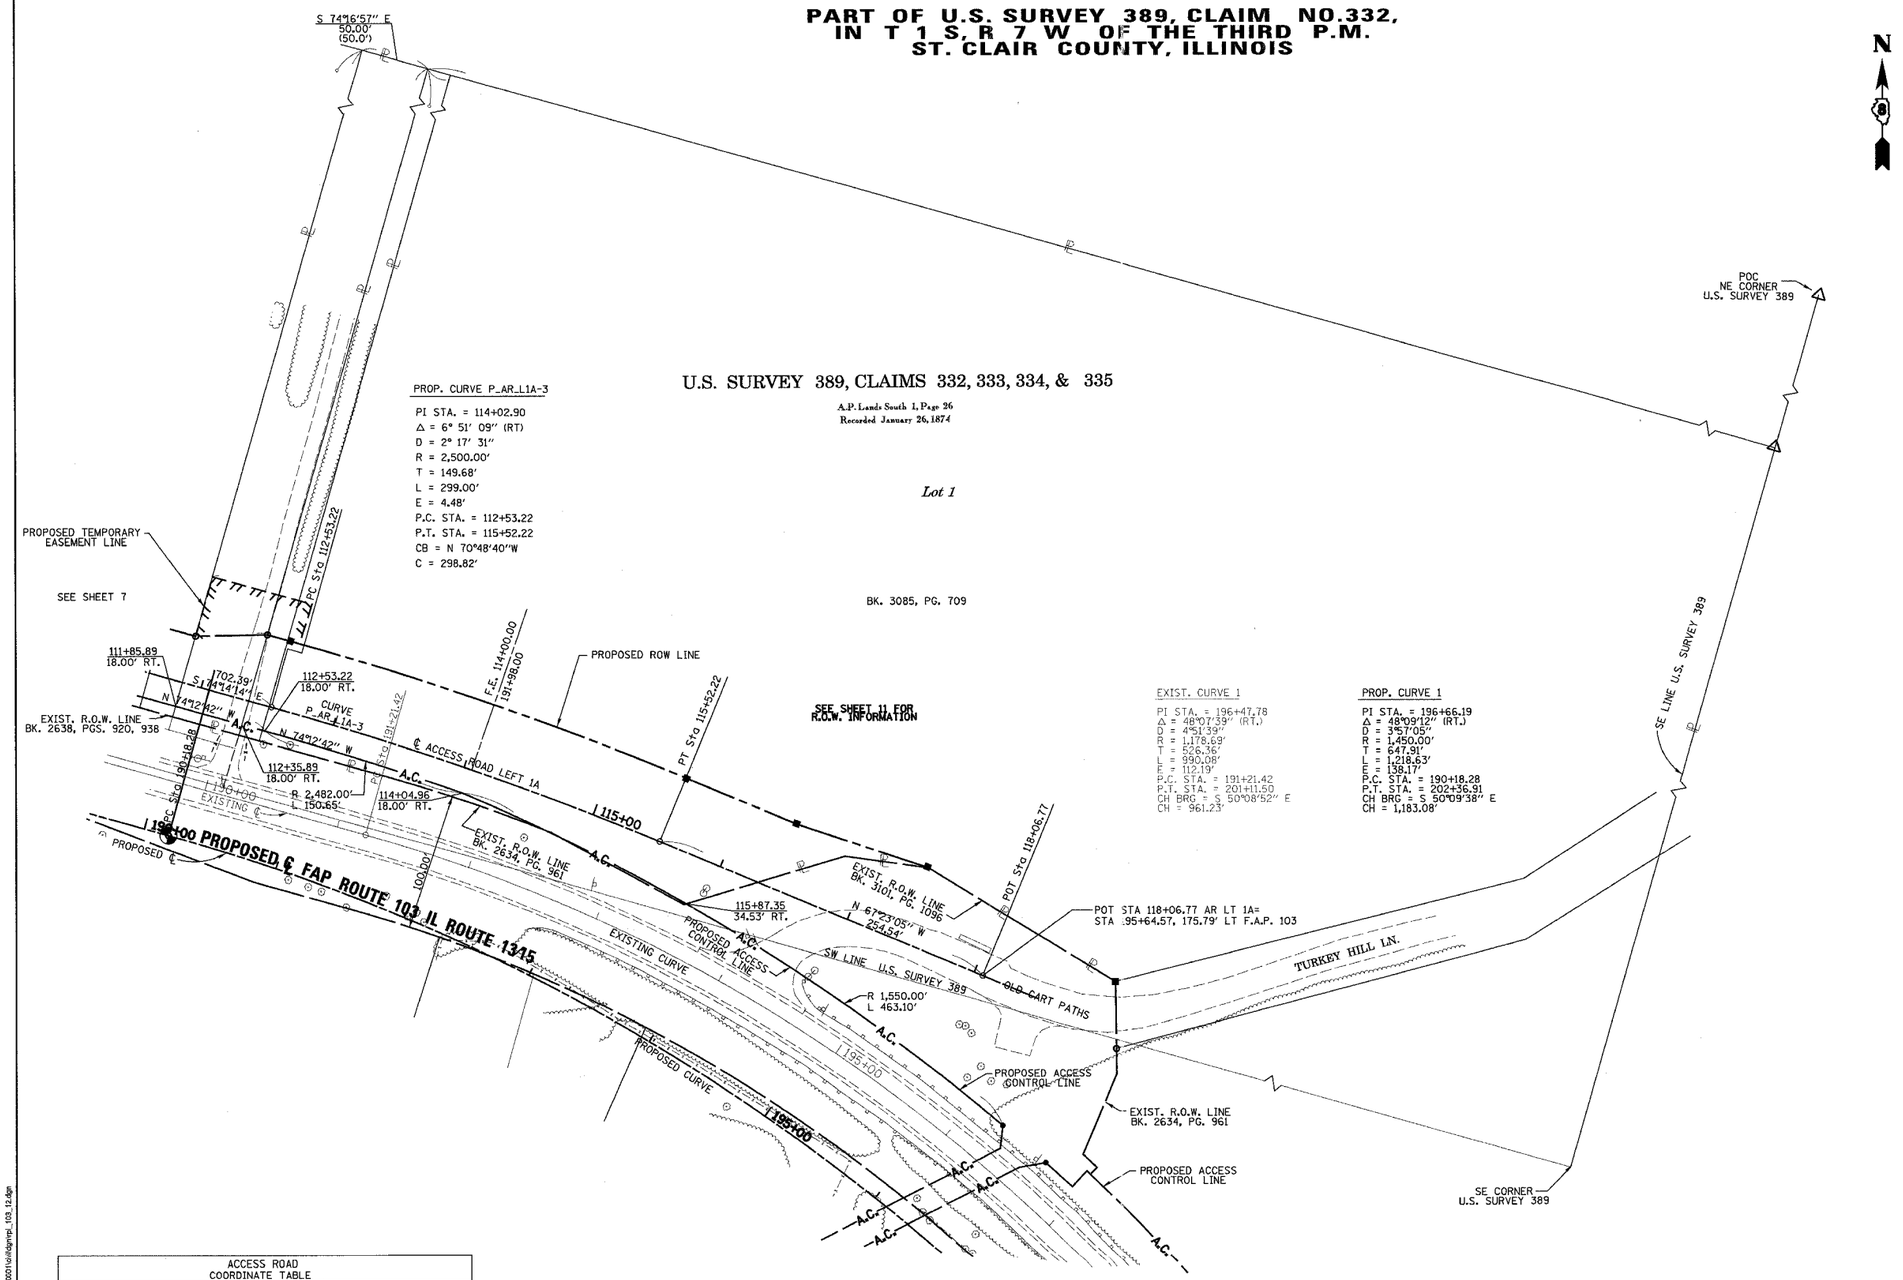

ACCESS ROAD COORDINATE TABLE				
STATION	OFFSET	NORTH	EAST	
111+85.89	18.00' RT.	658381.8594	2365824.6405	A.C. LINE
112+35.89	18.00' RT.	658368.2767	2365872.7600	A.C. LINE
112+53.22	18.00' RT.	658363.5674	2365889.4441	A.C. LINE
114+04.96	18.00' RT.	658318.2700	2366033.0960	A.C. LINE
115+87.35	34.53' RT.	658237.2857	2366195.7002	A.C. LINE
112+53.22	0'	658380.8902	2365894.3339	PROP. PC
115+52.22	0'	658282.6723	2366176.5520	PROP. PT
118+06.77	0'	658184.7911	2366411.5200	PROP. POT

LEGEND

SECTION CORNER

QUARTER SECTION CORNER

EXISTING CENTERLINE
EXISTING RIGHT OF WAY LINE
EXISTING EASEMENT LINE
PROPOSED CENTERLINE
PROPOSED RIGHT OF WAY LINE
A.C. PROPOSED ACCESS CONTROL LINE
PROPOSED TEMPORARY EASEMENT LINE
PROPOSED PERMANENT EASEMENT LINE
SECTION LINE
QUARTER SECTION LINE
QUARTER QUARTER SECTION LINE
℘ PROPERTY (DEED) LINE
APL APPARENT PROPERTY LINE
121.45 MEASURED DIMENSION
123.45 (COMP) COMPUTED DIMENSION
(123.45) RECORDED DIMENSION
● FOUND IRON PIPE OR IRON ROD AT CORNER UNLESS OTHERWISE NOTED
○ SET ⅝ INCH IRON ROD W/CAP
PERMANENT SURVEY MONUMENT, I.D.O.T. STD. 667101 (TO BE SET BY OTHERS)
CUT CROSS FOUND OR SET
SAME OWNERSHIP

▲ SET CONCRETE SURVEY CONTROL MONUMENT

■ STAKING OF PROPOSED RIGHT OF WAY. SET ⅝ INCH METAL ROD WITH DIVISION OF HIGHWAY SURVEY MARKER TO MONUMENT THE POSITION SHOWN. IDENTIFIED BY INSCRIPTION DATA AND SURVEYORS REGISTRATION NUMBER.

■M STAKING OF PROPOSED RIGHT OF WAY IN CULTIVATED AREAS. SET ⅝ INCH METAL ROD WITH DIVISION OF HIGHWAY SURVEY MARKER 20 INCHES BELOW GROUND SURFACE TO MONUMENT THE POSITION SHOWN. IDENTIFIED BY INSCRIPTION DATA AND SURVEYORS REGISTRATION NUMBER.

STATE OF ILLINOIS)
) SS
COUNTY OF)

THIS IS TO CERTIFY THAT I, RONALD G. BRIGHT AN ILLINOIS PROFESSIONAL LAND SURVEYOR, SURVEYED THE PLAT OF HIGHWAYS SHOWN HEREON IN U.S. SURVEYS NO. 382, 389, AND 772 AND IN SECTIONS 6, 7, 18, 19, 20, 29 AND 30, TOWNSHIP 1 SOUTH, RANGE 7 WEST. OF THE THIRD PRINCIPAL MERIDIAN, ST. CLAIR COUNTY, ILLINOIS, THAT THE SURVEY IS COMPLETE AS SHOWN TO THE BEST OF MY KNOWLEDGE AND BELIEF, THAT THE PLAT REPRESENTS SAID SURVEY, THAT ALL MONUMENTS FOUND AND ESTABLISHED ARE OF PERMANENT QUALITY AND OCCUPY THE POSITIONS SHOWN THEREON AND THAT THE MONUMENTS ARE SUFFICIENT TO ENABLE THE SURVEY TO BE RETRACED. MADE FOR THE DEPARTMENT OF TRANSPORTATION, STATE OF ILLINOIS.

DATED _____

_____
RONALD G. BRIGHT, PLS #3157
EXPIRES NOVEMBER 30, 2006

NOTES:

1. BEARINGS AND COORDINATES SHOWN HEREON ARE BASED ON SURVEY CONTROL DATA PROVIDED BY THE IL. DEPARTMENT OF TRANSPORTATION.
2. TOPOGRAPHY AS SHOWN SUPPLIED BY IL. DEPARTMENT OF TRANSPORTATION, DISTRICT 8 COLLINSVILLE, IL.
3. MRBK = MONUMENT AND RECORD BOOK.

KdG
KUHLMANN DESIGN GROUP, INC.
15 E. WASHINGTON STREET
BELLEVILLE, ILLINOIS 62220
(618) 234-8898

ILLINOIS DEPARTMENT OF TRANSPORTATION

PLAT OF HIGHWAYS

FAP ROUTE 103 (IL RTE. 13/15)
SECTION 27-1R
ST. CLAIR COUNTY
JOB NO. R-98-019-00

STATION 189+98.28 TO STATION 196+90.60

50' 0 50' 100'
SCALE: 1" = 50'

ILLINOIS DEPARTMENT OF TRANSPORTATION
DIVISION OF HIGHWAYS/DISTRICT 8
1102 EASTPORT PLAZA DRIVE
COLLINSVILLE, ILLINOIS 62234-6198

cro 5/9/2005 6:16:21 PM J:\2002\2001580201\dot\dgnmpl_103_12.dgn